


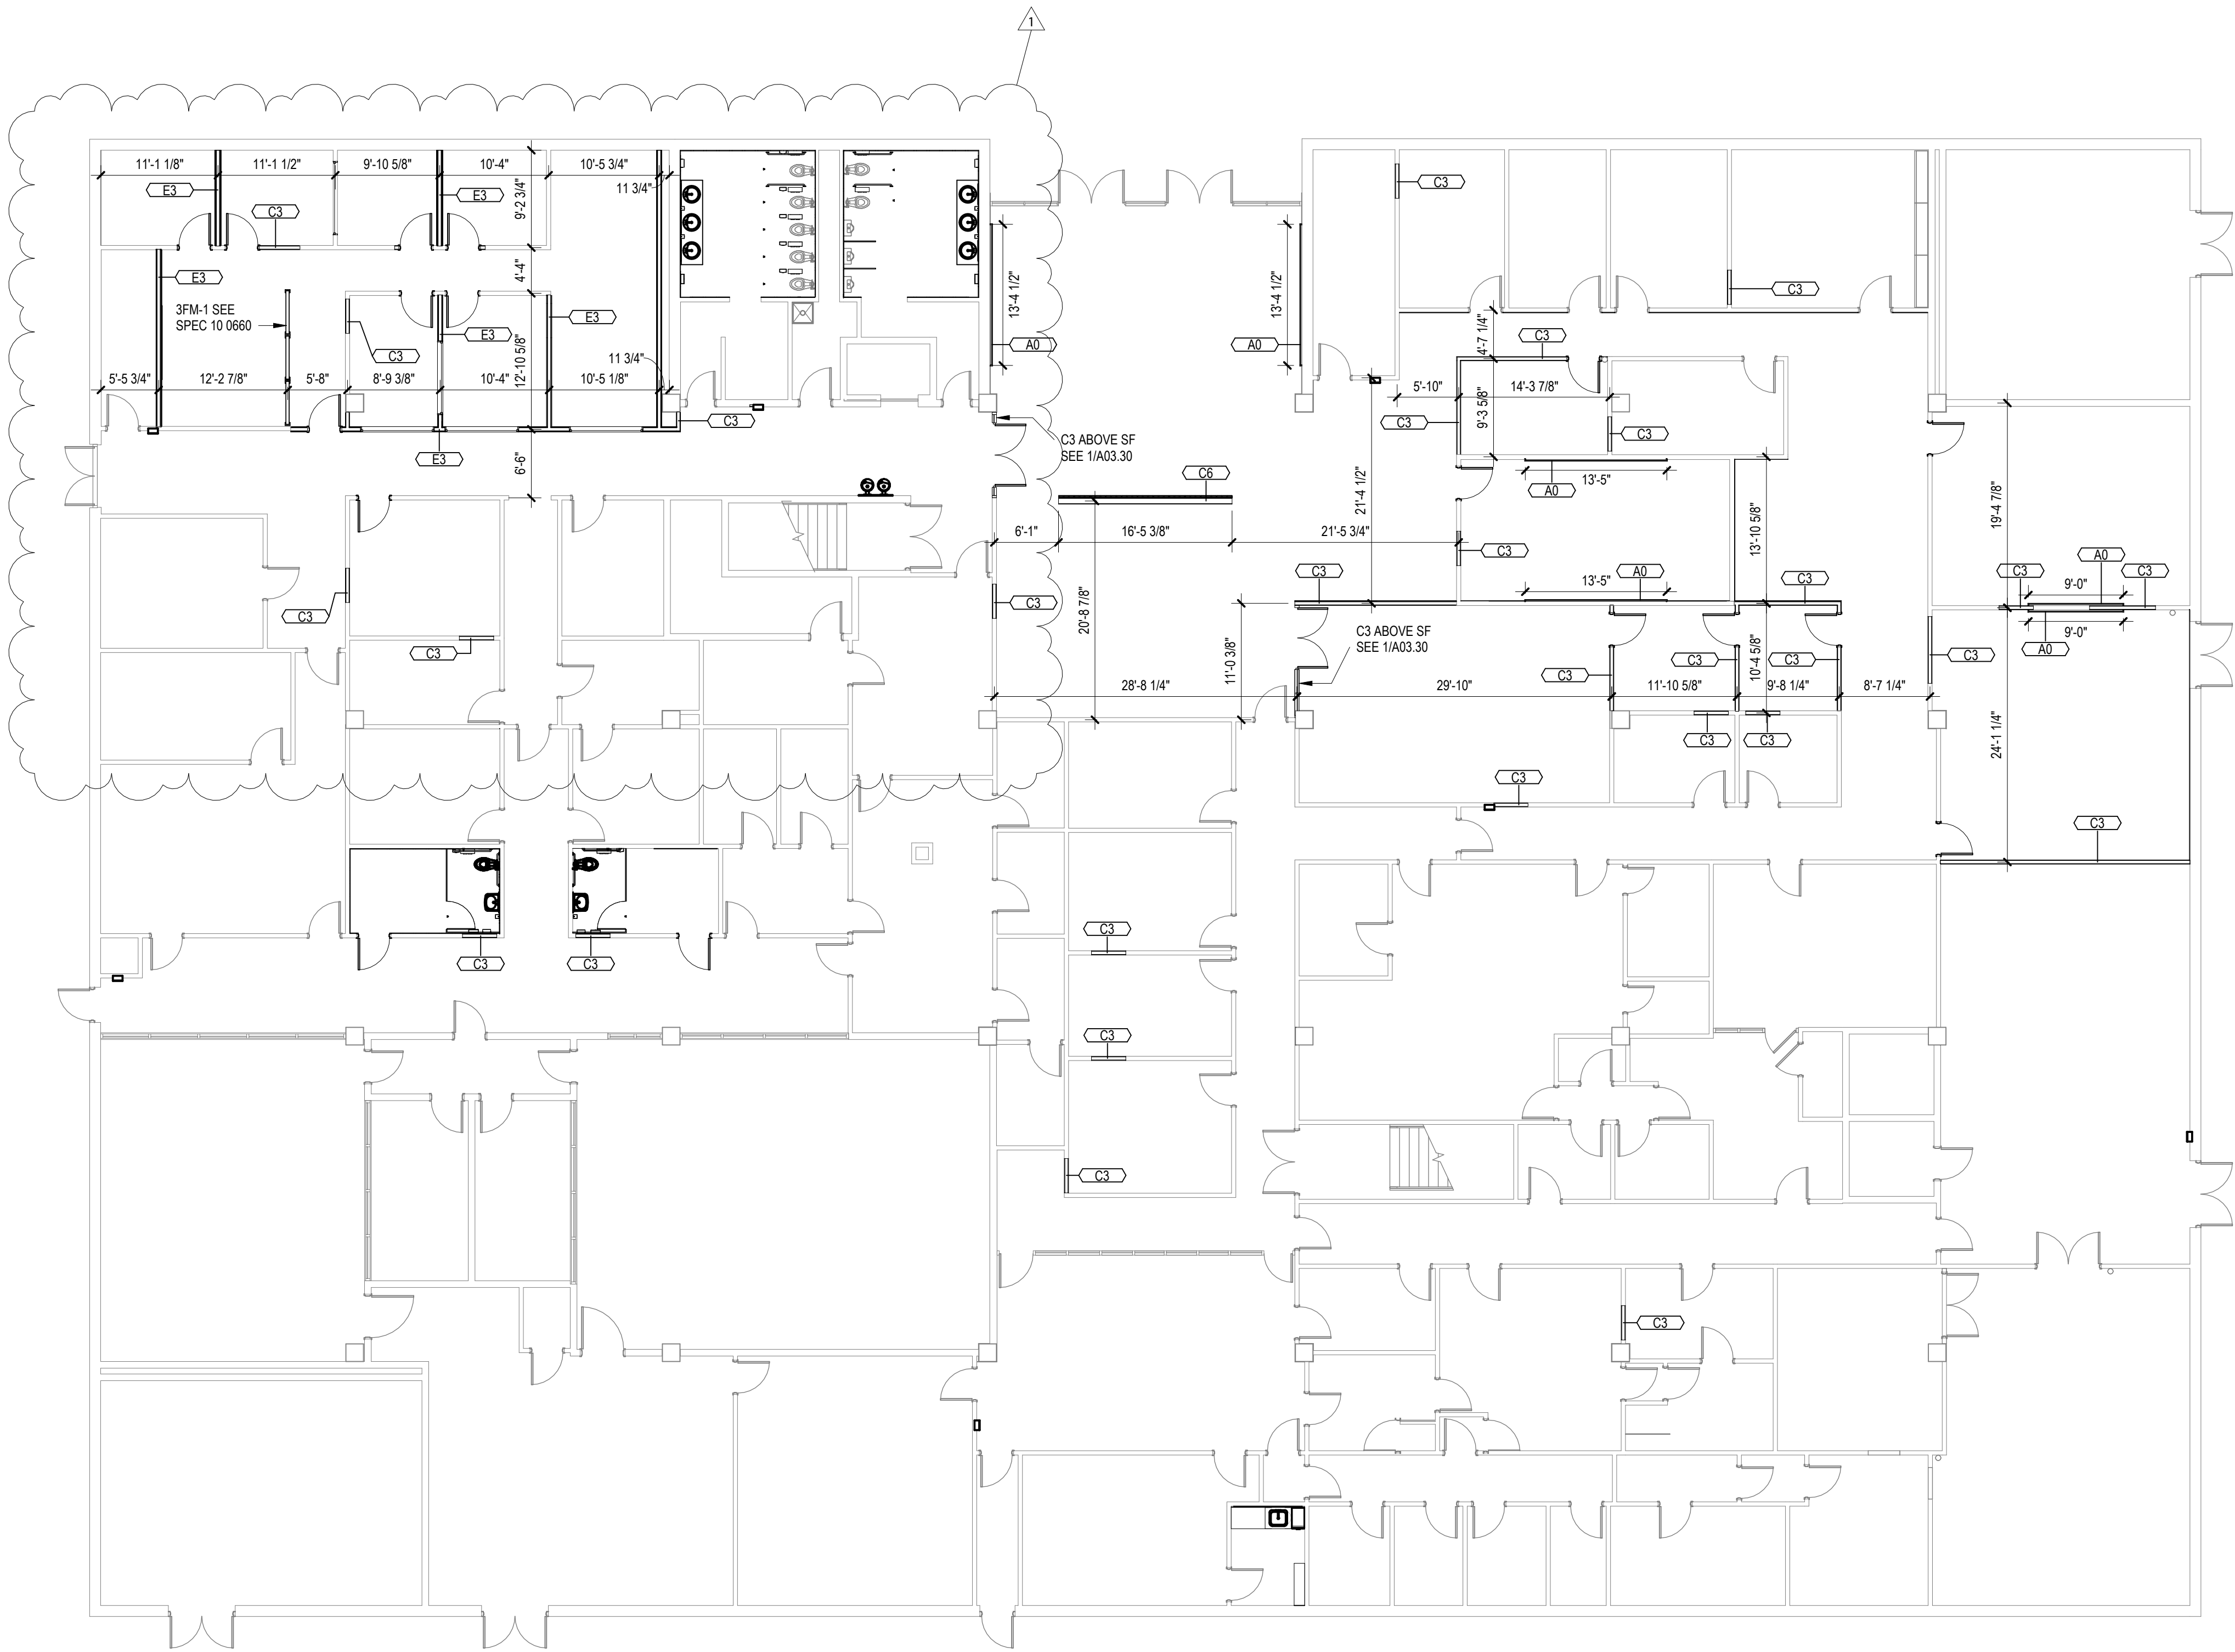

1 FIRST FLOOR WALL TYPE PLAN
A01.00 1" = 10'-0"

Rev.	Description	Date
1	Addendum 1	9/28/2026

Job Number	22079
Date	AUG 2026
Drawn By	SM, AM, TP, SA
Checked By	KC

Project Title

**WALLACE HALL FIRST FLOOR
RENOVATION**

TROY UNIVERSITY | TROY, AL


Sheet Title
WALL TYPE PLAN

Sheet Number

A01.00



PARTITION TAG LEGEND

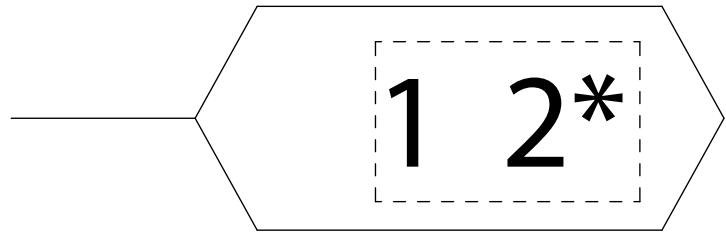


1. THE FIRST CHARACTER IN THE TAG REFERENCES THE PARTITION TYPE
2. THE SECOND CHARACTER IN THE TAG REFERENCES THE THICKNESS OF THE STRUCTURE (CMU, METAL STUD, WOOD, ETC.)

* REFER TO INTERIOR ELEVATIONS AND ASSOCIATED WALL SECTIONS AND DETAILS FOR ADDITIONAL FURRING REQUIREMENTS AND FINISHES NOT SHOWN ON WALL TYPE PLAN SCHEDULE.


NOTE - REFER TO LIFE SAFETY PLAN FOR PARTITION RATINGS

****NOTE APPLIES TO ALL WALL TYPES: IF WALL IS SCHEDULED TO RECEIVE TILE, PROVIDE CONCRETE BOARD AND WATERPROOFING FOR TILE INSTALLATION. REFER TO FINISH SCHEDULE, INTERIOR ELEVATIONS AND SECTIONS, AND GYPSUM BOARD ASSEMBLIES SPECIFICATIONS FOR TYPES AND OTHER SUBSTRATE/FURRING REQUIREMENTS****

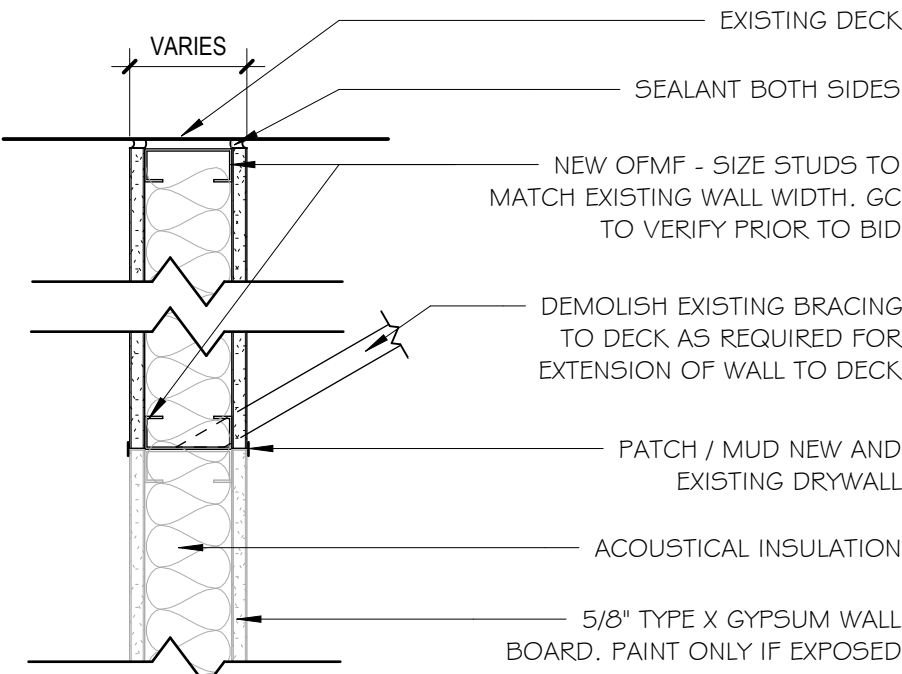


6
A01.1
DETAIL - WALL TO DECK EXTENSION
1 1/2" = 1'-0"

TYPE A

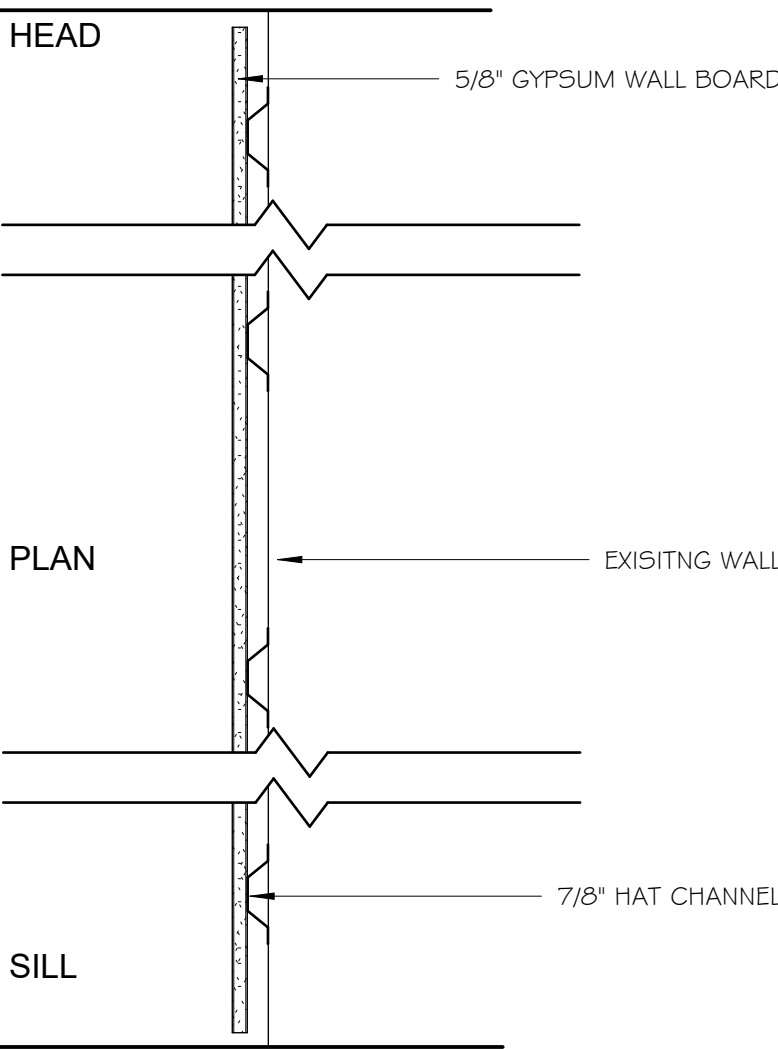


TYPE	STUD THICKNESS	PARTITION THICKNESS
A0	7/8"	1 1/2"

TYPE C

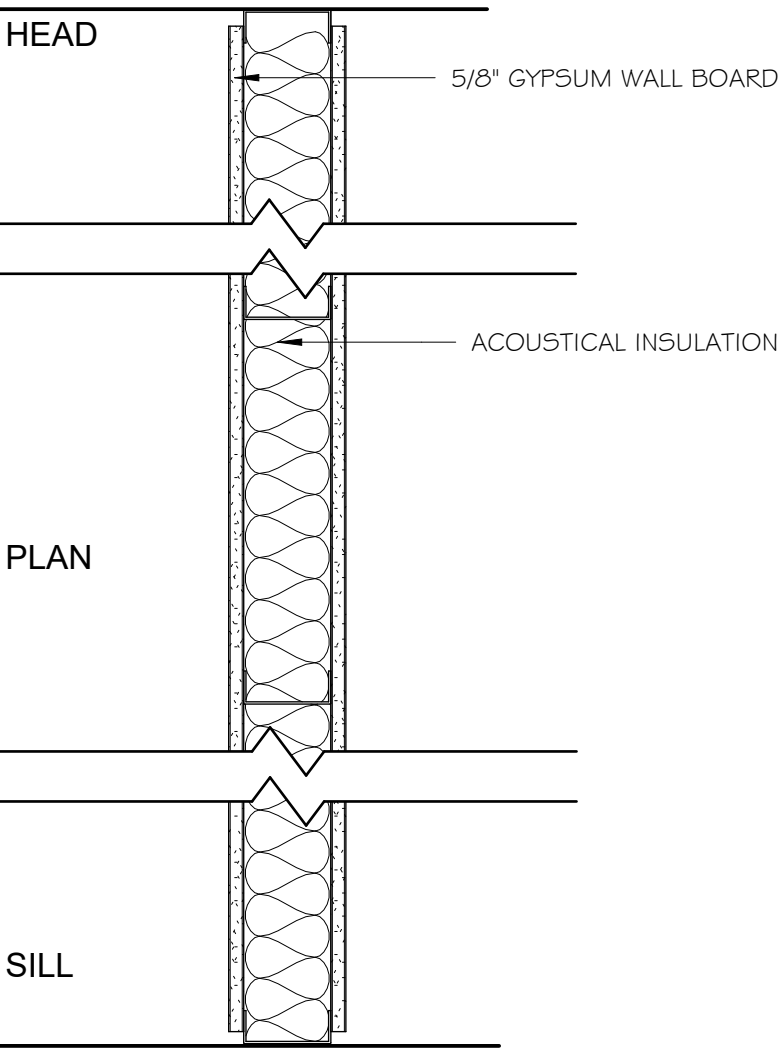


TYPE	STUD THICKNESS	PARTITION THICKNESS
C3	3 5/8"	4 7/8"
C6	6"	7 1/4"

TYPE E

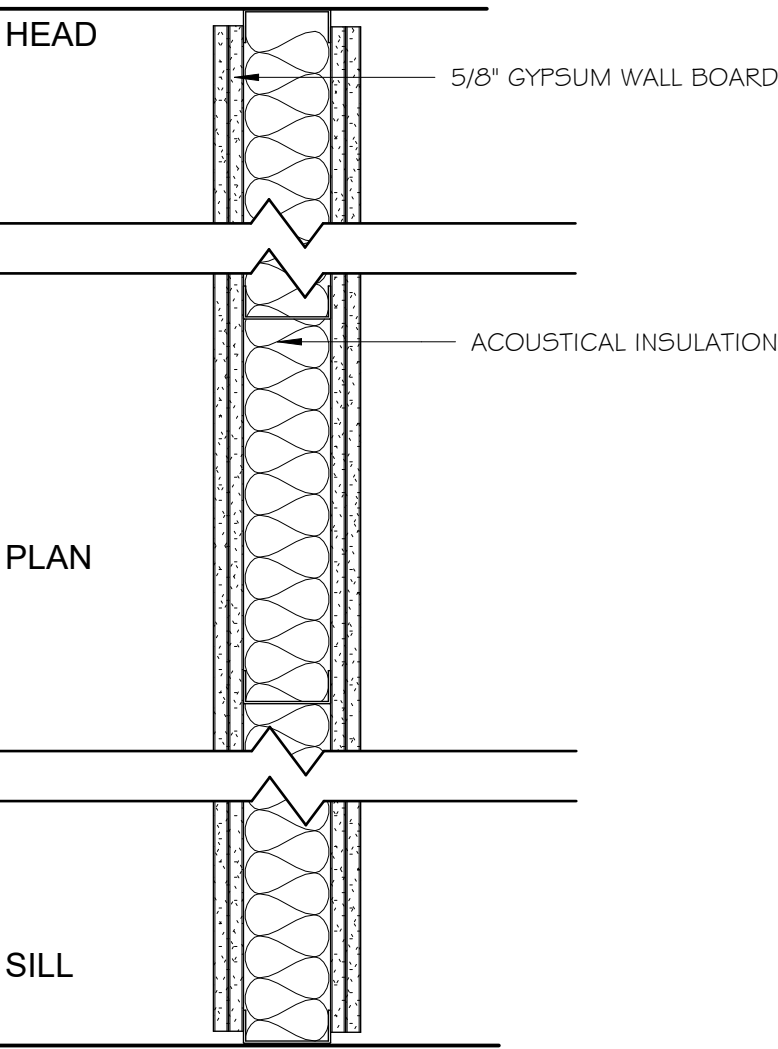


TYPE	STUD THICKNESS	PARTITION THICKNESS
E3	3 5/8"	6 1/8"

TYPE G

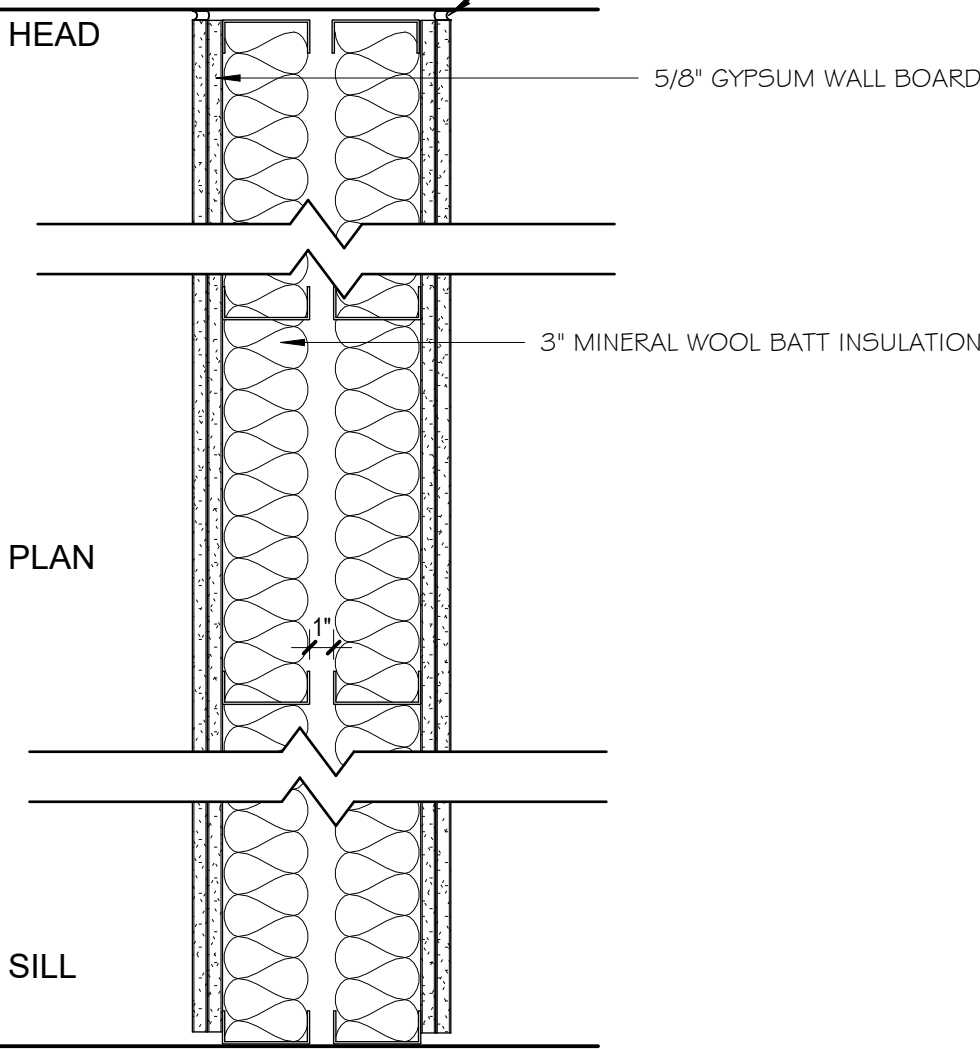


TYPE	STUD THICKNESS	PARTITION THICKNESS
G1	(2) 3 5/8"	10 3/4"

TYPE B

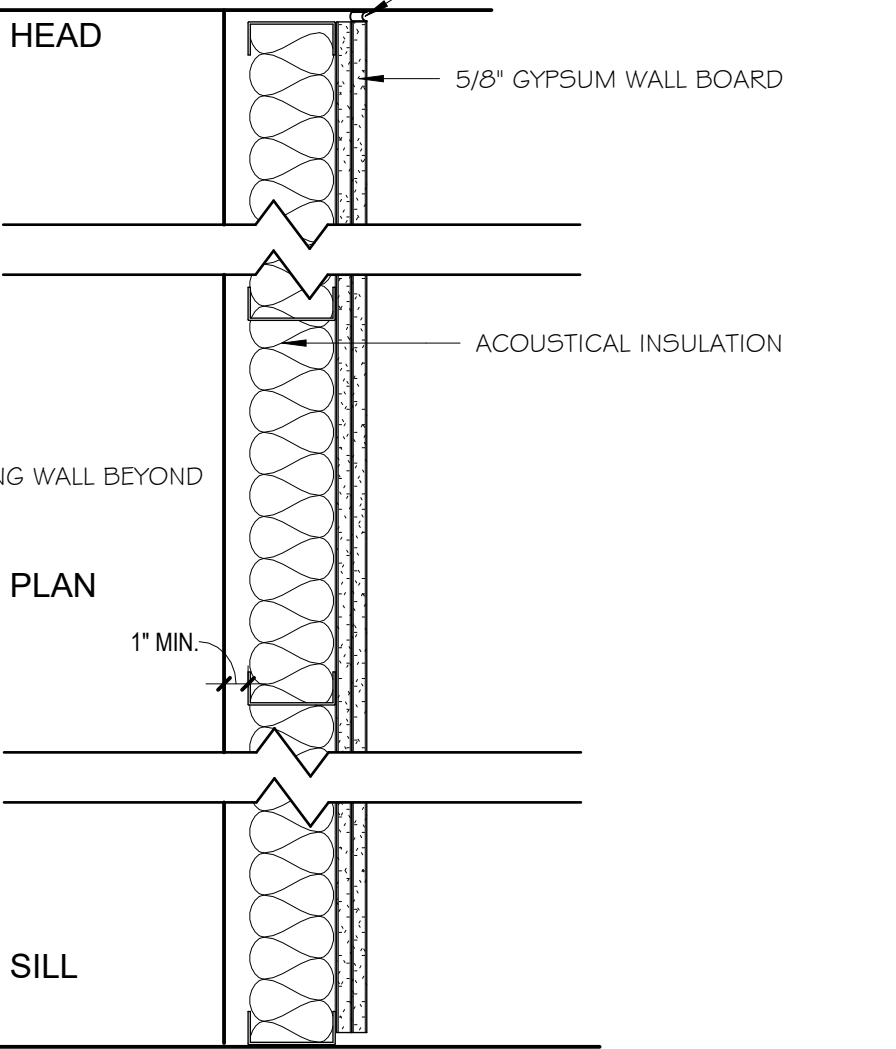

TYPE	STUD THICKNESS	PARTITION THICKNESS
B3	3 5/8"	4 7/8"

TYPE H

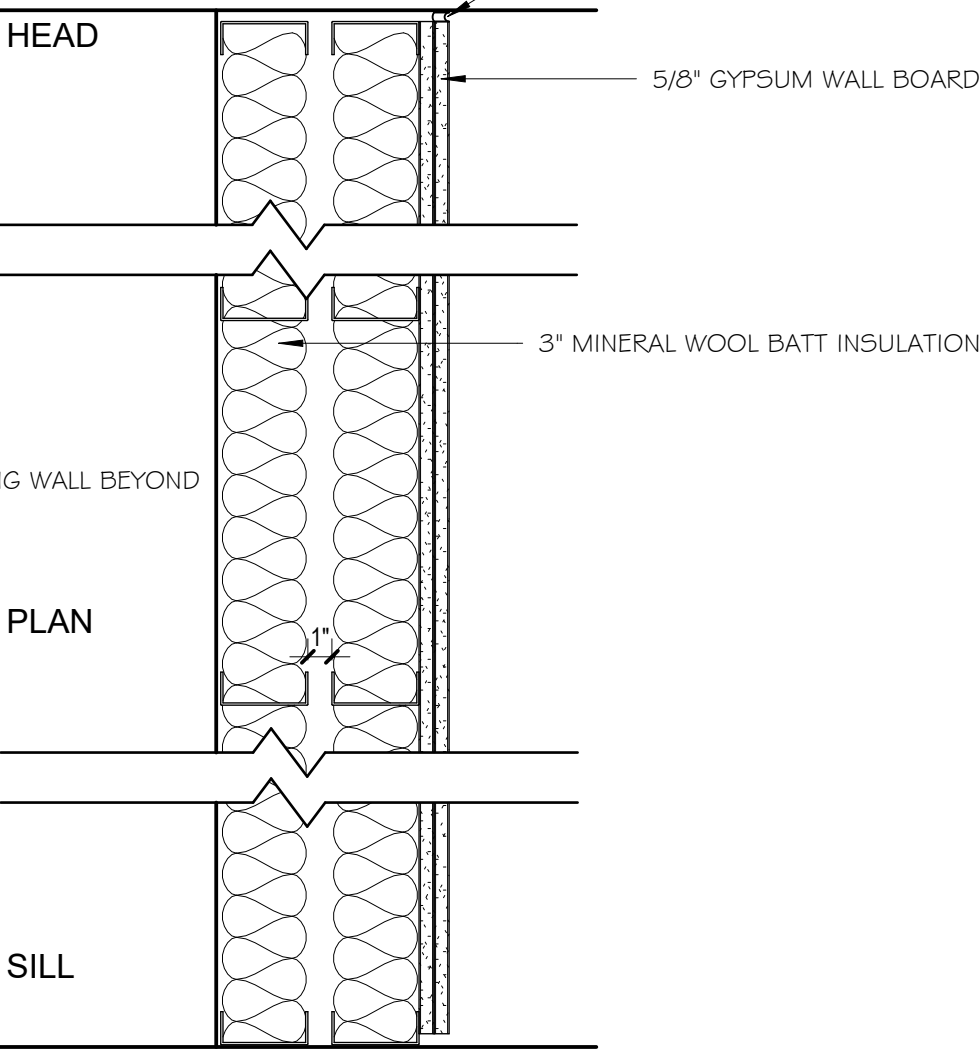

TYPE	STUD THICKNESS	PARTITION THICKNESS
H1	(2) 3 5/8"	9 1/2"

**** DOUBLE STUD WALLS TO BE 16 GA. CFMF STUDS @ 16" O.C., STAGGERED****

Rev.	Description	Date
1	Addendum 1	9/28/2026

Job Number	22079
Date	AUG 2026
Drawn By	SM, AM, TP, SA
Checked By	KC

Project Title	WALLACE HALL FIRST FLOOR RENOVATION TROY UNIVERSITY TROY, AL
---------------	--

Sheet Title
WALL TYPE DETAILS AND LEGEND

Sheet Number
A01.1



FLOOR PLAN LEGEND:

- NOT IN SCOPE
- FEC

FIRE EXTINGUISHER CABINET
- MB


MARKER BOARD

GENERAL NOTES:

1. EXISTING DOORS TO REMAIN UNLESS TAGGED.

SPECIFIC NOTES:

- 1 DOOR FRAMES FACING COR. 197 TO RECEIVE NEW PAINT.
- 2 DOOR FRAMES FACING PHOTOGRAPHY HOLDING ROOM 137 TO RECEIVE NEW PAINT.
- 3 DOOR FRAMES FACING OFFICE 132 TO RECEIVE NEW PAINT.
- 4 DOOR FRAMES FACING COR. 199 TO RECEIVE NEW PAINT.
- 5 EXISTING DOOR TO RECIEVE NEW ADA HWARE. MAINTAIN EXISTING LOCK/DEAD BOLT.
- 6 EXISTING DOORS RELOCATED.
- 7 EXTEND WALLS TO DECK ABOVE.
- 8 ATTACH A SECOND LAYER OF GYPSUM WALLBOARD TO EXISTING WALL.

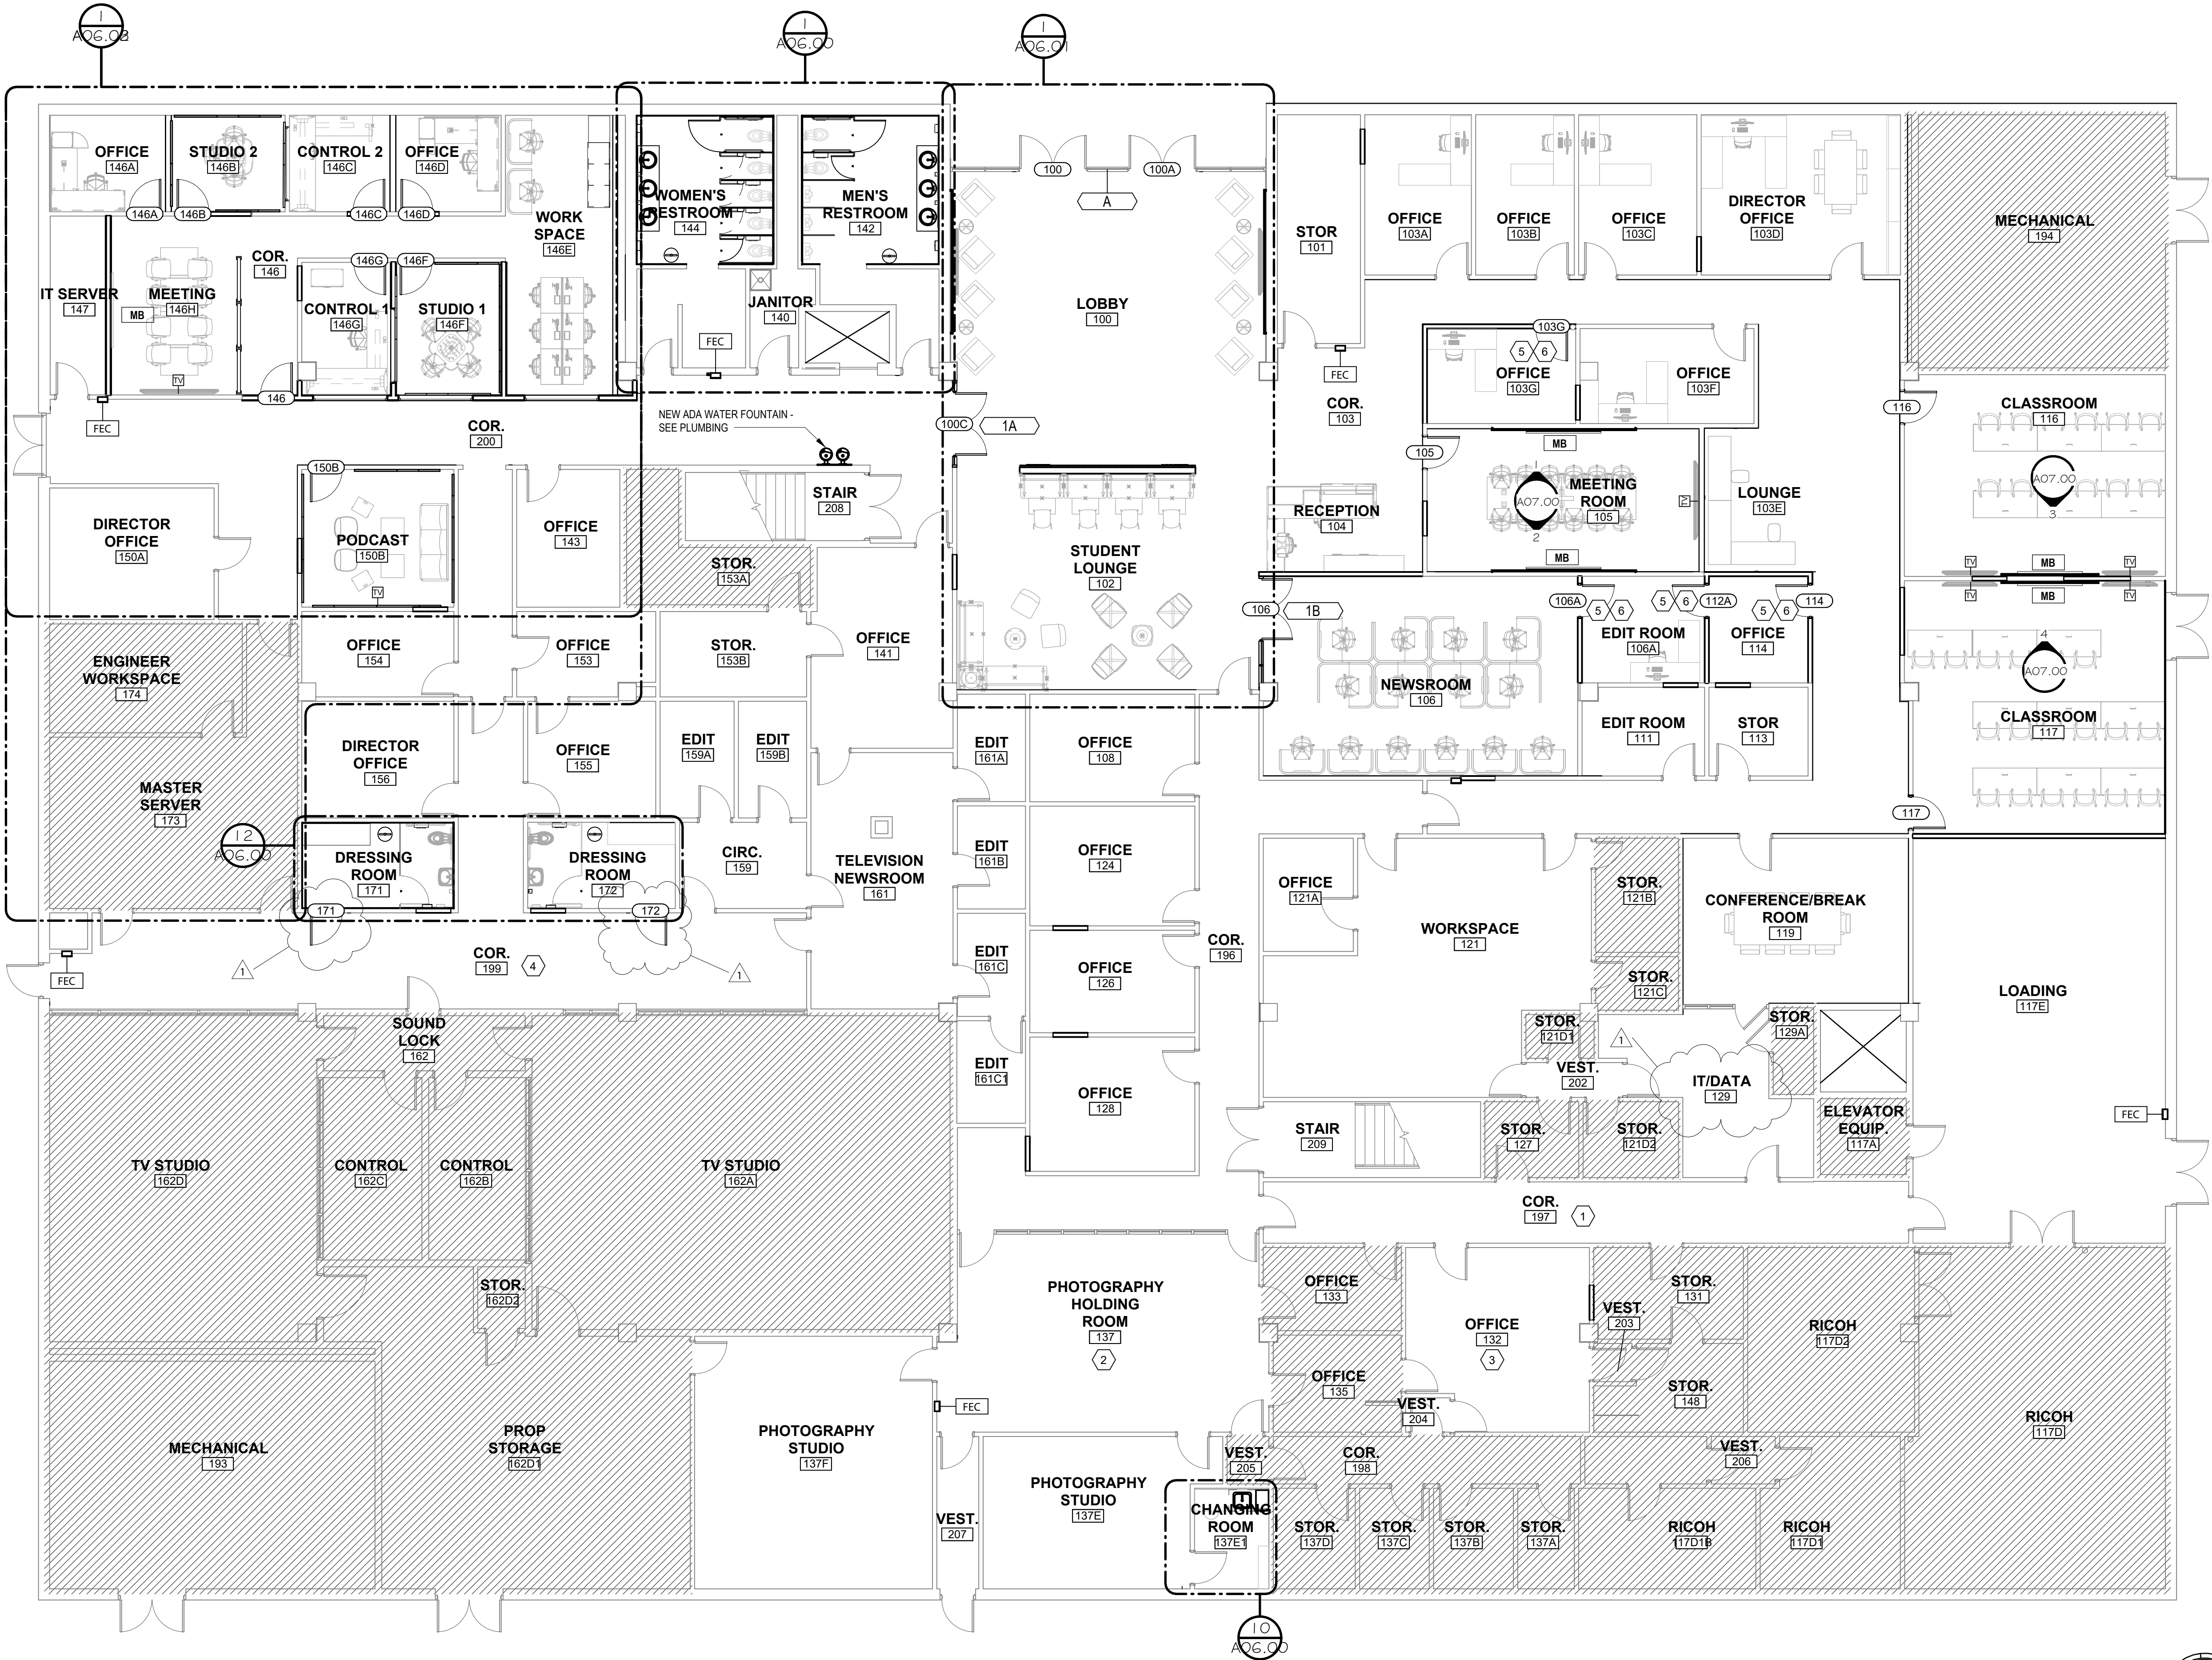

Rev.	Description	Date
1	Addendum 1	9/28/2026

Job Number	22079
Date	AUG 2026
Drawn By	SM, AM, TP, SA
Checked By	KC

Project Title

WALLACE HALL FIRST FLOOR RENOVATION
TROY UNIVERSITY | TROY, AL

Sheet Title
FIRST FLOOR PLAN

Sheet Number

A02.00



GENERAL NOTES:

1.

ALL WALL PAINT TO EXTEND TO DECK WHEN CEILING IS EXPOSED. PAINT EVERYTHING EXPOSED TO VIEW INCLUDING BUT NOT LIMITED TO FIRE PROTECTION, STRUCTURAL, MECHANICAL, ELECTRICAL.
2.

AT ALL ROOMS TO RECEIVE ACCENT WALLS, G.C. TO COORDINATE EXACT LOCATION WITH OWNER AND ARCHITECT.
3.

PAINT TEST AREA OF ALL PAINT COLORS FOR ARCHITECT'S APPROVAL BEFORE PROCEEDING.
4.

RUBBER BASE AT CASEWORK TO MATCH RUBBER BASE IN ROOM, UNLESS NOTED OTHERWISE.
5.

CEILING DEMO - **RESERVE AND REUSE 2X2 CEILING TILES**. ALL OTHER CEILING COMPONENTS SHALL BE DEMOLISHED IN THEIR ENTIRETY INCLUDING GRIDS, HANGERS, FASTENERS, CLIPS, ETC UNLESS OTHERWISE NOTED

SPECIFIC NOTES:

1.

SEE ENLARGED PLANS AND ELEVATIONS FOR SPECIFIC MATERIAL LOCATIONS.
2.

VESTIBULE OF RESTROOM TO RECEIVE VWC-2 ON ALL WALLS.
3.

VWC-1 TO WRAP ALL THREE SIDES OF GYPSUM FURR OUT ON WALL. SEE ENLARGED PLANS AND INTERIOR ELEVATIONS.

FINISH SCHEDULE

ROOM NO.	ROOM NAME	FLOOR		WALL FINISH				CEILING FINISH	DOORS		CASEWORK		COUNTERTOP	TOILET PARTITIONS	SPECIFIC NOTES
		FINISH	BASE	NORTH WALL	EAST WALL	SOUTH WALL	WEST WALL		FINISH	CASING & TRIM	UPPER	LOWER			
100	LOBBY	LVT-3, LVT-4, LVT-5, LVT-6, LVT-7, WM	RB-1	STOREFRONT	PNT-1, VWC-1	WP-1	PNT-1, VWC-1	ACT-1	STOREFRONT	PNT-3					1,3
101	STOR	LVT-1	RB-1	PNT-1	PNT-1	PNT-1	PNT-1	ETR	SEE ALT #5	PNT-3					
102	STUDENT LOUNGE	LVT-3	RB-1	VWC-1	PNT-1	PNT-1	PNT-1	ACT-1	SEE ALT #5	PNT-3					1,3
103	COR.	LVT-1	RB-1	PNT-1	PNT-1	PNT-1	PNT-1	ETR	SEE ALT #5	PNT-3					
103A	OFFICE	CPT-1	RB-1	PNT-1	PNT-1	PNT-1	PNT-1	ETR	SEE ALT #5	PNT-3					
103B	OFFICE	CPT-1	RB-1	PNT-1	PNT-1	PNT-1	PNT-1	ETR	SEE ALT #5	PNT-3					
103C	OFFICE	CPT-1	RB-1	PNT-1	PNT-1	PNT-1	PNT-1	ETR	SEE ALT #5	PNT-3					
103D	DIRECTOR OFFICE	CPT-1	RB-1	PNT-1	PNT-1	PNT-1	PNT-1	ETR	SEE ALT #5	PNT-3					
103E	LOUNGE	LVT-1	RB-1	PNT-1	PNT-1	PNT-1	PNT-1	ETR	--	PNT-3					
103F	OFFICE	CPT-1	RB-1	PNT-1	PNT-1	PNT-1	PNT-1	ETR	SEE ALT #5	PNT-3					
103G	OFFICE	CPT-1	RB-1	PNT-1	PNT-1	PNT-1	PNT-1	ETR	PL-1	PNT-3					
104	RECEPTION	LVT-1	RB-1	PNT-1	PNT-1	PNT-1	PNT-1	ETR	--	PNT-3					
105	MEETING ROOM	CPT-1	RB-1	PNT-1, VWC-1	PNT-1	PNT-1, VWC-1	PNT-1	ACT-1	PL-1	PNT-3					1,3
106	NEWSROOM	CPT-1	RB-1	PNT-1	PNT-1	PNT-1	PNT-1	ACT-1	STOREFRONT	PNT-3					
106A	EDIT ROOM	CPT-1	RB-1	PNT-1	PNT-1	PNT-1	PNT-1	ETR	SEE	PNT-3					
108	OFFICE	CPT-1	RB-1	PNT-1	PNT-1	PNT-1	PNT-1	ETR	SEE ALT #5	PNT-3					
111	EDIT ROOM	CPT-2	RB-1	PNT-1	PNT-1	PNT-1	PNT-1	ETR	SEE ALT #5	PNT-3					
113	STOR	LVT-1	RB-1	PNT-1	PNT-1	PNT-1	PNT-1	ETR	SEE ALT #5	PNT-3					
114	OFFICE	CPT-1	RB-1	PNT-1	PNT-1	PNT-1	PNT-1	ETR	SEE ALT #5	PNT-3					
116	CLASSROOM	LVT-2	RB-1	PNT-1	PNT-1	PNT-1, VWC-1	PNT-1	ACT-1	PL-1	PNT-3					1,3
117	CLASSROOM	LVT-2	RB-1	PNT-1, VWC-1	PNT-1	PNT-1	PNT-1	ETR	PL-1	PNT-3					1,3
117A	ELEVATOR EQUIP.	ETR	ETR	ETR	ETR	ETR	ETR	ETR	ETR	ETR					
117D	RICOH	ETR	ETR	ETR	ETR	ETR	ETR	ETR	ETR	ETR					
117D1	RICOH	ETR	ETR	ETR	ETR	ETR	ETR	ETR	ETR	ETR					
117D1B	RICOH	ETR	ETR	ETR	ETR	ETR	ETR	ETR	ETR	ETR					
117D2	RICOH	ETR	ETR	ETR	ETR	ETR	ETR	ETR	ETR	ETR					
117E	LOADING	ETR	ETR	ETR	ETR	ETR	ETR	ETR	SEE ALT #5	PNT-3					
119	CONFERENCE/BREAK ROOM	LVT-1	RB-1	PNT-1	PNT-1	PNT-1	PNT-1	ETR	SEE ALT #5	PNT-3					
121	WORKSPACE	CPT-1	RB-1	PNT-1	PNT-1	PNT-1	PNT-1	ETR	SEE ALT #5	PNT-3					
121A	OFFICE	CPT-1	RB-1	PNT-1	PNT-1	PNT-1	PNT-1	ETR	SEE ALT #5	PNT-3					
121B	STOR.	ETR	ETR	ETR	ETR	ETR	ETR	ETR	SEE ALT #5	PNT-3					
121C	STOR.	ETR	ETR	ETR	ETR	ETR	ETR	ETR	SEE ALT #5	PNT-3					
121D1	STOR.	ETR	ETR	ETR	ETR	ETR	ETR	ETR	SEE ALT #5	PNT-3					
121D2	STOR.	ETR	ETR	ETR	ETR	ETR	ETR	ETR	SEE ALT #5	PNT-3					
124	OFFICE	CPT-1	RB-1	PNT-1	PNT-1	PNT-1	PNT-1	ETR	SEE ALT #5	PNT-3					
126	OFFICE	CPT-1	RB-1	PNT-1	PNT-1	PNT-1	PNT-1	ETR	SEE ALT #5	PNT-3					
127	STOR.	ETR	ETR	ETR	ETR	ETR	ETR	ETR	SEE ALT #5	PNT-3					
128	OFFICE	CPT-1	RB-1	PNT-1	PNT-1	PNT-1	PNT-1	ETR	SEE ALT #5	PNT-3					
129	IT/DATA	CPT-1	RB-1	PNT-1	PNT-1	PNT-1	PNT-1	ETR	SEE ALT #5	PNT-3					
129A	STOR.	ETR	ETR	ETR	ETR	ETR	ETR	ETR	SEE ALT #5	PNT-3					
131	STOR.	ETR	ETR	ETR	ETR	ETR	ETR	ETR	SEE ALT #5	PNT-3					
132	OFFICE	CPT-1	RB-1	PNT-1	PNT-1	PNT-1	PNT-1	ETR	SEE ALT #5	PNT-3					
133	OFFICE	ETR	ETR	ETR	ETR	ETR	ETR	ETR	SEE ALT #5	PNT-3					
135	OFFICE	ETR	ETR	ETR	ETR	ETR	ETR	ETR	SEE ALT #5	PNT-3					
137	PHOTOGRAPHY HOLDING ROOM	LVT-1	RB-1	PNT-1	PNT-1	PNT-1	PNT-1	ETR	SEE ALT #5	PNT-3					
137A	STOR.	ETR	ETR	ETR	ETR	ETR	ETR	ETR	ETR	ETR					
137B	STOR.	ETR	ETR	ETR	ETR	ETR	ETR	ETR	ETR	ETR					
137C	STOR.	ETR	ETR	ETR	ETR	ETR	ETR	ETR	ETR	ETR					
137D	STOR.	ETR	ETR	ETR	ETR	ETR	ETR	ETR	ETR	ETR					
137E	PHOTOGRAPHY STUDIO	ETR	ETR	PNT-1	PNT-1	PNT-1	PNT-1	ETR	SEE ALT #5	PNT-3					
137E1	CHANGING ROOM	HT-1	TB	PNT-2	PNT-2	PNT-2	PNT-2	ETR	SEE ALT #5	PNT-3	PL-1	QZ-1			1
137F	PHOTOGRAPHY STUDIO	ETR	ETR	PNT-1	PNT-1	PNT-1	PNT-1	ETR	SEE ALT #5	PNT-3					
140	JANITOR	ETR	ETR	ETR	ETR	ETR	ETR	ETR	SEE ALT #5	PNT-3					
141	OFFICE	CPT-1	RB-1	PNT-1	PNT-1	PNT-1	PNT-1	ETR	SEE ALT #5	PNT-3					
142	MEN'S RESTROOM	HT-1	--, TB	HT-2, PNT-2	HT-2, PNT-2, VWC-2	HT-2, PNT-2, VWC-2	HT-2, VWC-2	ETR	SEE ALT #5	PNT-3	PL-2	QZ-1	TP		1,2
143	OFFICE	CPT-1	RB-1	PNT-1	PNT-1	PNT-1	PNT-1	ETR	SEE ALT #5	PNT-3					
144	WOMEN'S RESTROOM	HT-1	--, TB	HT-2, PNT-2	HT-2, VWC-2	HT-2, PNT-2, VWC-2	HT-2, PNT-2, VWC-2	ETR	SEE ALT #5	PNT-3	PL-2	QZ-1	TP		1,2
146	COR.	PNT-1	RB-1	PNT-1	PNT-1	PNT-1	PNT-1	SEE ALT #1	SEE ALT #5	PNT-3					
146A	OFFICE	CPT-2	RB-1	PNT-1	PNT-1	PNT-1	PNT-1	SEE ALT #1	PL-1	PNT-3					
146B	STUDIO 2	CPT-2	RB-1	PNT-1, AP-1, AP-2, AP-3	PNT-1	PNT-1, AP-1, AP-2, AP-3	PNT-1, AP-1, AP-2, AP-3	ACT-3	PL-1	PNT-3					1
146C	CONTROL 2	CPT-2	RB-1	PNT-1	PNT-1	PNT-1	PNT-1	ACT-3	PL-1	PNT-3					
146D	OFFICE	CPT-2	RB-1	PNT-1	PNT-1	PNT-1	PNT-1	SEE ALT #1	PL-1	PNT-3					
146E	WORK SPACE	CPT-2	RB-1	PNT-1	PNT-1	PNT-1	PNT-1	SEE ALT #1	--	PNT-3	PL-1	QZ-1			
146F	STUDIO 1	CPT-2	RB-1	PNT-1, AP-1, AP-2, AP-3	PNT-1, AP-1, AP-2, AP-3	PNT-1	PNT-1	ACT-3	PL-1	PNT-3					1
146G	CONTROL 1	CPT-2	RB-1	PNT-1	PNT-1	PNT-1	PNT-1	ACT-3	PL-1	PNT-3					
146H	MEETING	CPT-2	RB-1	PNT-1	PNT-1	PNT-1	PNT-1	SEE ALT #1	PL-1	PNT-3					
147	IT SERVER	ETR	ETR	ETR	ETR	ETR	ETR	ETR	SEE ALT #5	PNT-3					
148	STOR.	ETR	ETR	ETR	ETR	ETR	ETR	ETR	ETR	ETR					
150A	DIRECTOR OFFICE	CPT-1	RB-1	PNT-1	PNT-1	PNT-1	PNT-1	ETR	SEE ALT #5	PNT-3					
150B	PODCAST	CPT-2	RB-1	PNT-1, AP-1, AP-2, AP-3	PNT-1, AP-1, AP-2, AP-3	PNT-1, AP-1, AP-2, AP-3	PNT-1, AP-1, AP-2, AP-3	ACT-3	PL-1	PNT-3					
153	OFFICE	CPT-1	RB-1	PNT-1	PNT-1	PNT-1	PNT-1	ETR	SEE ALT #5	PNT-3					
153A	STOR.	ETR	ETR	ETR	ETR	ETR	ETR	ETR	ETR	ETR					
153B	STOR.	CPT-1	RB-1	PNT-1	PNT-1	PNT-1	PNT-1	ETR	SEE ALT #5	PNT-3					
154	OFFICE	CPT-1	RB-1	PNT-1	PNT-1	PNT-1	PNT-1	ETR	SEE ALT #5	PNT-3					
155	OFFICE	CPT-1	RB-1	PNT-1	PNT-1	PNT-1	PNT-1	ETR	SEE ALT #5	PNT-3					
156	DIRECTOR OFFICE	CPT-1	RB-1	PNT-1	PNT-1	PNT-1	PNT-1	ETR	SEE ALT #5	PNT-3					
159	CIRC.	LVT-1	RB-1	PNT-1	PNT-1	PNT-1	PNT-1	ETR	SEE ALT #5	PNT-3					
159A	EDIT	CPT-2	RB-1	PNT-1	PNT-1	PNT-1	PNT-1	ETR	SEE ALT #5	PNT-3					
159B	EDIT	CPT-2	RB-1	PNT-1	PNT-1	PNT-1	PNT-1	ETR	SEE ALT #5	PNT-3					
161	TELEVISION NEWSROOM	LVT-1	RB-1	PNT-1	PNT-1	PNT-1	PNT-1	ETR	SEE ALT #5	PNT-3					
161A	EDIT	CPT-2	RB-1	PNT-1	PNT-1	PNT-1	PNT-1	ETR	SEE ALT #5	PNT-3					
161B	EDIT	CPT-2	RB-1	PNT-1	PNT-1	PNT-1	PNT-1	ETR	SEE ALT #5	PNT-3					

SS&L

ARCHITECTS

Auburn | Dothan | Montgomery | Huntsville

WWW.SS&LARCH.COM | 334.263.5162

Rev.	Description	Date
1	Addendum 1	9/28/2026

Job Number	22079
Date	AUG 2026
Drawn By	SM, AM, TP, SA
Checked By	KC

WALLACE HALL FIRST FLOOR RENOVATION

TROY UNIVERSITY | TROY , AL

Sheet Title

FINISH SCHEDULE

Sheet Number

A03.00

STATE OF ALABAMA

MONTGOMERY

Jim H. Seay, Jr.

0545

Gregory A. O'Neal

0545

Wesley R. Gumer


0244

ALABAMA

REGISTERED ARCHITECTS


COPYRIGHT © 2026 SS&L, P.C.

DOOR, OPENING & FRAME SCHEDULE																
DOOR								FRAME ELEVATIO N TYPE	DETAILS		SILL DETAIL	FIRE RATING	GLAZING TYPE	STC RATING	HW SET	NOTES
DOOR NO.	LEAVES	LEAF 1 WIDTH	LEAF 2 WIDTH	TOTAL WIDTH	HEIGHT	THICKNESS	ELEVATION TYPE		HEAD DETAIL	JAMB DETAIL						
NEW CONSTRUCTION																
100C	2	3' - 0"	3' - 0"	5' - 10 1/2"	7' - 11 1/4"	0' - 1 3/4"	SF		4/A03.10	4/A03.10		60	SF			NEW CONSTRUCTION
103G	1	3' - 0"		3' - 0"	7' - 0"	0' - 1 3/4"	F WD	HM F1	-	-		60			ADA	EXISTING RELOCATED
105	1	3' - 0"		3' - 0"	7' - 0"	0' - 1 3/4"	FG WD	HM F1	4/A03.10	4/A03.10		-				NEW CONSTRUCTION
106	2	3' - 0"	3' - 0"	5' - 8 3/4"	7' - 11 1/4"	0' - 1 3/4"	SF		4/A03.10	4/A03.10		60	SF			NEW CONSTRUCTION
106A	1	3' - 0"		3' - 0"	7' - 0"	0' - 1 3/4"	F WD	HM F1	-	-		-			ADA	EXISTING RELOCATED
112A	1	3' - 0"		3' - 0"	7' - 0"	0' - 1 3/4"	F WD	HM F1	-	-		-			ADA	EXISTING RELOCATED
114	1	3' - 0"		3' - 0"	7' - 0"	0' - 1 3/4"	F WD	HM F1	-	-		60			ADA	EXISTING RELOCATED
116	1	3' - 0"		3' - 0"	7' - 0"	0' - 1 3/4"	FG WD	HM F1	4/A03.10	4/A03.10		-				NEW CONSTRUCTION
117	1	3' - 0"		3' - 0"	7' - 0"	0' - 1 3/4"	FG WD	HM F1	4/A03.10	4/A03.10		-				NEW CONSTRUCTION
146	1	3' - 0"		3' - 0"	7' - 0"	0' - 1 3/4"	FG WD	HM F1	1/A03.10	2/A03.10		60		SEE ALTERNATE #1		NEW CONSTRUCTION
146A	1	3' - 0"		3' - 0"	7' - 0"	0' - 1 3/4"	F WD	HM F1	1/A03.10	2/A03.10		-		SEE ALTERNATE #1		NEW CONSTRUCTION
146B	1	3' - 0"		3' - 0"	7' - 0"	0' - 1 3/4"	FG WD	HM F1	1/A03.10	2/A03.10	3/A03.10	-		SEE ALTERNATE #1		NEW CONSTRUCTION
146C	1	3' - 0"		3' - 0"	7' - 0"	0' - 1 3/4"	FG WD	HM F1	1/A03.10	2/A03.10	3/A03.10	-		SEE ALTERNATE #1		NEW CONSTRUCTION
146D	1	3' - 0"		3' - 0"	7' - 0"	0' - 1 3/4"	F WD	HM F1	1/A03.10	2/A03.10		-		SEE ALTERNATE #1		NEW CONSTRUCTION
146F	1	3' - 0"		3' - 0"	7' - 0"	0' - 1 3/4"	FG WD	HM F1	1/A03.10	2/A03.10	3/A03.10	-		SEE ALTERNATE #1		NEW CONSTRUCTION
146G	1	3' - 0"		3' - 0"	7' - 0"	0' - 1 3/4"	FG WD	HM F1	1/A03.10	2/A03.10	3/A03.10	-		SEE ALTERNATE #1		NEW CONSTRUCTION
150B	1	3' - 0"		3' - 0"	7' - 0"	0' - 1 3/4"	FG WD	HM F1	1/A03.10	2/A03.10	3/A03.10	-		SEE ALTERNATE #1		NEW CONSTRUCTION
171	1	3' - 0"		3' - 0"	7' - 0"	0' - 1 3/4"	F WD	HM F1	4/A03.10	4/A03.10		60			CLOSER	NEW CONSTRUCTION
172	1	3' - 0"		3' - 0"	7' - 0"	0' - 1 3/4"	F WD	HM F1	4/A03.10	4/A03.10		60			CLOSER	NEW CONSTRUCTION
Grand total: 19																

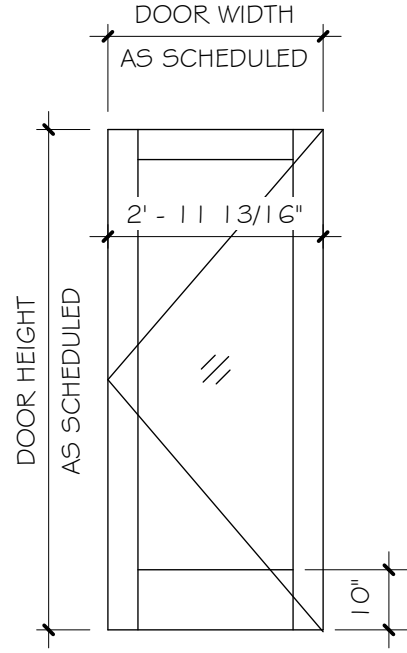


SF

INTERIOR
STOREFRONT
DOOR

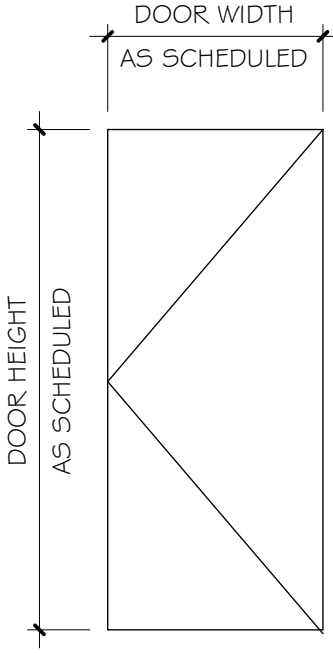


F WD

FLUSH WOOD
DOOR

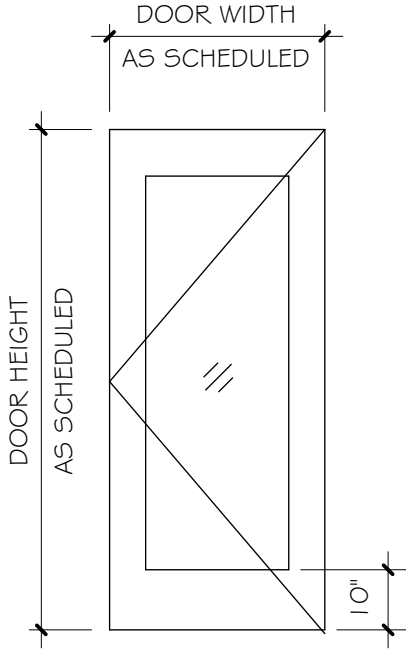


FG WD

SOLID CORE WOOD
DOOR WITH FULL
GLASS LIGHT

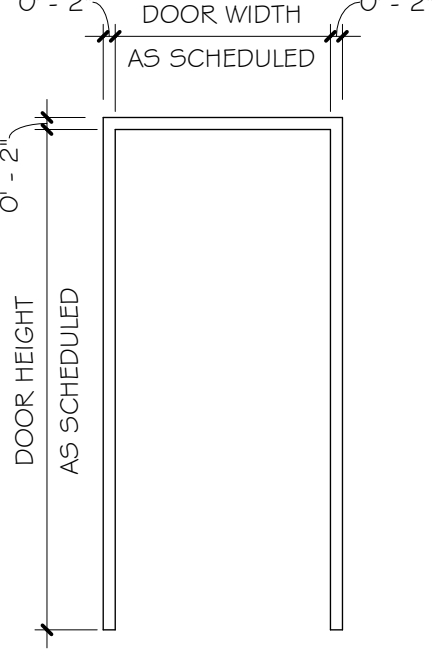


HM F1


HOLLOW METAL
FRAME 2" HEAD

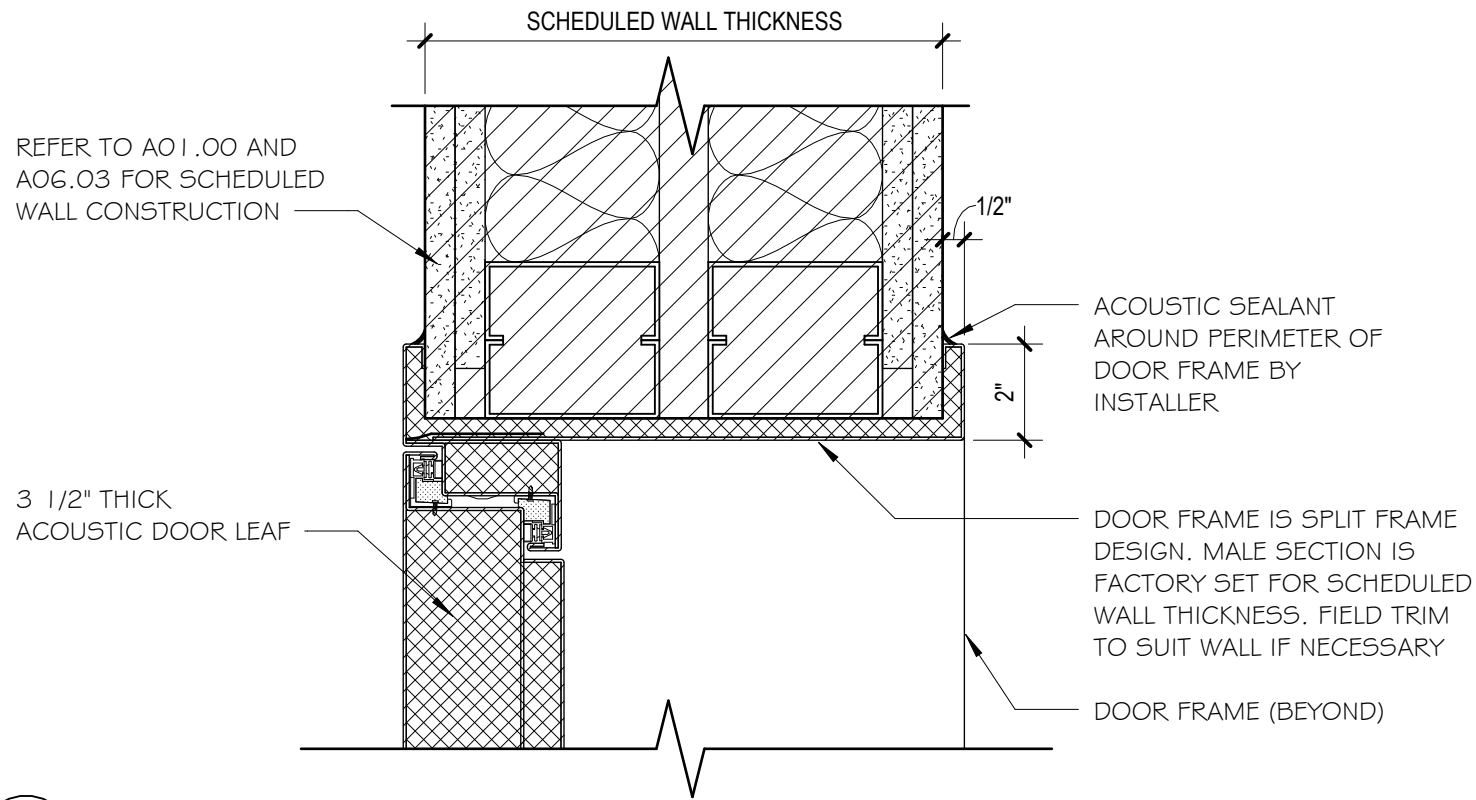


1 HEAD DETAIL
A03.10 3" = 1'-0"

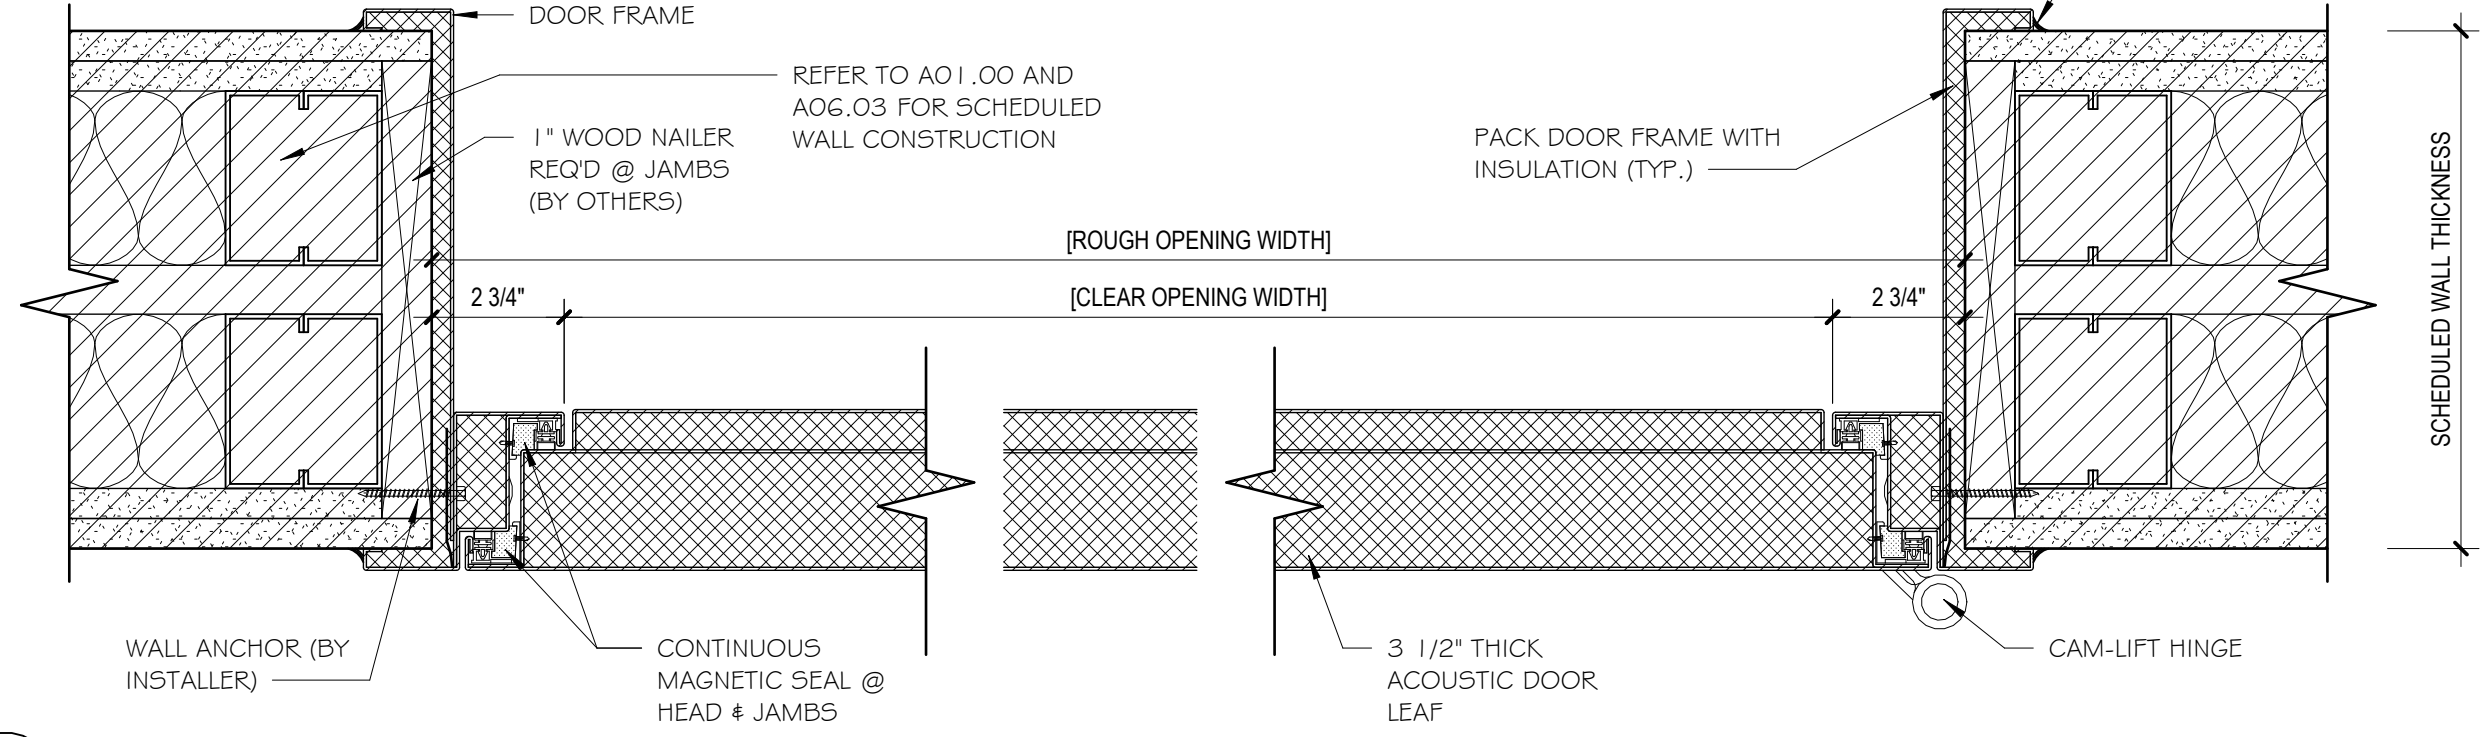

2 JAMB DETAIL
A03.10 3" = 1'-0"

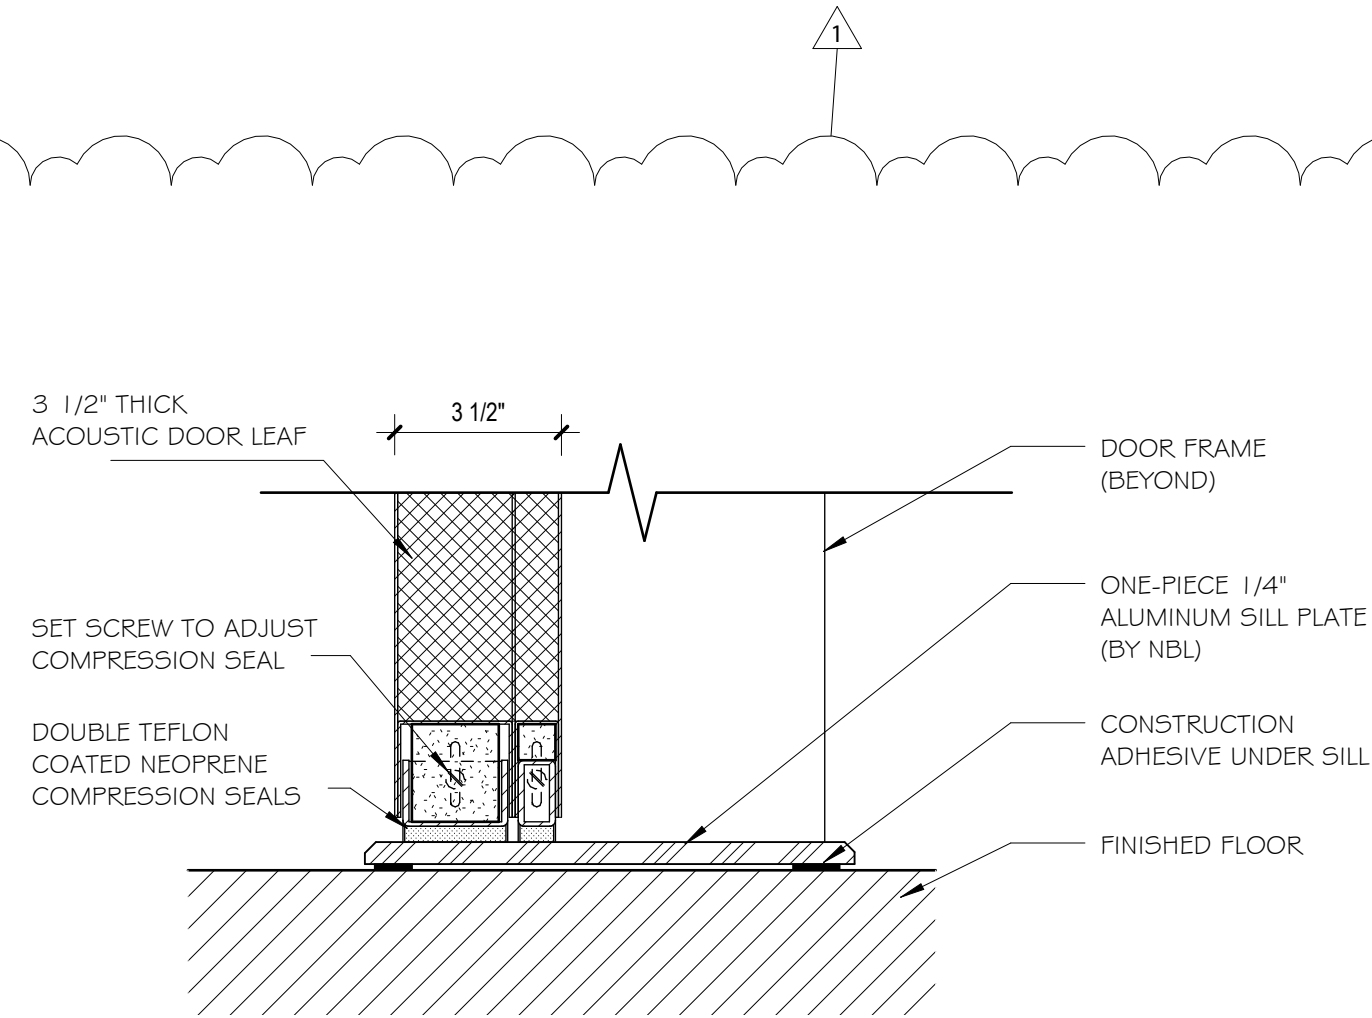

3 SILL DETAIL
A03.10 3" = 1'-0"

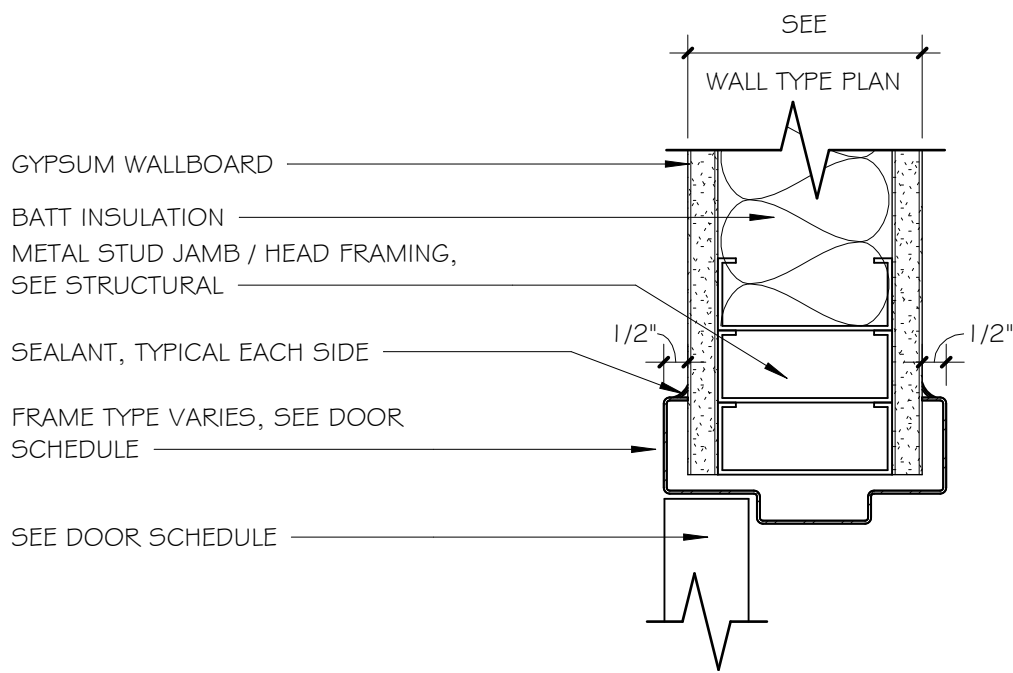

4 TYP. JAMB DETAIL (HEAD SIMILAR) FOR HMF IN MTL STUD
A03.10 3" = 1'-0"

Rev.	Description	Date
1	Addendum 1	9/28/2026


Job Number	22079
Date	AUG 2026
Drawn By	SM, AM, TP, SA
Checked By	KC

Project Title
WALLACE HALL FIRST FLOOR RENOVATION
TROY UNIVERSITY | TROY, AL


Sheet Title DOOR SCHEDULE
Sheet Number

A03.10




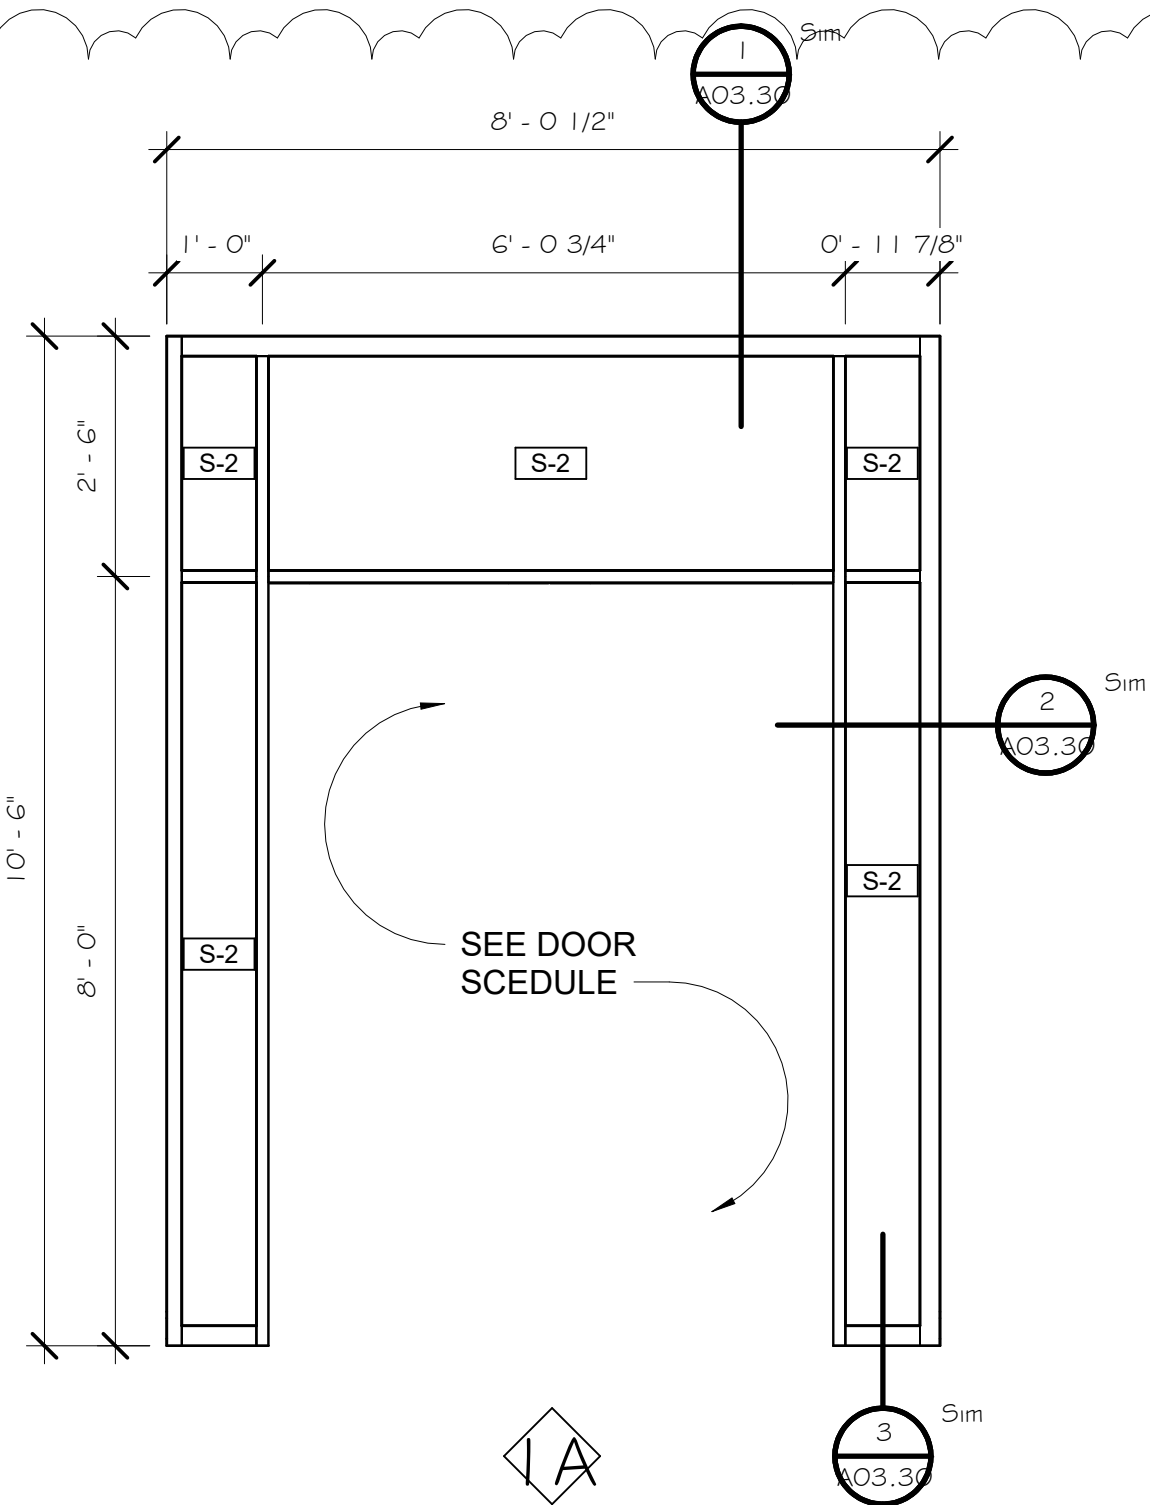

STOREFRONT TYPE 1A

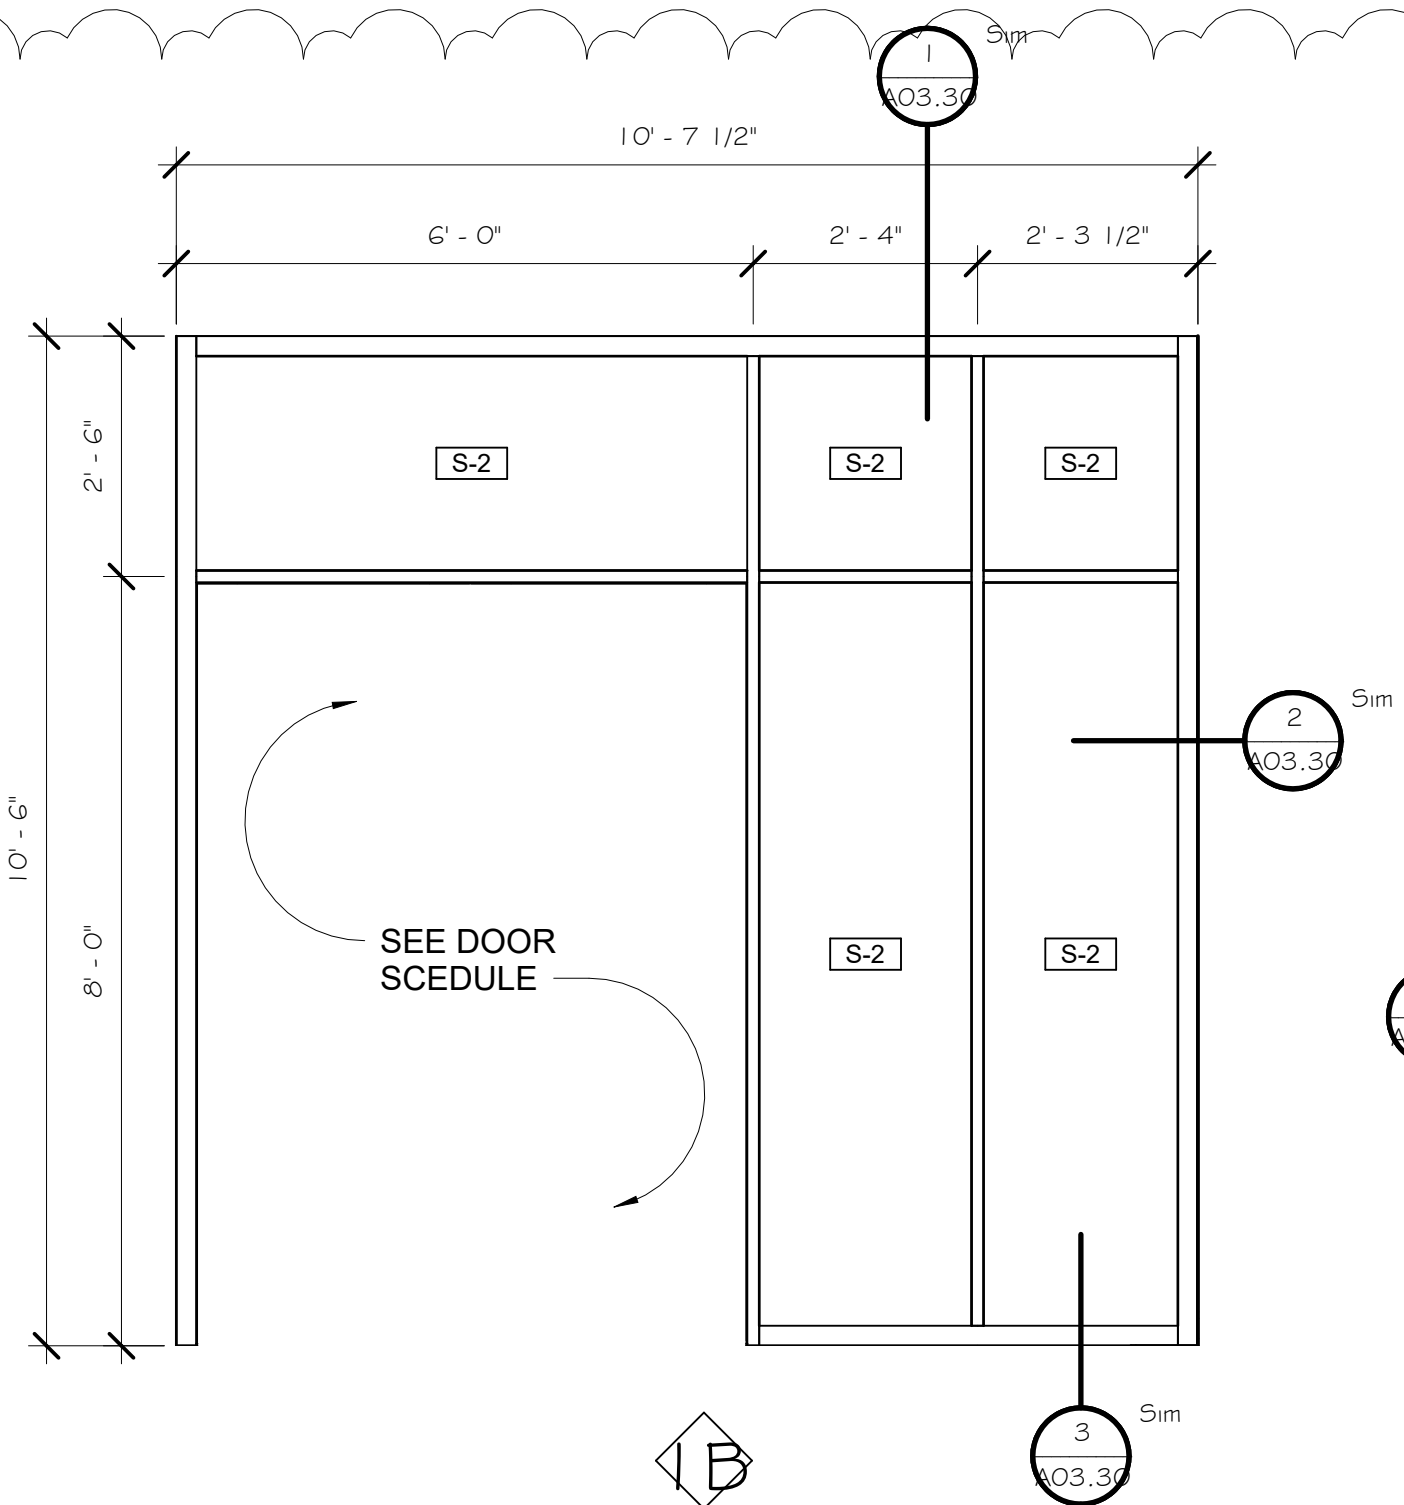


STOREFRONT TYPE 1B

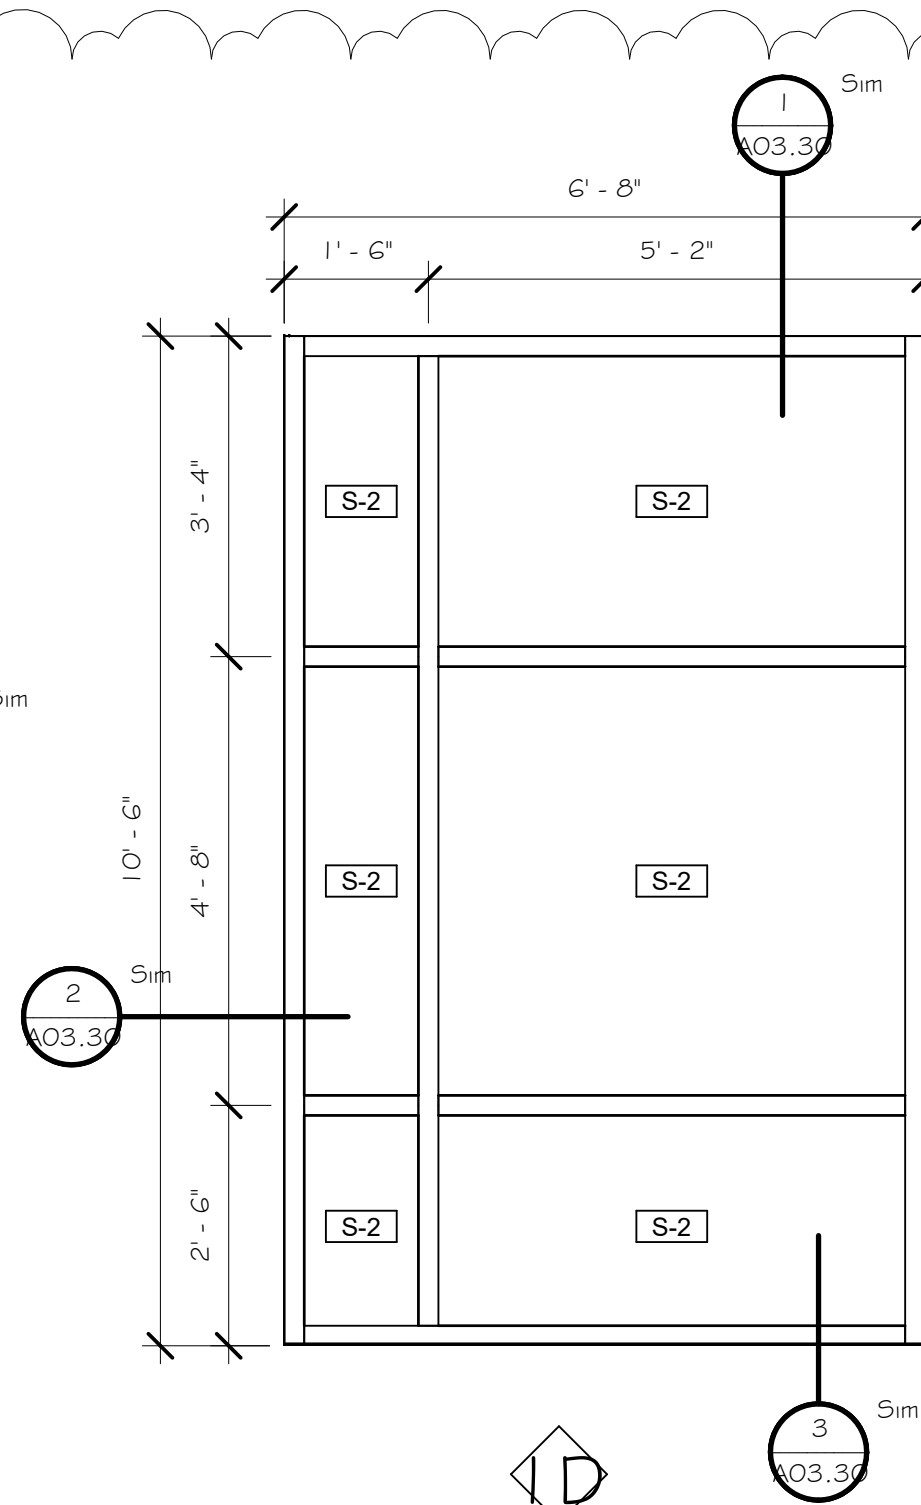


STOREFRONT TYPE 1D

ALTERNATE #3

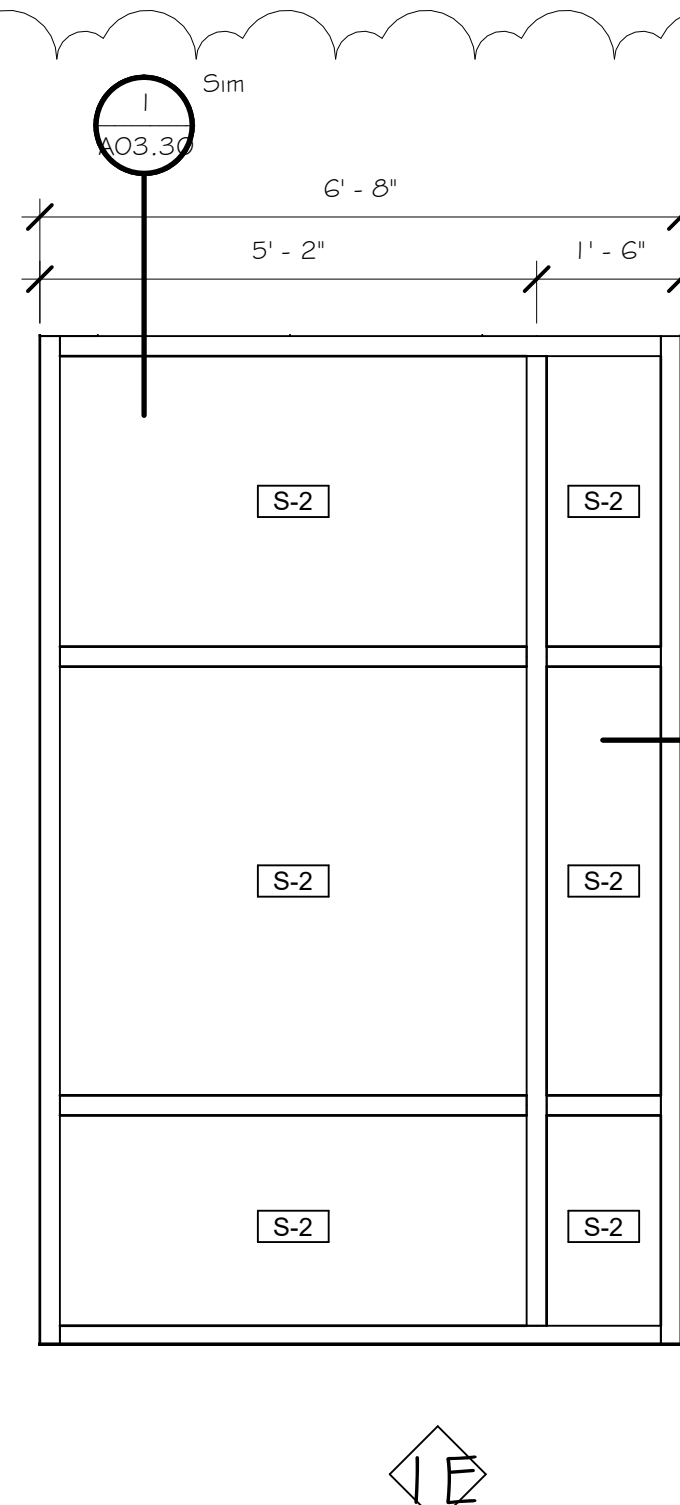


STOREFRONT TYPE 1E

ALTERNATE #3

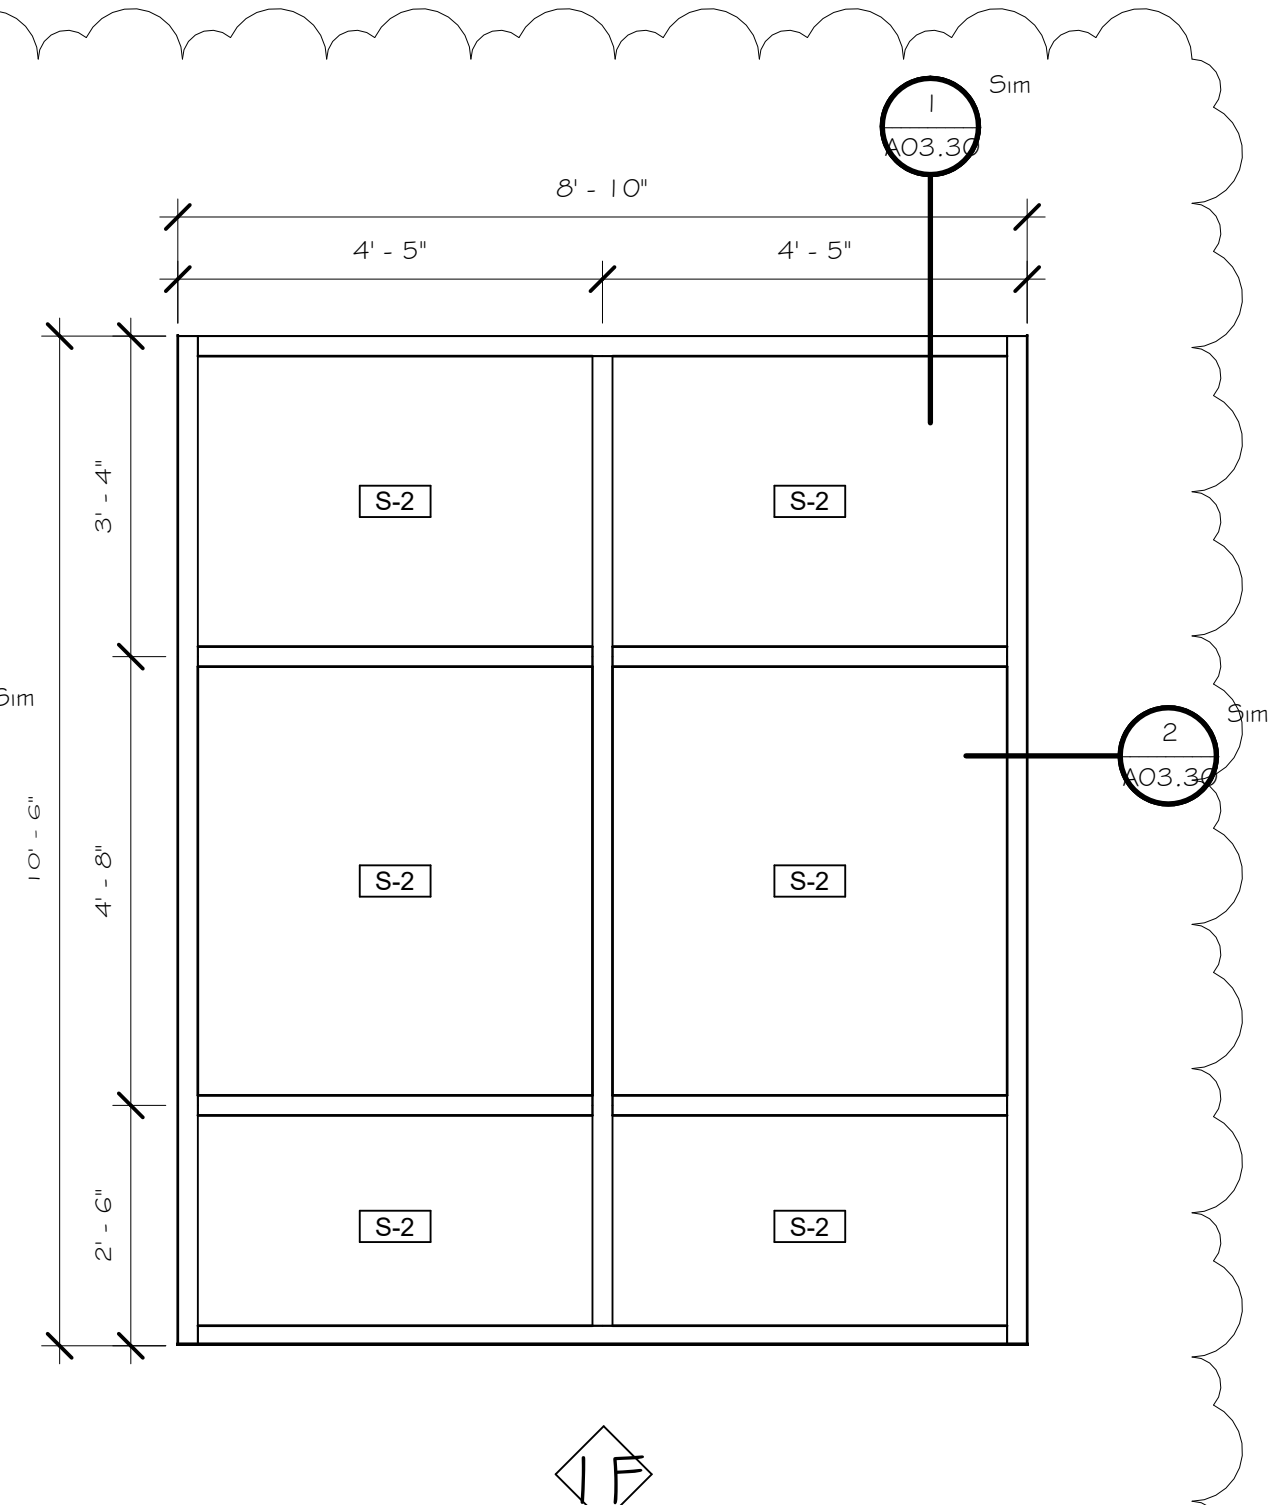


STOREFRONT TYPE 1F


ALTERNATE #3

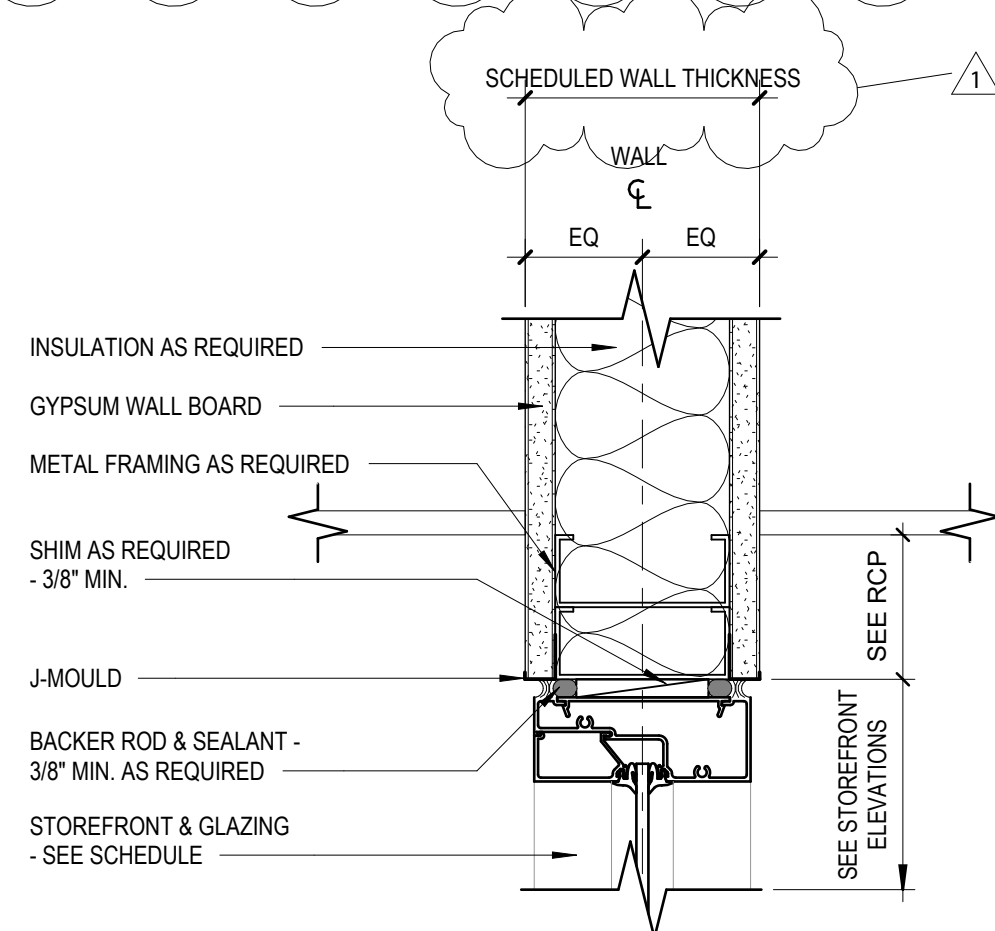


1 INT. STOREFRONT HEAD DETAIL
A03.30 3" = 1'-0"

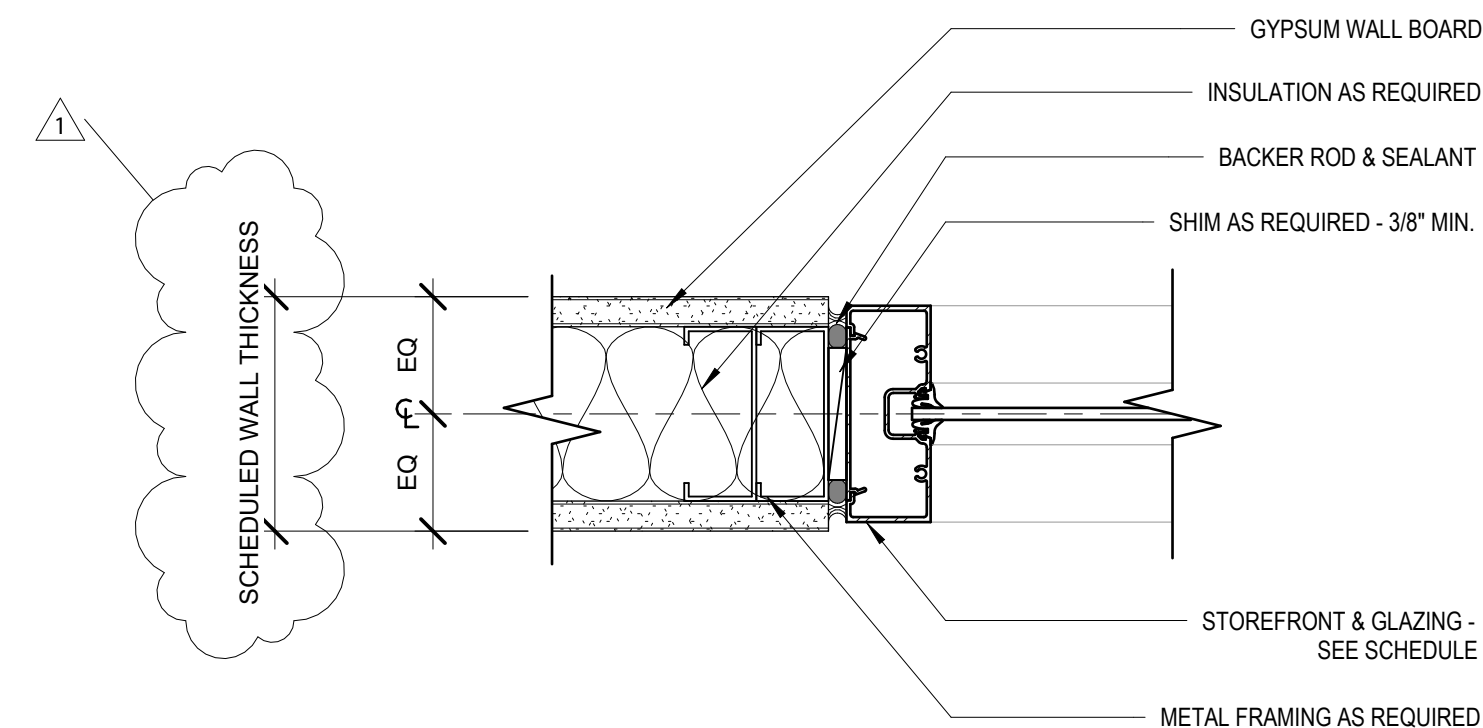

2 INT. STOREFRONT JAMB DETAIL
A03.30 3" = 1'-0"

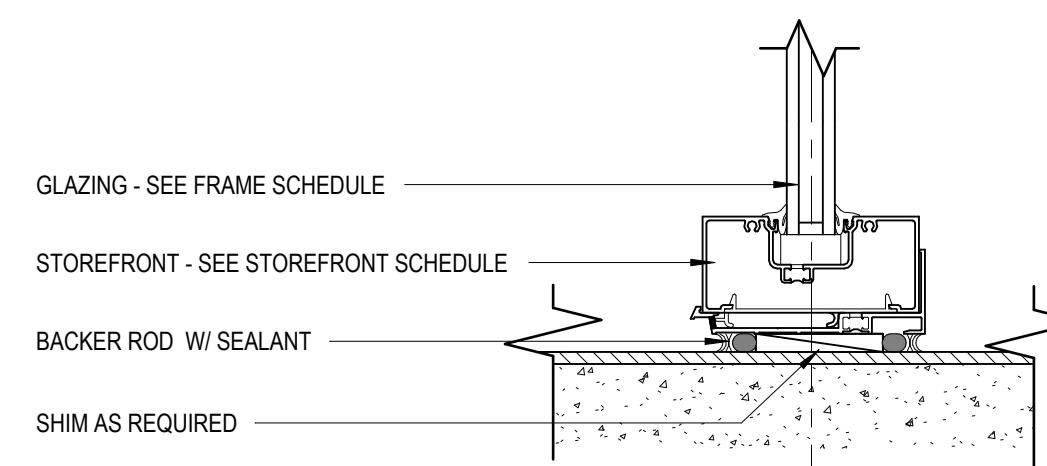


3 INT. STOREFRONT SILL DETAIL
A03.30 3" = 1'-0"

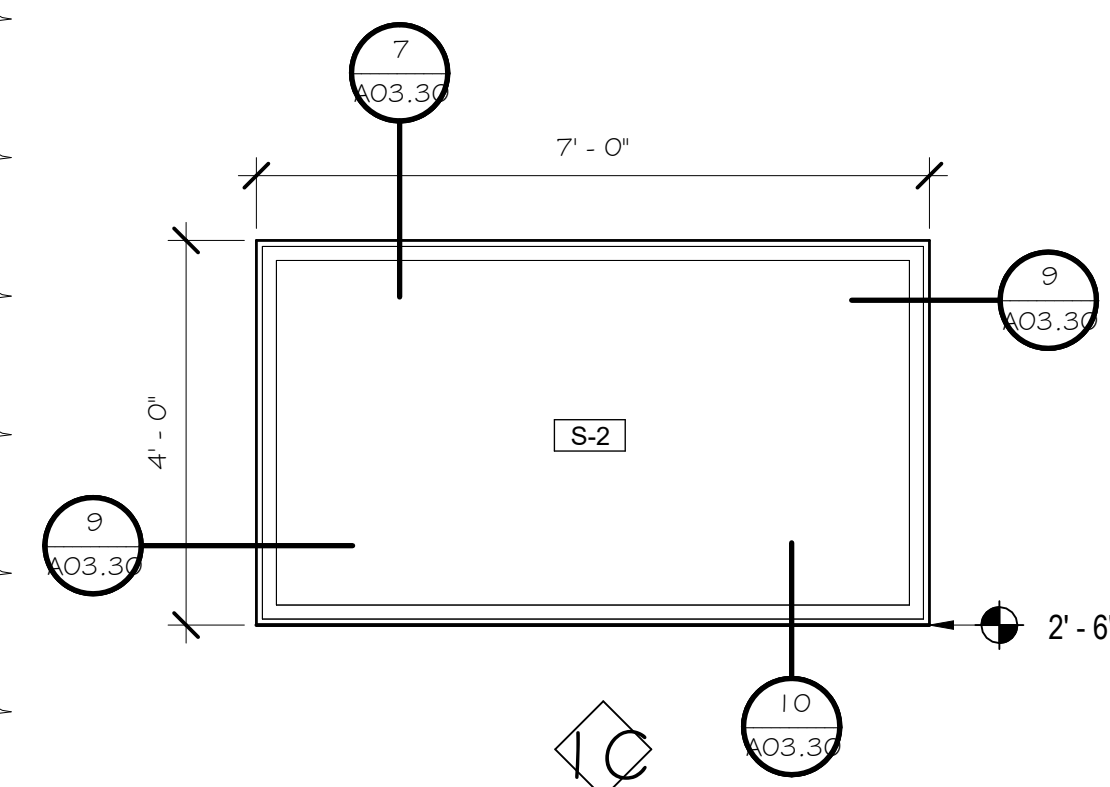


STOREFRONT TYPE 1C


BASE BID

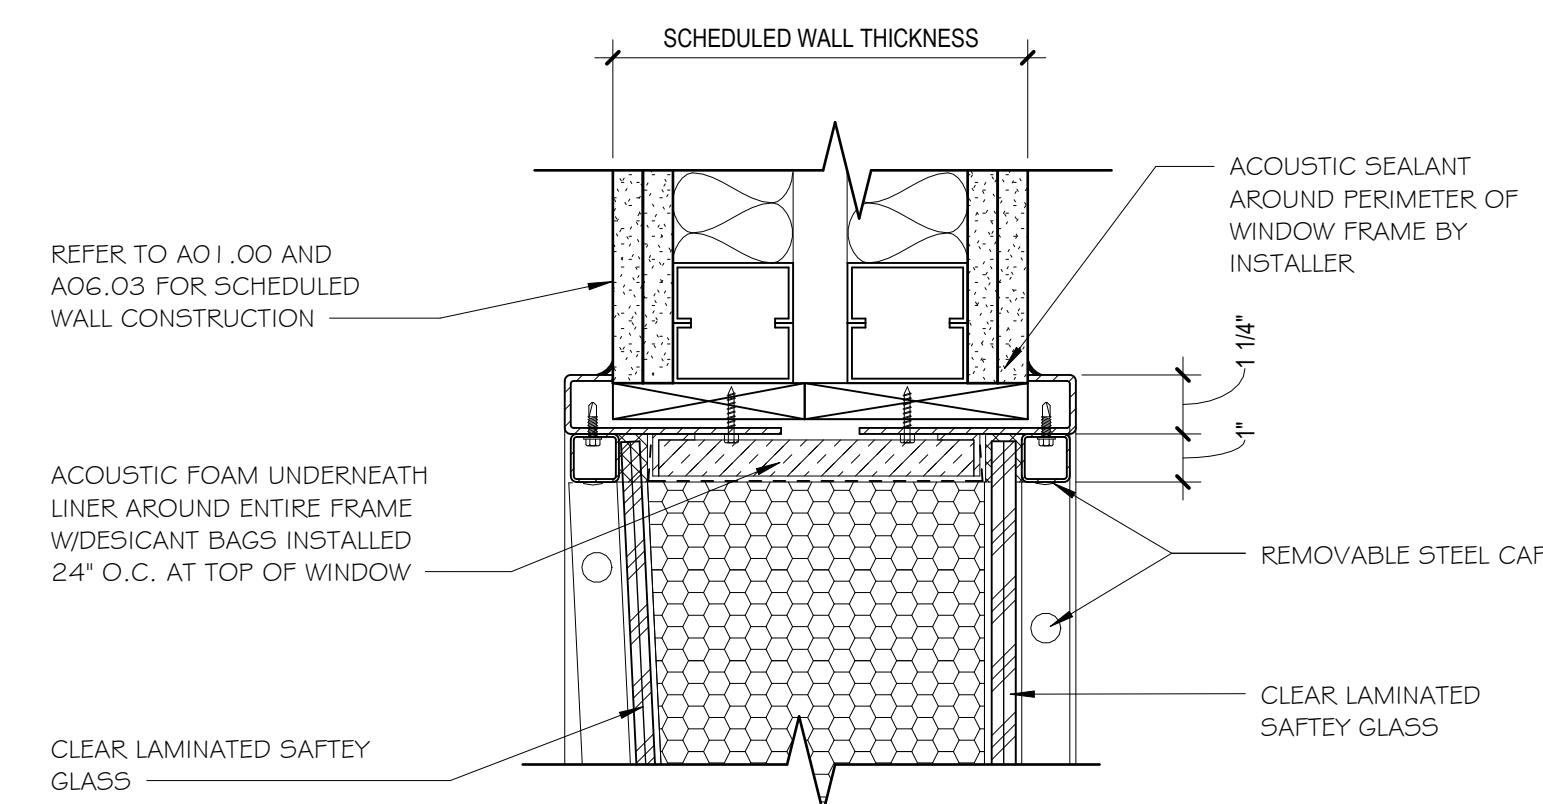

7 ACOUSTIC WINDOW - HEAD DETAIL
A03.30 3" = 1'-0"

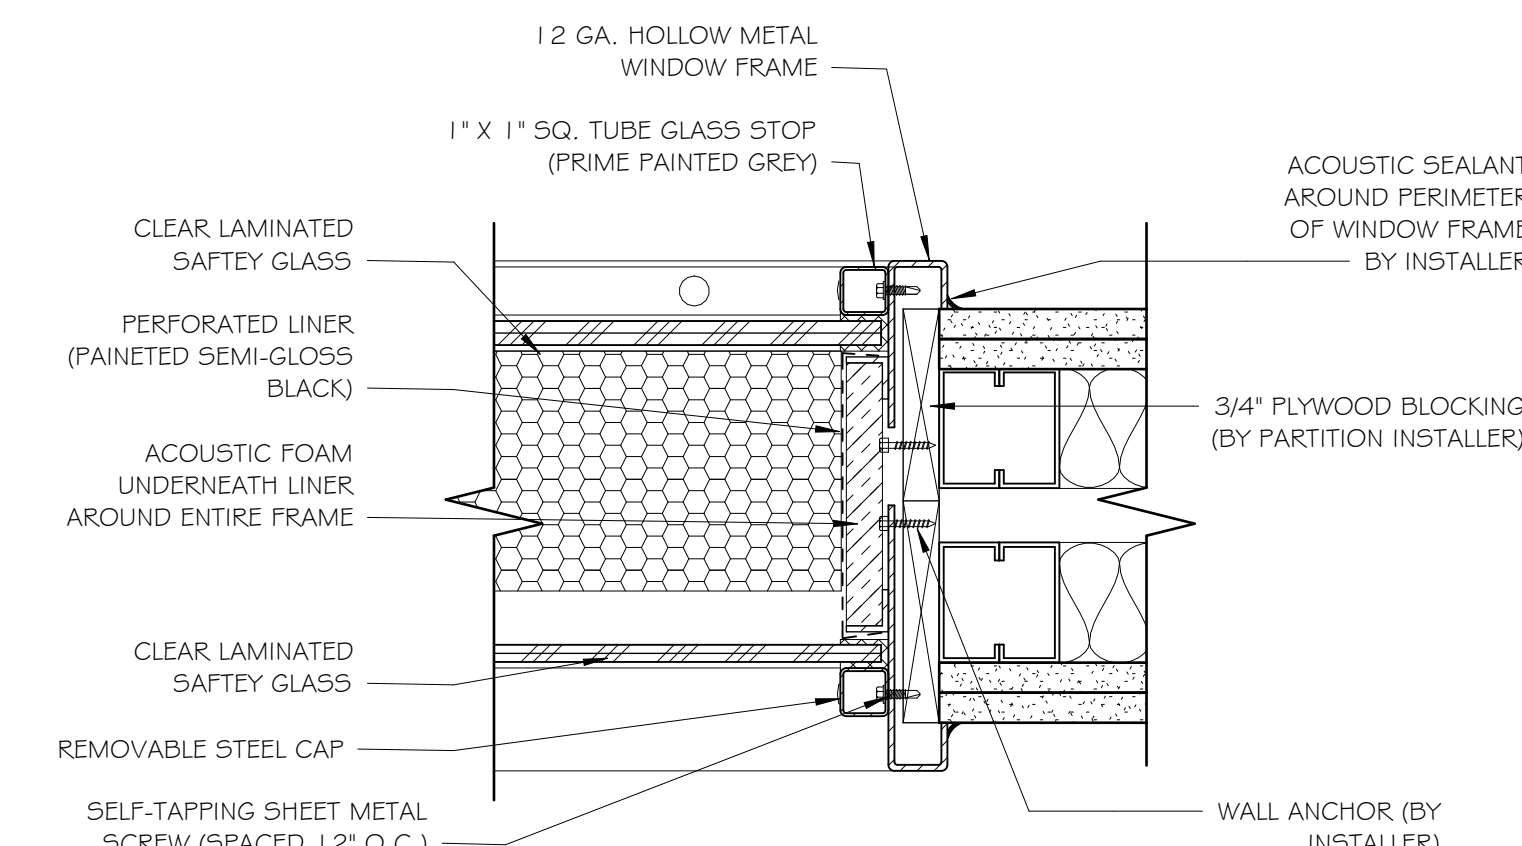

9 ACOUSTIC WINDOW - JAMB DETAIL
A03.30 3" = 1'-0"

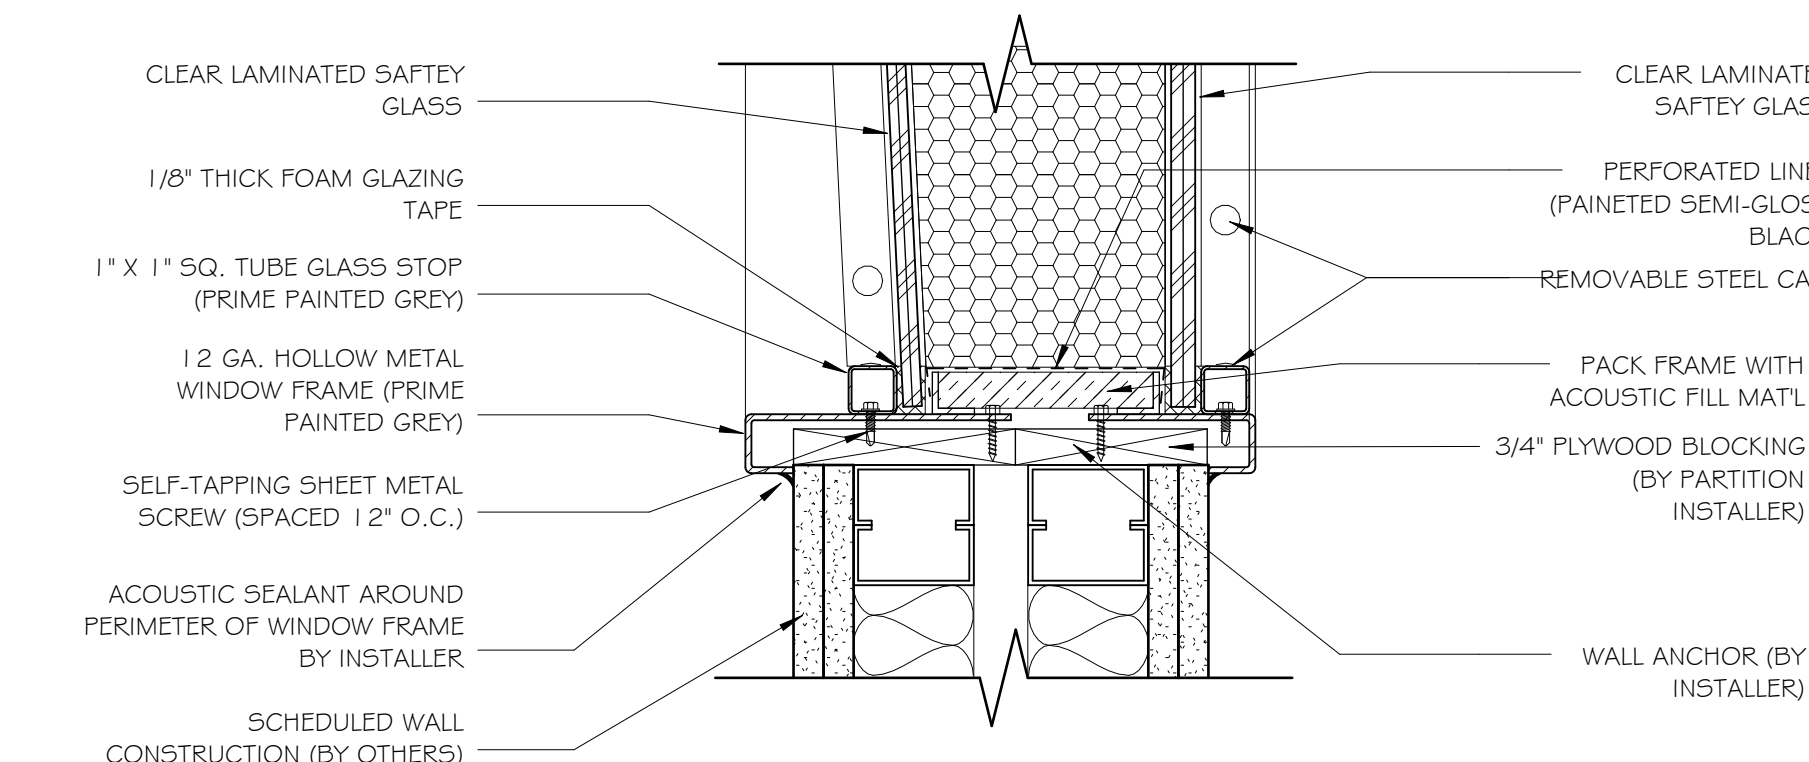

10 ACOUSTIC WINDOW - SILL DETAIL
A03.30 3" = 1'-0"

Rev.	Description	Date
1	Addendum 1	9/28/2026

Job Number	22079
Date	AUG 2026
Drawn By	SM, AM, TP, SA
Checked By	KC


Project Title


**WALLACE HALL FIRST FLOOR
RENOVATION**
TROY UNIVERSITY | TROY, AL

Sheet Title
INTERIOR OPENING
SCHEDULE

Sheet Number

A03.30

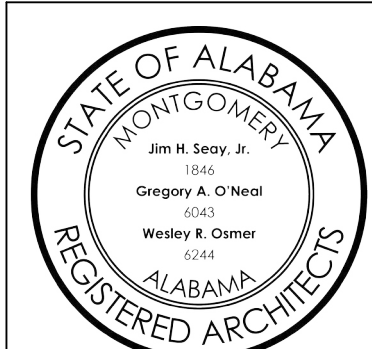

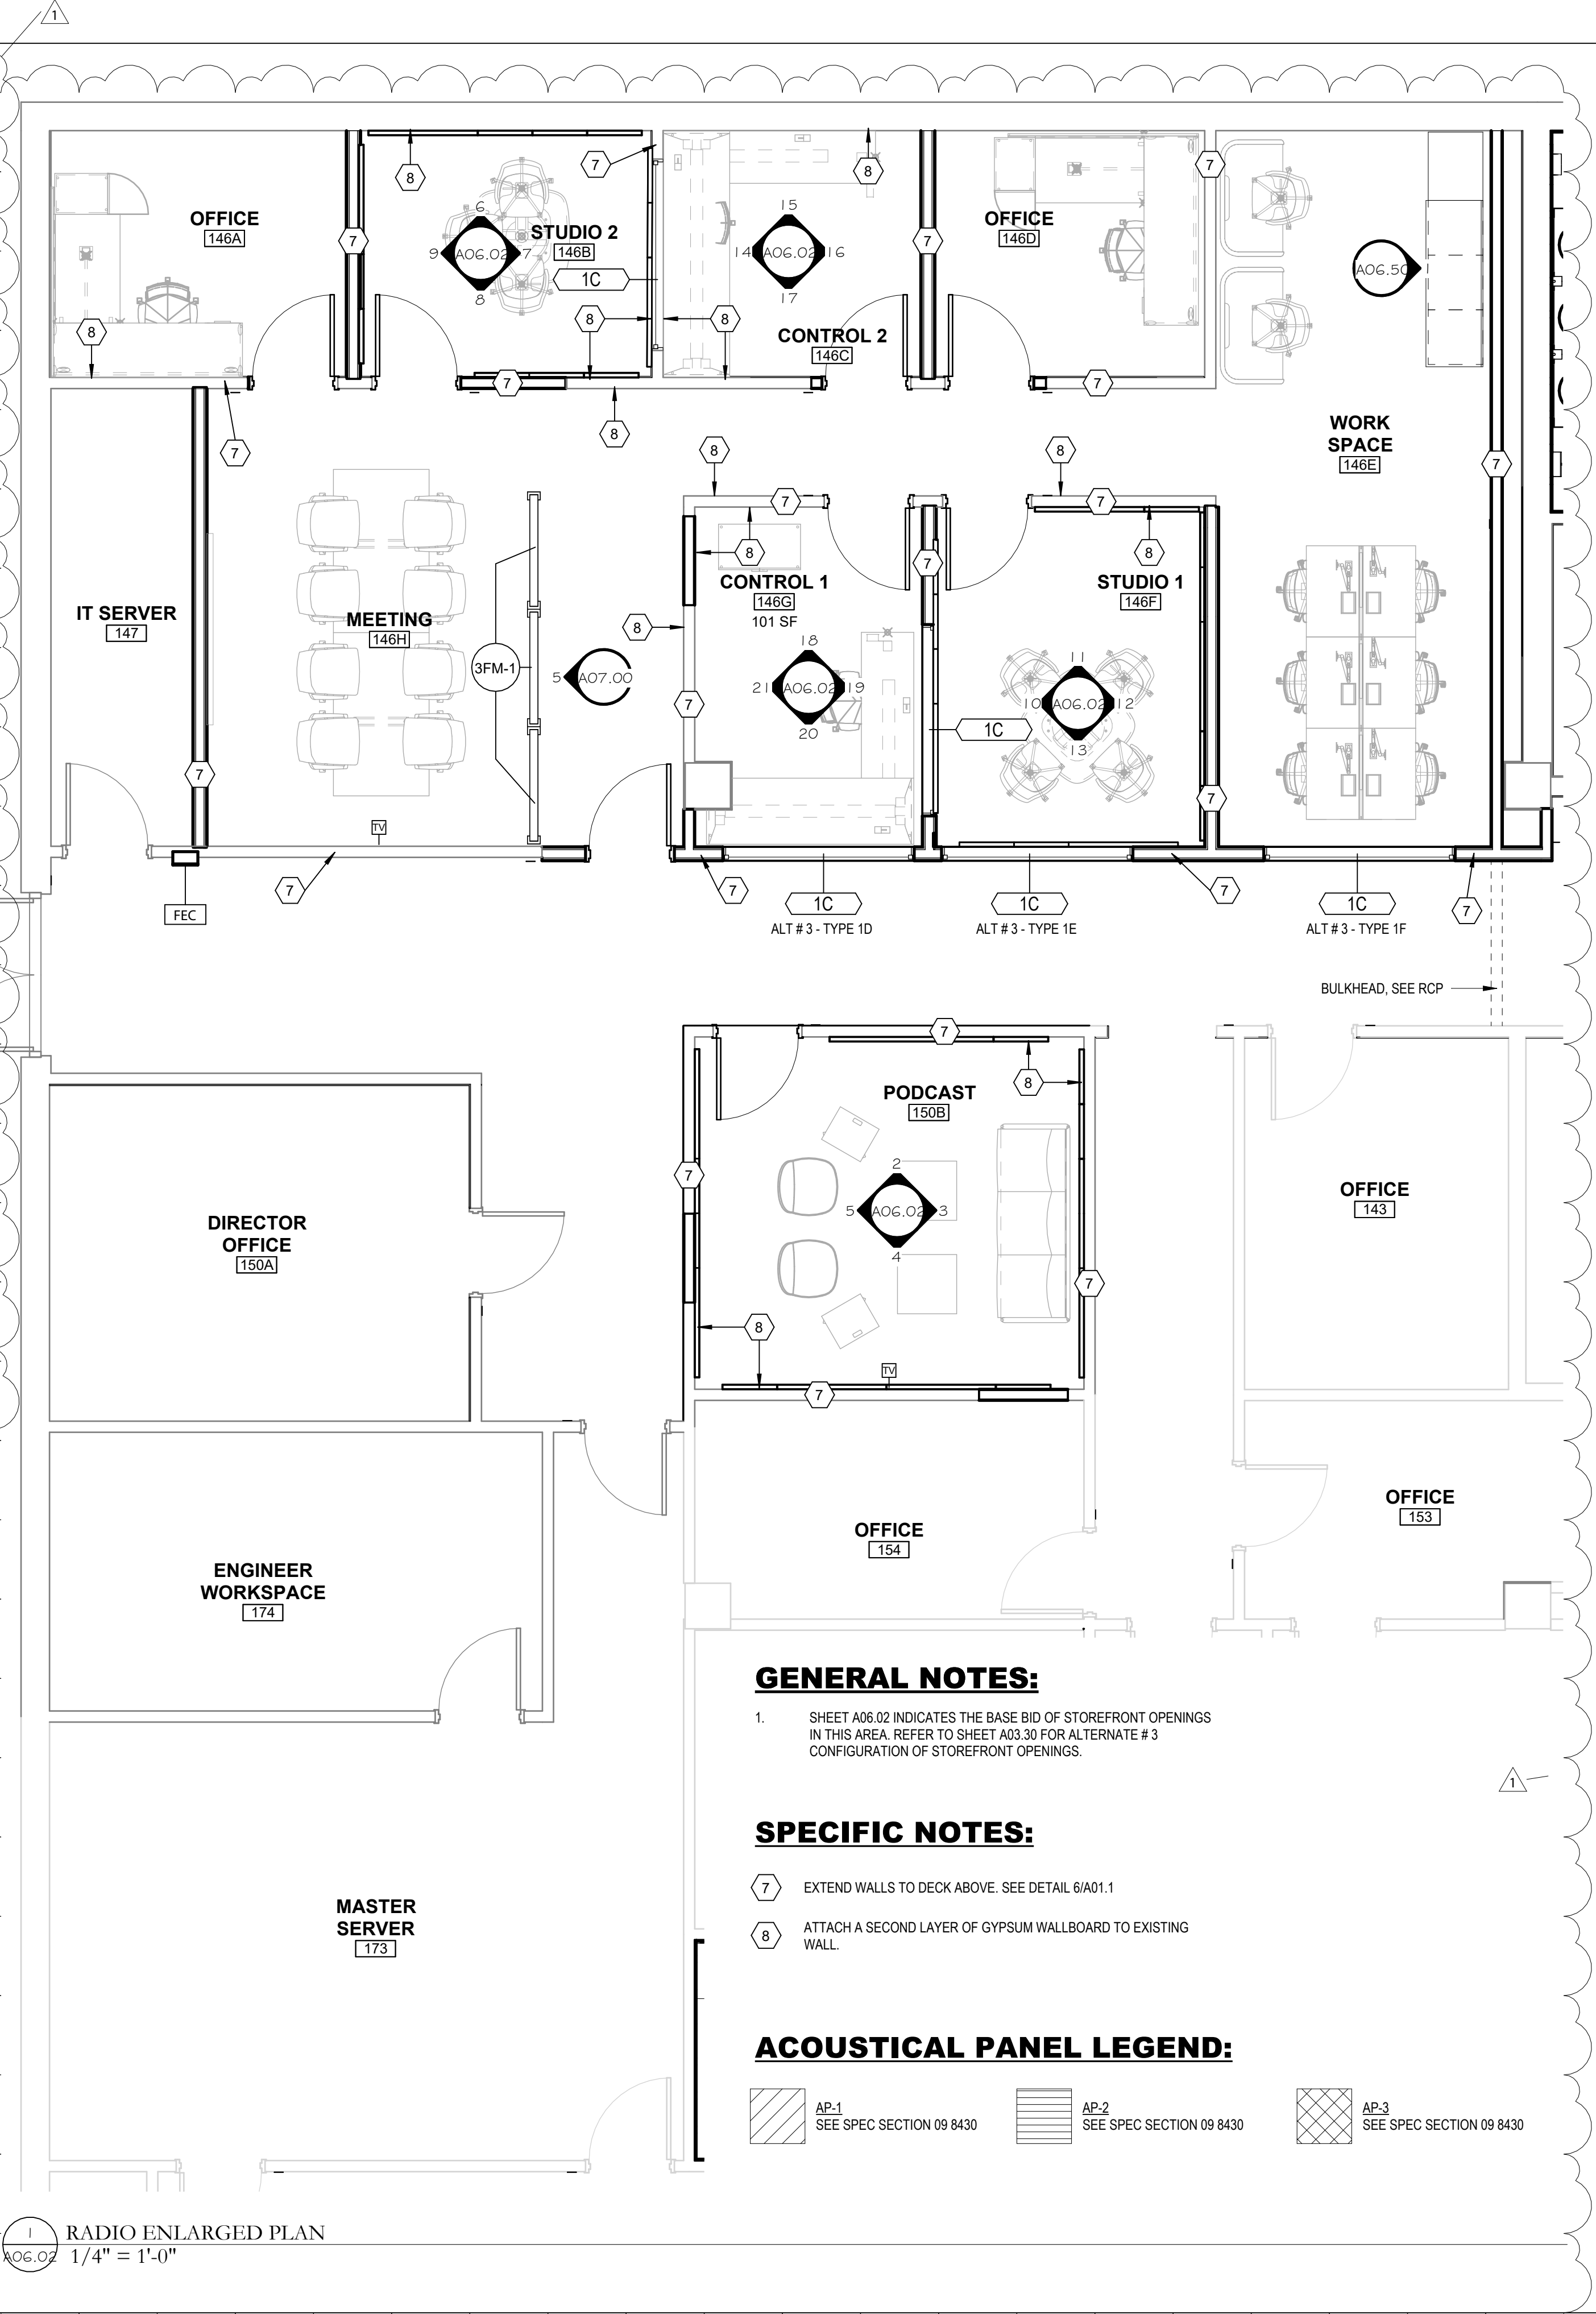

SS&L ARCHITECTS
Auburn | Dothan | Montgomery | Huntsville
WWW.SS&LARCH.COM | 334.263.5162

Rev.	Description	Date
1	Addendum 1	9/28/2026

Job Number: 22079
Date: AUG 2026
Drawn By: SM, AM, TP, SA
Checked By: KC

Project Title: WALLACE HALL FIRST FLOOR RENOVATION
TROY UNIVERSITY | TROY, AL

Sheet Title: ENLARGED PLANS & ELEVATIONS - RADIO
Sheet Number: A06.02

COPYRIGHT © 2026 SS&L, P.C.




1 RADIO ENLARGED PLAN - ALT #1
A06.03 1/4" = 1'-0"



2 RADIO ENLARGED RCP - ALTERNATE #1
A06.03 1/4" = 1'-0"

SPECIFIC NOTES:

- 9 THESE ROOMS ARE TO RECEIVE ACT-3 IN THE BASE BID. IN ALTERNATE #1, A HARD CEILING IS TO BE INSTALLED ABOVE THE ACT-3 FOR MORE SOUND ISOLATION. REFER TO DETAIL 3/A06.03

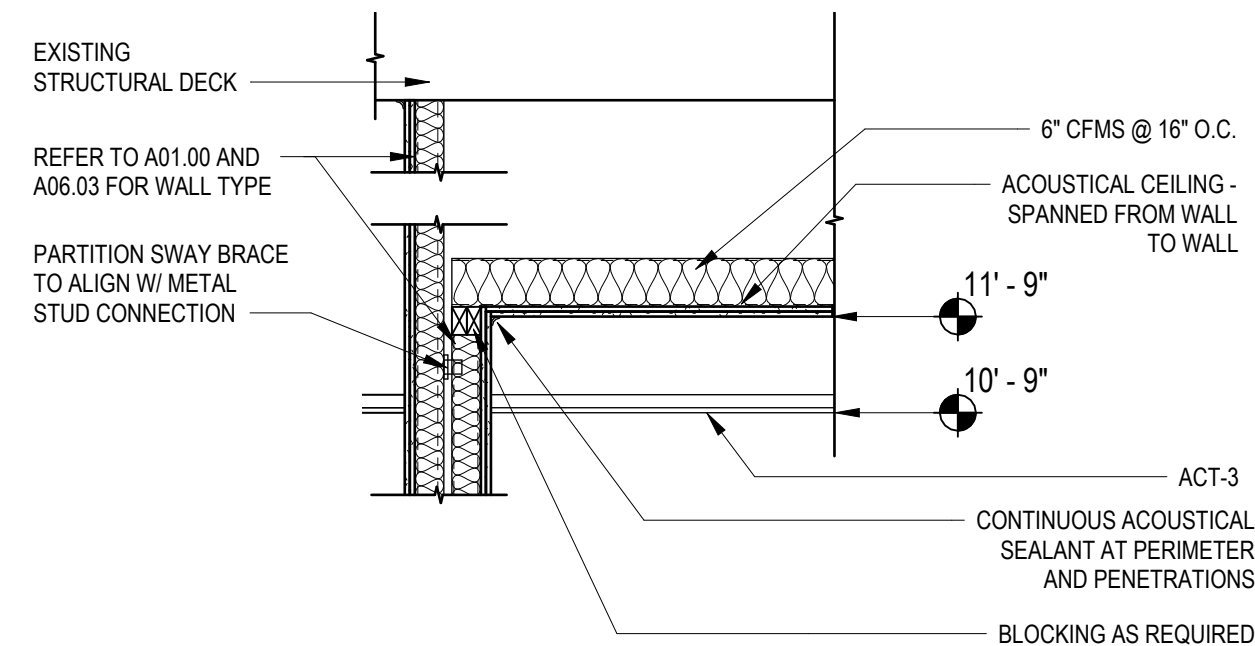

3 HARD CEILING ABOVE ACT-3
A06.03 1/2\"/>

CEILING PATTERN LEGEND:

- ACT-1:
SEE SPECIFICATION
SECTION 09 5100
ACOUSTICAL CEILINGS
- GYPSUM:
SEE SPECIFICATION
SECTION 09 2116
ACOUSTICAL CEILINGS
- ACT-2:
SEE SPECIFICATION
SECTION 09 5100
ACOUSTICAL CEILINGS
- EXPOSED:
SEE SPECIFICATION
SECTION 09 9123
INTERIOR PAINTING
- WOOD CEILING PANEL:
SEE SPECIFICATION
SECTION 09 5000
- NOT IN SCOPE
- ACT-3:
SEE SPECIFICATION
SECTION 09 5100
ACOUSTICAL CEILINGS

Rev.	Description	Date
1	Addendum 1	9/28/2026

Job Number	22079
Date	AUG 2026
Drawn By	SM, AM, TP, SA
Checked By	KC

Project Title








WALLACE HALL FIRST FLOOR RENOVATION TROY UNIVERSITY | TROY, AL

Sheet Title
ENLARGED PLANs & RCP
- ALTERNATE #1

Sheet Number

A06.03



  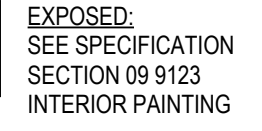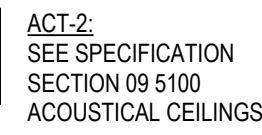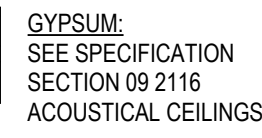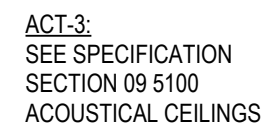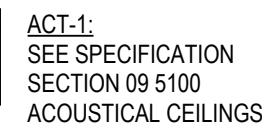


1


"CP-1" TO ATTACH TO EXISTING CEILING GRID.

CF

WOOD CEILING PANEL, SEE "CP-1" ON FINISH SCHEDULE.

 

REFLECTED CEILING PLAN - LEVEL 1
1/8" = 1'-0"

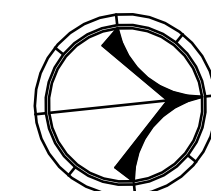

SSL
ARCHITECTS
Auburn | Dorthan | Montgomery | Huntsville
WWW.SSLARCH.COM | 334.263.5162

Rev.	Description	Date
	Addendum 1	9/28/2026

o Number

te

Drawn By _____

SM, AM, TP, SA

Checked By KC

Project Title

**WALLACE HALL FIRST FLOOR
RENOVATION**

TROY UNIVERSITY | TROY, AL

Sheet Title
REFLECTED CEILING
PLAN

Sheet Number

A08.00



COPYRIGHT © 2026 SS&L, P.C.

FLOOR PATTERN LEGEND:

LVT-1
SEE SPEC SECTION 09 6519

LVT-2
SEE SPEC SECTION 09 6519

LVT-3
SEE SPEC SECTION 09 6519

LVT-4
SEE SPEC SECTION 09 6519

LVT-5
SEE SPEC SECTION 09 6519

LVT-6
SEE SPEC SECTION 09 6519

LVT-7
SEE SPEC SECTION 09 6519

CPT-1
SEE SPEC SECTION 09 6813

CPT-2
SEE SPEC SECTION 09 6813

WM
WALK OFF
SEE SPEC SECTION 09 6813

HT-1
SEE SPEC SECTION 09 3000

EXISTING TO REMAIN


SYMBOLS LEGEND:

FLOORING MATERIAL TRANSITION,
REQUIRES TRANSITION STRIP -
SEE DETAIL

FLOORING FINISH TRANSITION, DOES
NOT REQUIRE TRANSITION STRIP

SPECIFIC NOTES:

- 1 REFER TO DETAIL 7/A09.50 FOR THIS ROOM.
- 2 PROVIDE A SMOOTH FLAT SURFACE FOR THE DOOR BOTTOM
TO SEAL AGAINST. REFER TO FLOORING DETAILS.

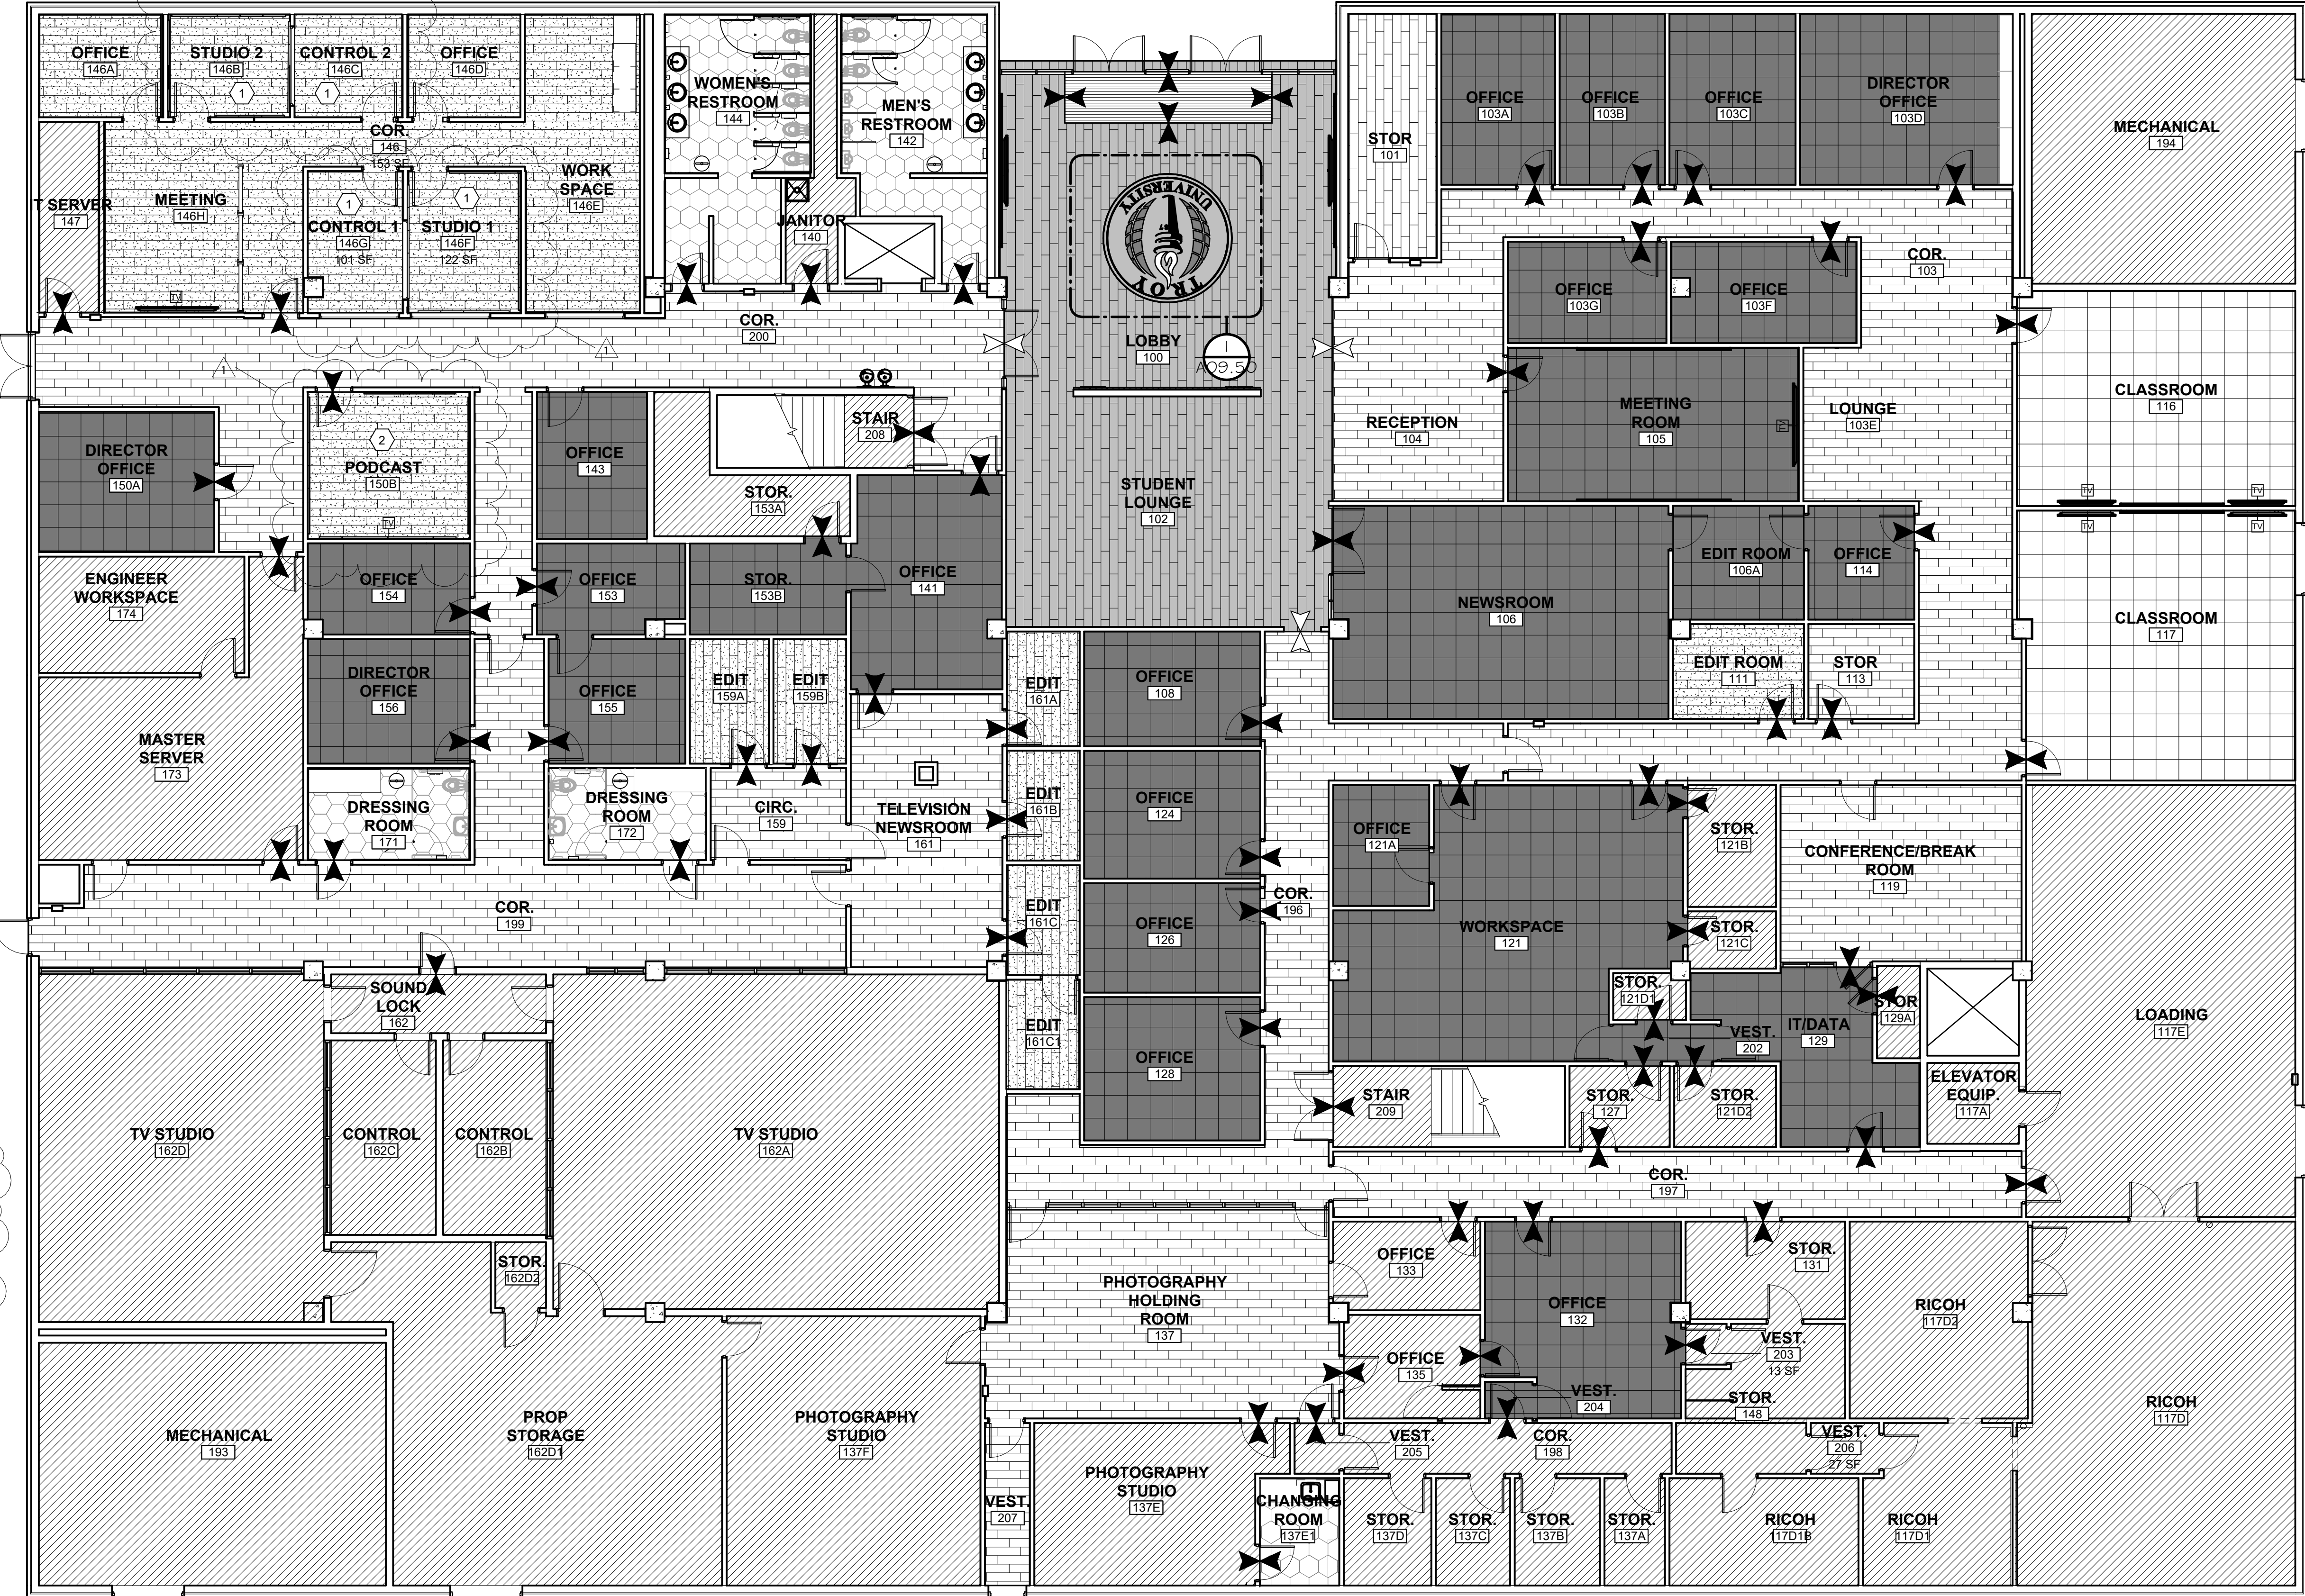

1 FLOOR PATTERN PLAN
A09.00 1/8" = 1'-0"

Rev.	Description	Date
1	Addendum 1	9/28/2026

Job Number 22079

Date AUG 2026

Drawn By SM, AM, TP, SA

Checked By KC

Project Title

WALLACE HALL FIRST FLOOR RENOVATION
TROY UNIVERSITY | TROY, AL

Sheet Title
FLOOR PATTERN PLANS

Sheet Number

A09.00





FLOOR PATTERN LEGEND:

- LVT-3
SEE SPEC SECTION 09 6519
- LVT-4
SEE SPEC SECTION 09 6519
- LVT-5
SEE SPEC SECTION 09 6519
- LVT-6
SEE SPEC SECTION 09 6519
- LVT-7
SEE SPEC SECTION 09 6519

Rev.	Description	Date
1	Addendum 1	9/28/2026

Job Number	22079
Date	AUG 2026
Drawn By	SM, AM, TP, SA
Checked By	KC

Project Title

**WALLACE HALL FIRST FLOOR
RENOVATION**
TROY UNIVERSITY | TROY, AL

Sheet Title
FLOORING DETAILS


Sheet Number

A09.50




COPYRIGHT © 2026 SS&L, P.C.


1 LVT TROY LOGO ENLARGED PLAN
1/2" = 1'-0"

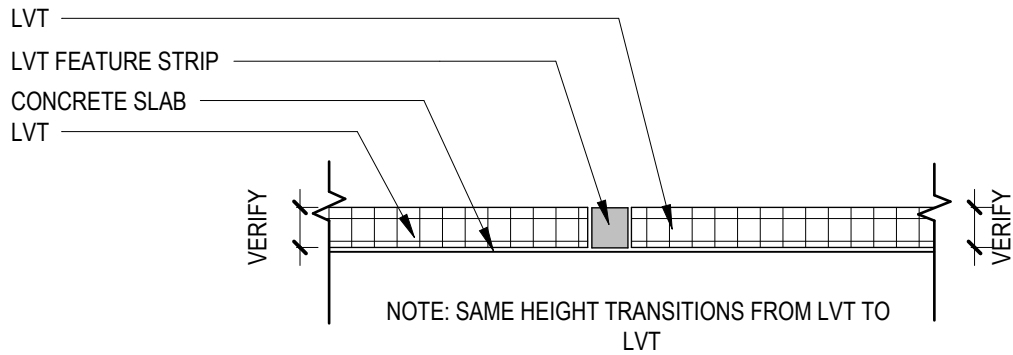


2 LVT TO LVT DETAIL
1" = 1'-0"

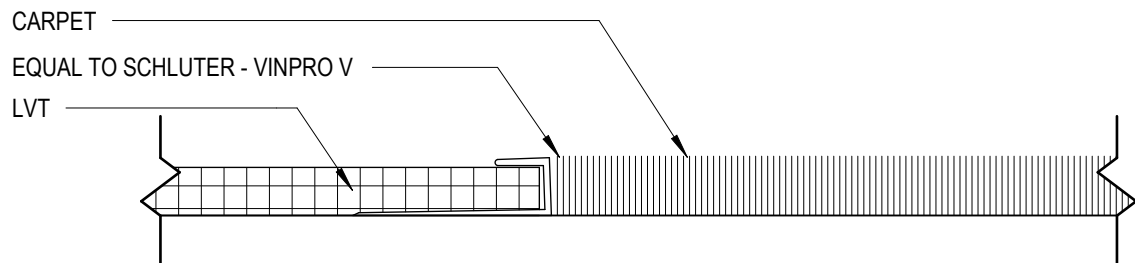


3 LVT TO CARPET DETAIL
12" = 1'-0"

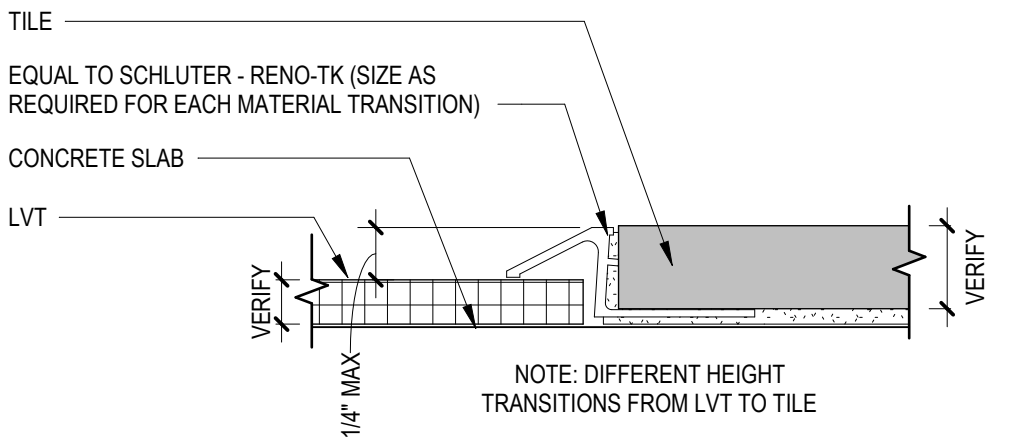


4 LVT TO TILE DETAIL
1" = 1'-0"

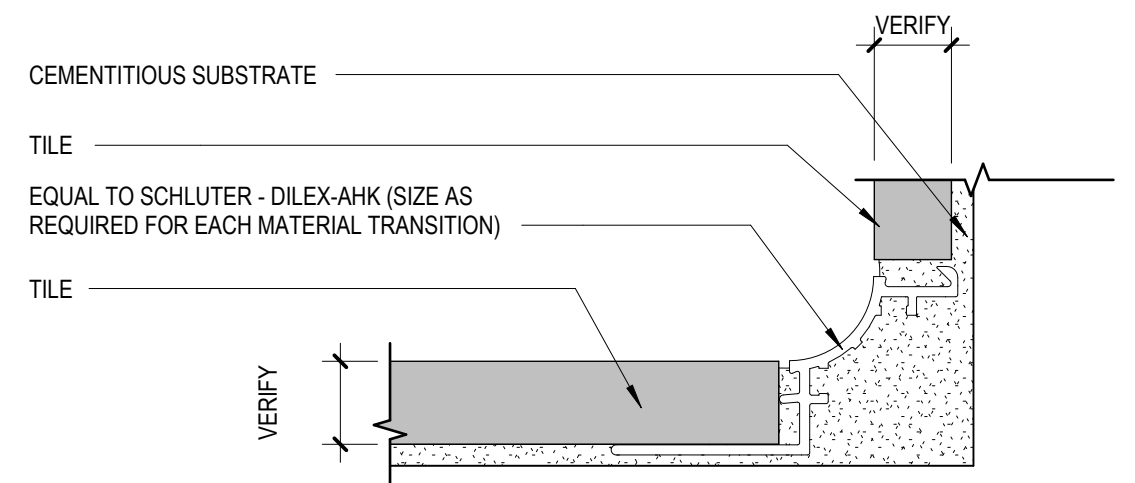


5 TILE TO TILE TO INSIDE CORNER DETAIL
1" = 1'-0"

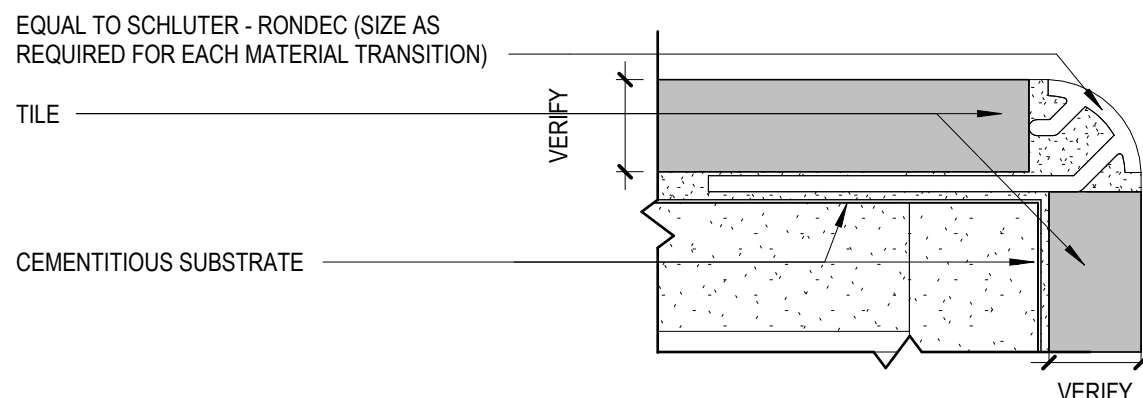

6 TILE TO TILE OUTSIDE CORNER DETAIL
1" = 1'-0"

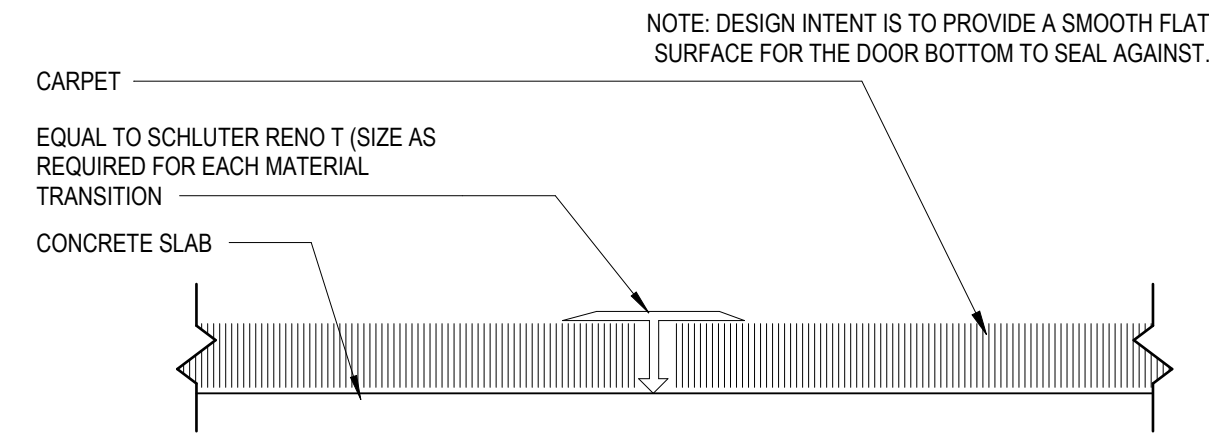

7 CARPET TO CARPET DETAIL
12" = 1'-0"

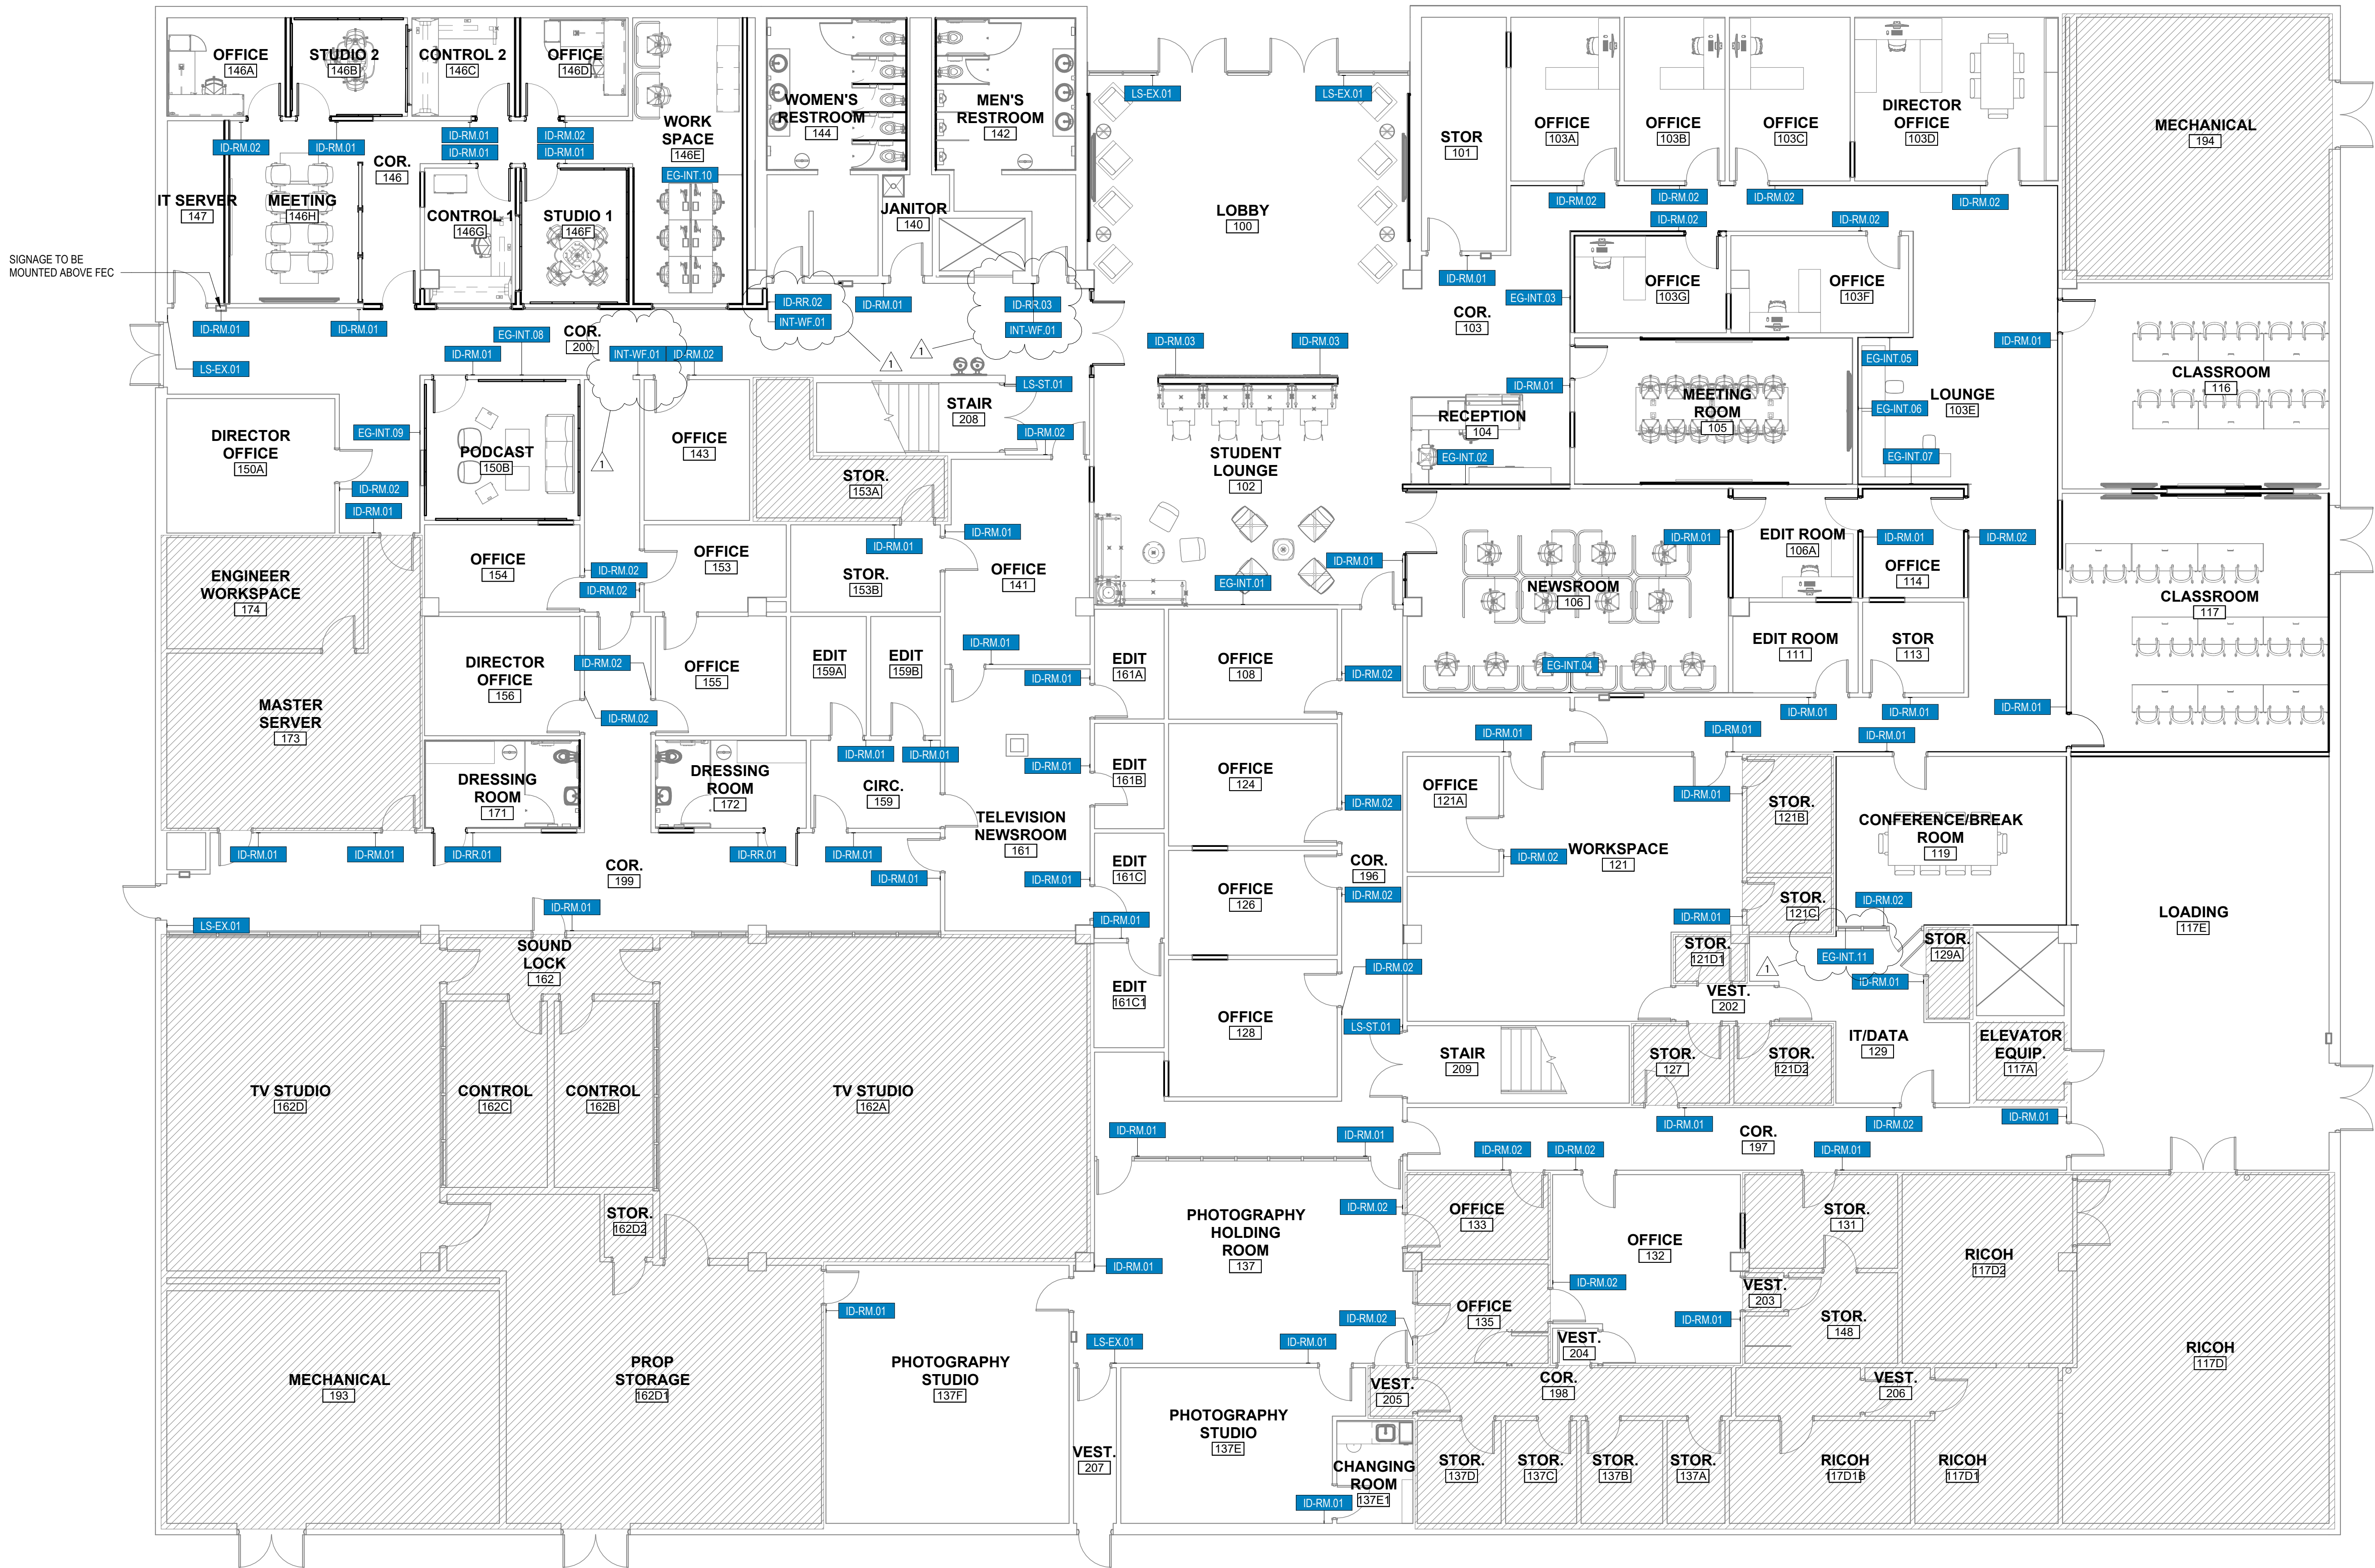

1 SIGNAGE PLAN
1/8" = 1'-0"

Rev.	Description	Date
1	Addendum 1	9/28/2026

Job Number	22079
Date	AUG 2026
Drawn By	SM, AM, TP, SA
Checked By	KC

Project Title

**WALLACE HALL FIRST FLOOR
RENOVATION**
TROY UNIVERSITY | TROY, AL

Sheet Title
SIGNAGE PLAN

Sheet Number

A10.00



SIGNAGE GENERAL NOTES:

1.

SIGNAGE SHOWN IS DIAGRAMMATIC IN NATURE AND INTENDED FOR ILLUSTRATION PURPOSES ONLY. REFER TO SPECIFICATION SECTION 10 1423 FOR ADDITIONAL INFORMATION, MATERIALITY AND MOUNTING.
2.

INSTALL SIGNAGE IN ACCORDANCE WITH ADA STANDARDS.
3.


COORDINATE WITH ARCHITECT FOR PROVIDED PICTOGRAMS.
4.

VECTOR ARTWORK TO BE PROVIDED BY ARCHITECT.
5.

APPLY APPROPRIATE MEN/WOMEN/UNISEX PICTOGRAMS FOR CORRESPONDING RESTROOMS.
6.

ROOM NAME/NUMBERS TO BE DETERMINED AT A LATER DATE BY ARCHITECT/OWNER.

SIGNAGE LEGEND:

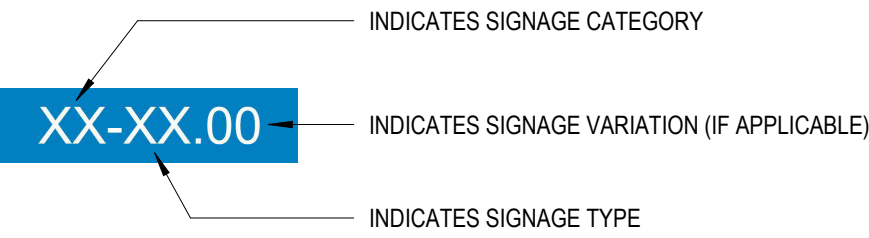

SIGNAGE CATEGORY ABBR.

- ID

-

ROOM & DOOR IDENTIFICATION
- LS

-

LIFE SAFETY
- EG

-

ENVIRONMENTAL GRAPHIC
- WF

-

WAYFINDING

SIGNAGE TYPE ABBR.

- RR

-

RESTROOM
- RM

-

ROOM
- EX

-

ADA EXIT
- INT

-

INTERIOR
- ST

-

STAIR

SIGNAGE VARIATIONS

- ID-RR.01

-

ACRYLIC ADA RESTROOM SIGN
- ID-RR.02

-

ACRYLIC WOMEN'S RESTROOM SIGN
- ID-RR.03

-

ACRYLIC MEN'S RESTROOM SIGN
- ID-RM.01

-

ACRYLIC ROOM SIGN
- ID-RM.02

-

ACRYLIC CHANGEABLE ROOM SIGN
- ID-RM.03

-

STANCHION-MOUNTED FABRICATED METAL LETTERS
- WF-INT.01

-

ACRYLIC WAYFINDING ADA RESTROOM SIGN
- LS-EX.01

-

ADA EXIT SIGN
- LS-ST.01

-

STAIRS
- EG-INT.01,
.02,.03, ETC.

-

VINYL APPLIED GRAPHIC

SIGNAGE MATERIALS AND MOUNTING:

ID-RR.01, ID-RR.02, ID-RR.03, WF-INT.01, ID-RM.01, LS-EX.01, LS-ST.01:
MATERIAL: 1/8" WHITE OPAQUE ACRYLIC, 1/8" DARK CARDINAL
TACTILE: BLACK APPLIED PLASTIC LETTERS, RAISED 1/32" MIN. BRAILLE: GRADE II, ADA-COMPLIANT.
MOUNTING: WALL MOUNTED, DOUBLE-SIDED TAPE ADHESIVE. PROVIDE OPAQUE BACKER PANELS AT SIGNS MOUNTED TO STOREFRONT GLAZING TO CONCEAL ADHESIVE.

ID-RM.02:
MATERIAL: 1/8" WHITE OPAQUE ACRYLIC WITH CLEAR ACRYLIC INSERT
TACTILE: TROY - DARK CARDINAL APPLIED PLASTIC LETTERS, RAISED 1/32" MIN. BRAILLE: GRADE II, ADA-COMPLIANT.
MOUNTING: MOUNTING: WALL MOUNTED, DOUBLE-SIDED TAPE ADHESIVE. PROVIDE OPAQUE BACKER PANELS AT SIGNS MOUNTED TO STOREFRONT GLAZING TO CONCEAL ADHESIVE.

ID-RM.03:
MATERIAL: FABRICATED METAL LETTERS
MOUNTING: STANCHION-MOUNTED, MOUNT TO "WP-1". SEE FINISH SCHEDULE.

EG-INT:
MATERIAL: VINYL WALL GRAPHIC, MATTE FINISH. SEE SIGNAGE DRAWINGS FOR COLORS AND LOCATIONS.
MOUNTING: APPLIED TO SPECIFIC WALL TYPE.

FONT: AVENIR LT PRO


GLYPH

Aa


CHARACTERS

ABCDEFGHIJKLMNOPQRSTUVWXYZ
abcdefghijklmnopqrstuvwxyz
0123456789

PICTOGRAMS:

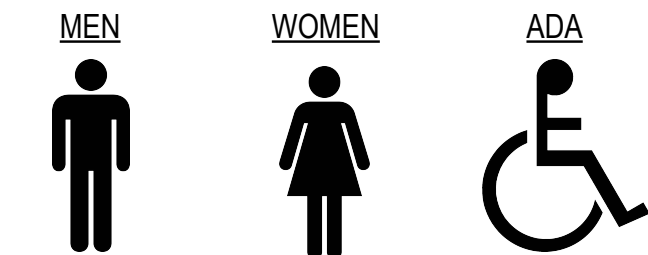


COLORS:

 


TROY - DARK CARDINAL:
HEX # 720724
RGB: 114 7 36
CMYK: 32 100 77 44



TROY - TROY CARDINAL:
HEX # 910039
RGB: 152 0 46
CMYK: 0 100 61 43

 

TROY - GREY:
HEX # 999999
RGB: 138 141 143
CMYK: 23 16 13 46

 

BLACK:
MANUFACTURER: N/A
COLOR: BLACK



WHITE:
MANUFACTURER: N/A
COLOR: WHITE

SIGNAGE SCHEDULE

Sign_Category	Sign_Type	Sign_Variation	Room: Name	Room: Number	Message
EG	INT	01	STUDENT LOUNGE	102	SEE DRAWINGS
EG	INT	02	RECEPTION	104	SEE DRAWINGS
EG	INT	03	COR.	103	SEE DRAWINGS
EG	INT	04	NEWSROOM	106	SEE DRAWINGS
EG	INT	05	LOUNGE	103E	SEE DRAWINGS
EG	INT	06	LOUNGE	103E	SEE DRAWINGS
EG	INT	07	LOUNGE	103E	SEE DRAWINGS
EG	INT	08	COR.	200	SEE DRAWINGS
EG	INT	09	COR.	200	SEE DRAWINGS
EG	INT	10	WORK SPACE	146E	SEE DRAWINGS
EG	INT	11	IT/DATA	129	SEE DRAWINGS
ID	RM	01	STOR	101	STORAGE
ID	RM	01	MEETING ROOM	105	MEETING ROOM
ID	RM	01	NEWSROOM	106	NEWSROOM
ID	RM	01	EDIT ROOM	106A	EDIT
ID	RM	01	EDIT ROOM	106A	EDIT
ID	RM	01	EDIT ROOM	111	EDIT
ID	RM	01	STOR	113	STORAGE
ID	RM	01	CLASSROOM	116	CLASSROOM
ID	RM	01	CLASSROOM	117	CLASSROOM
ID	RM	01	LOADING	117E	LOADING DOCK
ID	RM	01	CONFERENCE/BREAK ROOM	119	BREAK ROOM
ID	RM	01	WORKSPACE	121	WORKROOM
ID	RM	01	WORKSPACE	121	WORKROOM
ID	RM	01	STOR.	121B	STORAGE
ID	RM	01	STOR.	121C	STORAGE
ID	RM	01	STOR.	127	STORAGE
ID	RM	01	STOR.	129A	STORAGE
ID	RM	01	STOR.	131	STORAGE
ID	RM	01	PHOTOGRAPHY HOLDING ROOM	137	PHOTOGRAPHY HOLDING ROOM
ID	RM	01	PHOTOGRAPHY HOLDING ROOM	137	PHOTOGRAPHY HOLDING ROOM
ID	RM	01	PHOTOGRAPHY STUDIO	137E	PHOTOGRAPHY STUDIO
ID	RM	01	CHANGING ROOM	137E.1	CHANGING ROOM
ID	RM	01	PHOTOGRAPHY STUDIO	137F	PHOTOGRAPHY STUDIO
ID	RM	01	JANITOR	140	JANITOR SUPPLY
ID	RM	01	STUDIO 2	146B	STUDIO 2
ID	RM	01	CONTROL 2	146C	CONTROL 2
ID	RM	01	STUDIO 1	146F	STUDIO 1
ID	RM	01	CONTROL 1	146G	CONTROL 1
ID	RM	01	MEETING	146H	RADIO
ID	RM	01	IT SERVER	147	IT SERVER
ID	RM	01	STOR.	148	STORAGE
ID	RM	01	PODCAST	150B	PODCAST
ID	RM	01	STOR.	153A	STORAGE
ID	RM	01	STOR.	153B	STORAGE
ID	RM	01	CIRC.	159	EDIT
ID	RM	01	EDIT	159A	EDIT
ID	RM	01	EDIT	159B	EDIT
ID	RM	01	TELEVISION NEWSROOM	161	TV NEWSROOM
ID	RM	01	TELEVISION NEWSROOM	161	TV NEWSROOM
ID	RM	01	EDIT	161A	EDIT
ID	RM	01	EDIT	161B	EDIT
ID	RM	01	EDIT	161C	EDIT
ID	RM	01	EDIT	161C.1	EDIT
ID	RM	01	SOUND LOCK	162	TELEVISION SOUND LOCK
ID	RM	01	PROP. STORAGE	162D.1	STORAGE
ID	RM	01	MASTER SERVER	173	SERVER ROOM
ID	RM	01	MASTER SERVER	173	SERVER ROOM
ID	RM	01	MASTER SERVER	173	SERVER
ID	RM	02	OFFICE	103A	
ID	RM	02	OFFICE	103B	
ID	RM	02	OFFICE	103C	
ID	RM	02	DIRECTOR OFFICE	103D	
ID	RM	02	OFFICE	103F	
ID	RM	02	OFFICE	103G	
ID	RM	02	OFFICE	108	
ID	RM	02	OFFICE	114	
ID	RM	02	OFFICE	121A	
ID	RM	02	OFFICE	124	
ID	RM	02	OFFICE	126	
ID	RM	02	OFFICE	128	
ID	RM	02	IT/DATA	129	
ID	RM	02	IT/DATA	129	
ID	RM	02	OFFICE	132	
ID	RM	02	OFFICE	133	
ID	RM	02	OFFICE	133	
ID	RM	02	OFFICE	135	
ID	RM	02	OFFICE	135	
ID	RM	02	OFFICE	141	
ID	RM	02	OFFICE	143	
ID	RM	02	OFFICE	146A	
ID	RM	02	OFFICE	146D	
ID	RM	02	DIRECTOR OFFICE	150A	
ID	RM	02	OFFICE	153	
ID	RM	02	OFFICE	154	
ID	RM	02	OFFICE	155	
ID	RM	02	DIRECTOR OFFICE	156	
ID	RM	03	LOBBY	100	SEE DRAWINGS
ID	RM	03	LOBBY	100	SEE DRAWINGS
ID	RR	01	DRESSING ROOM	171	RESTROOM
ID	RR	01	DRESSING ROOM	172	RESTROOM
ID	RR	02	WOMEN'S RESTROOM	144	WOMEN
ID	RR	03	MEN'S RESTROOM	142	MEN
INT	WF	01	MEN'S RESTROOM	142	ACCESSIBLE RESTROOM
INT	WF	01	WOMEN'S RESTROOM	144	ACCESSIBLE RESTROOM
INT	WF	01	COR.	200	ACCESSIBLE RESTROOM
LS	EX	01	LOBBY	100	EXIT
LS	EX	01	LOBBY	100	EXIT
LS	EX	01	COR.	199	EXIT
LS	EX	01	COR.	200	EXIT
LS	EX	01	VEST.	207	EXIT
LS	ST	01	STAIR	208	STAIRS
LS	ST	01	STAIR	209	STAIRS

Rev.	Description	Date
1	Addendum 1	9/28/2026

Job Number	22079
Date	AUG 2026
Drawn By	SM, AM, TP, SA
Checked By	KC

WALLACE HALL FIRST FLOOR
RENOVATION

TROY UNIVERSITY | TROY, AL


Sheet Title
SIGNAGE DETAILS

Sheet Number
A10.01







4 EG-INT.08 ALT #2
A10.03 1/2" = 1'-0"

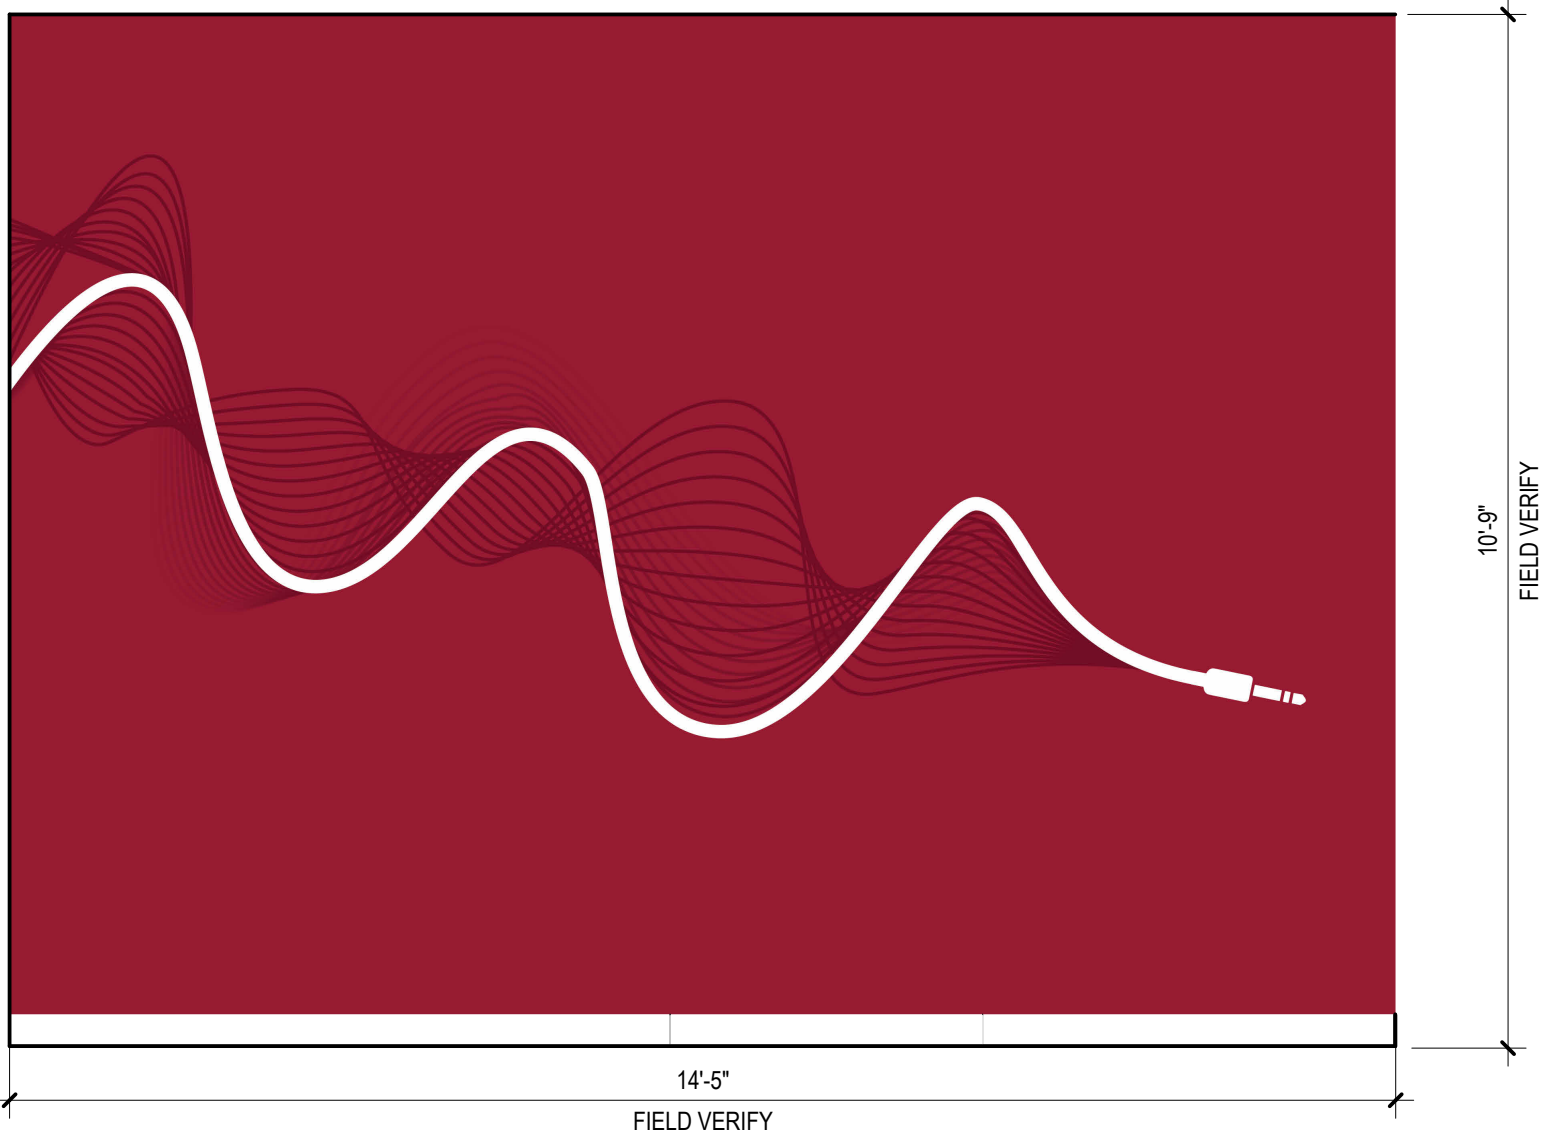


5 EG-INT.09 ALT #2
A10.03 1/2" = 1'-0"

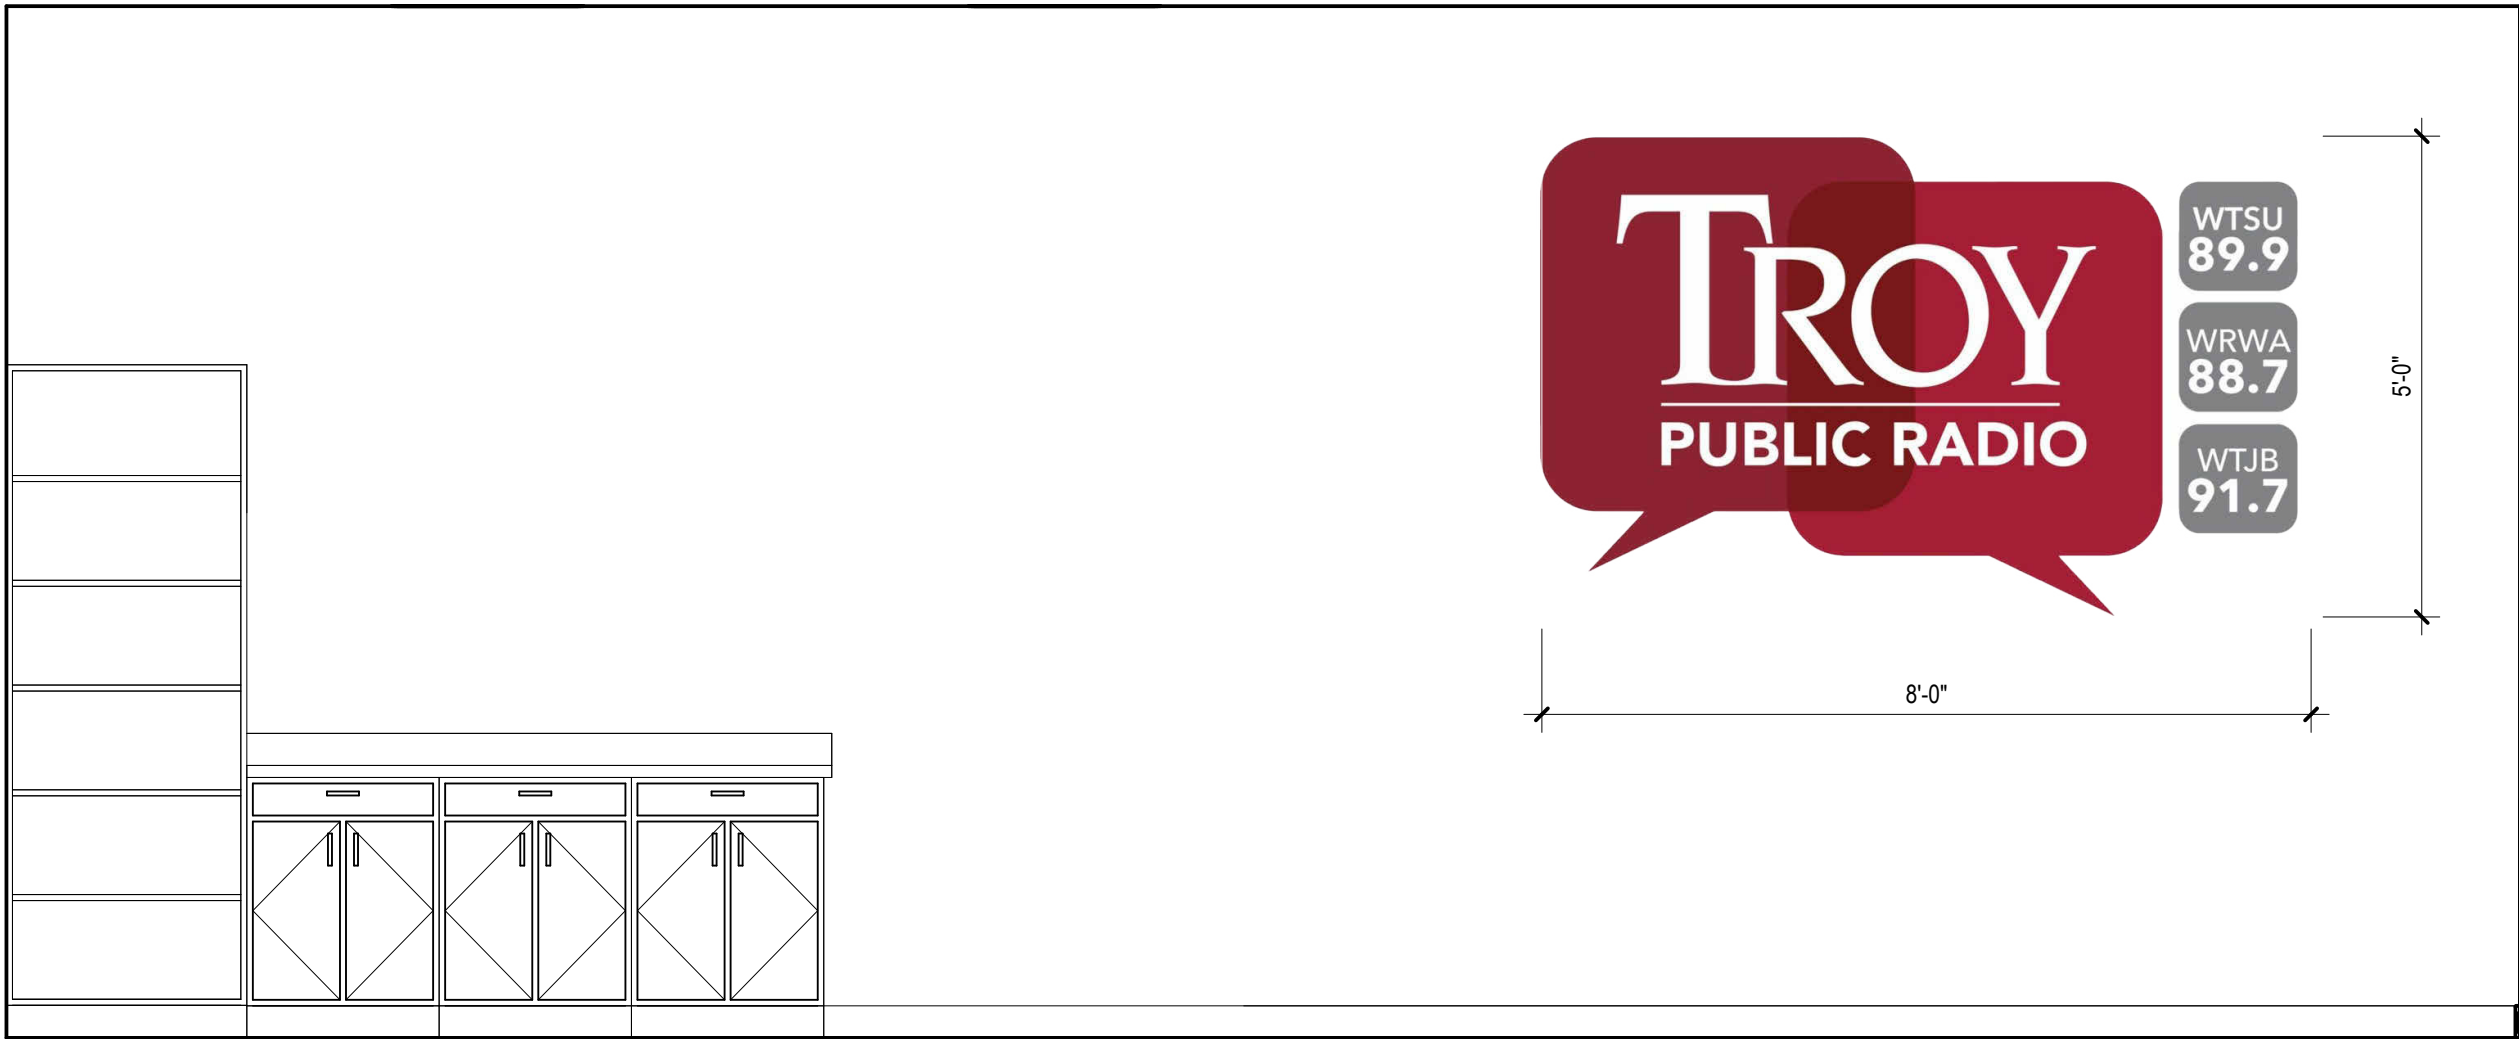

6 EG-INT.10 ALT #2
A10.03 1/2" = 1'-0"

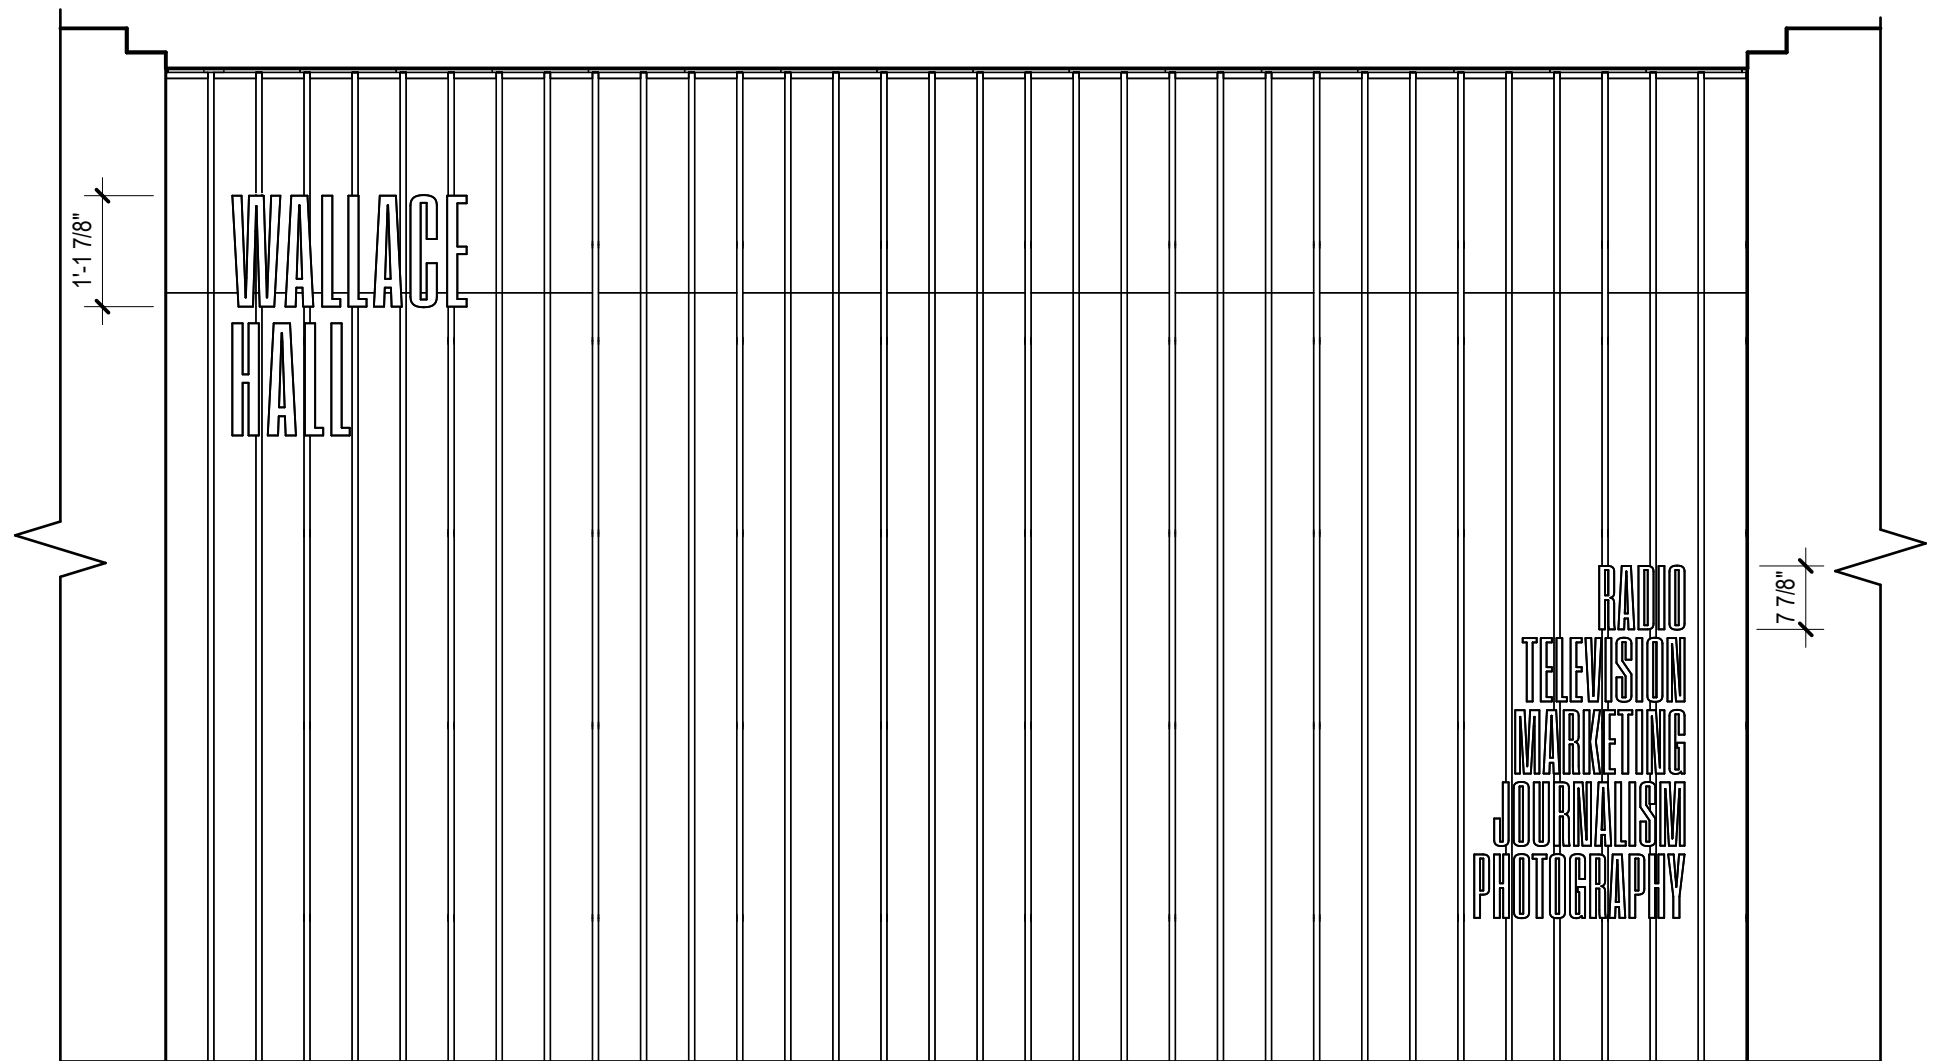

7 ID-RM.03
A10.03 1/2" = 1'-0"

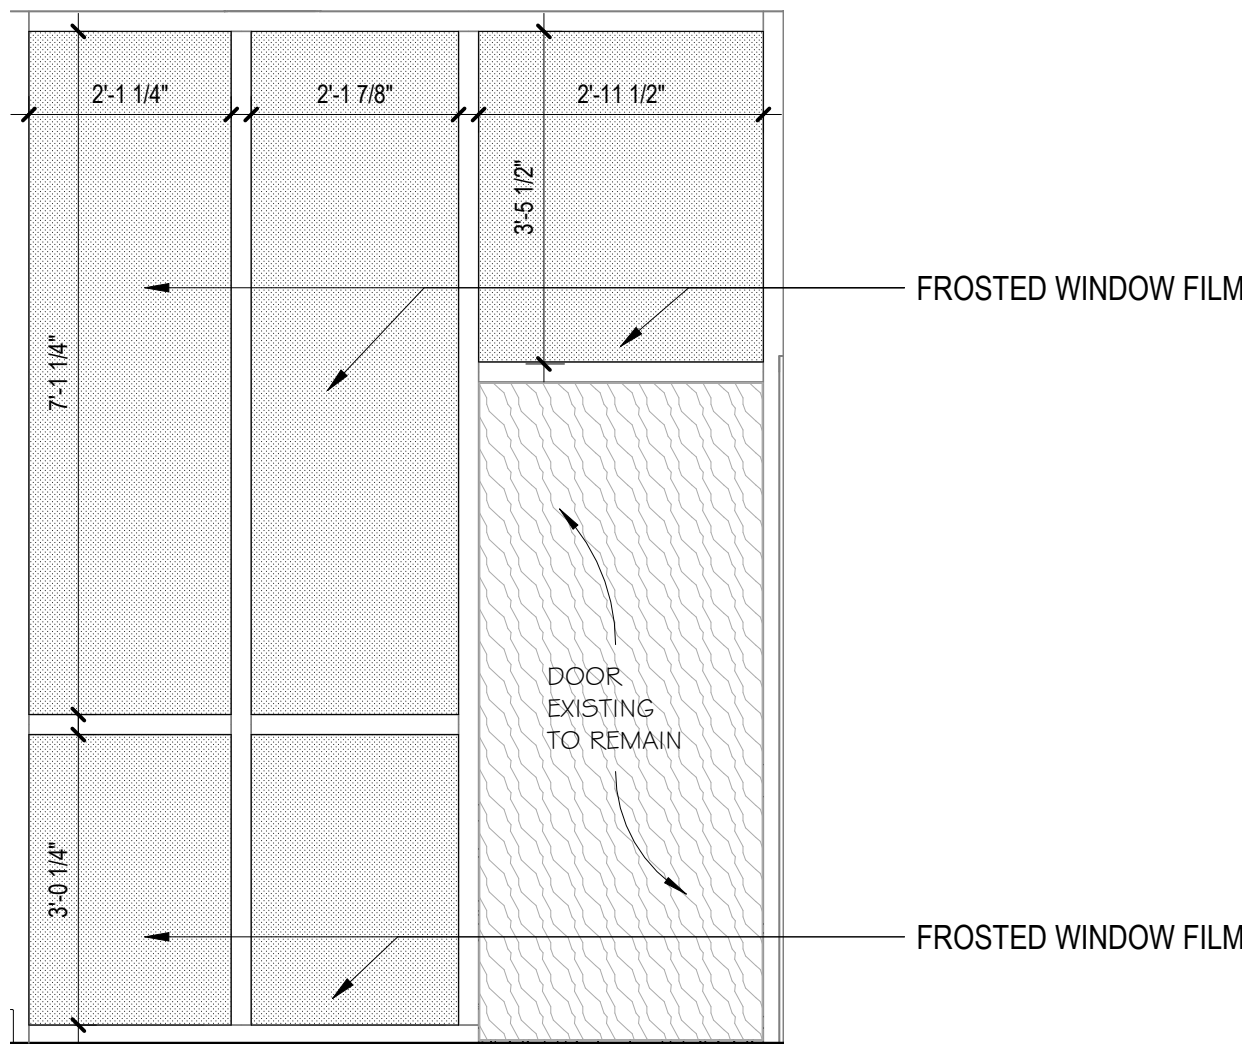

1 EG-INT.11
A10.03 1/2" = 1'-0"

Rev.	Description	Date
1	Addendum 1	9/28/2026


Job Number	22079
Date	AUG 2026
Drawn By	SM, AM, TP, SA
Checked By	KC

Project Title
WALLACE HALL FIRST FLOOR RENOVATION
TROY UNIVERSITY TROY, AL


Sheet Title
SIGNAGE DETAILS

Sheet Number
A10.03



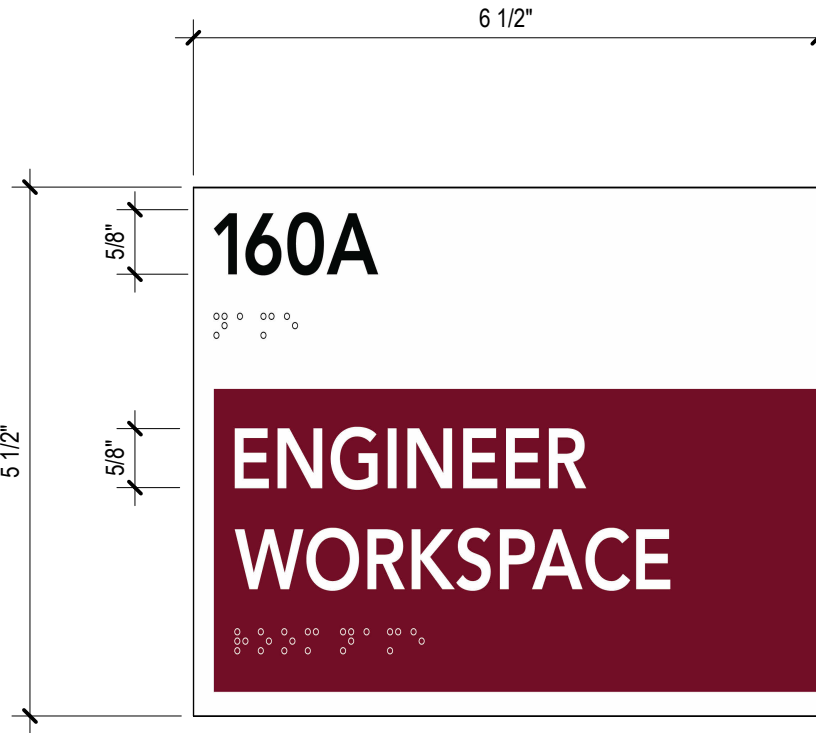


1 ID-RM.01
A10.04 6" = 1'-0"

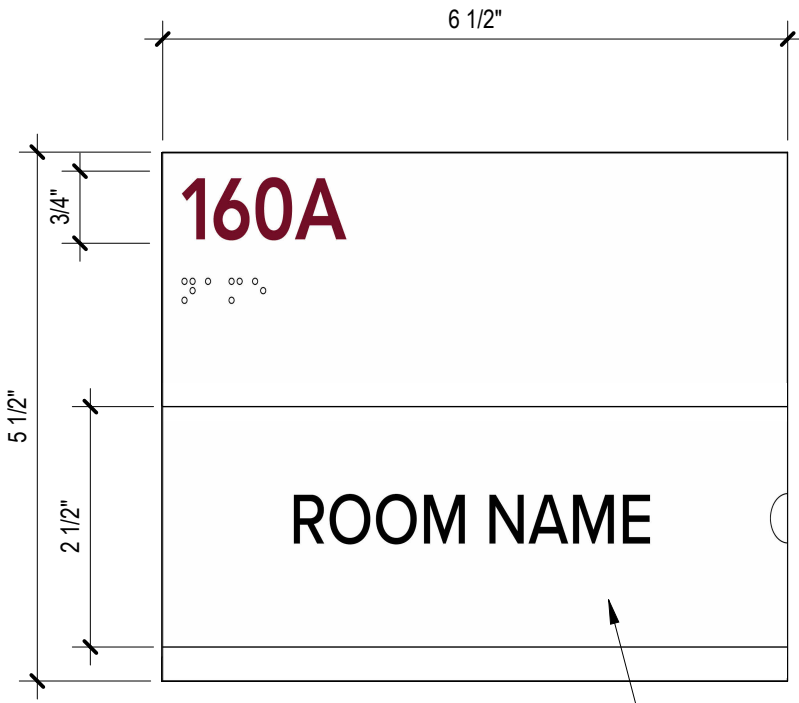


2 ID-RM.02
A10.04 6" = 1'-0"



3 ID-RR.01
A10.04 6" = 1'-0"

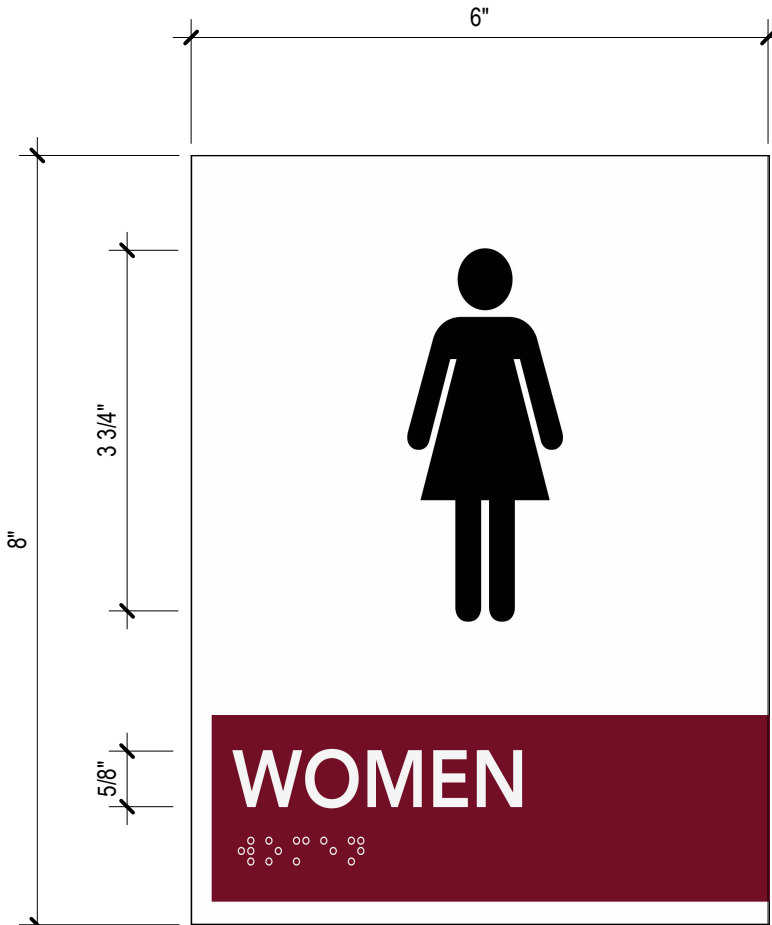


4 ID-RR.02
A10.04 6" = 1'-0"

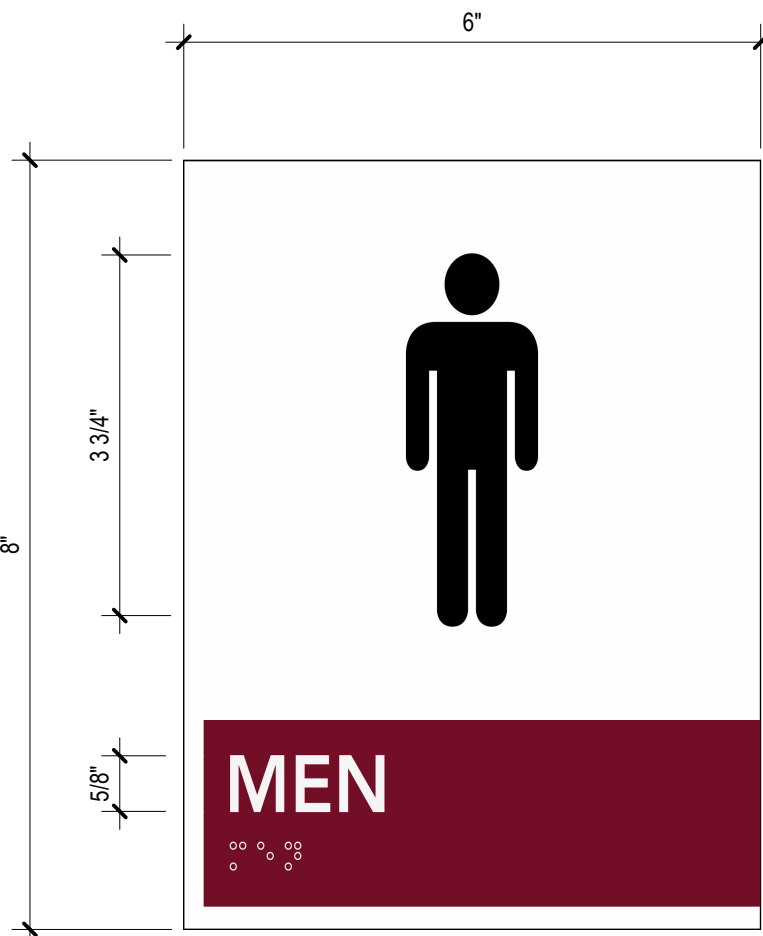


5 ID-RR.03
A10.04 6" = 1'-0"



6 WF-INT.01
A10.04 6" = 1'-0"

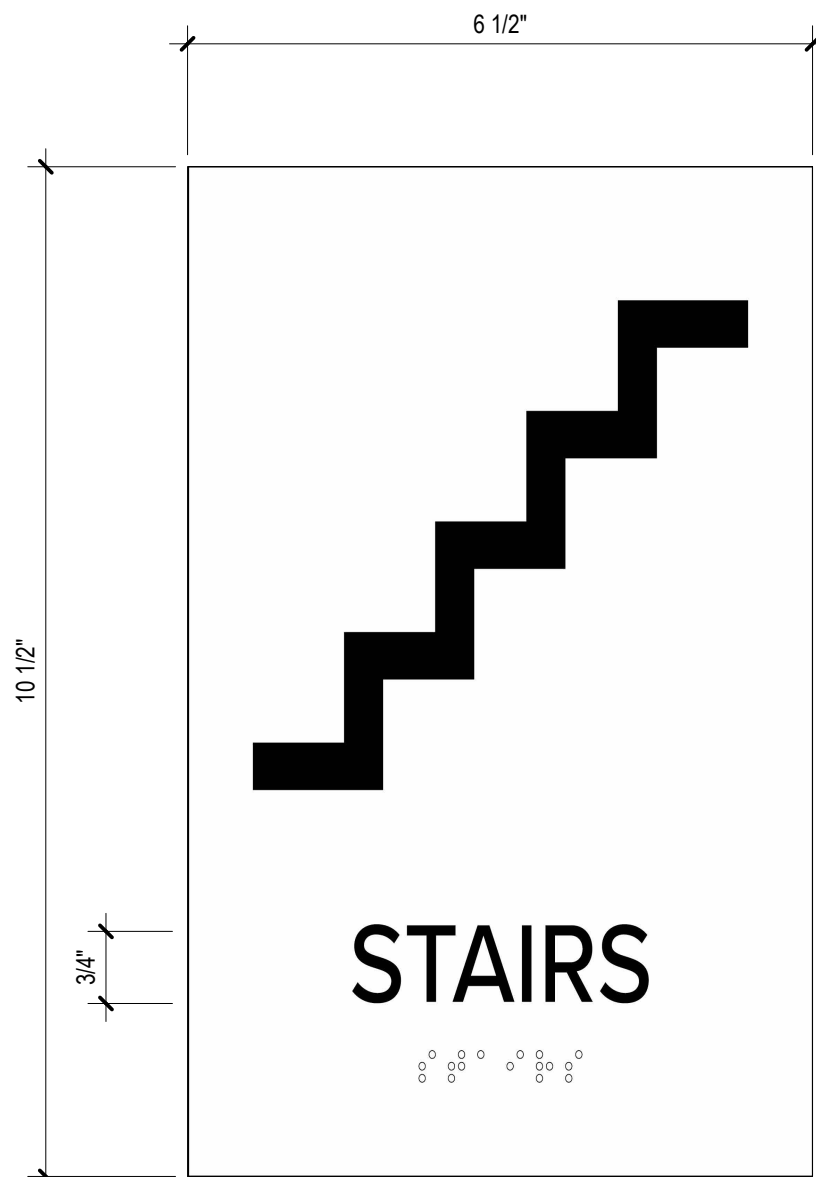

7 LS-ST.01
A10.04 6" = 1'-0"

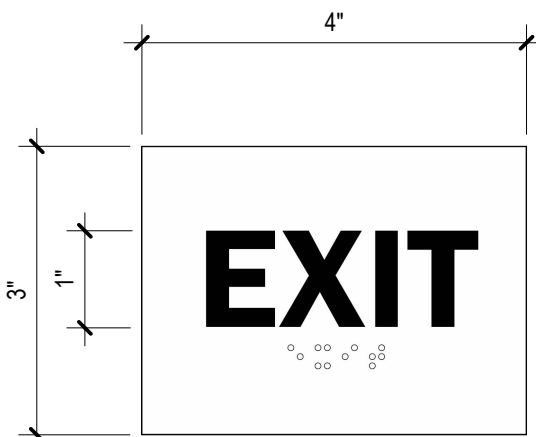

8 LS-EX.01
A10.04 6" = 1'-0"

Rev.	Description	Date
1	Addendum 1	9/28/2026

Job Number	22079
Date	AUG 2026
Drawn By	SM, AM, TP, SA
Checked By	KC

Project Title
WALLACE HALL FIRST FLOOR RENOVATION
TROY UNIVERSITY TROY, AL

Sheet Title
SIGNAGE DETAILS

Sheet Number
A10.04




LEGEND:

- EXISTING TO BE DEMOLISHED
- EXISTING TO REMAIN
- xx

SPECIFIC NOTE TAG (SEE
DEMOLITION NOTES SHEET)
- NOT IN SCOPE
- RAISED FLOOR

DOTTED LINE GENERALLY INDICATES
EXISTING AREAS TO BE REMOVED,
INCLUDING BUT NOT LIMITED TO WALLS,
DOORS, FLOOR COVERING, CEILINGS,
ETC.... IN CASE OF UNCERTAINTY PROVIDE
WRITTEN REQUEST TO ARCHITECT.

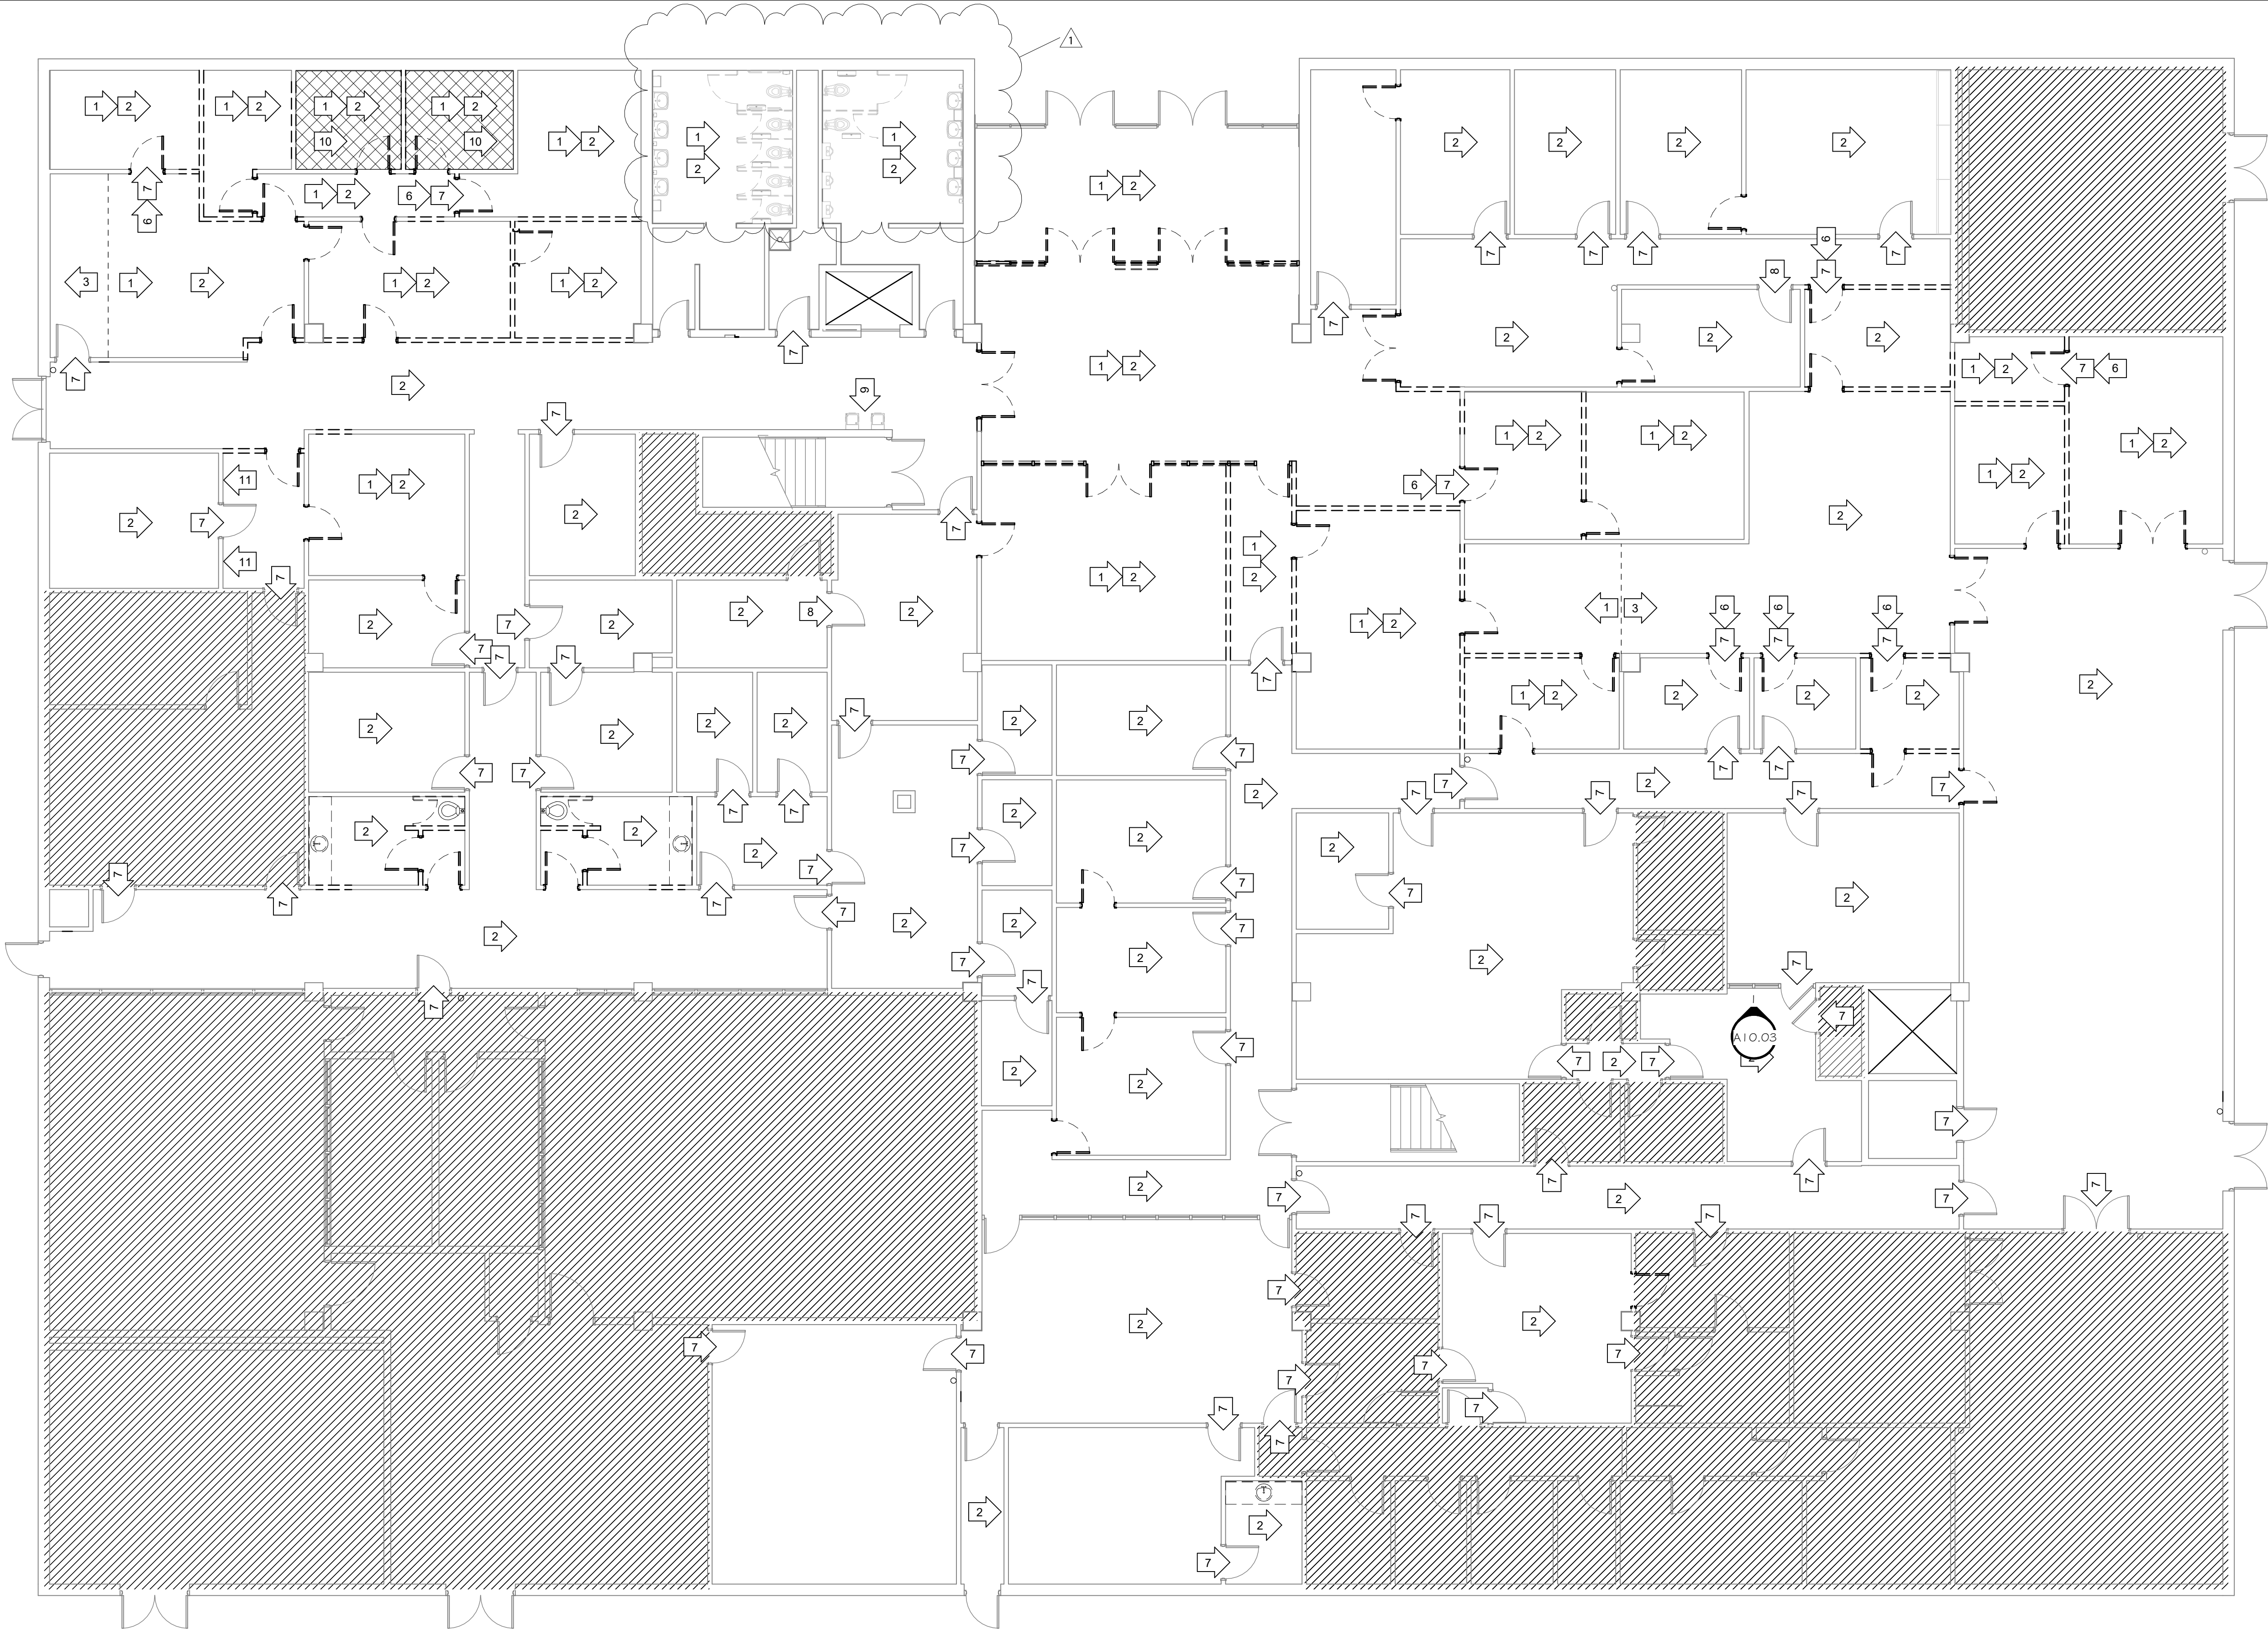

2
AD2.00
EXISTING AND DEMOLITION PLAN
1/8" = 1'-0"

SS&L

ARCHITECTS

Auburn | Dothan | Montgomery | Huntsville
WWW.SS&LARCH.COM | 334.263.5162

Rev.	Description	Date
1	Addendum 1	9/28/2026

Job Number	22079
Date	AUG 2026
Drawn By	SM, AM, TP, SA
Checked By	KC

Project Title

WALLACE HALL FIRST FLOOR
RENOVATION

TROY UNIVERSITY | TROY, AL

Sheet Title
DEMOLITION FLOOR
PLAN

Sheet Number

AD2.00

