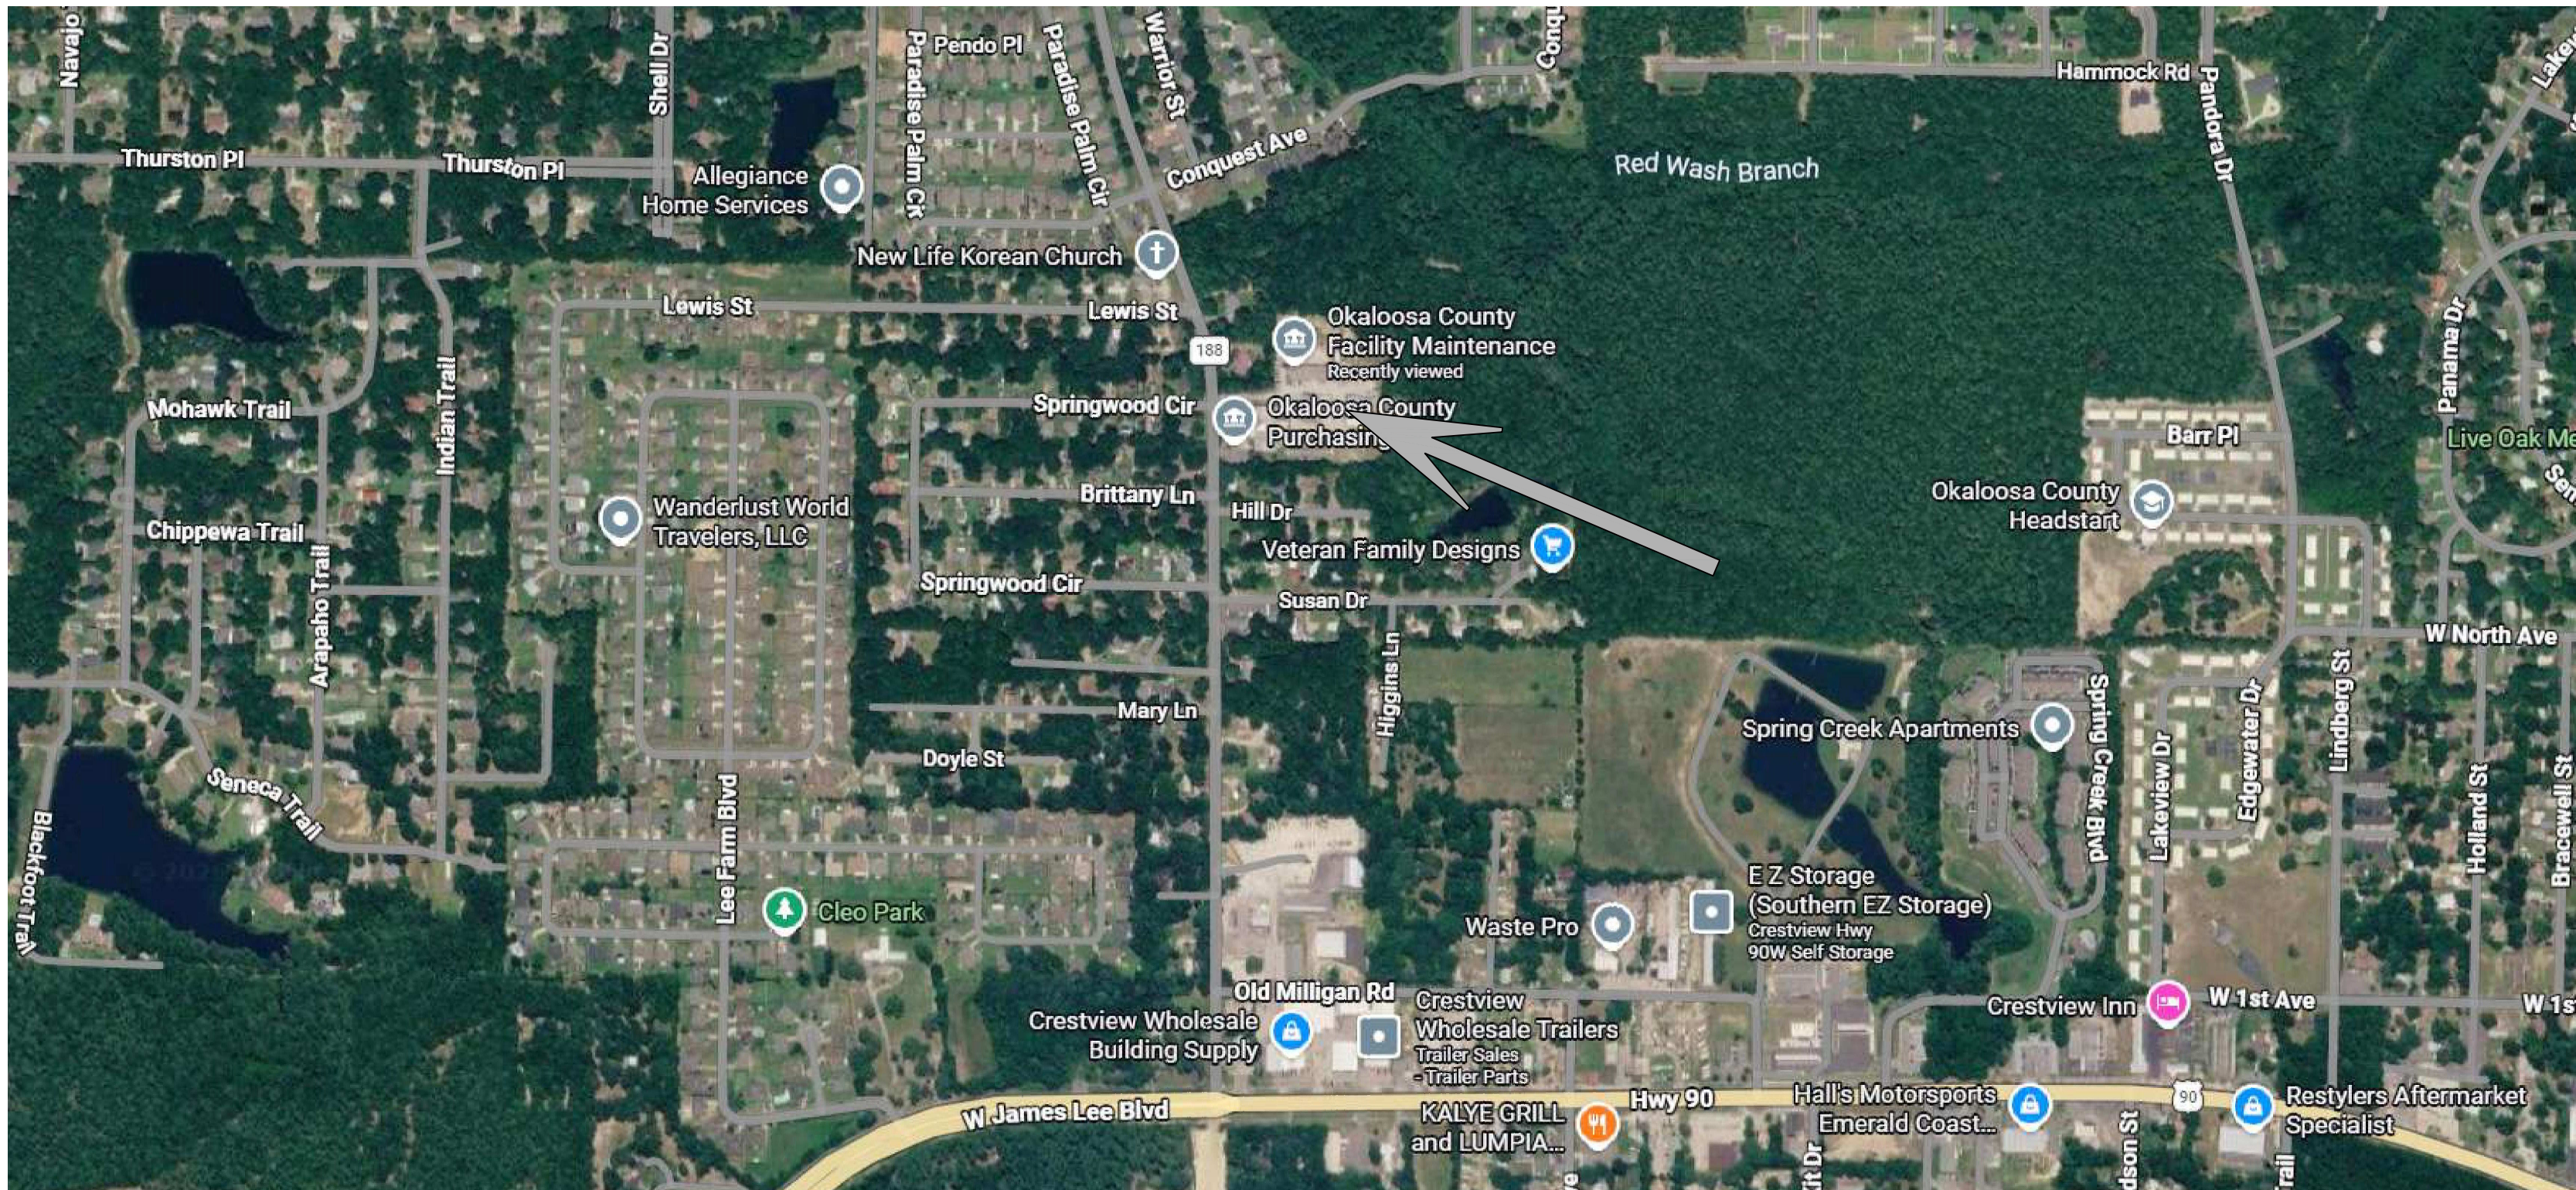


OKALOOSA COUNTY
FACILITIES WAREHOUSE
5489 OLD BETHEL ROAD
CRESTVIEW, FLORIDA

APPLICABLE CODES			
STATE CODES		NATIONAL CODES	
2023 FLORIDA BUILDING CODE: RESIDENTIAL 2023 FLORIDA PLUMBING CODE 2023 FLORIDA MECHANICAL CODE 2023 FBC: ENERGY CONSERVATION, 6th EDITION		2023 NFPA 70 NATIONAL ELECTRICAL CODE 2023 FIRE PREVENTION CODE [7th EDITION] 2024 NFPA 1 & NFPA 101	
BUILDING AREA		SITE INFORMATION	
SHOP GROSS SQUARE FOOTAGE 2,000 SF WAREHOUSE GROSS SQUARE FOOTAGE 5,000 SF OFFICE GROSS SQUARE FOOTAGE 2,000 SF TOTAL GROSS BUILDING AREA 9,000 SF		WIND LOAD: 145 MPH FASTEST MILE WIND LOAD EXPOSURE: EXPOSURE 'B' RISK CATEGORY: II JURISDICTION: OKALOOSA COUNTY	
CODE ANALYSIS:		PLUMBING FIXTURE COUNT	
CH. 3 SECTION 311.3	USE AND OCCUPANCY CLASSIFICATION STORAGE GROUP S-2	CH.4 FIXTURES, FAUCETS AND FIXTURE FITTINGS TABLE 403.1 MINIMUM NUMBER OF REQUIRED PLUMBING FIXTURES WATER CLOSET STORAGE @ 1 per 100 (33occ / 100) .33 TOTAL WATER CLOSETS REQUIRED .33 = 1 WATER CLOSETS PROVIDED 2	
CH. 5 TABLE 504.3 TABLE 504.4 TABLE 506.2 508.3 508.3.3	GENERAL BUILDING HEIGHTS AND AREAS TYPE I-B - 55' HEIGHT LIMIT [30'-0" ACTUAL] 3 STORY [1 ACTUAL] 26,000 SF LIMIT [9,000 SF ACTUAL] BUILDING IS NON-SEPARATED OCCUPANCY NO SEPARATION REQUIRED FOR NON-SEPARATED OCCUPANCY	LAVATORIES STORAGE @ 1 per 100 (33occ / 100) .33 TOTAL LAVATORIES REQUIRED .33 = 1 LAVATORIES PROVIDED 2	
CH. 6 TABLE 601	TYPES OF CONSTRUCTION CONSTRUCTION TYPE: I-B STRUCTURAL FRAME: 0 HOUR BEARING WALLS - EXTERIOR: 0 HOUR BEARING WALLS - INTERIOR: 0 HOUR NON-BEARING WALLS: 0 HOUR FLOOR CONSTRUCTION: 0 HOUR ROOF CONSTRUCTION: 0 HOUR (NOT REQUIRED FOR ROOF CONSTRUCTION OVER 20' A.F.F.)	DRINKING FOUNTAIN STORAGE @ 1 per 1000 (33occ / 100) .03 TOTAL DRINKING FOUNTAINS REQUIRED .03 = 1 DRINKING FOUNTAINS PROVIDED 2	
TABLE 602	PERIMETER WALLS GREATER THAN 30' FROM PROPERTY LINE REQUIRES NO FIRE RATING	SERVICE SINK TOTAL SERVICE SINKS REQUIRED 1	
CH. 8 TABLE 803.11	INTERIOR FINISHES NON-SPRINKLERED BUILDING EXIT ENCLOSURES & EXIT PASSAGEWAYS: CLASS B FINISH CORRIDORS: CLASS B FINISH ROOMS & ENCLOSED SPACES: CLASS C FINISH	INDEX TO DRAWINGS G1.01 TITLE SHEET G1.02 GENERAL NOTES STRUCTURAL: S.0 GENERAL NOTES S.1 FOUNDATION PLAN S.2 ENTRY ROOF FRAMING SECTIONS & DETAILS ARCHITECTURAL: A1.01 LIFE SAFETY PLAN A1.11 FLOOR PLAN, FINISH SCHEDULES, DOOR and WINDOW LEGEND A1.21 REFLECTED CEILING PLAN, ENLARGED PLAN and INTERIOR ELEVATIONS A1.31 ROOF PLAN A2.01 BUILDING ELEVATIONS A3.01 BUILDING SECTIONS A4.01 WALL SECTIONS A4.02 WALL SECTIONS A6.01 WINDOW and DOOR DETAILS MECHANICAL: M1.01 MECHANICAL FLOOR PLAN, LEGEND, NOTES and SCHEDULE M5.01 DETAILS, LEGEND and NOTES M5.02 MECHANICAL DETAILS PLUMBING: P1.01 PLUMBING FLOOR PLAN P2.01 PLUMBING RISER, SCHEDULE, LEGEND and NOTES P2.02 PLUMBING DETAILS ELECTRICAL: E1.00 LEGEND and NOTES E2.00 ELECTRICAL SITE PLAN E3.00 ELECTRICAL FLOOR PLAN E3.01 FLOOR PLAN HVAC POWER E3.02 FLOOR PLAN LIGHTING E4.00 ELECTRICAL DETAILS E4.01 ELECTRICAL DETAILS E4.02 ELECTRICAL DETAILS E4.03 GROUNDING DETAILS E4.04 LIGHTING CONTROLS DETAILS and SCHEDULES E4.05 LIGHTING CONTROLS and DETAILS E4.06 LIGHTING CONTROLS and DETAILS E5.00 SINGLE LINE POWER RISER and DETAILS P51.0 PHOTOMETRIC CALCULATIONS TELECOMMUNICATIONS: T1.00 LEGEND and NOTES T2.00 FLOOR PLAN SYSTEMS T3.00 TELECOMMUNICATIONS DETAILS T3.01 TELECOMMUNICATIONS DETAILS T3.02 ACCESS CONTROL DETAILS T3.03 IP SECURITY CCTV DETAILS	
CH.9 TABLE 906.3(1) TABLE 906.3(2) 9072.25	FIRE PROTECTION SYSTEMS AN AUTOMATIC SPRINKLER SYSTEM IS NOT REQUIRED MAXIMUM DISTANCE OF TRAVEL TO EXTINGUISHER: 75 FEET BASIC MINIMUM EXTINGUISHER RATING: 5-B SMOKE DETECTION SYSTEM IS NOT REQUIRED		
CH. 10 1004.5	MEANS OF EGRESS MAXIMUM FLOOR AREA ALLOWANCES PER OCCUPANT SHOP (1 Per 300 sf) 7 TOTAL WAREHOUSE (1 Per 500 sf) 12 TOTAL OFFICE (1 Per 150 sf) 14 TOTAL 33 TOTAL		
1005.1	EGRESS WIDTH: STAIRWAYS: 0.3/PERSON OTHER COMPONENTS: 0.2/PERSON COMMON PATH OF EGRESS TRAVEL: 75 FEET IN GROUP S		
TABLE 1006.2.1 1008 1010 1010.2.9	EMERGENCY LIGHTING IS REQUIRED REQUIRED EGRESS DOORS WILL COMPLY WITH ADA PANIC HARDWARE REQUIRED ON EXIT DOORS SERVING MORE THAN 50 OCCUPANTS-NOT REQUIRED		
1013 TABLE 1017.2	EXIT SIGNS REQUIRED ALONG THE EGRESS PATH EXIT ACCESS TRAVEL DISTANCE BY OCCUPANCY: STORAGE GROUP S-2 200 FT.		
CH. 11	ACCESSIBILITY WILL COMPLY WITH 2023 FLORIDA BUILDING CODE, ACCESSIBILITY, 7TH ED.		
CH. 12	INTERIOR ENVIRONMENT INTERIOR ENVIRONMENT- REFER TO MEP		
CH. 13	ENERGY EFFICIENCY WILL COMPLY WITH 2023 FLORIDA BUILDING CODE, ENERGY CONSERVATION, 7TH ED		

VICINITY MAP 

ABBREVIATIONS			
A		N	
A/C ACT	AIR CONDITIONER. ACOUSTICAL CEILING TILE ARMSTRONG PRELUDE XL 2x2 ¼" GRID w/2x2 SQUARE EDGE FINE FISSURED	N/A NFPA	NOT APPLICABLE. NATIONAL FIRE PROTECTION AGENCY
ADA AFF AL ALSF	AMERICANS WITH DISABILITIES ACT. ABOVE FINISH FLOOR. ALUMINUM. ALUMINUM STOREFRONT WINDOW / DOOR SYSTEM.	NIC NL	NOT IN CONTRACT NARROW LIGHT [DOOR / GLAZING].
		NTS	NOT TO SCALE
B		O	
BLDG BV	BUILDING. BRICK VENEER	OC OCC OD OD	ON CENTER OCCUPANCY [TYPE OR LOAD] OVERHEAD COILING DOOR. OVERHEAD [GARAGE / PANEL] DOOR.
		OSPEC	(SEE) OWNER SPECIFICATIONS
C		P	
CBRM CS CS/P	CONCRETE BROOM FINISH CONCRETE, SEALED. CONCRETE, SEALED / POLISHED	P1 PH PR PT	PAINT, TYPE 1. PRE-HUNG [DOOR] PAIR PRESSURE TREATED.
CARP C / T CDX	CARPET CARPET TILE. 24" x 24" PLYWOOD, CLASS C TO D EXPOSURE CENTERLINE.		
CL CLG CLO CMU CONC CONT CT CW	CEILING. CLOSET. CONCRETE MASONRY UNIT. CONCRETE. CONTINUOUS CERAMIC TILE CURTAIN WALL [GLAZING].		
D		Q	
DBL DEMO DIA DN DWG	DOUBLE DEMOLITION DIAMETER. DOWN DRAWING		
E		R	
EJ ELEV EPX ES EX EXP	EXPANSION JOINT. ELEVATION or ELEVATOR. EPOXY FLOOR COATING. EXPOSED STRUCTURE. EXISTING EXPOSED	R-38 R 1'-11" RB RM RO	INSULATION VALUE RADIUS 6" RUBBER BASE ROOM ROUGH OPENING
F		S	
F FE FFE FEC	FLUSH [DOOR]. FINISH ELEVATION. FINISH FLOOR ELEVATION FIRE EXTINGUISHER AND CABINET.	SAP	SUSPENDED ACOUSTIC PANEL CEILING SYSTEM WITH EXPOSED GRID.
FG FIN FLR FPP FRP	FULL GLASS FINISH FLOOR FOLDING PANEL PATITION FIBERGLASS REINFORCED PANELS	SHT SIM SPEC(S) SQ SQ FT STL STN STRUCT STUC. SV-WD SV SSV	SHEET SIMILAR SPECIFICATION(S) SQUARE SQUARE FOOTAGE. STEEL STAINED, WOOD. STRUCTURAL STUCCO SHEET VINYL WOOD SHEET VINYL SEAMLESS/WELDED SEAM SHEET VINYL
FT	FOOT // FEET		
G		T	
GALV GHM GHMI	GALVANIZED. GALV. HOLLOW METAL [DOOR]. GALV. HOLLOW METAL [DOOR]. INSULATED.	TBD T.F. TYP	TO BE DETERMINED. TOP OF FOOTING TYPICAL
GLS GS GYM	GLASS. GALV. STEEL. GYMNASIUM // GYMNASIUM FLOORING AND BASE SYSTEM.	T & G T & S TR	TONGUE GROOVE TAPED, SANDED AND PRIMED PAPER TOWEL DISPENSER & TRASH RECEPTACLE
GYP1 GYP2 GYPA	5/8" TYPE 'X' GYPSUM BOARD. 5/8" TYPE 'X' GYPSUM BOARD. MOISTURE RESISTANT. 5/8" TYPE 'X' GYPSUM BOARD. IMPACT RESISTANT.		
H		U	
H HB HC HDW HHD	HEIGHT // HIGH. HARDI BOARD HANDICAP ACCESSIBLE HARDWARE [DOOR // WINDOW] HORIZONTAL ROLLING HANGAR DOOR	UNO	UNLESS NOTED OTHERWISE.
HR HVAC	HOUR HEATING, VENTILATION AND AIR CONDITIONING.		
HM HORIZ	HOLLOW METAL. HORIZONTAL.		
I		V	
J		VCT VERT VLD	VINYL COMPOSITION TILE VERTICAL VERTICAL LIFT DOOR [GARAGE / PANEL]
K		VLP VTR	VINYL LAMINATE PLANK VENT THROUGH ROOF
L		W	
LMIR LVP LVR	LARGE MISSILE IMPACT RATED [DOOR // WINDOW]. LUXURY VINYL PLANK FLOORING, COMMERCIAL GRADE LOUVERED (DOOR)	W W / W / O WD WH WWF	WIDE // WIDTH. WITH. WITHOUT WOOD. WATER HEATER WELDED WIRE FABRIC
M		X	
MATL MAX MECH MGYP	MATERIAL. MAXIMUM. MECHANICAL MOLD & MOISTURE RESISTANT GYP BOARD		
MI M.O. MTLB	MIRROR IMAGE MASONRY OPENING METAL BUILDING		
		Y	
		Z	
		SYMBOLS	
@ & #	AT AND NUMBER		

THE 2023 FLORIDA BUILDING CODE:
ACCESSIBILITY, 8th EDITION CHAPTER 4:
SECTION 404 DOORS, DOORWAYS AND GATES

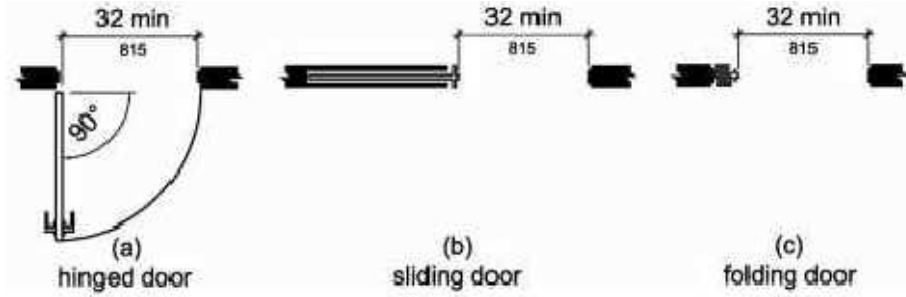


FIGURE 404.2.3 CLEAR WITH OF DOORWAYS

TABLE 404.2.4.1 MANEUVERING CLEARANCE AT MANUAL SWINGING DOORS AND GATES


Type of Use		Minimum Maneuvering Clearance	
Approach Direction	Door or Gate Side	Perpendicular to Doorway	Parallel to Doorway(beyond latch side unless noted)
From front	Pull	60 inches (1525 mm)	18 inches (455 mm)
From front	Push	48 inches (1220 mm)	0 inches (0 mm)1
From hinge side	Pull	60 inches (1525 mm)	36 inches (915 mm)
From hinge side	Pull	54 inches (1370 mm)	42 inches (1065 mm)
From hinge side	Push	42 inches (1065 mm)2	22 inches (560 mm)3
From latch side	Pull	48 inches (1220 mm)4	24 inches (610 mm)
From latch side	Push	42 inches (1065 mm)4	24 inches (610 mm)

1.Add 12 inches (305 mm) if closer and latch are provided.


2.Add 6 inches (150 mm) if closer and latch are provided.

3.Beyond hinge side.


4.Add 6 inches (150 mm) if closer is provided.

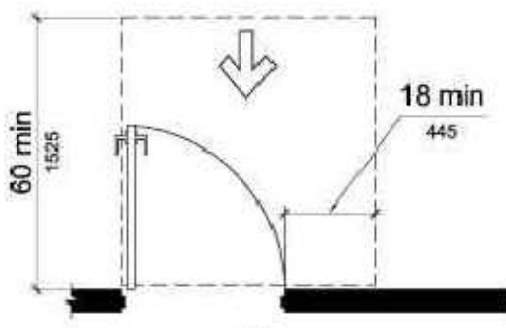


front approach, pull side

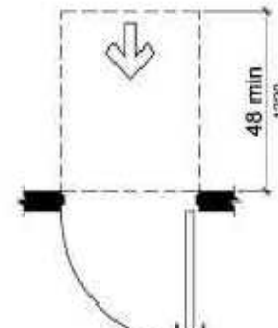


front approach, push side

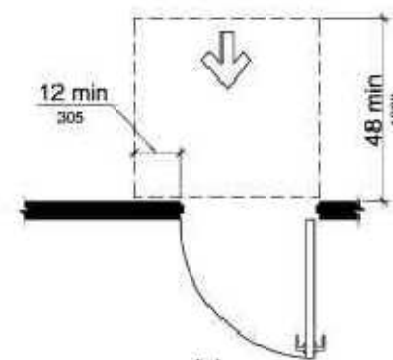


front approach, push side, door provided with both closer and latch

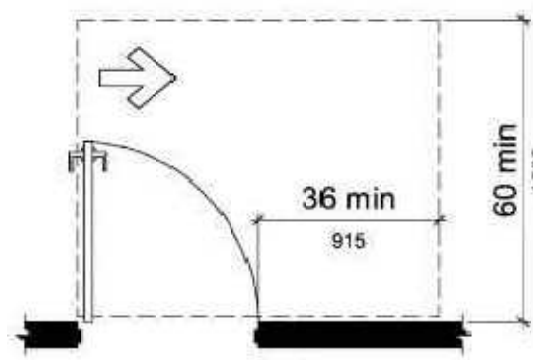

hinge approach, pull side

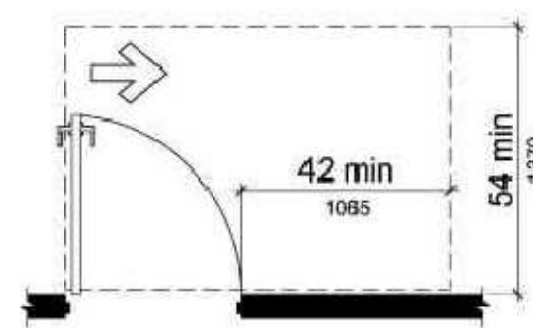

hinge approach, pull side

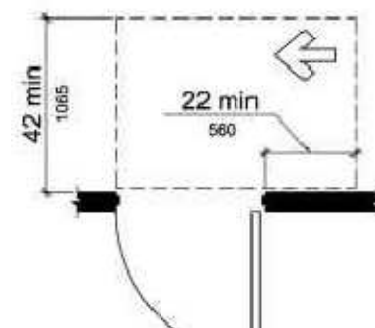

hinge approach, push side

SYMBOLS LEGEND

SECTION / DETAIL KEY SYMBOL

SECTION / DETAIL NUMBER

DRAWING NUMBER

KEYNOTE

DIVISION NUMBER

KEY NUMBER

DEMOLITION KEYNOTE

DIVISION NUMBER

KEY NUMBER

ROOM NAME

NUMBER

ROOM KEY

SQ. FT. // INFO

INFO

INFO

INFO

DOOR KEY

WINDOW KEY

ALSF

ALUMINUM STOREFRONT KEY

ACW

ALUMINUM CURTAIN WALL KEY

WT

WALL TYPE KEY


STRUCTURAL COLUMN KEY

ELEVATION KEY

REVISION KEY

these plans and the ideas and concepts contained herein including digital information are the property of jdf architecture and are not to be reproduced, copied, modified, or changed in any form or manner without the express written permission and consent of jdf architecture. copyright. © 2027

	PRIMARY EXIT ACCESS PATH OF TRAVEL TO EGRESS
	SECONDARY EXIT ACCESS PATH OF TRAVEL TO EGRESS
	LOCATION OF EXIT SIGNS (COORDINATE W/ ELECTRICAL DRAWINGS) (VERIFY LOCATIONS WITH LOCAL FIRE MARSHAL)
	FIRE EXTINGUISHER CABINET, SEMI-RECESSED WITH 5lbs EXTINGUISHER LARSEN "MP9", EQUAL TO LARSEN 2409R, SEMI-REC. 3 1/2" ROLLED EDGE, STEEL BOX, FULL PANEL DOOR WITH CLEAR ACRYLIC, WITH STANDARD VERTICAL LETTERING, WHITE ENAMEL. LARSEN'S MANUFACTURING CO. 9570 NORWAY STREET NW COON RAPIDS, MN 55433 Ph: (800) 527-7367
	BRACKET MOUNTED FIRE EXTINGUISHER CABINET (VERIFY LOCATIONS WITH LOCAL FIRE MARSHAL)
OCCUPANT LOAD TOTAL: SHOP WAREHOUSE MAINTENANCE	33 OCCUPANTS 7 OCCUPANTS 12 OCCUPANTS 14 OCCUPANTS

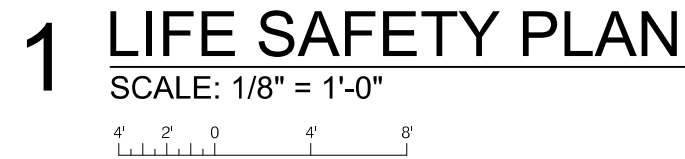

FINISH SCHEDULE												DOOR SCHEDULE											
ROOM#	ROOM NAME	FLOOR	BASE	WALLS				CLG. FIN.	CLG. HT.	REMARKS	DOOR#	DOOR			FRAME					FIRE RATING	REMARKS		
				MAT'L	NORTH	EAST	SOUTH					WEST	SIZE	TYPE	MAT'L	HDW	TYPE	MAT'L	HEAD			JAMB	SILL
101	SHOP	CONC	N/A	EXP	EXP	GYP2 P1	EXP	EXP	EXP	EXP		101A	10'-0" x 12'-0"	OD	GS	SET1	MFR	GS	MFR	MFR	MFR		LMIR
102	WAREHOUSE	CONC	N/A	EXP	EXP	EXP	EXP	GYP2 P1	EXP	EXP		101B	10'-0" x 12'-0"	OD	GS	SET1	MFR	GS	MFR	MFR	MFR		LMIR
103	WAREHOUSE SUPERVISOR	LVP	RB	GYP1	P1	P1	P1	P1	ACT	10'-0"		101C	3'-0" x 8'-0" x 1 3/4"	HG	GS	SET2	GHM	GS	4/A.601	5/A.601	6/A.601		LMIR
104	WAREHOUSE ASSISTANT	LVP	RB	GYP1	P1	P1	P1	P1	ACT	10'-0"		101D	3'-0" x 8'-0" x 1 3/4"	F-GSI	GS	SET2	GHM	GS	4/A.601	5/A.601	6/A.601		LMIR
105	WORK ROOM	LVP	RB	GYP1	P1	P1	P1	P1	ACT	10'-0"		102A	16'-0" x 12'-0"	OD	GS	SET1	MFR	GS	MFR	MFR	MFR		LMIR
106	TOILET	EPX	EPOXY	GYP2	TL P1	TL P1	TL P1	TL P1	GYP	10'-0"		102B	10'-0" x 12'-0"	OD	GS	SET1	MFR	GS	MFR	MFR	MFR		LMIR
107	TOILET	EPX	EPOXY	GYP2	TL P1	TL P1	TL P1	TL P1	GYP	10'-0"		102C	3'-0" x 8'-0" x 1 3/4"	HG	GS	SET2	GHM	GS	4/A.601	5/A.601	6/A.601		LMIR
108	BREAKROOM	LVP	RB	GYP1	P1	P1	P1	P1	ACT	10'-0"		102D	--NOT USED--										
109	MECH / ELEC ROOM	LVP	RB	GYP1	P1	P1	P1	P1	ACT	10'-0"		102E	6'-0" x 8'-0"	OD	GS	SET1	MFR	GS	MFR	MFR	MFR		LMIR
110	CUSTODIAL STAFF	LVP	RB	GYP2	P1	P1	P1	P1	ACT	10'-0"		102F	3'-0" x 8'-0" x 1 3/4"	F-GSI	GS	SET2	GHM	GS	4/A.601	5/A.601	5/A.601		LMIR
111	GROUND MAINT SUPERVISOR	LVP	RB	GYP1	P1	P1	P1	P1	ACT	10'-0"		102G	3'-0" x 8'-0" x 1 3/4"	HG	GS	SET2	GHM	GS	1/A.601	2/A.601	10/A6.01		
112	MAINTENANCE PORCH	CONC	N/A	EXP	EXP	EXP	EXP	MTL	EXP	EXP		103	3'-0" x 8'-0" x 1 3/4"	F-WD	WD	SET3	GHM	GS	1/A.601	2/A.601	10/A6.01		
113	CONCRETE APRON	CONC	N/A	-	MTL	EXP	EXP	EXP	-	-		104	3'-0" x 8'-0" x 1 3/4"	F-WD	WD	SET3	GHM	GS	1/A.601	2/A.601	10/A6.01		
												105A	3'-0" x 8'-0" x 1 3/4"	HG	GS	SET2	GHM	GS	4/A.601	5/A.601	5/A.601		LMIR
												105B	3'-0" x 8'-0" x 1 3/4"	HG	GS	SET2	GHM	GS	4/A.601	5/A.601	5/A.601		LMIR
												106	3'-0" x 8'-0" x 1 3/4"	F-WD	WD	SET5	GHM	GS	1/A.601	2/A.601	3/A.601		
												107	3'-0" x 8'-0" x 1 3/4"	F-WD	WD	SET5	GHM	GS	1/A.601	2/A.601	3/A.601		
												108	3'-0" x 8'-0" x 1 3/4"	F-WD	WD	SET6	GHM	GS	1/A.601	2/A.601	3/A.601		
												109	3'-0" x 8'-0" x 1 3/4"	F-WD	WD	SET7	GHM	GS	1/A.601	2/A.601	3/A.601		
												110	3'-0" x 8'-0" x 1 3/4"	F-WD	WD	SET4	GHM	GS	1/A.601	2/A.601	3/A.601		
												111	3'-0" x 8'-0" x 1 3/4"	F-WD	WD	SET4	GHM	GS	1/A.601	2/A.601	3/A.601		
					</																		

SET 7

DOORS 109

1 ea. STORAGE LOCKSET

1 1/2 Pr. HINGES

1 ea. FLOOR STOP

W1

LARGE MISSILE IMPACT RATED ALUMINUM SINGLE HUNG WINDOW SYSTEM, TINTED LOW E GLASS.

DOOR LEGEND

SCALE: 1/4" = 1'-0"

F-WD

FLUSH WOOD DOOR, IN GALV. STEEL FRAME, INTERIOR.

F-GSI

LARGE MISSILE IMPACT RATED GALV. STEEL DOOR SYSTEM, INSULATED.


HG

LARGE MISSILE IMPACT RATED HALF GLASS, INSULATED, TINTED LOW-E, GALV. STEEL DOOR & FRAME SYSTEM.

OD

LARGE MISSILE IMPACT RATED GALV. STEEL ROLL-UP DOOR SYSTEM

MANUAL CHAIN OPERATION

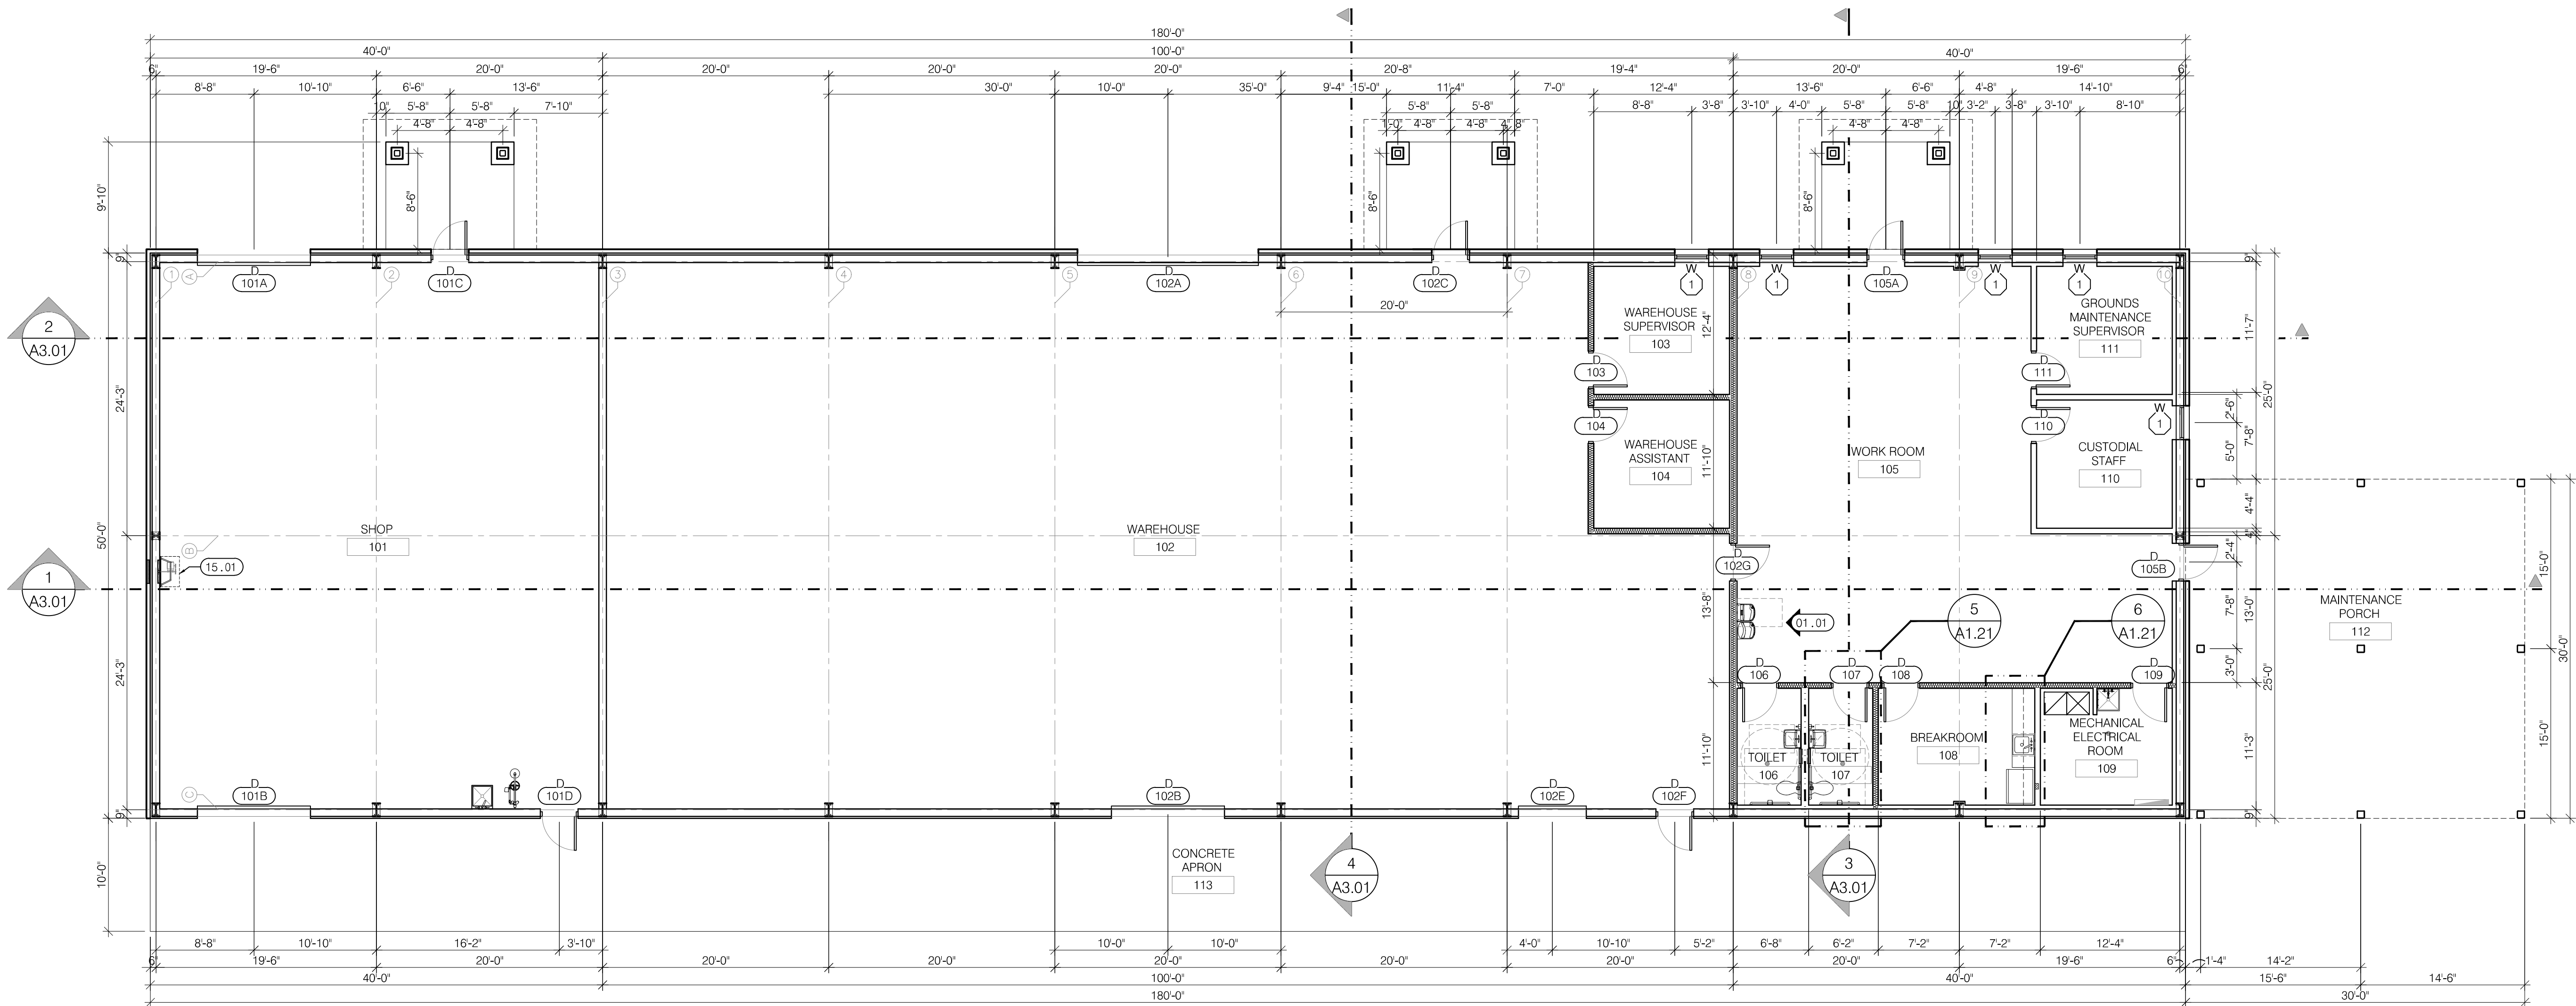

1 FLOOR PLAN
SCALE: 1/8" = 1'-0"

11 Sep 2026

FLOOR PLAN
FINISH SCHEDULES
DOOR and WINDOW LEGEND

A1.11

Okaloosa County
Facilities Warehouse

5489 OLD BETHEL ROAD
CRESTVIEW, FLORIDA

Digitally signed by Daniel Floyd
DN: cn=Daniel Floyd, o=Okaloosa County, ou=Facilities Warehouse, email=d.floyd@okaloosa.fl.us, c=US
Date: 2026.09.15 10:42:05-0500

Date: 15 SEP 26
Drawn By: jdf
Project Number: 2601
Revisions

FOR BUILDING PERMIT


These plans and the ideas and concepts contained herein including digital information are the property of jdf architecture and are not to be reproduced, copied, modified, or changed in any form or manner without the express written permission and consent of jdf architecture. copyright. © 2027

jdf+ architecture llc
201 Hollywood Blvd ne | ft wallen beach | florida | 32548
850.486.2166 | www.jdfarchitecture.com | A42602502

KEYNOTES: SHEET A1.11 ONLY
01 GENERAL:
01.01 SEE INTERIOR ELEVATION 4 / A1.21
15 MECHANICAL:
15.01 EXHAUST FAN IN OSHA REQUIRED CAGE. SEE MECHANICAL.

WINDOW LEGEND

SCALE: 1/4" = 1'-0"

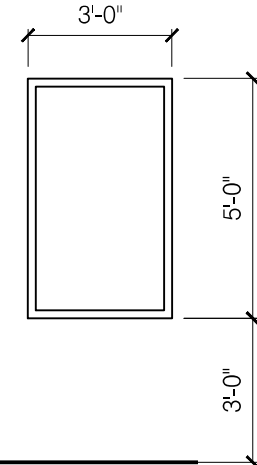


W1

LARGE MISSILE IMPACT RATED ALUMINUM SINGLE HUNG WINDOW SYSTEM, TINTED LOW E GLASS.


DOOR LEGEND

SCALE: 1/4" = 1'-0"

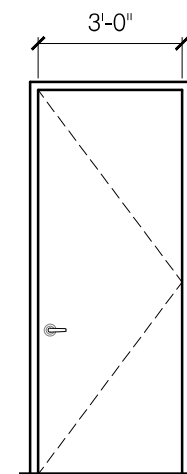


F-WD

FLUSH WOOD DOOR, IN GALV. STEEL FRAME, INTERIOR.

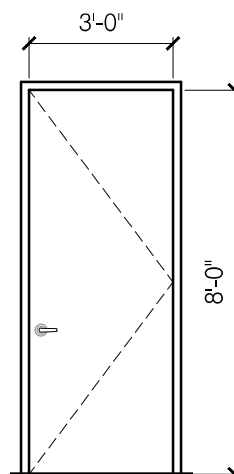


F-GSI

LARGE MISSILE IMPACT RATED GALV. STEEL DOOR SYSTEM, INSULATED.

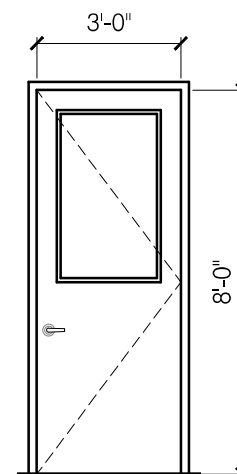






HG

LARGE MISSILE IMPACT RATED HALF GLASS, INSULATED, TINTED LOW-E, GALV. STEEL DOOR & FRAME SYSTEM.


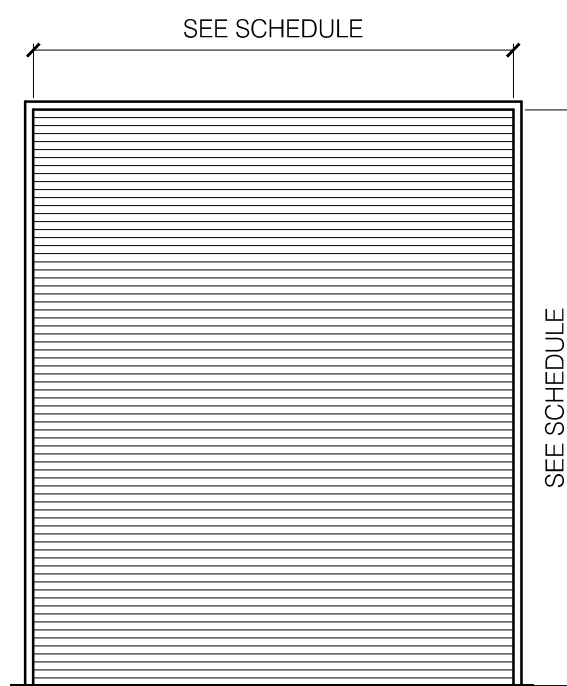


OD

LARGE MISSILE IMPACT RATED GALV. STEEL ROLL-UP DOOR SYSTEM
MANUAL CHAIN OPERATION

     

15	MECHANICAL:
15.01	ADA COMPLIANT TOILET.
15.02	ADA COMPLIANT SINK AND FAUCET GROUP, WALL HUNG, W/ ADA COMPLIANT PIPE PROTECTOR.
15.03	24" SINGLE BOWL, STAINLESS STEEL, DECK MOUNTED SINK AND FAUCET GROUP.
15.04	ADA COMPLIANT DRINKING FOUNTAIN WITH BOTTLE FILLER.
15.05	DRINKING FOUNTAIN [STANDARD].

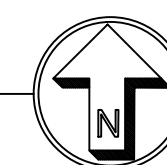 

11 Sep 2026

REFLECTED CEILING PLAN
ENLARGED PLANS
INTERIOR ELEVATIONS

A1.21

Okaloosa County Facilities Warehouse

5489 OLD BETHEL ROAD
CRESTVIEW, FLORIDA


jldf+ architecture llc
201 hollywood blvd ne | ft. walton beach | florida | 32548

these plans and the ideas and concepts contained herein including design information are the property of Jd architecture and are not to be reproduced, copied, modified or changed in any form or manner without the express written permission and consent of Jd architecture consultant © 2022

Date: 13 SEP 26
 Drawn By: jdf
 Project Number: 2601
 Revisions

1	2	
---	---	---	---	---	---	---	---	---	----	----	-----	-----	

05 METAL:
05.01 STANDING SEAM METAL ROOF.
05.02 PRE-FIN ALUM. GUTTER SYSTEM
05.03 PRE-FIN ALUM. CANOPY SYSTEM
05.04 PRE-FIN ALUM. DOWNSPOUTS; PROVIDE
SPLASH BLOCKS

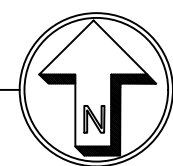



11 Sep 2026

loosa Co
ies Wareh
5489 OLD BETHEL ROAD
CRESTVIEW, FLORIDA



jldf+
architecture llc
201 hollywood Blvd ne | ft. wallon beach | florida | 32548
850.496.2166 | www.jldfarchitecture.com | AA26002502

A1.31

FOR BUILDING PERMIT

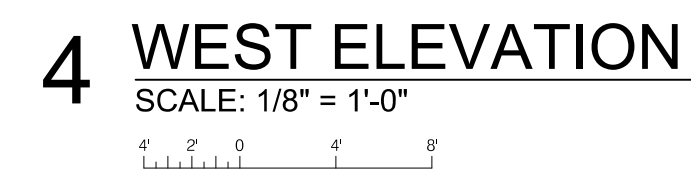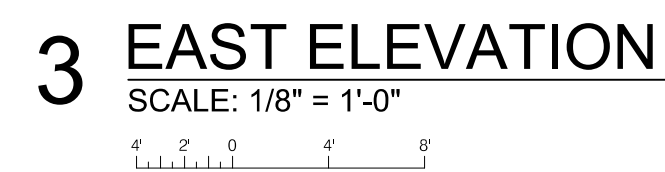

These plans and the ideas and concepts contained herein including digital information are the property of jdf architecture and are not to be reproduced, copied, modified, or changed in any form or manner without the express written permission and consent of jdf architecture. copyright © 2027

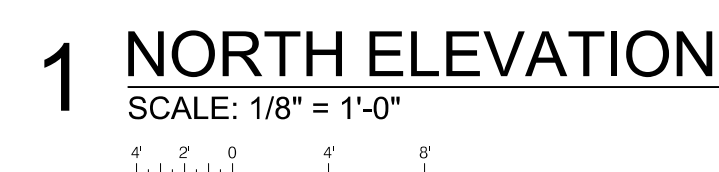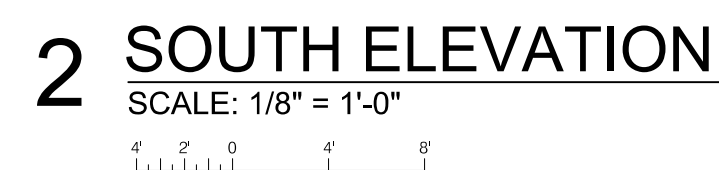

EXTERIOR ELEVATIONS

A2.01





**Okaloosa County
Facilities Warehouse**

5489 OLD BETHEL ROAD
CRESTVIEW, FLORIDA

Date: 15 SEP 26
Drawn By: jdf
Project Number: 2601
Revisions

FOR BUILDING PERMIT

11 Sep 2026

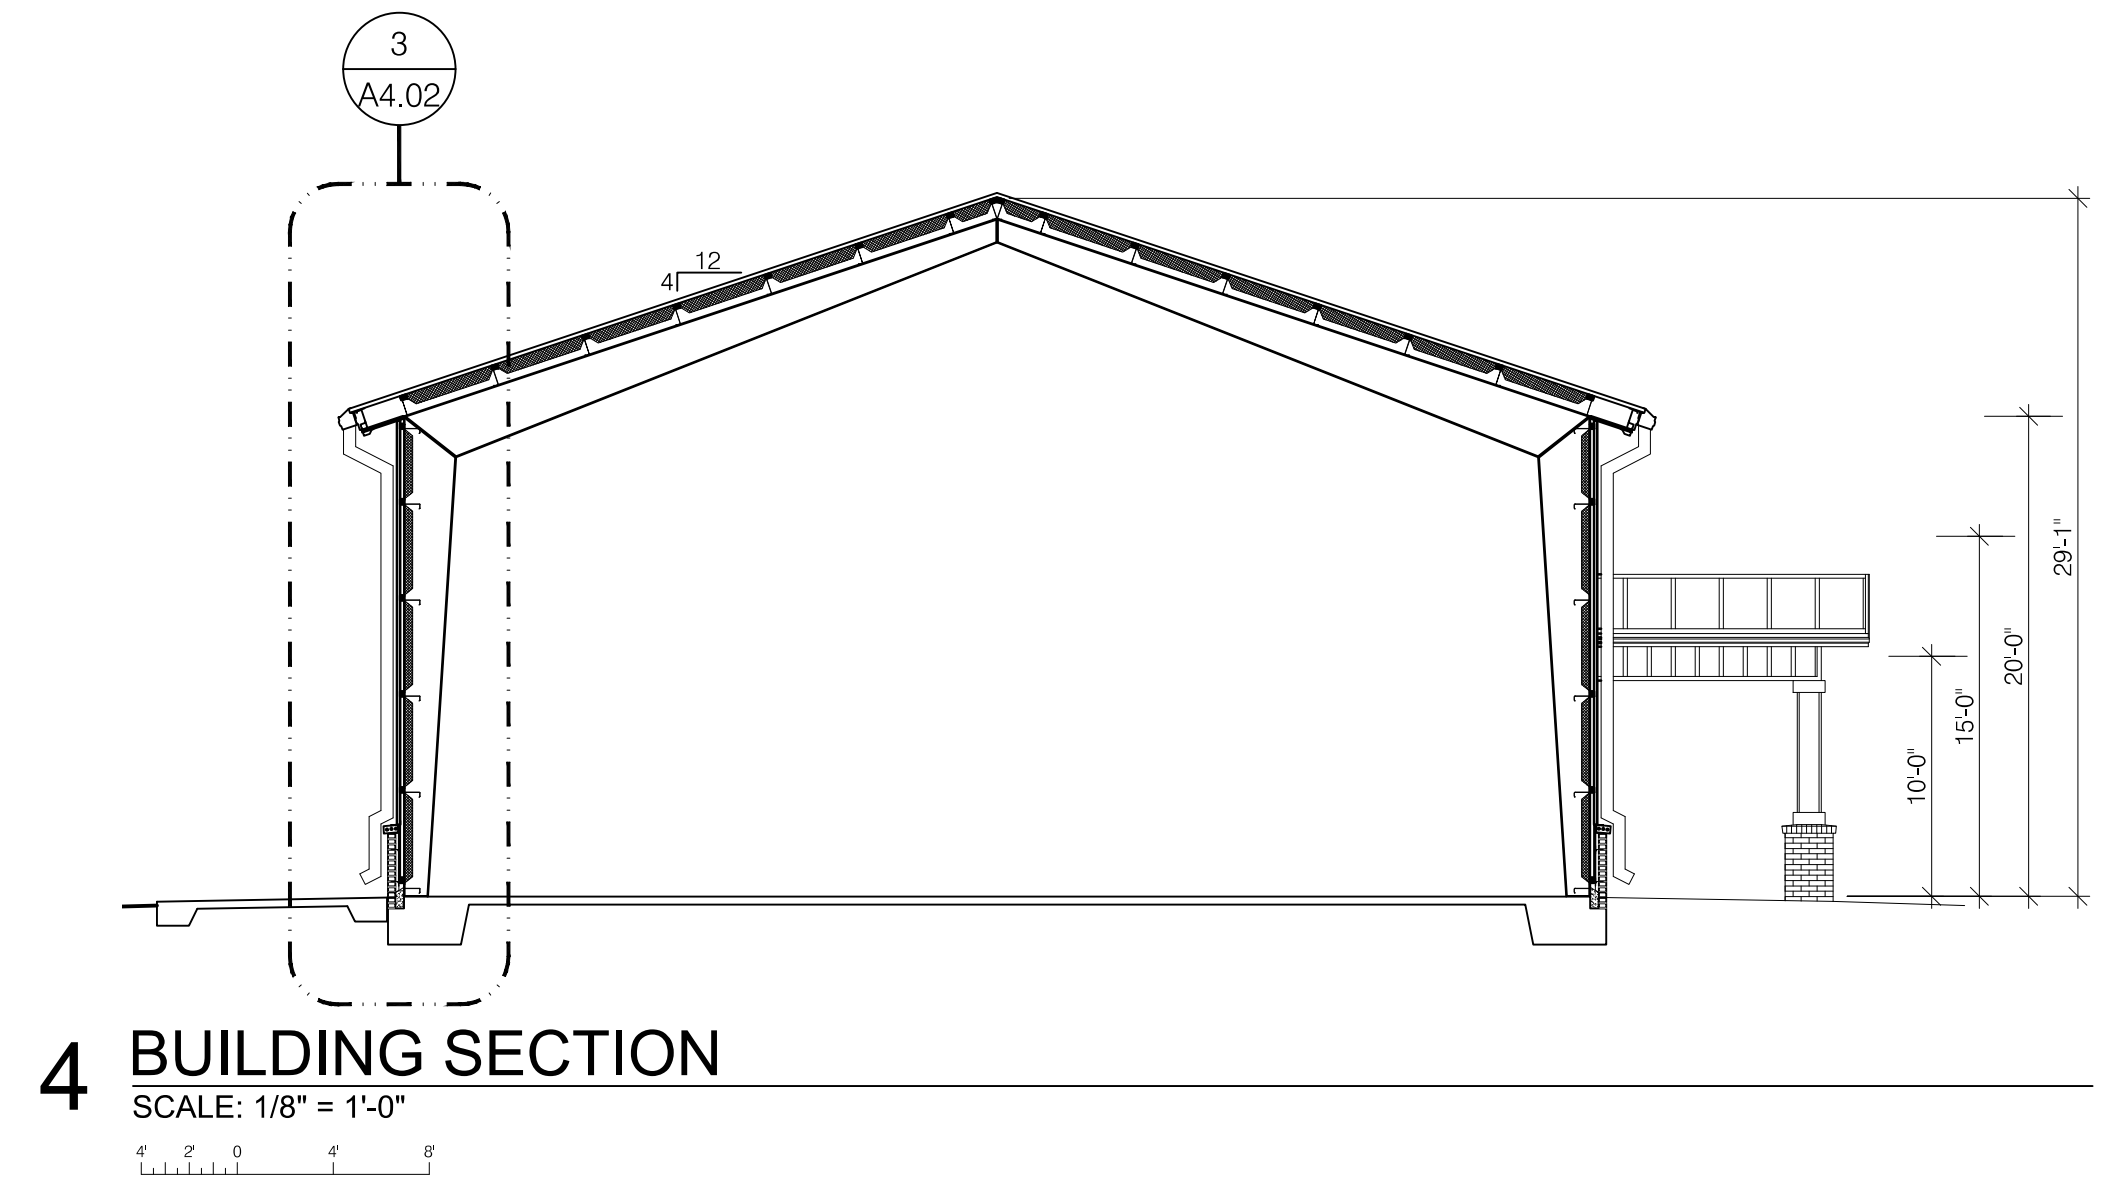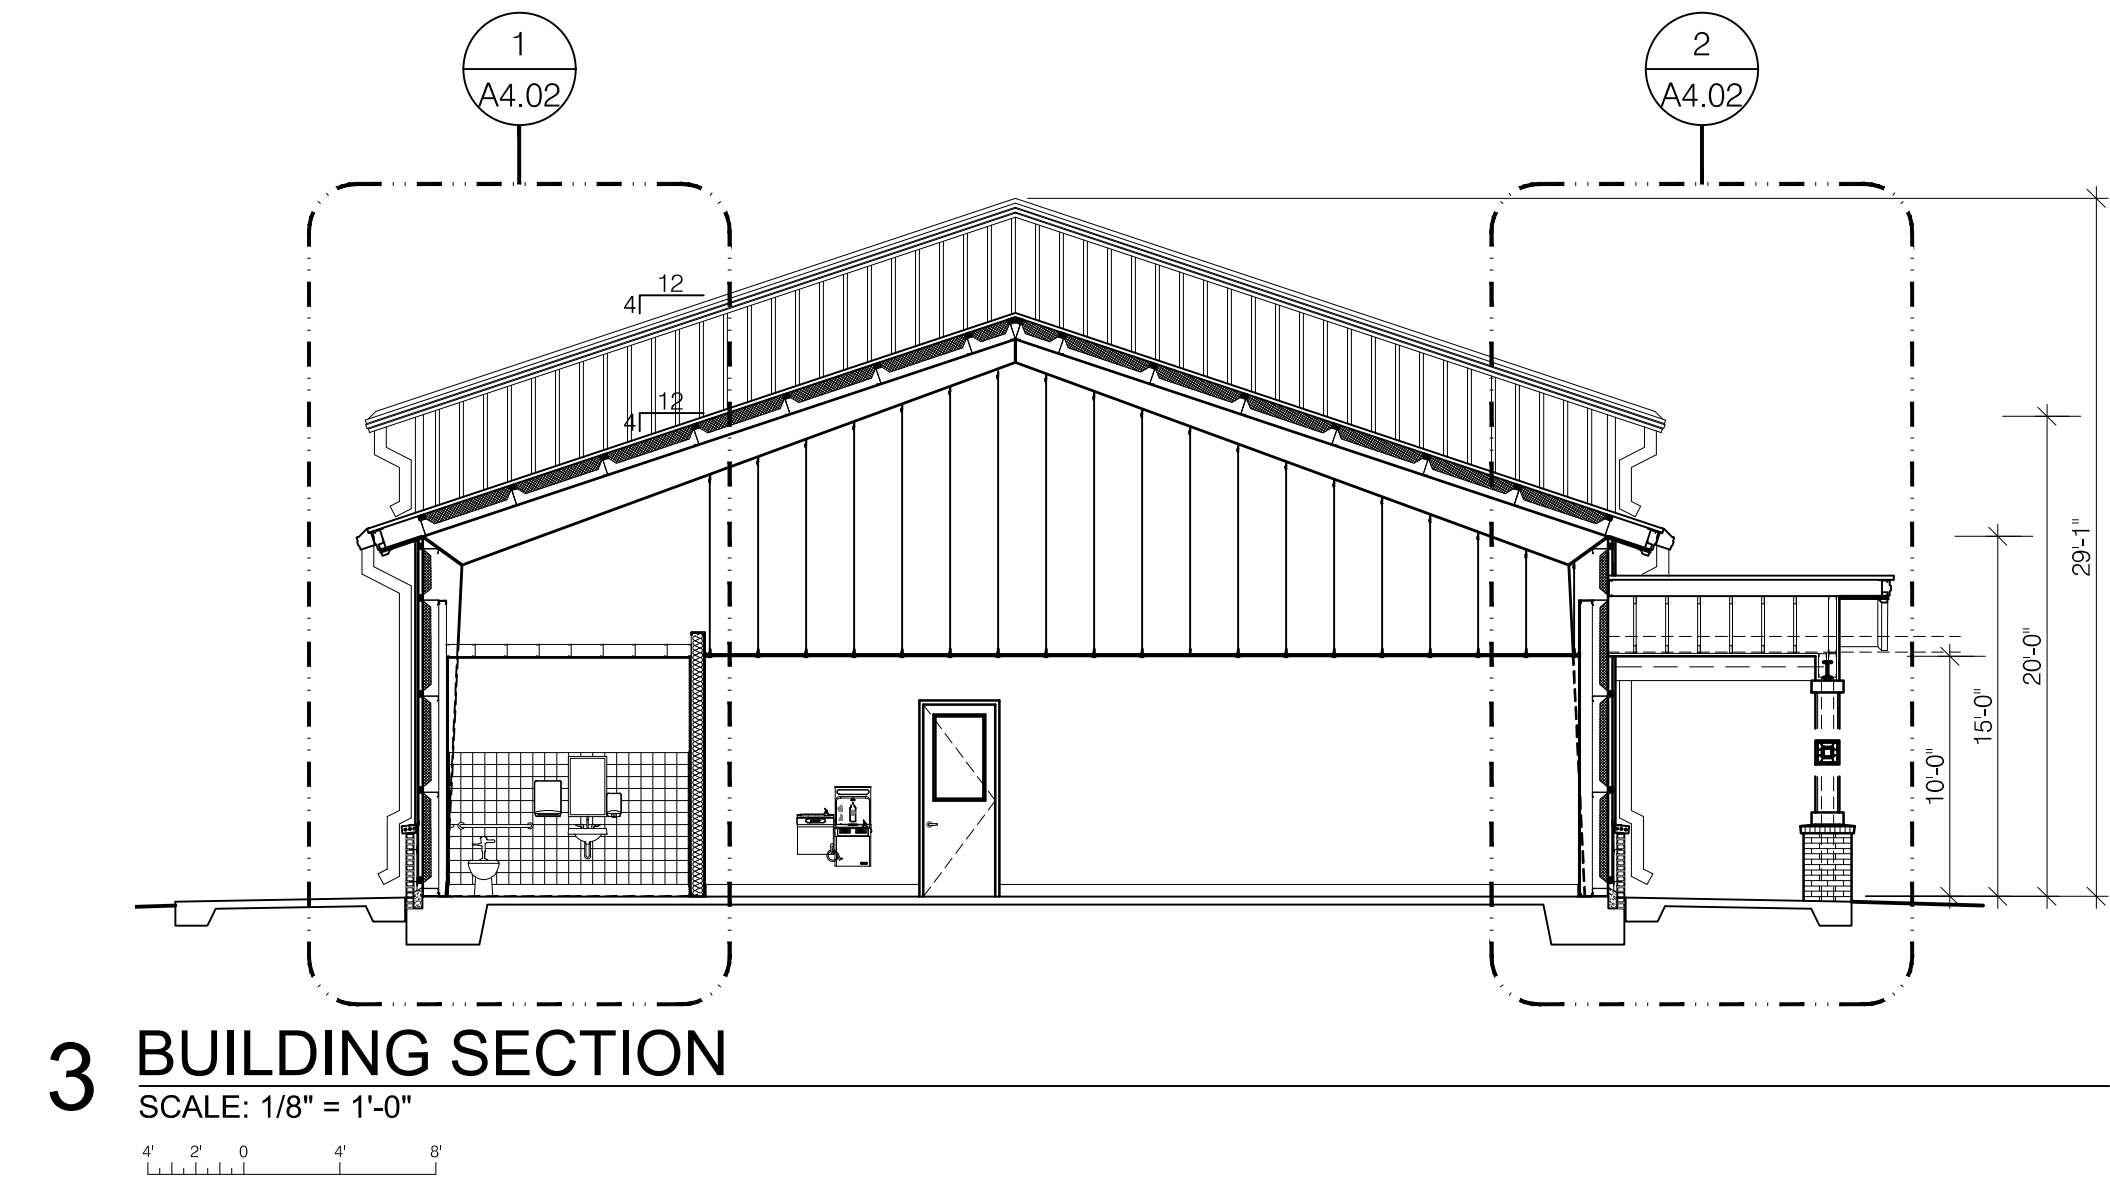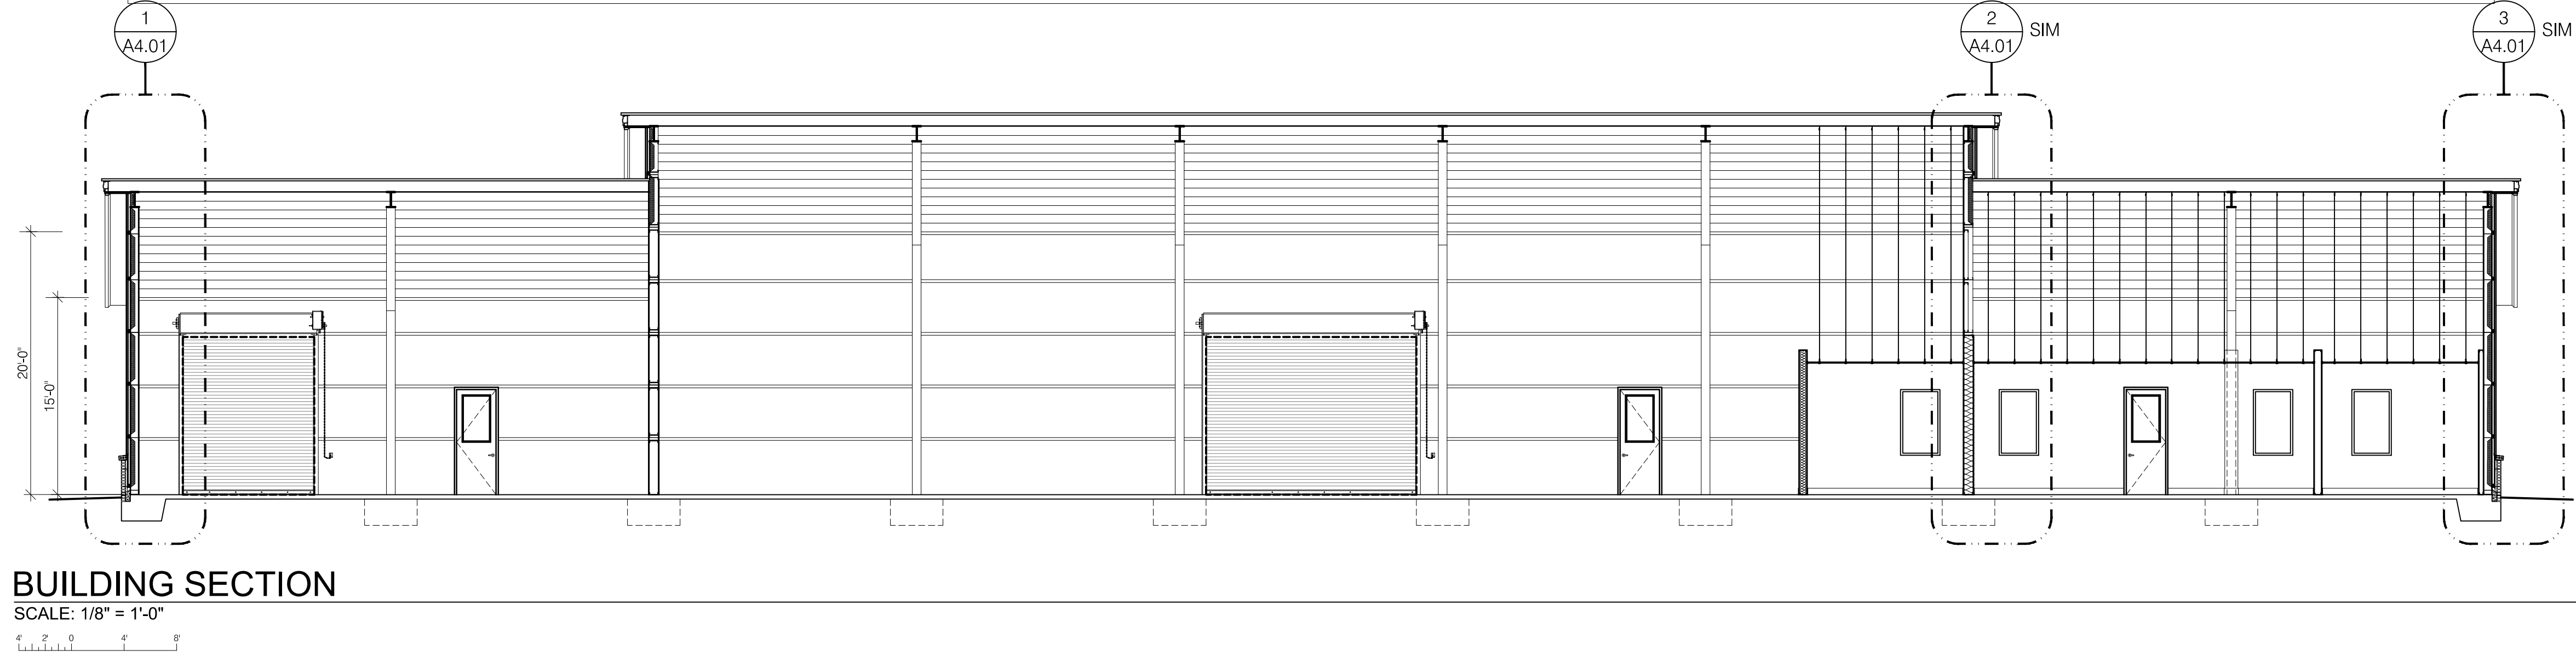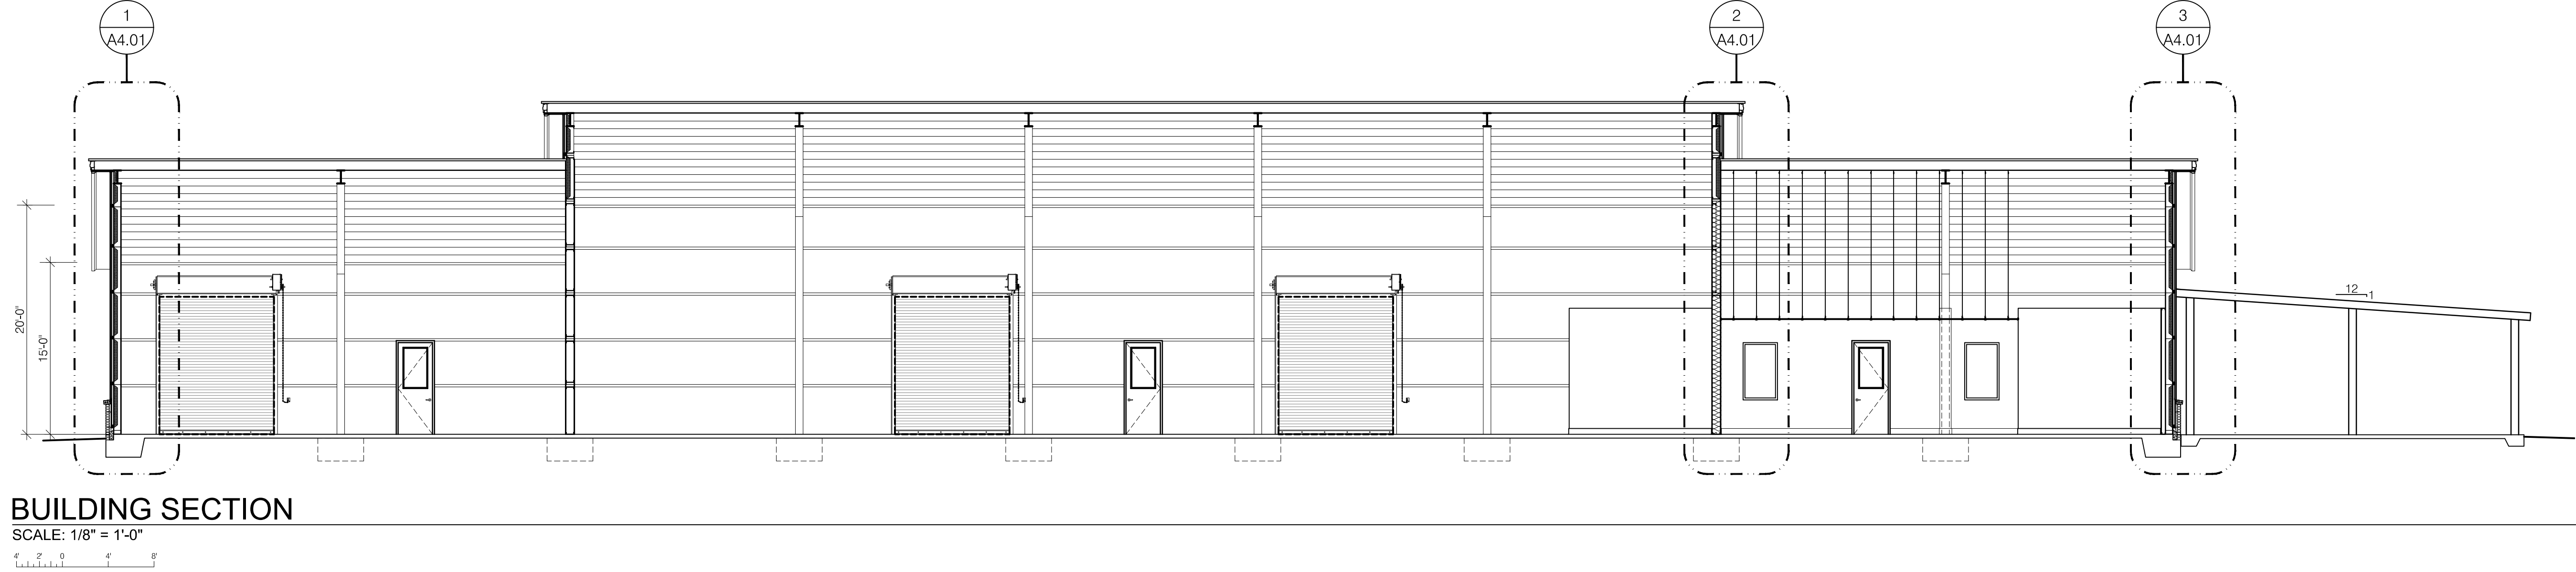

11 Sep 2026

BUILDING SECTIONS INTERIOR ELEVATIONS




A3.01

Okaloosa County
Facilities Warehouse
5489 OLD BETHEL ROAD
CRESTVIEW, FLORIDA

jldf+ architecture llc
201 hollywood blvd ne | ft. walton beach florida | 32548
850.496.2166 | www.jldfarchitecture.com | A426002502

these plans and the ideas and concepts contained herein including digital information are the property of jdf architecture and are not to be reproduced, copied, modified, or changed in any form or manner without the express written permission and consent of jdf architecture. copyright © 2027

[illegible]

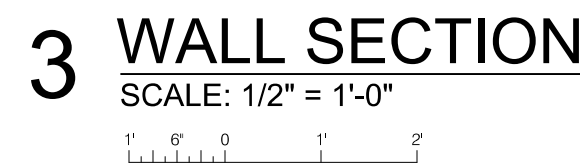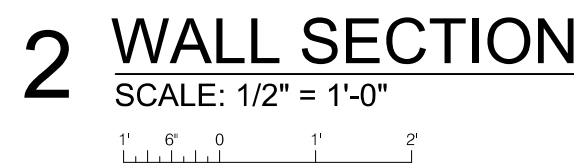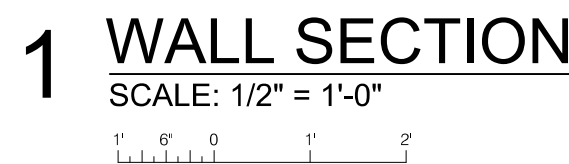


- These plans and the ideas and concepts contained herein including digital information are the property of JdF architecture and are not to be reproduced, copied, modified, or changed in any form or manner without the express written permission and consent of JdF architecture. copyright © 2027

WALL SECTIONS

Okaloosa County
Facilities Warehouse




A4.01

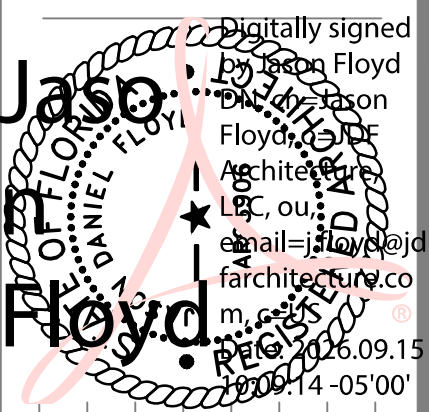

Date:	15 SEP 26
Drawn By:	jff
Project Number:	2601
Revisions	
FOR BUILDING PERMIT	

FOR BUILDING PERMIT

jdf+ architecture llc
201 hollywood blvd ne | ft. walton beach | florida | 32548
850.496.2166 | www.jdfarchitecture.com | A426002502

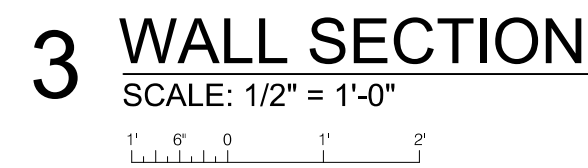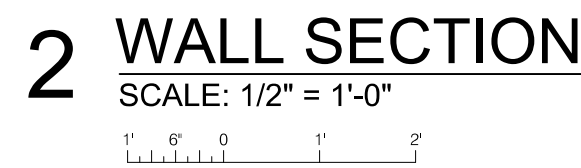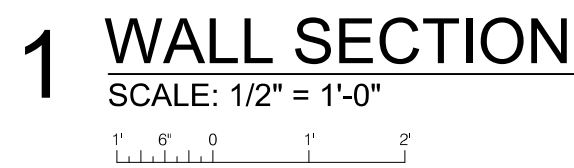






- these plans and the ideas and concepts contained herein including digital information are the property of jdf architecture and are not to be reproduced, copied, modified, or changed in any form or manner without the express written permission and consent of jdf architecture. copyright © 2027

Date:	15 SEP 26
Drawn By:	jdf
Project Number:	2601
Revisions	

EQB BUILDING PERMIT

jldf+
architecture llc
201 hollywood blvd ne | ft. walton beach | florida | 32548
850.496.2166 | www.jldfarchitecture.com | A426002502

5489 OLD BETHEL ROAD
CRESTVIEW, FLORIDA

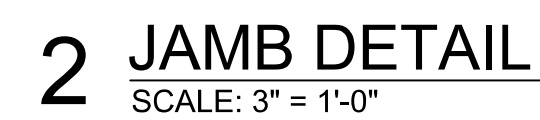 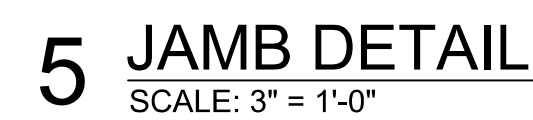 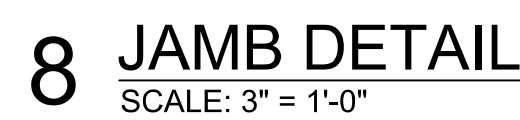

These plans and the ideas and concepts contained herein including digital information are the property of jdf architecture and are not to be reproduced, copied, modified, or changed in any form or manner without the express written permission and consent of jdf architecture. copyright © 2027

DATE: 13 JUL 2016

DRAWN BY: jdf

PROJECT NUMBER: 2601

REVISIONS

FOR BUILDING PERMIT

Digitally signed by Daniel Floyd, DN: cn=Daniel Floyd, o=Daniel Floyd, ou=Architect, email=jdf@floydarchitectua.com, c=US, Reason: I am approving this set of plans. Date: 2016.09.15 08:05 -05'00'

A6.01

Okaloosa County Facilities Warehouse

5489 OLD BETHEL ROAD
CRESTVIEW, FLORIDA

jdf+ architecture llc
201 hollywood blvd ne | ft. walton beach | florida | 32548
850.496.2166 | www.jdfarchitecture.com | A426002502