


SITE CONSTRUCTION PLANS
FOR
S. PALAFOX PLACE PEDESTRIAN IMPROVEMENTS
SR 30 GARDEN ST. TO MAIN ST.

SHEET INDEX

SHEET	CONTENT
G-000	COVER SHEET, INDEX, VICINITY MAP
G-001	GENERAL NOTES AND LEGEND
G-002	CONTROL PLAN
G-003	TYPICAL SECTIONS
G-100	OVERALL SITE PLAN
PHASE A	PALAFOX PLACE (NORTH)
C-101	PALAFOX PLACE EXISTING CONDITIONS / DEMOLITION PLAN
C-102	PALAFOX PLACE MILLING PLAN
C-103	PALAFOX PLACE DRAINAGE PLAN
C-104	PALAFOX PLACE CENTERLINE PROFILE
C-105	PALAFOX PLACE CENTERLINE PROFILE
C-106	PALAFOX PLACE PETROMAT PLACEMENT
C-107	PALAFOX PLACE OVERLAY PLAN
C-108	PALAFOX PLACE SIGNAGE / STRIPING
C-108A	PALAFOX PLACE BOLLARD PLAN
C-108B	PALAFOX PLACE BOLLARD CROSS-SECTIONS
C-109	STAKING PLAN
PHASE B	PALAFOX PLACE (CENTRAL)
C-121	PALAFOX PLACE EXISTING CONDITIONS / DEMOLITION PLAN
C-122	PALAFOX PLACE MILLING PLAN
C-123	PALAFOX PLACE DRAINAGE PLAN
C-124	PALAFOX PLACE CENTERLINE PROFILE
C-125	PALAFOX PLACE PETROMAT PLACEMENT PLAN
C-126	PALAFOX PLACE OVERLAY PLAN
C-127	PALAFOX PLACE SIGNAGE / STRIPING PLAN
C-127A	PALAFOX PLACE BOLLARD PLAN AND CROSS-SECTIONS
C-128	STAKING PLAN
PHASE C	PALAFOX PLACE (SOUTH)
C-131	PALAFOX PLACE EXISTING CONDITIONS / DEMOLITION PLAN
C-132	PALAFOX PLACE MILLING PLAN
C-133	PALAFOX PLACE DRAINAGE PLAN
C-134	PALAFOX PLACE CENTERLINE PROFILE
C-135	PALAFOX PLACE PETROMAT PLACEMENT PLAN
C-136	PALAFOX PLACE OVERLAY PLAN
C-137	PALAFOX PLACE SIGNAGE / STRIPING PLAN
C-137A	PALAFOX PLACE BOLLARD PLAN AND CROSS-SECTIONS
C-138	STAKING PLAN
PHASE D	PALAFOX PLACE
C-141	PALAFOX PLACE EXISTING CONDITIONS / DEMOLITION PLAN
C-142	PALAFOX PLACE MILLING PLAN
C-143	PALAFOX PLACE DRAINAGE PLAN
C-144	PALAFOX PLACE CENTERLINE PROFILE
C-145	PALAFOX PLACE CENTERLINE PROFILE
C-146	PALAFOX PLACE PETROMAT PLACEMENT PLAN
C-147	PALAFOX PLACE OVERLAY PLAN
C-148	PALAFOX PLACE SIGNAGE / STRIPING PLAN
C-148A	PALAFOX PLACE BOLLARD PLAN
C-148B	PALAFOX PLACE BOLLARD CROSS-SECTIONS
C-149	STAKING PLAN

SHEET	CONTENT
PHASE E	ROMANA STREET
C-151	ROMANA STREET EXISTING CONDITIONS / DEMOLITION PLAN
C-152	ROMANA STREET MILLING PLAN
C-153	ROMANA STREET DRAINAGE PLAN
C-154	ROMANA STREET PETROMAT PLACEMENT PLAN
C-155	ROMANA STREET OVERLAY PLAN
C-156	ROMANA STREET SIGNAGE / STRIPING PLAN
C-157	ROMANA STREET BOLLARD PLAN
C-158	ROMANA STREET BOLLARD CROSS-SECTIONS
PHASE F	INTENDENCIA STREET
C-161	INTENDENCIA STREET EXISTING CONDITIONS / DEMOLITION PLAN
C-162	INTENDENCIA STREET MILLING PLAN
C-163	INTENDENCIA STREET DRAINAGE PLAN
C-164	INTENDENCIA STREET PETROMAT PLACEMENT PLAN
C-165	INTENDENCIA STREET OVERLAY PLAN
C-166	INTENDENCIA STREET SIGNAGE / STRIPING PLAN
C-167	INTENDENCIA STREET BOLLARD PLAN
C-168	INTENDENCIA STREET BOLLARD CROSS-SECTIONS
PHASE G	GOVERNMENT STREET
C-171	GOVERNMENT STREET EXISTING CONDITIONS / DEMOLITION PLAN
C-172	GOVERNMENT STREET MILLING PLAN
C-173	GOVERNMENT STREET DRAINAGE PLAN
C-174	GOVERNMENT STREET PETROMAT PLACEMENT PLAN
C-175	GOVERNMENT STREET OVERLAY PLAN
C-176	GOVERNMENT STREET SIGNAGE / STRIPING PLAN
C-177	GOVERNMENT STREET BOLLARD PLAN
C-178	GOVERNMENT STREET BOLLARD CROSS-SECTIONS
PHASE H	GARDEN STREET
C-181	GARDEN STREET EXISTING CONDITIONS / DEMOLITION PLAN
C-182	GARDEN STREET SITE PLAN
C-183	GARDEN STREET DRAINAGE PLAN
C-184	GARDEN STREET SIGNAGE / STRIPING PLAN
C-185	GARDEN STREET STAKING PLAN
C-190	STREET INTERSECTION CROSS SECTIONS
C-191	STREET INTERSECTION CROSS SECTIONS
C-192	STREET INTERSECTION CROSS SECTIONS
C-193	STREET INTERSECTION CROSS SECTIONS
C-195	PALAFOX PLACE CROSS SECTIONS
C-196	PALAFOX PLACE CROSS SECTIONS
C-197	PALAFOX PLACE CROSS SECTIONS
C-198	PALAFOX PLACE CROSS SECTIONS
C-199	PALAFOX PLACE CROSS SECTIONS
C-200	PALAFOX PLACE CROSS SECTIONS
PHASE I	ZARRAGOSSA STREET
C-211	ZARRAGOSSA STREET EXISTING CONDITIONS / DEMOLITION PLAN
C-212	ZARRAGOSSA STREET SIGNAGE / STRIPING PLAN
C-213	ZARRAGOSSA STREET BOLLARD PLAN
C-214	ZARRAGOSSA STREET BOLLARD CROSS-SECTIONS
C-215	BOLLARDS SCHEDULE
C-900	DETAILS
C-901	DETAILS
C-902	DETAILS
C-903	DETAILS
C-904	DETAILS
C-905	DETAILS
C-906 - 909	FOOT DETAILS
C-910	BOLLARDS

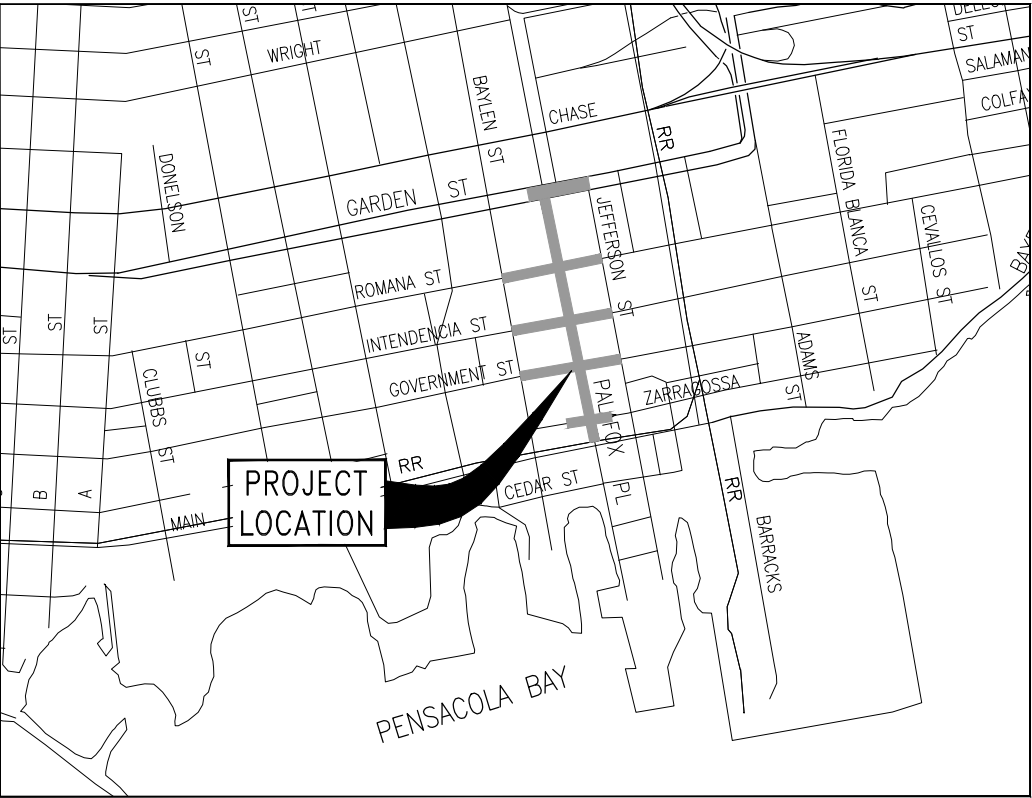

PREPARED FOR



CITY OF PENSACOLA

BDI PROJECT NO. 24323.03
AUGUST 2025

PREPARED BY



BASKERVILLE-DONOVAN, INC.
ENGINEERING THE SOUTH SINCE 1927

449 W. MAIN ST., PENSACOLA, FL 32502 (850)438-9661
ENGINEERING BUSINESS: EB-0000340

Pensacola - Panama City Beach - Tallahassee - Mobile

100% SUBMITTAL
AUGUST 2025

GENERAL NOTES: (AS APPLICABLE TO PROJECT)

- CONTRACTOR TO COORDINATE WITH LOCAL UTILITY COMPANIES FOR REMOVAL AND RELOCATION OF EXISTING UTILITY POLES, AERIAL LINES, WATER LINES, GAS LINES, AND OTHER UTILITIES AS NECESSARY.
2. ALL SITE WORK MATERIALS AND CONSTRUCTION METHODS SHALL BE IN ACCORDANCE WITH THE LATEST EDITION OF THE CITY OF PENSACOLA STANDARD SPECIFICATIONS, UNLESS NOTED OTHERWISE IN THE CONSTRUCTION DOCUMENTS.
3. ADEQUATE PROVISIONS SHALL BE MADE FOR FLOW OF SEWERS, DRAINS, AND WATER COURSES ENCOUNTERED DURING CONSTRUCTION.
4. THE CONTRACTOR SHALL PLACE AND MAINTAIN ADEQUATE BARRICADES CONSTRUCTION SIGNS, FLASHING LIGHTS, TORCHES, RED LANTERNS AND GUARDS DURING PROGRESS OF CONSTRUCTION WORK AND UNTIL IT IS SAFE FOR BOTH PEDESTRIAN AND VEHICULAR TRAFFIC.
5. THE CONTRACTOR IS REQUIRED TO VISIT THE SITE AND FAMILIARIZE HIMSELF WITH THE PROJECT PRIOR TO BIDDING.
6. BURNING SHALL NOT BE PERMITTED ONSITE OR WITHIN CITY LIMITS.
7. THE CONTRACTOR SHALL COMPLY WITH ANY TESTING REQUIRED BY THE LOCAL GOVERNING AGENCY IN ADDITION TO THE TESTING REQUIREMENTS OUTLINED IN THE CONSTRUCTION DOCUMENTS. TESTING SHALL BE PAID FOR BY THE OWNER. CONTRACTOR SHALL COORDINATE AND ASSIST TESTING LABORATORIES WITH TESTING. ANY NECESSARY RE-TESTING SHALL BE PAID FOR BY THE CONTRACTOR.
8. EROSION AND SEDIMENTATION CONTROLS WILL BE PROVIDED AND MAINTAINED BY THE CONTRACTOR AT ALL TIMES AS PER CITY REQUIREMENTS.
9. THE CONTRACTOR SHALL TAKE WHATEVER STEPS NECESSARY TO PREVENT AND CONTROL EROSION AND SEDIMENTATION. AREAS OF CONTROL AND TYPICAL SECTION OF BARRIERS ARE SUGGESTIONS ONLY AND DO NOT RELIEVE THE CONTRACTOR OF ANY RESPONSIBILITY TO PREVENT AND CONTROL EROSION AND SEDIMENTATION.
10. ALL SUITABLE EXCESS MATERIAL EXCAVATED AND NOT USED AS FILL SHALL BE REMOVED FROM THE SITE BY THE CONTRACTOR AND STOCKPILED AS DIRECTED BY THE OWNER.
11. CLEAR AND GRUB ONLY AS NECESSARY TO COMPLETE NEW CONSTRUCTION.
12. CONTRACTOR SHALL COMPLETE ALL WORK INDICATED IN CONSTRUCTION DOCUMENTS USING HAND LABOR IF NECESSARY OR APPROPRIATE.
13. THESE DRAWINGS REPRESENT KNOWN STRUCTURES AND UTILITIES LOCATED IN THE PROJECT AREA. THE CONTRACTOR IS CAUTIONED THAT OTHER STRUCTURES AND UTILITIES, ABOVE OR BELOW GROUND, MAYBE ENCOUNTERED DURING THE COURSE OF THE PROJECT. THE CONTRACTOR SHOULD NOTIFY THE PROJECT ENGINEER IMMEDIATELY UPON ENCOUNTERING ANY UNEXPECTED STRUCTURE, UTILITY LINE, OR OTHER UNUSUAL CONDITION. IT IS THE CONTRACTOR'S RESPONSIBILITY TO DETERMINE THE EXACT LOCATION AND DEPTH OF EXISTING UTILITIES AND TO DETERMINE IF OTHER UTILITIES WILL BE ENCOUNTERED DURING THE COURSE OF THE WORK AND TAKE WHATEVER STEPS NECESSARY TO PROVIDE FOR THEIR PROTECTION.
14. FAILURE OF THE PLANS TO SHOW THE EXISTENCE OF ANY UNDERGROUND UTILITY, STRUCTURES, ETC., SHALL NOT RELIEVE THE CONTRACTOR FROM THE RESPONSIBILITY OF LOCATING, PRESERVING AND PROTECTING SAID UTILITY OR STRUCTURE.
15. CONTRACTOR SHALL PIN SOD ON ALL SLOPES 3 TO 1 OR GREATER.
16. CONTRACTOR IS TO NOTIFY THE CITY OF PENSACOLA AND FDOT 48 HOURS PRIOR TO BEGINNING CONSTRUCTION.
17. CONTRACTOR SHALL NOTIFY THE OWNER OF ANY CONFLICTS BETWEEN VENDOR DRAWINGS, EXISTING CONDITIONS, AND THE CONSTRUCTION DOCUMENTS.
18. WHERE SOD IS BEING INSTALLED, TOPSOIL SHALL BE USED AS A BASE AT LEAST SIX INCHES DEEP.
19. IF THE QUANTITY OF EXISTING STOCKPILED OR EXCAVATED TOPSOIL IS INADEQUATE FOR PLANTING, SUFFICIENT ADDITIONAL TOPSOIL SHALL BE IMPORTED TO THE SITE BY THE CONTRACTOR. TOPSOIL FURNISHED SHALL BE A NATURAL, FERTILE, FRABLE, LOAMY SOIL, POSSESSING CHARACTERISTICS OF REPRESENTATIVE PRODUCTIVE SOILS IN THE VICINITY. TOPSOIL SHALL BE OBTAINED FROM NATURALLY WELL-DRAINED AREAS. TOPSOIL SHALL BE WITHOUT ADMIXTURE OF SUBSOIL AND FREE FROM JOHNSON GRASS (SORGHUM HALAPENSE), NUT GRASS (CYPRUS ROTUNDUS), AND OBJECTIONABLE WEEDS AND TOXIC SUBSTANCES. IT SHALL BE FREE OF DEBRIS, TRASH STUMPS, ROCKS, AND NOXIOUS WEEDS, AND SHOULD GIVE EVIDENCE OF BEING ABLE TO SUPPORT HEALTHY PLANT GROWTH.
20. THE pH OF THE TOPSOIL ONSITE AND ANY IMPORTED TOPSOIL SHALL BE DETERMINED. IF THE pH IS BELOW 5.0, SUFFICIENT LIME SHALL BE ADDED TO PROVIDE A pH BETWEEN 5.5 AND 6.5 THE LIME SHALL BE THOROUGHLY INCORPORATED INTO THE TOP THREE OR FOUR INCHES OF THE SOIL. LIME AND FERTILIZER MAY BE APPLIED IN ONE OPERATION.
21. SUBMIT pH TEST RESULTS AND ANY OTHER TEST RESULTS TO THE CITY OF PENSACOLA FOR APPROVAL.
22. AFTER THE SITE HAS BEEN BROUGHT TO PROPER GRADE FOR PLACEMENT OF TOPSOIL AND IMMEDIATELY PRIOR TO DUMPING AND SPREADING THE TOPSOIL, THE SUBGRADE SHALL BE LOOSENED BY DISKING OR SCARIFYING TO A DEPTH OF 2 INCHES TO INSURE BONDING OF THE TOPSOIL AND SODDING.
23. TOPSOIL SHALL NOT BE PLACED WHILE IN A MUDDY CONDITION, WHEN THE SUBGRADE IS EXCESSIVELY WET, OR IN A CONDITION THAT MAY OTHERWISE BE DETRIMENTAL TO PROPER GRADING OR PROPOSED SODDING.
24. THE TOPSOIL SHALL BE UNIFORMLY DISTRIBUTED TO A MINIMUM COMPACTED DEPTH OF SIX INCHES.
25. ANY IRREGULARITIES IN THE SURFACE, RESULTING FROM TOP SOILING OR OTHER OPERATIONS, SHALL BE CORRECTED IN ORDER TO PREVENT THE FORMATION OF DEPRESSIONS OR WATER POCKETS.
26. COMPACT THE TOPSOIL ENOUGH TO ENSURE GOOD CONTACT WITH THE UNDERLYING SOIL AND TO OBTAIN A LEVEL SEED BED FOR THE ESTABLISHMENT OF HIGH MAINTENANCE TURF. AVOID UNIFORM COMPACTING.
27. CONTRACTOR TO PROVIDE TEMPORARY PROTECTION TO TREES TO REMAIN (SEE DETAIL). FOR ANY TREE SHOWING TO REMAIN THAT IS DAMAGED BY THE CONTRACTOR'S FORCES, THE CONTRACTOR SHALL PAY THE CITY OF PENSACOLA THE SUM OF \$150.00 DOLLARS PER INCH DIAMETER OF TREE THAT IS DAMAGED.
28. CONTRACTOR SHALL HAUL AWAY ALL DEBRIS AND DISPOSE OF OFF-SITE IN A LEGAL AND RESPONSIBLE MANNER.
29. WALKS AND BUILDING ACCESS ARE DESIGNED TO MEET THE FLORIDA ACCESSIBILITY CODE FOR HANDICAP ACCESS.
30. SEDIMENT SHALL BE RETAINED ON THE SITE OF DEVELOPMENT. REMOVE SEDIMENT AT APPROPRIATE TIME AND PRIOR TO THE END OF CONSTRUCTION.
31. THE CONTRACTOR SHALL SUBMIT A POST-CONSTRUCTION CERTIFICATION AND REPRODUCIBLE RECORD DRAWINGS TO THE ENGINEER PRIOR TO INSPECTION AND ACCEPTANCE. THE RECORD DRAWINGS SHALL BE PREPARED AND CERTIFIED BY A FLORIDA PROFESSIONAL SURVEYOR.
32. THE OWNER OR HIS AGENT SHALL ARRANGE WITH THE CITY AN INSPECTION OF THE EROSION AND SEDIMENT CONTROL DEVICES PRIOR TO CONSTRUCTION, UNDERGROUND DRAINAGE STRUCTURES PRIOR TO BURIAL, AND THE FINAL INSPECTION OF THE DEVELOPMENT UPON COMPLETION.
33. EROSION SHALL BE CONTROLLED BY THE USE OF A HAY BALE BARRIER/SILT FENCE AS SHOWN ON PLANS OR WHATEVER MEANS NECESSARY AND SHALL BE SETUP PRIOR TO COMMENCING CONSTRUCTION. THE EROSION CONTROL BARRIER SHALL BE MAINTAINED THROUGHOUT CONSTRUCTION BY THE CONTRACTOR. UPON COMPLETION OF THE PROJECT, THE RETENTION AREA SHALL BE CLEARED OF SILT, STABILIZATION OF ALL DISTURBED AREAS SHALL BE ACCOMPLISHED, AND THE RETENTION AREA IS TO BE RECONFIGURED TO DESIGN CROSS-SECTION, AND SODDED.
34. CONTRACTOR SHALL NOTIFY SUNSHINE ONE UTILITIES 48 HOURS IN ADVANCE PRIOR TO DIGGING WITHIN R/W; 1-800-432-4770.
35. NO DEVIATIONS OR REVISIONS FROM THESE PLANS BY THE CONTRACTOR SHALL BE ALLOWED WITHOUT WRITTEN PERMISSION FROM THE CITY OF PENSACOLA.
36. ALL WORK SHALL BE CONFINED TO WITHIN THE CITY R/W OR PROPERTY LIMITS.
37. CONTRACTOR SHALL CONSTRUCT TEMPORARY MEASURES AND SUPPORT TO ACCESS SITE. CONTRACTOR SHALL INCLUDE COST FOR SAME IN HIS BID. CONTRACTOR SHALL REPAIR ANY DAMAGE TO THE SATISFACTION OF THE OWNER.
38. TRENCING AND GRADING AROUND TREES WHICH ARE TO REMAIN SHALL BE AWAY FROM THE TREE IN A MANNER TO CAUSE NO DAMAGE TO THE TREE.
39. CONTRACTOR IS TO MAINTAIN SODDING AND GRASSING BY WATERING, FERTILIZING, WEEDING, MOWING, TRIMMING, AND OTHER OPERATIONS, SUCH AS ROLLING, RE-GRASSING, AND REPLANTING AS REQUIRED TO ESTABLISH GRASSES/SODDED AREAS FREE OF ERODED OR BARE AREAS AND REPLACE ANY ERODED AREAS WITH SOD OR GRASS. MAINTENANCE (UNTIL ACCEPTED). REMOVE ANY REJECTED MATERIALS PROMPTLY FROM THE SITE. CONTRACTOR IS TO INCLUDE COST OF MAINTAINING SODDING AND GRASSING IN HIS BID.

- CONTRACTOR SHALL COORDINATE HIS WORK AND COOPERATE WITH OTHER CONTRACTORS WORKING AROUND THE PROJECT AREA.
41. THE CONTRACTOR SHALL DELIVER THE STAGING AREAS TO THE OWNER ON OR BEFORE THE DATE OF COMPLETION OF CONSTRUCTION AND SAME SHALL BE IN AS GOOD AS OR BETTER CONDITION AS EXISTED PRIOR TO CONSTRUCTION.
42. THE CONTRACTOR SHALL BE RESPONSIBLE FOR ENSURING MATERIAL DOES NOT SPILL, LEAK, OR FALL FROM TRUCKS HAULING MATERIAL TO OR AWAY FROM SITE, INCLUDING MATERIAL FALLING FROM TIRES. SHOULD THE STATE OR COUNTY REQUIRE SWEEPING AND CLEANING OF ROADWAYS DUE TO THE ABOVE, THE SAME SHALL BE THE RESPONSIBILITY OF THE CONTRACTOR. THE CONTRACTOR SHALL ALSO BE RESPONSIBLE FOR ANY FINES DUE TO THE ABOVE.
43. ALL DIMENSIONS ARE TO THE EDGE OF PAVEMENT, UNLESS OTHERWISE NOTED.
44. SHOULD CONTRACTOR ELECT TO USE ONSITE EXCAVATION AS FILL, HE IS CAUTIONED NO ADDITIONAL TIME OR COST WILL BE ALLOWED SHOULD MATERIAL BECOME WET AND UNWORKABLE. IF NECESSARY, CONTRACTOR WILL BE REQUIRED TO BRING IN OFFSITE FILL MATERIAL MEETING TECHNICAL SPECIFICATIONS AT HIS OWN EXPENSE.
45. CONTRACTOR SHALL COORDINATE WITH THE CITY PRIOR TO THE REMOVAL OF ANY TREES.
46. ALL VALVE BOXES SHALL BE SET FLUSH WITH GRADE.
47. THE CONTRACTOR SHALL FLUSH AND CLEAN ALL STORMWATER PIPES AND STRUCTURES AT END OF CONSTRUCTION AFTER ALL DISTURBED AREAS HAVE BEEN STABILIZED.
48. WHERE UNSUITABLE MATERIALS ARE ENCOUNTERED IN PAVED AREAS, THE UNSUITABLE MATERIAL SHALL BE EXCAVATED TO A MINIMUM DEPTH OF 3 FEET BELOW FINISHED SUBGRADE ELEVATION AND BACKFILLED WITH CLEAN CORN SAND CONTAINING LESS THAN 5% FINES OR AS OTHERWISE DIRECTED BY CITY OF PENSACOLA SEE TECHNICAL SPECIFICATIONS AND SOILS REPORT.
49. WHERE NEW PAVEMENT MEETS EXISTING PAVEMENT, EXISTING PAVEMENT SHALL BE SAWCUT FOR A STRAIGHT EDGE AND CLEAN JOINT. SEE DETAIL.
50. WHERE NEW CURB JOINS EXISTING CURB, STYLE SHALL MATCH UNLESS OTHERWISE NOTED.
51. PLACEMENT OF UNDERGROUND SYSTEMS, IRRIGATION, SEWER, WATER, DRAINAGE, ELECTRICAL, GAS, ETC., SHALL BE COMPLETED PRIOR TO LANDSCAPE INSTALLATION.
52. THE CONTRACTOR SHALL NOT BLOCK OR OBSTRUCT ANY ROADS OR DRIVES WITHOUT FIRST RECEIVING PERMISSION FROM THE CITY OF PENSACOLA TO DO SO.
53. PROPERTY OBSTRUCTIONS WHICH ARE TO REMAIN IN PLACE, SUCH AS BUILDINGS, SEWER, DRAINS, WATER OR GAS PIPES, ELECTRICAL, CONDUITS, POLES, WALLS, POST, ETC., ARE TO BE CAREFULLY PROTECTED AND ARE NOT TO BE DISPLACED UNLESS NOTED.
54. CONTRACTOR SHALL ADHERE TO THE CITY OF PENSACOLA'S AND OTHER AUTHORITIES HAVING JURISDICTION RULES CONCERNING SAFETY.
55. CONTRACTOR SHALL INCLUDE IN HIS BID ANY COST ASSOCIATED WITH DEWATERING FOR INSTALLATION OF ANY PIPE AS TO COMPLETE ANY EARTHWORK OR PAVING OPERATION.
56. CONTRACTOR SHALL INCLUDE IN HIS BID ANY COST ASSOCIATED WITH SELECT BACKFILL FOR INSTALLATION OF ANY PIPE OR STRUCTURE.
57. CONTRACTOR SHALL CLEANUP ENTIRE SITE INCLUDING STAGING AREAS AT LEAST TWO TIMES PER WEEK. THIS SHALL INCLUDE LOCATING TRASH/SCRAP RECEPTACLES AT APPROPRIATE LOCATIONS AROUND THE SITE. CONTRACTOR SHALL PICK UP ALL ROCKS, METAL, PIPE, NAILS, NUTS, BOLTS, BOARDS, PAPER, TRASH, ETC AT LEAST TWICE A WEEK. CONTRACTOR SHALL INCLUDE COST OF SAME IN BID.
58. CONTRACTOR SHALL RESTORE ALL STAGING AREAS TO AS GOOD AS OR BETTER CONDITION THAN EXISTED PRIOR TO CONSTRUCTION. THIS INCLUDES IRRIGATION AND SOOD REPLACEMENT IF NECESSARY. ANY DISTURBED AREAS THAT WILL BE LEFT EXPOSED MORE THAN 20 DAYS, AND NOT SUBJECT TO CONSTRUCTION TRAFFIC, WILL IMMEDIATELY RECEIVE A TEMPORARY SEEDING. IF THE SEASON PREVENTS THE ESTABLISHMENT OF A TEMPORARY COVER, THE DISTURBED AREAS WILL BE MULCHED WITH STRAW, OR EQUIVALENT MATERIAL, AT A RATE OF TWO (2) TONS PER ACRE.
59. A BITUMINOUS CONCRETE BASE COURSE WILL BE APPLIED IMMEDIATELY FOLLOWING ROUGH GRADING AND INSTALLATION OF IMPROVEMENTS IN ORDER TO STABILIZE STREETS, ROADS, DRIVEWAYS AND PARKING AREAS. IN AREAS WHERE NO UTILITIES ARE PRESENT, THE BITUMINOUS CONCRETE BASE SHALL BE INSTALLED WITHIN 15 DAYS OF THE PRELIMINARY GRADING.
60. IMMEDIATELY FOLLOWING INITIAL DISTURBANCE OR ROUGH GRADING, ALL CRITICAL AREAS SUBJECT TO EROSION (I.E. STEEP SLOPES AND ROADWAY EMBANKMENTS) WILL RECEIVE A TEMPORARY SEEDING IN COMBINATION WITH STRAW MULCH OR A SUITABLE EQUIVALENT, AT A THICKNESS OF TWO (2) TO FOUR (4) INCHES MIXED WITH THE TOP TWO (2) INCHES OF SOIL.
61. ANY STEEP SLOPES RECEIVING PIPELINE INSTALLATION WILL BE BACK FILLED AND STABILIZED DAILY, AS THE INSTALLATION PROCEEDS (I.E. SLOPES GREATER THAN 3:1).
62. CONDUIT OUTLET PROTECTION MUST BE INSTALLED AT ALL REQUIRED OUTFALLS PRIOR TO THE DRAINAGE SYSTEM BECOMING OPERATIONAL.
63. UNFILTERED DEWATERING IS NOT PERMITTED. THE CONTRACTOR SHALL TAKE ALL NECESSARY PRECAUTIONS DURING ALL DEWATERING OPERATIONS TO MINIMIZE SEDIMENT TRANSFER.
64. SHOULD THE CONTROL OF DUST AT THE SITE BE NECESSARY, THE SITE WILL BE SPRINKLED UNTIL THE SURFACE IS WET, TEMPORARY VEGETATION COVER SHALL BE ESTABLISHED OR MULCH SHALL BE APPLIED IN ACCORDANCE WITH STANDARDS FOR EROSION CONTROL.
65. ALL SOIL WASHED, DROPPED, SPILLED OR TRACKED OUTSIDE THE LIMITS OF DISTURBANCE OR ONTO PUBLIC RIGHT-OF-WAY WILL BE REMOVED IMMEDIATELY.
66. THE CONTRACTOR SHALL BE RESPONSIBLE FOR ANY EROSION OR SEDIMENTATION THAT MAY OCCUR BELOW STORMWATER OUTFALLS OR OFF SITE AS A RESULT OF CONSTRUCTION OF THE PROJECT.
67. ALL SOIL STOCKPILES ARE TO BE TEMPORARILY STABILIZED IN ACCORDANCE WITH SOIL EROSION AND SEDIMENT CONTROL NOTE ABOVE.
68. THE SITE SHALL AT ALL TIMES BE GRADED AND MAINTAINED SUCH THAT ALL STORM WATER RUNOFF IS DIVERTED TO SOIL EROSION AND SEDIMENT CONTROL FACILITIES.
69. ALL SEDIMENTATION STRUCTURES SHALL BE INSPECTED AND MAINTAINED REGULARLY.

10. THE CONTRACTOR'S MEANS AND METHODS OF GROUNDWATER DOWNSHED SHALL COMPLY WITH ALL REGULATORY REQUIREMENTS FOR THE TEMPORARY DIVERSION OF GROUNDWATER AND ITS DISCHARGE, INCLUDING FDEP CHAPTER 62-621 "GENERAL PERMIT FOR THE DISCHARGE OF PRODUCED GROUNDWATER FROM ANY NONCONTAMINATED SIT ACTIVITY". WRITTEN PROOF OF COMPLIANCE SHALL BE PROVIDED TO THE CITY PRIOR TO ANY CONSTRUCTION-RELATED ACTIVITIES. IN ORDER TO OBTAIN COMPLIANCE, THE CONTRACTOR SHALL BE RESPONSIBLE FOR ANY COSTS ASSOCIATED WITH THE SAMPLING AND TESTING OF UP TO 5 SAMPLES. ANY DOWNSHED ACTIVITIES WITHIN THE FDOT RIGHT-OF-WAY OR AFFECTING FDOT RIGHT-OF-WAY SHALL BE APPROVED BY FDOT.
73. ALL TREES, SHRUBS, PLANTS AND ASSOCIATED LANDSCAPE INFRASTRUCTURE IN PUBLIC R/W SHALL BE REMOVED ONLY AS NECESSARY AND REPLACED TO THE SATISFACTION OF THE CITY. COSTS FOR SUCH SHALL BE INCLUDED IN CONTRACTORS BID.
74. ALL ITEMS OF PRIVATE PROPERTY LOCATED WITHIN THE CITY R/W SHALL BE PROTECTED AND/OR RELOCATED TO THE CITY'S SATISFACTION AS PART OF THE PROJECT. SUCH ITEMS SHALL INCLUDE, BUT NOT BE LIMITED TO, IRRIGATION SYSTEMS, MAIL BOXES, SIGNS, LANDSCAPE, PLANTER BEDS/BOXES, YARD DRAINS, ETC., AND SHALL BE COORDINATED AND ADDRESSED IN A TIMELY AND PROFESSIONAL MANNER. ITEMS REQUIRING REPLACEMENT SHALL BE OF EQUAL OR BETTER QUALITY.
75. THE LOCATION OF THE CONTRACTOR'S MATERIAL AND EQUIPMENT LAY-DOWN AREA SHALL BE APPROVED BY THE CITY PRIOR TO SECURING SUCH ARRANGEMENTS, AS DIRECTLY RELATED TO THE PROJECT. THE LAY-DOWN AREA SHALL BE COMPLETELY SECURED UTILIZING TEMPORARY 6' CHAIN-LINK CONSTRUCTION FENCING WITH LOCKED GATES AND PROPER EROSION CONTROL BARRIER, AS NECESSARY, AND SHALL BE KEPT IN A NEAT AND UNIFORM MANNER AT ALL TIMES, AS DETERMINED BY THE CITY. ONLY MATERIALS AND EQUIPMENT DIRECTLY REQUIRED TO FACILITATE THE CURRENT PROGRESS OF THE PROJECT CONSTRUCTION SHALL BE STORED IN THE LAY-DOWN AREA AT ANY GIVEN TIME AND ALL OTHER MATERIALS AND EQUIPMENT SHALL BE IMMEDIATELY AND/OR AT THE REQUEST OF THE CITY.
76. CONTRACTOR SHALL PROVIDE BOTH ROUGH AND FINISHED GRADING THAT IS NECESSARY TO PROVIDE PROPER AND UNIFORM SLOPES BACK AWAY FROM ROADWAY INFRASTRUCTURE (PAVEMENT, CURB, SIDEWALKS DRIVEWAYS, STORM STRUCTURES, ETC.) TO THE RIGHT-OF-WAY LINE WITH MAXIMUM SLOPES NOT EXCEEDING 4:1 (H/V). IN THE EVENT THAT AN ACCEPTABLE SLOPE CANNOT BE ACHIEVED WITHIN THE RIGHT-OF-WAY LIMITS, THE CONTRACTOR SHALL BE RESPONSIBLE FOR SECURING PERMISSION FROM ADJACENT PROPERTY OWNERS TO CARRY THE SLOPE BACK ONTO PRIVATE PROPERTY SUFFICIENT TO MEET THE SLOPE REQUIREMENT. ALL PROPOSED BACK SLOPES AND EARTHWORK ASSOCIATED WITH CONSTRUCTION IN THE RIGHT-OF-WAY OR ON PRIVATE PROPERTY SHALL BE INCLUDED IN CONTRACTOR'S BID AND SHALL BE APPROVED BY THE CITY.
77. CONTRACTOR SHALL BE RESPONSIBLE FOR INSTALLING NEW DRIVEWAYS AND REPLACING EXISTING DRIVEWAYS AS SHOWN ON THE PLANS OR AS OTHERWISE DIRECTED BY THE CITY. SLOPES ON DRIVEWAYS SHALL NOT EXCEED 4:1 (H/V) AND THE CONTRACTOR SHALL SECURE PERMISSION FROM PRIVATE PROPERTY OWNERS TO SLOPE DRIVEWAY BACK ONTO PRIVATE PROPERTY AS NECESSARY TO ACHIEVE THE SLOPE REQUIREMENT AND SHALL BE APPROVED BY THE CITY. ALL EARTHWORK ASSOCIATED WITH CONSTRUCTION OF DRIVEWAYS SHALL BE INCLUDED IN THE CONTRACT PAY ITEM FOR SUBJECT WORK.
78. THE CONTRACTOR'S PROPOSED SCHEDULE OF WORK FOR BOTH STANDARD (M-F, 7AM-4PM) AND NON-STANDARD HOURS SHALL BE REVIEWED AND APPROVED BY THE CITY AND SUBMITTED FOR REVIEW IN WRITING A MINIMUM OF SEVEN (7) CALENDAR DAYS PRIOR TO COMMENCEMENT OF THE PROPOSED WORK SCHEDULE. THE CITY RESERVES THE RIGHT TO DENY WORK ON ANY PROPOSED DAY IF CERTAIN PUBLIC EVENTS, CITY OBSERVED HOLIDAY, ENVIRONMENTAL CONDITIONS, NEIGHBORHOOD CIRCUMSTANCES, ETC., REQUIRE SUCH ACTION. THE CONTRACTOR SHALL ACKNOWLEDGE ULTIMATE RESPONSIBILITY OF THE JOB SITE DURING CONSTRUCTION (24 HRS/DAY) FOR THE ENTIRE DURATION OF THE PROJECT, REGARDLESS OF APPROVED WORK SCHEDULES AND HOURS OF OPERATION.
79. THE CONTRACTOR SHALL PROVIDE CONTINUED (TEMPORARY) VEHICULAR/PEDESTRIAN ACCESS TO PUBLIC/PRIVATE PROPERTY IN A SAFE AND FEASIBLE MANNER IN AREAS IMPACTED BY THE PROJECT CONSTRUCTION UNTIL ALL SUCH ACCESS CAN BE RESTORED PERMANENTLY. ALL TEMPORARY ACCESS PLANS SHALL BE SUBMITTED TO THE CITY FOR REVIEW AND APPROVAL A MINIMUM OF FIVE (5) CALENDAR DAYS PRIOR TO IMPLEMENTING ANY PROPOSED MEASURES AND COORDINATION WITH IMPACTED RESIDENTS AND/OR PROPERTY OWNERS (OR OWNER REPRESENTATIVES) MAY BE REQUIRED OF THE CONTRACTOR AS PART OF THE TEMPORARY ACCESS PLAN(S). ALL COST FOR SUCH TEMPORARY PLANS AND MEASURES SHALL BE COVERED/INCLUDED IN THE CONTRACTORS BID.
80. CONTRACTOR SHALL SUPERVISE AND DIRECT THE WORK COMPETENTLY AND EFFICIENTLY, DEVOTING SUCH ATTENTION THERETO AND APPLYING SUCH SKILLS AND EXPERTISE AS MAY BE NECESSARY TO PERFORM THE WORK IN ACCORDANCE WITH THE CONTRACT DOCUMENTS. CONTRACTOR SHALL BE RESPONSIBLE TO SEE THAT THE FINISHED WORK COMPLIES ACCURATELY WITH THE CONTRACT DOCUMENTS.
81. CONTRACTOR SHALL KEEP ON THE JOB SITE AT ALL TIMES DURING ITS PROGRESS A COMPETENT RESIDENT SUPERINTENDENT, WHO SHALL NOT BE REPLACED WITHOUT PRIOR WRITTEN NOTICE TO THE CITY EXCEPT UNDER EXTRAORDINARY CIRCUMSTANCES. THE SUPERINTENDENT AND THE PROJECT MANAGER SHALL BE THE CONTRACTOR'S REPRESENTATIVE AT THE PROJECT AND SHALL HAVE AUTHORITY TO ACT ON BEHALF OF THE CONTRACTOR. ALL COMMUNICATIONS GIVEN TO THE PROJECT MANAGER AND/OR SUPERINTENDENT SHALL BE AS BINDING AS IF GIVEN TO THE CONTRACTOR. THE CITY SHALL HAVE THE RIGHT TO DIRECT CONTRACTOR TO REMOVE AND REPLACE ITS PROJECT SUPERINTENDENT OR PROJECT MANAGER, WITH OR WITHOUT CAUSE.
82. ALL WORK SHALL BE PERFORMED IN ACCORDANCE WITH CITY OF PENSACOLA SPECIFICATIONS AND FDOT STANDARD SPECIFICATIONS FOR ROAD AND BRIDGE CONSTRUCTION.
83. ALL WORK WITHIN THE FDOT RIGHT-OF-WAY SHALL CONFORM TO FDOT STANDARDS PLANS AND FDOT STANDARD SPECIFICATIONS LATEST EDITION.
84. ALL LANE CLOSURES AND SHOULDER CLOSURES SHALL BE REVIEWED AND APPROVED BY FDOT. NO LANE CLOSURES SHALL TAKE PLACE BETWEEN 5AM AND 8PM WITHIN THE STATE RIGHT-OF-WAY.

UTILITY NOTES:

1. FPL MUST MAINTAIN ACCESS TO ALL MANHOLES AT ALL TIMES. (CONTRACTOR CANNOT PLATE OVER ANY FPL MANHOLE OPENINGS UNDER ANY CIRCUMSTANCES)
2. CONTRACTOR TO COMPLETE ANY FPL MANHOLE ADJUSTMENTS ONCE WORK HAS COMMENCED ON SAID MANHOLE.
3. CONTRACTOR MUST NOT ALLOW ANY DEBRIS/TOOLS TO FALL INTO MANHOLES UNDER ANY CIRCUMSTANCES.
4. CONTRACTOR MUST NOT ALLOW ANY PERSONS TO ENTER INTO MANHOLES UNDER ANY CIRCUMSTANCES.
5. ANY FURTHER COORDINATION REQUESTS BY THE CONTRACTOR TO FPL REQUIRES A MINIMUM OF 10 DAYS ADVANCE NOTIFICATION.


CONTRACTOR NOTES:

1. THE CONTRACTOR SHALL WARRANT, IN WRITING, ALL MATERIALS ASSIGNED TO WORKMANSHIP FOR A PERIOD OF SUBSTANTIAL COMPLETION BY THE DESIGN PROFESSIONAL.
2. THE CONTRACTOR SHALL MAKE ALL NECESSARY REPAIRS TO GRADES, LAWNS, PLANTINGS, AND PAVING AS REQUIRED BECAUSE OF PLANT REPLACEMENTS. SUCH REPAIRS SHALL BE DONE AT NO EXTRA COST TO THE OWNER.
3. SOIL PREPARATION/EXCAVATION REPAIRS: DURING THE 1-YEAR WARRANTY PERIOD, THE CONTRACTOR SHALL BE RESPONSIBLE TO CORRECT ANY EXCESSIVE SETTLING OR POOR DRAINAGE AREAS DIRECTLY ATTRIBUTABLE TO CONTRACTOR'S WORK.

LEGEND

- | | |
|--|---------------------------------|
| | EXISTING CONTOUR W/ELEVATION |
| | FINISHED CONTOUR W/ELEVATION |
| | BENCH MARK |
| | NAIL AND DISK SET |
| | EXISTING WATER MAIN |
| | EXISTING FIRE MAIN |
| | EXISTING OVERHEAD ELECTRIC |
| | EXISTING BURIED ELECTRIC |
| | EXISTING SANITARY SEWER MAIN |
| | EXISTING GAS MAIN |
| | EXISTING FIBER OPTIC LINE |
| | EXISTING POWER POLE |
| | EXISTING FIRE HYDRANT |
| | EXISTING WATER METER |
| | EXISTING WATER VALVE |
| | EXISTING BACKFLOW DEVICE |
| | EXISTING WATER MANHOLE |
| | EXISTING SANITARY SEWER MANHOLE |
| | EXISTING CLEAN OUT |
| | EXISTING SANITARY SEWER VALVE |
| | EXISTING GAS METER |
| | EXISTING GAS VALVE |
| | EXISTING DRAINAGE MANHOLE |
| | EXISTING CURB INLET |
| | EXISTING COMMUNICATIONS MANHOLE |
| | EXISTING UNKNOWN MANHOLE |
| | EXISTING ELECTRICAL MANHOLE |
| | EXISTING ELECTRICAL METER |
| | EXISTING BICYCLE RACK |
| | EXISTING STORM DRAIN VAULT |
| | EXISTING WATER VAULT |
| | EXISTING TRAFFIC CONTROL VAULT |
| | EXISTING FIBER OPTIC VAULT |
| | EXISTING ELECTRIC VAULT |
| | EXISTING TRANSFORMER VAULT |
| | EXISTING FIBER OPTIC MARKER |
| | EXISTING LIGHT POLE |
| | EXISTING MULTIPLE SUPPORT SIGN |
| | EXISTING SINGLE SUPPORT SIGN |
| | EXISTING PARKING METER |
| | EXISTING PEDESTRIAN SIGNAL |
| | EXISTING 5G TOWER |
| | EXISTING BUILDING DRAIN |
| | DRAINAGE FLOW DIRECTION |
| | FINISHED SPOT GRADE |

G-001 GENERAL NOTES AND LEGEND	PROJECT NO: 24324.01	NO.	DATE	APPR.	REVISION/ACTION	TAKEN
	DESIGNED BY: MGL					
	DRAWN BY: RGG					
	CHK'D BY:					
	PROJ. MGR: JUF					
DATE: AUG 2025	NOT RELEASED FOR CONSTRUCTION BY			DATE	// /	

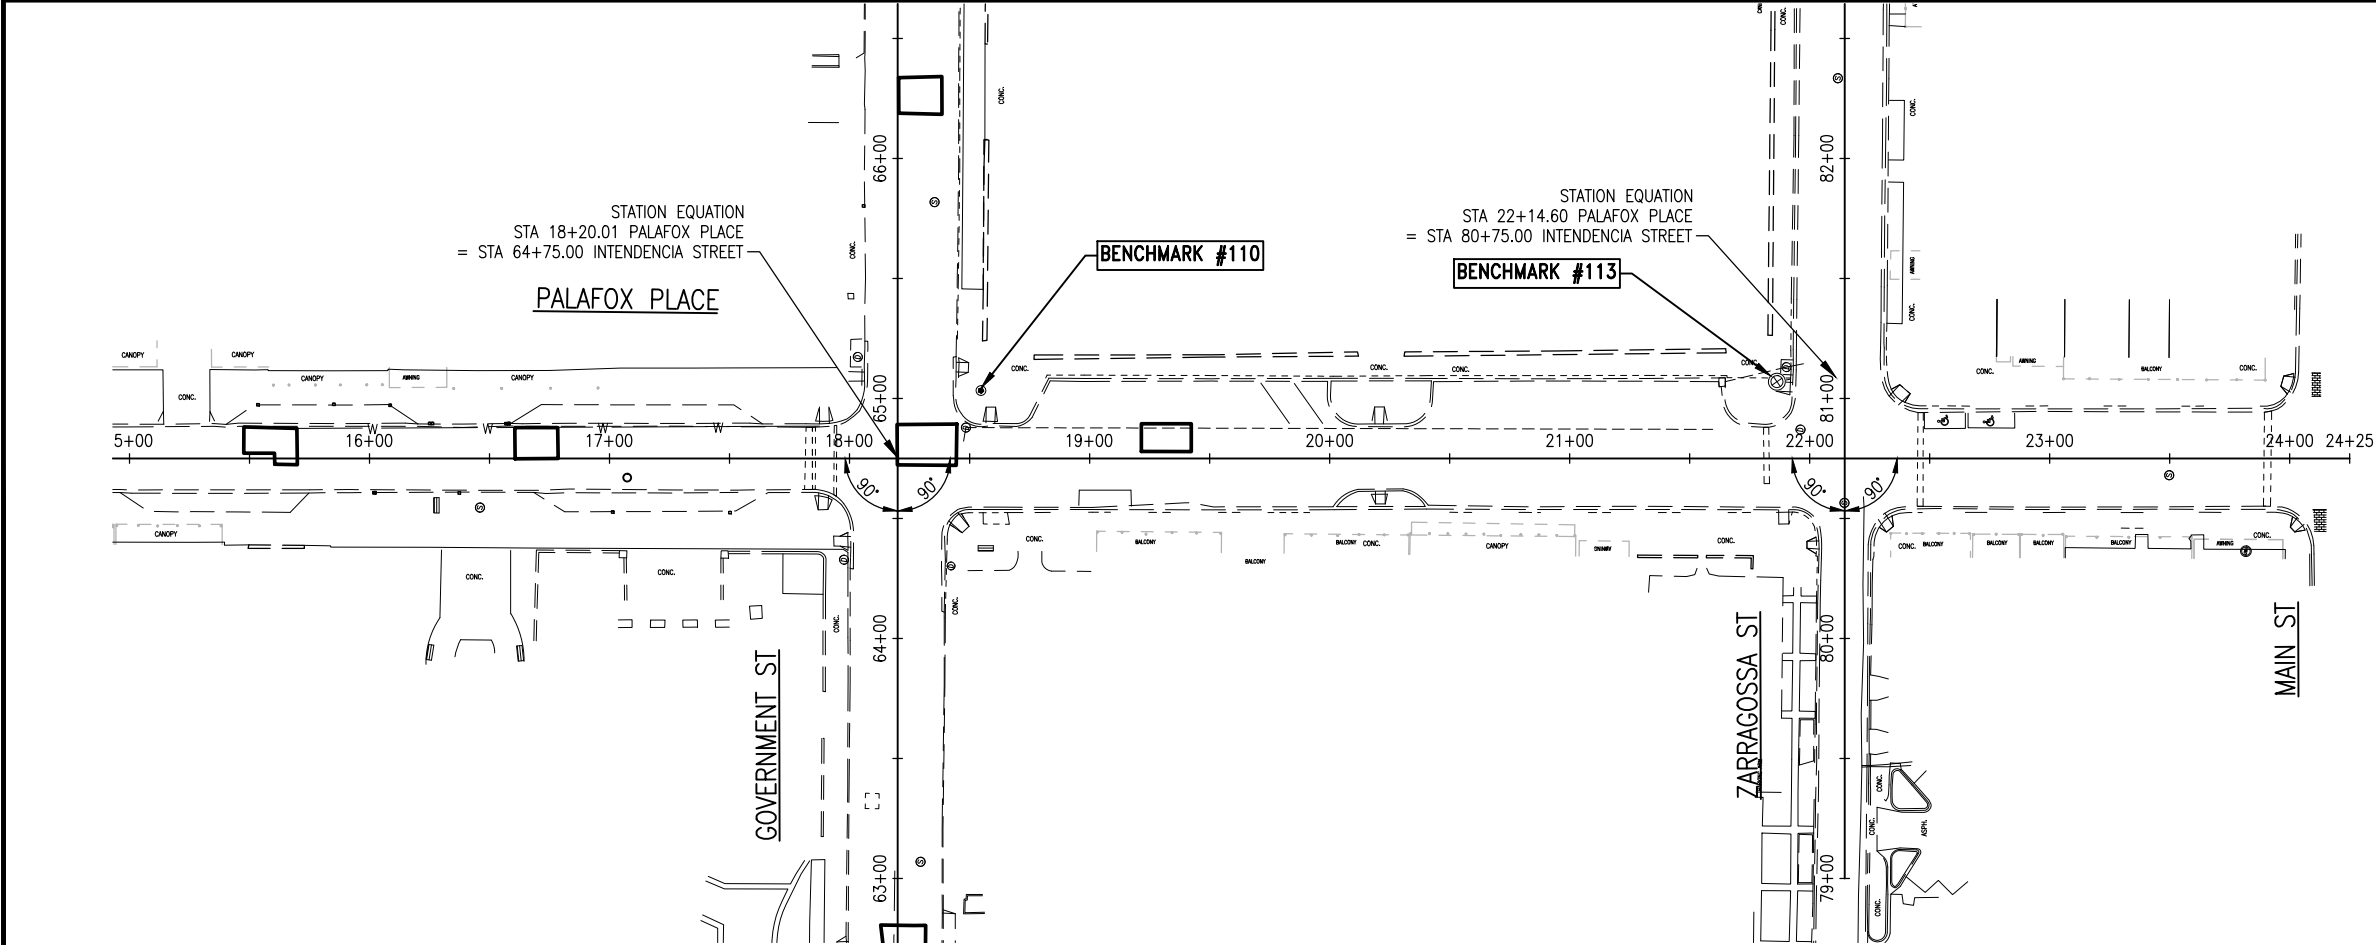

BENCHMARK DATA:

BM #110
STA 18+54.73, 28.28' LT
NAIL & DISK 0340
ELEVATION= 10.41'


BM #111
STA 14+50.07, 23.24' LT
NAIL & DISK 0340
ELEVATION= 10.76

BM #112
STA 10+63.91, 24.24' LT
NAIL & DISK 0340
ELEVATION= 9.80'

BM #113
STA 21+86.38, 31.96' LT
NAIL & DISK 0340
PITTMAN REF.
ELEVATION= 9.15'


NOTE:

BM 112 & 111 TO BE RELOCATED DURING
CONSTRUCTION AT CONTRACTORS PREFERENCE.

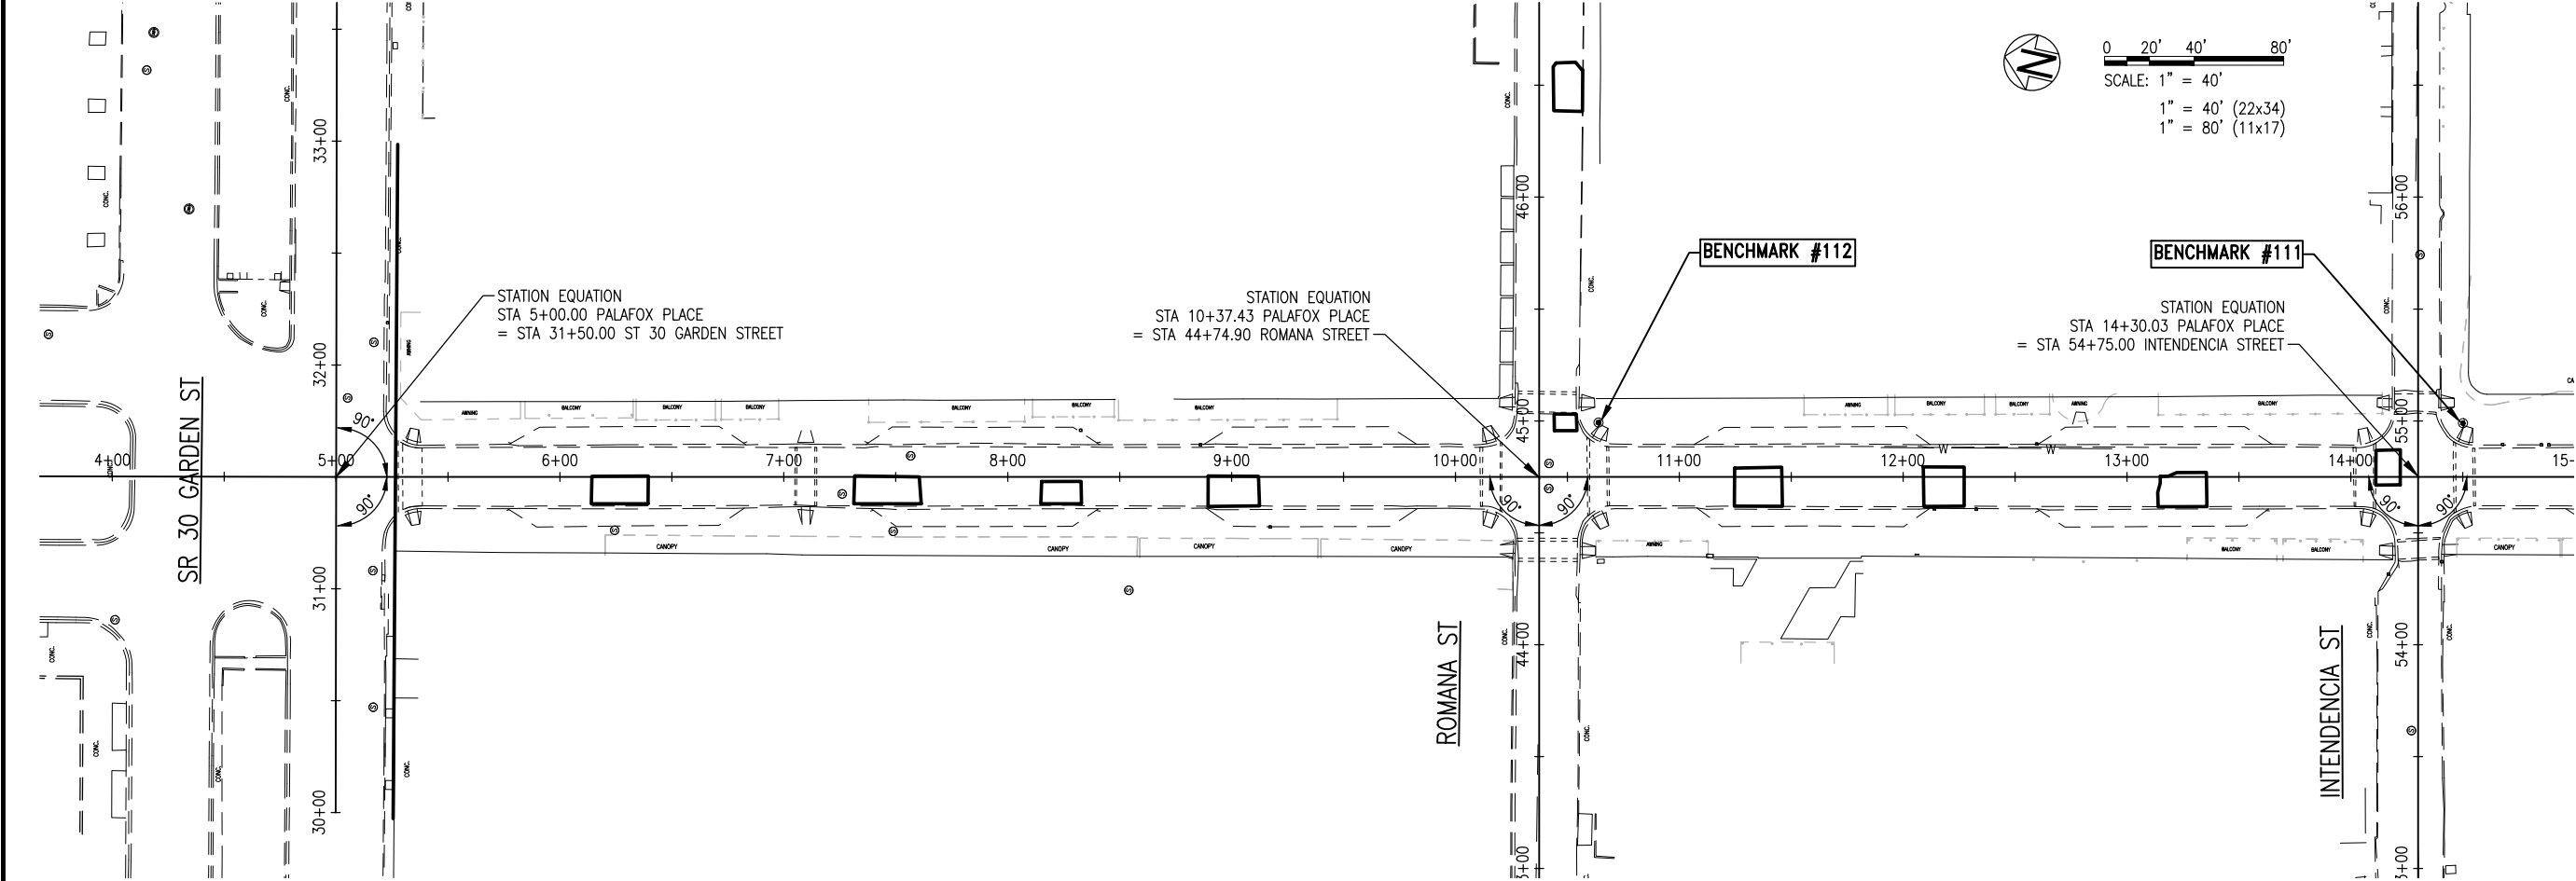


G-002	CONTROL PLAN	PROJECT NO: 24324.01	NO.	DATE	APPR.	REVISION/ACTION	TAKEN
		DESIGNED BY: MDL					
		DRAWN BY: RGG					
		CHK'D BY: MDL					
		PROJ. MGR: JIF					
		DATE: JULY 2025					
		NOT RELEASED FOR CONSTRUCTION BY DATE					
S. PALAFOX PLACE PEDESTRIAN IMPROVEMENTS		JASON J. FRICK P.E. FL Reg. Engineer #66469					
 BASKERVILLE-DONOVAN, INC. ENGINEERING THE SOUTH SINCE 1927 449 W. MAIN ST., PENSACOLA, FL 32502 (850)438-9861 ENGINEERING BUSINESS: EB-0000340 Pensacola - Panama City Beach - Tallahassee - Mobile		This drawing is the property of BASKERVILLE-DONOVAN, INC. and is not to be reproduced in whole or in part. It is not to be used on any other project and is to be returned upon request.					


E:\DWG\243\24324.03 Downtown Resurfacing\G-003 TypSections.dwg, Jul 09, 2025 - 10:44:43AM, rgeiger

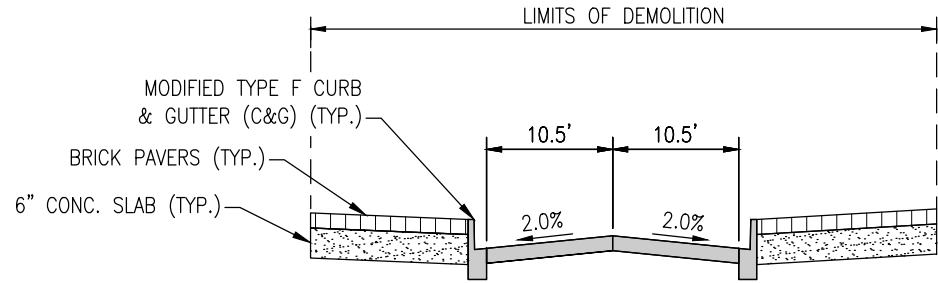


TYPICAL SECTION 1
NOT TO SCALE

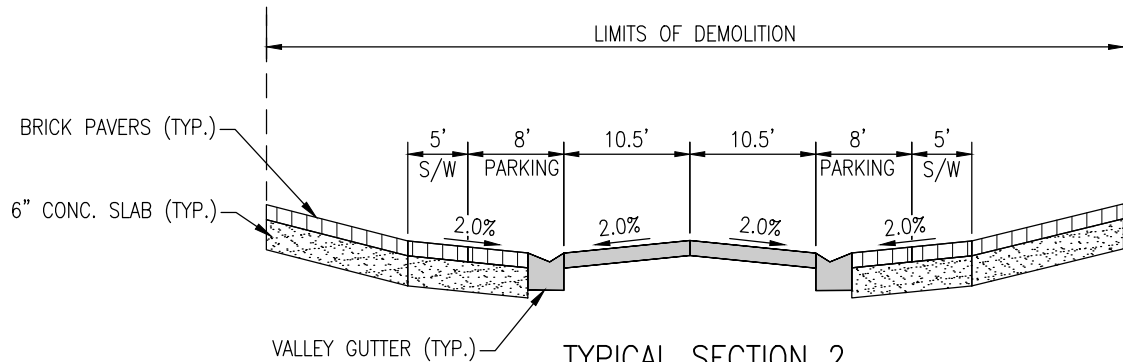


TYPICAL SECTION 2
NOT TO SCALE

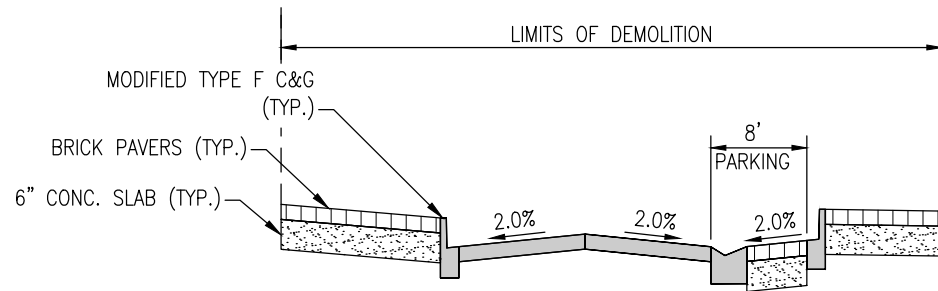


TYPICAL SECTION 3
NOT TO SCALE

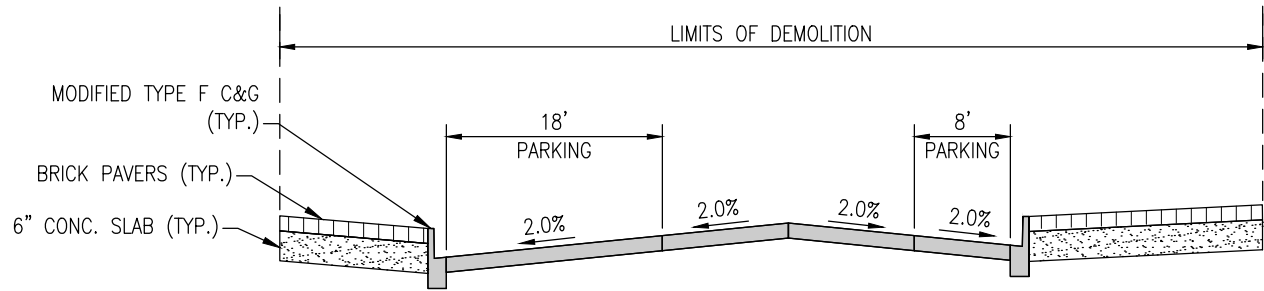


TYPICAL SECTION 4
NOT TO SCALE

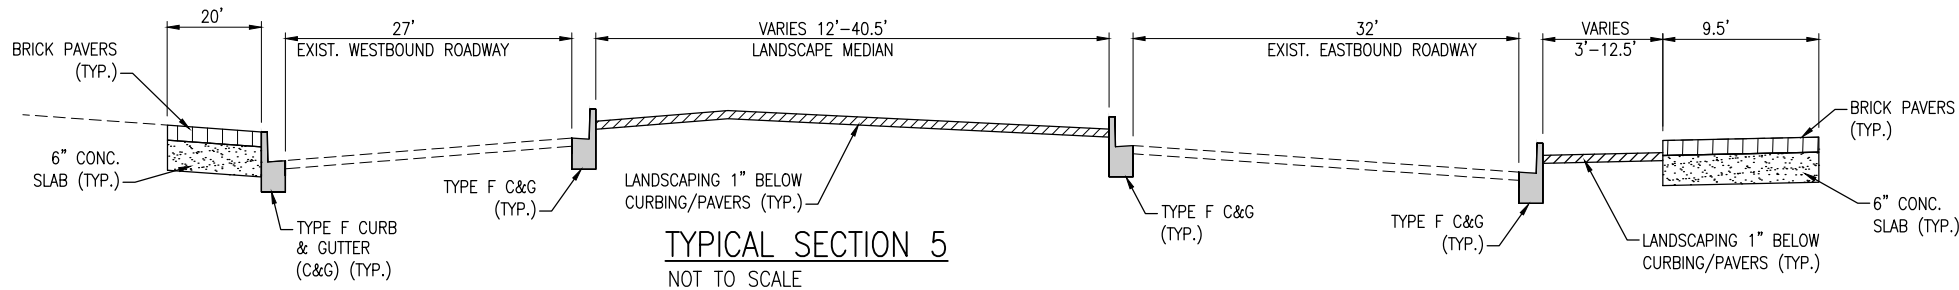

TYPICAL SECTION 5
NOT TO SCALE

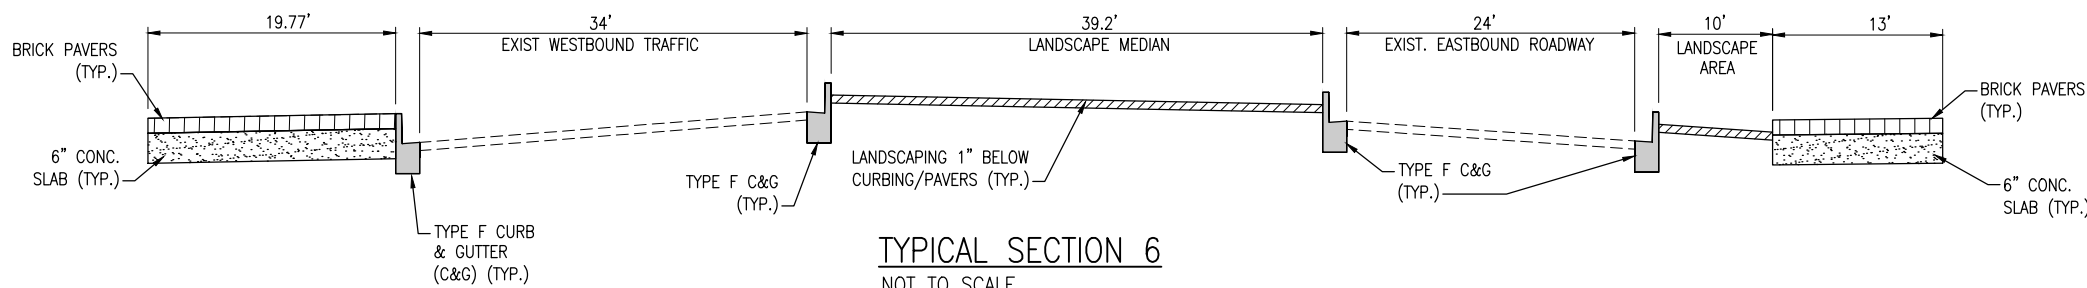

TYPICAL SECTION 6
NOT TO SCALE

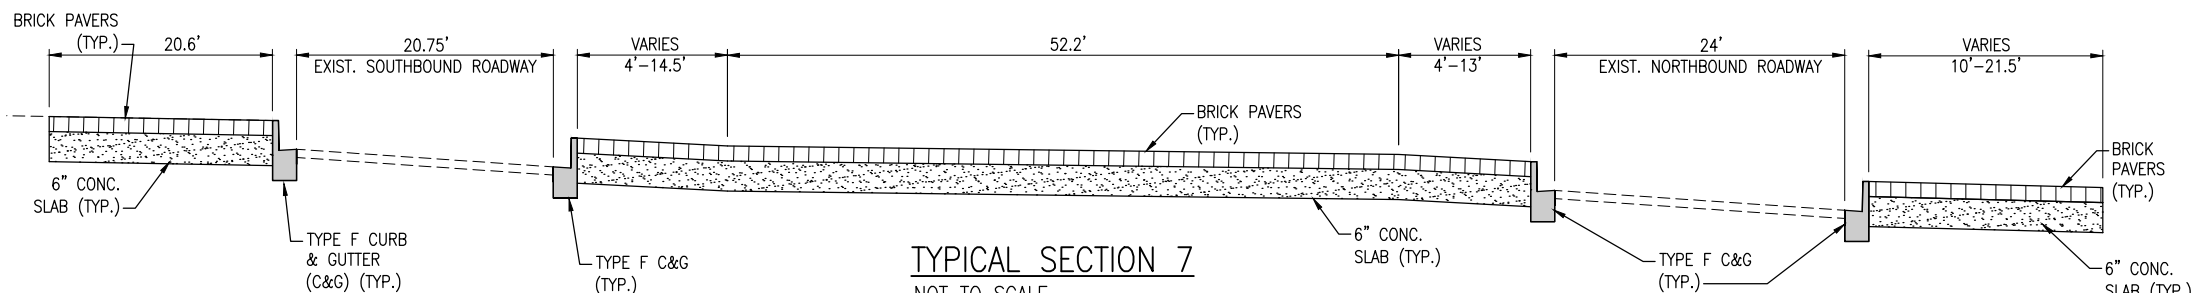

TYPICAL SECTION 7
NOT TO SCALE

PALAFIX PLACE ALIGNMENT

TYPICAL SECTION A-1

BGN: Sta = 5+12.17
END: Sta = 8+84.51

BGN: Sta = 9+83.73
END: Sta = 10+04.97

BGN: Sta = 10+72.42
END: Sta = 11+05.70

BGN: Sta = 12+11.79
END: Sta = 12+61.05

BGN: Sta = 13+65.87
END: Sta = 13+94.91

BGN: Sta = 14+64.99
END: Sta = 14+88.93

BGN: Sta = 16+15.59
END: Sta = 16+57.73

BGN: Sta = 17+61.79
END: Sta = 17+83.97

BGN: Sta = 18+55.90
END: Sta = 18+73.27

BGN: Sta = 20+01.06
END: Sta = 20+43.54

BGN: Sta = 21+72.54
END: Sta = 21+79.59

BGN: Sta = 22+50.52
END: Sta = 22+57.82

BGN: Sta = 23+63.32
END: Sta = 24+08.95

TYPICAL SECTION B

BGN: Sta = 8+84.17
END: Sta = 9+83.73

BGN: Sta = 15+37.81
END: Sta = 15+71.24

BGN: Sta = 16+57.73
END: Sta = 17+61.79

BGN: Sta = 22+57.82
END: Sta = 23+63.32

TYPICAL SECTION C

BGN: Sta = 11+05.70
END: Sta = 12+11.79

BGN: Sta = 12+61.05
END: Sta = 13+65.87

BGN: Sta = 14+88.93
END: Sta = 15+37.81

BGN: Sta = 15+71.24
END: Sta = 16+15.59

TYPICAL SECTION D

BGN: Sta = 18+73.27
END: Sta = 20+01.06

BGN: Sta = 20+43.54
END: Sta = 21+72.54

TYPICAL SECTION F

BGN: Sta = 3+37.60
END: Sta = 3+85.39

BGN: Sta = 3+95.09
END: Sta = 4+10.16

GARDEN ST ALIGNMENT

TYPICAL SECTION 5

BGN: Sta = 30+22.64
END: Sta = 30+62.85

BGN: Sta = 30+72.41
END: Sta = 30+85.95

TYPICAL SECTION 6

BGN: Sta = 32+41.260
END: Sta = 32+79.75

**S. PALAFIX PLACE
PEDESTRIAN
IMPROVEMENTS**

NO. DATE APPR. REVISION/ACTION TAKEN

PROJECT NO. 24324.01

DESIGNED BY: MDL

DRAWN BY: RGG

CHKD BY: MDL

PROJ. MGR: JF

DATE: JULY 2025

TYPICAL SECTIONS

G-003

BASKERVILLE-DONOVAN, INC.
ENGINEERING THE SOUTH SINCE 1927

449 W. MAIN ST., PENSACOLA, FL 32502 (850) 438-9861

ENGINEERING BUSINESS: EB-00000340

Pensacola - Panama City Beach - Tallahassee - Mobile

This drawing is the property of BASKERVILLE-DONOVAN, INC. and is not to be reproduced in whole or in part. It is not to be used on any other project and is to be returned upon request.

JOHN J. FRICK, P.E.
FL Reg. Engineer #56469

UTILITY PROVIDERS:


SANITARY SEWER & POTABLE WATER: ECUA P.O. BOX 15311 PENSACOLA, FL 32514 PH: 850-476-4080 FAX: 850-494-7346	ELECTRICAL POWER: FLORIDA POWER AND LIGHT 1 ENERGY PLACE PENSACOLA, FL 32520 PH: 800-225-5797
TELEPHONE: AT&T 603 WEST GARDEN STREET PENSACOLA, FL 32501 PH: 850-436-1616	CABLE TELEVISION: COX COMMUNICATION 3405 MCLEMORE DRIVE PENSACOLA, FL 32514 PH: 850-857-4551
NATURAL GAS: PENSACOLA ENERGY 1625 ATWOOD DRIVE PENSACOLA, FL 32514 PH: 850-874-5319	SUNSHINE 811 11 PLANTATION ROAD DEBARY, FL 32713 PH: 800-432-4770

CITY CONTACTS:

SIGNAGE, STRIPING, STREET LIGHTS, TRAFFIC SIGNALS: WENDY GAVIN WGAVIN@CITYOFPENSACOLA.COM 850-436-5549	STORMWATER INFRASTRUCTURE: TONEY MCCREARY TMCCREARY@CITYOFPENSACOLA.COM 850-436-5538
--	--




NOTES:

1. CONTRACTOR SHALL COORDINATE WORK HOURS AND MOT WITH CITY IN ORDER TO ACCOMMODATE PARADES, GALLERY NIGHT AND OTHER SPECIAL EVENTS.
2. ALL BRICK PAVERS USED SHALL MATCH EXISTING IN SIZE, SHAPE, COLOR AND GENERAL AESTHETIC. SUBMIT SAMPLES TO CITY FOR APPROVAL PRIOR TO ORDERING BRICK A MINIMUM OF 14 DAYS PRIOR TO BEGINNING WORK. ALL HARDSCAPE IMPROVEMENTS SHALL BE IN ACCORDANCE W/LANDSCAPE ARCHITECT PLANS.
3. CONTRACTOR TO ENSURE POSITIVE DRAINAGE IS PROVIDED AT ALL CURB CUTS AND CROSSWALK LANDINGS TO PREVENT STANDING WATER.
4. TEMPORARY PAVEMENT MARKINGS ARE REQUIRED IF TRAFFIC IS ALLOWED ON ANY ROADWAY PRIOR TO FINAL STRIPING.
5. EROSION CONTROL SHALL BE PROVIDED AT ALL INLETS WITHIN AND IMMEDIATELY DOWN GRADE OF THE PROJECT LIMITS. BMP'S SHALL BE IN PLACE PRIOR TO MILLING/DEMO AND REMAIN IN PLACE UNTIL FINAL ASPHALT SURFACE IS PLACED.

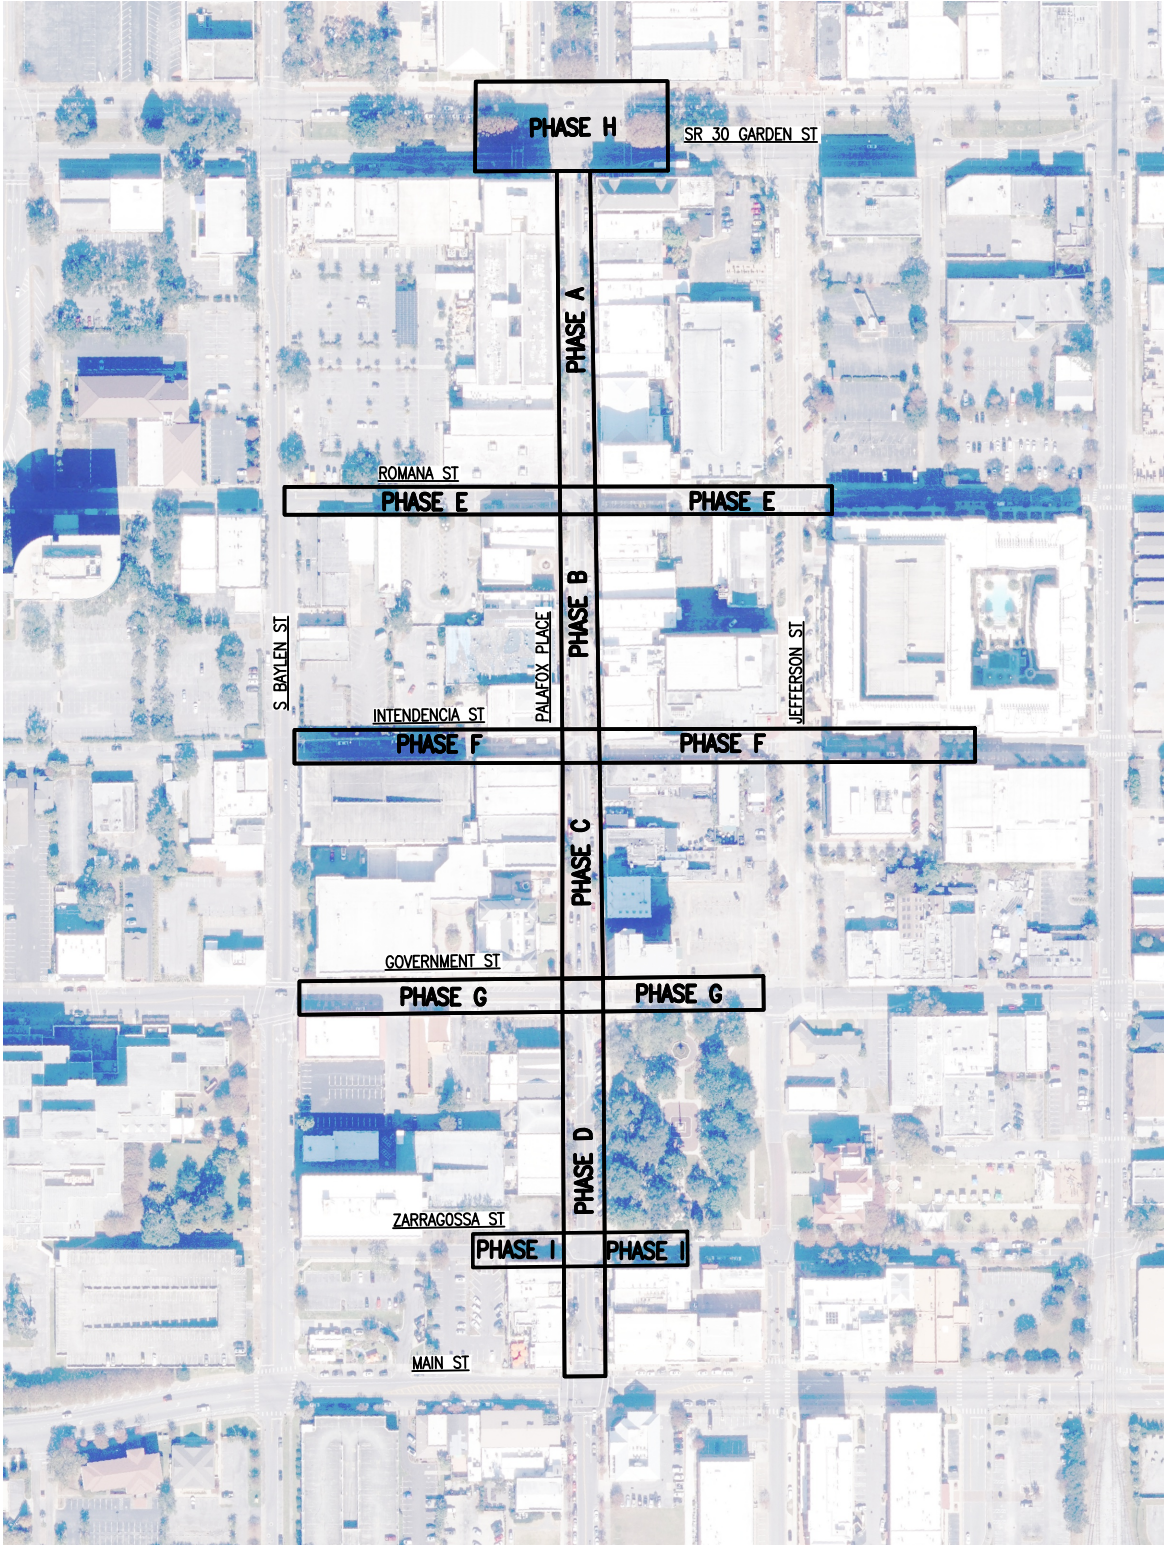

NOT TO SCALE

C-100	OVERALL PLAN	PROJECT NO: 24324.01	NO.	DATE	APPR.	REVISION/ACTION TAKEN
		DESIGNED BY: MDL				
		DRAWN BY: RGG				
		CHK'D BY: MDL				
		PROJ. MGR: JUF				
		DATE: JULY 2025	NOT RELEASED FOR CONSTRUCTION BY _____ DATE ____/____/____			
		S. PALAFOX PLACE PEDESTRIAN IMPROVEMENTS				
		 BASKERVILLE-DONOVAN, INC. ENGINEERING THE SOUTH SINCE 1927 449 W. MAIN ST., PENSACOLA, FL 32502 (850)438-9661 ENGINEERING BUSINESS: EB-000340 Pensacola - Panama City Beach - Tallahassee - Mobile				
		JASON J. FRICK P.E. FL Reg. Engineer #66469 <i>This drawing is the property of BASKERVILLE-DONOVAN, INC. and is not to be reproduced in whole or in part. It is not to be used upon any other project and is to be returned upon request.</i>				

 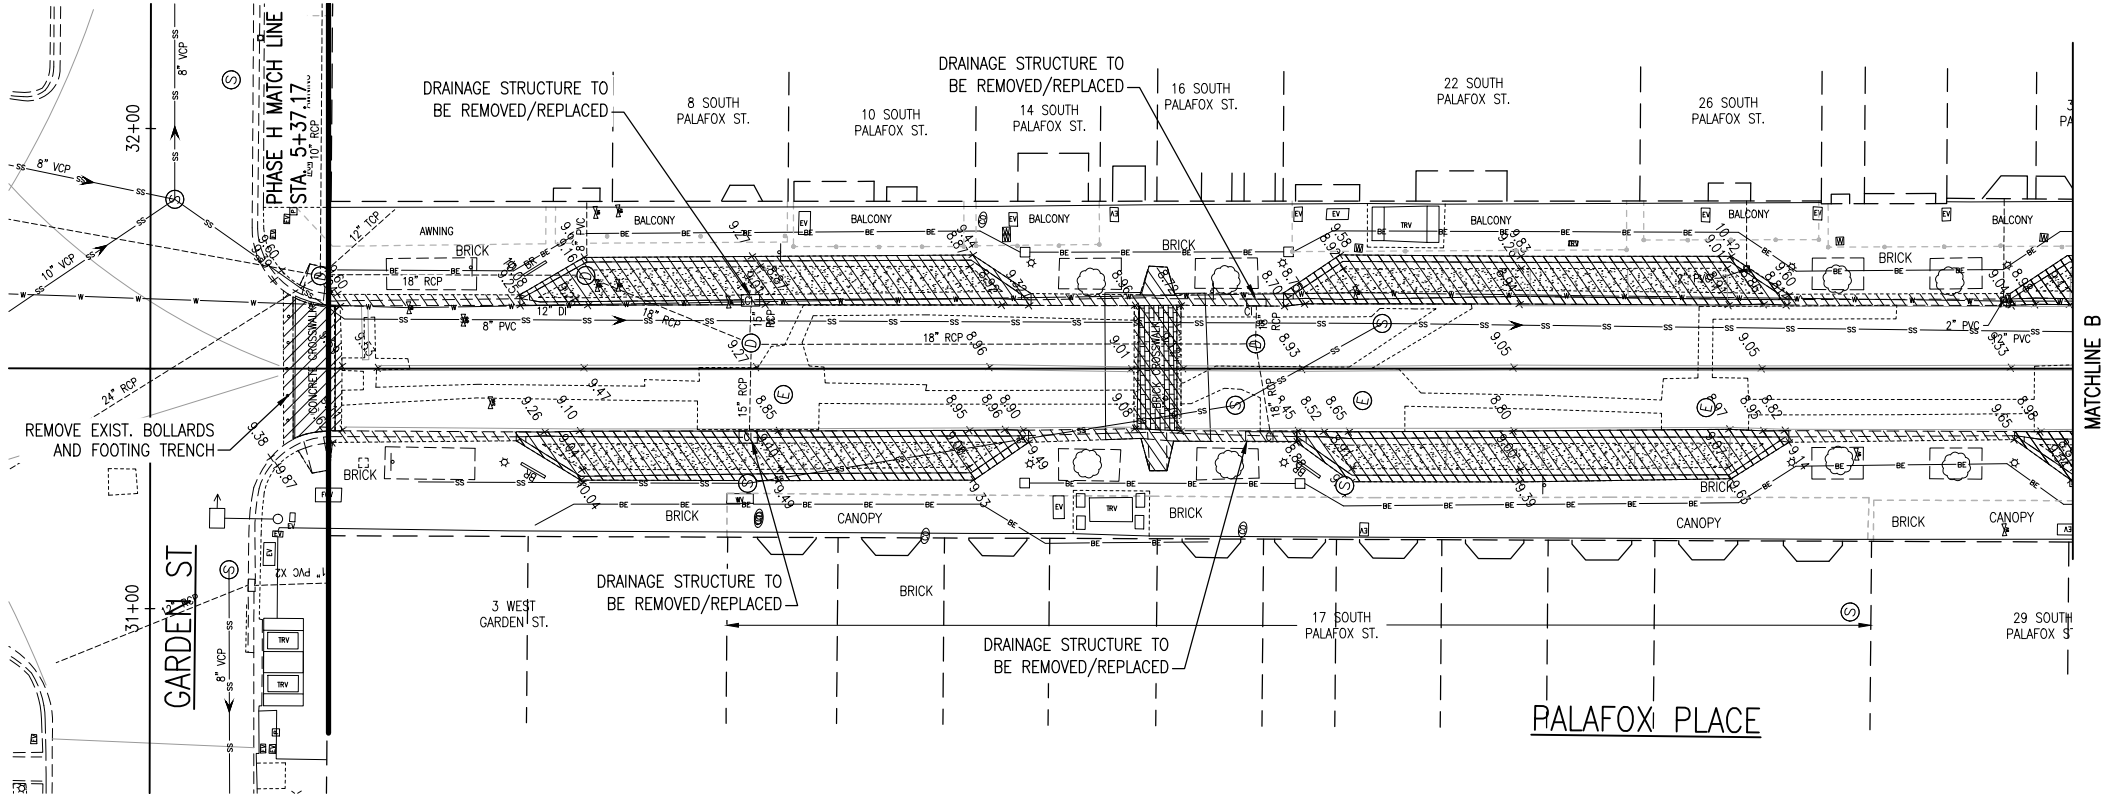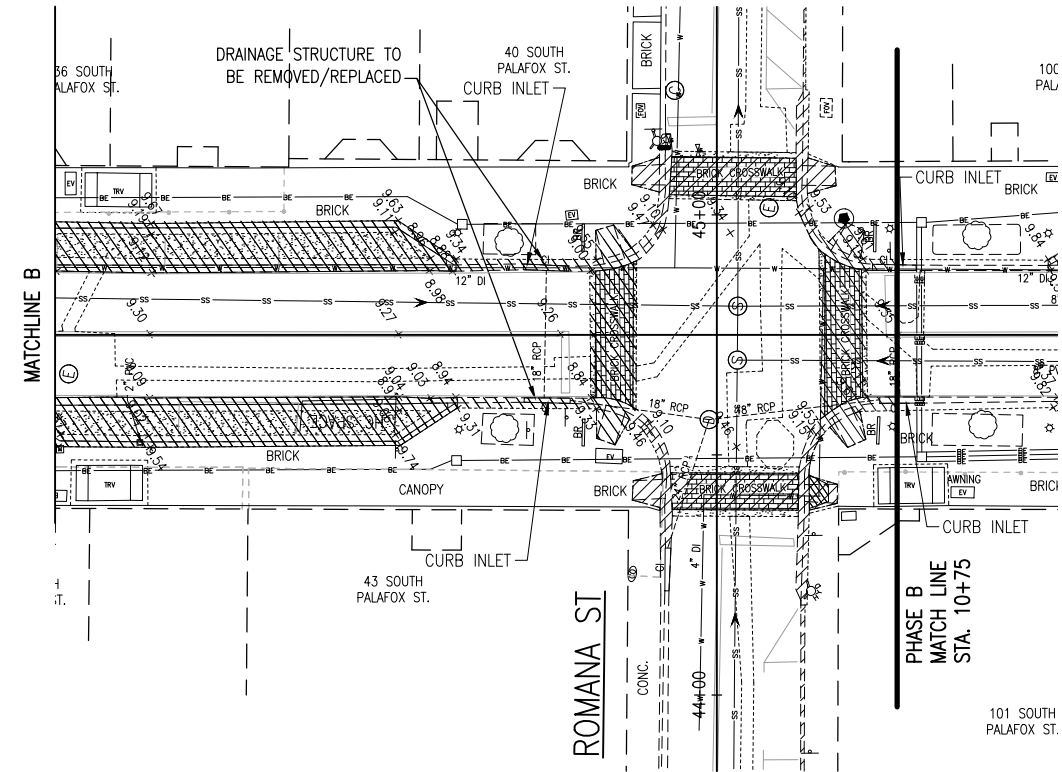

- LEGEND**
- DRAINAGE MANHOLE
 - SANITARY SEWER MANHOLE
 - ELECTRICAL MANHOLE
 - COMMUNICATIONS MANHOLE
 - POTABLE WATER MANHOLE
 - ⊕ GAS VALVE
 - ⊕ WATER VALVE
 - ⊕ SANITARY SEWER VALVE
 - ▨ FPL UTILITY TRENCH LIMITS
 - ▨ TO BE REMOVED

NOTES:

- PAVEMENT CUTS SHALL BE PERFORMED BY SAWCUTTING AND SHALL BE FULL-DEPTH TO ENSURE CLEAN EDGES AND MINIMIZE DISTURBANCES TO ADJACENT AREAS.
- REMOVE PAVEMENT IN CONTROLLED SECTIONS USING METHODS THAT PREVENT DAMAGE TO UNDERLYING UTILITIES (e.g., WATER, GAS, ELECTRICAL, TELECOM).
- HAND EXCAVATION OR LIGHT EQUIPMENT SHALL BE USED WITHIN 12 INCHES OF KNOWN UTILITY LINES, AS VERIFIED BY POTHOLING OR UTILITY LOCATES PRIOR TO WORK.
- CONTRACTOR SHALL COORDINATE WITH UTILITY OWNERS AND COMPLY WITH ALL APPLICABLE STANDARDS FOR UTILITY PROTECTION. DISPOSE OF DEBRIS OFF-SITE PER LOCAL REGULATIONS. *

PALAFOX PLACE
EXISTING CONDITIONS/
DEMOLITION PLAN

S. PALAFOX PLACE
PEDESTRIAN
IMPROVEMENTS

PROJECT NO.	NO.	DATE	APPR.	REVISION/ACTION	TAKEN
24324.01					
DESIGNED BY: MDL					
DRAWN BY: RGG					
CHK'D BY: MDL					
PROJ. MGR: JIF					
DATE: JULY 2025					


C-101

BASKERVILLE-DONOVAN, INC.
ENGINEERING THE SOUTH SINCE 1927

449 W. MAIN ST., PENSACOLA, FL 32502 (850)436-9661
ENGINEERING BUSINESS: EB-0000340

Pensacola - Panama City Beach - Tallahassee - Mobile
This drawing is the property of BASKERVILLE-DONOVAN, INC. and is not to be reproduced in whole or in part. It is not to be used on any other project and is to be returned upon request.

JOHN J. FRICK, P.E.
FL Reg. Engineer #56469

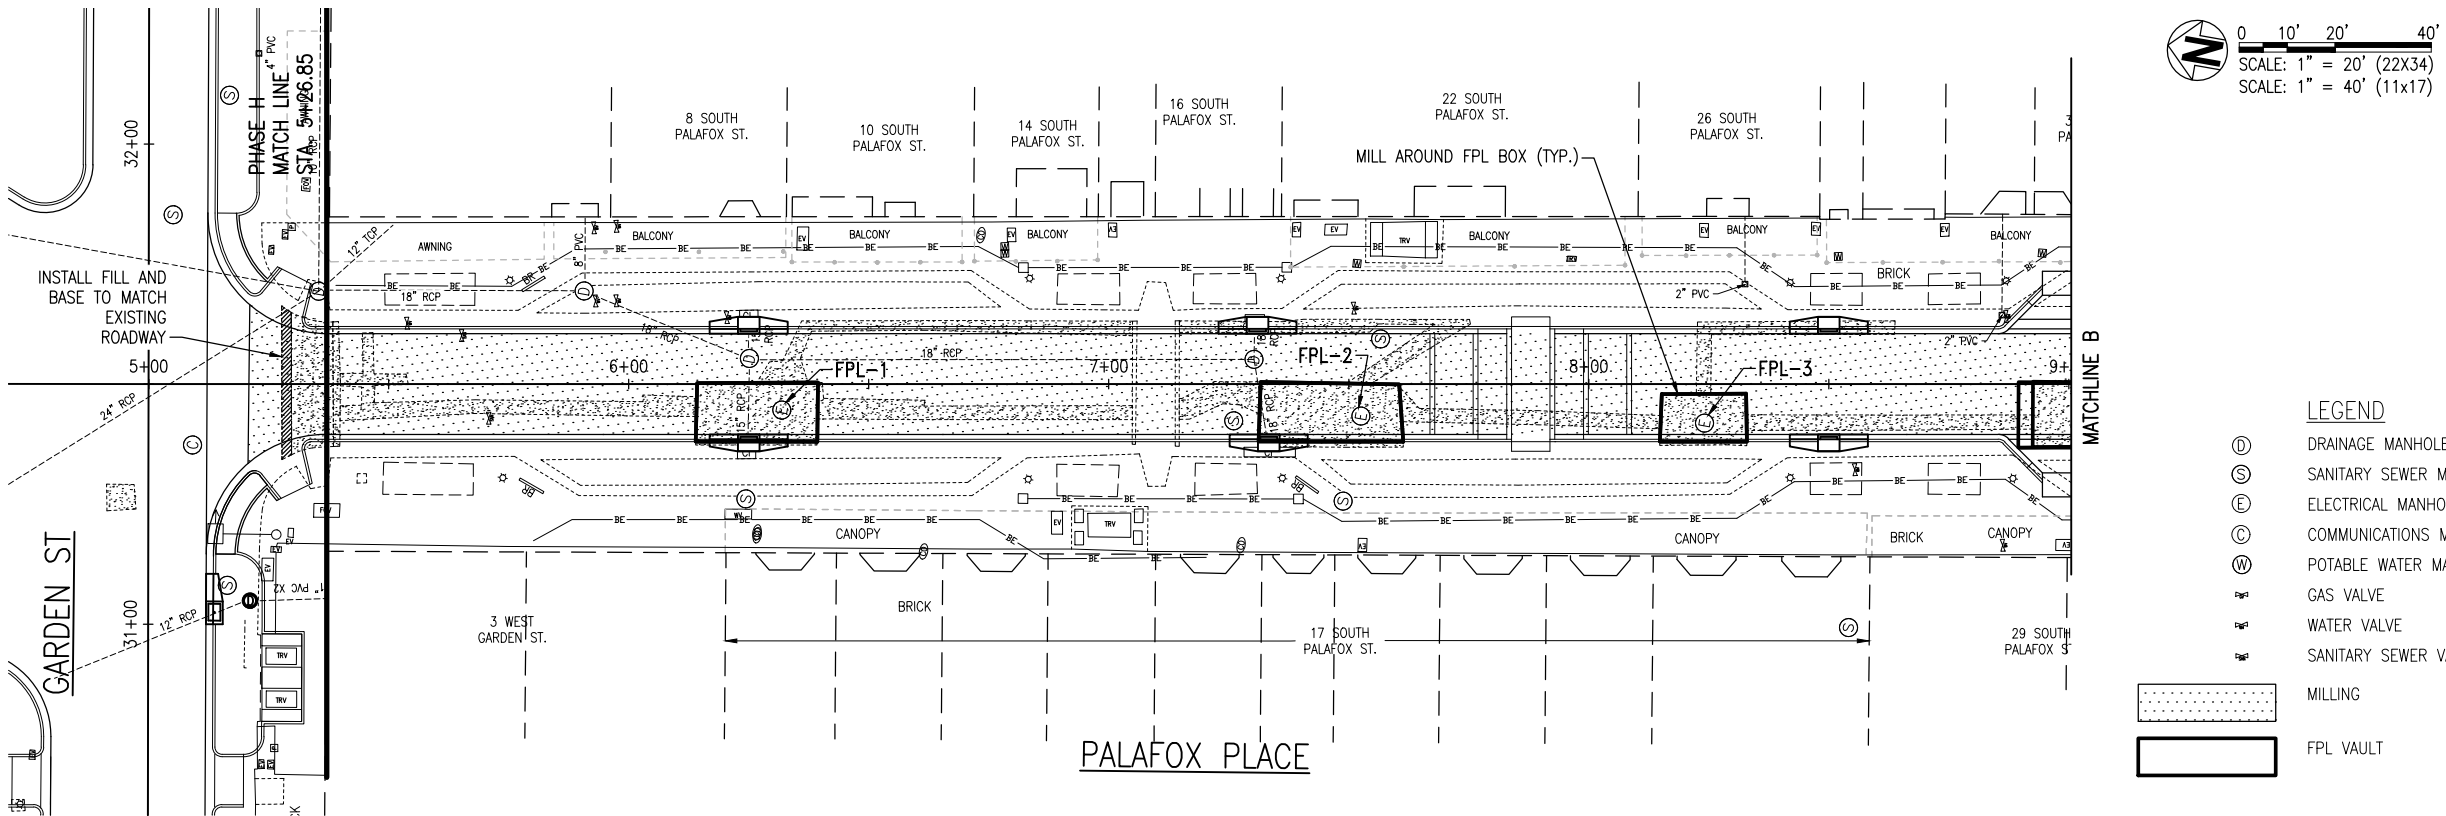


PALAFox PLACE PEDESTRIAN IMPROVEMENTS



* FPL VAULT TABLE			
VAULT #	APPROX. SIZE (FEET)	EXIST. SLAB ELEVATION (VARIES)	REPLACEMENT SLAB TOP ELEVATION
FPL 1	12x26	9.1-9.3	8.20
FPL 2	12x30	8.3-9.1	8.10
FPL 3	10x18	8.7-9.3	8.00
FPL 4	13x20	9.2-9.4	8.10
FPL 5	7x10	9.4-9.3	8.20
FPL 6	18x20	9.3-9.6	8.90
FPL 7	15x18	9.7-9.9	8.60
FPL 8	15x22	9.9-10.1	9.40
FPL 9	12x15	10.3-10.6	9.10
FPL 10	15x22	10.0-10.3	9.00
FPL 11	13x18	9.8-10.2	9.10
FPL 12	16x25	9.2-10.3	8.80
FPL 13	12x20	9.9-10.1	9.20

* SEE NOTES TYPICAL FOR ALL FPL VAULTS

- NOTES:**
1. CLEAN SURFACE OF DIRT, WATER, DEBRIS AND LOOSE MATERIALS AFTER MILLING.
 2. PACK MILLING EDGES WITH MATERIAL TO TAPER TRANSITION BEFORE RELEASING ANY TRAFFIC. NO TRANSITION OVER 0.5 INCHES.
 3. CONTRACTOR SHALL INVESTIGATE FPL VAULTS BY EXCAVATION MEANS AND NOTIFY THE ENGINEER WHEN STRUCTURE TOPS VARY.
 4. VAULT TOPS INCLUDED IN TABLE ARE THE BASIS FOR COSTS.
 5. REPLACEMENT VAULT TOPS SHALL BE CONSTRUCTED OFF-SITE AND INSTALLED WITH THE SPECIFIC PHASE OF CONSTRUCTION.
 6. MILL ASPHALT PAVEMENT A DEPTH OF 1.5"-3.0" TO REMOVE SURFACE COURSE AND ACHIEVE A UNIFORM BASE.

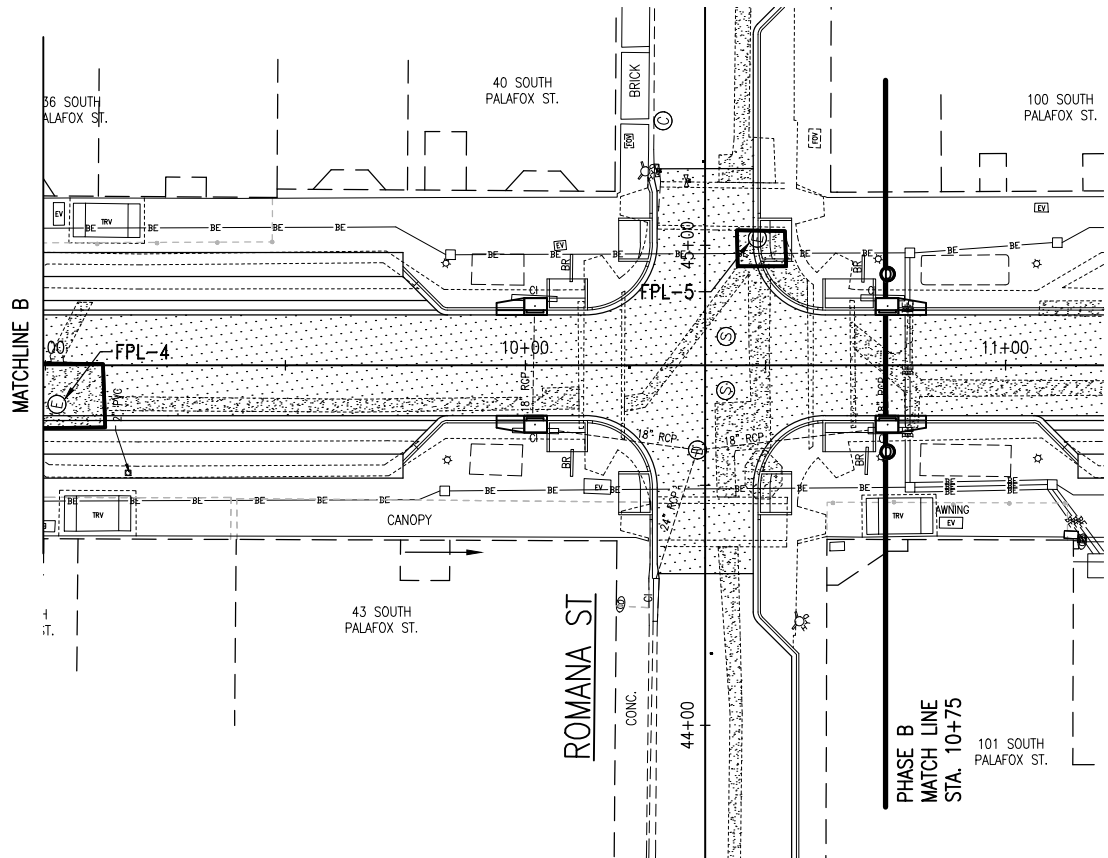

PHASE A

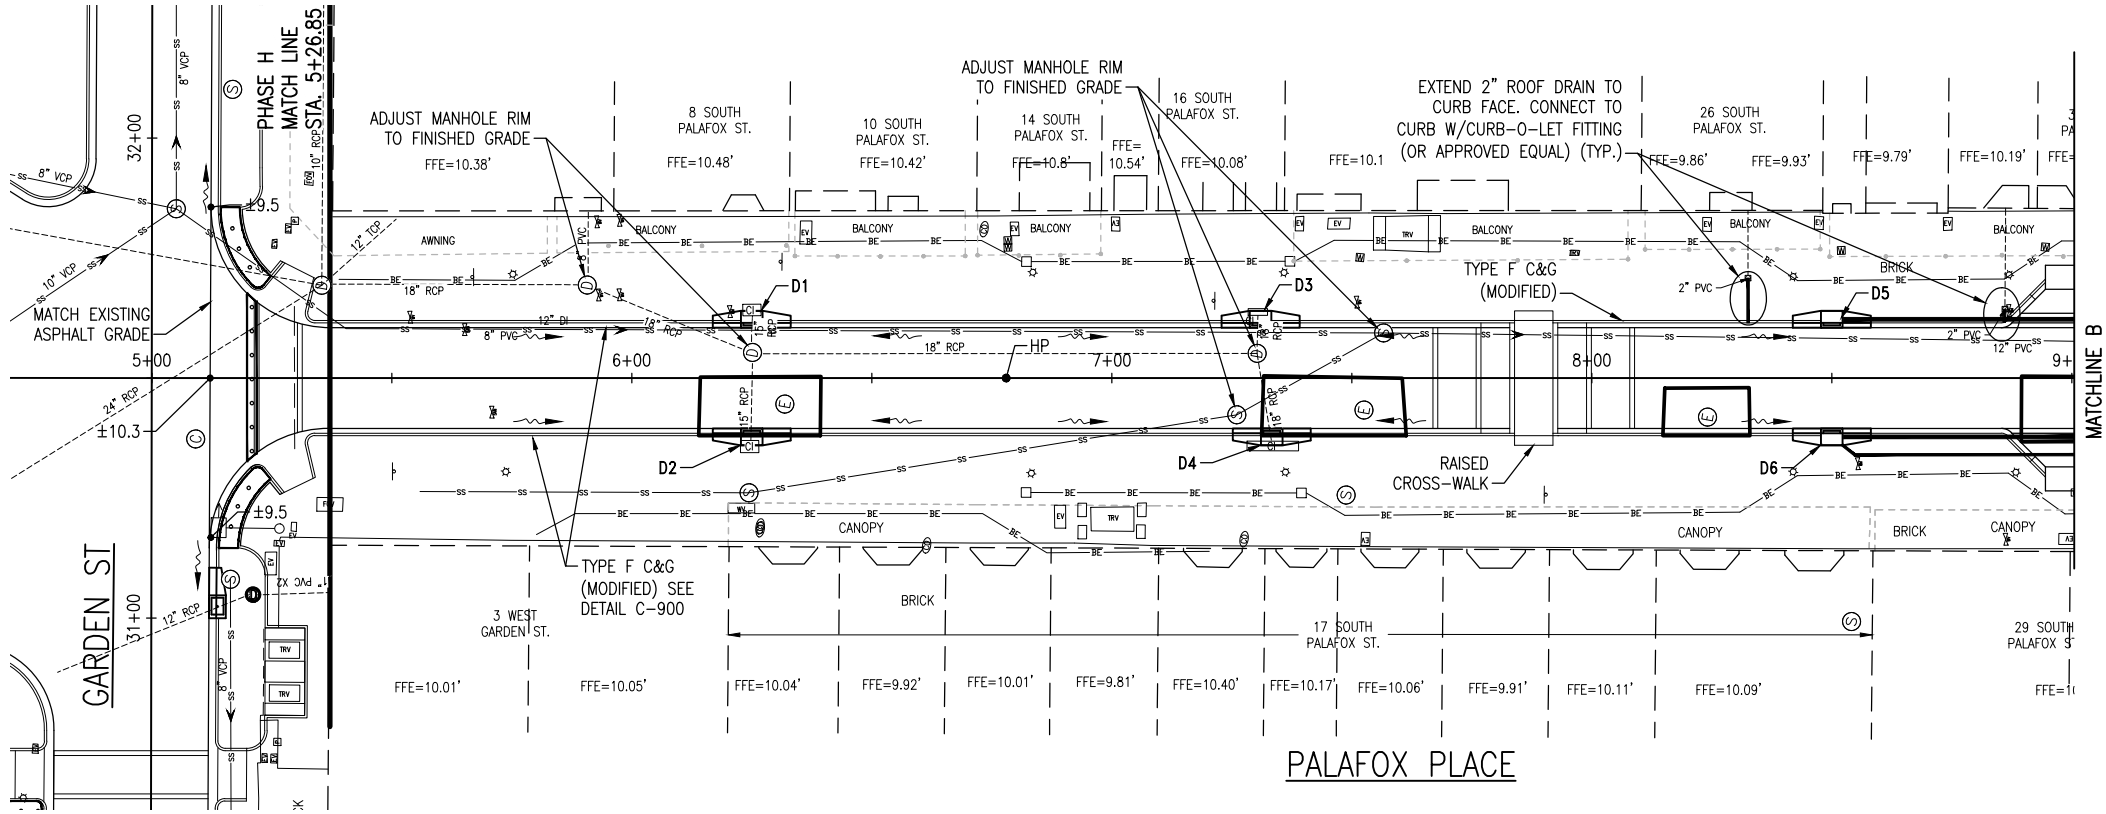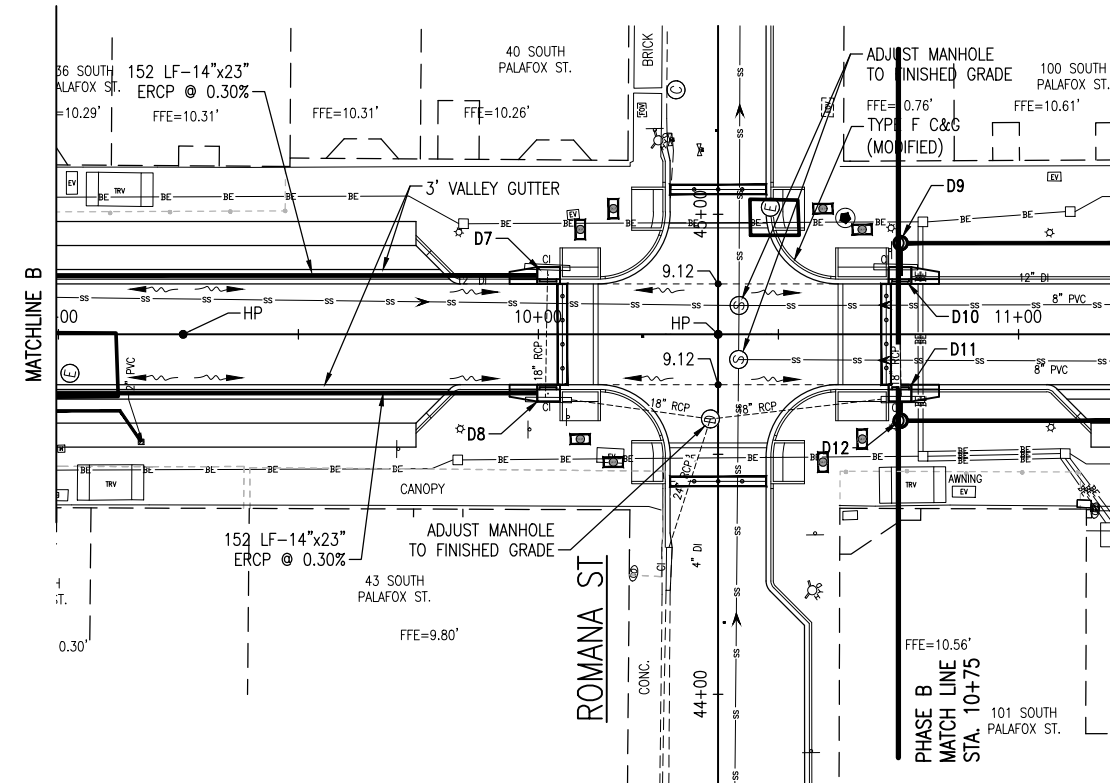

0 10' 20' 40'

SCALE: 1" = 20' (22X34)

SCALE: 1" = 40' (11X17)

LEGEND

①

DRAINAGE MANHOLE

③

SANITARY SEWER MANHOLE

④

ELECTRICAL MANHOLE

⑤

COMMUNICATIONS MANHOLE

⑥

POTABLE WATER MANHOLE

⑦

GAS VALVE

⑧

WATER VALVE

⑨

SANITARY SEWER VALVE

10.44

NEW SPOT GRADE

→

DRAINAGE FLOW DIRECTON

- NOTES:**
- ALL ROOF DRAIN PIPING EXTENSIONS SHALL BE EPOXY COATED DUCTILE IRON.
 - ALL ROOF DRAIN PIPING SHALL AT A MINIMUM MATCH THE SLOPE OF THE PEDESTRIAN WALK EXTENSION AND EXIT WITHIN THE CURB FACE.

DRAINAGE STRUCTURE TABLE PHASE A							
STRUCTURE	TYPE	STATION	OFFSET	THROAT/TOP ELEV	INVERT ELEV	INVERT ELEV	INVERT ELEV
D1	FDOT TYPE 6	6+25	12.25' LT	8.50	± 6.94 (EXIST) West		
D2	FDOT TYPE 6	6+25	12.25' RT	8.50	W 15"RCP ± 6.60 (EXIST)	E 15" PVC = 6.63	
D3	FDOT TYPE 6	7+33.3	12.25' LT	8.49	± 7.60 (EXIST) West		
D4	FDOT TYPE 6	7+32	12.25' RT	8.49	± 6.70 (EXIST) East		
D5	FDOT TYPE 6	7+33	12.25' LT	8.45		± 7.20 South	
D6	FDOT TYPE 6	7+34	12.25' RT	8.45		± 6.30 South	
D7	FDOT TYPE 5	7+35	12.25' LT	8.89	± 6.6 (EXIST) West	± 6.70 North	
D8	FDOT TYPE 5	7+36	12.25' RT	8.89	± 5.9 (EXIST) East	± 5.80 North	S ± 6.08

STATION	ELEVATION		
	Center Line	R EOP	L EOP
5+50	9.407	9.197	9.197
6+00	8.942	8.732	8.732
6+50	8.833	8.623	8.623
7+00	8.86	8.65	8.65
7+50	8.788	8.578	8.578
8+00	8.915	8.705	8.705
8+50	8.66	8.45	8.45
9+00	9.199	8.989	8.989
9+50	9.36	9.15	9.15
10+00	9.11	8.90	8.90
11+00	9.336	9.126	9.126

BASKERVILLE-DONOVAN, INC.
ENGINEERING THE SOUTH SINCE 1927
449 W. MAIN ST., PENSACOLA, FL 32502 (850)436-9661
ENGINEERING BUSINESS: EB-0000340
Pensacola - Panama City Beach - Tallahassee - Mobile
This drawing is the property of BASKERVILLE-DONOVAN, INC. and is not to be reproduced in whole or in part. It is not to be used on any other project and is to be returned upon request.

JOHN J. FRICK, P.E.
FL Reg. Engineer #56469

**S. PALAFOX PLACE
PEDESTRIAN
IMPROVEMENTS**

PROJECT NO: 24324.01

DESIGNED BY: MDL

DRAWN BY: RGG

CHK'D BY: MDL

PROJ. MGR: JLF

DATE: JULY 2025

**PALAFOX PLACE
DRAINAGE PLAN**

C-103

NO.

DATE

APPR.

REVISION / ACTION




TAKEN

NOT RELEASED FOR CONSTRUCTION BY

DATE

PHASE A

E:\DWC\243\24324.03 Downtown Resurfacing\C-104-105 Profile.dwg, Jul 09, 2025 - 10:45:30AM, rgeiger

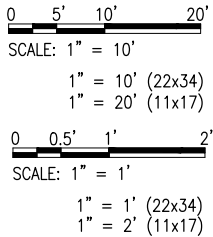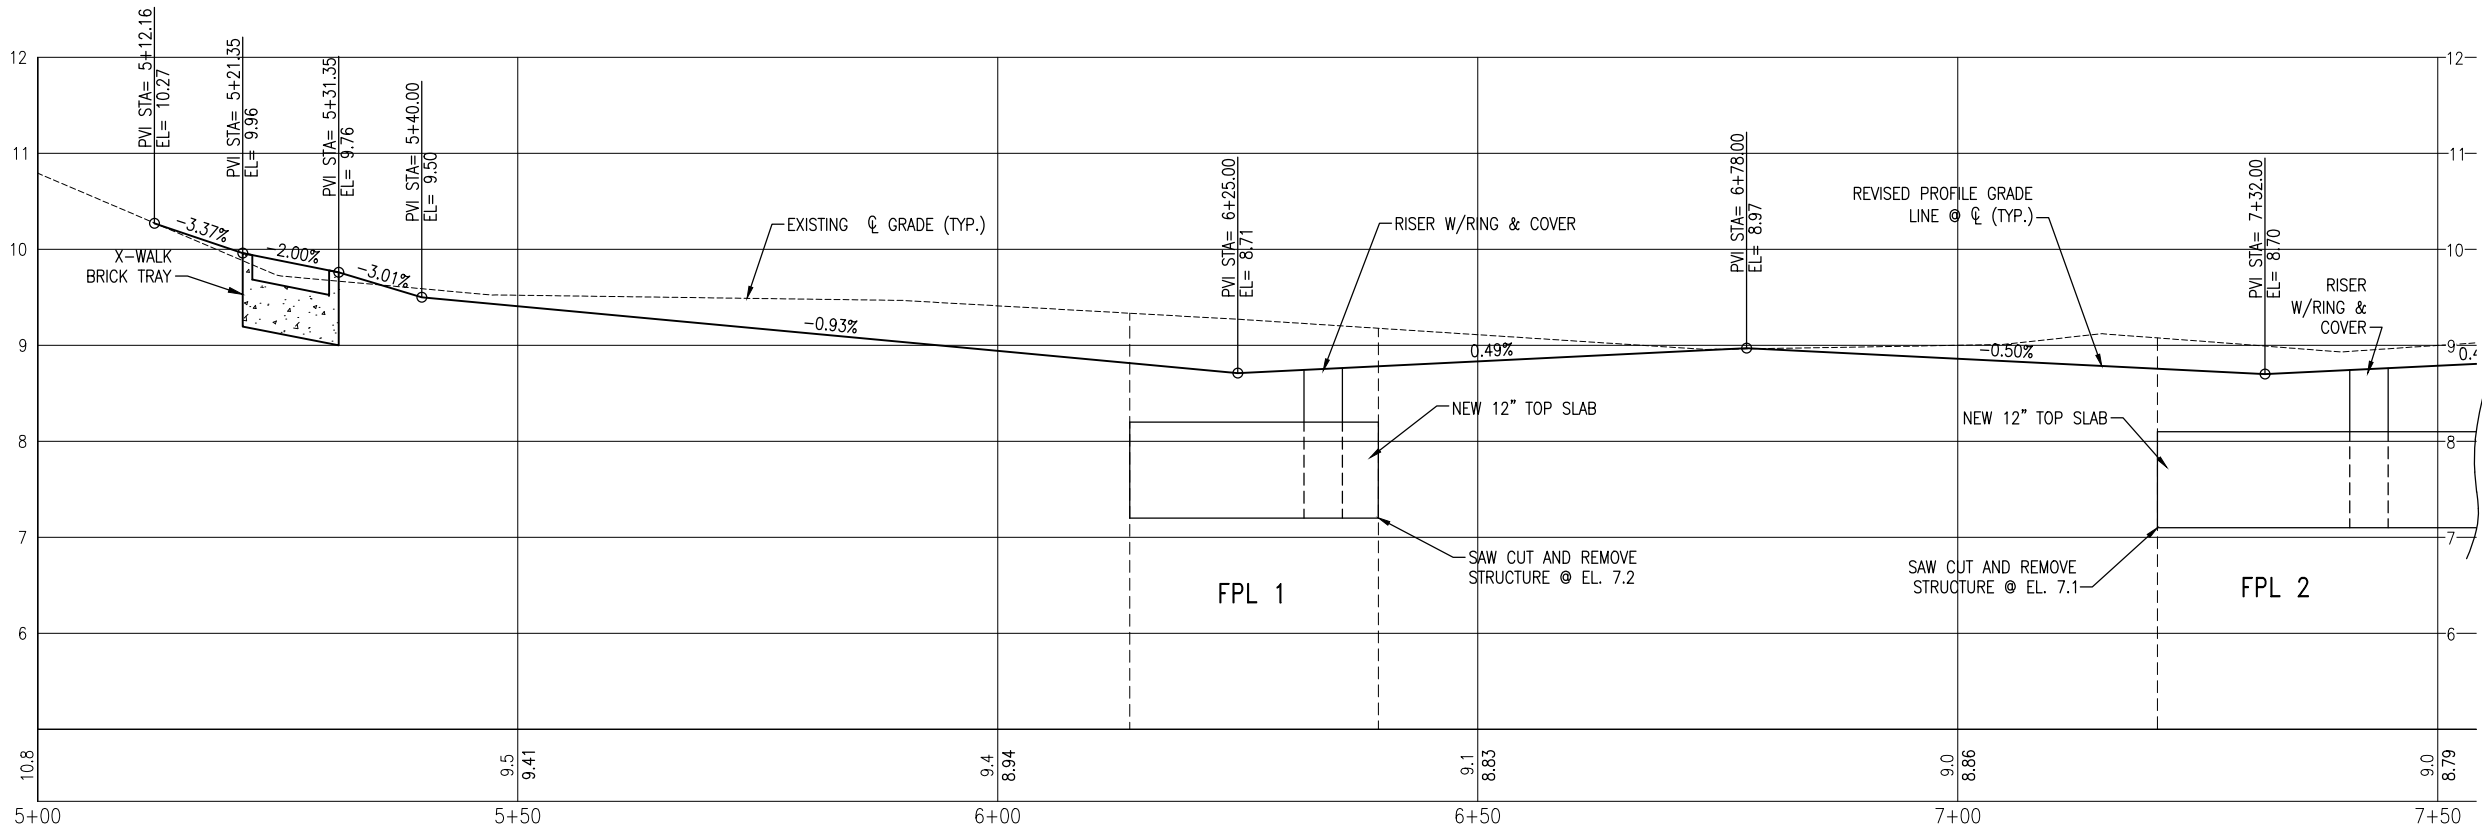
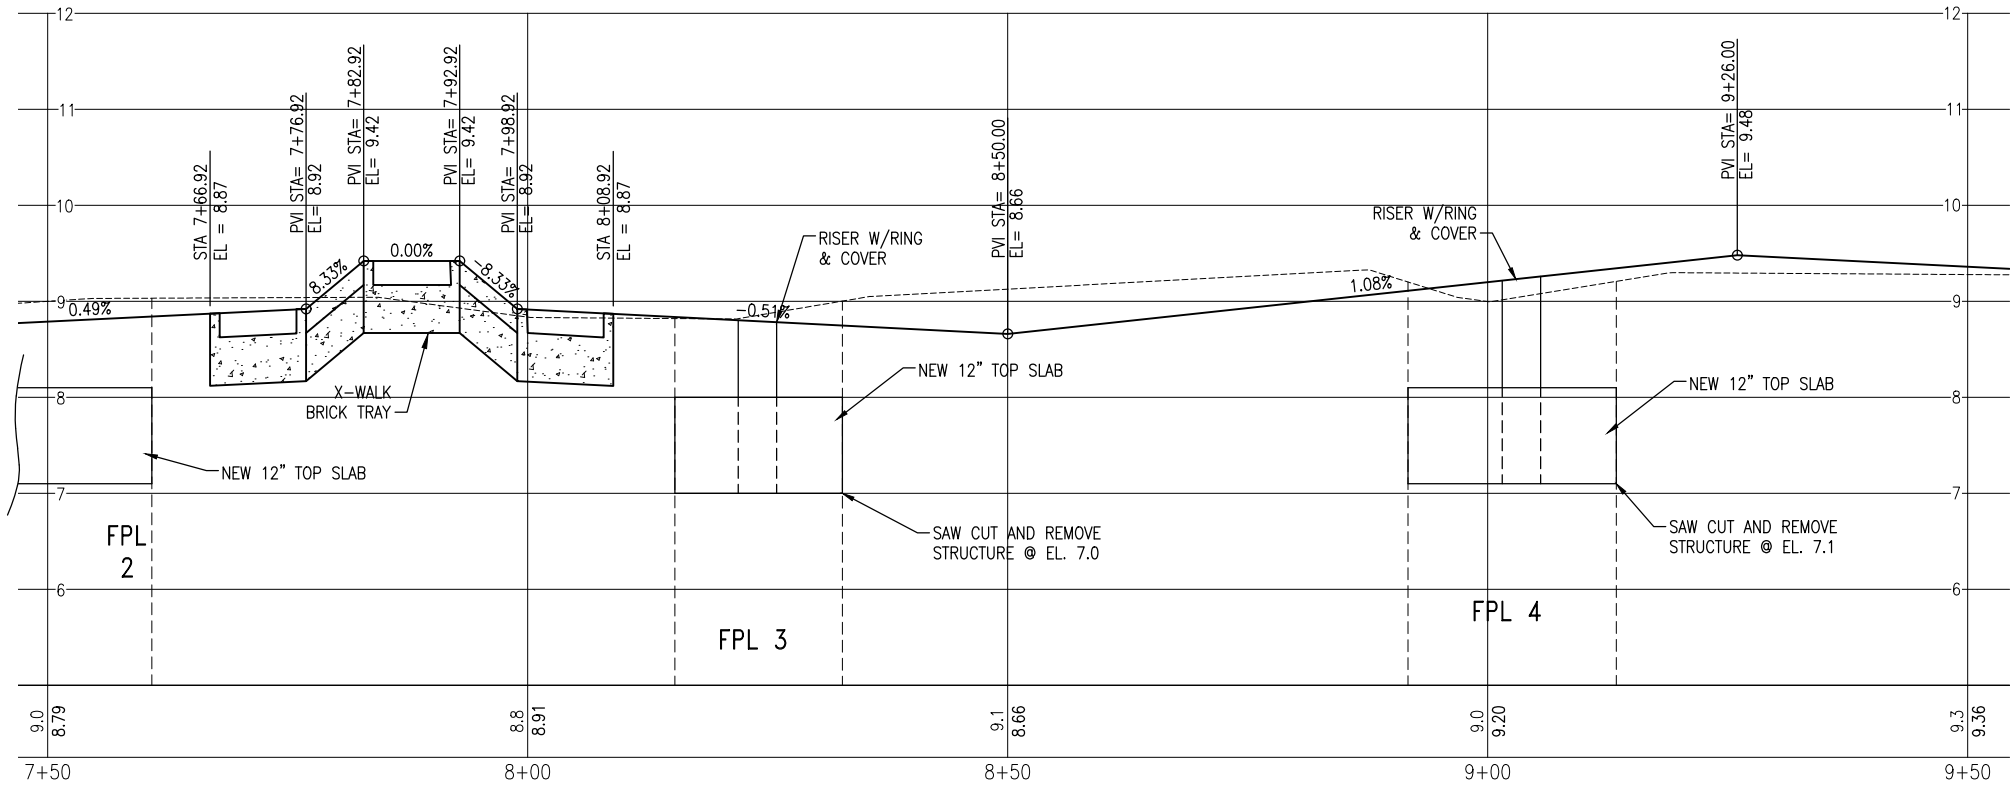


PHASE A


BASKERVILLE-DONOVAN, INC. ENGINEERING THE SOUTH SINCE 1927 449 W. MAIN ST., PENSACOLA, FL 32502 (850)438-9861 ENGINEERING BUSINESS: EB-0000340 Pensacola - Panama City Beach - Tallahassee - Mobile This drawing is the property of BASKERVILLE-DONOVAN, INC. and is not to be reproduced in whole or in part. It is not to be used on any other project and is to be returned upon request.	S. PALAFOX PLACE PEDESTRIAN IMPROVEMENTS	PROJECT NO:	24324.01	NO.	DATE	APPR.	REVISION/ACTION	TAKEN
		DESIGNED BY:	MDL					
		DRAWN BY:	RG					
		CHK'D BY:	MDL					
		PROJ. MGR:	JF					
		DATE:	JULY 2025					
			NOT RELEASED FOR CONSTRUCTION BY _____ DATE ____/____/____					

C-104


PHASE A

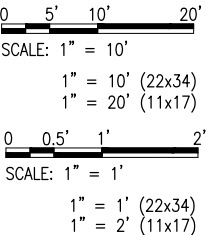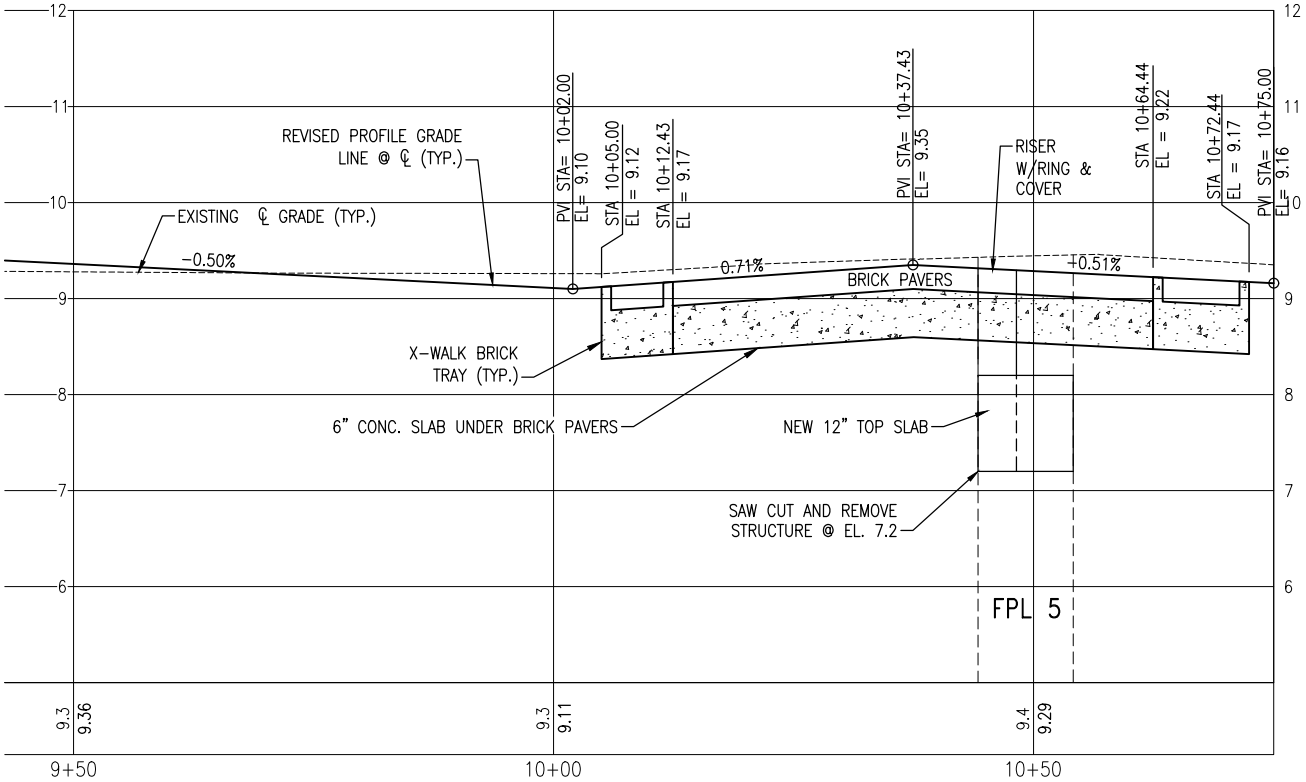

PALAFOX PLACE CENTERLINE PROFILE	PROJECT NO: 24324.01	NO.	DATE	APPR.	REVISION/ACTION	TAKEN
	DESIGNED BY: MDL					
C-105	DRAWN BY: RGG					
	CHK'D BY: MDL					
	PROJ. MGR: JUF					
DATE: JULY 2025					NOT RELEASED FOR CONSTRUCTION BY _____ DATE ____/____/____	
S. PALAFOX PLACE PEDESTRIAN IMPROVEMENTS						
 BASKERVILLE-DONOVAN, INC. ENGINEERING THE SOUTH SINCE 1927 449 W. MAIN ST., PENSACOLA, FL 32502 (850)438-9861 ENGINEERING BUSINESS: EB-0000340 Pensacola - Panama City Beach - Tallahassee - Mobile JASON J. FRICK P.E. FL Reg. Engineer #56469						

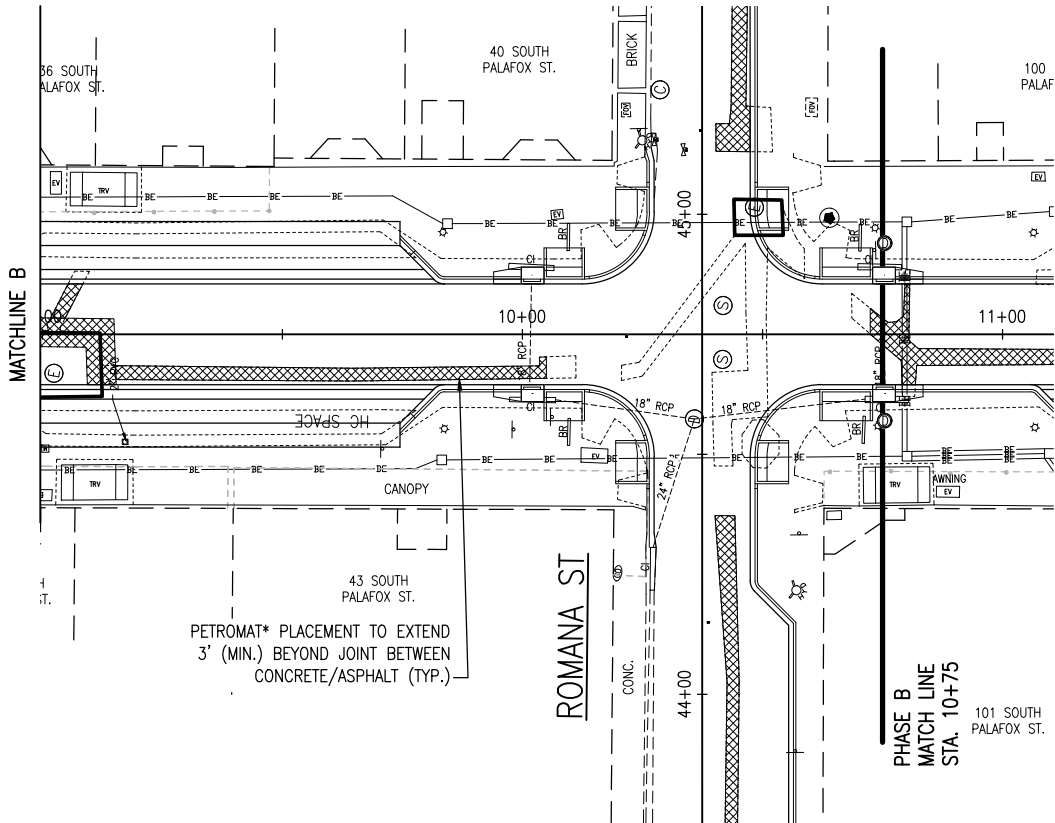

* FURNISH AND INSTALL A NONWOVEN POLYPROPYLENE PAVING FABRIC (PETROMAT AS MANUFACTURED BY PROPEX OPERATING COMPANY, LLC, OR APPROVED EQUAL) AS A MOISTURE BARRIER AND STRESS—ABSORBING INTERLAYER IN ASPHALT PAVEMENT CONSTRUCTION. THE FABRIC SHALL MEET AASHTO M 288 GUIDELINES FOR PAVING FABRICS AND HAVE A MINIMUM GRAB TENSILE STRENGTH OF 100 LBS (ASTM D4632). APPLY AN ASPHALT TACK COAT AT A RATE OF 0.20-0.25 GALLONS PER SQUARE YARD, ENSURING FULL SATURATION OF THE FABRIC PRIOR TO PLACEMENT OF THE ASPHALT OVERLAY. INSTALL IN ACCORDANCE WITH MANUFACTURER'S RECOMMENDATIONS AND PROJECT SPECIFICATIONS. APPROVED EQUALS MUST DEMONSTRATE EQUIVALENT PERFORMANCE IN REDUCING REFLECTIVE CRACKING AND WATER INFILTRATION, SUBJECT TO ENGINEER'S APPROVAL.

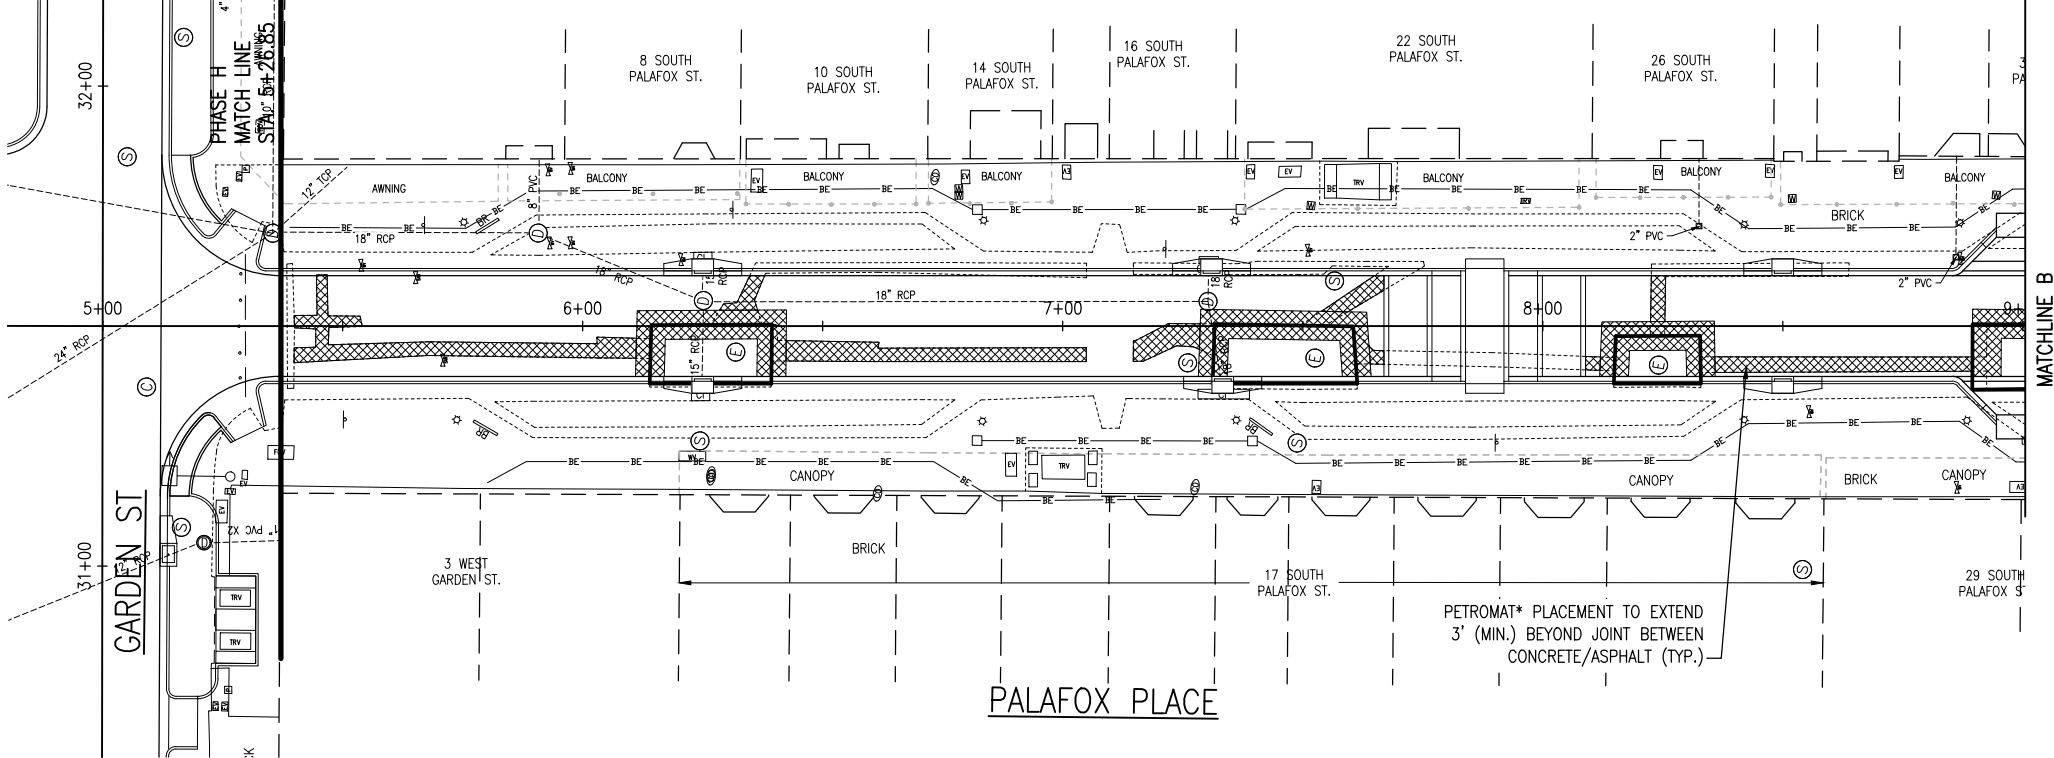

0 10' 20' 40'

SCALE: 1" = 20' (22X34)

SCALE: 1" = 40' (11x17)

LEGEND



PETROMAT

PALAFIX PLACE PETROMAT PLACEMENT PLAN

C-106




**S. PALAFOX PLACE
PEDESTRIAN
IMPROVEMENTS**

BASKERVILLE-DONOVAN, INC.
ENGINEERING THE SOUTH SINCE 1927
449 W. MAIN ST., PENSACOLA, FL 32502 (850)438-9661

ENGINEERING BUSINESS: EB-0000340

Pensacola - Panama City Beach - Tallahassee - Mobile

FL Reg. Engineer #86469
JASON J. FRICK P.E.
This drawing is the property of BASKERVILLE-DONOVAN, INC. and is not to be reproduced in whole or in part. It is not to be used on any other project and is to be returned upon request.

 
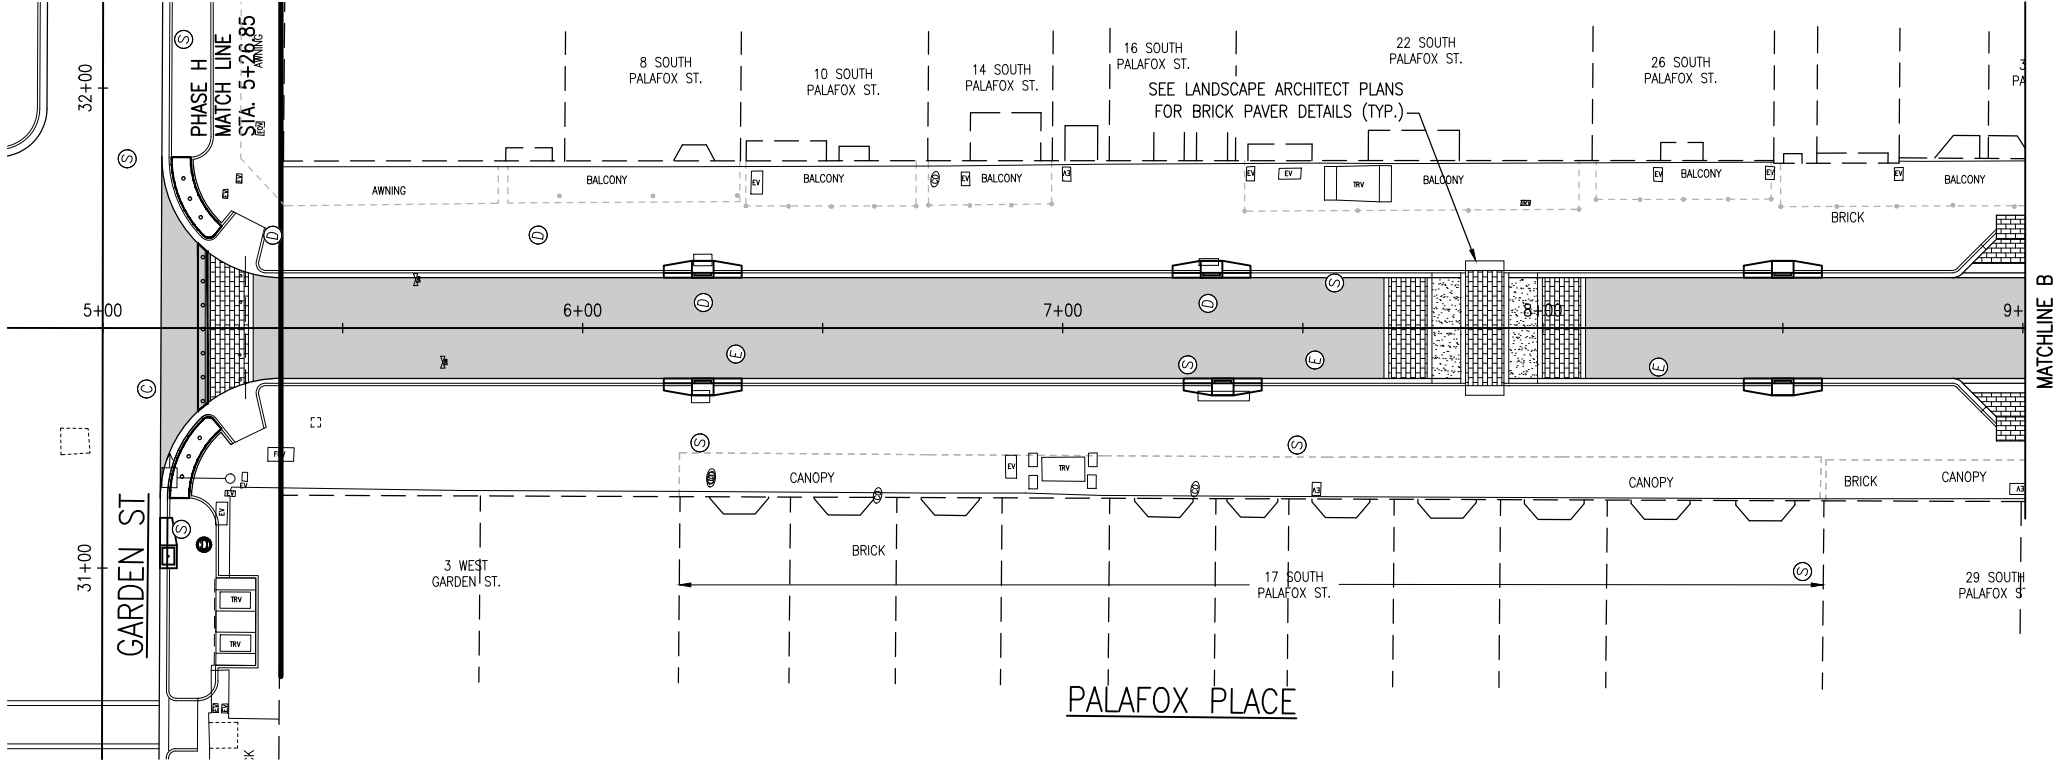
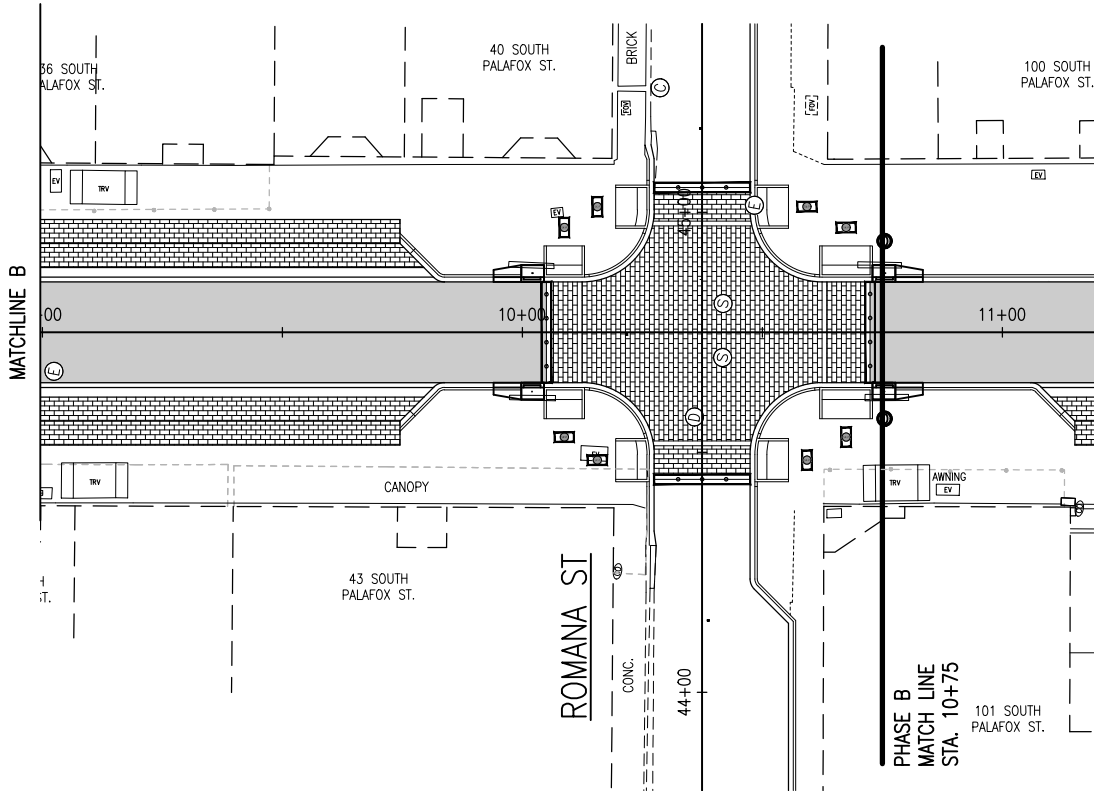


- LEGEND**
- ① DRAINAGE MANHOLE
 - ③ SANITARY SEWER MANHOLE
 - ⑤ ELECTRICAL MANHOLE
 - ⑦ COMMUNICATIONS MANHOLE
 - Ⓜ POTABLE WATER MANHOLE
 - Ⓜ GAS VALVE
 - Ⓜ WATER VALVE
 - Ⓜ SANITARY SEWER VALVE
 - [Hatched Box] PAVEMENT OVERLAY
 - [Brick Pattern Box] BRICK PAVERS
 - [Dotted Pattern Box] CONCRETE

- NOTES:**
1. THE PAVER HATCH SHOWN ON CIVIL DRAWINGS IS GENERIC. REFER TO LANDSCAPE PLANS FOR AUTHORITATIVE PAVER LAYOUT, WHICH TAKES PRECEDENCE.

PALAFOX PLACE OVERLAY PLAN	PROJECT NO:	24324.01	NO.	DATE	APPR.	REVISION/ACTION	TAKEN
	DESIGNED BY:	MDL					
	DRAWN BY:	RG					
	CHKD BY:	MDL					
C-107	PROJ. MGR:	JF					
	DATE:	JULY 2025					
S. PALAFOX PLACE PEDESTRIAN IMPROVEMENTS							
BASKERVILLE-DONOVAN, INC. ENGINEERING THE SOUTH SINCE 1927 449 W. MAIN ST., PENSACOLA, FL 32502 (850)438-9861 ENGINEERING BUSINESS: EB-0000340 Pensacola - Panama City Beach - Tallahassee - Mobile This drawing is the property of BASKERVILLE-DONOVAN, INC. and is not to be reproduced in whole or in part. It is not to be used on any other project and is to be returned upon request.							

K:\243\24324.00 City of Pensacola RFQ 23-003\24324.03 S Palafax Pedestrian Improvements\5. DWG\C-108 Striping-Gard-Rom.dwg, Aug 29, 2025 -- 9:59:36AM, niloyd

 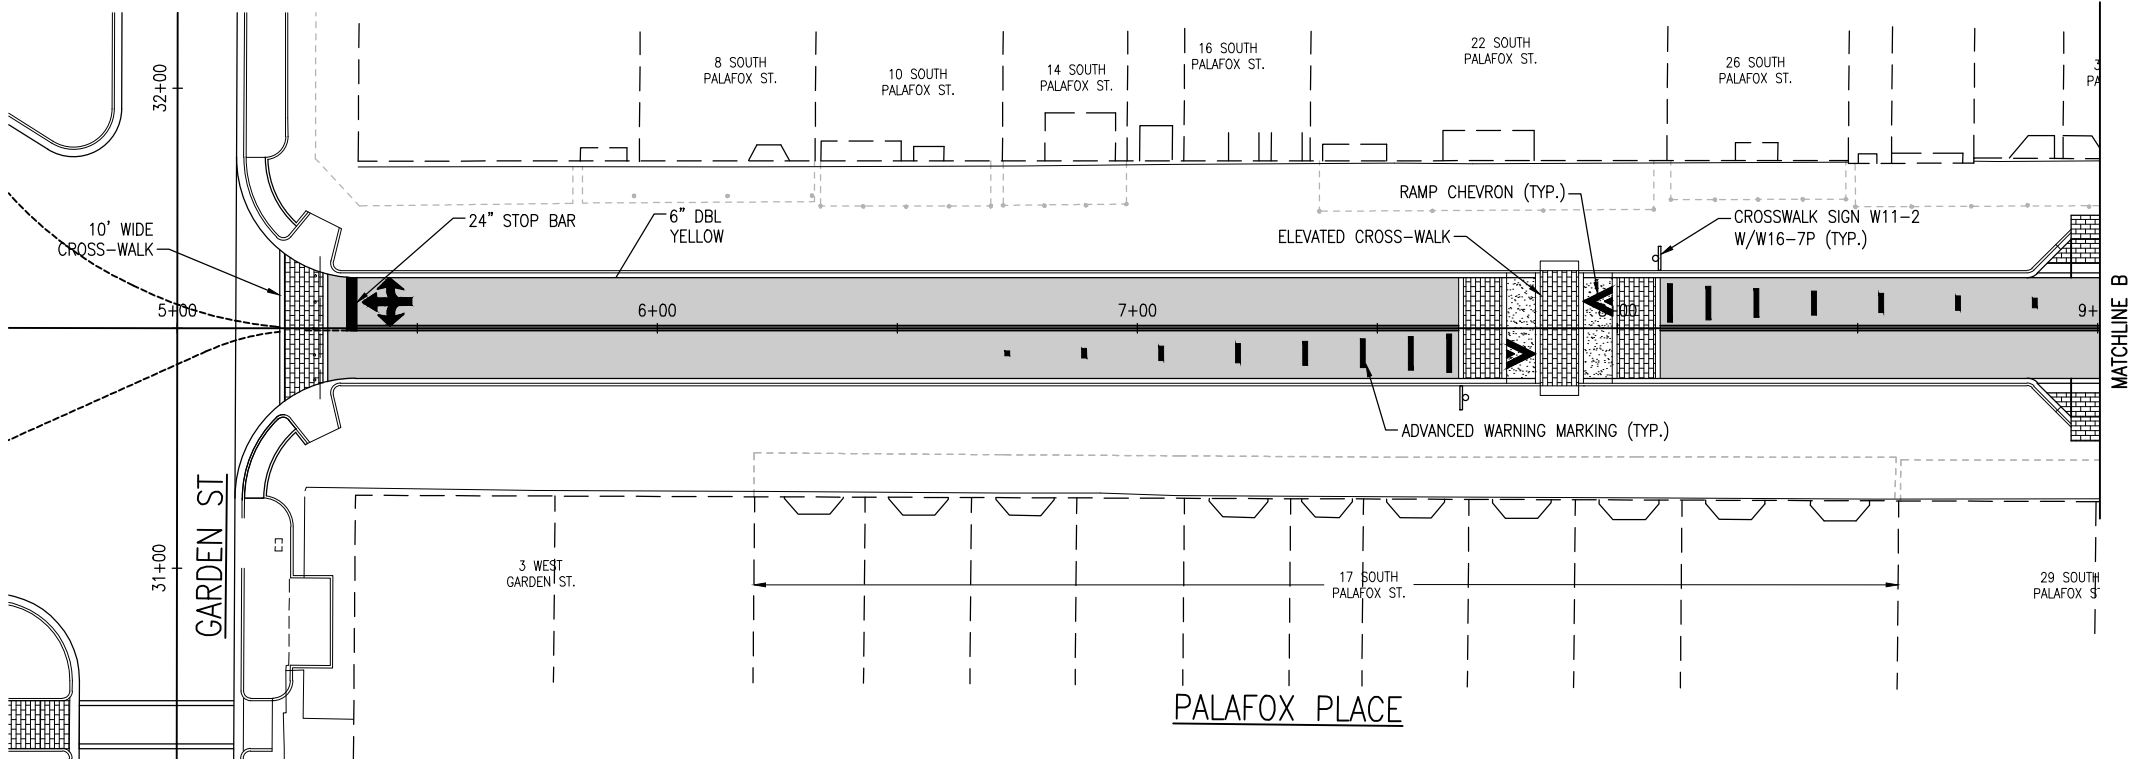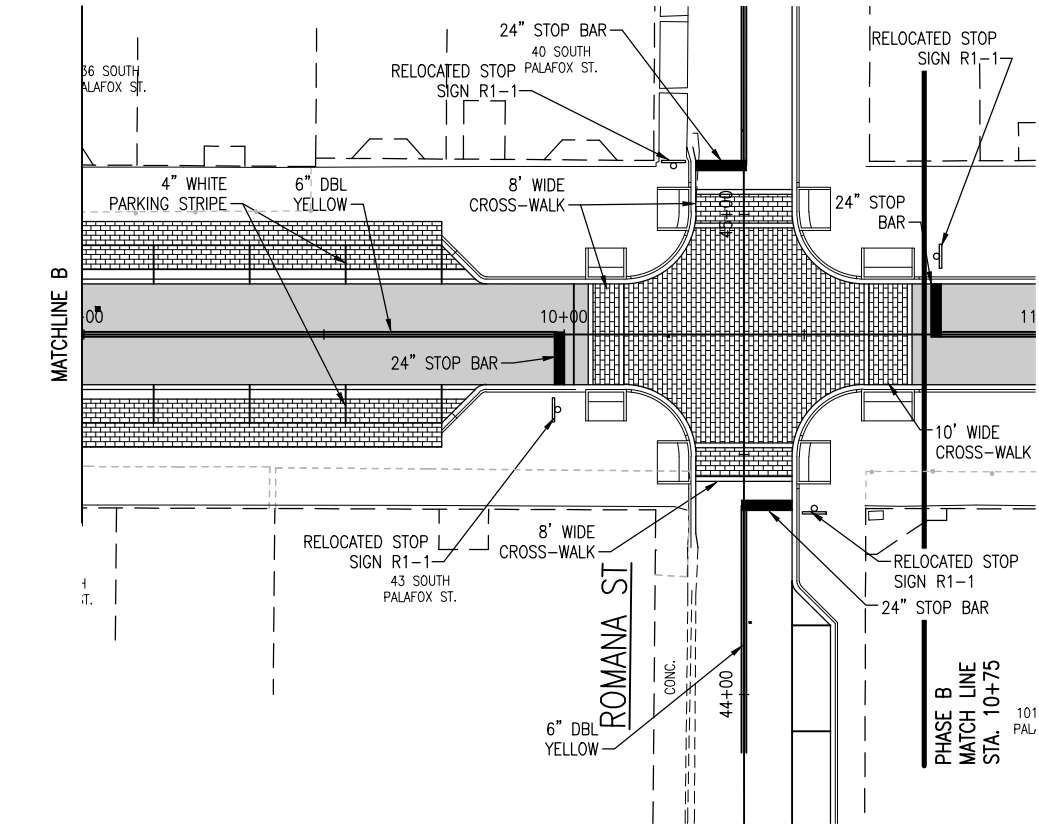

PHASE A

PALAFAX PLACE
SIGNAGE /
STRIPING PLAN

S. PALAFAX PLACE
PEDESTRIAN
IMPROVEMENTS

BASKERVILLE-DONOVAN, INC.
ENGINEERING THE SOUTH SINCE 1927




449 W. MAIN ST., PENSACOLA, FL 32502 (850)438-9861
ENGINEERING BUSINESS: EB-0000340

Pensacola - Panama City Beach - Tallahassee - Mobile
This drawing is the property of BASKERVILLE-DONOVAN, INC. and is not to be reproduced in whole or in part. It is not to be used on any other project and is to be returned upon request.

PROJECT NO:	NO.	DATE	APPR.	REVISION/ACTION TAKEN
24324.01				
DESIGNED BY: MDL				
DRAWN BY: RGG				
CHK'D BY: MDL				
PROJ. MGR: JIF				
DATE: AUG 2025				

NOT RELEASED FOR CONSTRUCTION BY _____ DATE ____/____/____
--

C-108

 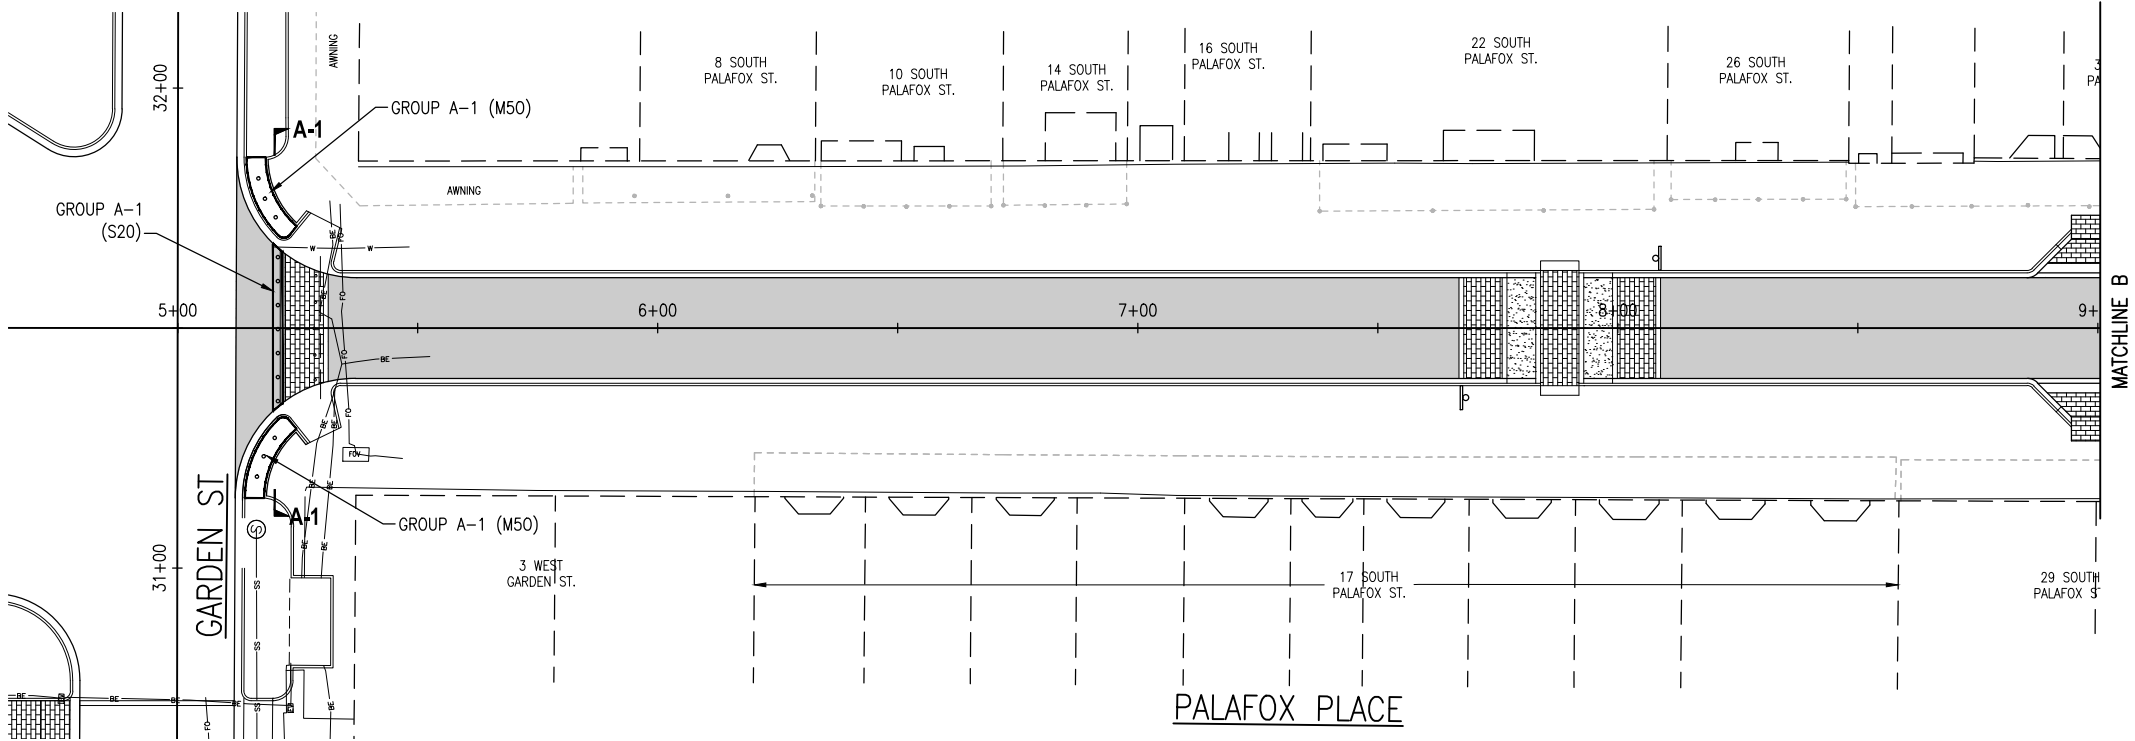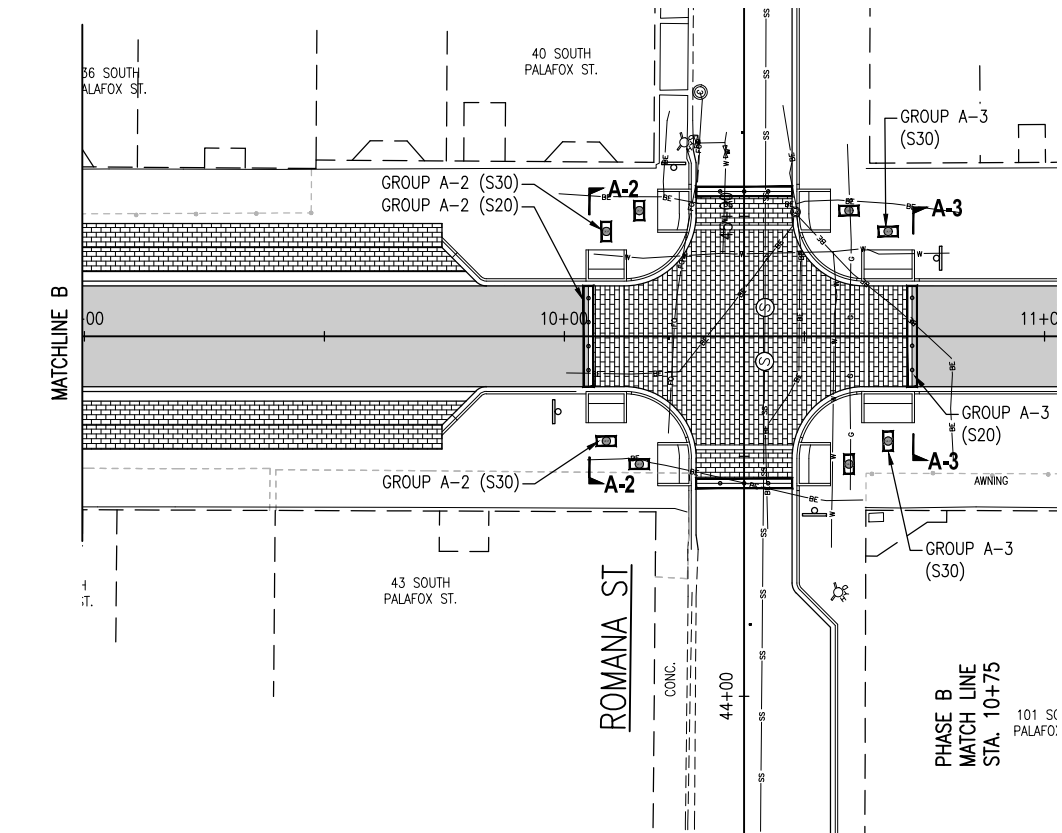

NOTES:

1. THE LOCATIONS OF BOLLARDS SHOWN ON THIS PLAN ARE BASED ON AVAILABLE UTILITY INFORMATION. IN THE EVENT OF A DISCOVERED CONFLICT WITH EXISTING UTILITIES DURING CONSTRUCTION, THE CONTRACTOR SHALL IMMEDIATELY NOTIFY THE ENGINEER/LANDSCAPE ARCHITECT AND COORDINATE FIELD ADJUSTMENTS TO BOLLARD PLACEMENT. THE CONTRACTOR SHALL VERIFY UTILITY LOCATIONS THROUGH FLORIDA 811 (SUNSHINE 811) OR OTHER APPROVED METHODS BEFORE COMMENCING WORK.
2. SEE SHEET C-215 (BOLLARD SCHEDULE) FOR GROUP IDENTIFICATION AND CORRESPONDING SIZE/STYLE.

PHASE A

PALAFOX PLACE
BOLLARD PLAN

S. PALAFOX PLACE
PEDESTRIAN
IMPROVEMENTS

PROJECT NO:	NO.	DATE	APPR.	REVISION/ACTION	TAKEN
24324.01					
DESIGNED BY: JUF					
DRAWN BY: RGG					
CHKD BY: JUF					
PROJ. MGR: JUF					
DATE: JULY 2025					

JASON J. FRICK, P.E.
FL Reg. Engineer #96469

BASKERVILLE-DONOVAN, INC.
ENGINEERING THE SOUTH SINCE 1927

449 W. MAIN ST., PENSACOLA, FL 32502 (850)436-9661


ENGINEERING BUSINESS: EB-0000340

Pensacola - Panama City Beach - Tallahassee - Mobile


This drawing is the property of BASKERVILLE-DONOVAN, INC. and is not to be reproduced in whole or in part. It is not to be used on any other project and is to be returned upon request.

C-108A


E:\DWC\243\24324.03 Downtown Resurfacing\C-108B Bollard Xsec.dwg, Jul 09, 2025 - 10:46:21AM, rgeiger

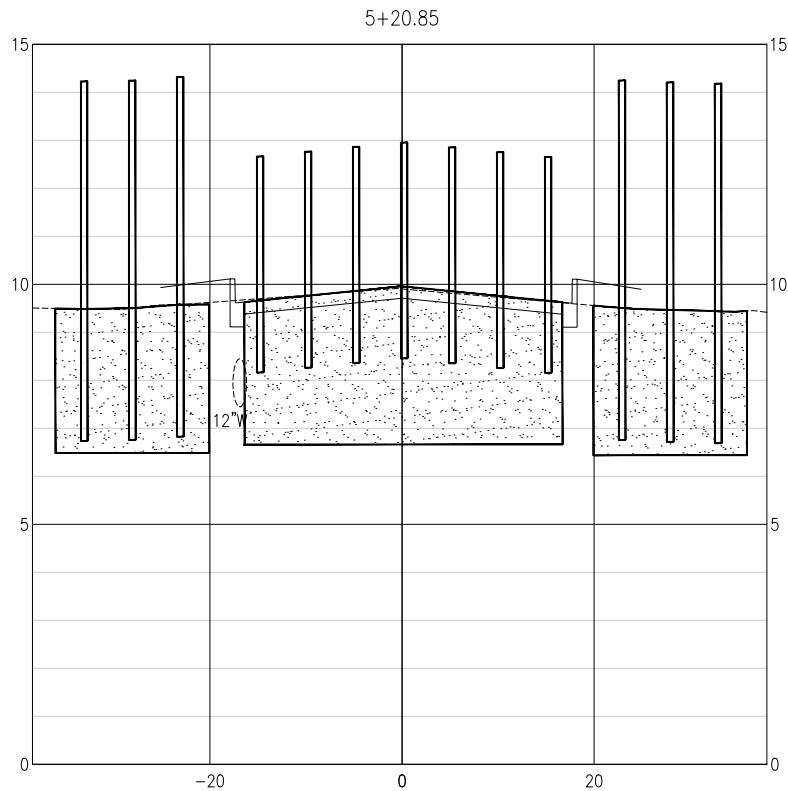

SECTION A-1

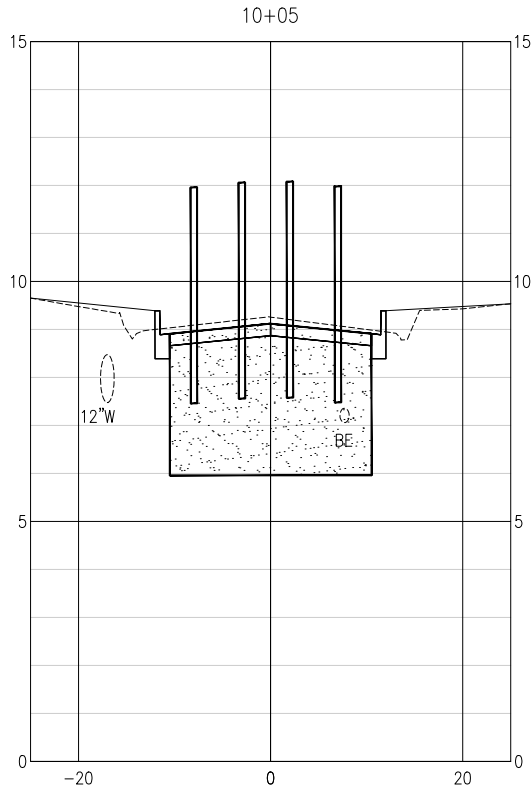

SECTION A-2

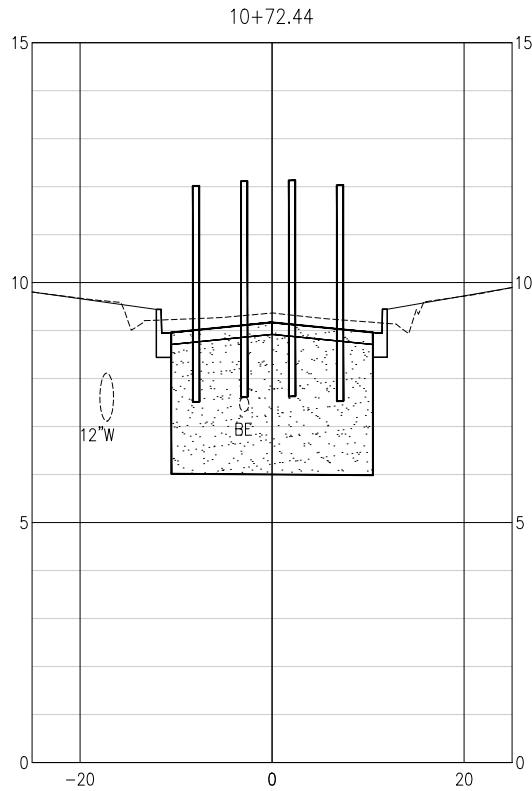

SECTION A-3

0 5' 10' 20'
SCALE: 1" = 10' HORIZ
1" = 10' (22x34)
1" = 20' (11x17)

0 1' 2' 4'
SCALE: 1" = 2'
1" = 2' (22x34)
1" = 4' (11x17)

PHASE A

PALFOX PLACE
BOLLARD
CROSS-SECTIONS

C-108B




S. PALFOX PLACE
PEDESTRIAN
IMPROVEMENTS

JOHN J. FRICK, P.E.
FL Reg. Engineer #96469

BASKERVILLE-DONOVAN, INC.
ENGINEERING THE SOUTH SINCE 1927
449 W. MAIN ST., PENSACOLA, FL 32502 (850)438-9861
ENGINEERING BUSINESS: EB-0000340
Pensacola - Panama City Beach - Tallahassee - Mobile
This drawing is the property of BASKERVILLE-DONOVAN, INC. and is not to be reproduced in whole or in part. It is not to be used on any other project and is to be returned upon request.

PROJECT NO:	NO.	DATE	APPR.	REVISION/ACTION TAKEN
24324.01				
DESIGNED BY: JUF				
DRAWN BY: RGG				
CHK'D BY: JUF				
PROJ. MGR: JUF				
DATE: JULY 2025				
NOT RELEASED FOR CONSTRUCTION BY DATE / /				

E:\DWC\243\24324.03 Downtown Resurfacing\C-109 Staking-Gard-Rom.dwg, Jul 09, 2025 -- 10:46:28AM, rgeiger

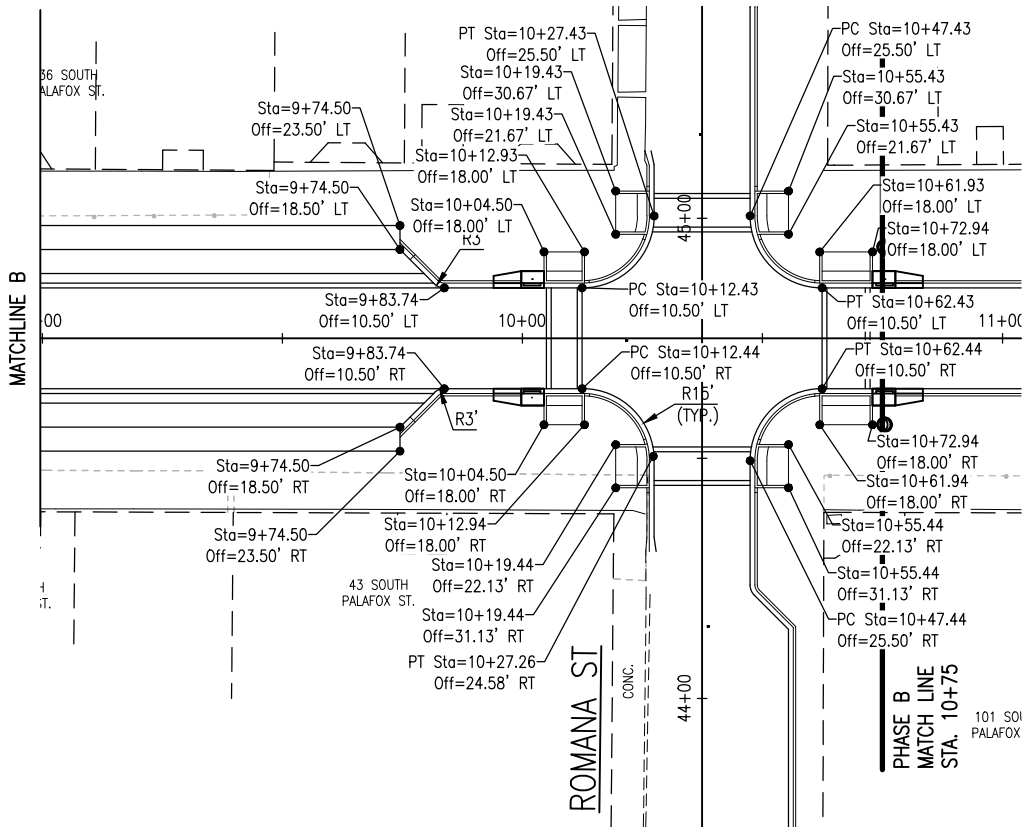 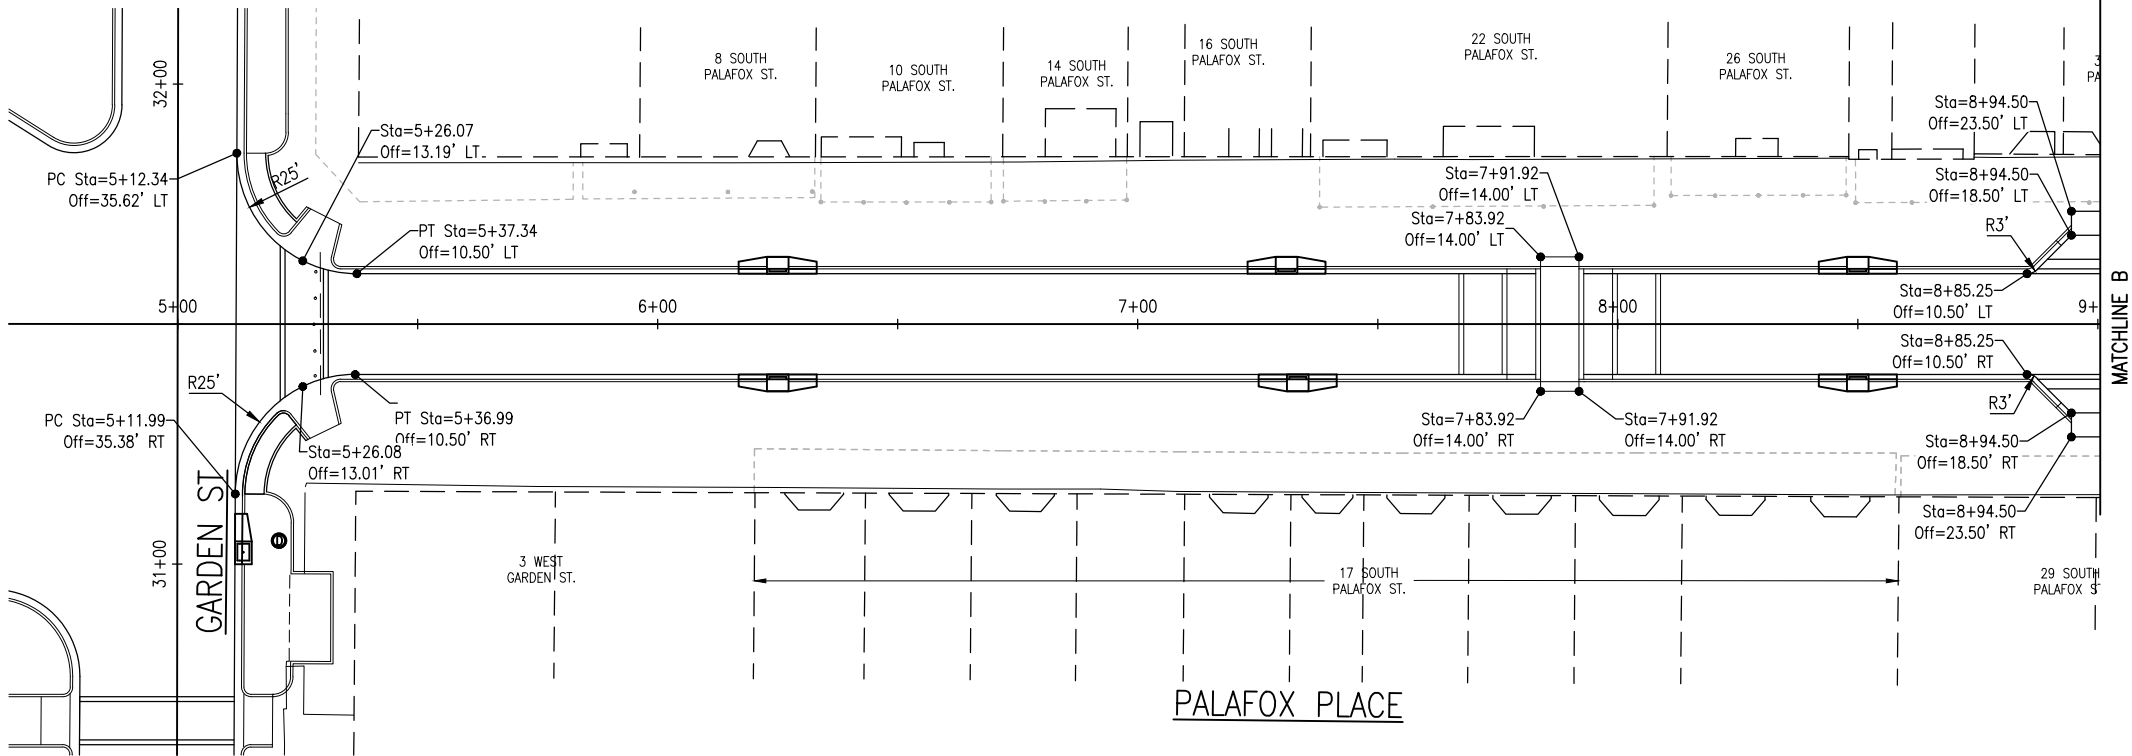

PHASE A

S. PALAFOX PLACE
PEDESTRIAN
IMPROVEMENTS

PROJECT NO.	24324.01	NO.	DATE	APPR.	REVISION/ACTION TAKEN
DESIGNED BY:	MDL				
DRAWN BY:	RG				
CHK'D BY:	MDL				
PROJ. MGR:	JF				
DATE:	JULY 2025				


PALAFOX PLACE
STAKING PLAN



C-109

BASKERVILLE-DONOVAN, INC.
ENGINEERING THE SOUTH SINCE 1927
449 W. MAIN ST., PENSACOLA, FL 32502 (850) 438-9861
ENGINEERING BUSINESS: EB-0000340
Pensacola - Panama City Beach - Tallahassee - Mobile

JOHN J. FRICK, P.E.
FL Reg. Engineer #56469

This drawing is the property of BASKERVILLE-DONOVAN, INC. and is not to be reproduced in whole or in part. It is not to be used on any other project and is to be returned upon request.

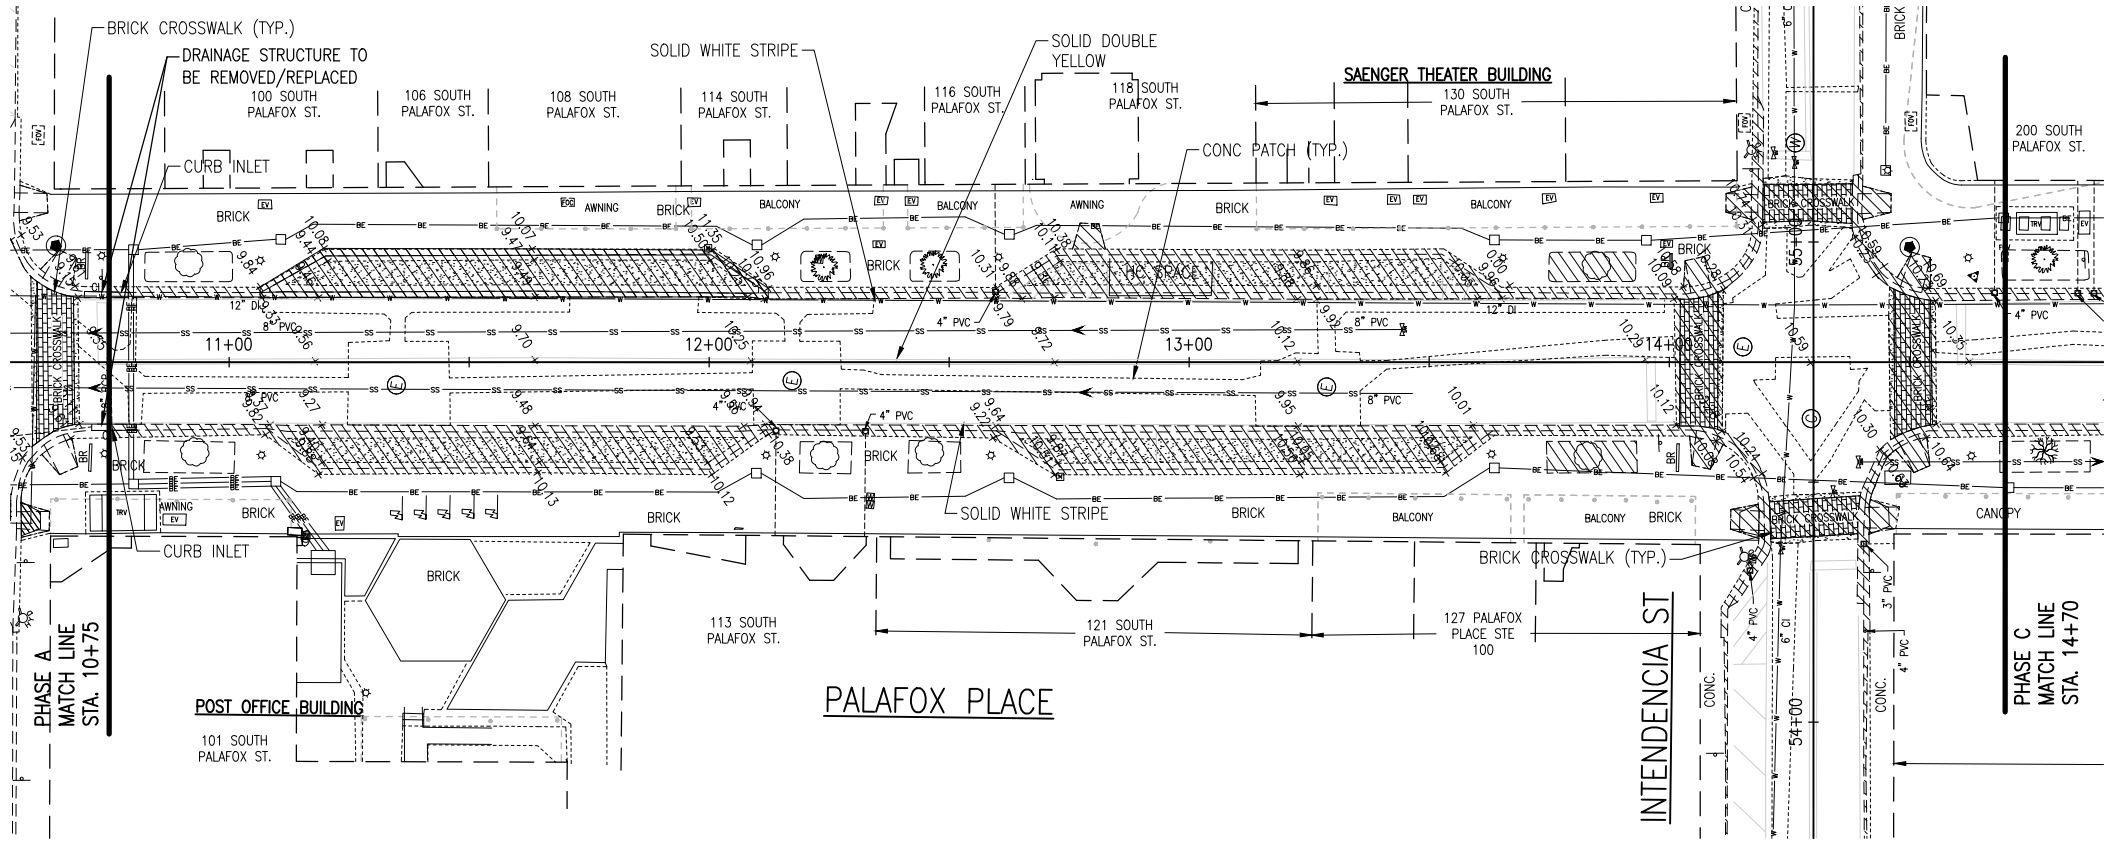

 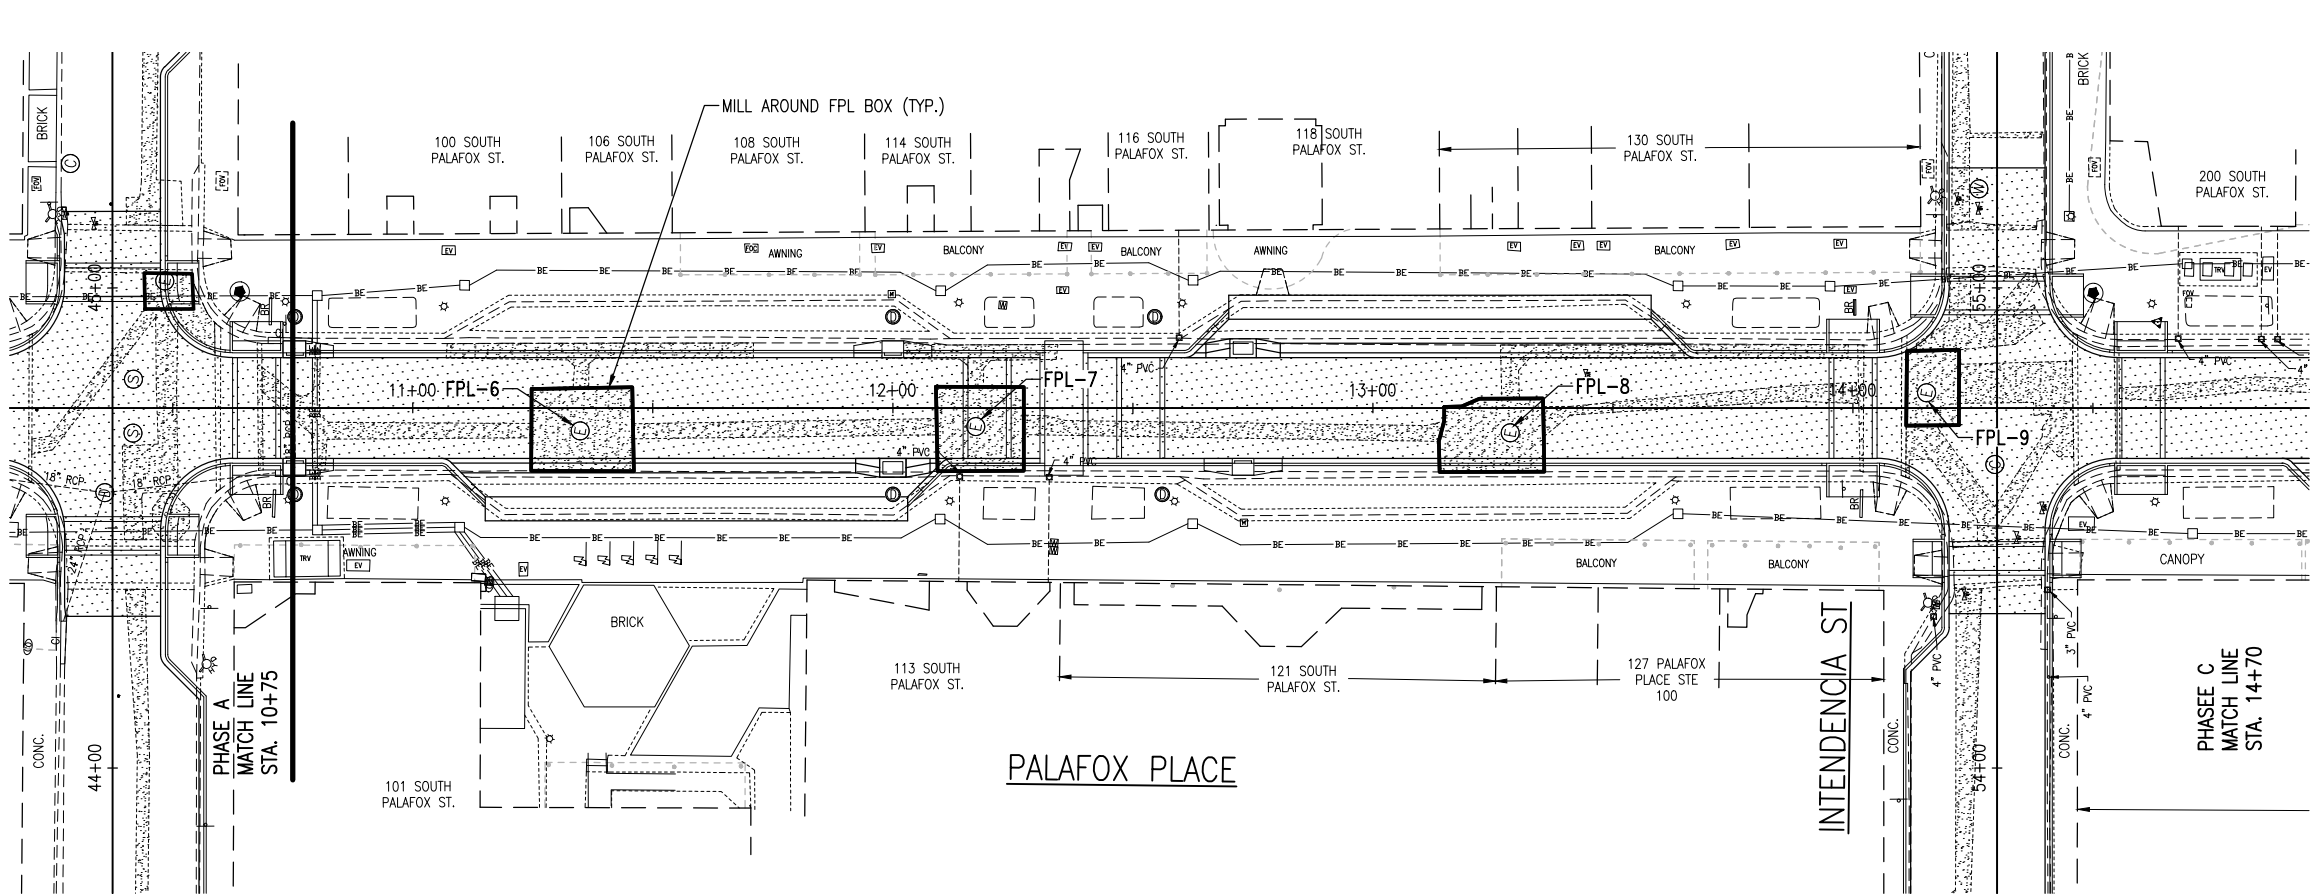


- LEGEND
- D DRAINAGE MANHOLE
 - S SANITARY SEWER MANHOLE
 - E ELECTRICAL MANHOLE
 - C COMMUNICATIONS MANHOLE
 - W POTABLE WATER MANHOLE
 - G GAS VALVE
 - W WATER VALVE
 - S SANITARY SEWER VALVE

- MILLING
- FPL VAULT

- NOTE:
- CLEAN SURFACE OF DIRT, WATER, DEBRIS AND LOOSE MATERIALS AFTER MILLING.
 - PACK MILLING EDGES WITH MATERIAL TO TAPER TRANSITION BEFORE RELEASING ANY TRAFFIC. NO TRANSITION OVER 0.5 INCHES.
 - MILL ASPHALT PAVEMENT A DEPTH OF 1.5"-3.0" TO REMOVE SURFACE COURSE AND ACHIEVE A UNIFORM BASE.

PALAFOX PLACE MILLING PLAN	PROJECT NO: 24324.01	NO.	DATE	APPR.	REVISION/ACTION	TAKEN
	DESIGNED BY: MDL					
	DRAWN BY: RGG					
	CHK'D BY: MDL					
	PROJ. MGR: JIF					
	DATE: JULY 2025					
NOT RELEASED FOR CONSTRUCTION BY					DATE	
S. PALAFOX PLACE PEDESTRIAN IMPROVEMENTS						
BASKERVILLE-DONOVAN, INC. ENGINEERING THE SOUTH SINCE 1927 449 W. MAIN ST., PENSACOLA, FL 32502 (850)436-9861 ENGINEERING BUSINESS: EB-0000340 Pensacola - Panama City Beach - Tallahassee - Mobile This drawing is the property of BASKERVILLE-DONOVAN, INC. and is not to be reproduced in whole or in part. It is not to be used on any other project and is to be returned upon request.						
PHASE B						
C-122						

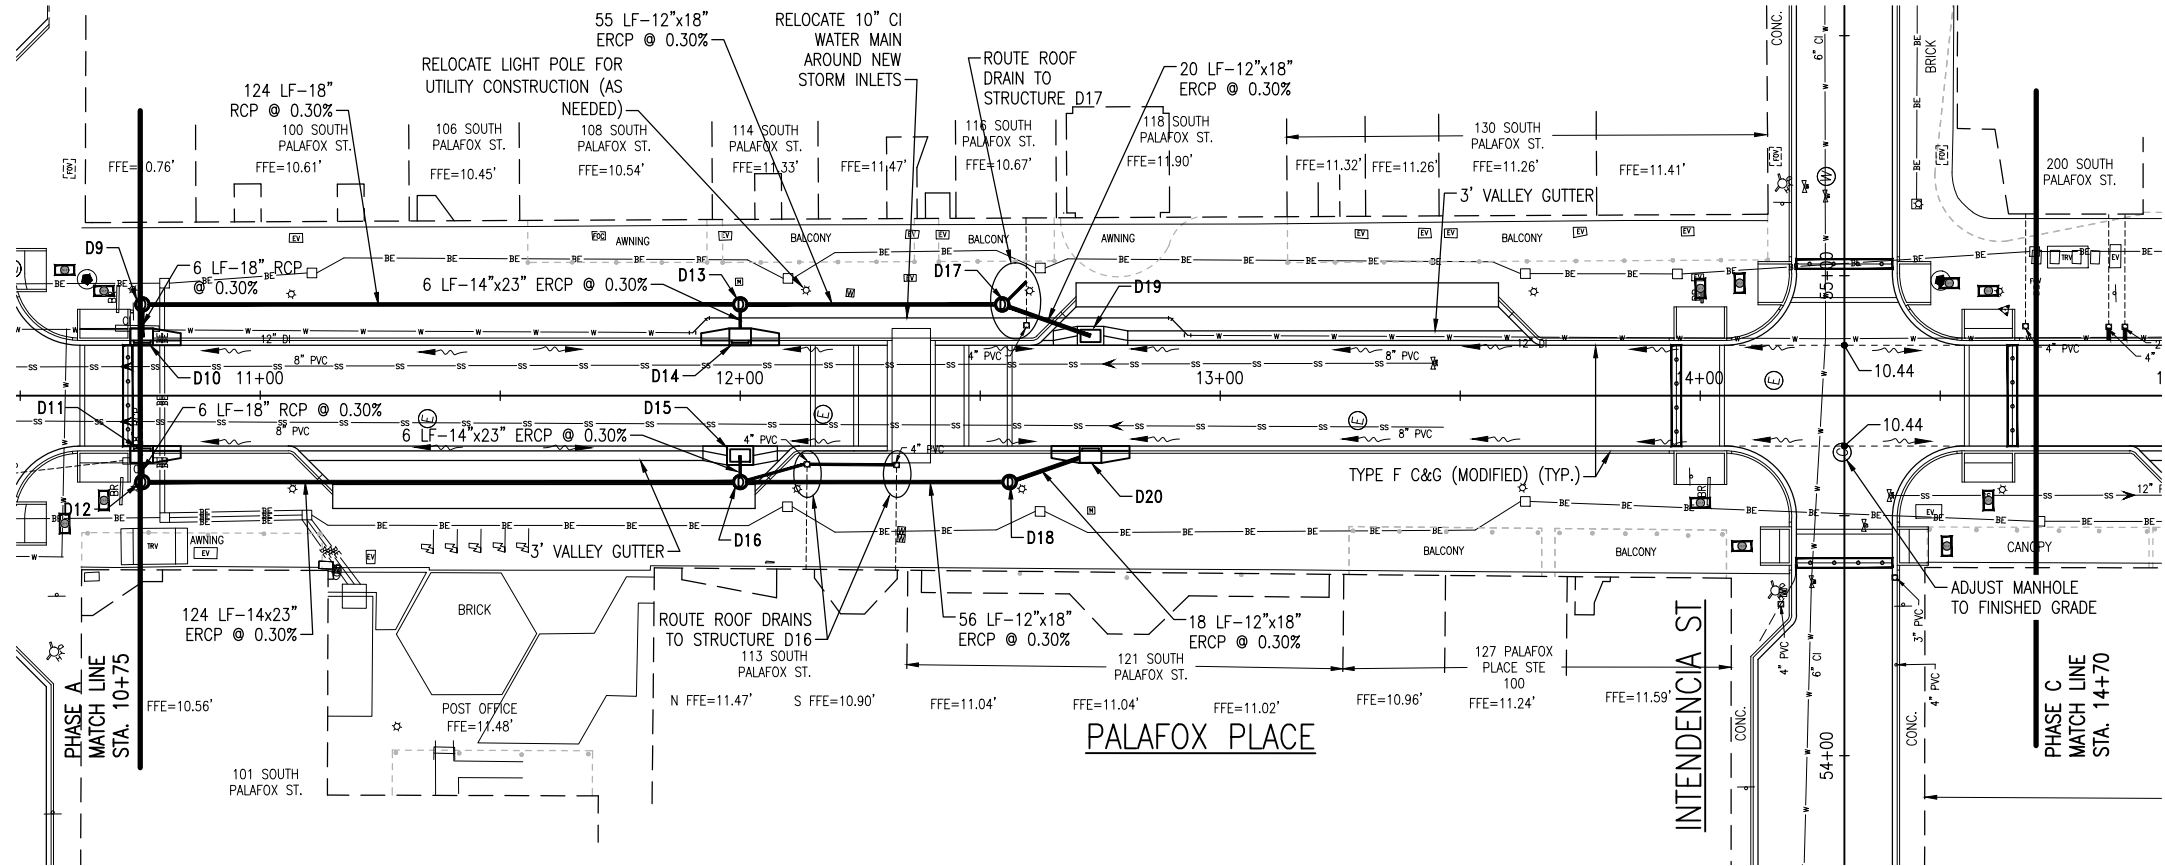

0 10' 20' 40'

SCALE: 1" = 20' (22X34)

SCALE: 1" = 40' (11x17)

LEGEND

- D DRAINAGE MANHOLE
- S SANITARY SEWER MANHOLE
- E ELECTRICAL MANHOLE
- C COMMUNICATIONS MANHOLE
- W POTABLE WATER MANHOLE
- V GAS VALVE
- S WATER VALVE
- S SANITARY SEWER VALVE
- 10.44 NEW SPOT GRADE
- DRAINAGE FLOW DIRECTION

NOTES:

- ALL ROOF DRAIN PIPING EXTENSIONS SHALL BE EPOXY COATED DUCTILE IRON.
- ALL ROOF DRAIN PIPING SHALL AT A MINIMUM MATCH THE SLOPE OF THE PEDESTRIAN WALK EXTENSION AND EXIT WITHIN THE CURB FACE.

Drainage Structure Table Phase B

STRUCTURE	TYPE	STATION	OFFSET	THROAT/TOP ELEV	INVERT ELEV	INVERT ELEV	INVERT ELEV
D9	JUNCTION BOX	10+75.43	19' LT	9.45	S ± 6.63	W ± 6.62	
D10	FDOT TYPE 5	10+75.43	12.25' LT	8.95	± 6.60 West	6.20 E	North
D11	FDOT TYPE 5	10+75.43	12.25' RT	8.95	± 6.30 (EXIST) West	6.54 (EXIST) North	± 6.27 (EXIST) East
D12	JUNCTION BOX	10+75.43	18' RT	9.45	S ± 6.33	E ± 6.32	
D13	JUNCTION BOX	12+00	19' LT	9.97	W ± 7.00	N ± 6.99	S ± 7.00
D14	FDOT TYPE 6	12+00	12.25' LT	9.47	E ± 7.01		
D15	FDOT TYPE C	12+00	12.5' RT	9.47	W ± 6.71		
D16	JUNCTION BOX	12+00	18' RT	9.97	N ± 6.69	E ± 6.7	S ± 6.67
D17	JUNCTION BOX	12+54.56	19' LT	10.30	N ± 7.16	S ± 7.17	
D18	JUNCTION BOX	12+56.12	18' RT	10.30	N ± 6.83	S ± 6.86	
D19	FDOT TYPE C	12+73	12.5' LT	9.34	N ± 7.22		
D20	FDOT TYPE 6	12+73	12.25' RT	9.34	N ± 6.89	± 3.91	

Pavement Elevation Table Phase B

STATION	ELEVATION		
	Center Line	R EOP	L EOP
11+00	9.336	9.126	9.126
11+50	9.689	9.479	9.479
12+00	9.68	9.47	9.47
12+50	9.763	9.553	9.553
13+00	9.811	9.601	9.601
13+50	10.141	9.931	9.931
14+00	10.472	10.262	10.262
15+00	10.32	10.11	10.11

S. PALAFOX PLACE

PEDESTRIAN IMPROVEMENTS

PROJECT NO: 24324.01

DESIGNED BY: MDL

DRAWN BY: RGG

CHK'D BY: MDL

PROJ. MGR: JF

DATE: JULY 2025

PALAFOX PLACE

DRAINAGE PLAN

REVISION/ACTION TAKEN




APPR.

DATE

NO.

NOT RELEASED FOR CONSTRUCTION BY DATE

E:\DWC\243\24324.03 Downtown Resurfacing\C-124 Profile.dwg, Jul 09, 2025 - 10:47:02AM, rgeiger

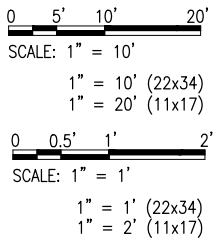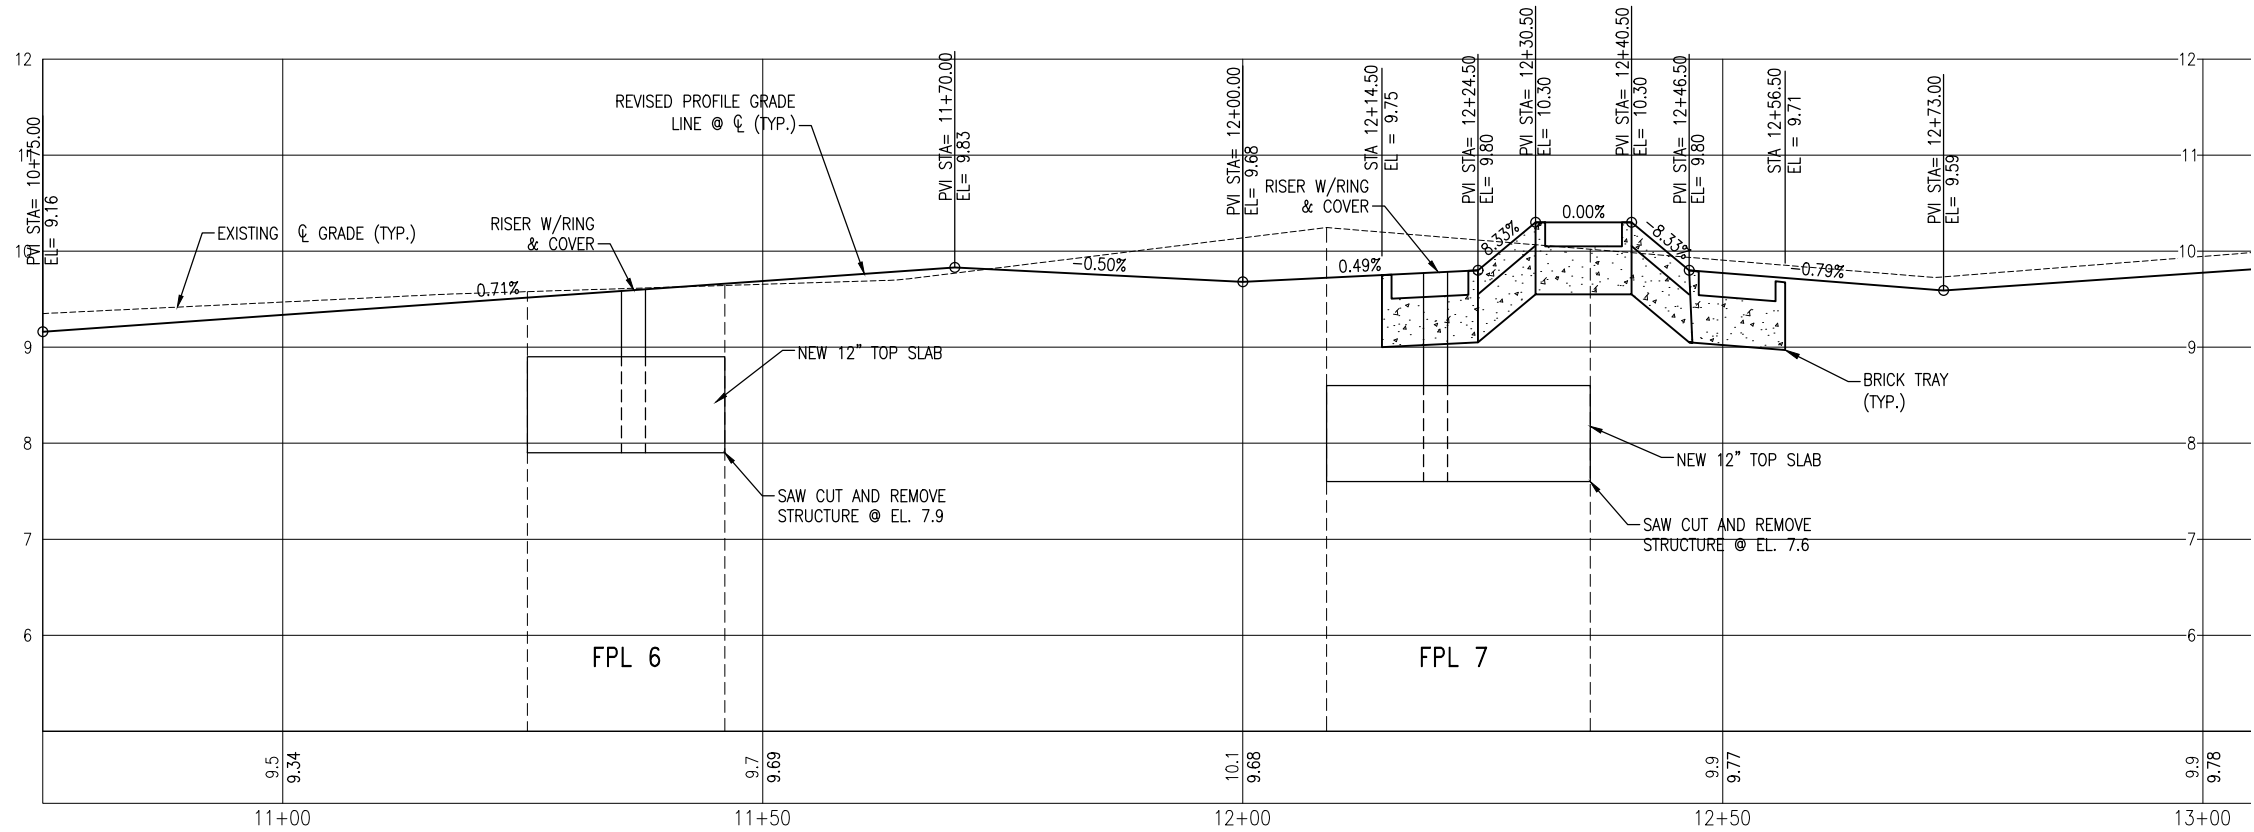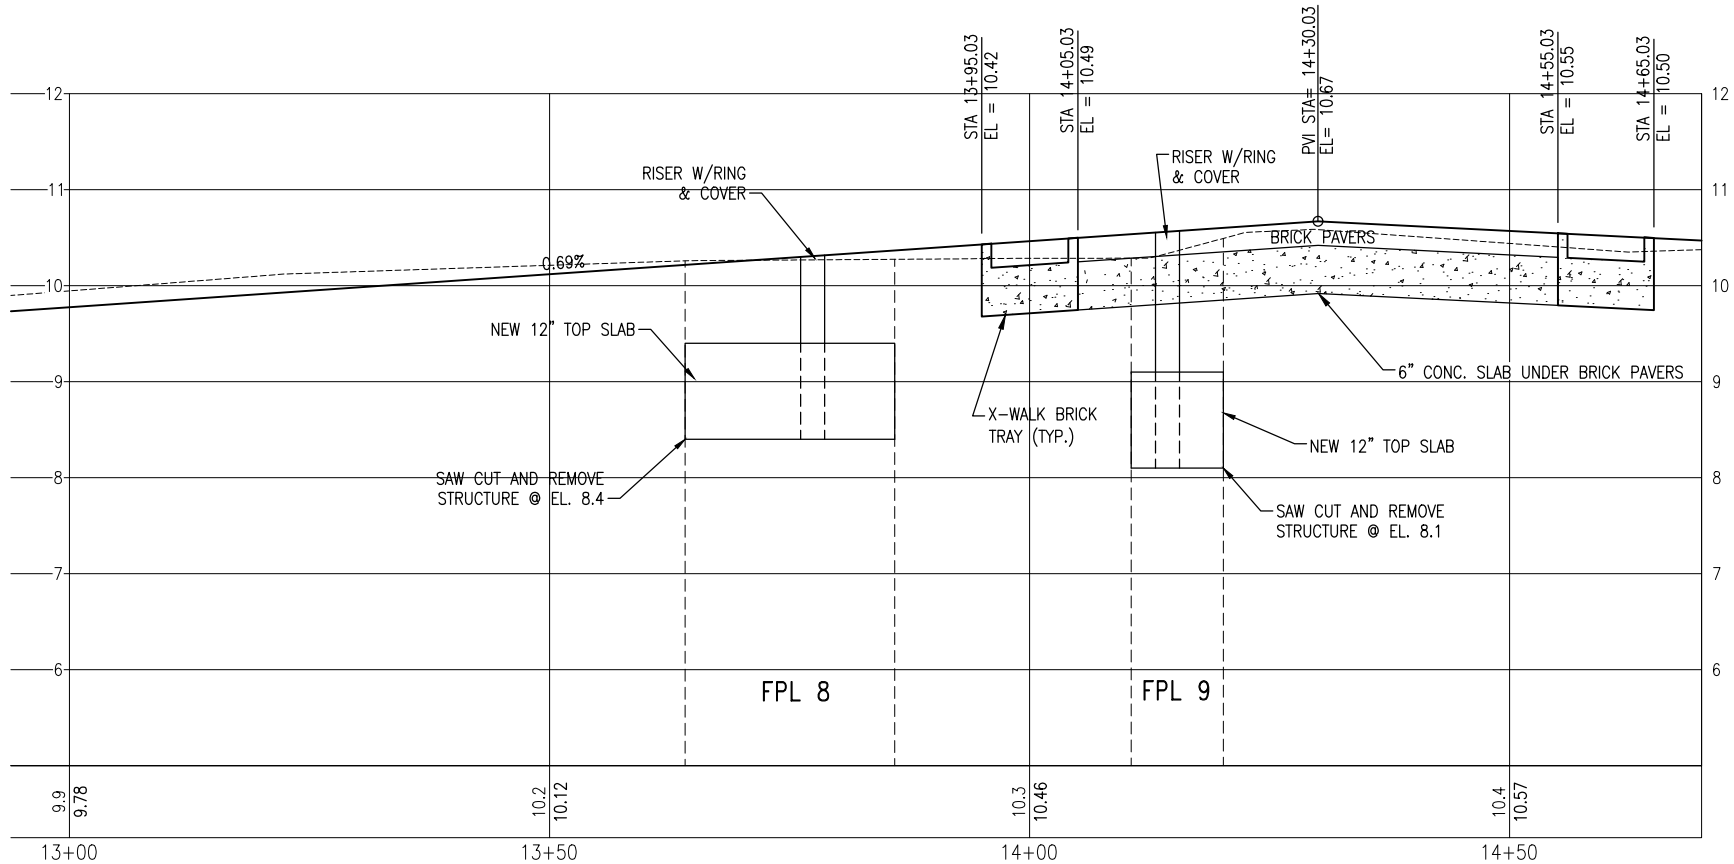

PHASE B

PALAFIX PLACE
CENTERLINE PROFILE

S. PALAFIX PLACE
PEDESTRIAN
IMPROVEMENTS



BASKERVILLE-DONOVAN, INC.
ENGINEERING THE SOUTH SINCE 1927

449 W. MAIN ST., PENSACOLA, FL 32502 (850) 438-9861
ENGINEERING BUSINESS: EB-0000340
Pensacola - Panama City Beach - Tallahassee - Mobile
This drawing is the property of BASKERVILLE-DONOVAN, INC. and is not to be reproduced in whole or in part. It is not to be used on any other project and is to be returned upon request.

PROJECT NO.	NO.	DATE	APPR.	REVISION/ACTION TAKEN
24324.01				
DESIGNED BY: MDL				
DRAWN BY: RGG				
CHK'D BY: MDL				
PROJ. MGR: JIF				
DATE: JULY 2025				

NOT RELEASED FOR CONSTRUCTION BY _____ DATE ____/____/____
--

C-124

 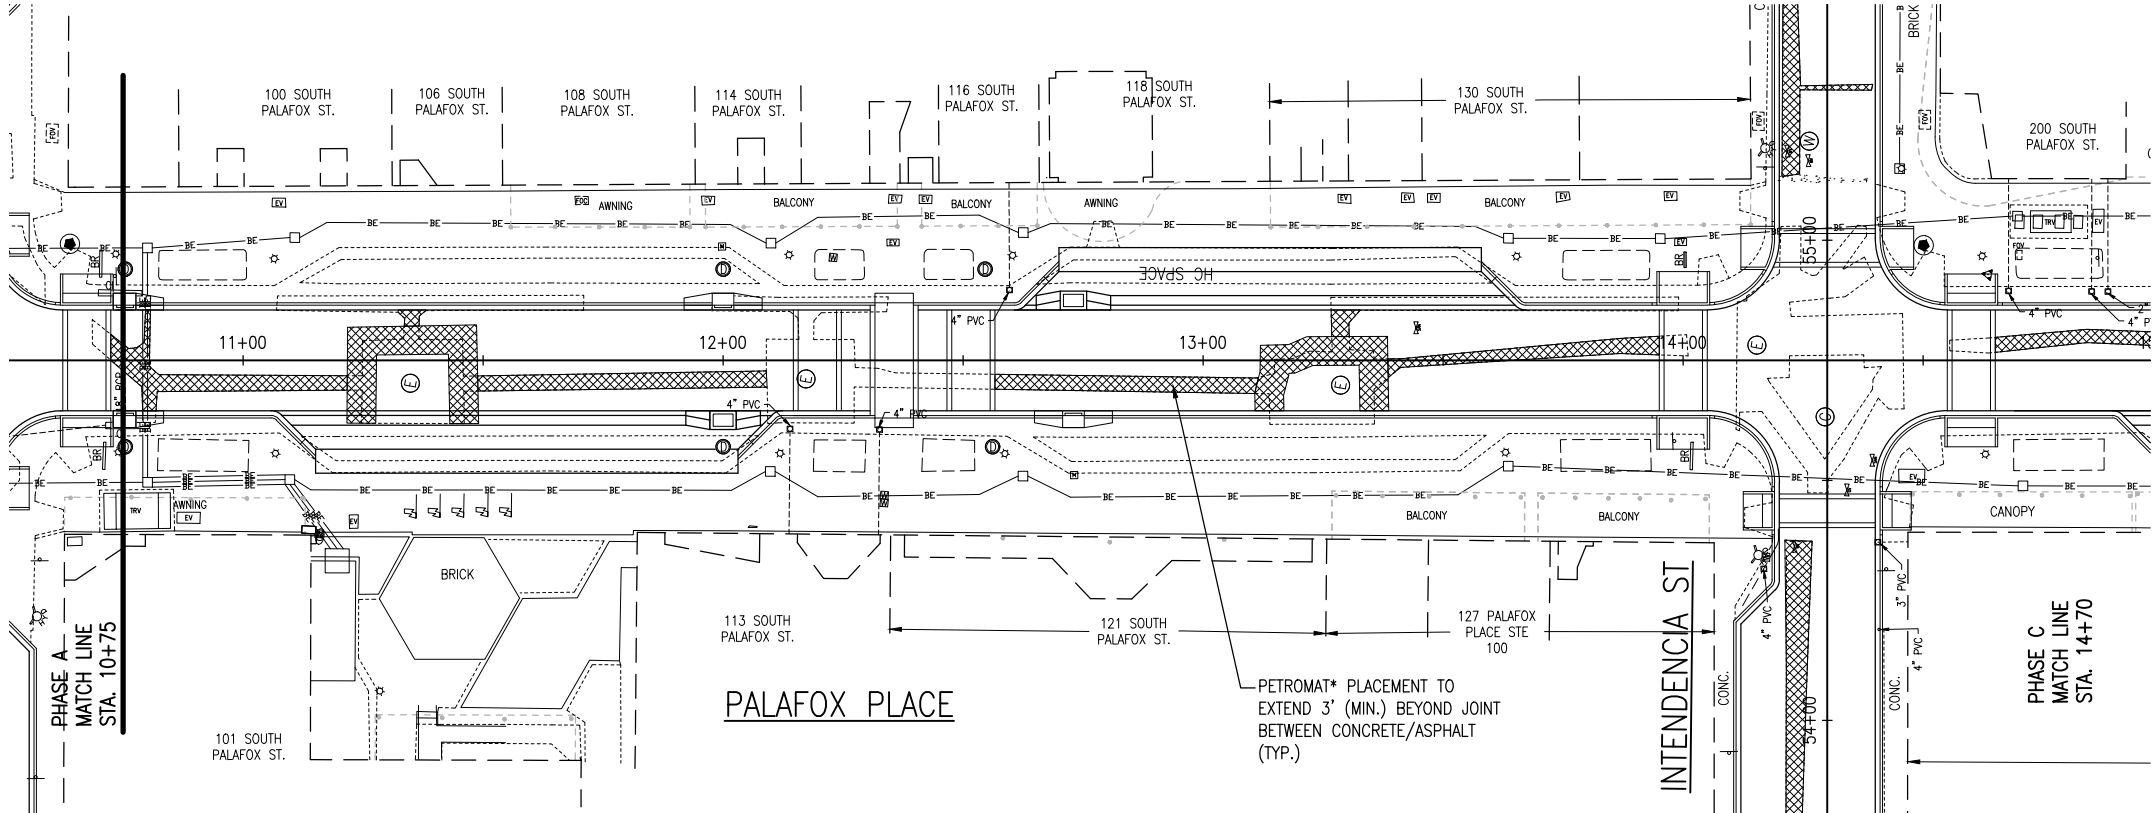

LEGEND



 PETROMAT

* FURNISH AND INSTALL A NONWOVEN POLYPROPYLENE PAVING FABRIC (PETROMAT AS MANUFACTURED BY PROPEX OPERATING COMPANY, LLC, OR APPROVED EQUAL) AS A MOISTURE BARRIER AND STRESS-ABSORBING INTERLAYER IN ASPHALT PAVEMENT CONSTRUCTION. THE FABRIC SHALL MEET AASHTO M 288 GUIDELINES FOR PAVING FABRICS AND HAVE A MINIMUM GRAB TENSILE STRENGTH OF 100 LBS (ASTM D4632). APPLY AN ASPHALT TACK COAT AT A RATE OF 0.20-0.25 GALLONS PER SQUARE YARD, ENSURING FULL SATURATION OF THE FABRIC PRIOR TO PLACEMENT OF THE ASPHALT OVERLAY. INSTALL IN ACCORDANCE WITH MANUFACTURER'S RECOMMENDATIONS AND PROJECT SPECIFICATIONS. APPROVED EQUALS MUST DEMONSTRATE EQUIVALENT PERFORMANCE IN REDUCING REFLECTIVE CRACKING AND WATER INFILTRATION, SUBJECT TO ENGINEER'S APPROVAL.

PHASE B

PALAFAX PLACE PETROMAT PLACEMENT PLAN	PROJECT NO:	24324.01	NO.	DATE	APPR.	REVISION / ACTION	TAKEN
	DESIGNED BY:	MDL					
	DRAWN BY:	RGG					
	CHK'D BY:	MDL					
	PROJ. MGR:	JJF					
DATE: JULY 2025		NOT RELEASED FOR CONSTRUCTION BY _____ DATE ____/____/____					
S. PALAFAX PLACE PEDESTRIAN IMPROVEMENTS							
 BASKERVILLE-DONOVAN, INC. ENGINEERING THE SOUTH SINCE 1927 449 W. MAIN ST., PENSACOLA, FL 32502 (850) 438-9861 ENGINEERING BUSINESS: EB-0000340 Pensacola - Panama City Beach - Tallahassee - Mobile This drawing is the property of BASKERVILLE-DONOVAN, INC. and is not to be reproduced in whole or in part. It is not to be used on any other project and is to be returned upon request.							

C-125

 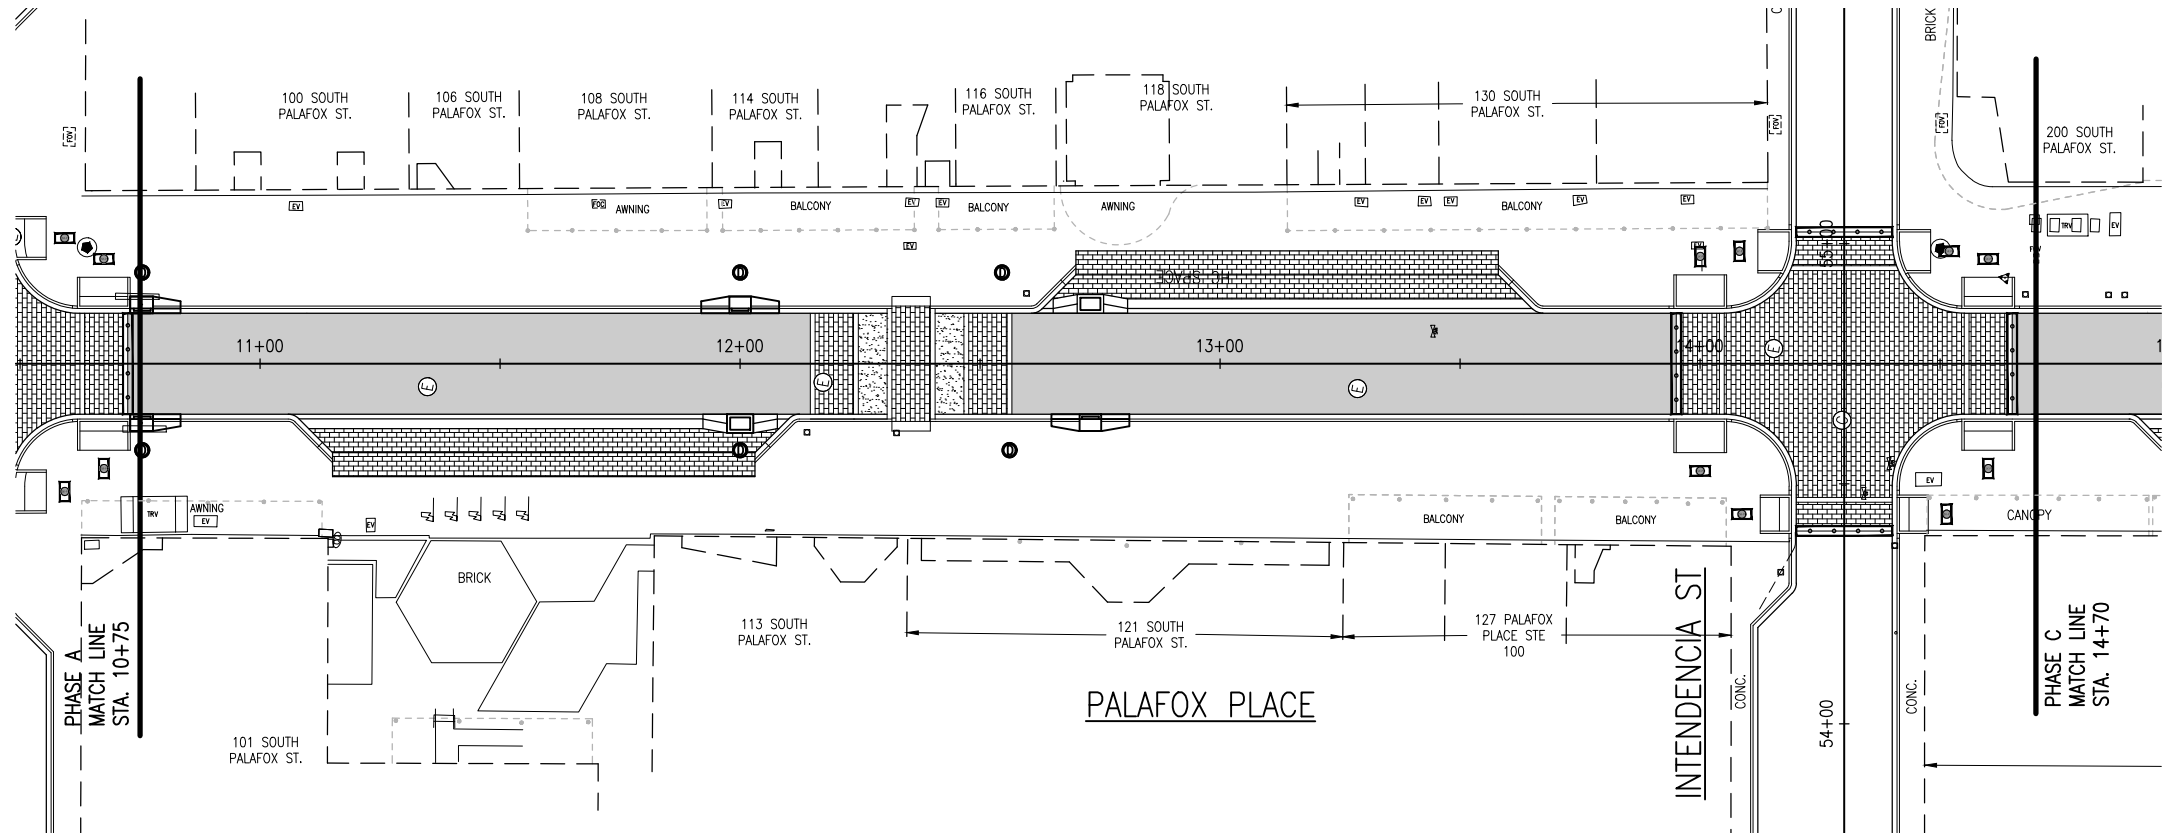

- LEGEND**
- ① DRAINAGE MANHOLE
 - ② SANITARY SEWER MANHOLE
 - ③ ELECTRICAL MANHOLE
 - ④ COMMUNICATIONS MANHOLE
 - ⑤ POTABLE WATER MANHOLE
 - ⑥ GAS VALVE
 - ⑦ WATER VALVE
 - ⑧ SANITARY SEWER VALVE
 - [Pattern] PAVEMENT OVERLAY
 - [Pattern] BRICK PAVERS
 - [Pattern] CONCRETE



- NOTES:**
- THE PAVER HATCH SHOWN ON CIVIL DRAWINGS IS GENERIC. REFER TO LANDSCAPE PLANS FOR AUTHORITATIVE PAVER LAYOUT, WHICH TAKES PRECEDENCE.

PHASE B

PALAFOX PLACE OVERLAY PLAN	PROJECT NO: 24324.01	NO.	DATE	APPR.	REVISION/ACTION	TAKEN
	DESIGNED BY: MDL					
	DRAWN BY: RGG					
	CHK'D BY: MDL					
C-126	PROJ. MGR: JIF					
	DATE: JULY 2025					
NOT RELEASED FOR CONSTRUCTION BY _____ DATE ____/____/____						
S. PALAFOX PLACE PEDESTRIAN IMPROVEMENTS						
BASKERVILLE-DONOVAN, INC. ENGINEERING THE SOUTH SINCE 1927 449 W. MAIN ST., PENSACOLA, FL 32502 (850)438-9861 ENGINEERING BUSINESS: EB-0000340 Pensacola - Panama City Beach - Tallahassee - Mobile This drawing is the property of BASKERVILLE-DONOVAN, INC. and is not to be reproduced in whole or in part. It is not to be used on any other project and is to be returned upon request.						

JASON J. FRICK P.E.
FL Reg. Engineer #56469




K:\243\24324.00 City of Pensacola RFQ 23-003\24324.03 S Palafax Pedestrian Improvements\5. DWG\C-127 Striping-Rom-Ind.dwg, Aug 29, 2025 - 10:00:10AM, niloyd

 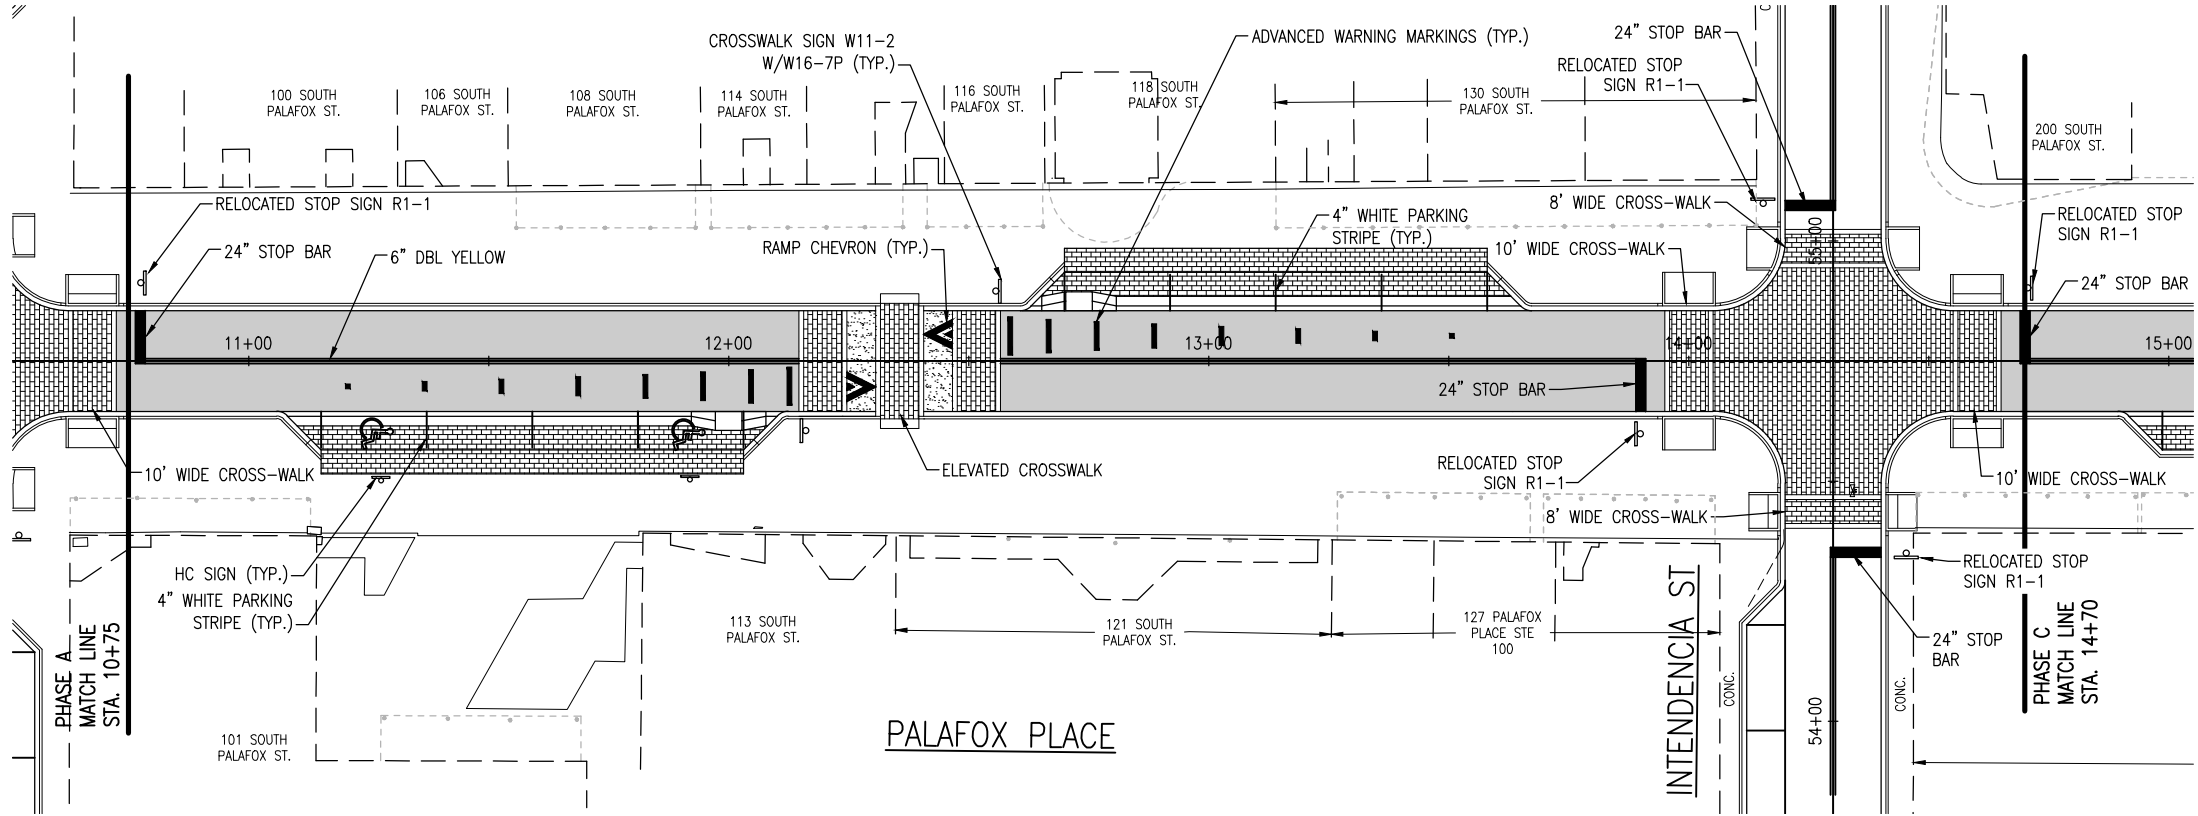


PHASE B

PALAFOX PLACE SIGNAGE / STRIPING PLAN	PROJECT NO: 24324.01	NO.	DATE	APPR.	REVISION/ACTION TAKEN	S. PALAFOX PLACE PEDESTRIAN IMPROVEMENTS	 BASKERVILLE-DONOVAN, INC. ENGINEERING THE SOUTH SINCE 1927 449 W. MAIN ST., PENSACOLA, FL 32502 (850) 438-9861 ENGINEERING BUSINESS: EB-0000340 Pensacola - Panama City Beach - Tallahassee - Mobile	JASON J. FRICK, P.E. FL Reg. Engineer #96469	This drawing is the property of BASKERVILLE-DONOVAN, INC. and is not to be reproduced in whole or in part. It is not to be used on any other project and is to be returned upon request.
	DESIGNED BY: MDL DRAWN BY: RGG CHK'D BY: MDL PROJ. MGR: JIF DATE: AUG 2025								
C-127	NOT RELEASED FOR CONSTRUCTION BY _____ DATE ____/____/____								


E:\DWC\243\24324.03 Downtown Resurfacing\C-127A Bollard Plan-Rom-Ind-XSec.dwg, Jul 09, 2025 - 10:47:37AM, rgeiger

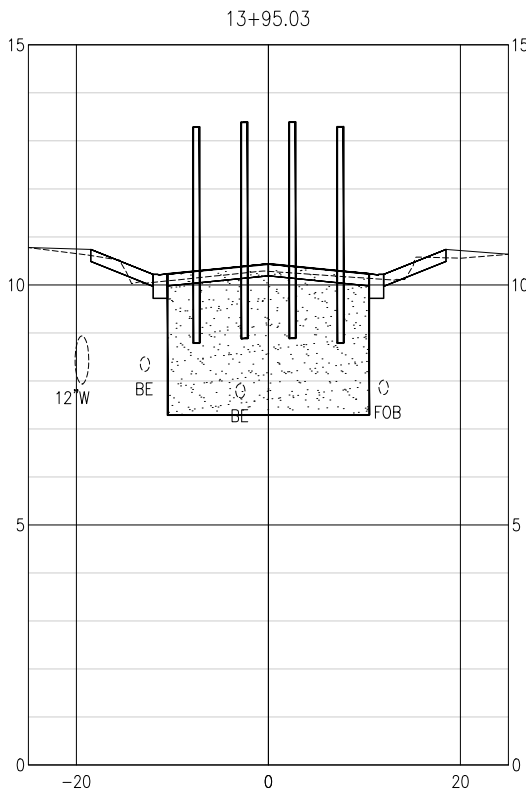 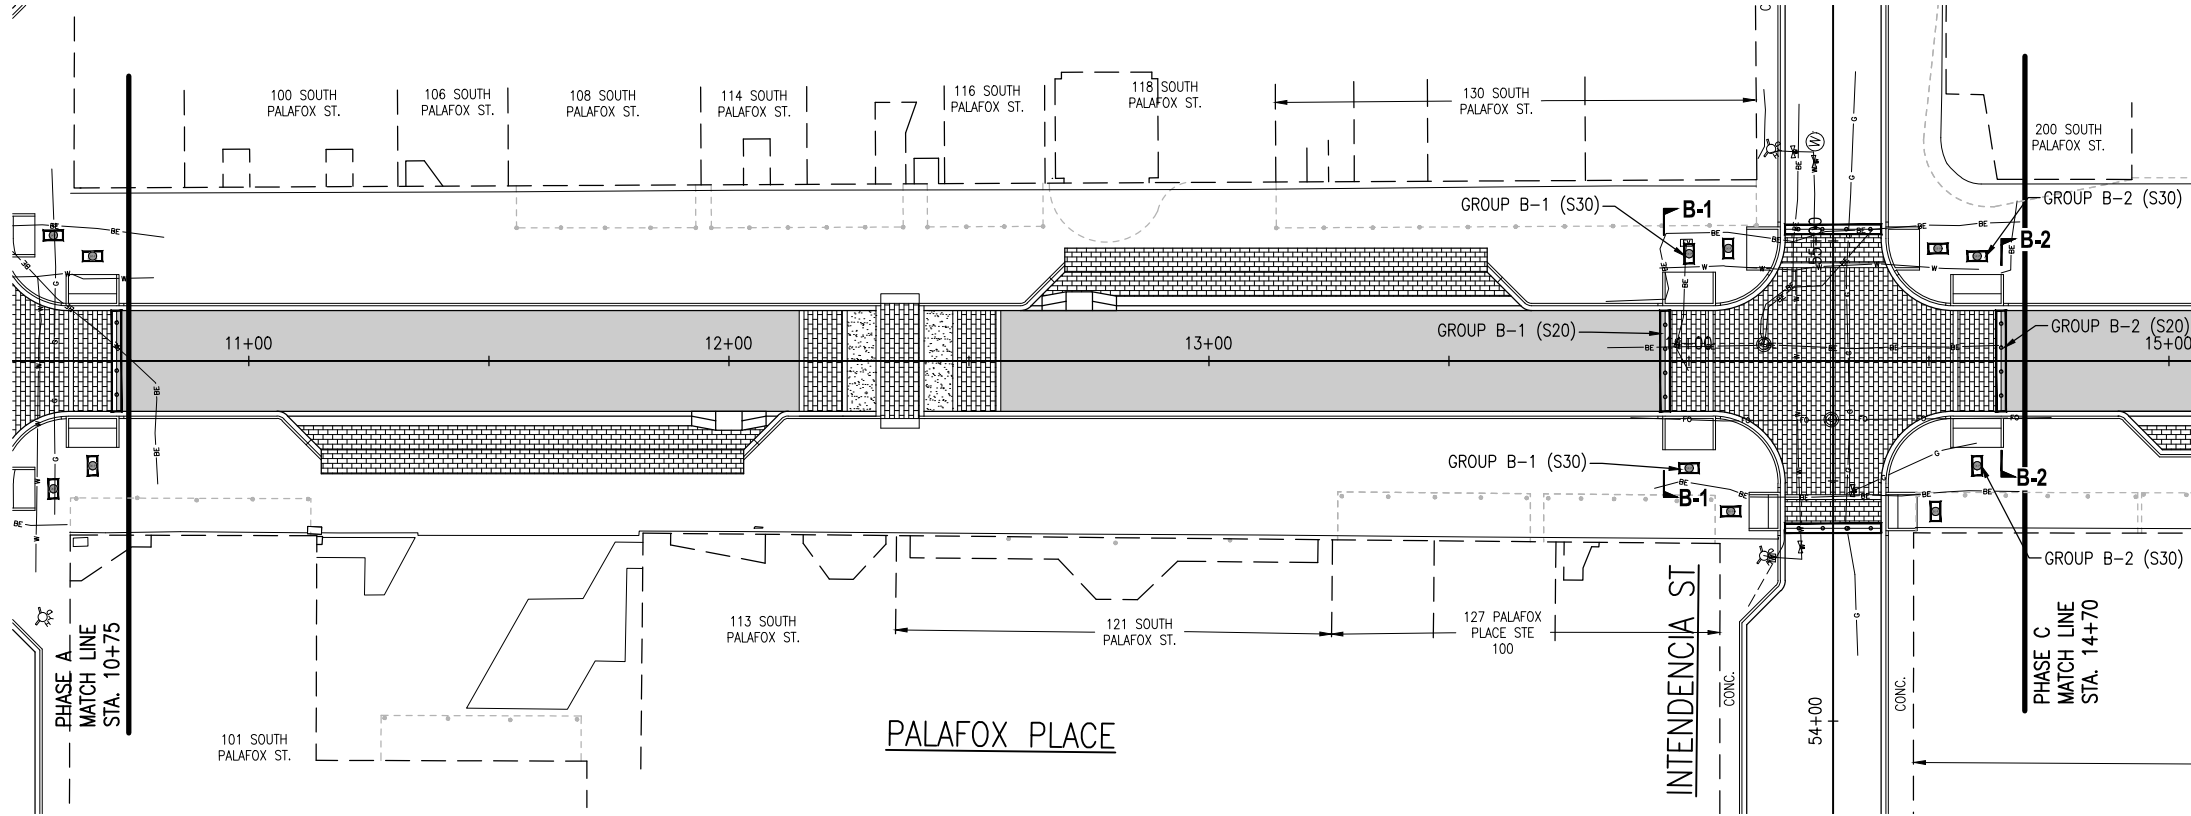


SECTION B-1

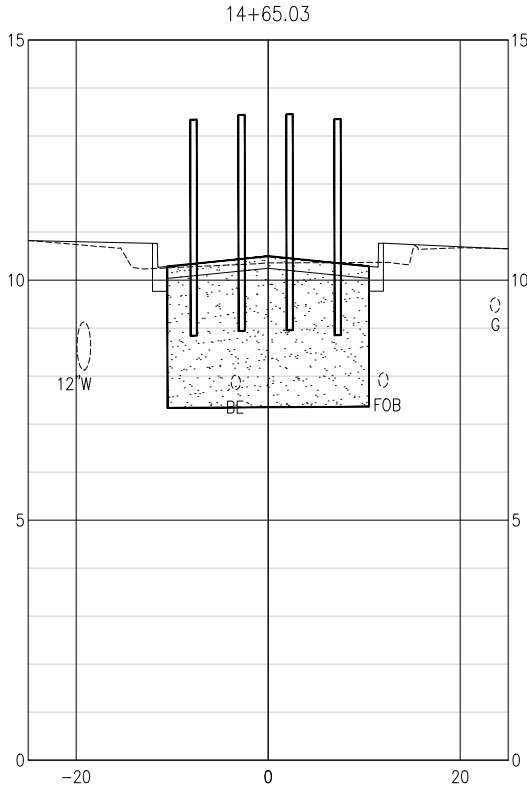

SECTION B-2

 

SCALE: 1" = 10'
1" = 10' (22x34)
1" = 20' (11x17)

 

SCALE: 1" = 2'
1" = 2' (22x34)
1" = 4' (11x17)

NOTES:

1. THE LOCATIONS OF BOLLARDS SHOWN ON THIS PLAN ARE BASED ON AVAILABLE UTILITY INFORMATION. IN THE EVENT OF A DISCOVERED CONFLICT WITH EXISTING UTILITIES DURING CONSTRUCTION, THE CONTRACTOR SHALL IMMEDIATELY NOTIFY THE ENGINEER/LANDSCAPE ARCHITECT AND COORDINATE FIELD ADJUSTMENTS TO BOLLARD PLACEMENT. THE CONTRACTOR SHALL VERIFY UTILITY LOCATIONS THROUGH FLORIDA 811 (SUNSHINE 811) OR OTHER APPROVED METHODS BEFORE COMMENCING WORK.
2. SEE SHEET C-215 (BOLLARD SCHEDULE) FOR GROUP IDENTIFICATION AND CORRESPONDING SIZE/STYLE.

PALAFOX PLACE
BOLLARD PLAN
AND CROSS-SECTIONS

S. PALAFOX PLACE
PEDESTRIAN
IMPROVEMENTS

BASKERVILLE-DONOVAN, INC.
ENGINEERING THE SOUTH SINCE 1927

449 W. MAIN ST., PENSACOLA, FL 32502 (850)438-9861
ENGINEERING BUSINESS: EB-0000340


Pensacola - Panama City Beach - Tallahassee - Mobile

Jason J. Erick, P.E.
FL Reg. Engineer #86469

This drawing is the property of Baskerville-Donovan, Inc. and is not to be reproduced in whole or in part. It is not to be used on any other project and is to be returned upon request.



C-127A

PHASE B

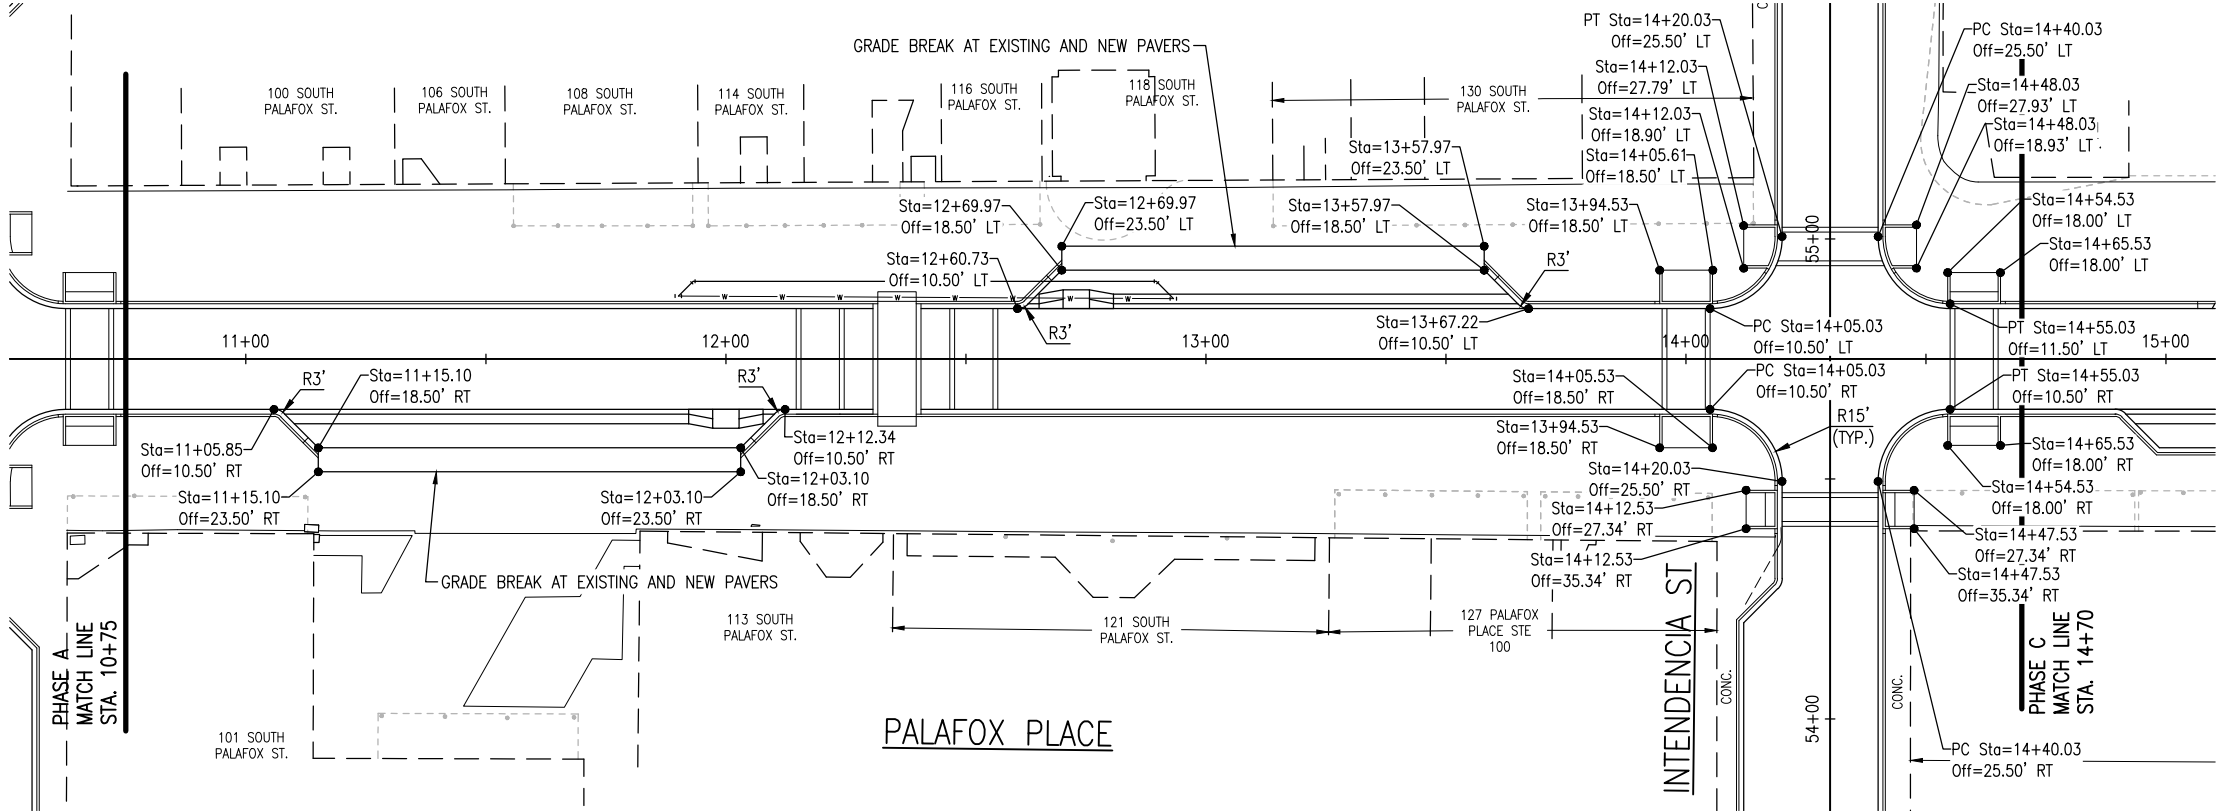

PHASE B

PALAFOX PLACE STAKING PLAN STRIPING PLAN	PROJECT NO: 24324.01	NO.	DATE	APPR.	REVISION/ACTION TAKEN
	DESIGNED BY: MDL				
	DRAWN BY: RGG				
	CHK'D BY: MDL				
	PROJ. MGR: JUF				
	DATE: JULY 2025	NOT RELEASED FOR CONSTRUCTION BY _____ DATE ____/____/____			
S. PALAFOX PLACE PEDESTRIAN IMPROVEMENTS					
 BASKERVILLE-DONOVAN, INC. ENGINEERING THE SOUTH SINCE 1927 449 W. MAIN ST., PENSACOLA, FL 32502 (850) 438-9861 ENGINEERING BUSINESS: EB-0000340 Pensacola - Panama City Beach - Tallahassee - Mobile JASON J. FRICK, P.E. FL Reg. Engineer #96469					
C-128					

 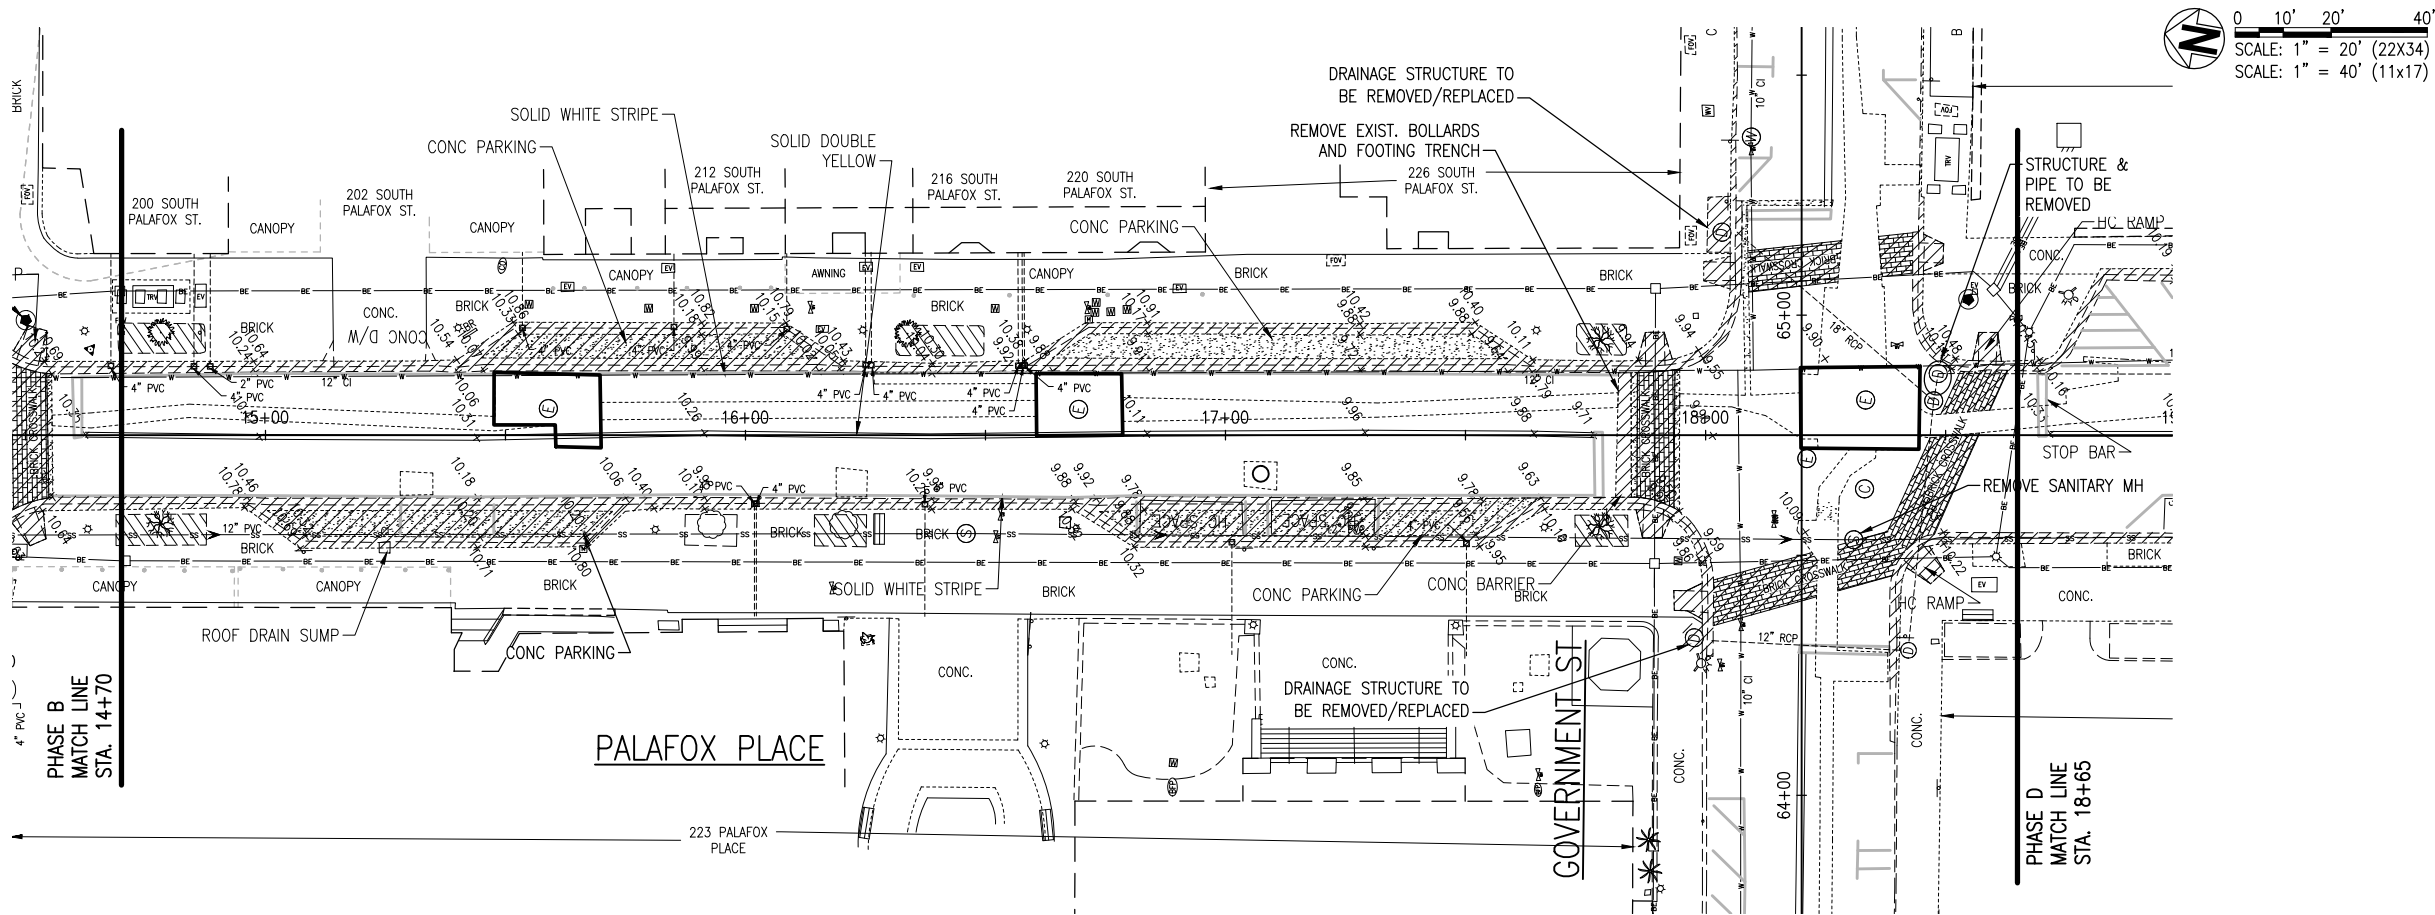


NOTES:

1. PAVEMENT CUTS SHALL BE PERFORMED BY SAWCUTTING AND SHALL BE FULL-DEPTH TO ENSURE CLEAN EDGES AND MINIMIZE DISTURBANCES TO ADJACENT AREAS.
2. REMOVE PAVEMENT IN CONTROLLED SECTIONS USING METHODS THAT PREVENT DAMAGE TO UNDERLYING UTILITIES (e.g., WATER, GAS, ELECTRICAL, TELECOM).
3. HAND EXCAVATION OR LIGHT EQUIPMENT SHALL BE USED WITHIN 12 INCHES OF KNOWN UTILITY LINES, AS VERIFIED BY POTHOLING OR UTILITY LOCATES PRIOR TO WORK.
4. CONTRACTOR SHALL COORDINATE WITH UTILITY OWNERS AND COMPLY WITH ALL APPLICABLE STANDARDS FOR UTILITY PROTECTION. DISPOSE OF DEBRIS OFF-SITE PER LOCAL REGULATIONS. *

LEGEND

- ① DRAINAGE MANHOLE
- ② SANITARY SEWER MANHOLE
- ③ ELECTRICAL MANHOLE
- ④ COMMUNICATIONS MANHOLE
- ⑤ POTABLE WATER MANHOLE
- ⊕ GAS VALVE
- ⊕ WATER VALVE
- ⊕ SANITARY SEWER VALVE
- ▨ FPL UTILITY TRENCH LIMITS
- ▩ TO BE REMOVED

PALAFOX PLACE EXISTING CONDITIONS / DEMOLITION PLAN	PROJECT NO: 24324.01	NO.	DATE	APPR.	REVISION / ACTION	TAKEN
	DESIGNED BY: JUF					
	DRAWN BY: RGG					
	CHK'D BY: MDL					
	PROJ. MGR: JUF					
	DATE: JULY 2025					
NOT RELEASED FOR CONSTRUCTION BY _____ DATE _____						
BASKERVILLE-DONOVAN, INC. ENGINEERING THE SOUTH SINCE 1927 449 W. MAIN ST., PENSACOLA, FL 32502 (850)438-9861 ENGINEERING BUSINESS: EB-0000340 Pensacola - Panama City Beach - Tallahassee - Mobile JOHN J. FRICK, P.E. FL Reg. Engineer #96469						
C-131						

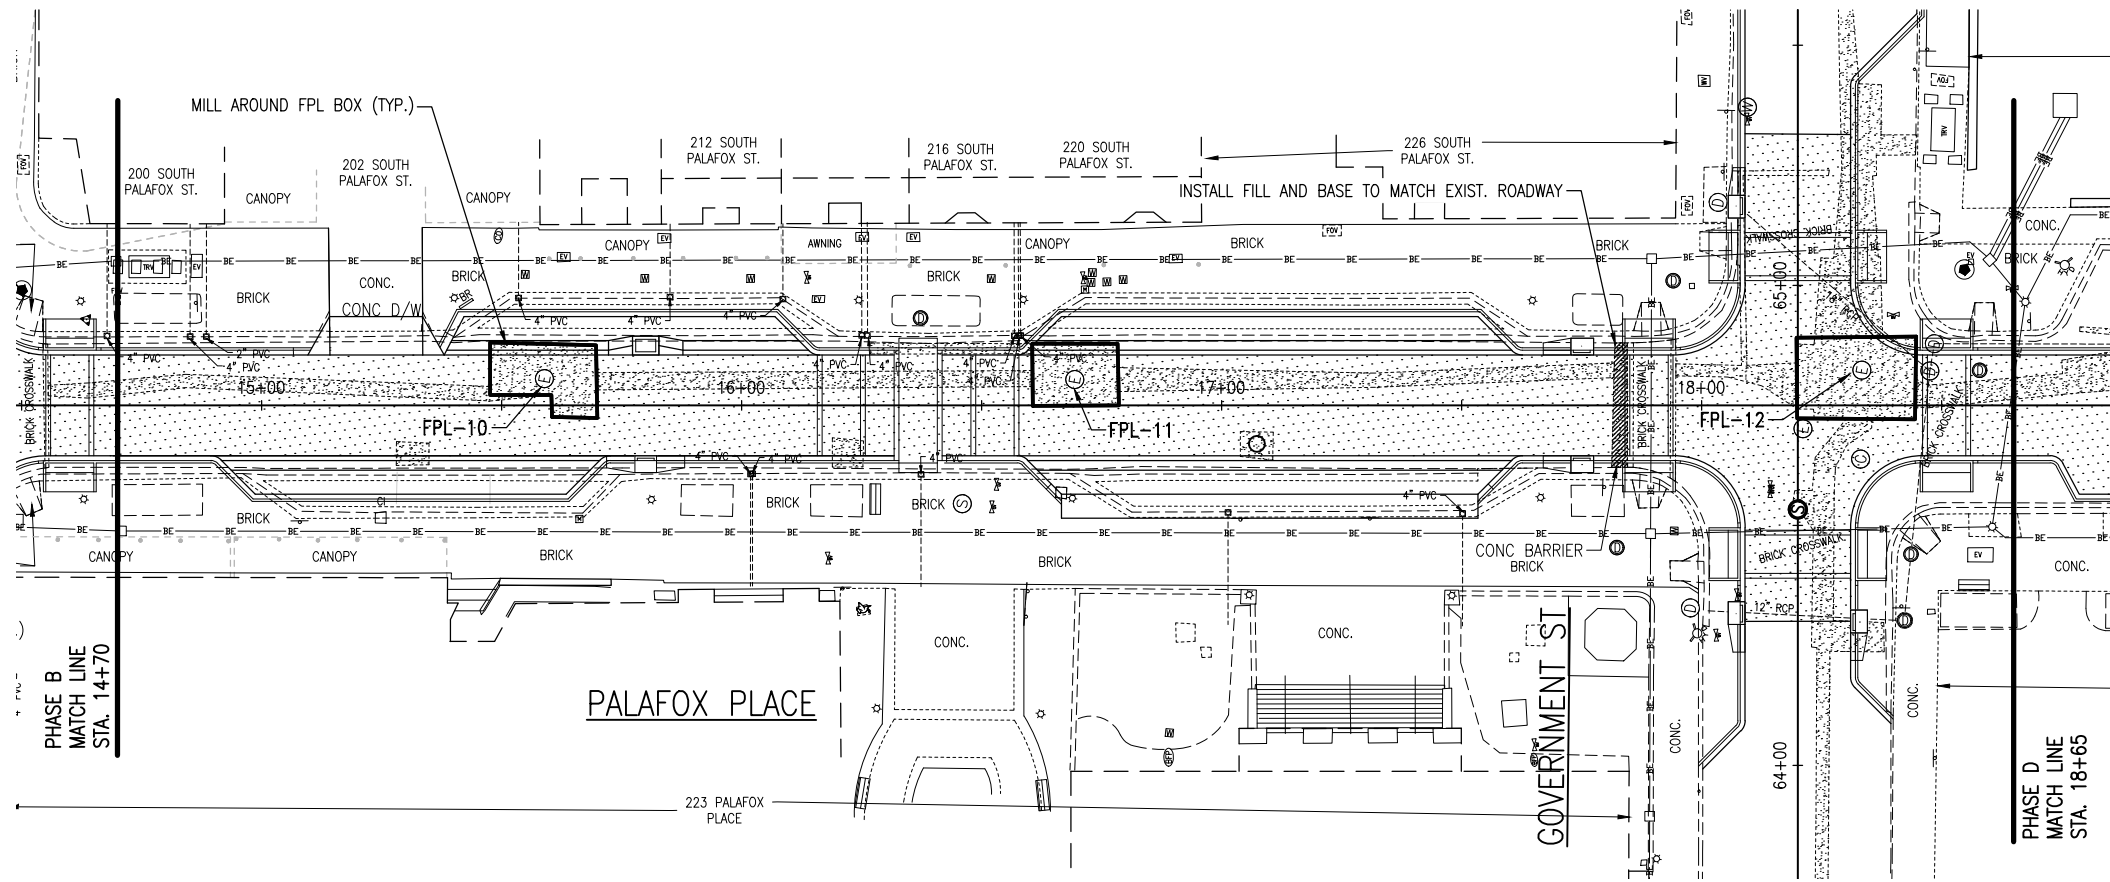

NOTE:

1. CLEAN SURFACE OF DIRT, WATER, DEBRIS AND LOOSE MATERIALS AFTER MILLING.
2. PACK MILLING EDGES WITH MATERIAL TO TAPER TRANSITION BEFORE RELEASING ANY TRAFFIC. NO TRANSITION OVER 0.5 INCHES.
3. MILL ASPHALT PAVEMENT A DEPTH OF 1.5"-3.0" TO REMOVE SURFACE COURSE AND ACHIEVE A UNIFORM BASE.


PHASE C

PROJECT NO:	24324.01	NO.	DATE	APPR.	REVISION/ACTION TAKEN
DESIGNED BY:	MDL				
DRAWN BY:	RCG				
CHK'D BY:	MDL				
PROJ. MGR:	JJF				
DATE: JULY 2025		NOT RELEASED FOR CONSTRUCTION BY _____ DATE ____/____/____			



BASKERVILLE-DONOVAN, INC.
ENGINEERING THE SOUTH SINCE 1927

JASON J. FRICK P.E. Fl. Reg. Engineer #86469	Pensacola - Panama City Beach - Tallahassee - Mobile	ENGINEERING BUSINESS: EB-0000340
<i>This drawing is the property of BASKERVILLE-DONOVAN, INC. and is not to be reproduced in whole or in part. It is not to be used on any other project and is to be returned upon request.</i>		

 




	DRAINAGE MANHOLE
	SANITARY SEWER MANHOLE
	ELECTRICAL MANHOLE
	COMMUNICATIONS MANHOLE
	POTABLE WATER MANHOLE
	GAS VALVE
	WATER VALVE
	SANITARY SEWER VALVE
	NEW SPOT GRADE
	DRAINAGE FLOW DIRECTION

1. ALL ROOF DRAIN PIPING EXTENSIONS SHALL BE EPOXY COATED DUCTILE IRON.
2. ALL ROOF DRAIN PIPING SHALL AT A MINIMUM MATCH THE SLOPE OF THE PEDESTRIAN WALK EXTENSION AND EXIT WITHIN THE CURB FACE.
3. EXTEND ROOF DRAINS TO CURB-0-LET FITTING.

STRUCTURE	TYPE	STATION	OFFSET	THROAT/TOP ELEV	INVERT ELEV	INVERT ELEV	INVERT ELEV	REMARKS
D21	FDOT TYPE C	15+80	12.50' LT	9.71	N ± 8.12	S ± 5.81		WEEP HOLE
D22	FDOT TYPE 6	15+80	12.25' RT	9.71		S ± 6.63		WEEP HOLE
D23	JUNCTION BOX	16+37.26	18.18' LT	10.70	N ± 5.64	S ± 5.64		WEEP HOLE
D24	FDOT TYPE 5	17+75	12.25' LT	9.31		SE ± 7.53	N ± 5.33	WEEP HOLE
D25	FDOT TYPE 5	17+75	12.25' RT	9.31	N ± 6.06	W ± 6.04		WEEP HOLE
D26	JUNCTION BOX	17+94.06	25.94' LT	10.15	NW ± 7.47	SE ± 7.46		
D27	JUNCTION BOX	17+82.33	29.62' RT	10.20	E ± 5.99	SW ± 5.99		
D28	FDOT TYPE 5	18+07.18	41.51' LT	9.68	SW ± 7.40 (EXIST)	NW ± 7.41		
D29	FDOT TYPE 5	18+07.26	43.40' RT	9.88	S ± 7.93 (EXIST)	NE ± 5.90		
D30	FDOT TYPE 5	18+32.76	45.13' RT	9.89	S ± 5.17 (EXIST)	N ± 5.17 (EXIST)		WEEP HOLE

STATION	ELEVATION				
	Center Line	REOP	LEOP	R Parking	L Parking
15+50	10.07	9.86	9.86	0	0
16+00	10.019	9.809	9.809	0	0
16+50	10.143	9.933	9.933	0	0
17+00	9.894	9.684	9.684	0	0
17+50	9.645	9.435	9.435	0	0
18+50	10.32	10.109	10.109	0	0
19+00	10.01	9.80	9.80	9.604	9.44

E:\DWC\243\24324.03 Downtown Resurfacing\C-134 Profile.dwg, Jul 09, 2025 - 10:48:17AM, rgeiger

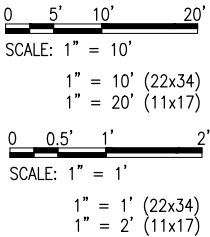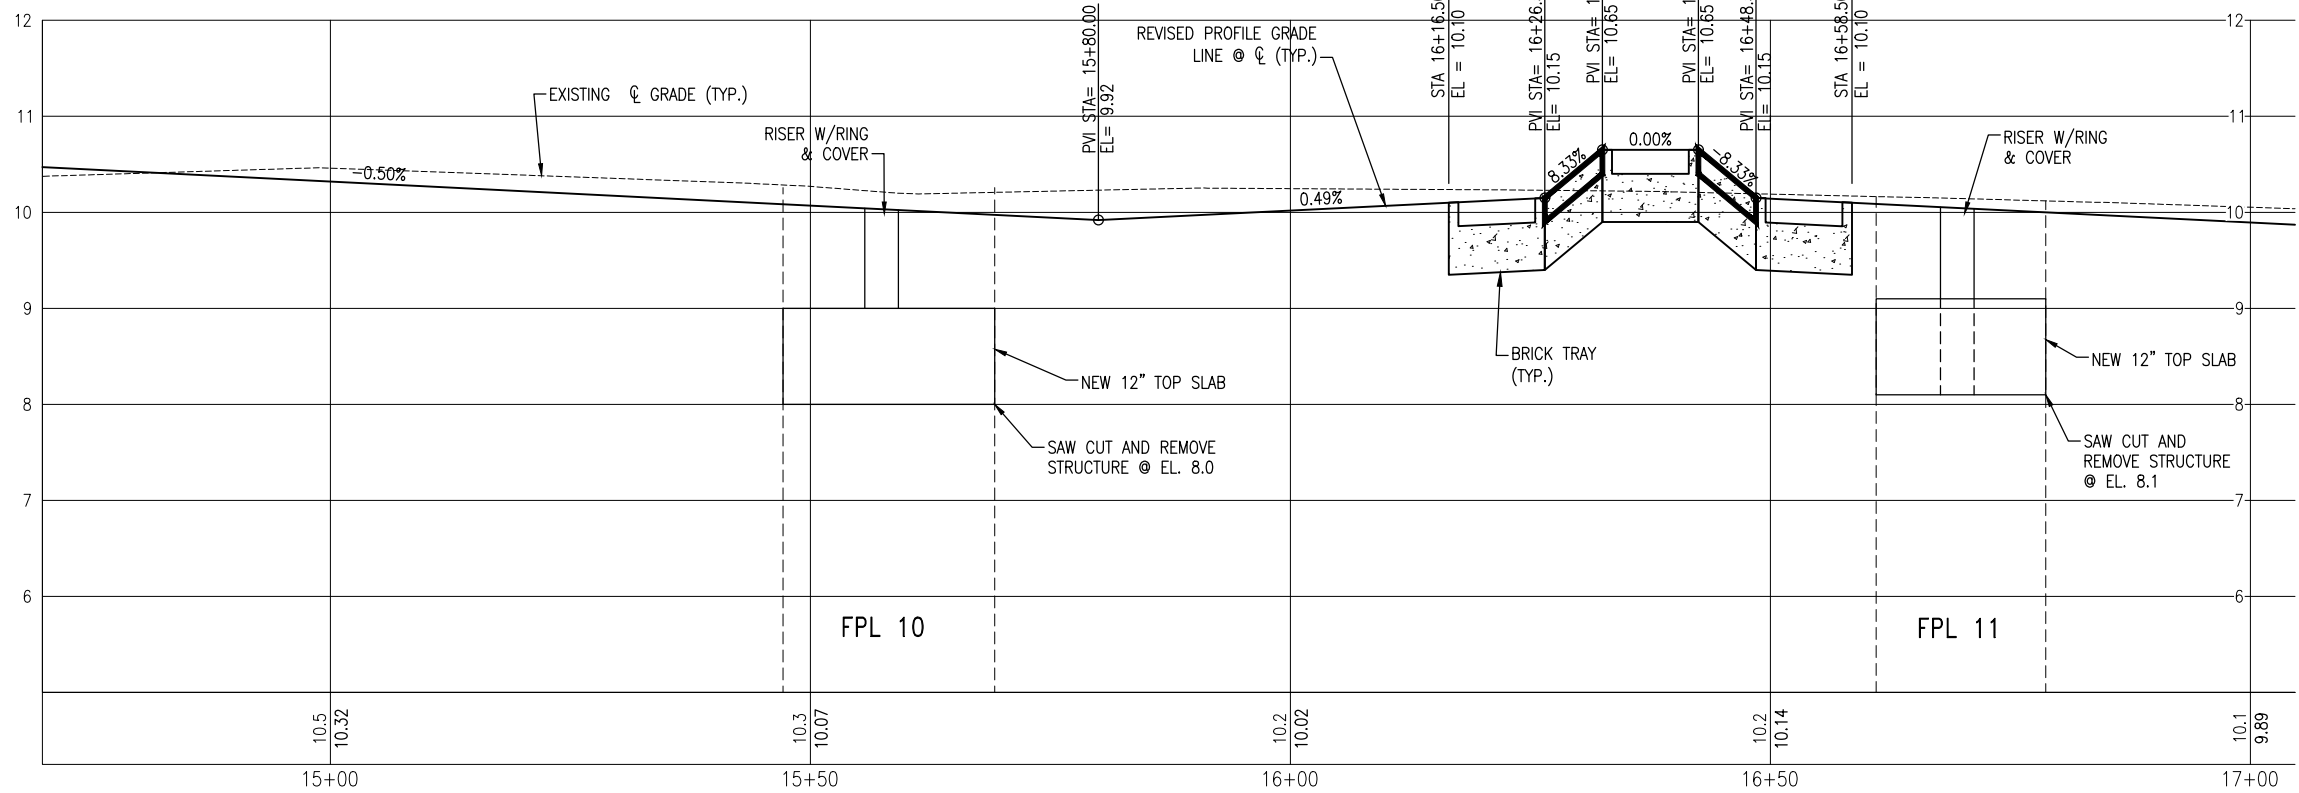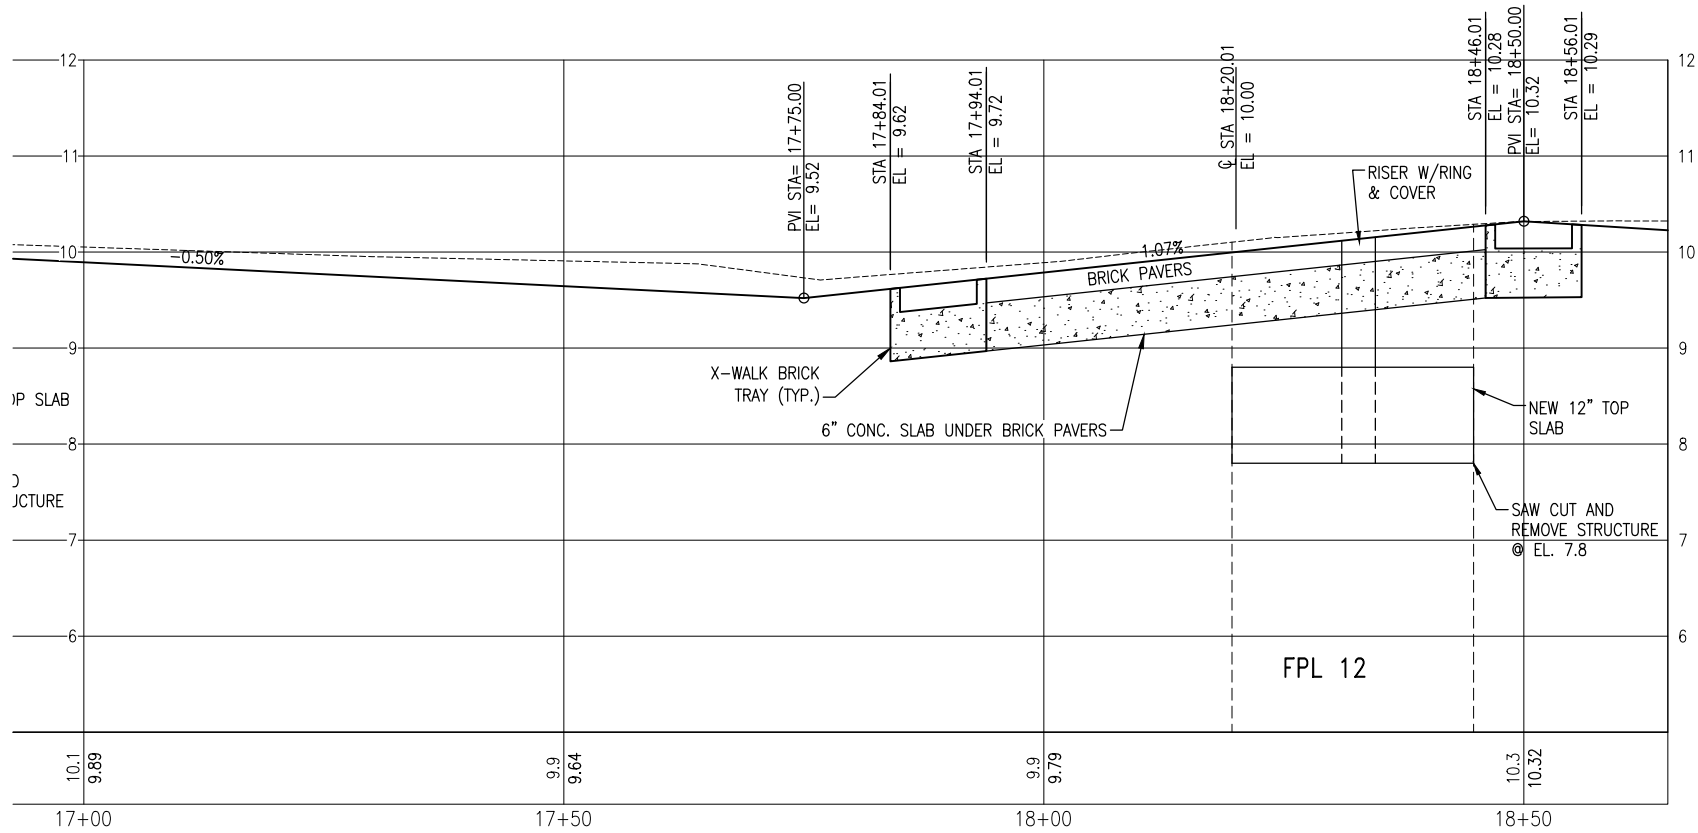

PHASE C

PALAFIX PLACE
CENTERLINE PROFILE

C-134

S. PALAFIX PLACE
PEDESTRIAN
IMPROVEMENTS

PROJECT NO.	NO.	DATE	APPR.	REVISION/ACTION	TAKEN
24324.01					
DESIGNED BY: MDL					
DRAWN BY: RGG					
CHK'D BY: MDL					
PROJ. MGR: JF					
DATE: JULY 2025					

NOT RELEASED FOR CONSTRUCTION BY DATE

BASKERVILLE-DONOVAN, INC.
ENGINEERING THE SOUTH SINCE 1927


449 W. MAIN ST., PENSACOLA, FL 32502 (850)438-9861

ENGINEERING BUSINESS: EB-0000340

Pensacola - Panama City Beach - Tallahassee - Mobile



JOHN J. FRICK, P.E.
FL Reg. Engineer #56469

This drawing is the property of BASKERVILLE-DONOVAN, INC. and is not to be reproduced in whole or in part. It is not to be used on any other project and is to be returned upon request.

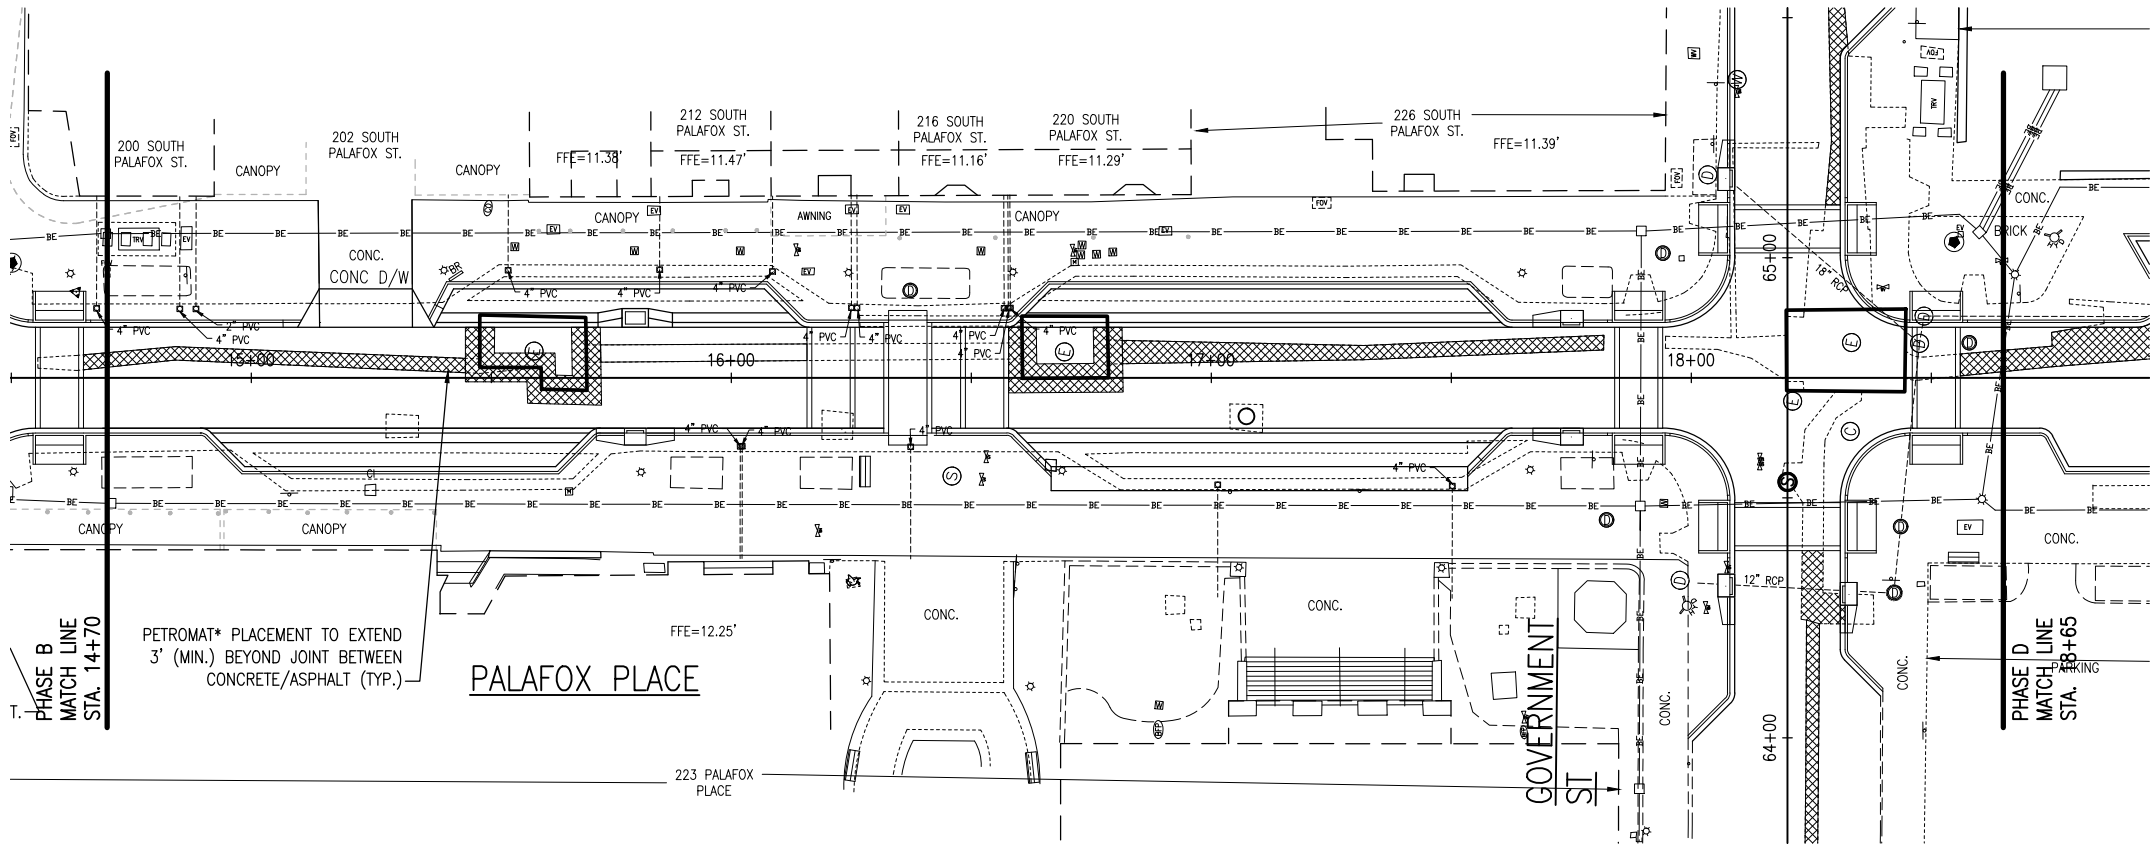

* FURNISH AND INSTALL A NONWOVEN POLYPROPYLENE PAVING FABRIC (PETROMAT AS MANUFACTURED BY PROPEX OPERATING COMPANY, LLC, OR APPROVED EQUAL) AS A MOISTURE BARRIER AND STRESS-ABSORBING INTERLAYER IN ASPHALT PAVEMENT CONSTRUCTION. THE FABRIC SHALL MEET AASHTO M 288 GUIDELINES FOR PAVING FABRICS AND HAVE A MINIMUM GRAB TENSILE STRENGTH OF 100 LBS (ASTM D4632). APPLY AN ASPHALT TACK COAT AT A RATE OF 0.20-0.25 GALLONS PER SQUARE YARD, ENSURING FULL SATURATION OF THE FABRIC PRIOR TO PLACEMENT OF THE ASPHALT OVERLAY. INSTALL IN ACCORDANCE WITH MANUFACTURER'S RECOMMENDATIONS AND PROJECT SPECIFICATIONS. APPROVED EQUALS MUST DEMONSTRATE EQUIVALENT PERFORMANCE IN REDUCING REFLECTIVE CRACKING AND WATER INFILTRATION, SUBJECT TO ENGINEER'S APPROVAL.

PALAFOX PLACE PETROMAT PLACEMENT PLAN	PROJECT NO: 24324.01	NO.	DATE	APPR.	REVISION/ACTION TAKEN
	DESIGNED BY: MDL				
	DRAWN BY: RGG				
	CHK'D BY: MDL				
	PROJ. MGR: JIF				
DATE: JULY 2025	NOT RELEASED FOR CONSTRUCTION BY _____ DATE ____/____/____				
S. PALAFOX PLACE PEDESTRIAN IMPROVEMENTS					
BASKERVILLE-DONOVAN, INC. ENGINEERING THE SOUTH SINCE 1927 449 W. MAIN ST., PENSACOLA, FL 32502 (850)438-9861 ENGINEERING BUSINESS: EB-0000340 Pensacola - Panama City Beach - Tallahassee - Mobile					
JASON J. FRICK, P.E. FL. Reg. Engineer #56469 This drawing is the property of BASKERVILLE-DONOVAN, INC. and is not to be reproduced in whole or in part. It is not to be used on any other project and is to be returned upon request.					

 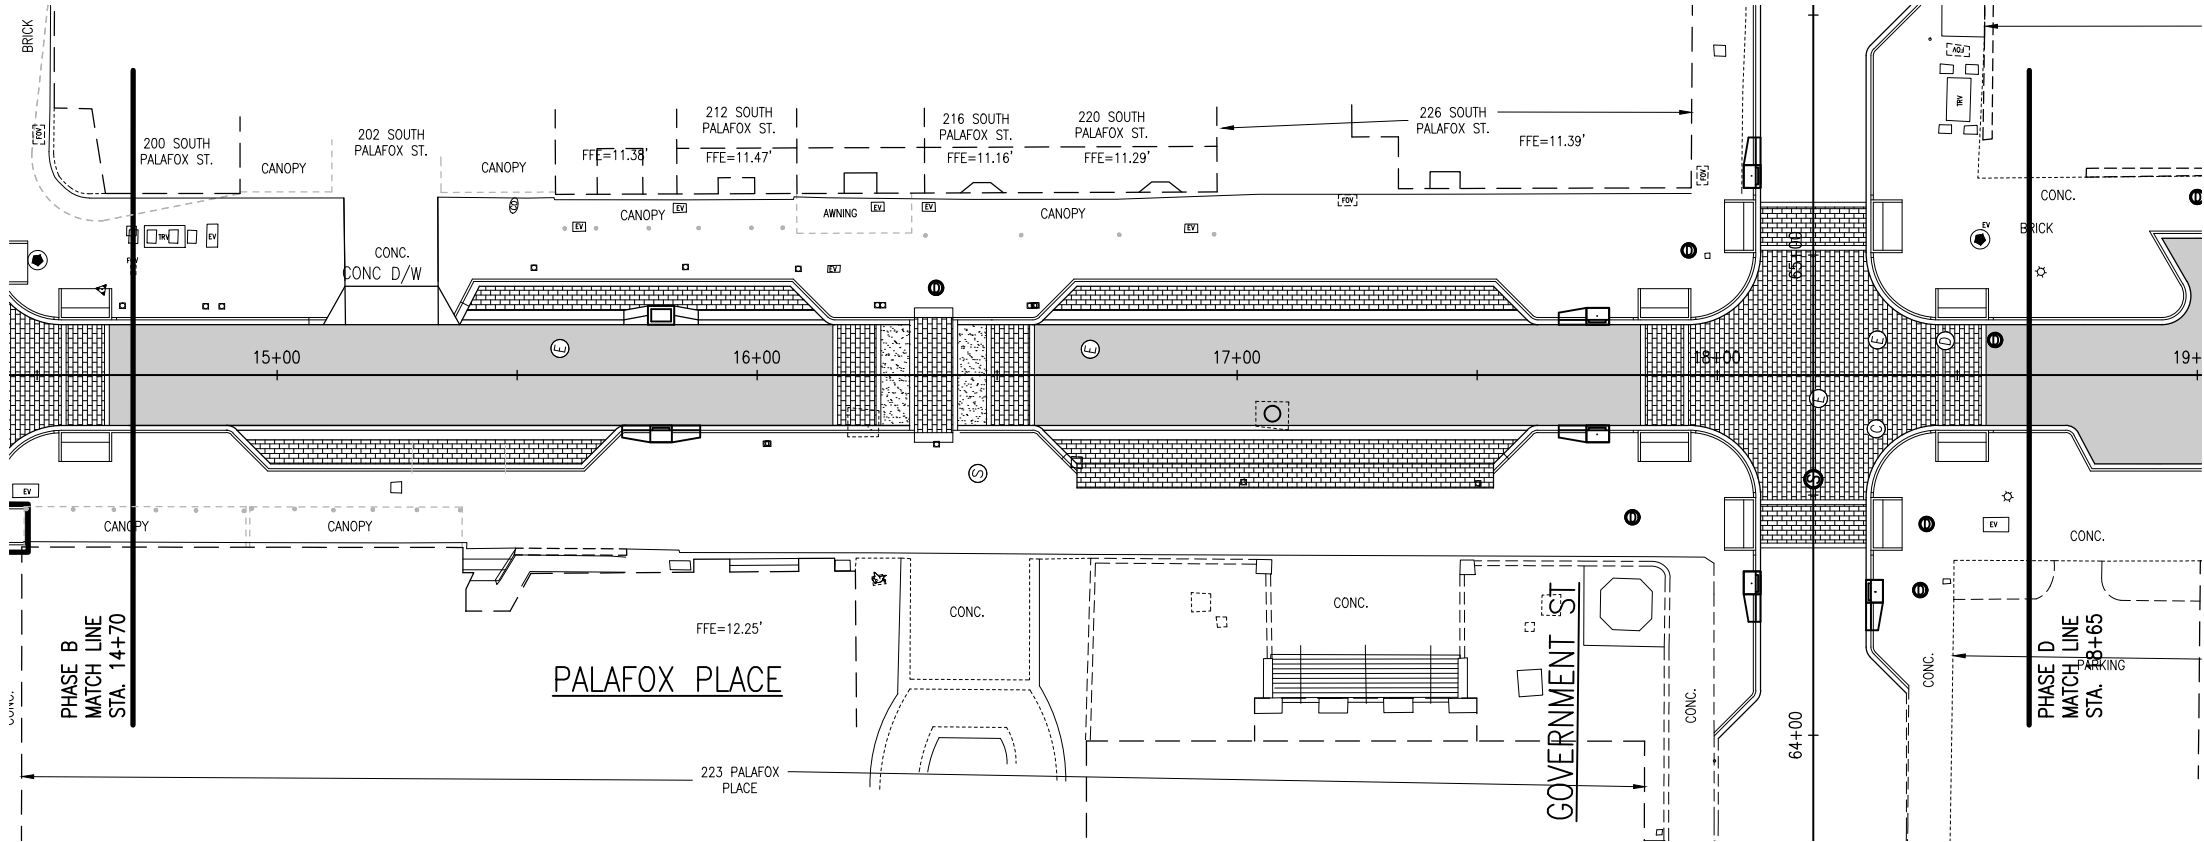

LEGEND



- ① DRAINAGE MANHOLE
- ⑤ SANITARY SEWER MANHOLE
- ⓔ ELECTRICAL MANHOLE
- Ⓒ COMMUNICATIONS MANHOLE
- Ⓜ POTABLE WATER MANHOLE
- ⓖ GAS VALVE
- Ⓦ WATER VALVE
- Ⓢ SANITARY SEWER VALVE
- PAVEMENT OVERLAY
- BRICK PAVERS
- CONCRETE

NOTES:

1. THE PAVER HATCH SHOWN ON CIVIL DRAWINGS IS GENERIC. REFER TO LANDSCAPE PLANS FOR AUTHORITATIVE PAVER LAYOUT, WHICH TAKES PRECEDENCE.

PALAFOX PLACE OVERLAY PLAN	PROJECT NO: 24324.01	NO.	DATE	APPR.	REVISION/ACTION	TAKEN
	DESIGNED BY: MDL					
C-136	DRAWN BY: RGG					
	CHKD BY: MDL					
	PROJ. MGR: JIF					
	DATE: JULY 2025	NOT RELEASED FOR CONSTRUCTION BY _____ DATE ____/____/____				
S. PALAFOX PLACE PEDESTRIAN IMPROVEMENTS						
BASKERVILLE-DONOVAN, INC. ENGINEERING THE SOUTH SINCE 1927 449 W. MAIN ST., PENSACOLA, FL 32502 (850) 438-9861 ENGINEERING BUSINESS: EB-0000340 Pensacola - Panama City Beach - Tallahassee - Mobile This drawing is the property of BASKERVILLE-DONOVAN, INC. and is not to be reproduced in whole or in part. It is not to be used on any other project and is to be returned upon request. JASON J. FRICK P.E. FL Reg. Engineer #86469						



K:\243\24324.00 City of Pensacola RFQ 23-003\24324.03 S Palafax Pedestrian Improvements\5. DWG\C-137 Striping-Ind-Gov.dwg, Aug 29, 2025 -- 10:00:53AM, nilloyd

 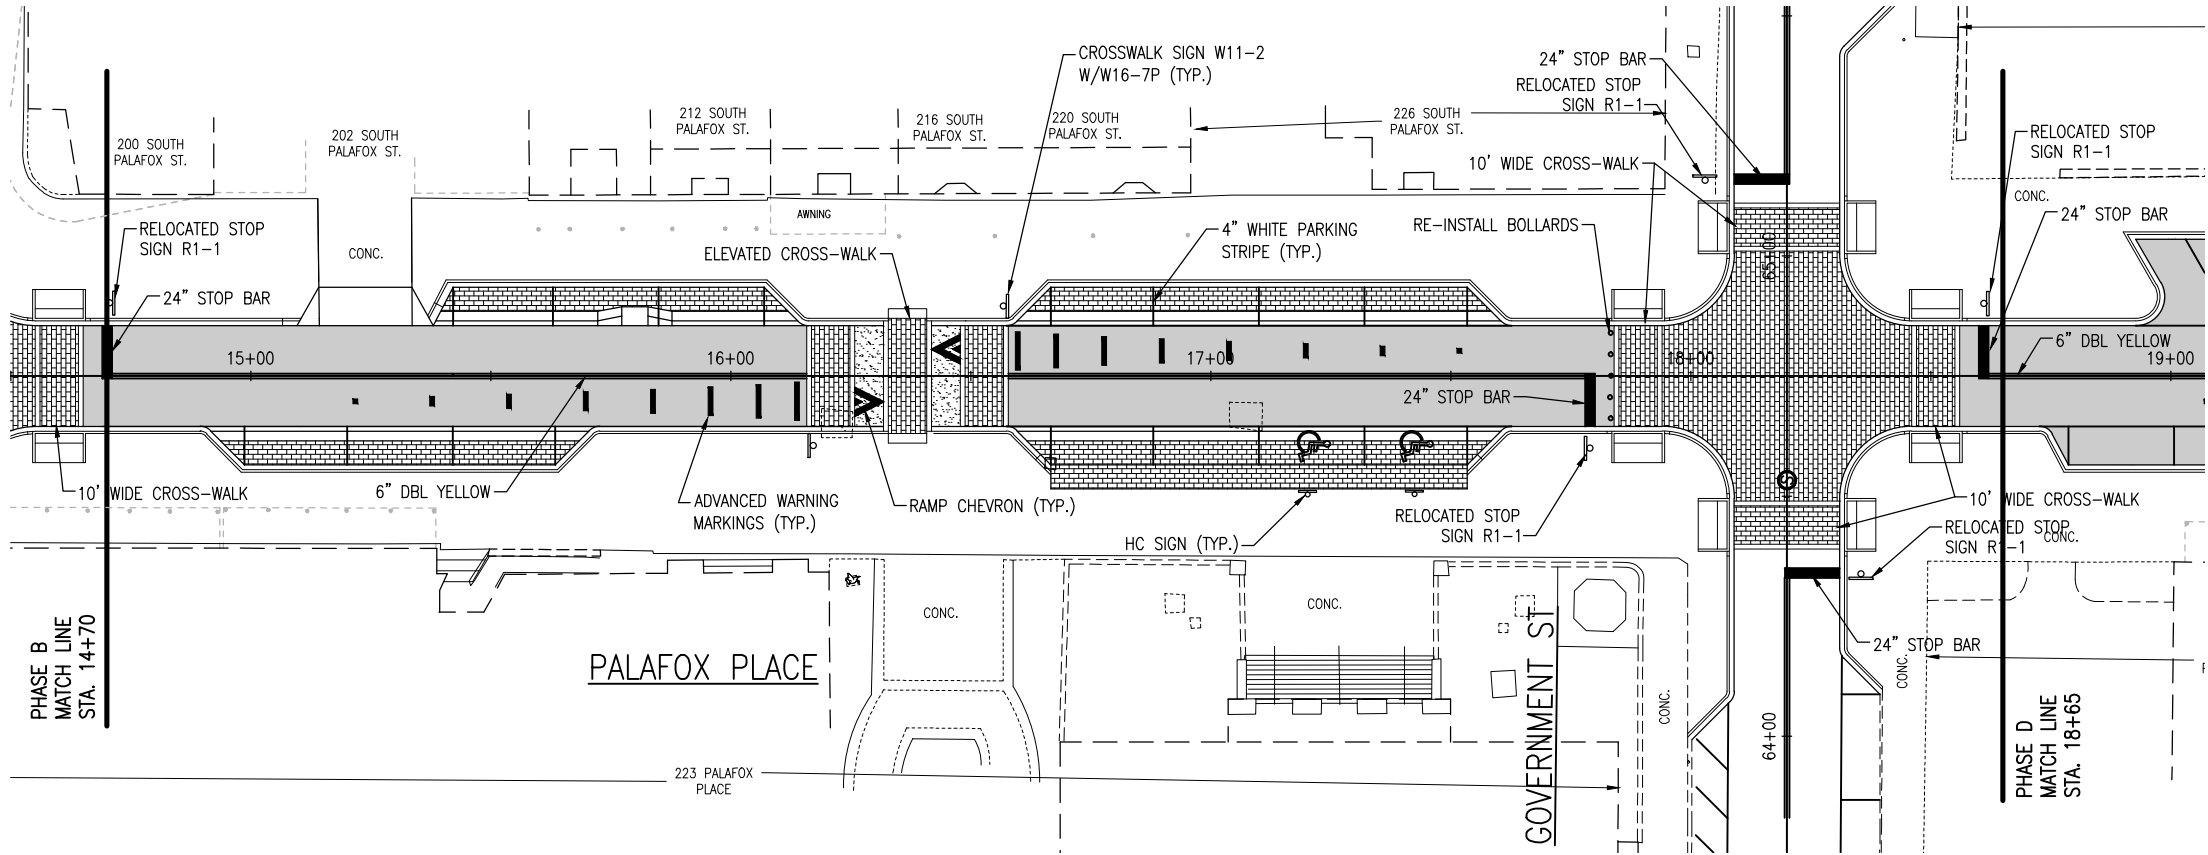


PHASE C

PALAFOX PLACE SIGNAGE / STRIPING PLAN	PROJECT NO: 24324.01	NO.	DATE	APPR.	REVISION/ACTION TAKEN
	DESIGNED BY: MDL DRAWN BY: RGG CHK'D BY: MDL PROJ. MGR: JIF DATE: AUG 2025				
C-137	S. PALAFOX PLACE PEDESTRIAN IMPROVEMENTS				
	BASKERVILLE-DONOVAN, INC. ENGINEERING THE SOUTH SINCE 1927 449 W. MAIN ST., PENSACOLA, FL 32502 (850)438-9861 ENGINEERING BUSINESS: EB-0000340 Pensacola - Panama City Beach - Tallahassee - Mobile This drawing is the property of BASKERVILLE-DONOVAN, INC. and is not to be reproduced in whole or in part. It is not to be used on any other project and is to be returned upon request.				


E:\DWC\243\24324.03 Downtown Resurfacing\C-137A Bollard Plan-Ind-Gov.dwg, Jul 09, 2025 - 10:48:52AM, rgeiger

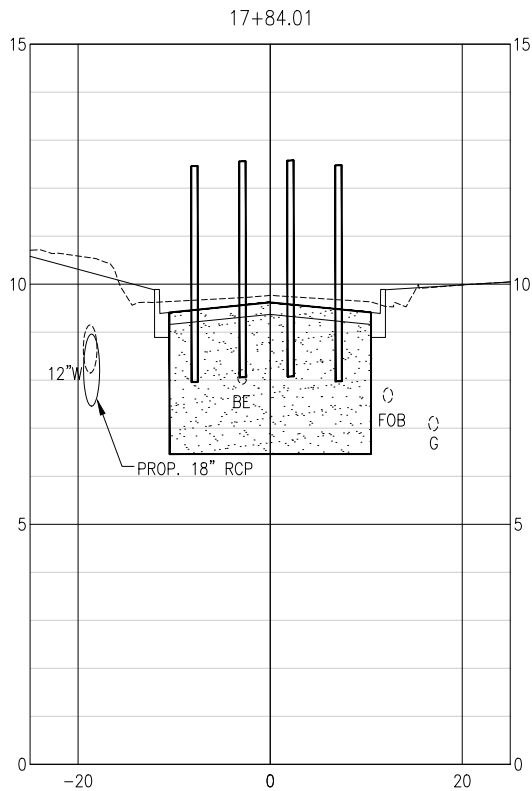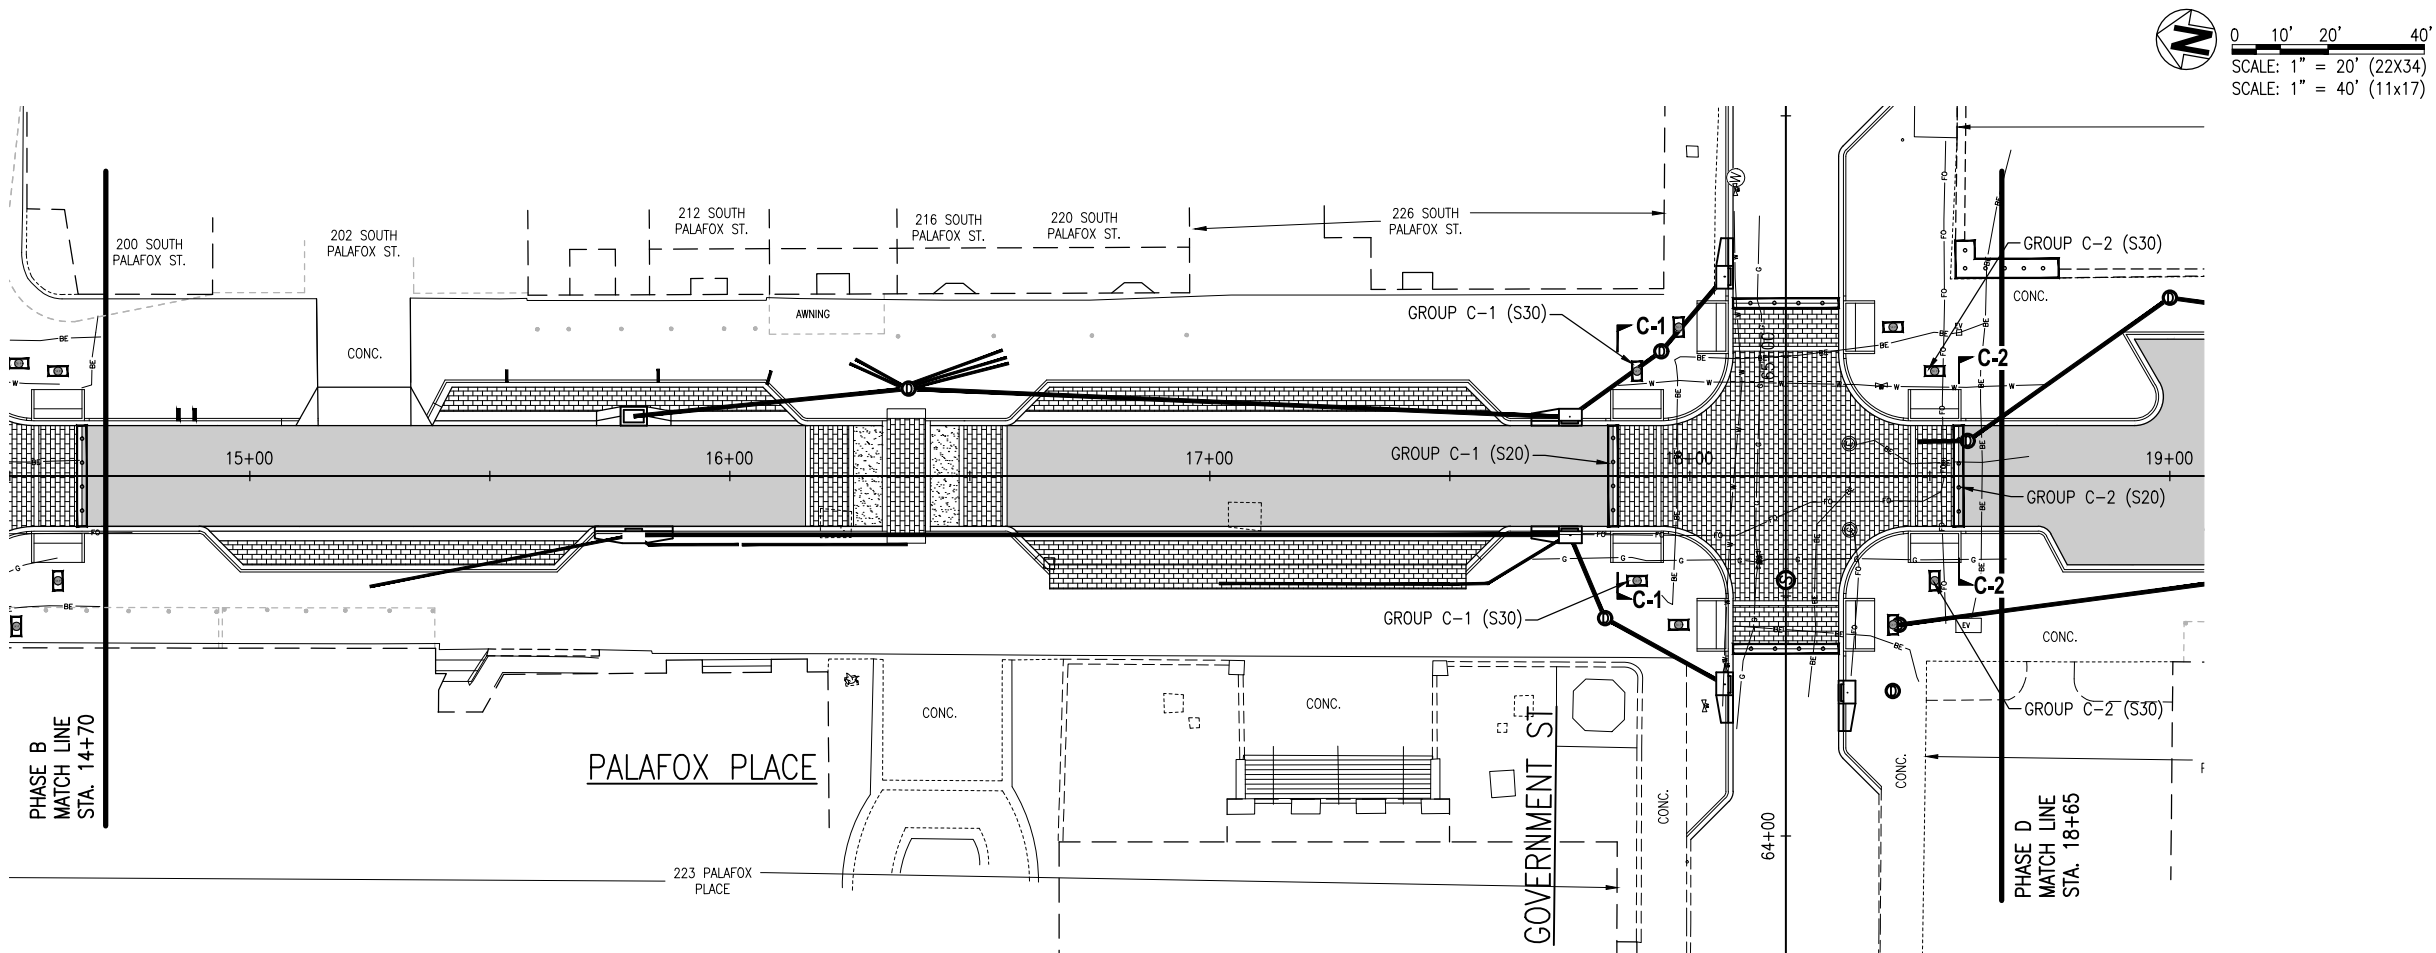

SECTION C-1

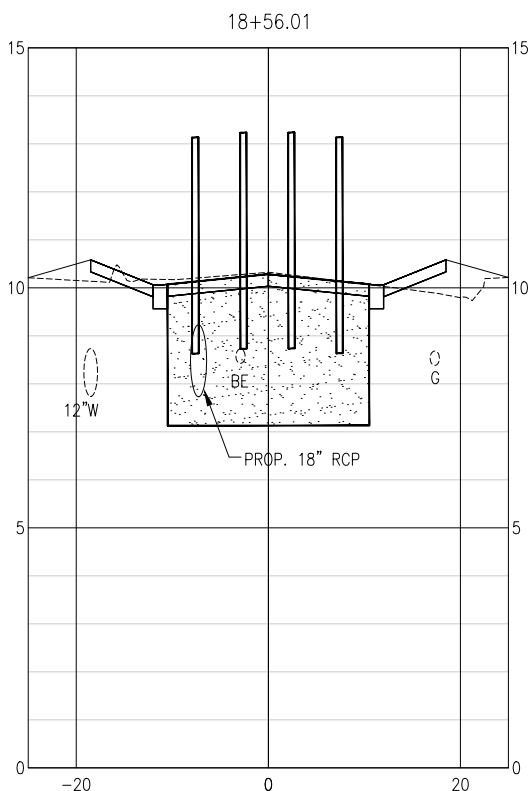

SECTION C-2

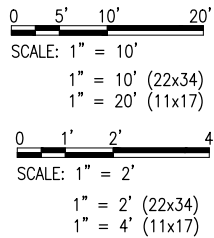

NOTES:

1. THE LOCATIONS OF BOLLARDS SHOWN ON THIS PLAN ARE BASED ON AVAILABLE UTILITY INFORMATION. IN THE EVENT OF A DISCOVERED CONFLICT WITH EXISTING UTILITIES DURING CONSTRUCTION, THE CONTRACTOR SHALL IMMEDIATELY NOTIFY THE ENGINEER/LANDSCAPE ARCHITECT AND COORDINATE FIELD ADJUSTMENTS TO BOLLARD PLACEMENT. THE CONTRACTOR SHALL VERIFY UTILITY LOCATIONS THROUGH FLORIDA 811 (SUNSHINE 811) OR OTHER APPROVED METHODS BEFORE COMMENCING WORK.
2. SEE SHEET C-215 (BOLLARD SCHEDULE) FOR GROUP IDENTIFICATION AND CORRESPONDING SIZE/STYLE.

PHASE C

PALAFOX PLACE
BOLLARD PLAN
AND CROSS-SECTIONS

C-137A

S. PALAFOX PLACE
PEDESTRIAN
IMPROVEMENTS

REVISION/ACTION TAKEN

APPR.

DATE

NO.

PROJECT NO:
24324.01

DESIGNED BY: JUF

DRAWN BY: RGG

CHK'D BY: MDL

PROJ. MGR: JUF

DATE: JULY 2025

NOT RELEASED FOR CONSTRUCTION BY DATE

BASKERVILLE-DONOVAN, INC.
ENGINEERING THE SOUTH SINCE 1927



449 W. MAIN ST., PENSACOLA, FL 32502 (850)438-9861

ENGINEERING BUSINESS: EB-0000340

Pensacola - Panama City Beach - Tallahassee - Mobile

This drawing is the property of BASKERVILLE-DONOVAN, INC. and is not to be reproduced in whole or in part. It is not to be used on any other project and is to be returned upon request.



JASON J. FRICK P.E.
FL Reg. Engineer #56469

 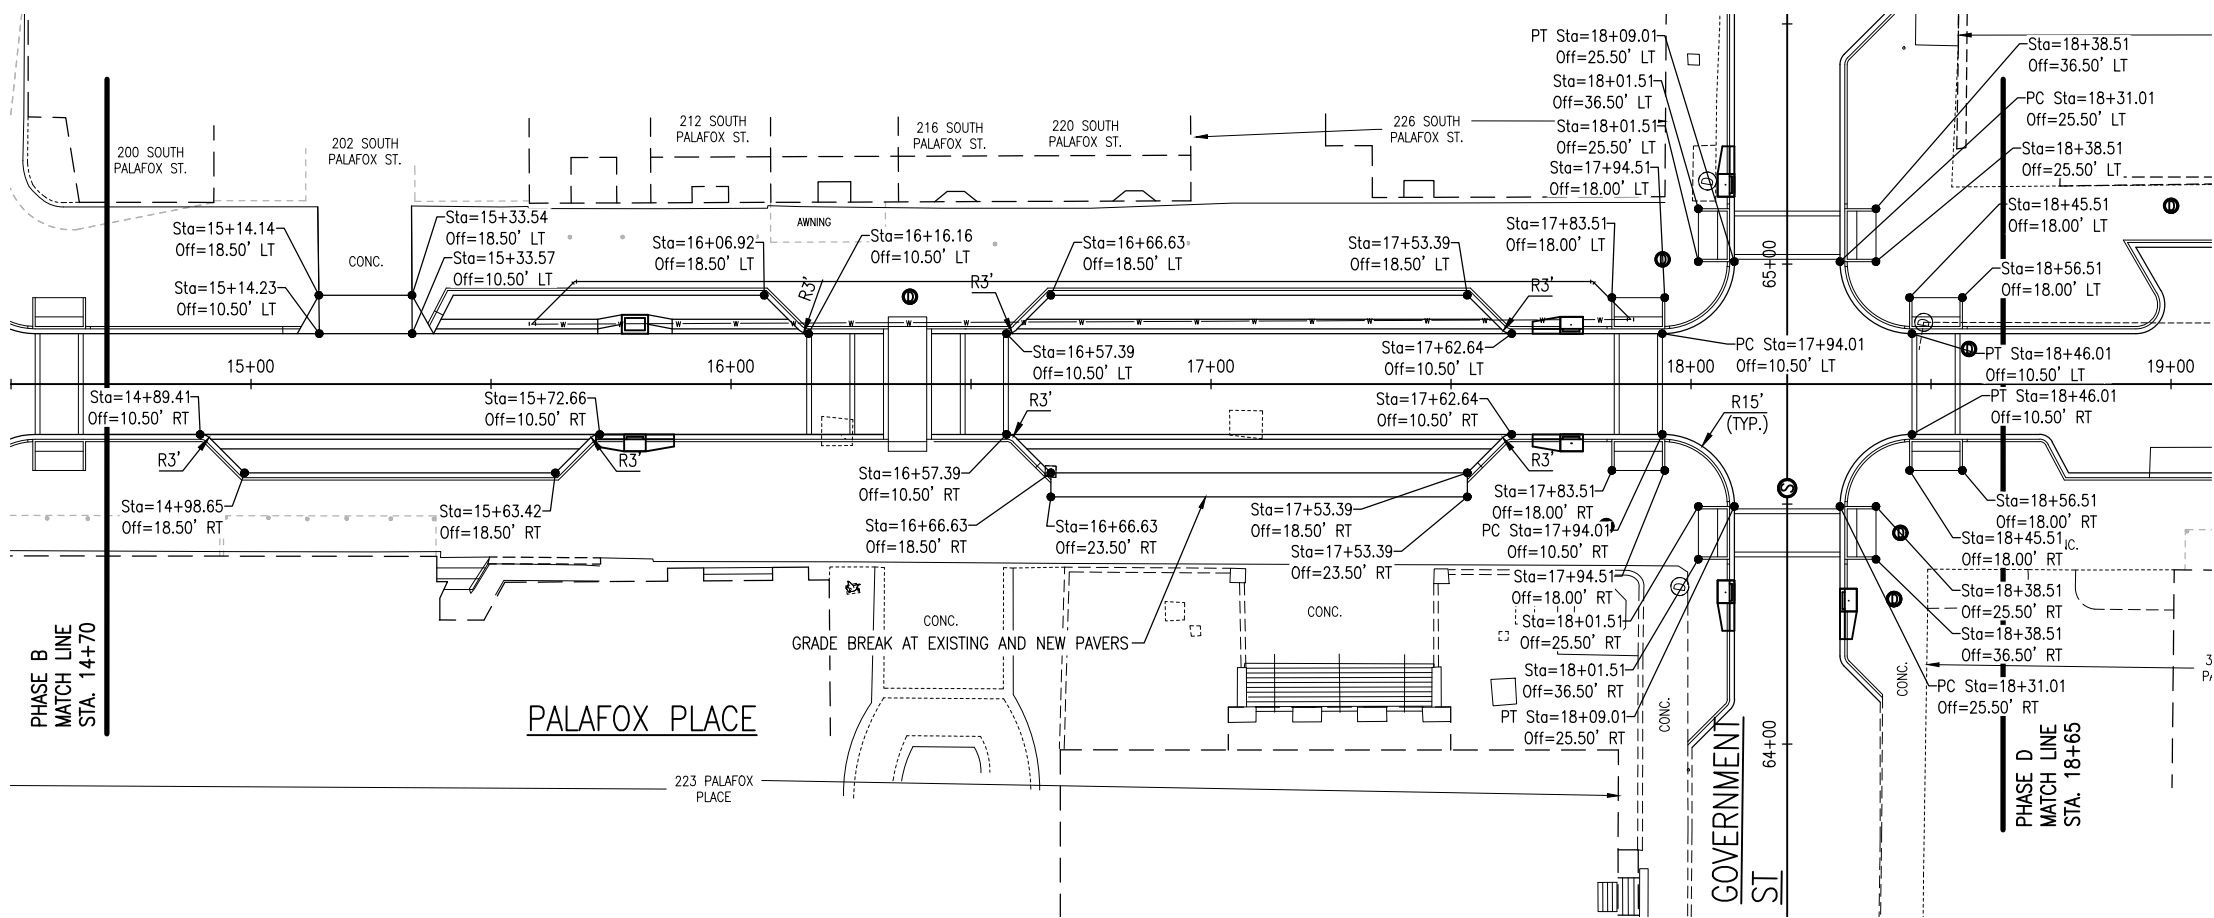

PHASE C

PALAFOX PLACE STAKING PLAN	PROJECT NO:	24324.01	NO.	DATE	APPR.	REVISION/ACTION	TAKEN
	DESIGNED BY:	MDL					
	DRAWN BY:	RG					
	CHK'D BY:	MDL					
PROJ. MGR:	JF						
DATE:	JULY 2025						
NOT RELEASED FOR CONSTRUCTION BY		DATE					
S. PALAFOX PLACE PEDESTRIAN IMPROVEMENTS							
BASKERVILLE-DONOVAN, INC. ENGINEERING THE SOUTH SINCE 1927 449 W. MAIN ST., PENSACOLA, FL 32502 (850)438-9861 ENGINEERING BUSINESS: EB-0000340 Pensacola - Panama City Beach - Tallahassee - Mobile JASON J. FRICK, P.E. FL Reg. Engineer #56469							

C-138

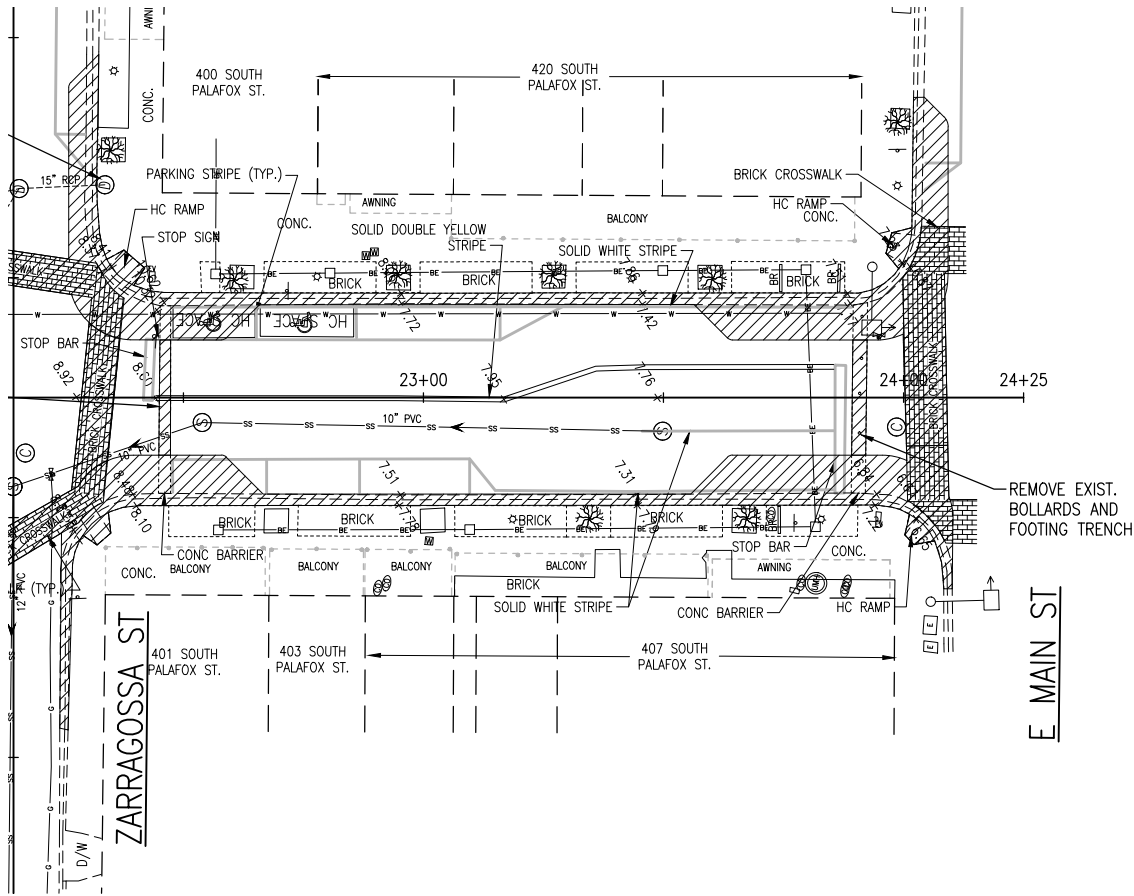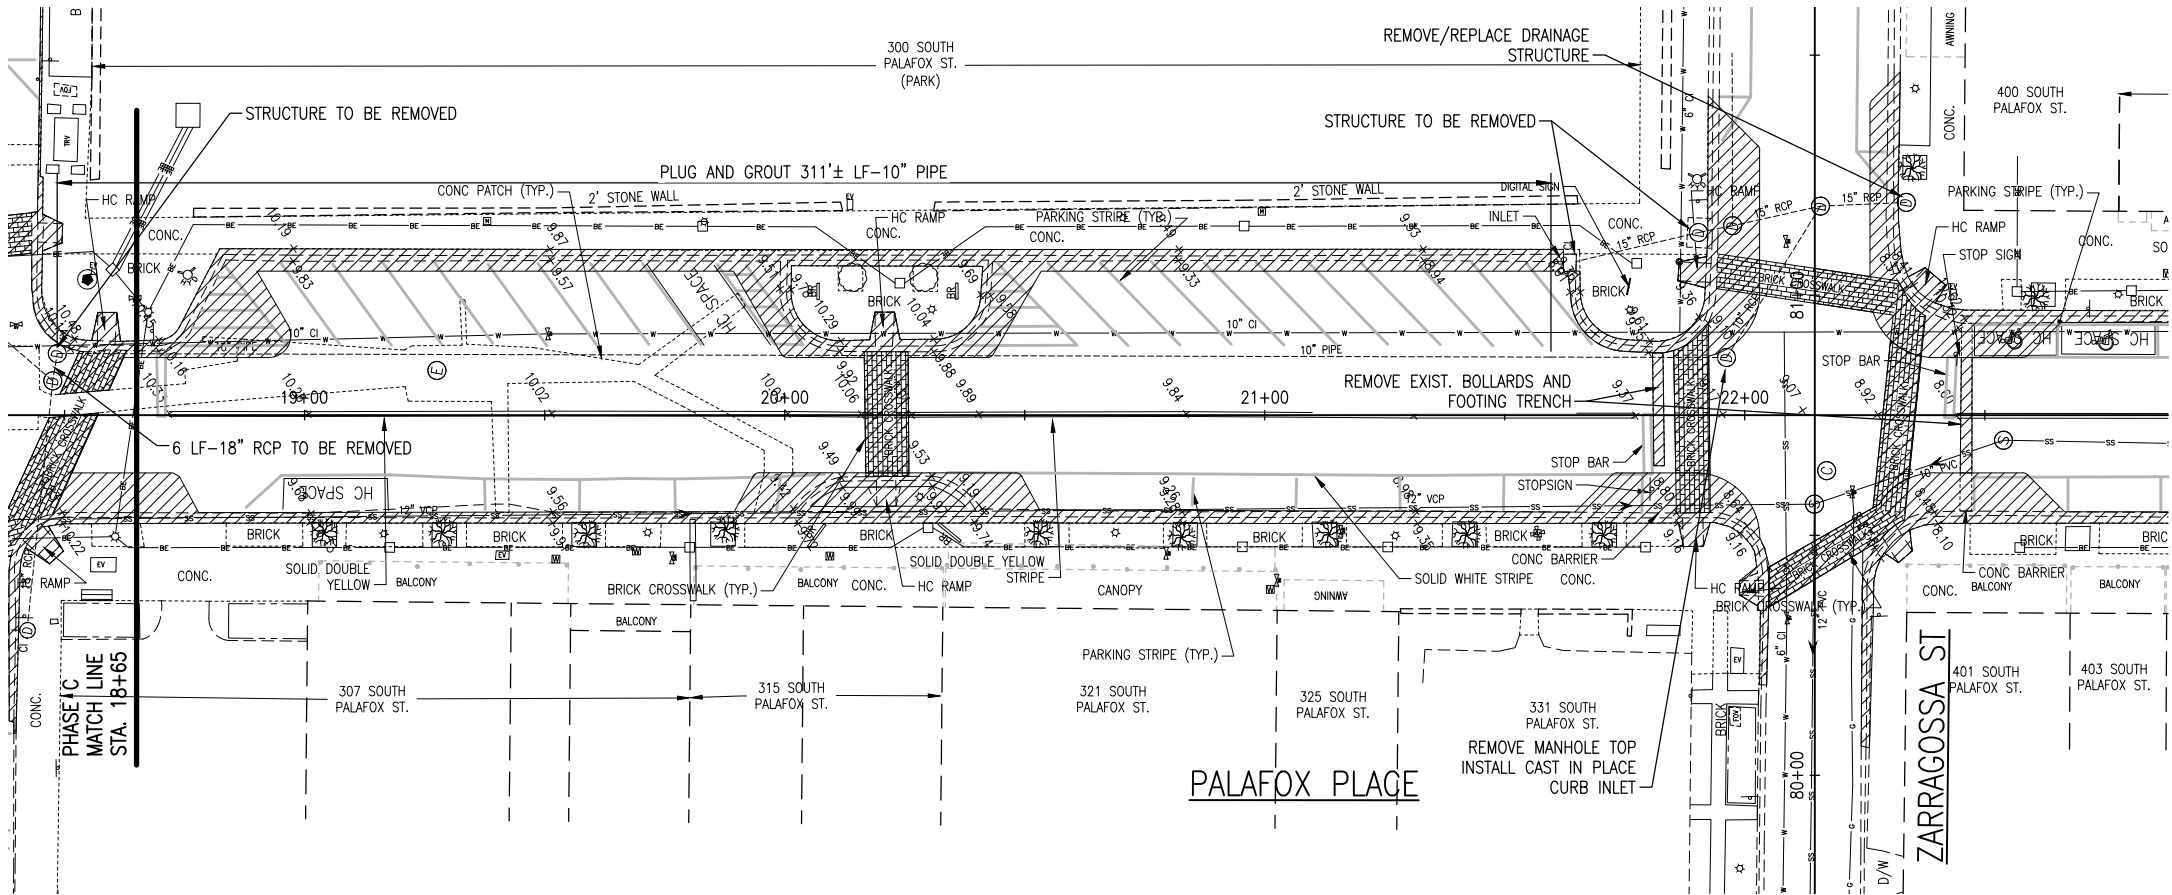

0 10' 20' 40'
SCALE: 1" = 20' (22X34)
SCALE: 1" = 40' (11x17)

LEGEND

- ① DRAINAGE MANHOLE
- ② SANITARY SEWER MANHOLE
- ③ ELECTRICAL MANHOLE
- ④ COMMUNICATIONS MANHOLE
- ⑤ POTABLE WATER MANHOLE
- ⑥ GAS VALVE
- ⑦ WATER VALVE
- ⑧ SANITARY SEWER VALVE
- ⑨ FPL UTILITY TRENCH LIMITS
- ⑩ TO BE REMOVED

NOTES:

1. PAVEMENT CUTS SHALL BE PERFORMED BY SAWCUTTING AND SHALL BE FULL-DEPTH TO ENSURE CLEAN EDGES AND MINIMIZE DISTURBANCES TO ADJACENT AREAS.
2. REMOVE PAVEMENT IN CONTROLLED SECTIONS USING METHODS THAT PREVENT DAMAGE TO UNDERLYING UTILITIES (e.g., WATER, GAS, ELECTRICAL, TELECOM).
3. HAND EXCAVATION OR LIGHT EQUIPMENT SHALL BE USED WITHIN 12 INCHES OF KNOWN UTILITY LINES, AS VERIFIED BY POTHOLING OR UTILITY LOCATES PRIOR TO WORK.
4. CONTRACTOR SHALL COORDINATE WITH UTILITY OWNERS AND COMPLY WITH ALL APPLICABLE STANDARDS FOR UTILITY PROTECTION. DISPOSE OF DEBRIS OFF-SITE PER LOCAL REGULATIONS. *

S. PALAFOX PLACE
PEDESTRIAN
IMPROVEMENTS

PROJECT NO.	NO.	DATE	APPR.	REVISION/ACTION	TAKEN
24324.01					
DESIGNED BY: JUF					
DRAWN BY: RGG					
CHK'D BY: MDL					
PROJ. MGR: JUF					
DATE: JULY 2025					



PALAFOX PLACE
EXISTING CONDITIONS /
DEMOLITION PLAN

C-141

BASKERVILLE-DONOVAN, INC.
ENGINEERING THE SOUTH SINCE 1927
449 W. MAIN ST., PENSACOLA, FL 32502 (850)436-9861
ENGINEERING BUSINESS: EB-0000340
Pensacola - Panama City Beach - Tallahassee - Mobile
This drawing is the property of BASKERVILLE-DONOVAN, INC. and is not to be reproduced in whole or in part. It is not to be used on any other project and is to be returned upon request.

JASON J. FRICK, P.E.
FL Reg. Engineer #96469

PHASE D

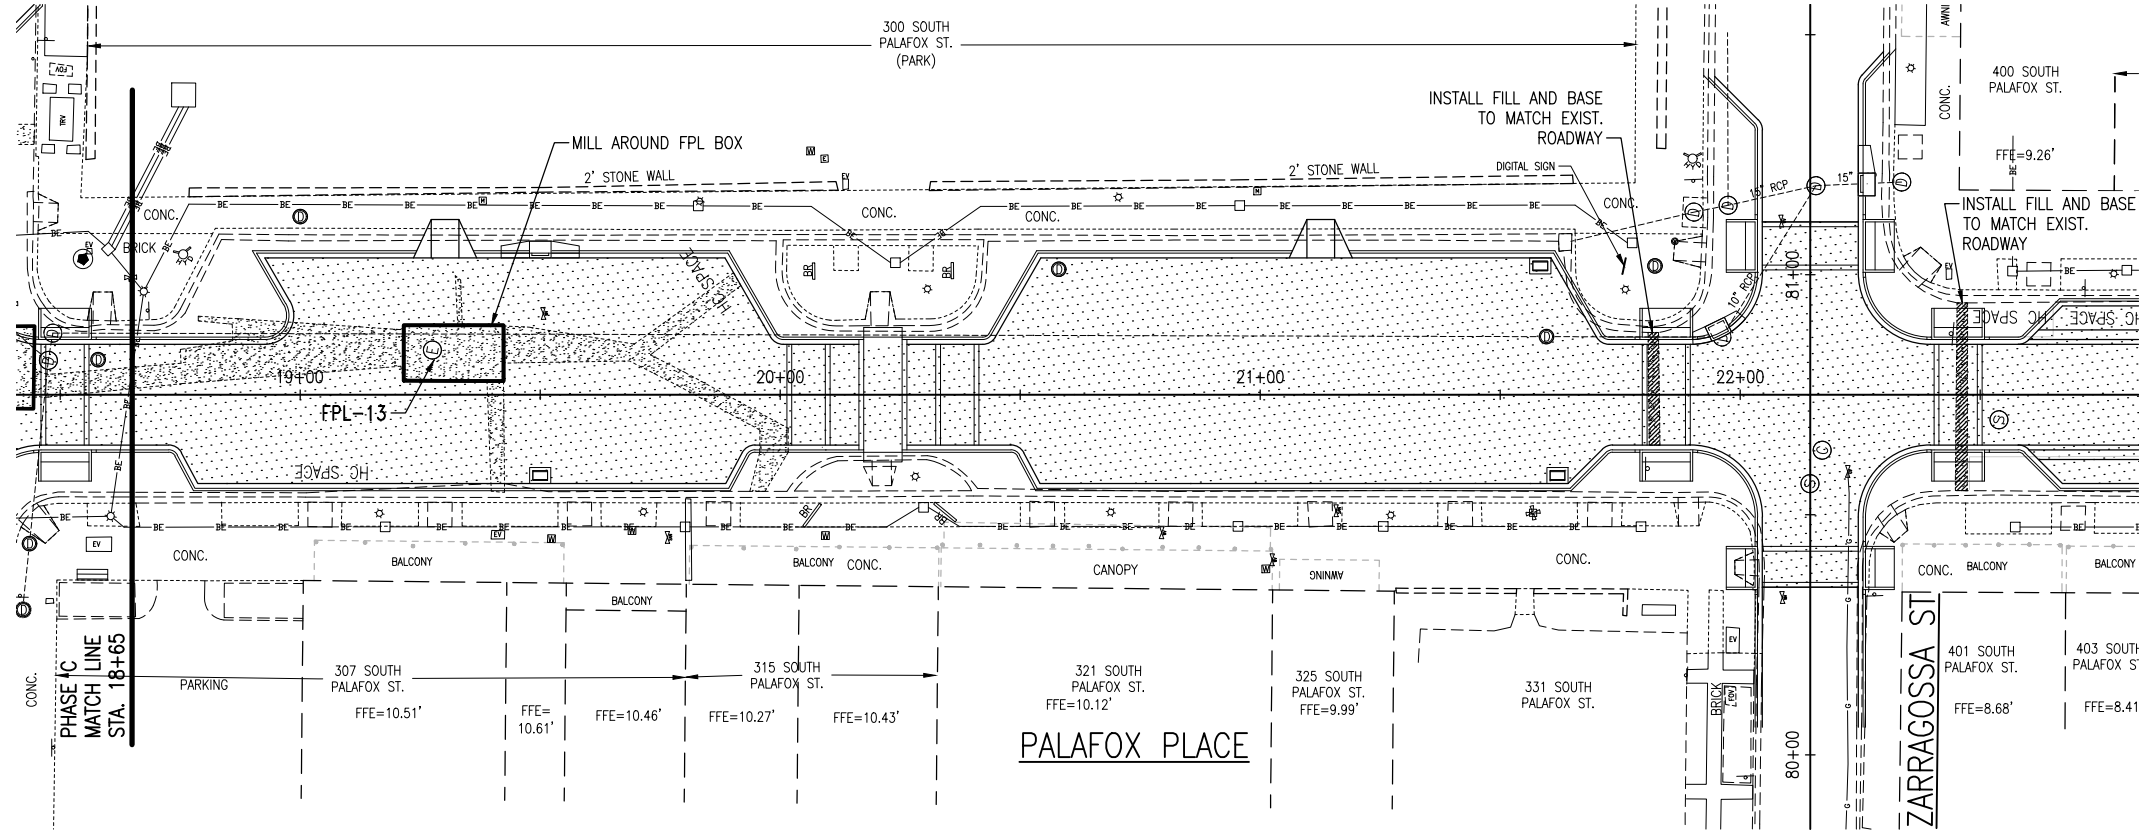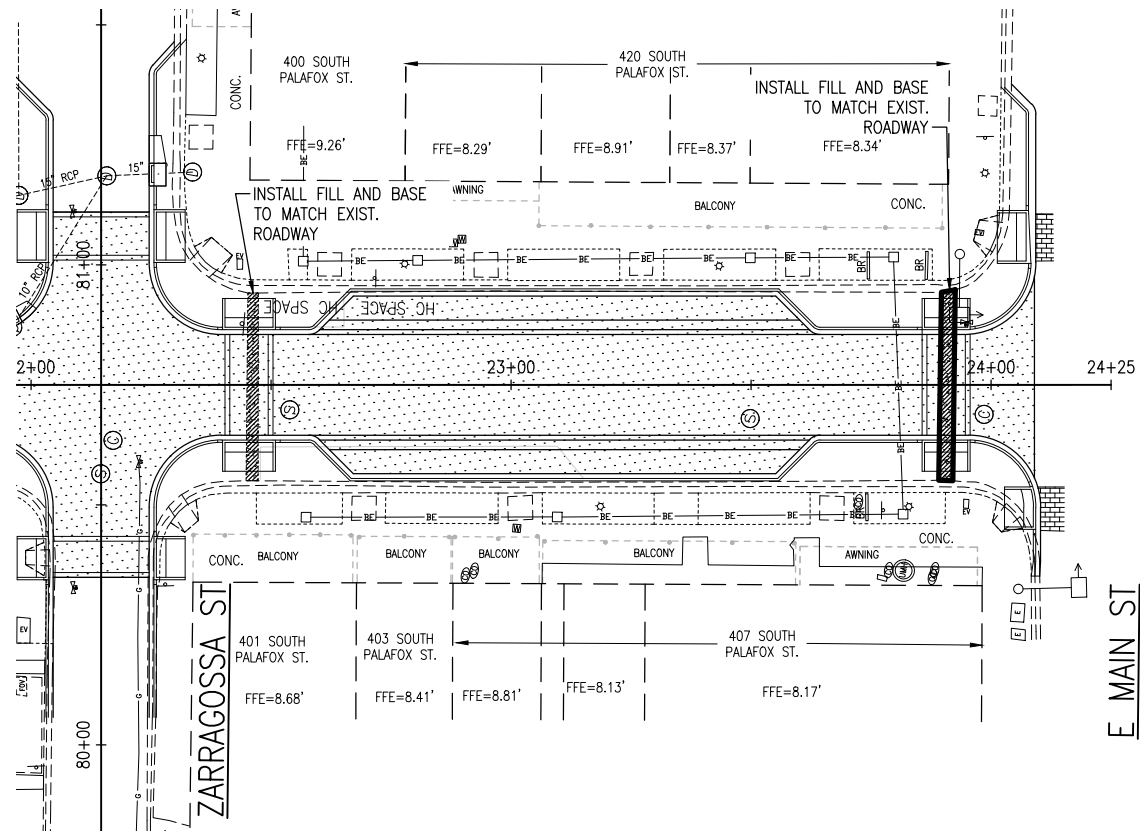

- NOTE:
1. CLEAN SURFACE OF DIRT, WATER, DEBRIS AND LOOSE MATERIALS AFTER MILLING.
 2. PACK MILLING EDGES WITH MATERIAL TO TAPER TRANSITION BEFORE RELEASING ANY TRAFFIC. NO TRANSITION OVER 0.5 INCHES.
 3. MILL ASPHALT PAVEMENT A DEPTH OF 1.5"-3.0" TO REMOVE SURFACE COURSE AND ACHIEVE A UNIFORM BASE.

0 10' 20' 40'
SCALE: 1" = 20' (22X34)
SCALE: 1" = 40' (11x17)

- LEGEND
- ⊙ DRAINAGE MANHOLE
 - ⊙ SANITARY SEWER MANHOLE
 - ⊙ ELECTRICAL MANHOLE
 - ⊙ COMMUNICATIONS MANHOLE
 - ⊙ POTABLE WATER MANHOLE
 - ⊙ GAS VALVE
 - ⊙ WATER VALVE
 - ⊙ SANITARY SEWER VALVE

- MILLING
- FPL VAULT

PALAFOX PLACE
MILLING PLAN

S. PALAFOX PLACE
PEDESTRIAN
IMPROVEMENTS

PROJECT NO.	NO.	DATE	APPR.	REVISION/ACTION	TAKEN
24324.01					
DESIGNED BY: MDL					
DRAWN BY: RGG					
CHK'D BY: MDL					
PROJ. MGR: JIF					
DATE: JULY 2025					

C-142

BASKERVILLE-DONOVAN, INC.
ENGINEERING THE SOUTH SINCE 1927



449 W. MAIN ST., PENSACOLA, FL 32502 (850)436-9861

ENGINEERING BUSINESS: EB-0000340




Pensacola - Panama City Beach - Tallahassee - Mobile

This drawing is the property of BASKERVILLE-DONOVAN, INC. and is not to be reproduced in whole or in part. It is not to be used on any other project and is to be returned upon request.

JOHN J. FRICK, P.E.
FL Reg. Engineer #96469

PHASE D

E:\DWC\243\24324.03 Downtown Resurfacing\C-144-145 Profile.dwg, Jul 09, 2025 - 10:49:37AM, rgeiger

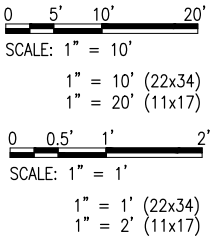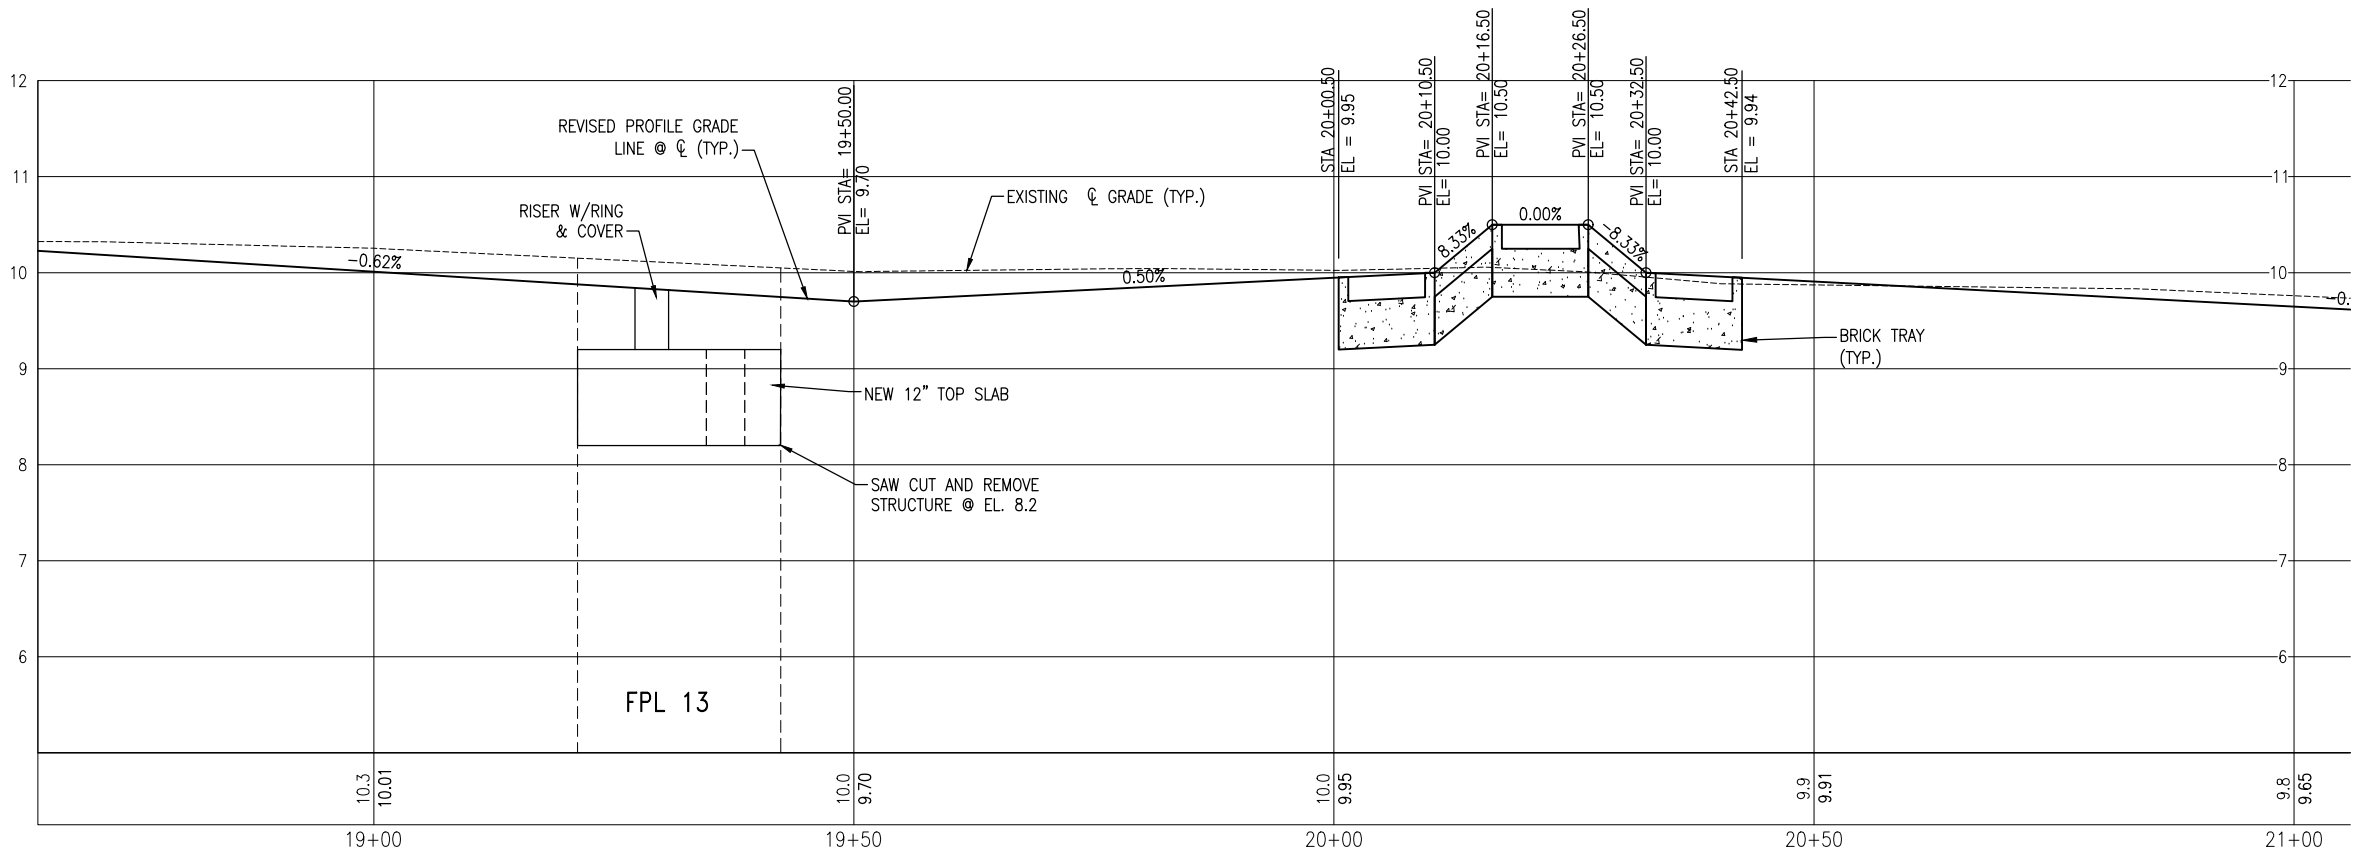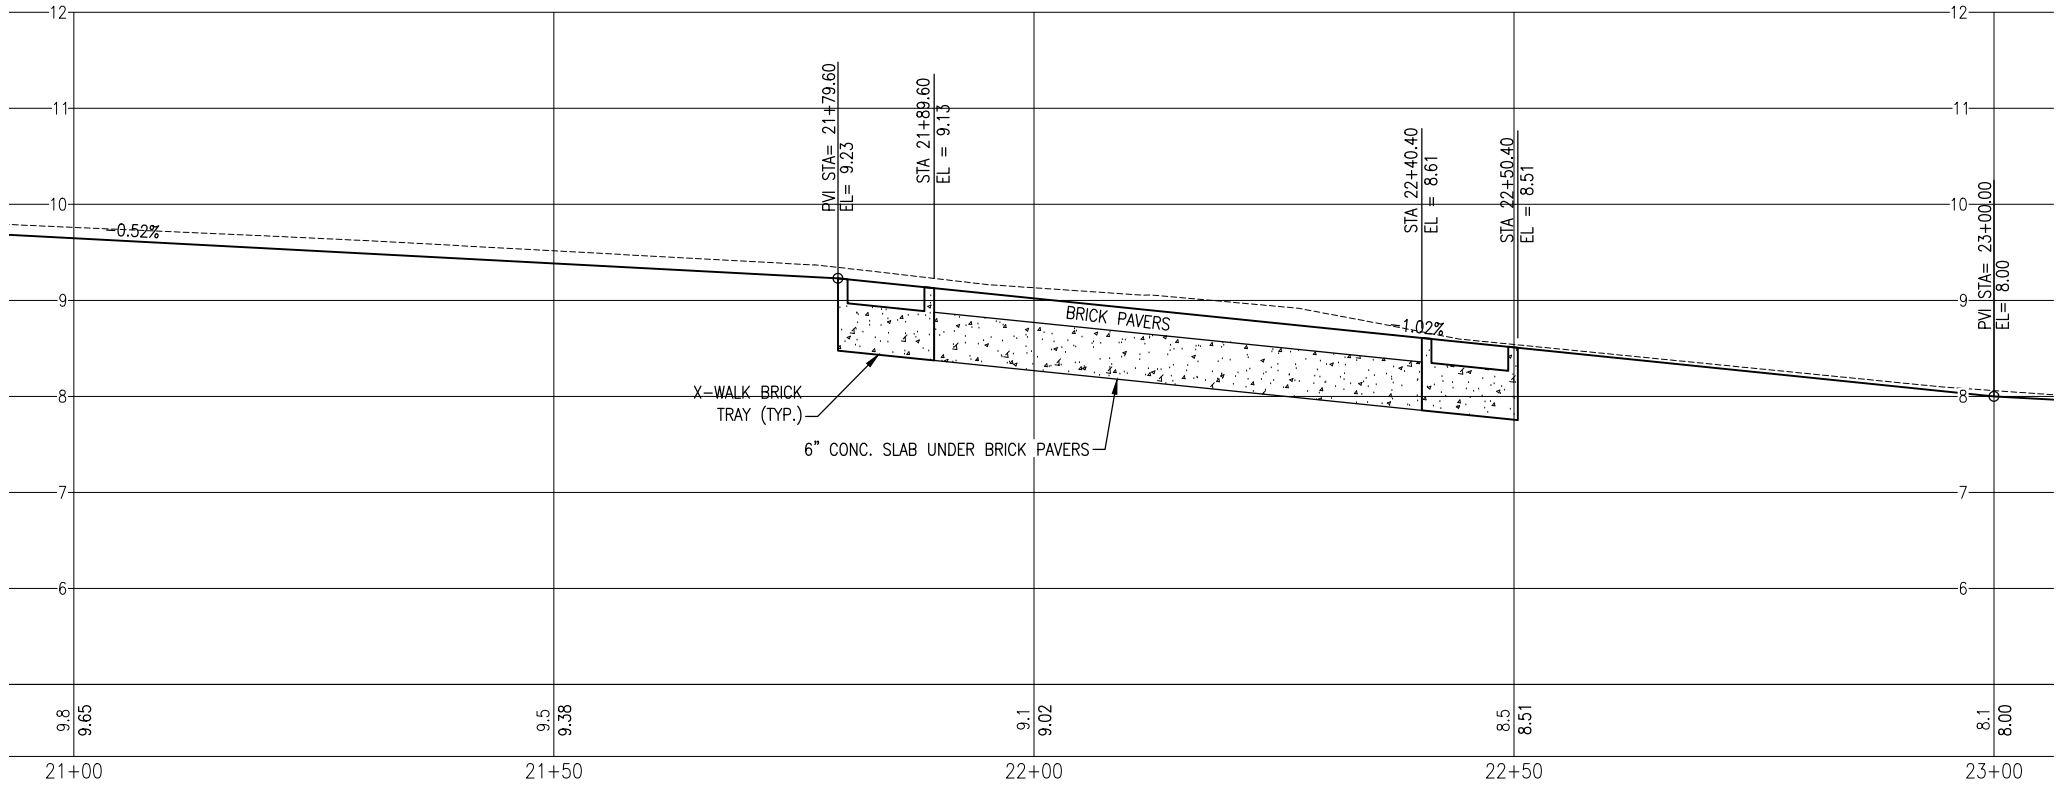

PHASE D

PALFOX PLACE
CENTERLINE PROFILE

C-144

S. PALFOX PLACE
PEDESTRIAN
IMPROVEMENTS



BASKERVILLE-DONOVAN, INC.
ENGINEERING THE SOUTH SINCE 1927

449 W. MAIN ST., PENSACOLA, FL 32502 (850)438-9861
ENGINEERING BUSINESS: EB-0000340

Pensacola - Panama City Beach - Tallahassee - Mobile
This drawing is the property of BASKERVILLE-DONOVAN, INC. and is not to be reproduced in whole or in part. It is not to be used on any other project and is to be returned upon request.



JOHN J. FRICK P.E.
FL Reg. Engineer #66469

PROJECT NO:	NO.	DATE	APPR.	REVISION/ACTION TAKEN
24324.01				
DESIGNED BY: MDL				
DRAWN BY: RGG				
CHK'D BY: MDL				
PROJ. MGR: JUF				
DATE: JULY 2025				
NOT RELEASED FOR CONSTRUCTION BY DATE / /				

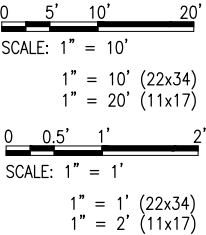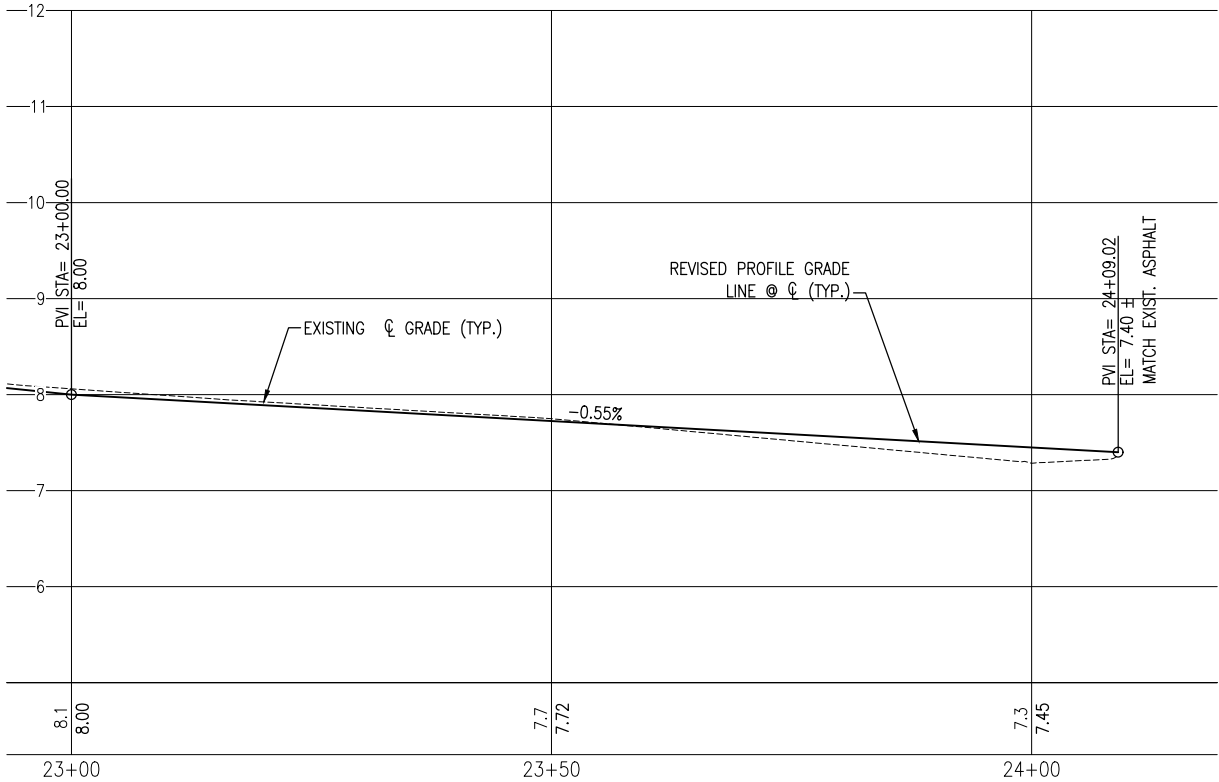

C-145	PALAFX PLACE CENTERLINE PROFILE		PROJECT NO: 24324.01		NO.	DATE	APPR.	REVISION/ACTION TAKEN	
	DESIGNED BY: MDL		DRAWN BY: RGG						
CHK'D BY: MDL		PROJ. MGR: JUF							
DATE: JULY 2025		NOT RELEASED FOR CONSTRUCTION BY						DATE	/ /
S. PALAFX PLACE PEDESTRIAN IMPROVEMENTS					 BASKERVILLE-DONOVAN, INC. ENGINEERING THE SOUTH SINCE 1927 449 W. MAIN ST., PENSACOLA, FL 32502 (850)438-9861 ENGINEERING BUSINESS: EB-0000340 Pensacola - Panama City Beach - Tallahassee - Mobile				
JASON J. FRICK P.E. FL Reg. Engineer #06469									

This drawing is the property of BASKERVILLE-DONOVAN, INC. and is not to be reproduced in whole or in part. It is not to be used on any other project and is to be returned upon request.

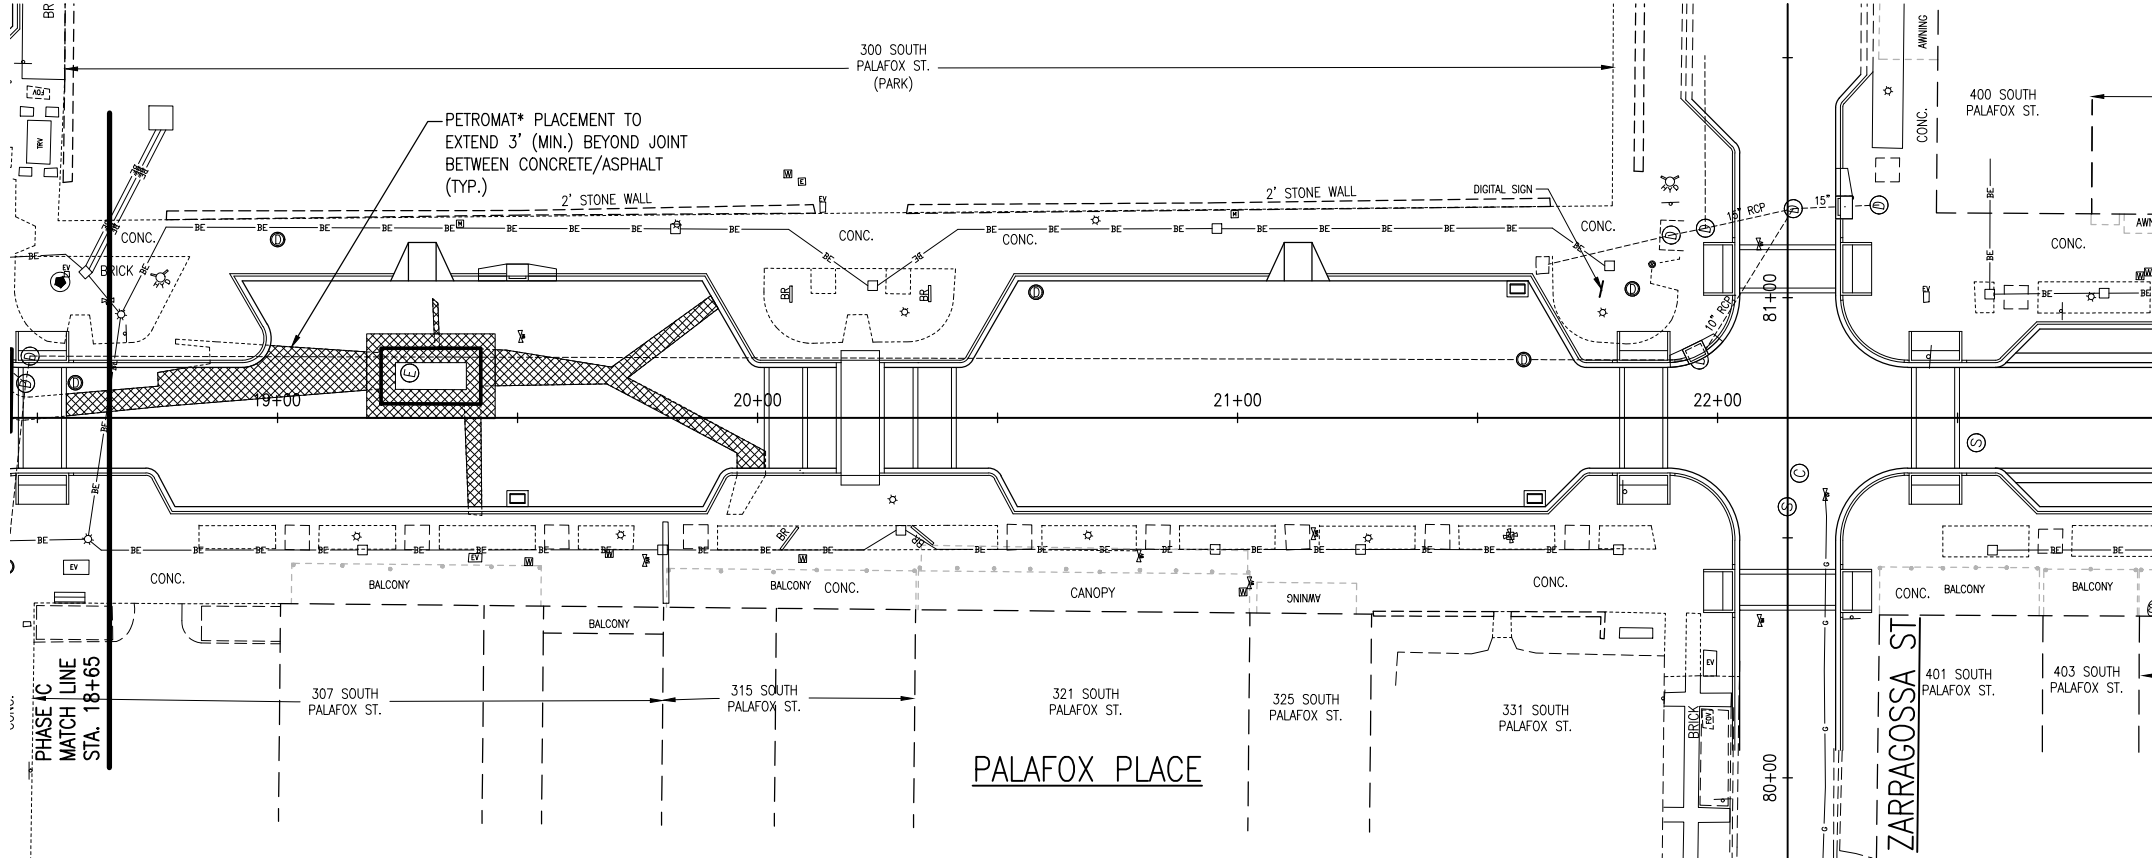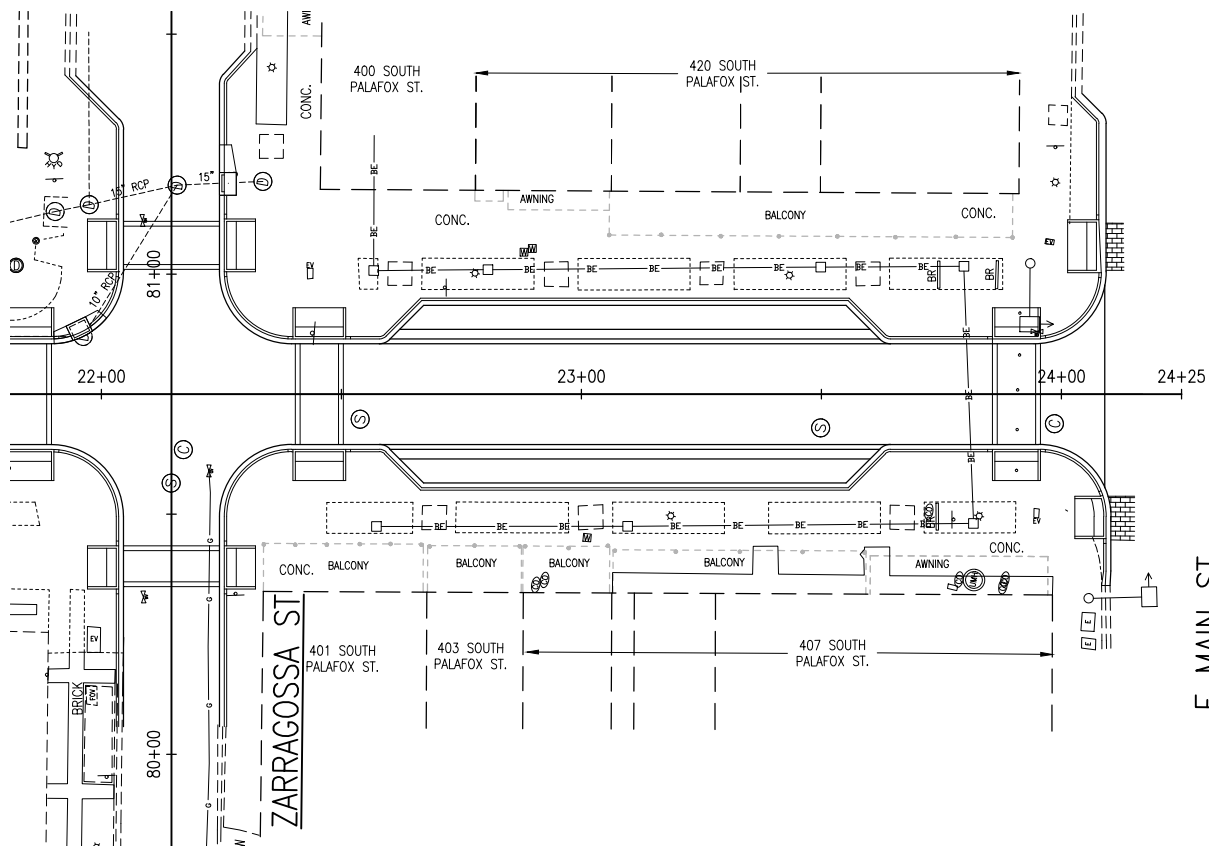

* FURNISH AND INSTALL A NONWOVEN POLYPROPYLENE PAVING FABRIC (PETROMAT AS MANUFACTURED BY PROPEX OPERATING COMPANY, LLC, OR APPROVED EQUAL) AS A MOISTURE BARRIER AND STRESS-ABSORBING INTERLAYER IN ASPHALT PAVEMENT CONSTRUCTION. THE FABRIC SHALL MEET AASHTO M 288 GUIDELINES FOR PAVING FABRICS AND HAVE A MINIMUM GRAB TENSILE STRENGTH OF 100 LBS (ASTM D4632). APPLY AN ASPHALT TACK COAT AT A RATE OF 0.20-0.25 GALLONS PER SQUARE YARD, ENSURING FULL SATURATION OF THE FABRIC PRIOR TO PLACEMENT OF THE ASPHALT OVERLAY. INSTALL IN ACCORDANCE WITH MANUFACTURER'S RECOMMENDATIONS AND PROJECT SPECIFICATIONS. APPROVED EQUALS MUST DEMONSTRATE EQUIVALENT PERFORMANCE IN REDUCING REFLECTIVE CRACKING AND WATER INFILTRATION, SUBJECT TO ENGINEER'S APPROVAL.



0 10' 20' 40'
SCALE: 1" = 20' (22X34)
SCALE: 1" = 40' (11x17)

LEGEND



PETROMAT

PALAFOX PLACE
PETROMAT PLACEMENT
PLAN



PROJECT NO: 24324.01
DESIGNED BY: MDL
DRAWN BY: RGG
CHK'D BY: MDL
PROJ. MGR: JIF
DATE: JULY 2025

NO.	DATE	APPR.	REVISION/ACTION TAKEN

S. PALAFOX PLACE
PEDESTRIAN
IMPROVEMENTS

JASON J. FRICK, P.E.
FL. Reg. Engineer #66469

BASKERVILLE-DONOVAN, INC.
ENGINEERING THE SOUTH SINCE 1927
449 W. MAIN ST., PENSACOLA, FL 32502 (850) 438-9861
ENGINEERING BUSINESS: EB-0000340
Pensacola - Panama City Beach - Tallahassee - Mobile
This drawing is the property of BASKERVILLE-DONOVAN, INC. and is not to be reproduced in whole or in part. It is not to be used on any other project and is to be returned upon request.

 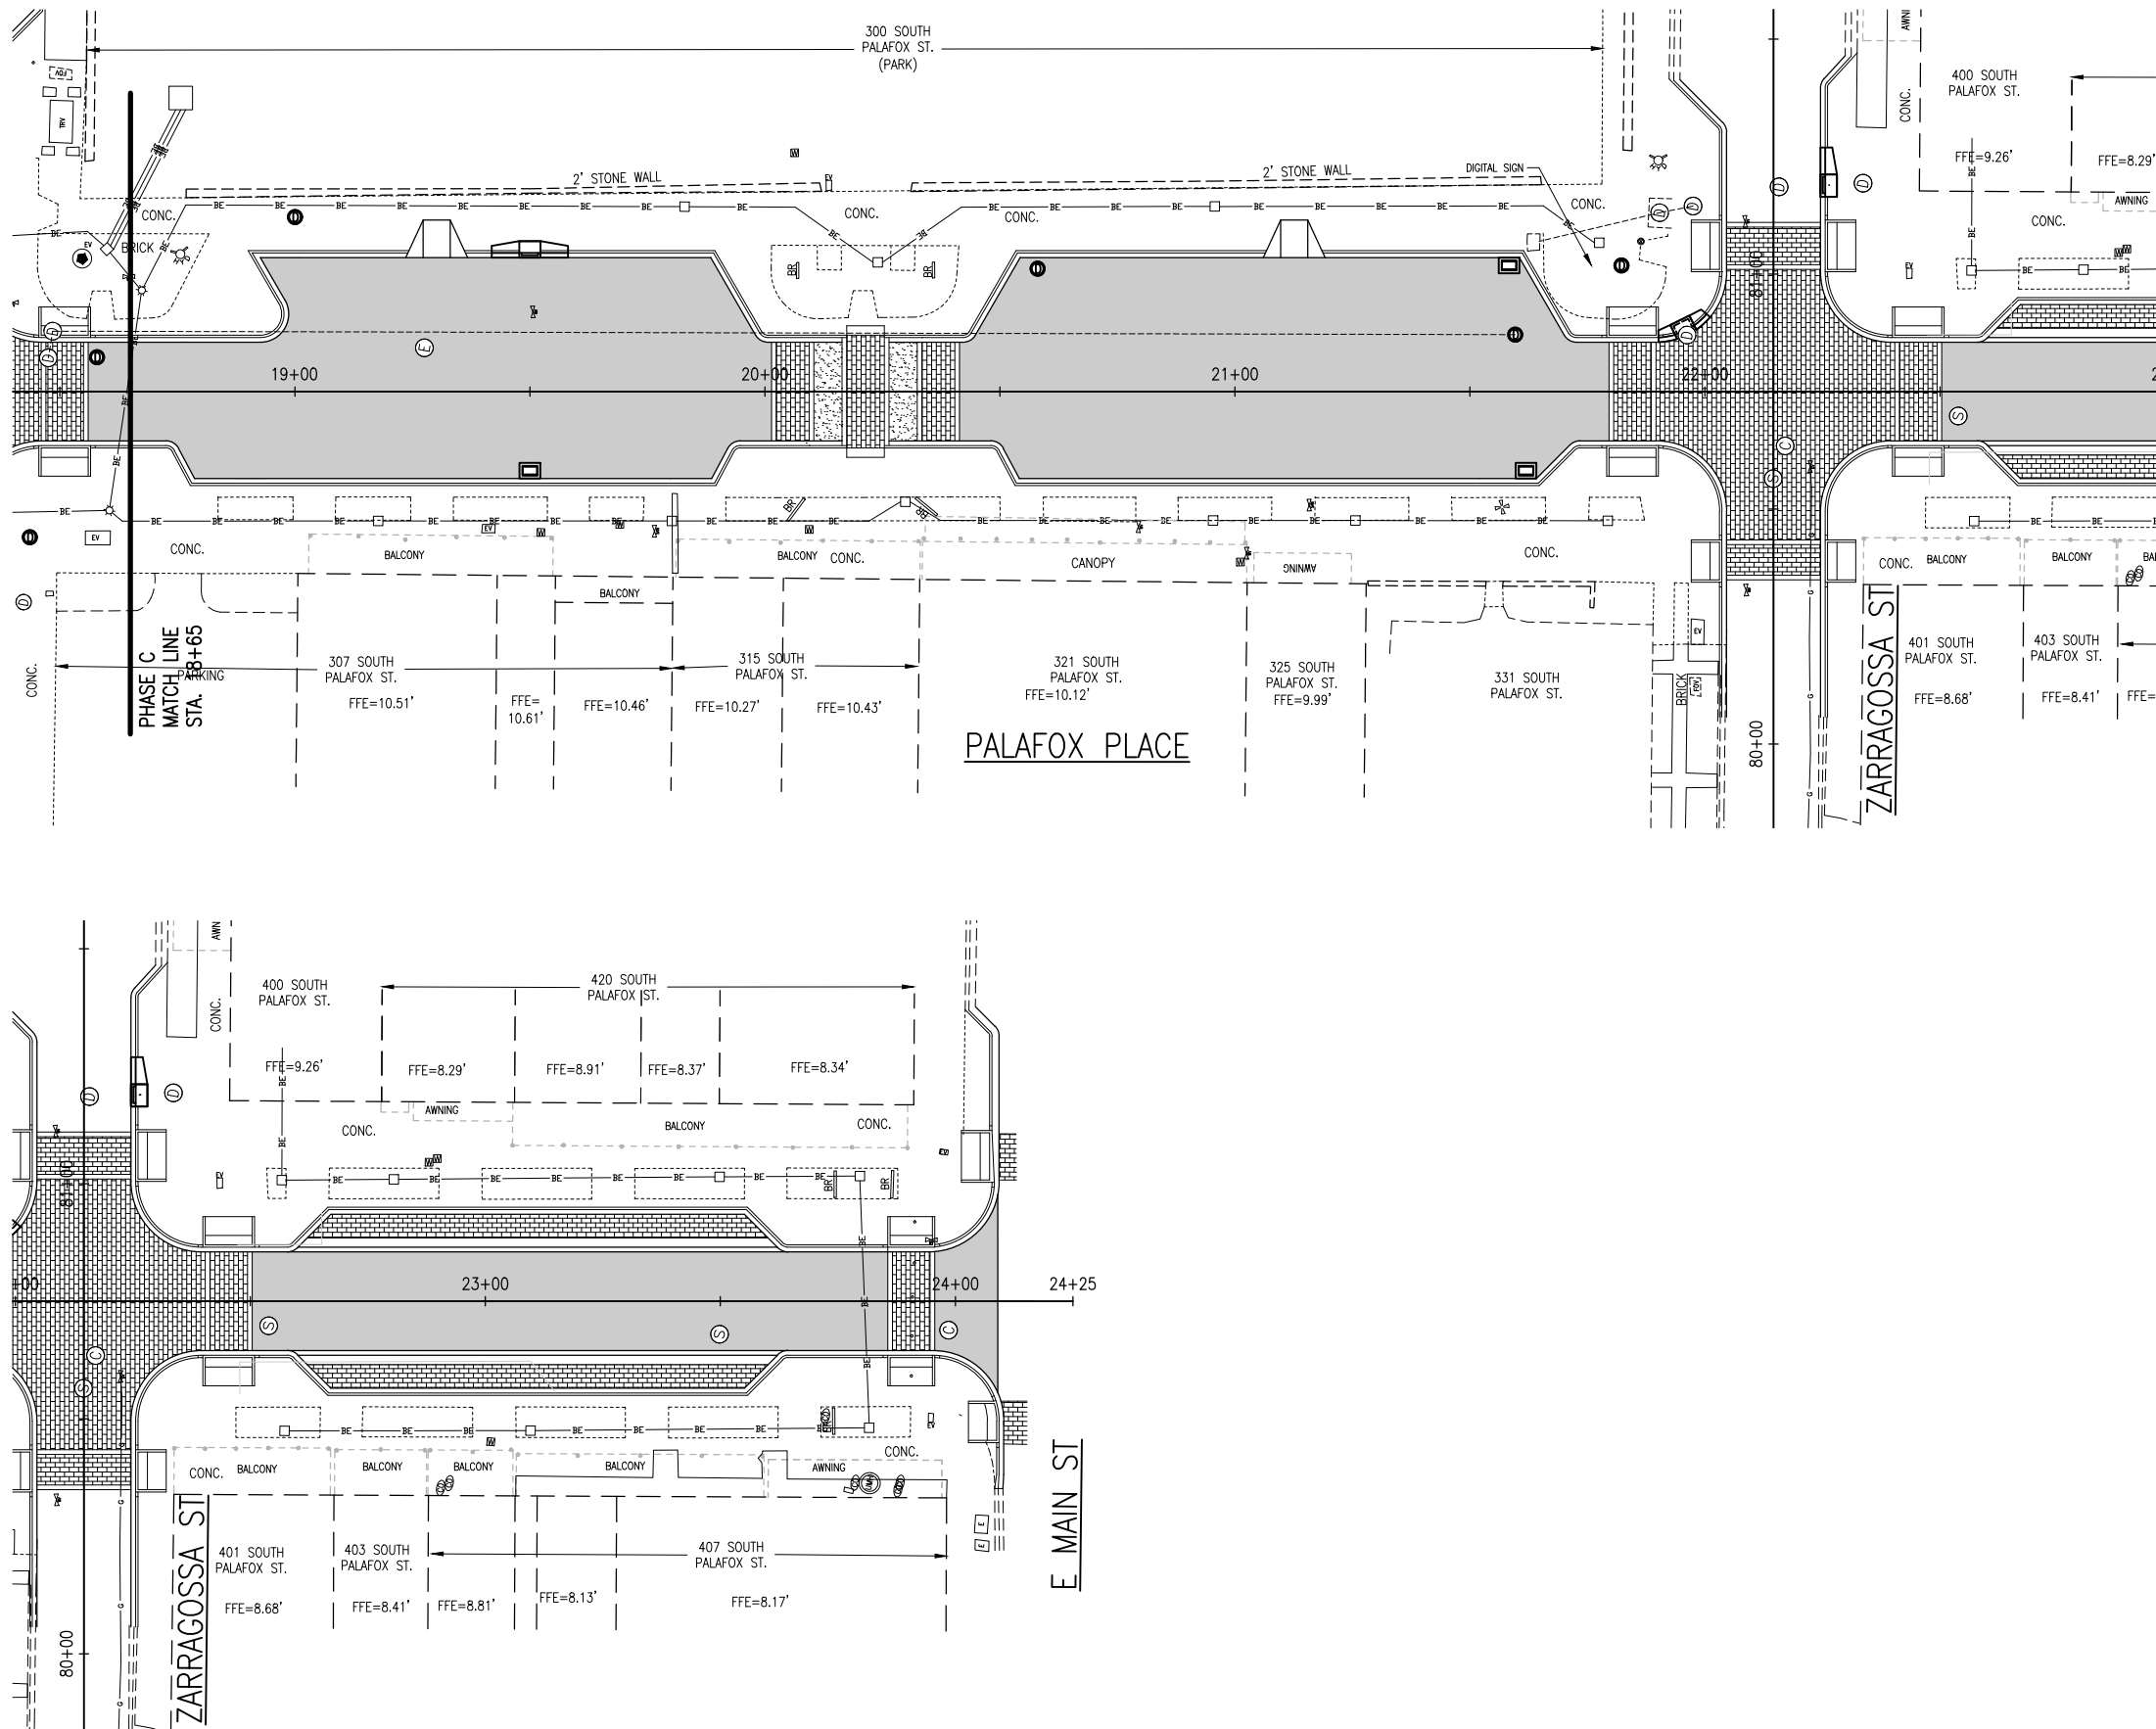

LEGEND



- | | |
|---|------------------------|
|  | DRAINAGE MANHOLE |
|  | SANITARY SEWER MANHOLE |
|  | ELECTRICAL MANHOLE |
|  | COMMUNICATIONS MANHOLE |
|  | POTABLE WATER MANHOLE |
|  | GAS VALVE |
|  | WATER VALVE |
|  | SANITARY SEWER VALVE |

- | | |
|---|------------------|
|  | PAVEMENT OVERLAY |
|  | BRICK PAVERS |
|  | CONCRETE |

NOTES:

1. THE PAVER HATCH SHOWN ON CIVIL DRAWINGS IS GENERIC. REFER TO LANDSCAPE PLANS FOR AUTHORITATIVE PAVER LAYOUT, WHICH TAKES PRECEDENCE.

K:\243\24324.00 City of Pensacola RFQ 23-003\24324.03 S Palafax Pedestrian Improvements\5. DWG\C-148 Striping-Gov-Main.dwg, Aug 29, 2025 - 10:01:26AM, nllloyd

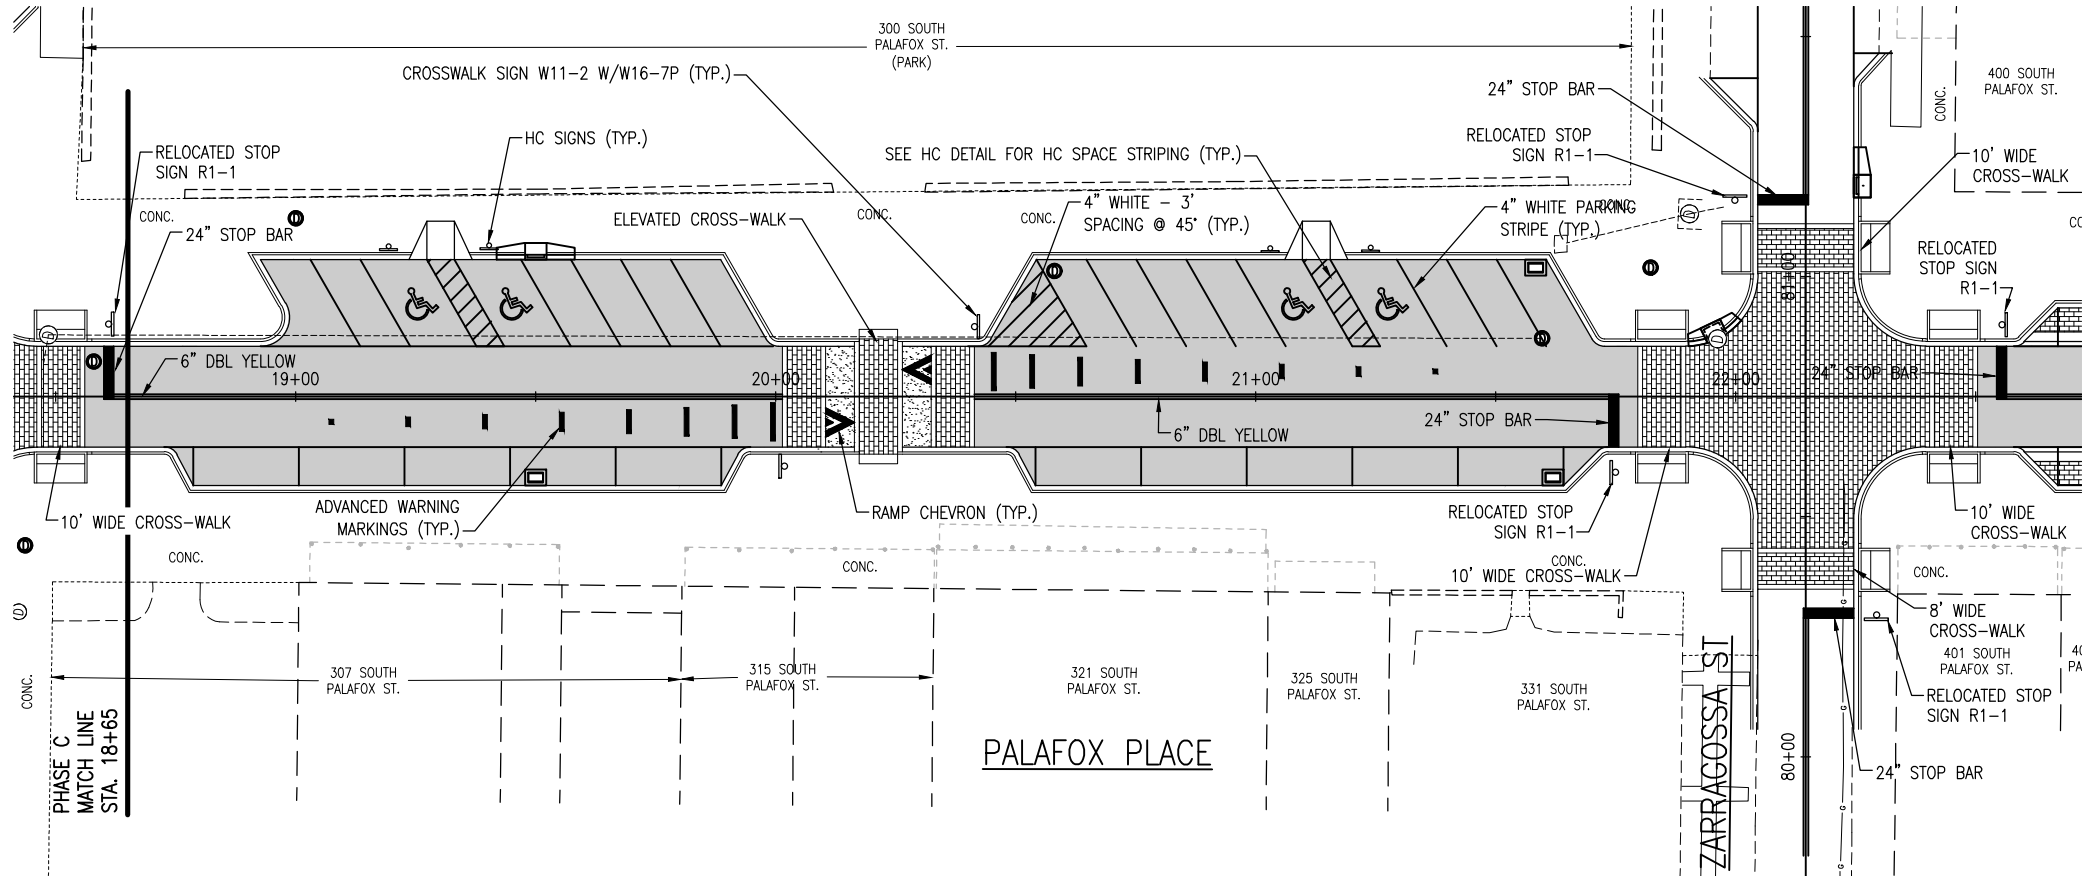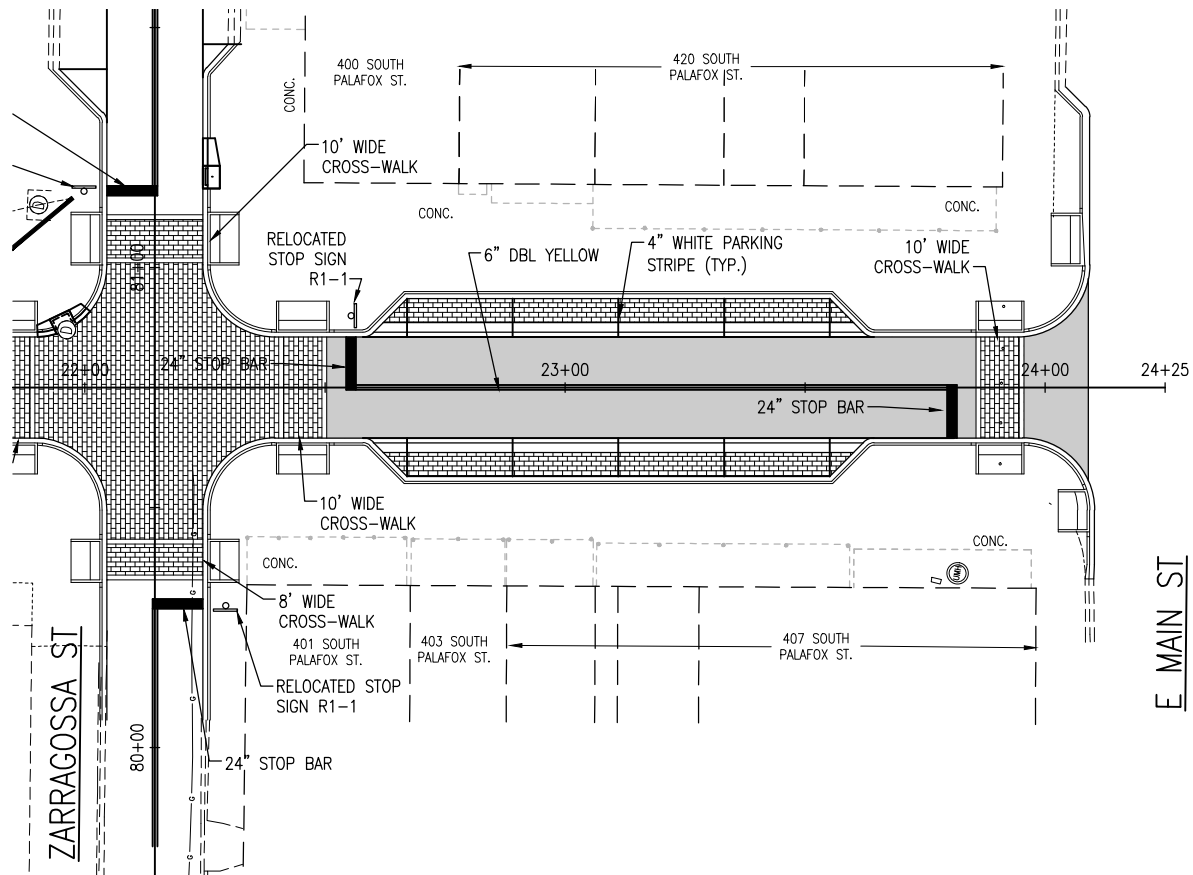

0 10' 20' 40'
SCALE: 1" = 20' (22X34)
SCALE: 1" = 40' (11x17)

PHASE D

PALAFAX PLACE
SIGNAGE /
STRIPING PLAN

S. PALAFAX PLACE
PEDESTRIAN
IMPROVEMENTS

PROJECT NO.	NO.	DATE	APPR.	REVISION/ACTION	TAKEN
24324.01					
DESIGNED BY: MDL					
DRAWN BY: RGG					
CHK'D BY: MDL					
PROJ. MGR: JLF					
DATE: AUG 2025					

NOT RELEASED FOR CONSTRUCTION BY DATE

C-148




BASKERVILLE-DONOVAN, INC.
ENGINEERING THE SOUTH SINCE 1927

449 W. MAIN ST., PENSACOLA, FL 32502 (850) 438-9861
ENGINEERING BUSINESS: EB-0000340

Pensacola - Panama City Beach - Tallahassee - Mobile
This drawing is the property of BASKERVILLE-DONOVAN, INC. and is not to be reproduced in whole or in part. It is not to be used on any other project and is to be returned upon request.

JOHN J. FRICK, P.E.
FL Reg. Engineer #56469

E:\DWC\243\24324.03 Downtown Resurfacing\C-148A Bollard Plan-Gov-Main.dwg, Jul 09, 2025 - 10:50:14AM, rgeiger

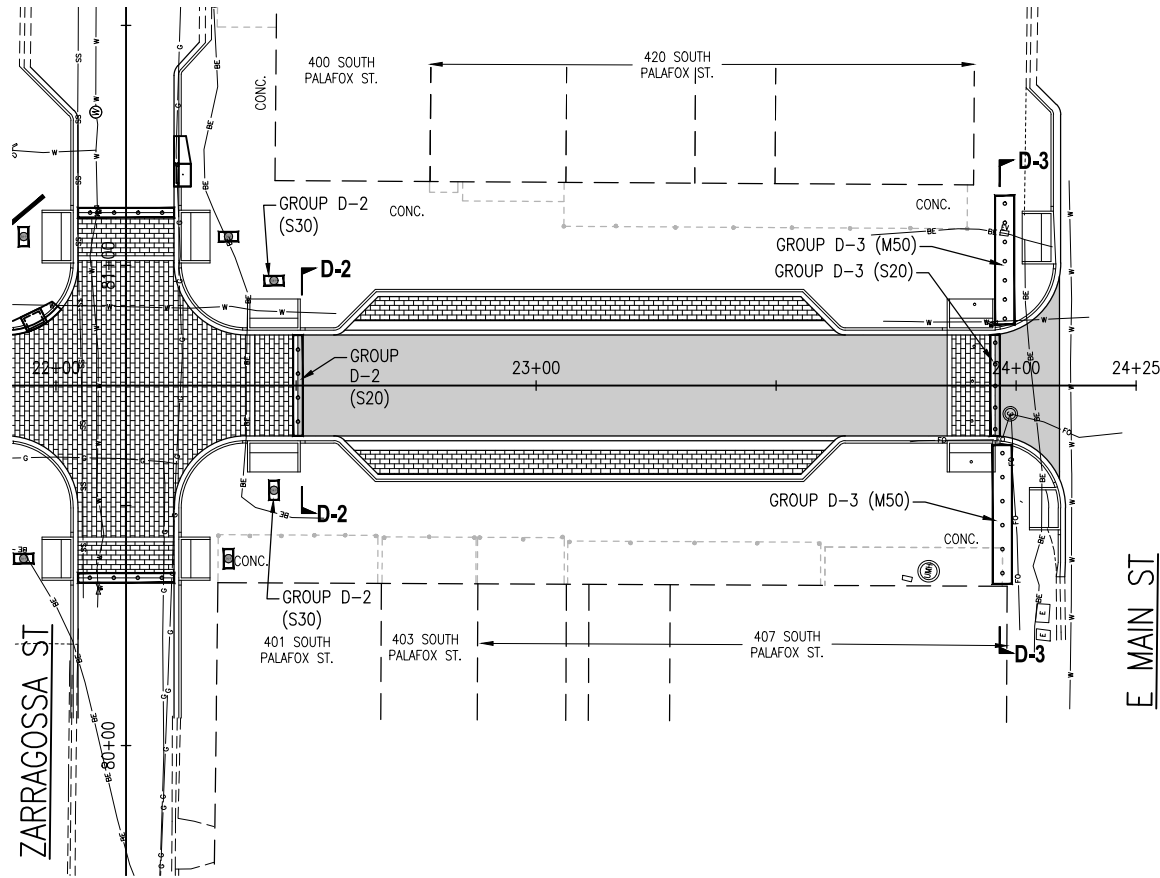 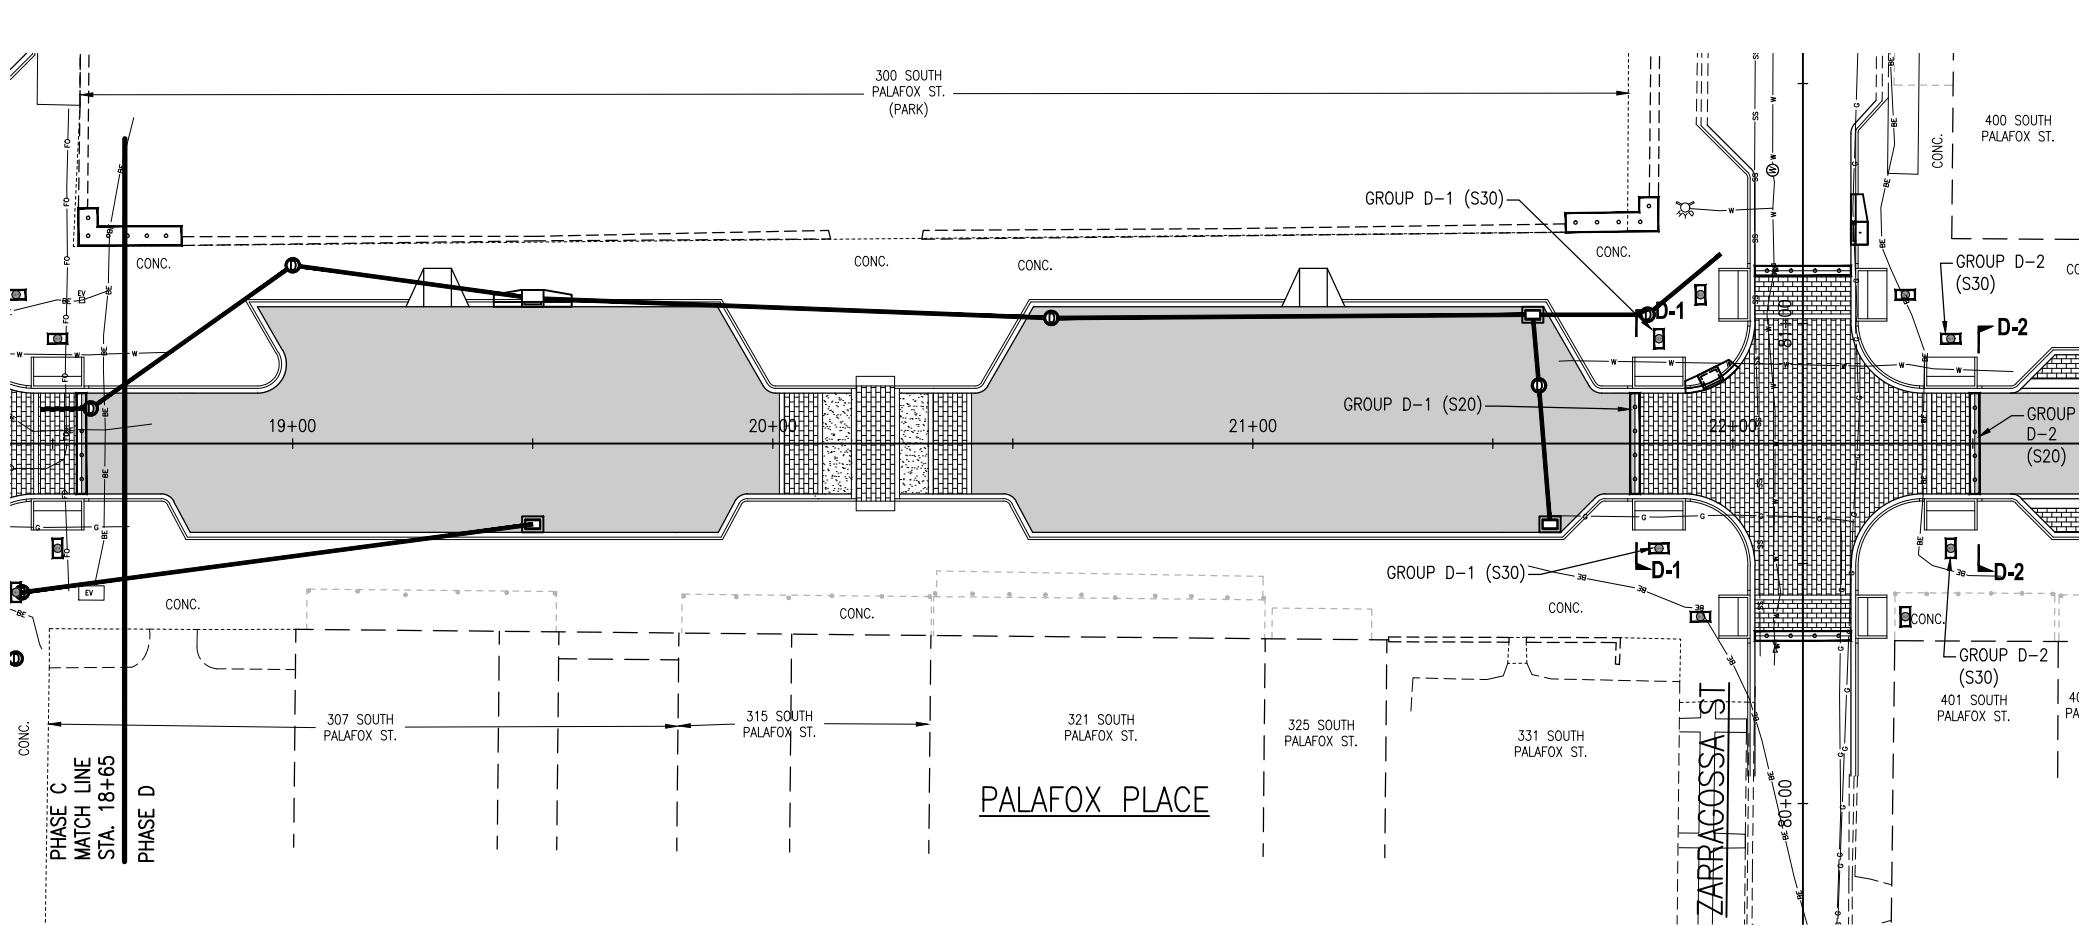

NOTES:

1. THE LOCATIONS OF BOLLARDS SHOWN ON THIS PLAN ARE BASED ON AVAILABLE UTILITY INFORMATION. IN THE EVENT OF A DISCOVERED CONFLICT WITH EXISTING UTILITIES DURING CONSTRUCTION, THE CONTRACTOR SHALL IMMEDIATELY NOTIFY THE ENGINEER/LANDSCAPE ARCHITECT AND COORDINATE FIELD ADJUSTMENTS TO BOLLARD PLACEMENT. THE CONTRACTOR SHALL VERIFY UTILITY LOCATIONS THROUGH FLORIDA 811 (SUNSHINE 811) OR OTHER APPROVED METHODS BEFORE COMMENCING WORK.
2. SEE SHEET C-215 (BOLLARD SCHEDULE) FOR GROUP IDENTIFICATION AND CORRESPONDING SIZE/STYLE.

PHASE D

S. PALAFOX PLACE
PEDESTRIAN
IMPROVEMENTS

PALAFOX PLACE
BOLLARD LPLAN

C-148A

BASKERVILLE-DONOVAN, INC.
ENGINEERING THE SOUTH SINCE 1927

449 W. MAIN ST., PENSACOLA, FL 32502 (850)438-9861

ENGINEERING BUSINESS: EB-0000340


Pensacola - Panama City Beach - Tallahassee - Mobile

This drawing is the property of BASKERVILLE-DONOVAN, INC. and is not to be reproduced in whole or in part. It is not to be used on any other project and is to be returned upon request.


JOHN J. FRICK, P.E.
FL Reg. Engineer #56469

PROJECT NO:	NO.	DATE	APPR.	REVISION/ACTION	TAKEN
24324.01					
DESIGNED BY: JUF					
DRAWN BY: RGG					
CHK'D BY: MDL					
PROJ. MGR: JUF					
DATE: JULY 2025					


NOT RELEASED FOR CONSTRUCTION BY DATE

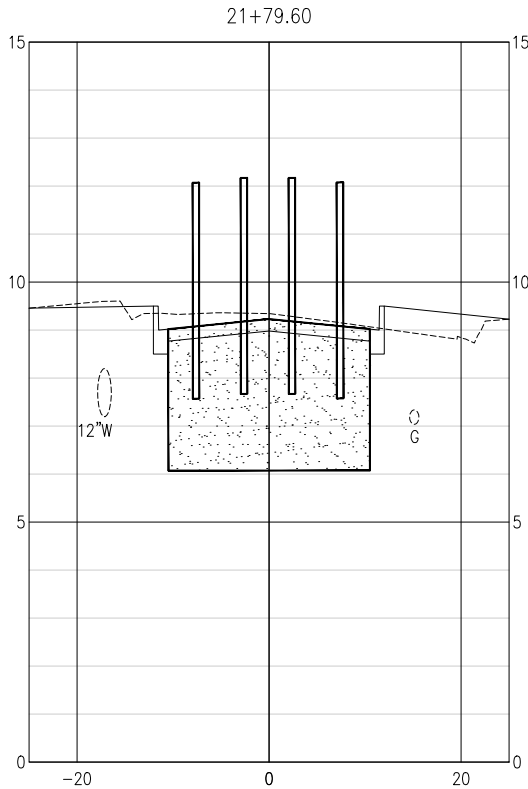


SECTION D-1

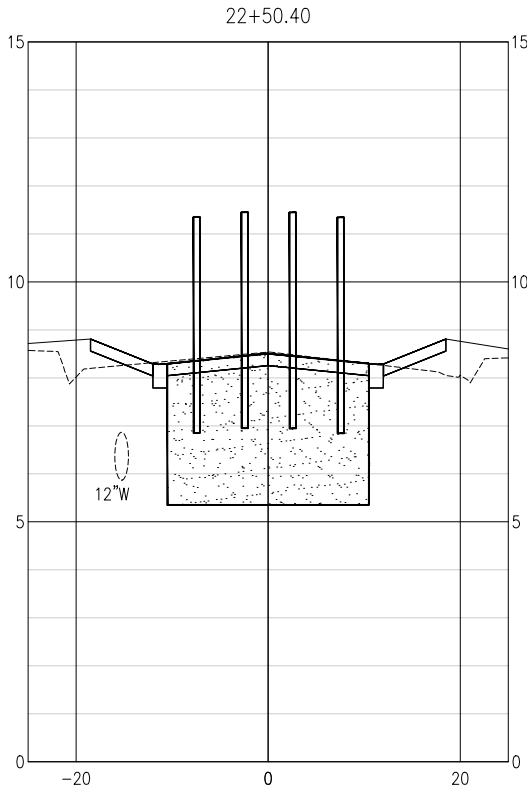


SECTION D-2

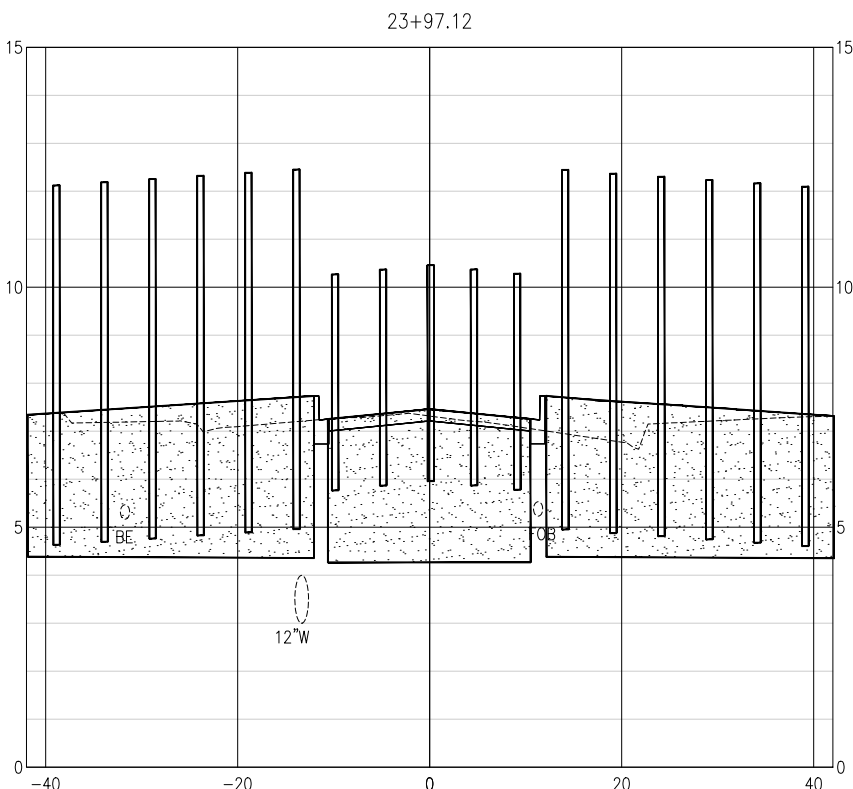

SECTION D-3

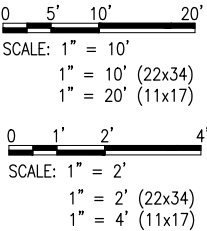

PALFOX PLACE BOLLARD CROSS-SECTIONS	PROJECT NO: 24324.01	NO.	DATE	APPR.	REVISION/ACTION TAKEN
	DESIGNED BY: JF				
C-148B	DRAWN BY: RGG				
	CHKD BY: JF				
	PROJ. MGR: JF				
	DATE: JULY 2025	NOT RELEASED FOR CONSTRUCTION BY DATE / /			
S. PALFOX PLACE PEDESTRIAN IMPROVEMENTS					
BASKERVILLE-DONOVAN, INC. ENGINEERING THE SOUTH SINCE 1927 449 W. MAIN ST., PENSACOLA, FL 32502 (850)438-9861 ENGINEERING BUSINESS: EB-0000340 Pensacola - Panama City Beach - Tallahassee - Mobile JASON J. FRICK P.E. FL Reg. Engineer #96469 This drawing is the property of BASKERVILLE-DONOVAN, INC. and is not to be reproduced in whole or in part. It is not to be used on any other project and is to be returned upon request.					

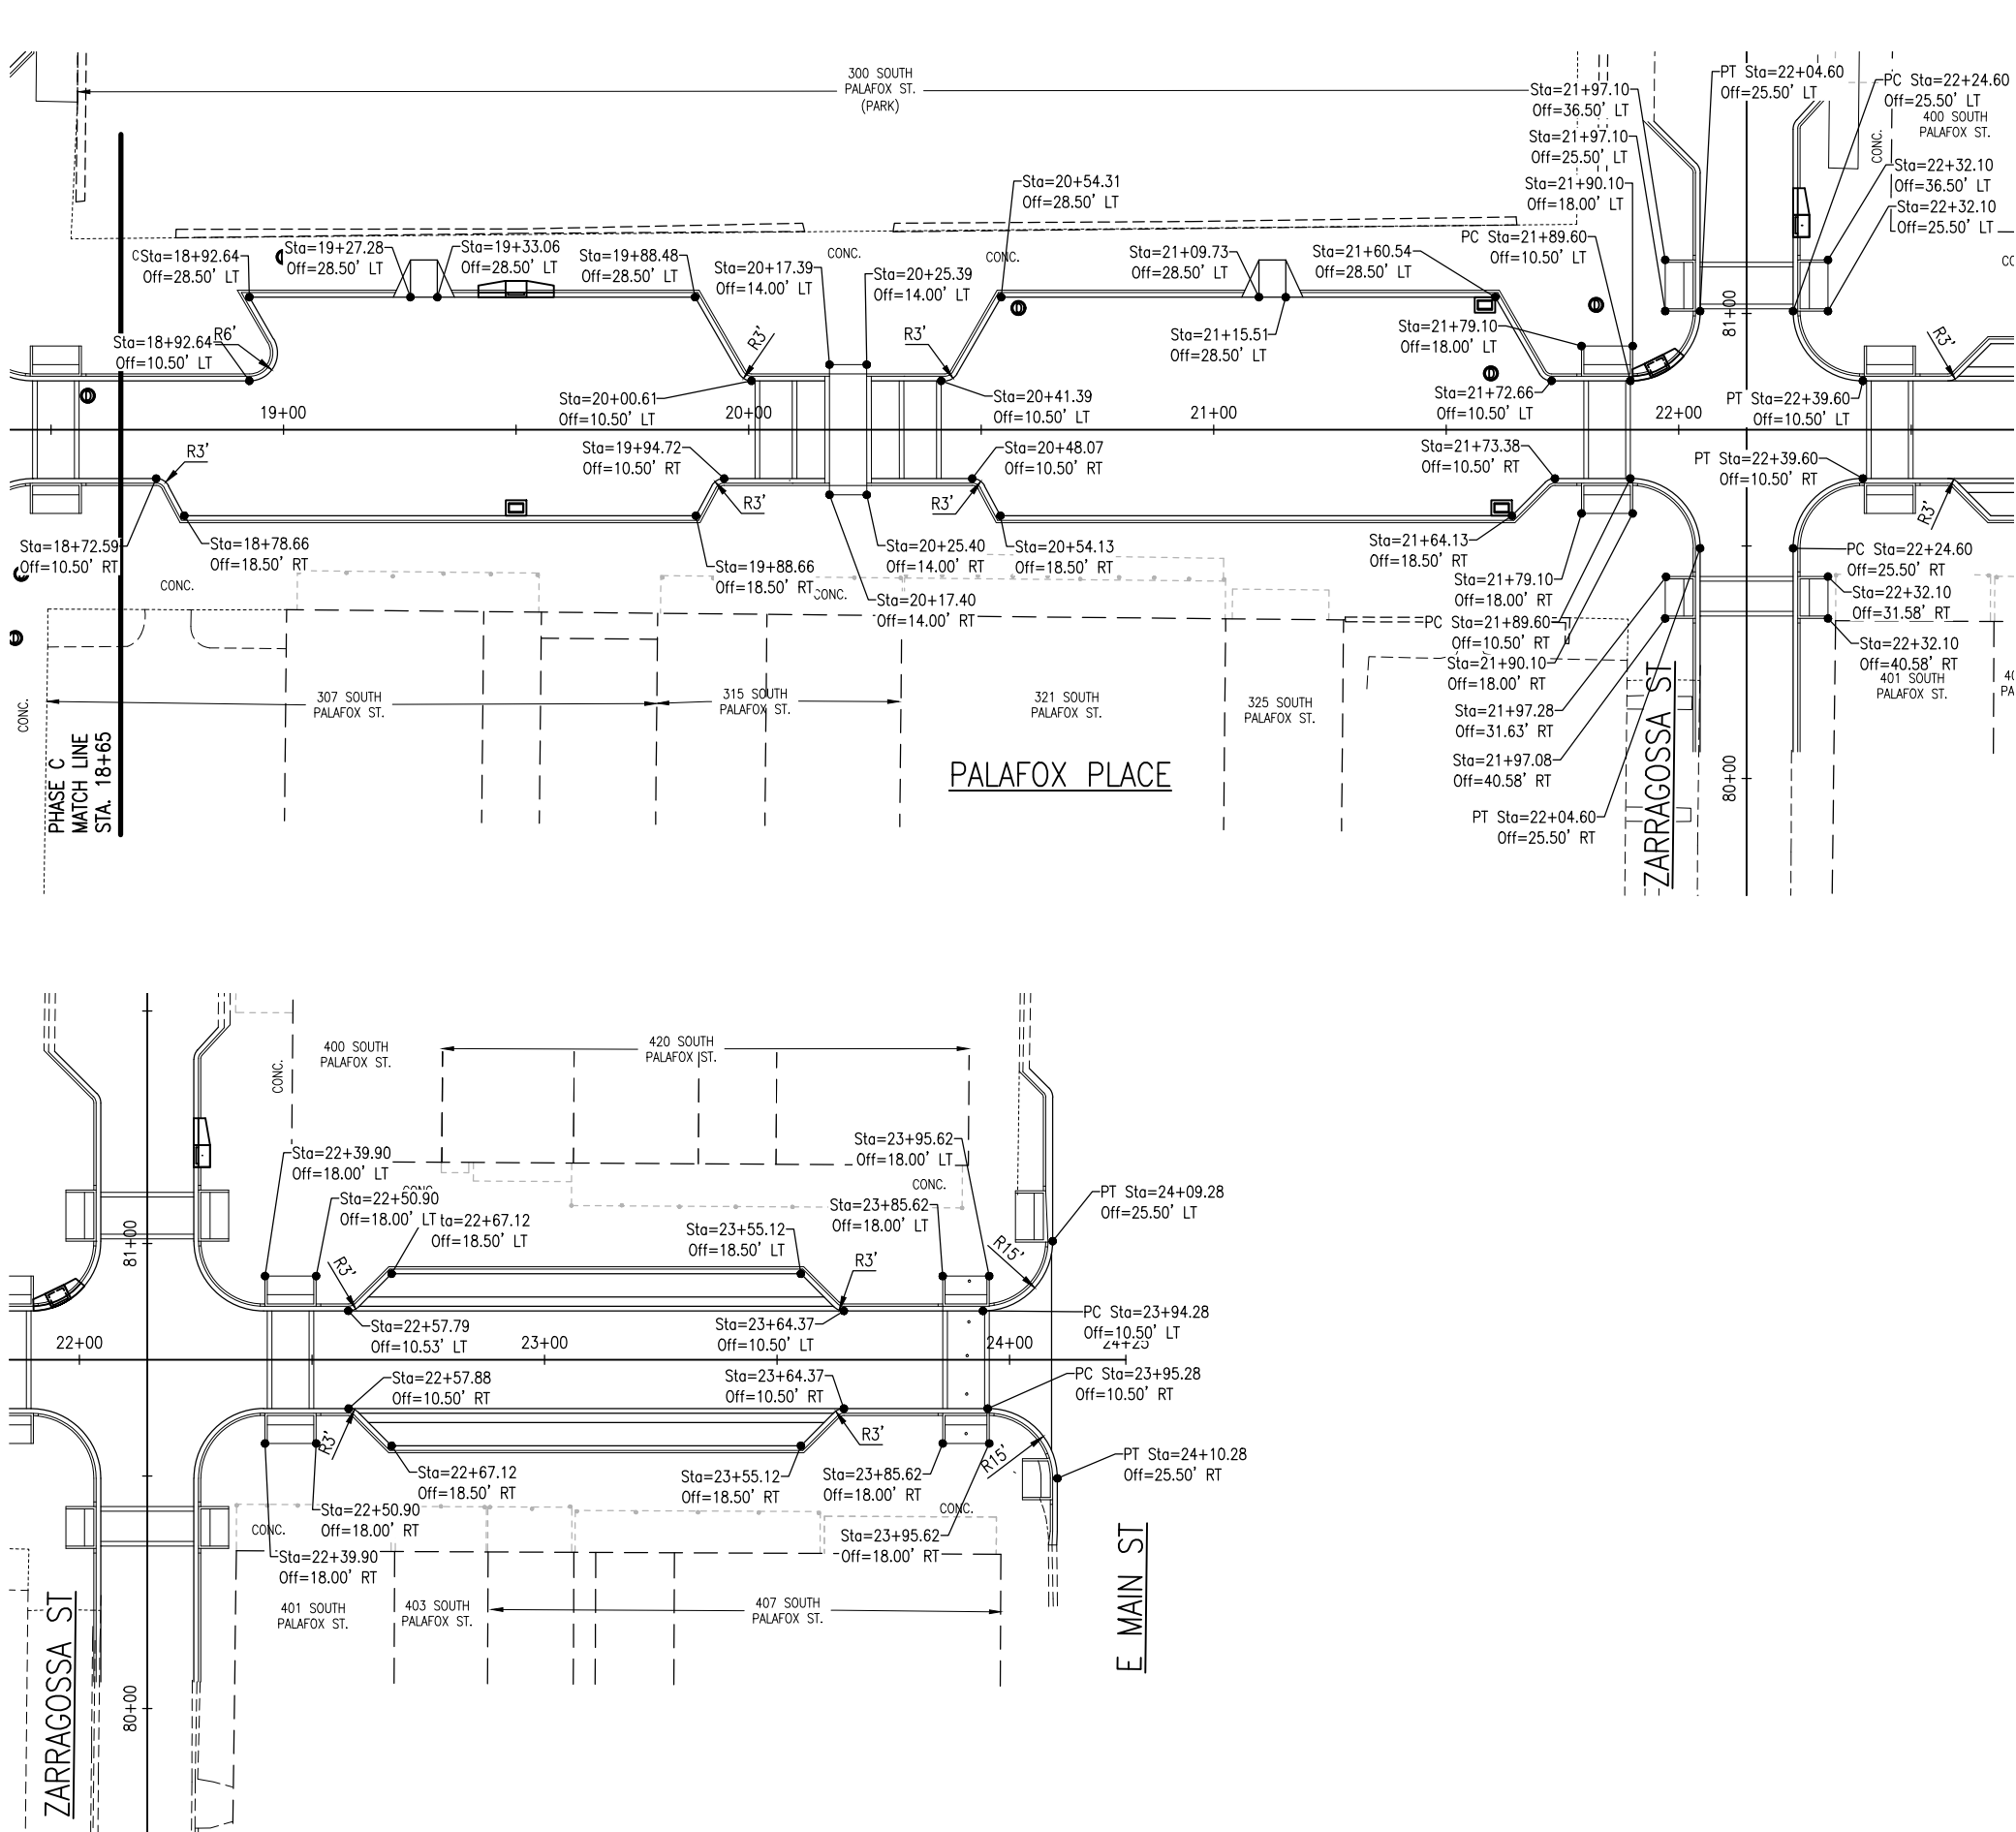

PHASE D

S. PALAFOX PLACE
PEDESTRIAN
IMPROVEMENTS


BASKERVILLE-DONOVAN, INC.
ENGINEERING THE SOUTH SINCE 1927
449 W. MAIN ST., PENSACOLA, FL 32502 (850)436-9861
ENGINEERING BUSINESS: EB-0000340
Pensacola - Panama City Beach - Tallahassee - Mobile

JOHN J. FRICK, P.E.
FL Reg. Engineer #56469

PROJECT NO.	NO.	DATE	APPR.	REVISION/ACTION	TAKEN
24324.01					
DESIGNED BY: MDL					
DRAWN BY: RGG					
CHK'D BY: MDL					
PROJ. MGR: JLF					
DATE: JULY 2025					

PALAFOX PLACE
STAKING PLAN

C-149

 


1. PAVEMENT CUTS SHALL BE PERFORMED BY SAWCUTTING AND SHALL BE FULL-DEPTH TO ENSURE CLEAN EDGES AND MINIMIZE DISTURBANCES TO ADJACENT AREAS.
2. REMOVE PAVEMENT IN CONTROLLED SECTIONS USING METHODS THAT PREVENT DAMAGE TO UNDERLYING UTILITIES (e.g., WATER, GAS, ELECTRICAL, TELECOM).
3. HAND EXCAVATION OR LIGHT EQUIPMENT SHALL BE USED WITHIN 12 INCHES OF KNOWN UTILITY LINES, AS VERIFIED BY POTHOLING OR UTILITY LOCATES PRIOR TO WORK.
4. CONTRACTOR SHALL COORDINATE WITH UTILITY OWNERS AND COMPLY WITH ALL APPLICABLE STANDARDS FOR UTILITY PROTECTION. DISPOSE OF DEBRIS OFF-SITE PER LOCAL REGULATIONS. *

	DRAINAGE MANHOLE
	SANITARY SEWER MANHOLE
	ELECTRICAL MANHOLE
	COMMUNICATIONS MANHOLE
	POTABLE WATER MANHOLE
	GAS VALVE
	WATER VALVE
	SANITARY SEWER VALVE
	FPL UTILITY TRENCH LIMITS TO BE REMOVED

C-15	ROMANA STREET EXISTING CONDITIONS / DEMOLITION PLAN
------	---



BASKERVILLE-DONOVAN, INC.
ENGINEERING THE SOUTH SINCE 1927

Pensacola - Panama City Beach - Tallahassee - Mobile

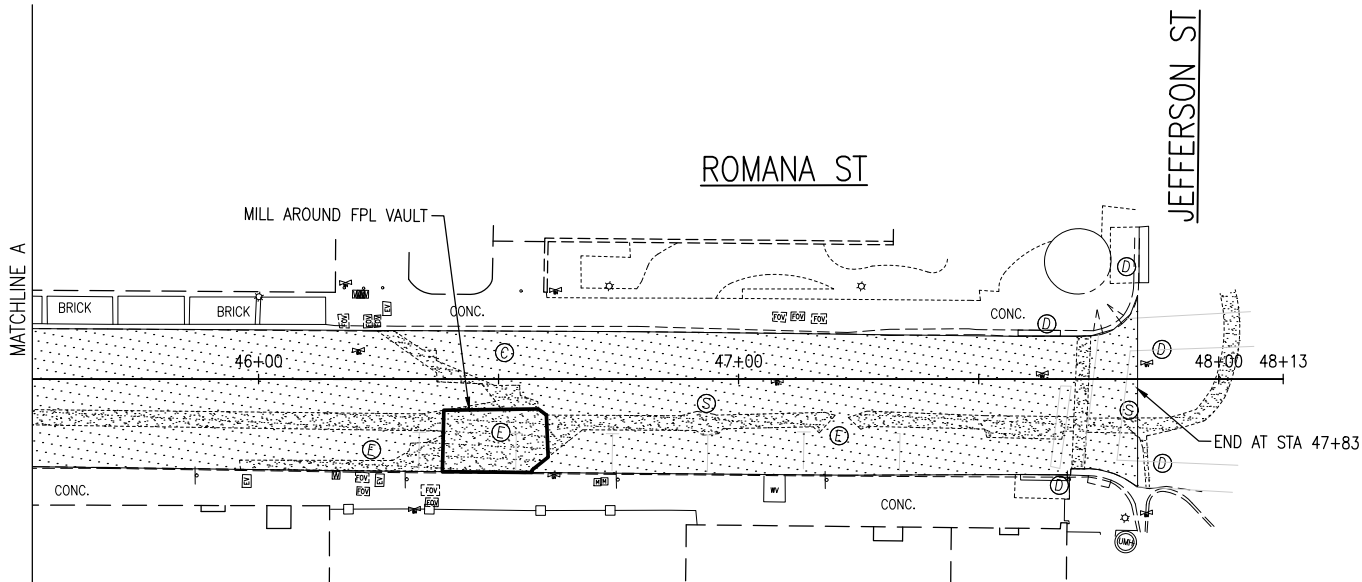

NOTES:

1. CLEAN SURFACE OF DIRT, WATER, DEBRIS AND LOOSE MATERIALS AFTER MILLING.
2. PACK MILLING EDGES WITH MATERIAL TO TAPER TRANSITION BEFORE RELEASING ANY TRAFFIC. NO TRANSITION OVER 0.5 INCHES.
3. MILL ASPHALT PAVEMENT A DEPTH OF 3"-6" TO REMOVE SURFACE COURSE AND ACHIEVE A UNIFORM BASE.
4. THE CONTRACTOR SHALL ADJUST ALL UTILITY TOPS TO ALIGN WITH THE FINAL PAVEMENT GRADE.

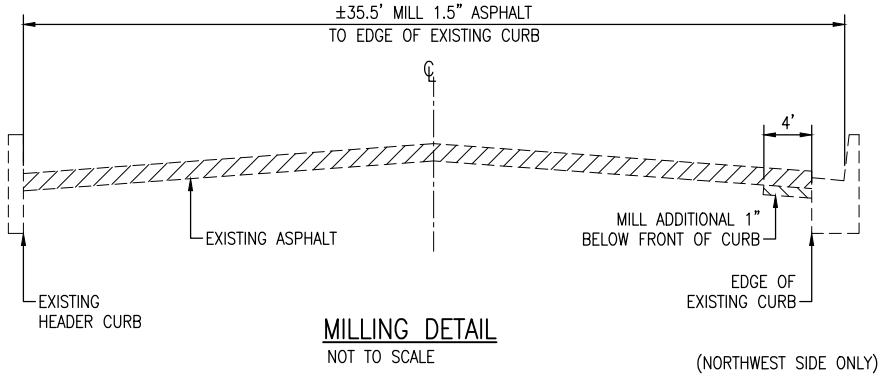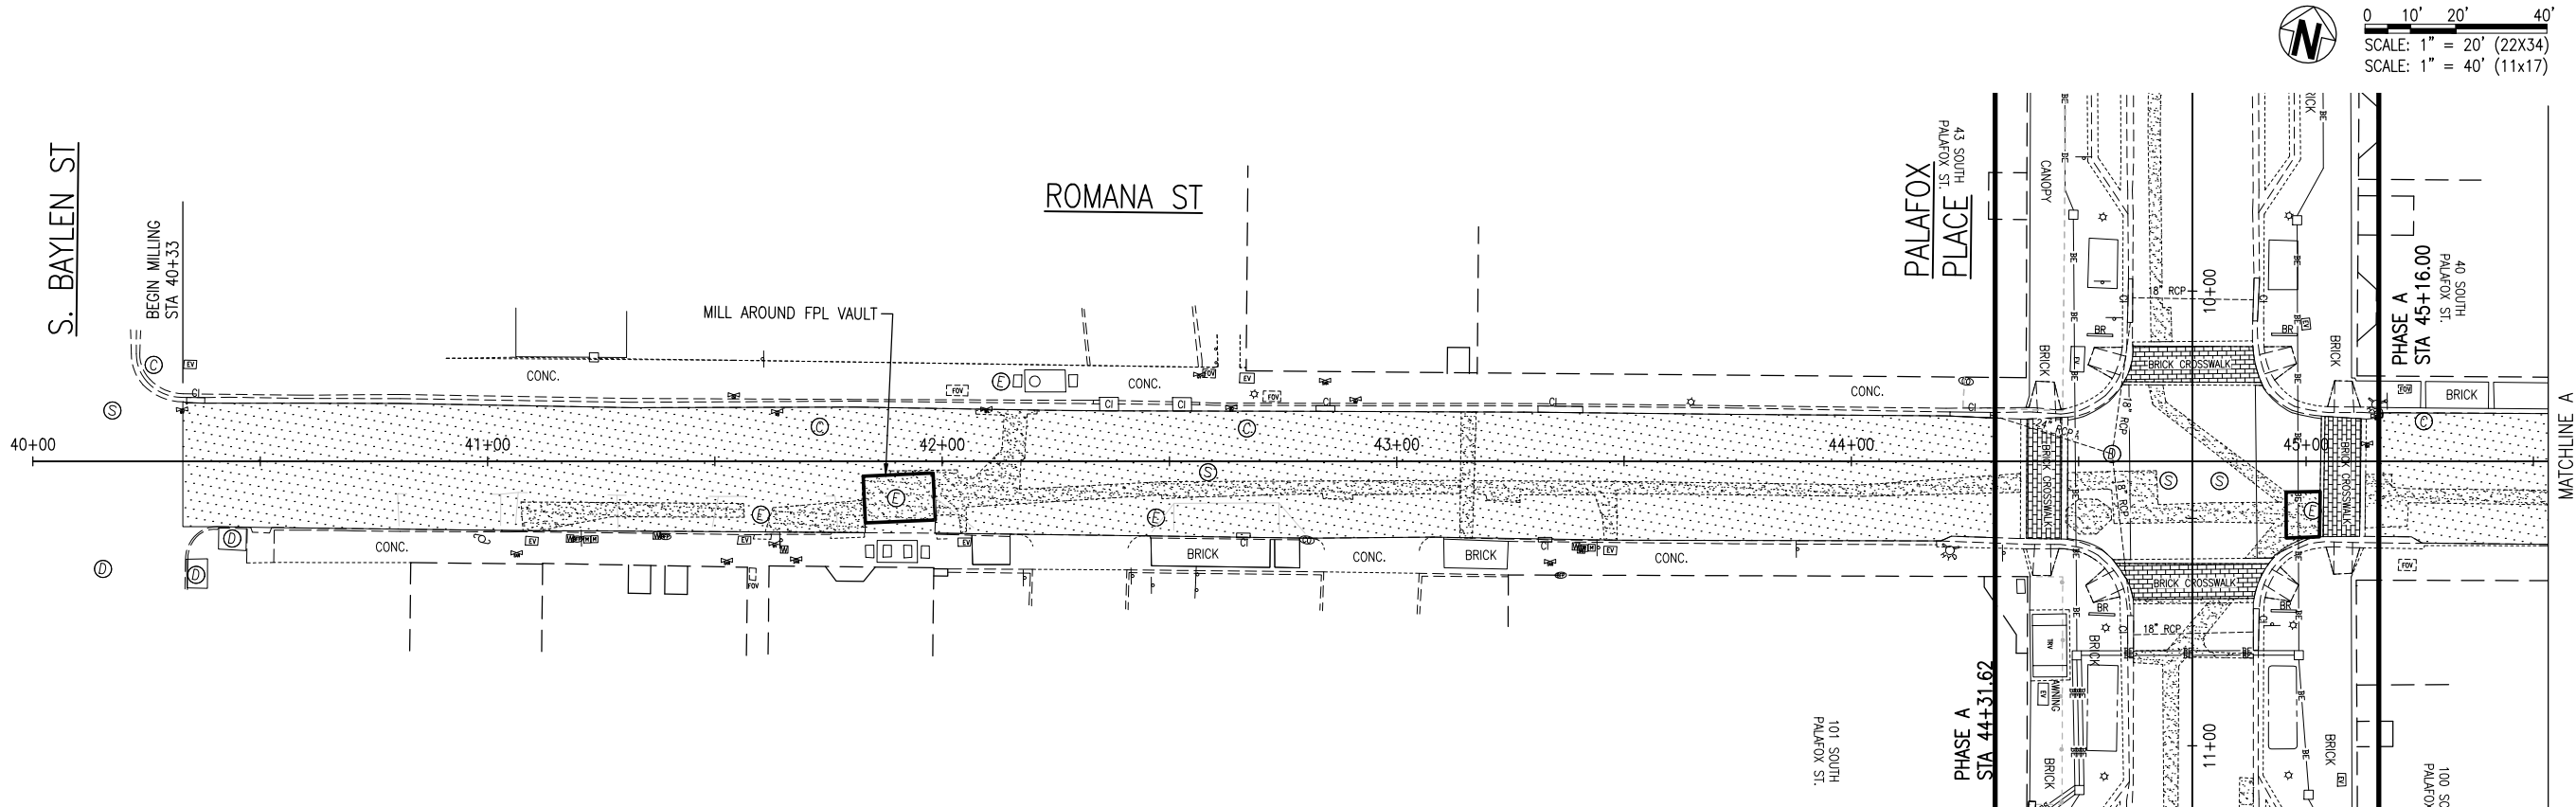

LEGEND



- | | |
|--------|------------------------|
| D | DRAINAGE MANHOLE |
| S | SANITARY SEWER MANHOLE |
| E | ELECTRICAL MANHOLE |
| C | COMMUNICATIONS MANHOLE |
| W | POTABLE WATER MANHOLE |
| Fig. 1 | GAS VALVE |
| Fig. 2 | WATER VALVE |
| Fig. 3 | SANITARY SEWER VALVE |

MILLING

NOTE

1. ASPHALT RUNS OVER GUTTER AND WILL REMAIN IN PLACE. MILL TO EDGE OF EXISTING CURB.
2. NO ADDITIONAL ASPHALT ALLOWED WITHIN GUTTER.
3. EXISTING HEADER CURB ON NORTH AND SOUTH SIDE OF ROMANA STREET, EAST OF PALAFOX PLACE.


PHASE E

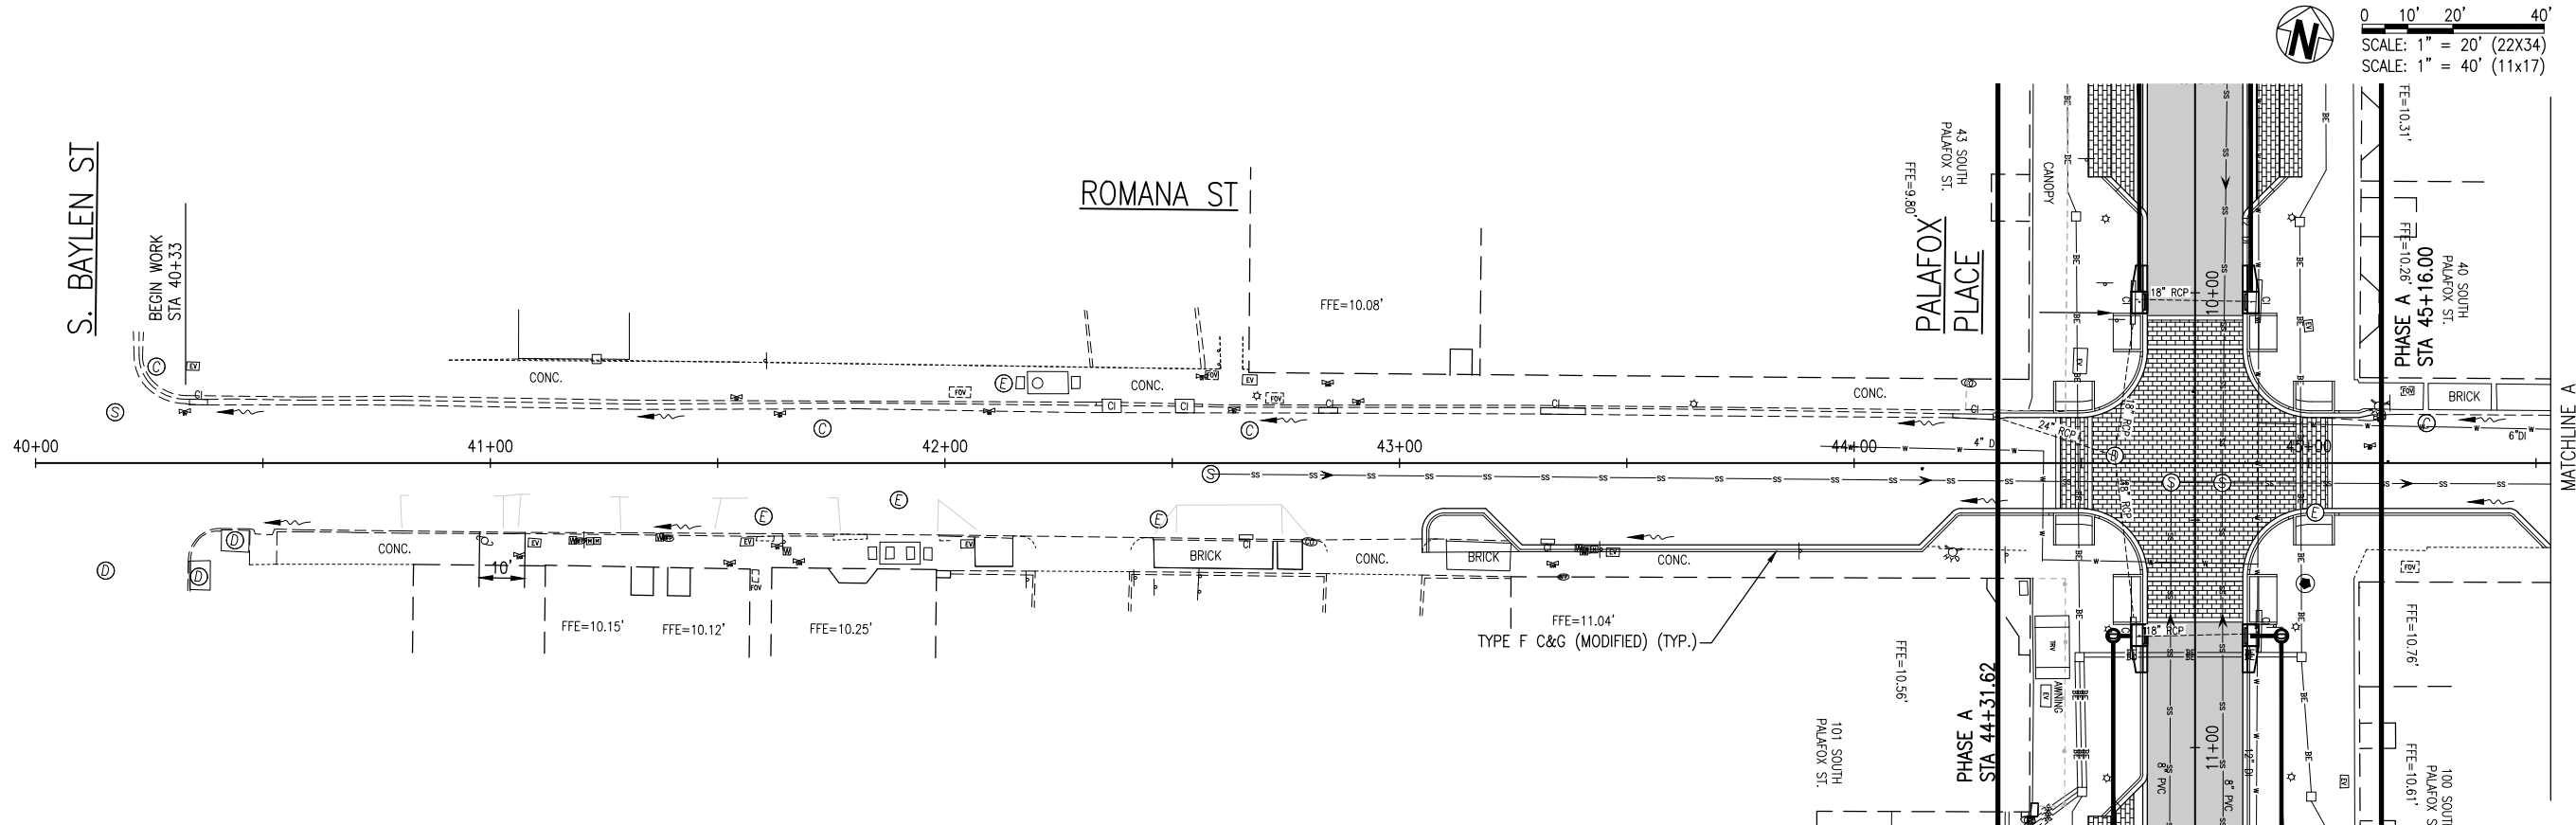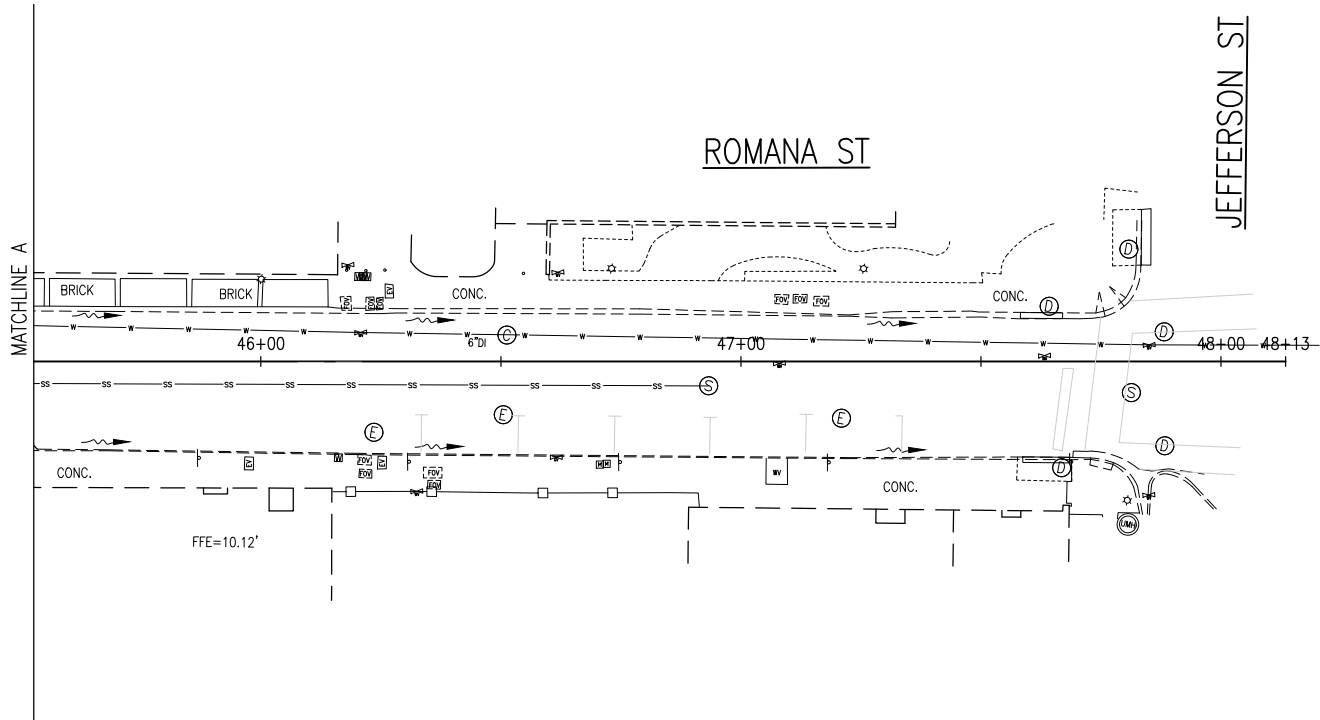

- LEGEND
- (D) DRAINAGE MANHOLE
 - (S) SANITARY SEWER MANHOLE
 - (E) ELECTRICAL MANHOLE
 - (C) COMMUNICATIONS MANHOLE
 - (W) POTABLE WATER MANHOLE
 - (V) GAS VALVE
 - (V) WATER VALVE
 - (V) SANITARY SEWER VALVE
 - 10.44 NEW SPOT GRADE
 - DRAINAGE FLOW DIRECTON

- NOTES:
- ALL ROOF DRAIN PIPING EXTENSIONS SHALL BE EPOXY COATED DUCTILE IRON.
 - ALL ROOF DRAIN PIPING SHALL AT A MINIMUM MATCH THE SLOPE OF THE PEDESTRIAN WALK EXTENSION AND EXIT WITHIN THE CURB FACE.

ROMANA STREET DRAINAGE PLAN	PROJECT NO: 24324.01	NO.	DATE	APPR.	REVISION/ACTION	TAKEN
	DESIGNED BY: MDL					
C-153	DRAWN BY: RGG					
	CHK'D BY: MDL					
	PROJ. MGR: JUF					
	DATE: JULY 2025					
NOT RELEASED FOR CONSTRUCTION BY DATE						
S. PALAFOX PLACE PEDESTRIAN IMPROVEMENTS						
 BASKERVILLE-DONOVAN, INC. ENGINEERING THE SOUTH SINCE 1927 449 W. MAIN ST., PENSACOLA, FL 32502 (850)438-9861 ENGINEERING BUSINESS: EB-0000340 Pensacola - Panama City Beach - Tallahassee - Mobile						
JASON J. FRICK, P.E. FL Reg. Engineer #56469 This drawing is the property of BASKERVILLE-DONOVAN, INC. and is not to be reproduced in whole or in part. It is not to be used on any other project and is to be returned upon request.						

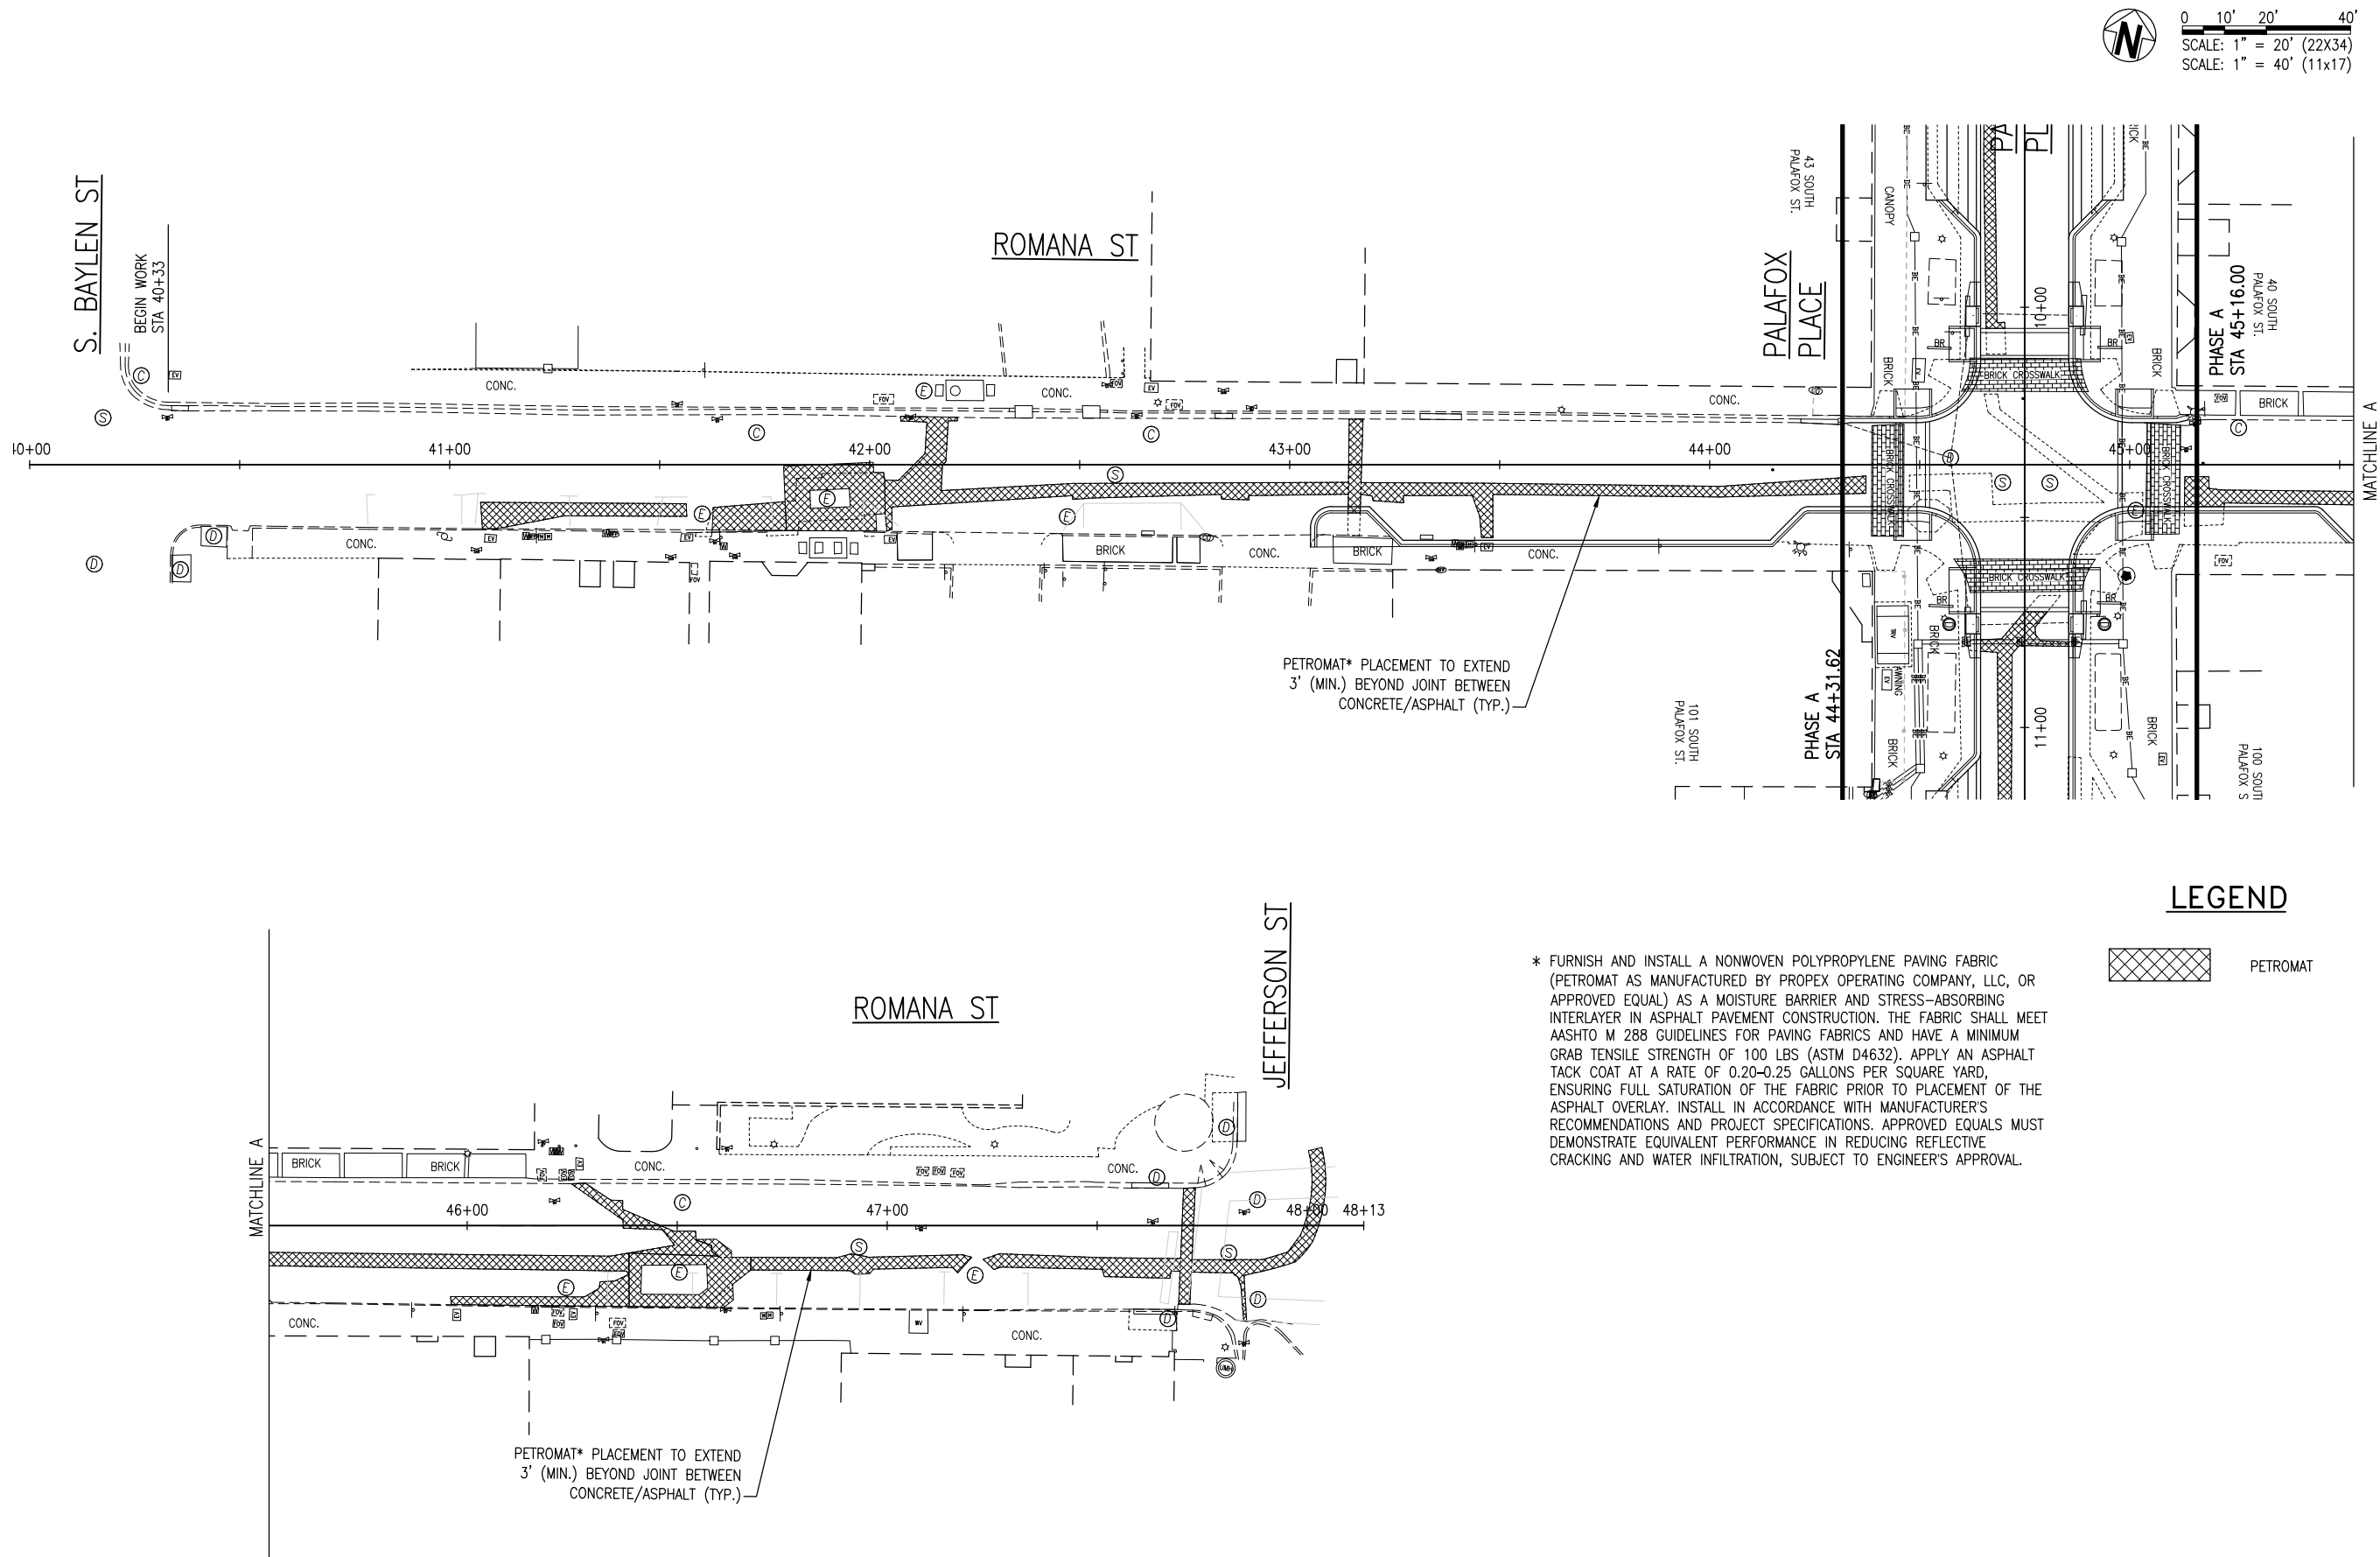


ROMANA STREET PETROMAT PLACEMENT PLAN	PROJECT NO:	24324.01	NO.	DATE	APPR.	REVISION/ACTION TAKEN
	DESIGNED BY:	MDL				
	DRAWN BY:	RCG				
	CHK'D BY:	MDL				
	PROJ. MGR:	JJF				
	DATE:	JULY 2025				
C-154			NOT RELEASED FOR CONSTRUCTION BY _____ DATE ____/____/____			


**S. PALAFOX PLACE
PEDESTRIAN
IMPROVEMENTS**


BASKERVILLE-DONOVAN, INC.
 ENGINEERING THE SOUTH SINCE 1927
 449 W. MAIN ST., PENSACOLA, FL 32502 (850)438-9861
 ENGINEERING BUSINESS: EB-0000340
 Pensacola - Panama City Beach - Tallahassee - Mobile

JASON J. FRICK P.E.
 FL Reg. Engineer #96469

This drawing is the property of BASKERVILLE-DONOVAN, INC. and is not to be reproduced in whole or in part. It is not to be used on any other project and is to be returned upon request.

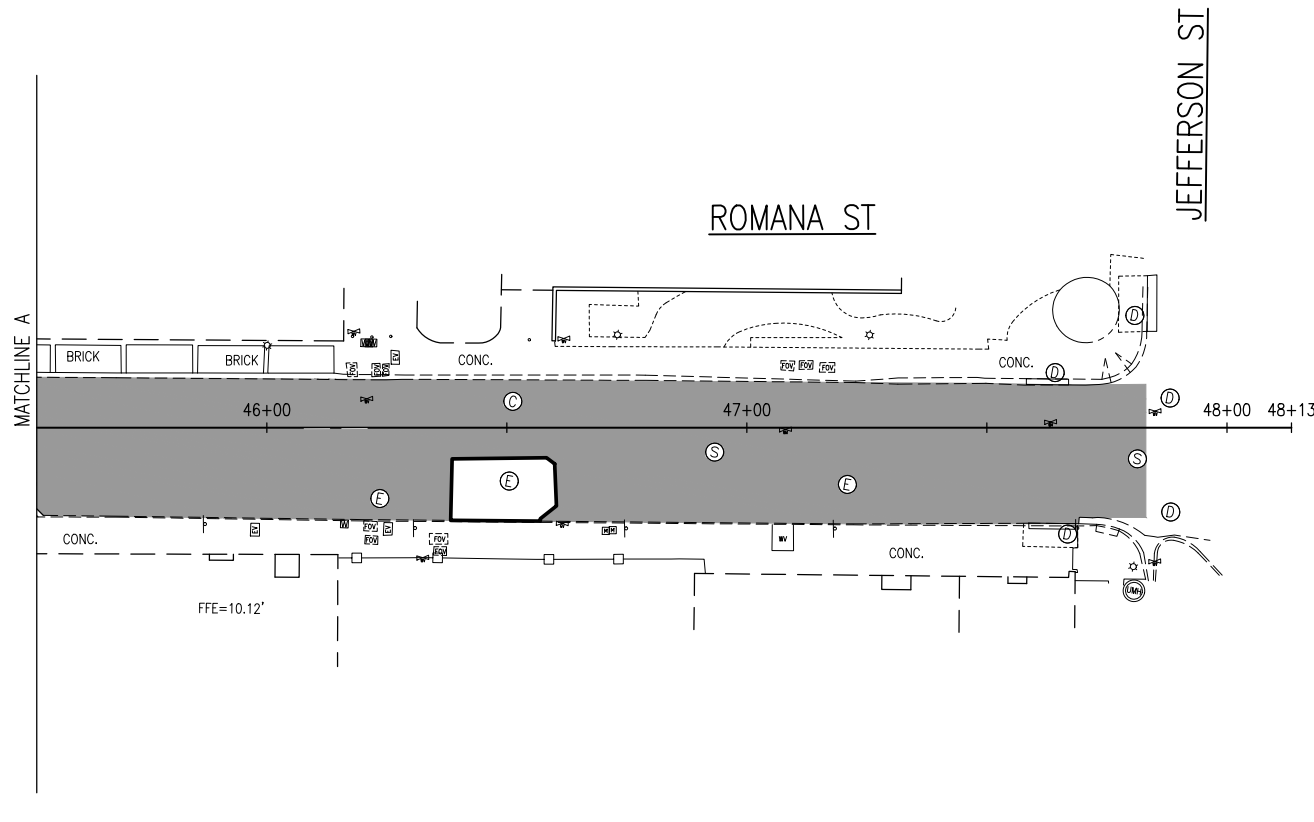


 - | | |
|---|--------------------------|
|  | DRAINAGE MANHOLE |
|  | SANITARY SEWER MANHOLE |
|  | ELECTRICAL MANHOLE |
|  | COMMUNICATIONS MANHOLE |
|  | POTABLE WATER MANHOLE |
|  | GAS VALVE |
|  | WATER VALVE |
|  | SANITARY SEWER VALVE |
|  | PHASE A PAVEMENT OVERLAY |
|  | PAVEMENT OVERLAY |
|  | BRICK PAVERS |
|  | CONCRETE |

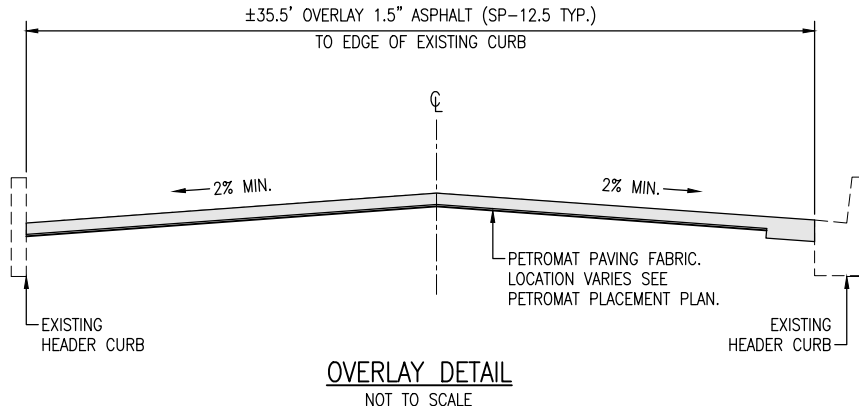

- NOTES:**
1. ASPHALT OVERLAY THICKNESS SHALL BE VARIED TO PROVIDE 2% CROSS SLOPE ON ROADWAY.
 2. CITY MUST INSPECT THE ROADWAY AFTER MILLING OPERATIONS AND PRIOR TO PLACEMENT OF THE TACKING AGENT OR ASPHALT.
 3. REMOVE ALL DEBRIS AND LOOSE MATERIAL AFTER MILLING.
 4. ALL EXISTING CURB RAMPS THAT ARE TO REMAIN SHALL BE RETROFITTED WITH NEW DETECTABLE WARNINGS. SEE DETAILS.
 5. THE PAVER HATCH SHOWN ON CIVIL DRAWINGS IS GENERIC. REFER TO LANDSCAPE PLANS FOR AUTHORITATIVE PAVER LAYOUT, WHICH TAKES PRECEDENCE.

PHASE E

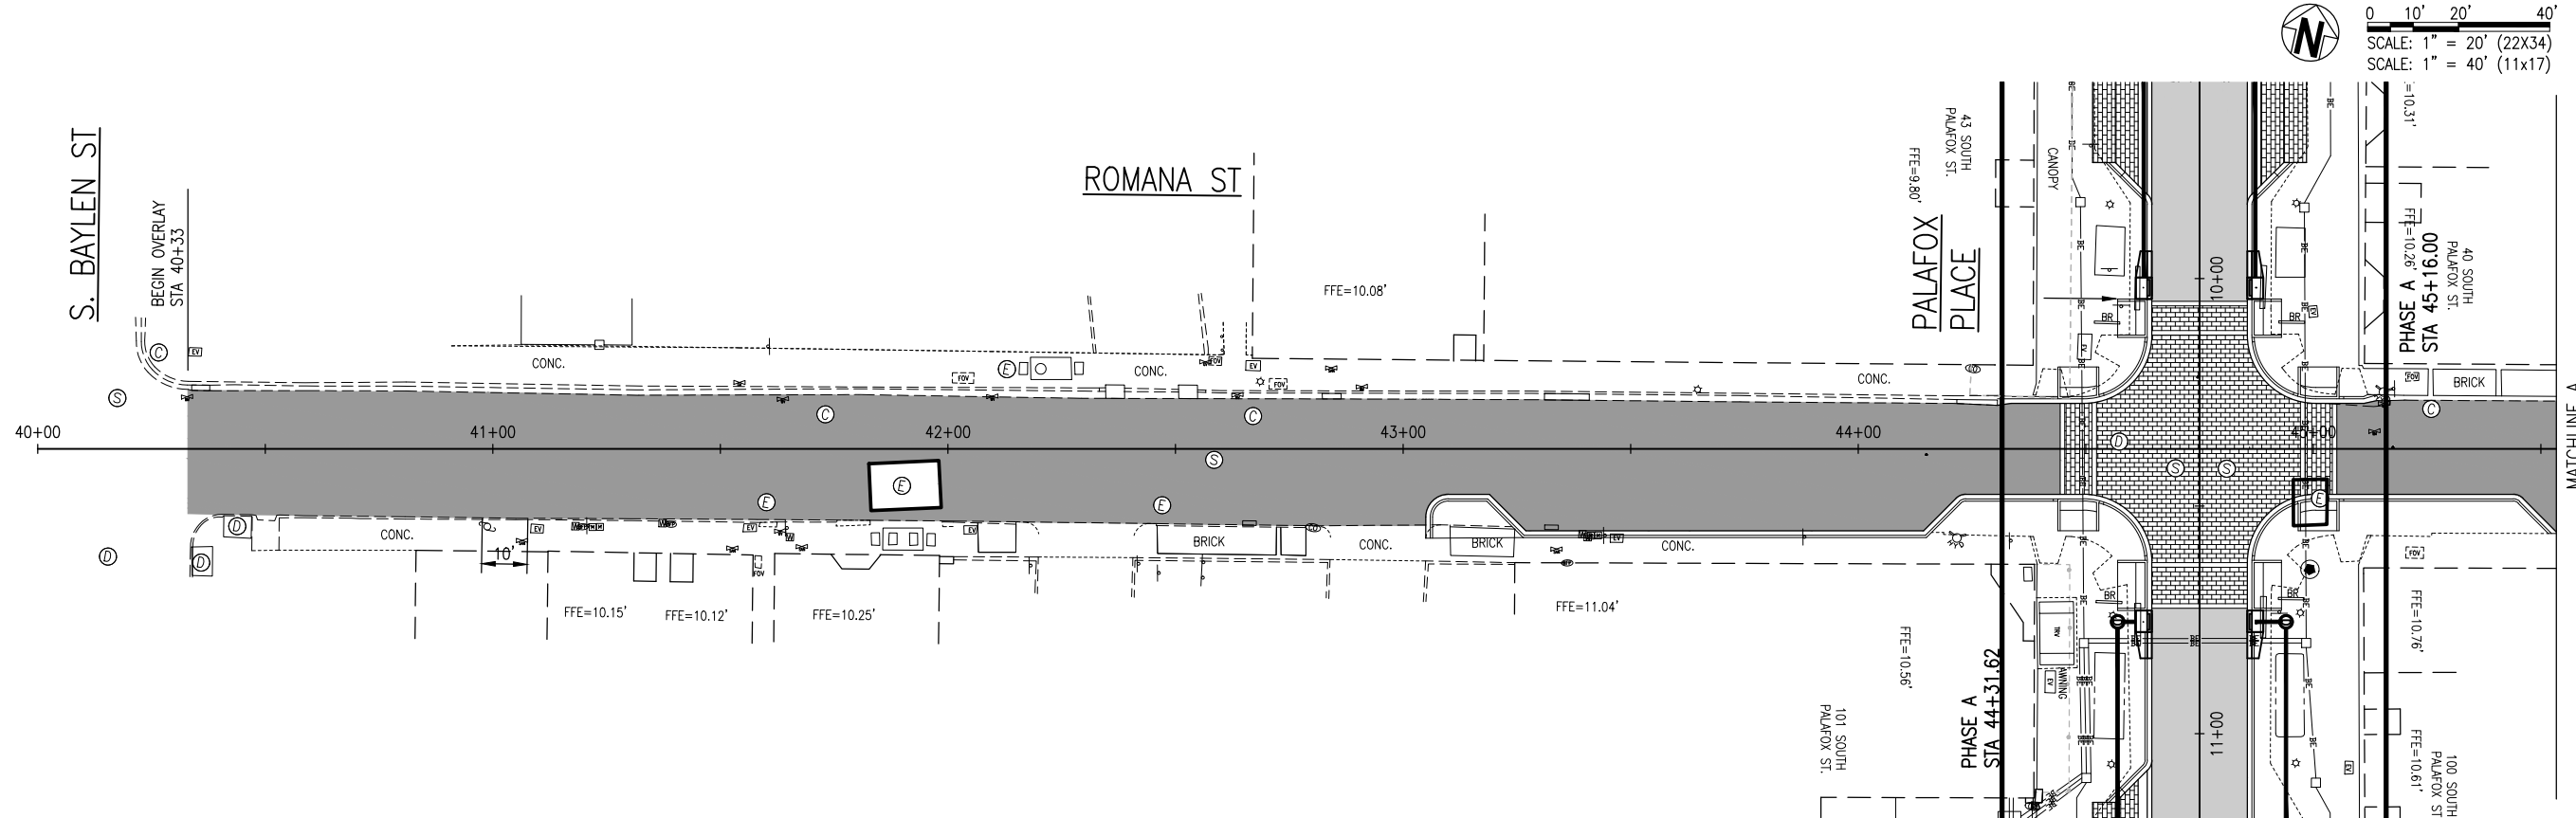


**S. PALAFOX PLACE
PEDESTRIAN
IMPROVEMENTS**

PROJECT NO:	NO.	DATE	APPR.	REVISION/ACTION	TAKEN
24324.01					
DESIGNED BY: MDL					
DRAWN BY: RGG					
CHK'D BY: MDL					
PROJ. MGR: JLF					
DATE: JULY 2025	NOT RELEASED FOR CONSTRUCTION BY ____ DATE ____/____/____				

ROMANA STREET
OVERLAY PLAN

C-155

E:\DWC\243\24324.03 Downtown Resurfacing\C-156 Striping-Romana.dwg, Jul 09, 2025 -- 11:26:41AM, rgeiger

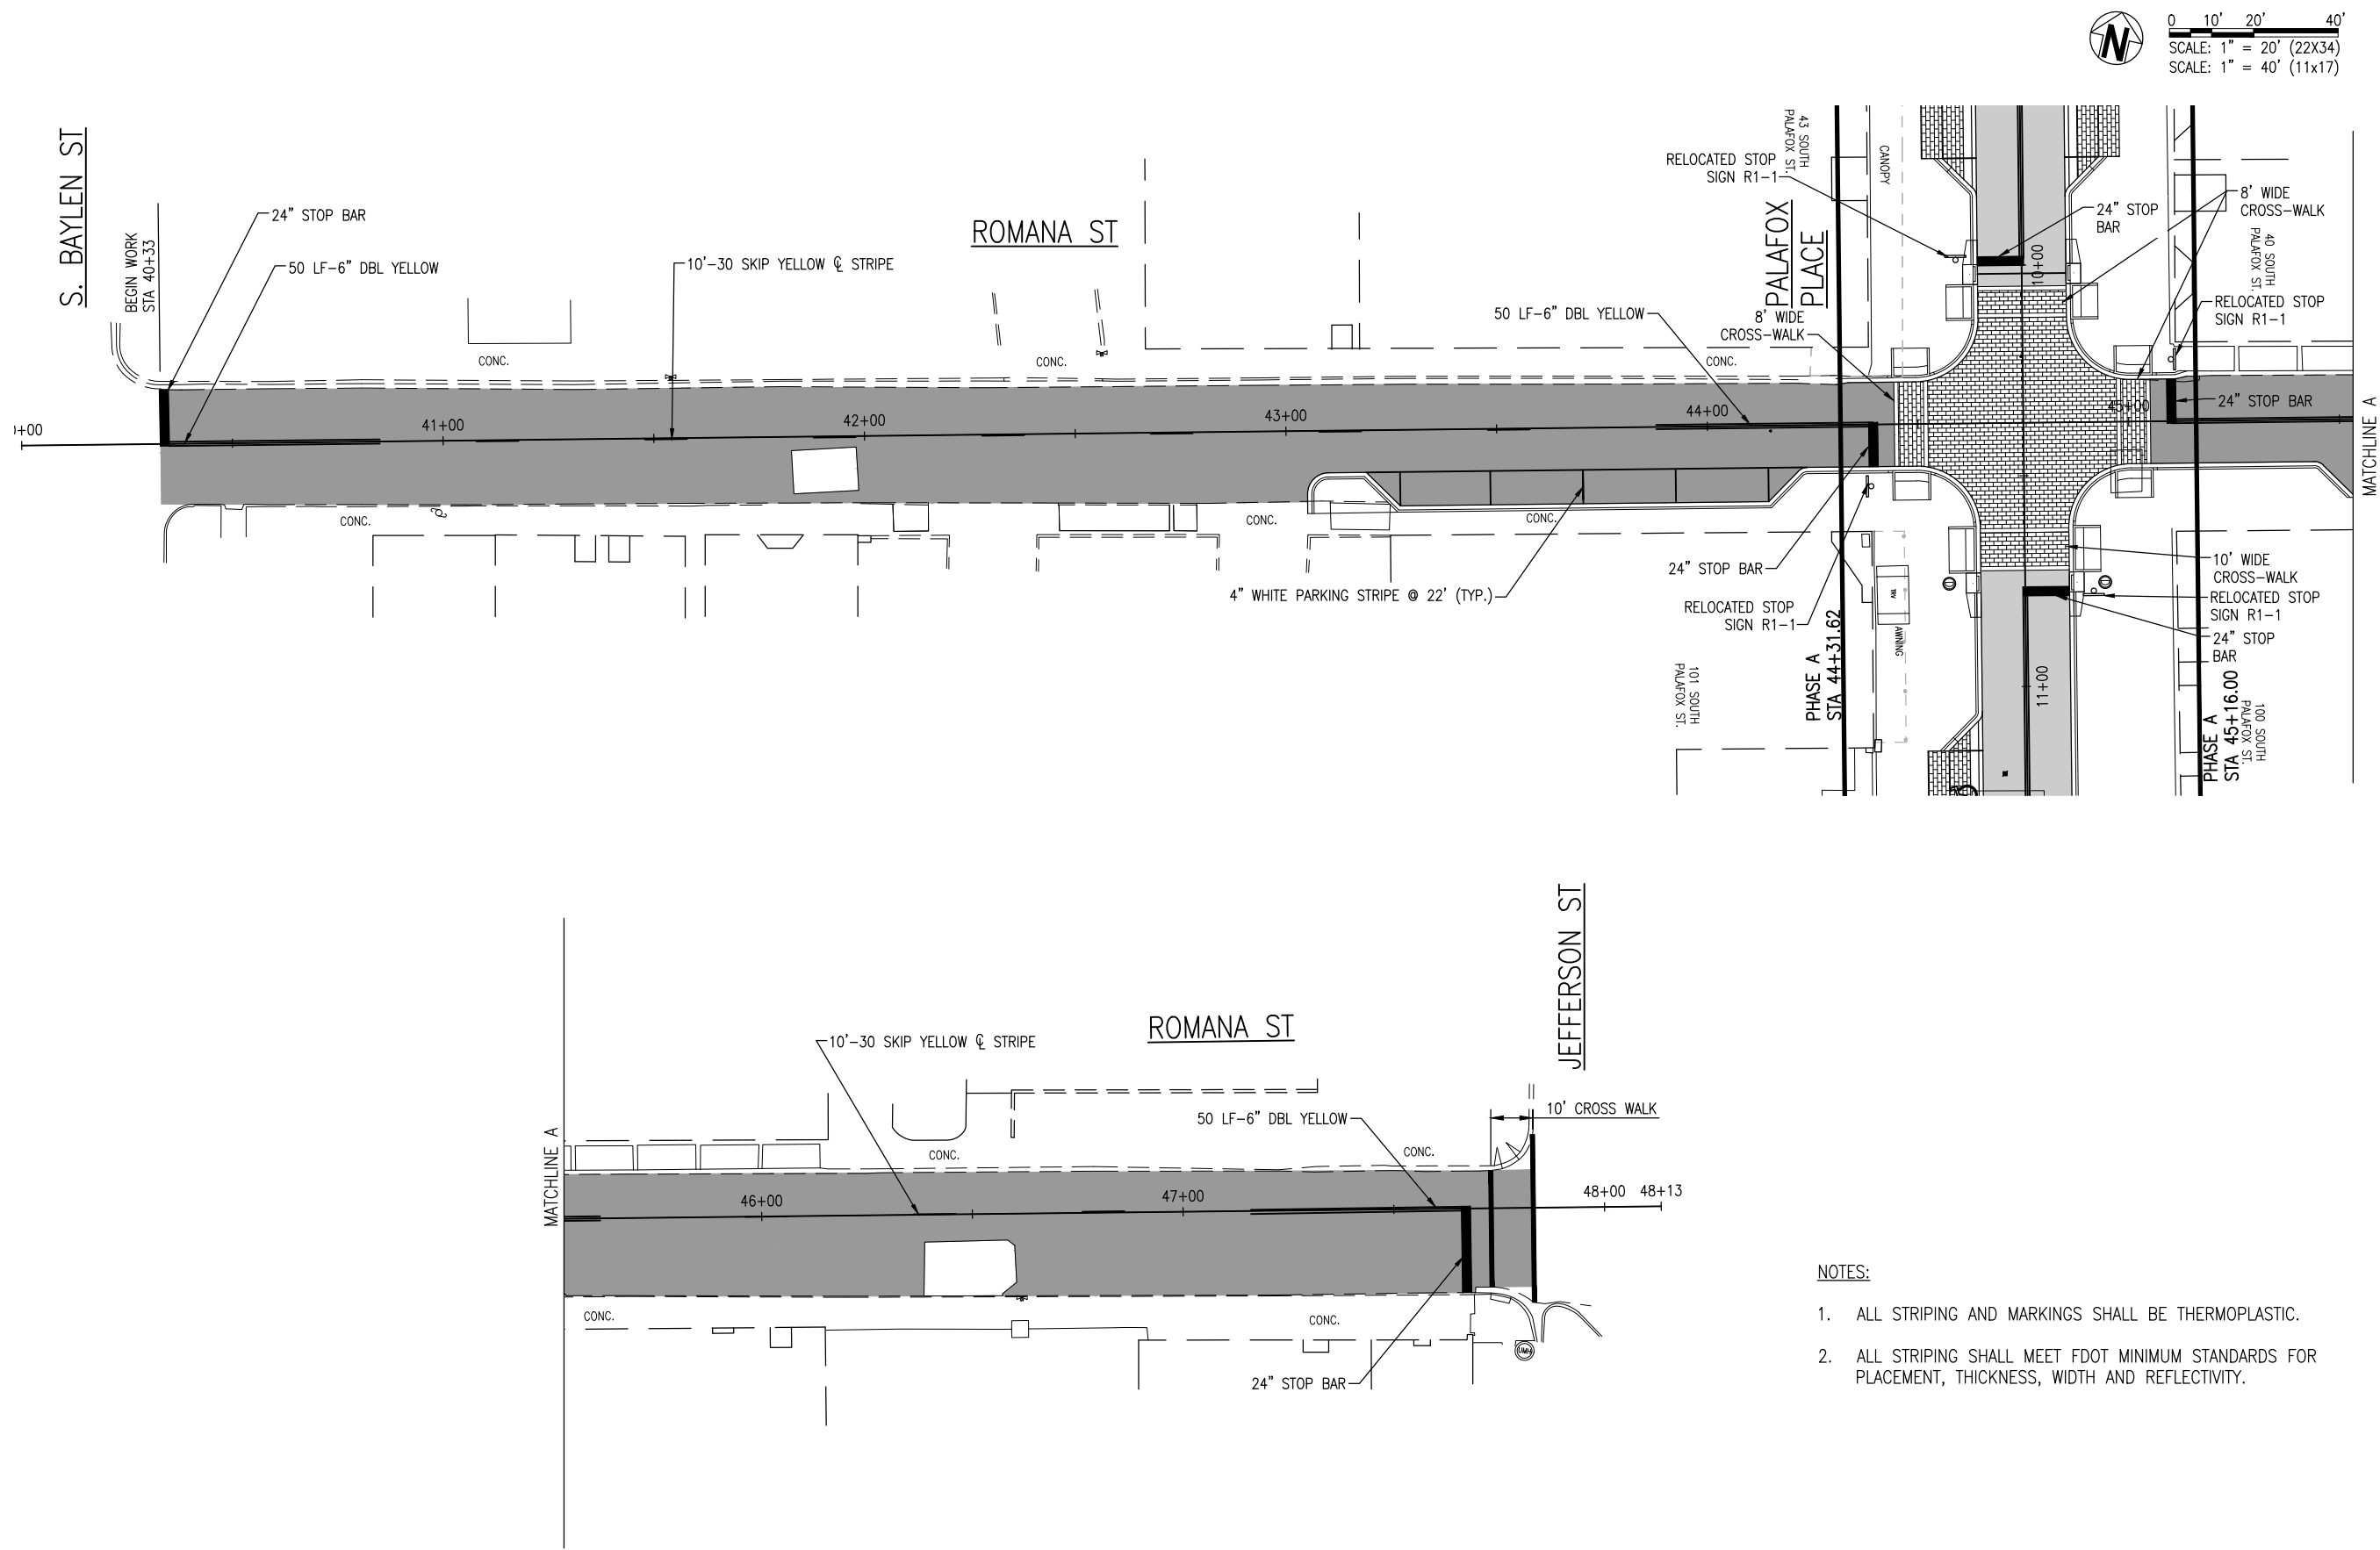

NOTES:

- ALL STRIPING AND MARKINGS SHALL BE THERMOPLASTIC.
- ALL STRIPING SHALL MEET FDOT MINIMUM STANDARDS FOR PLACEMENT, THICKNESS, WIDTH AND REFLECTIVITY.

PHASE E

ROMANA STREET
SIGNAGE /
STRIPING PLAN

C-156

S. PALAFOX PLACE
PEDESTRIAN
IMPROVEMENTS

PROJECT NO.	NO.	DATE	APPR.	REVISION/ACTION	TAKEN
24324.01					
DESIGNED BY: MDL					
DRAWN BY: RGG					
CHK'D BY: MDL					
PROJ. MGR: JUF					
DATE: JULY 2025					
NOT RELEASED FOR CONSTRUCTION BY DATE / /					



BASKERVILLE-DONOVAN, INC.
ENGINEERING THE SOUTH SINCE 1927



449 W. MAIN ST., PENSACOLA, FL 32502 (850)438-9861

ENGINEERING BUSINESS: EB-0000340

Pensacola - Panama City Beach - Tallahassee - Mobile

FL Reg. Engineer #86469

THIS DRAWING IS THE PROPERTY OF BASKERVILLE-DONOVAN, INC. AND IS NOT TO BE REPRODUCED IN WHOLE OR IN PART. IT IS NOT TO BE USED ON ANY OTHER PROJECT AND IS TO BE RETURNED UPON REQUEST.

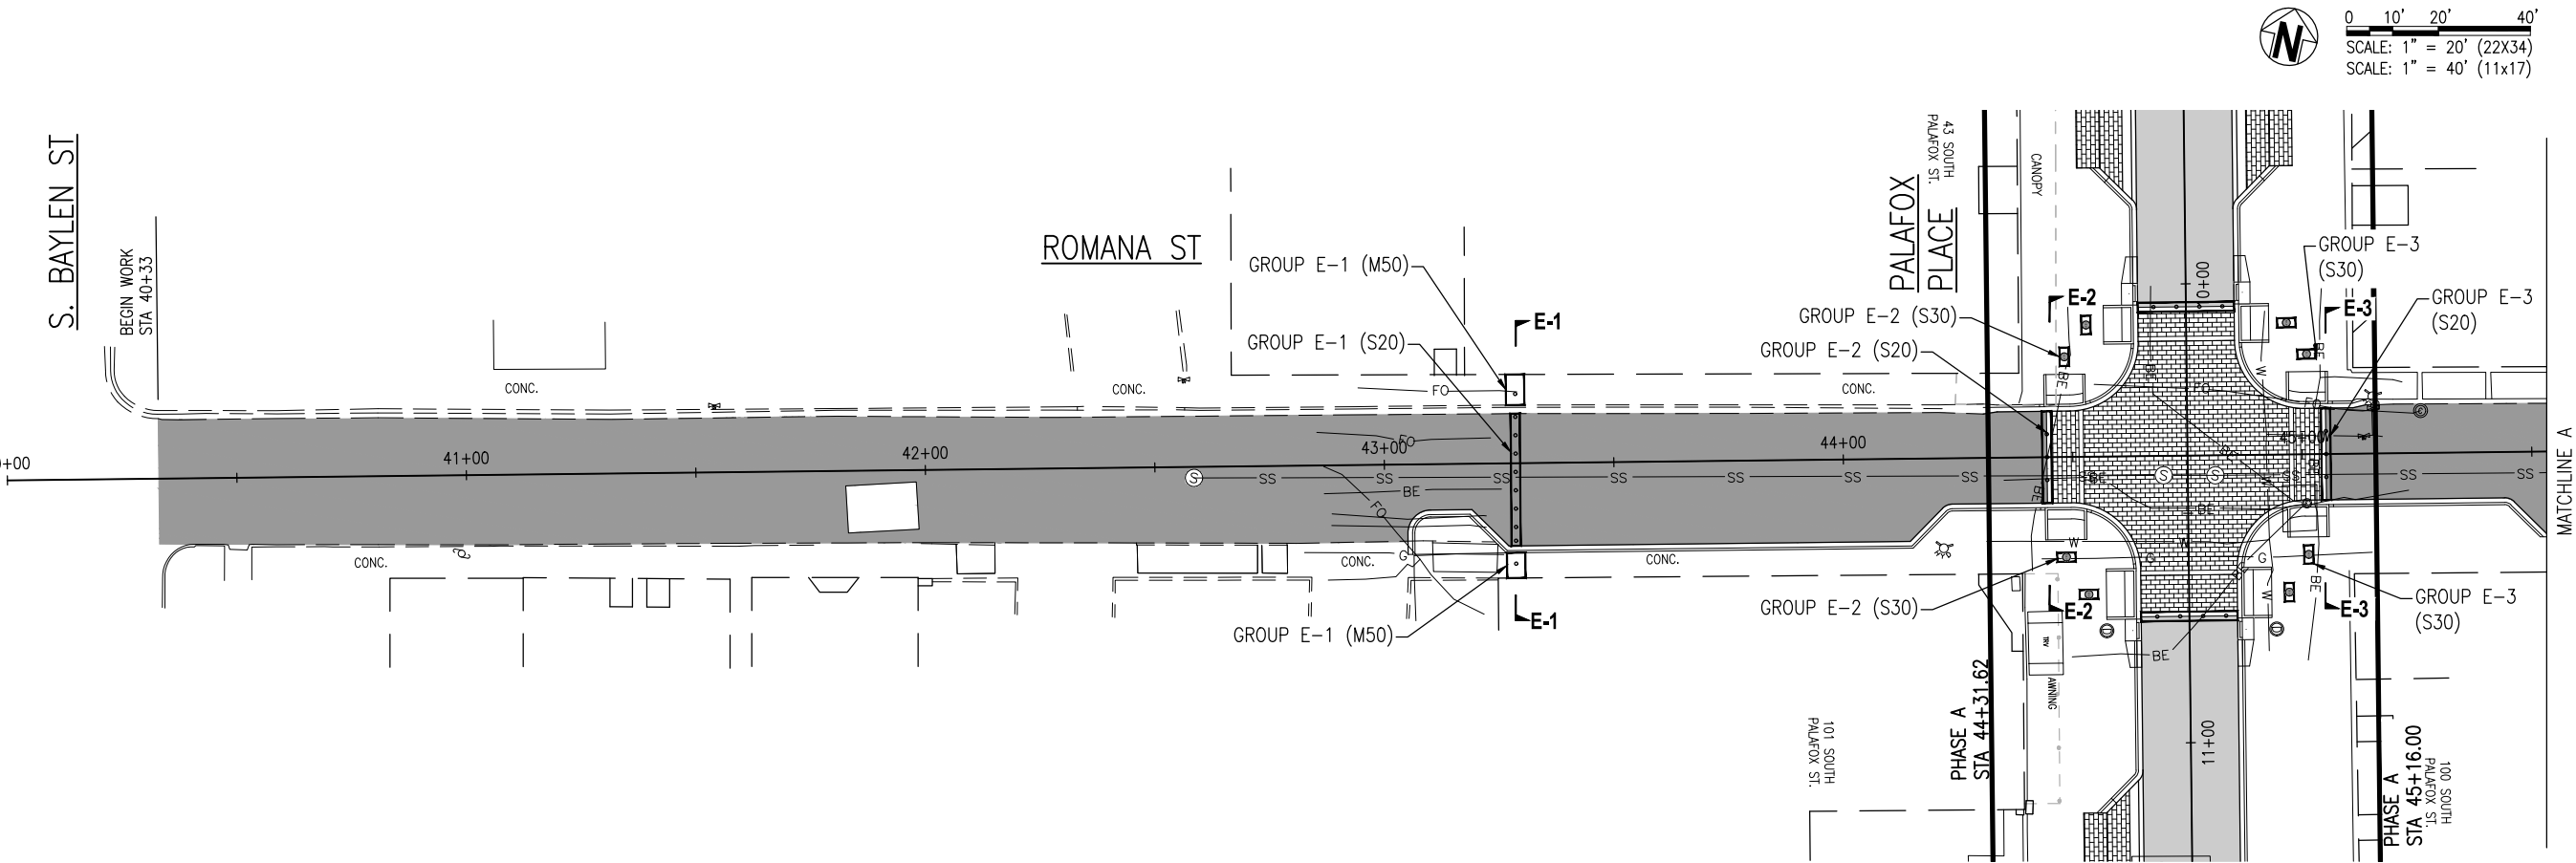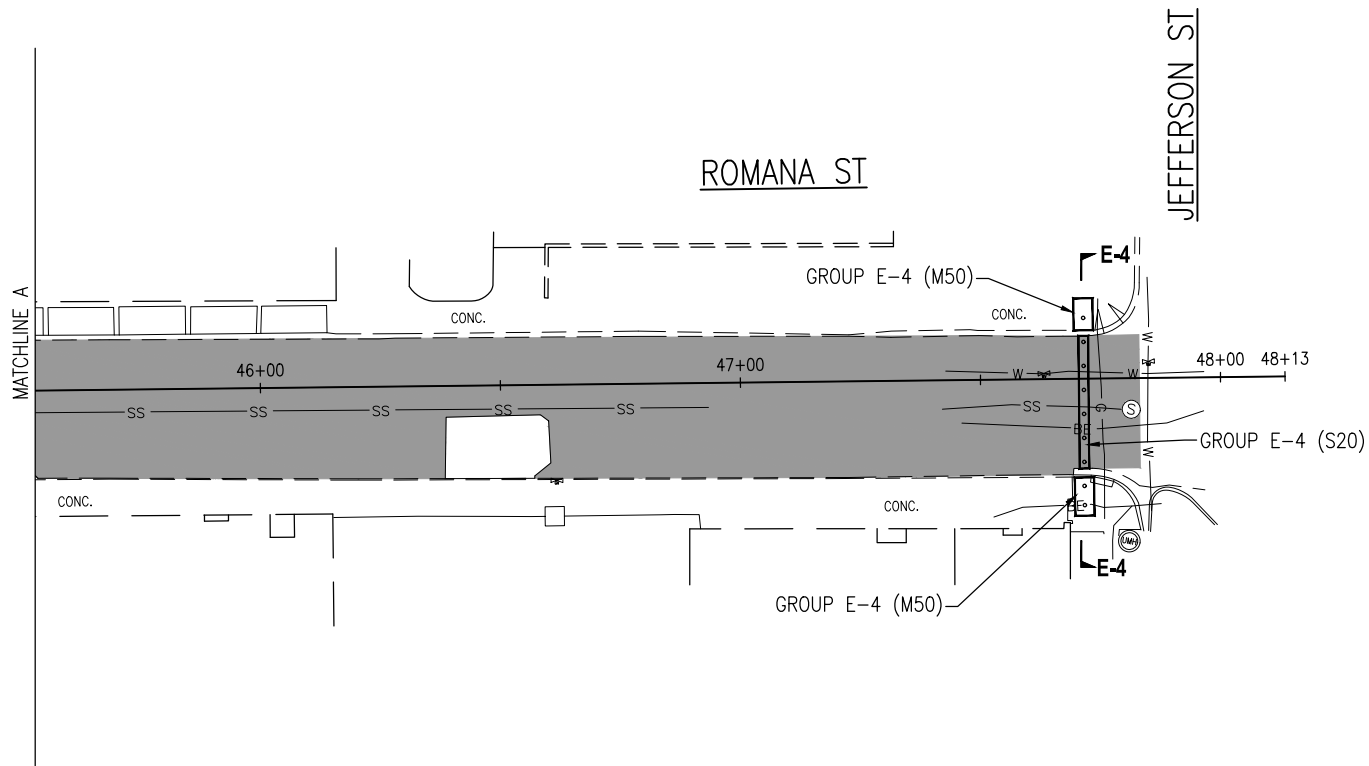


1. THE LOCATIONS OF BOLLARDS SHOWN ON THIS PLAN ARE BASED ON AVAILABLE UTILITY INFORMATION. IN THE EVENT OF A DISCOVERED CONFLICT WITH EXISTING UTILITIES DURING CONSTRUCTION, THE CONTRACTOR SHALL IMMEDIATELY NOTIFY THE ENGINEER/LANDSCAPE ARCHITECT AND COORDINATE FIELD ADJUSTMENTS TO BOLLARD PLACEMENT. THE CONTRACTOR SHALL VERIFY UTILITY LOCATIONS THROUGH FLORIDA 811 (SUNSHINE 811) OR OTHER APPROVED METHODS BEFORE COMMENCING WORK.
2. SEE SHEET C-215 (BOLLARD SCHEDULE) FOR GROUP IDENTIFICATION AND CORRESPONDING SIZE/STYLE.


PHASE E

C-157	ROMANA STREET BOLLARD PLAN	PROJECT NO:	24324.01		
		DESIGNED BY:	JUF		
		DRAWN BY:	RGG		
		CHKD BY:	MDL		
		PROJ. MGR:	JUF		
		DATE:	JULY 2025		
		NOT RELEASED FOR CONSTRUCTION BY _____ DATE ____/____/____			
S. PALAFOX PLACE PEDESTRIAN IMPROVEMENTS		 BASKERVILLE-DONOVAN, INC. ENGINEERING THE SOUTH SINCE 1927 449 W. MAIN ST., PENSACOLA, FL 32502 (850) 438-8661 ENGINEERING BUSINESS: EB-0000340 Pensacola - Panama City Beach - Tallahassee - Mobile		FL. Reg. Engineer #86469 JOHN J. FRICK P.E. This drawing is the property of BASKERVILLE-DONOVAN, INC. and is not to be reproduced in whole or in part. It is not to be used on any other project and is to be returned upon request.	


E:\DWC\243\24324.03 Downtown Resurfacing\C-158 Bollard Xsec.dwg, Jul 09, 2025 - 11:27:05AM, rgeiger

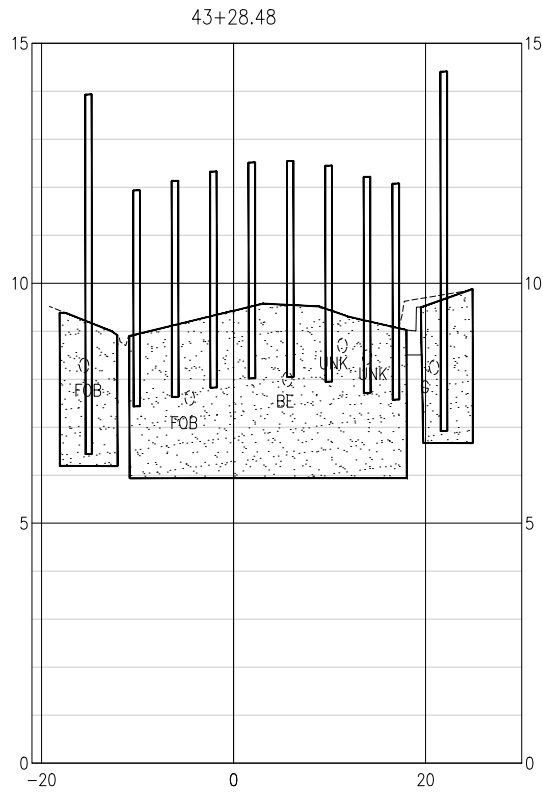


SECTION E-1

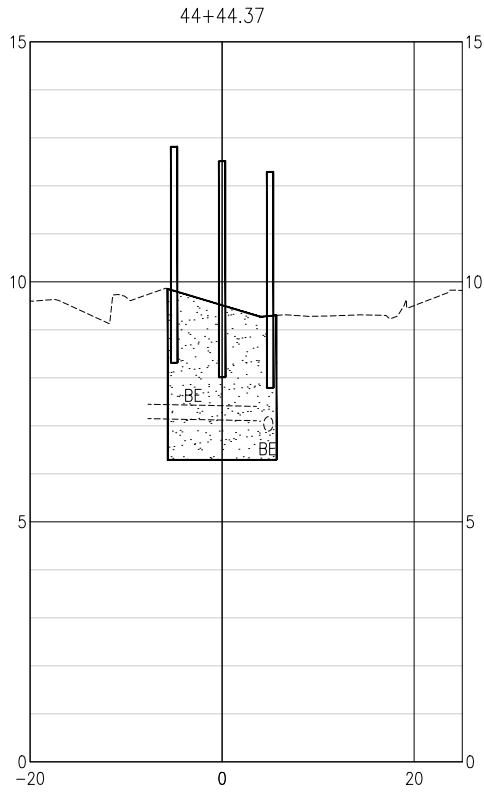


SECTION E-2

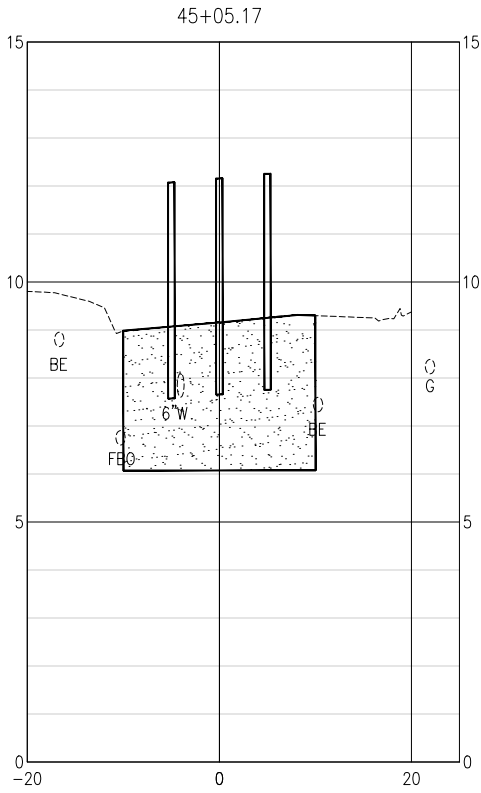

SECTION E-3

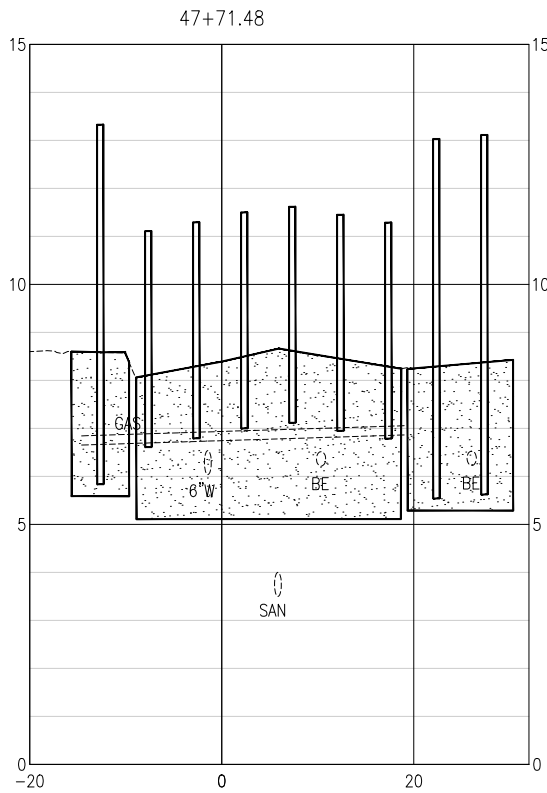

SECTION E-4

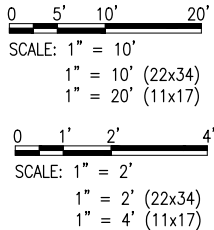

PHASE E

ROMANA STREET
BOLLARD
CROSS-SECTIONS

C-158

S. PALAFOX PLACE
PEDESTRIAN
IMPROVEMENTS

JOHN J. FRICK P.E.
FL. Reg. Engineer #86469

PROJECT NO:	NO.	DATE	APPR.	REVISION/ACTION TAKEN
24324.01				
DESIGNED BY: JUF				
DRAWN BY: RGG				
CHKD BY: JUF				
PROJ. MGR: JUF				
DATE: JULY 2025				

NOT RELEASED FOR CONSTRUCTION BY DATE / /


BASKERVILLE-DONOVAN, INC.
ENGINEERING THE SOUTH SINCE 1927

449 W. MAIN ST., PENSACOLA, FL 32502 (850)438-9861

ENGINEERING BUSINESS: EB-0000340

Pensacola - Panama City Beach - Tallahassee - Mobile

This drawing is the property of BASKERVILLE-DONOVAN, INC. and is not to be reproduced in whole or in part. It is not to be used on any other project and is to be returned upon request.

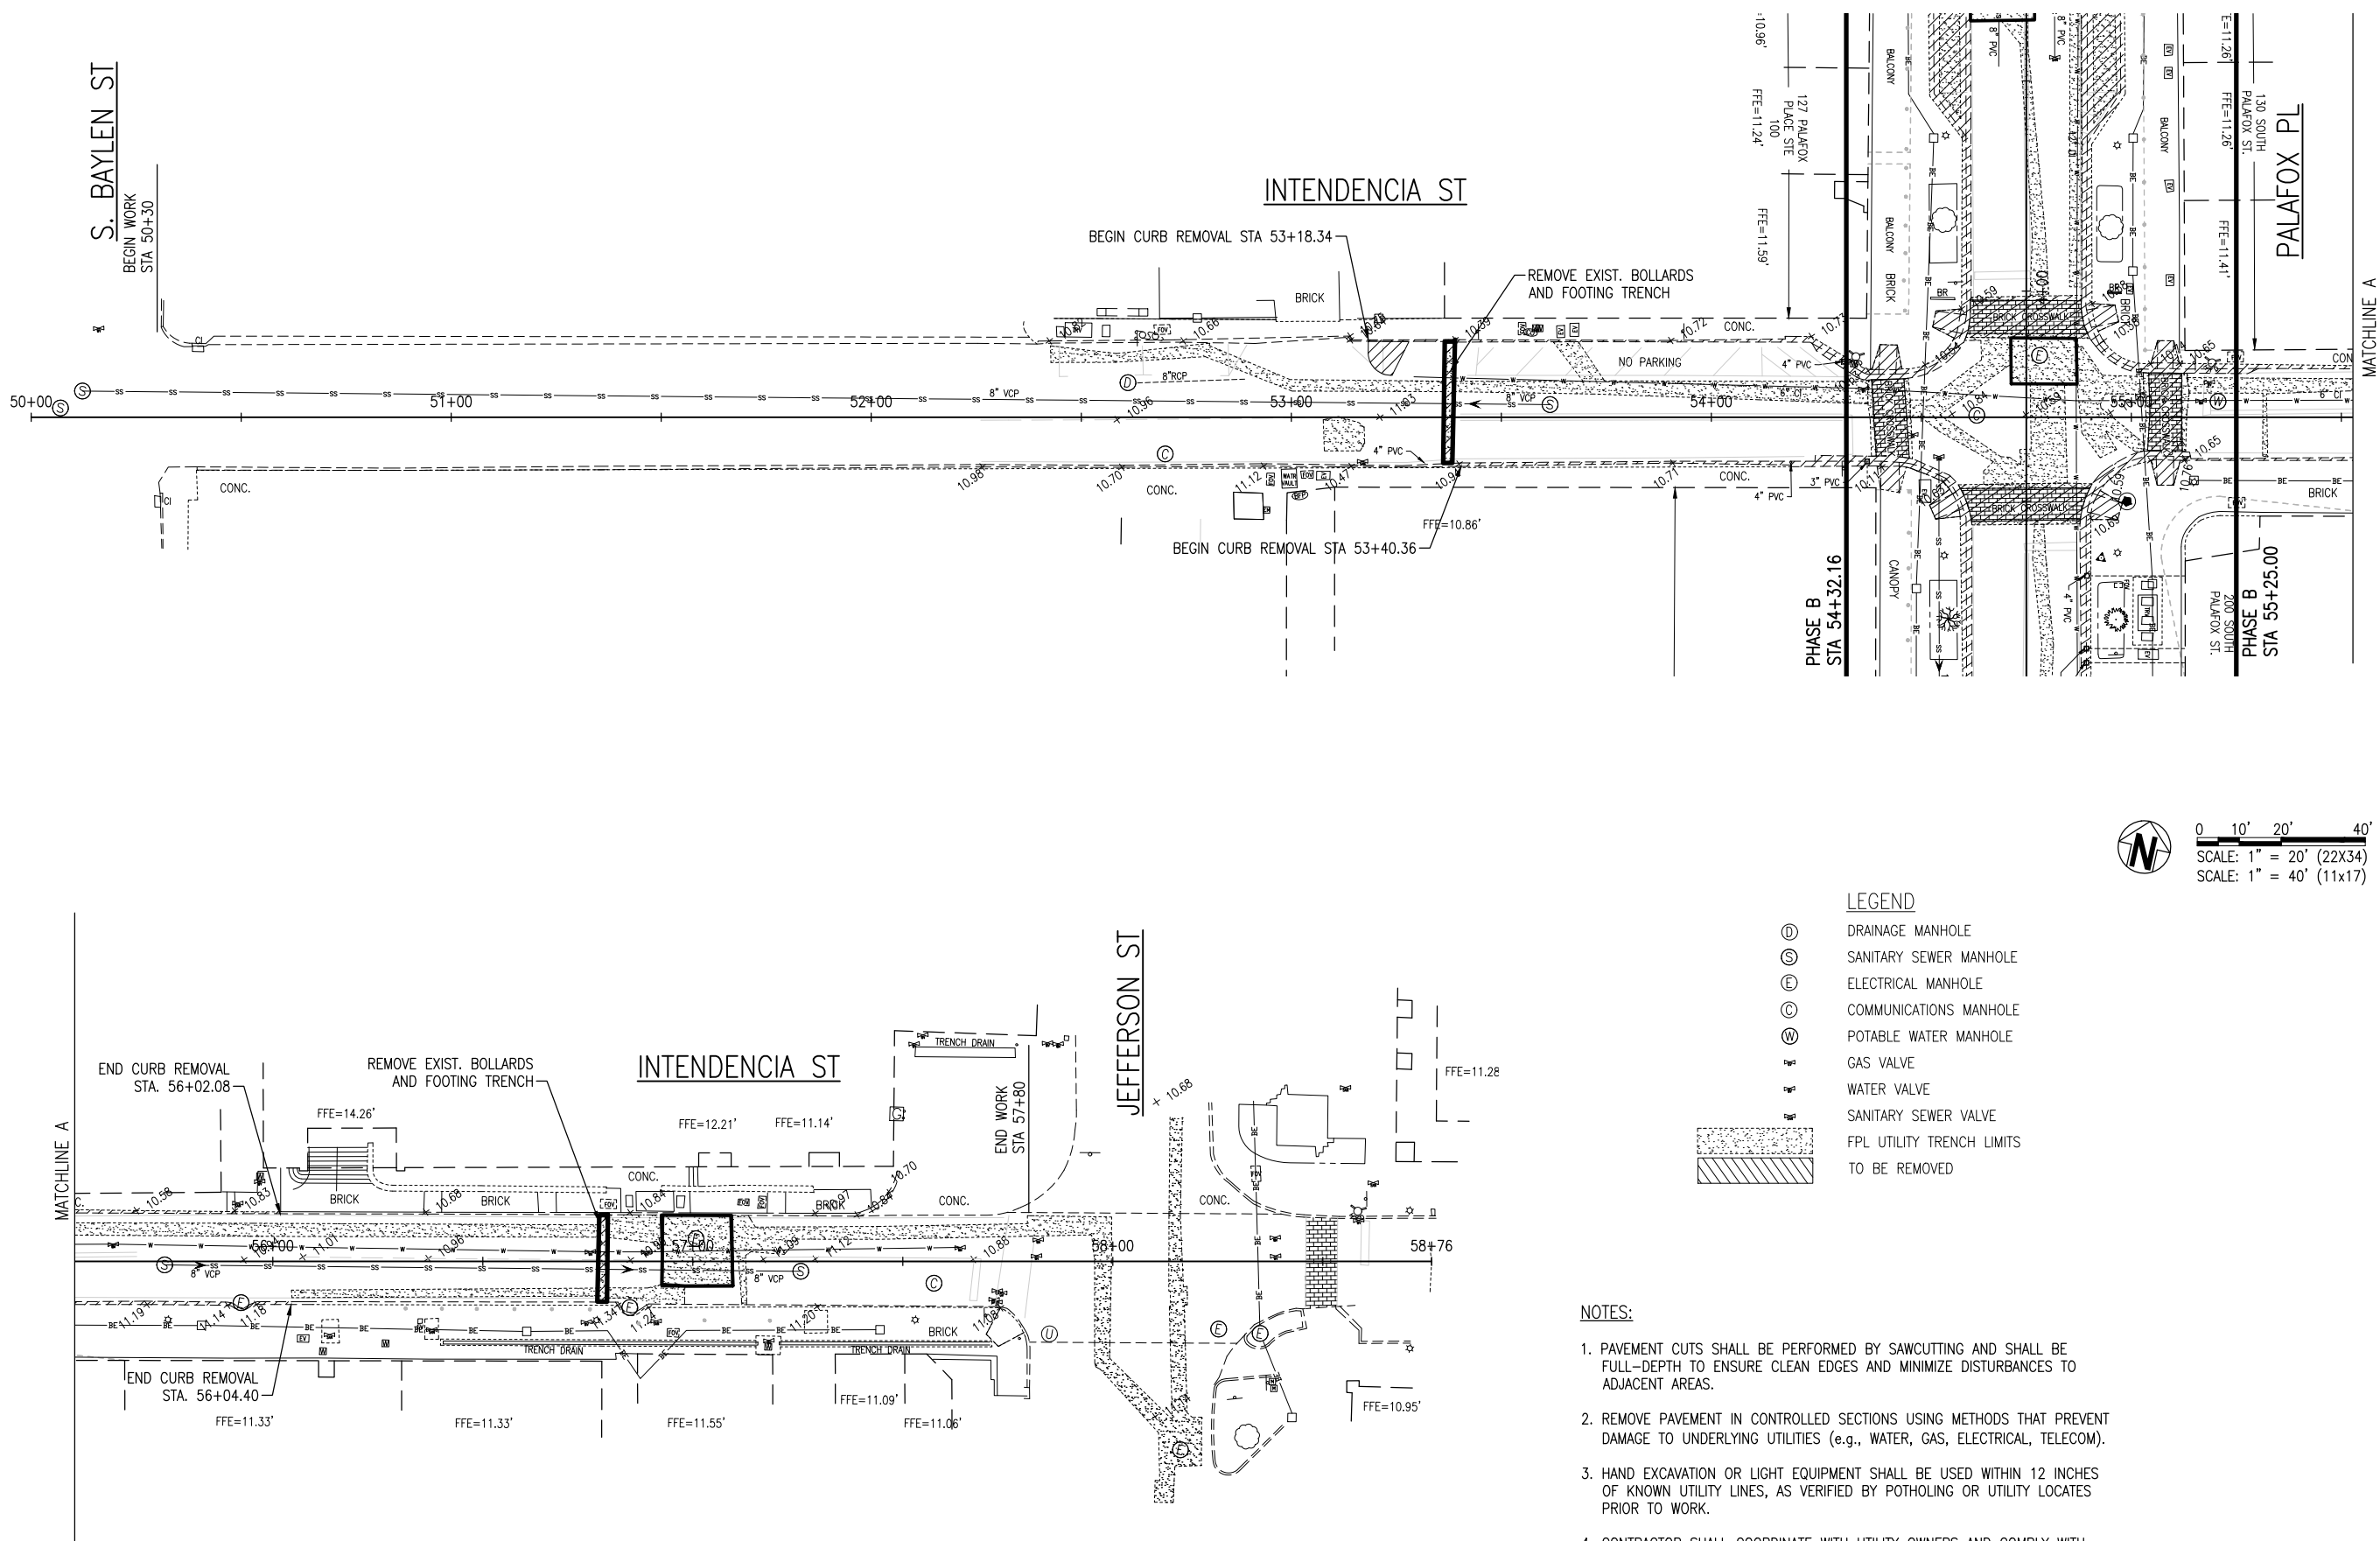



- NOTES:
- PAVEMENT CUTS SHALL BE PERFORMED BY SAWCUTTING AND SHALL BE FULL-DEPTH TO ENSURE CLEAN EDGES AND MINIMIZE DISTURBANCES TO ADJACENT AREAS.
 - REMOVE PAVEMENT IN CONTROLLED SECTIONS USING METHODS THAT PREVENT DAMAGE TO UNDERLYING UTILITIES (e.g., WATER, GAS, ELECTRICAL, TELECOM).
 - HAND EXCAVATION OR LIGHT EQUIPMENT SHALL BE USED WITHIN 12 INCHES OF KNOWN UTILITY LINES, AS VERIFIED BY POTHOLING OR UTILITY LOCATES PRIOR TO WORK.
 - CONTRACTOR SHALL COORDINATE WITH UTILITY OWNERS AND COMPLY WITH ALL APPLICABLE STANDARDS FOR UTILITY PROTECTION. DISPOSE OF DEBRIS OFF-SITE PER LOCAL REGULATIONS. *

PHASE F


INTENDENCIA STREET EXISTING CONDITIONS / DEMOLITION PLAN	PROJECT NO: 24324.01	NO.	DATE	APPR.	REVISION / ACTION	TAKEN
	DESIGNED BY: JUF DRAWN BY: RGG CHK'D BY: MDL PROJ. MGR: JUF DATE: JULY 2025					
S. PALAFOX PLACE PEDESTRIAN IMPROVEMENTS						
BASKERVILLE-DONOVAN, INC. ENGINEERING THE SOUTH SINCE 1927 449 W. MAIN ST., PENSACOLA, FL 32502 (850) 438-9861 ENGINEERING BUSINESS: EB-0000340 Pensacola - Panama City Beach - Tallahassee - Mobile This drawing is the property of BASKERVILLE-DONOVAN, INC. and is not to be reproduced in whole or in part. It is not to be used on any other project and is to be returned upon request.						

C-161




1. CLEAN SURFACE OF DIRT, WATER, DEBRIS AND LOOSE MATERIALS AFTER MILLING.
2. PACK MILLING EDGES WITH MATERIAL TO TAPER TRANSITION BEFORE RELEASING ANY TRAFFIC. NO TRANSITION OVER 0.5 INCHES.
3. MILL ASPHALT PAVEMENT A DEPTH OF 3"-6" TO REMOVE SURFACE COURSE AND ACHIEVE A UNIFORM BASE.
4. THE CONTRACTOR SHALL ADJUST ALL UTILITY TOPS TO ALIGN WITH THE FINAL PAVEMENT GRADE.

 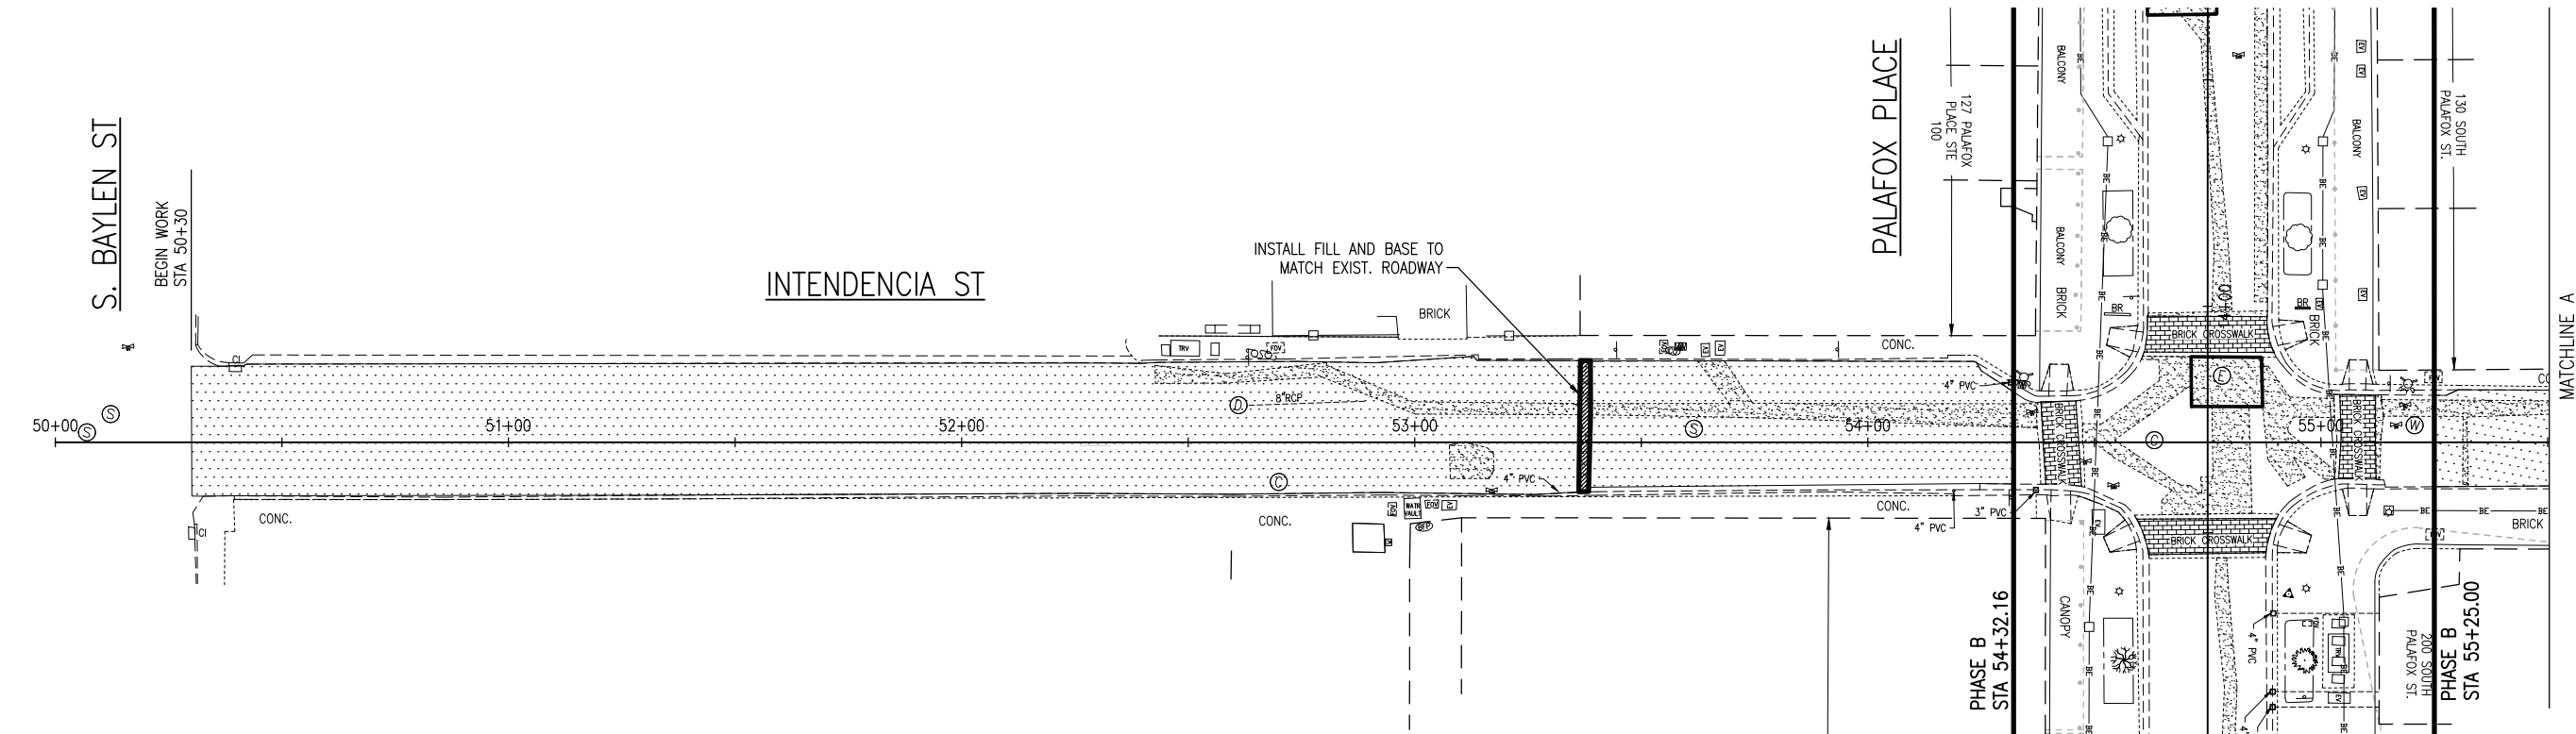

- | LEGEND | |
|---|------------------------|
|  | DRAINAGE MANHOLE |
|  | SANITARY SEWER MANHOLE |
|  | ELECTRICAL MANHOLE |
|  | COMMUNICATIONS MANHOLE |
|  | POTABLE WATER MANHOLE |
|  | GAS VALVE |
|  | WATER VALVE |
|  | SANITARY SEWER VALVE |
|  | MILLING |

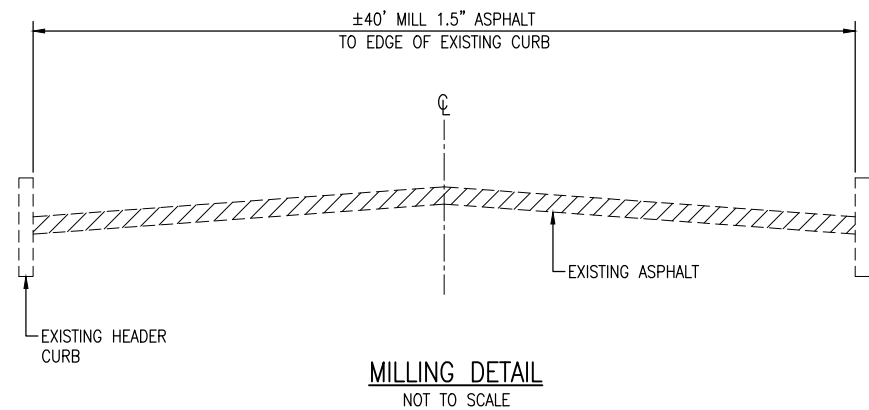

PHASE F

 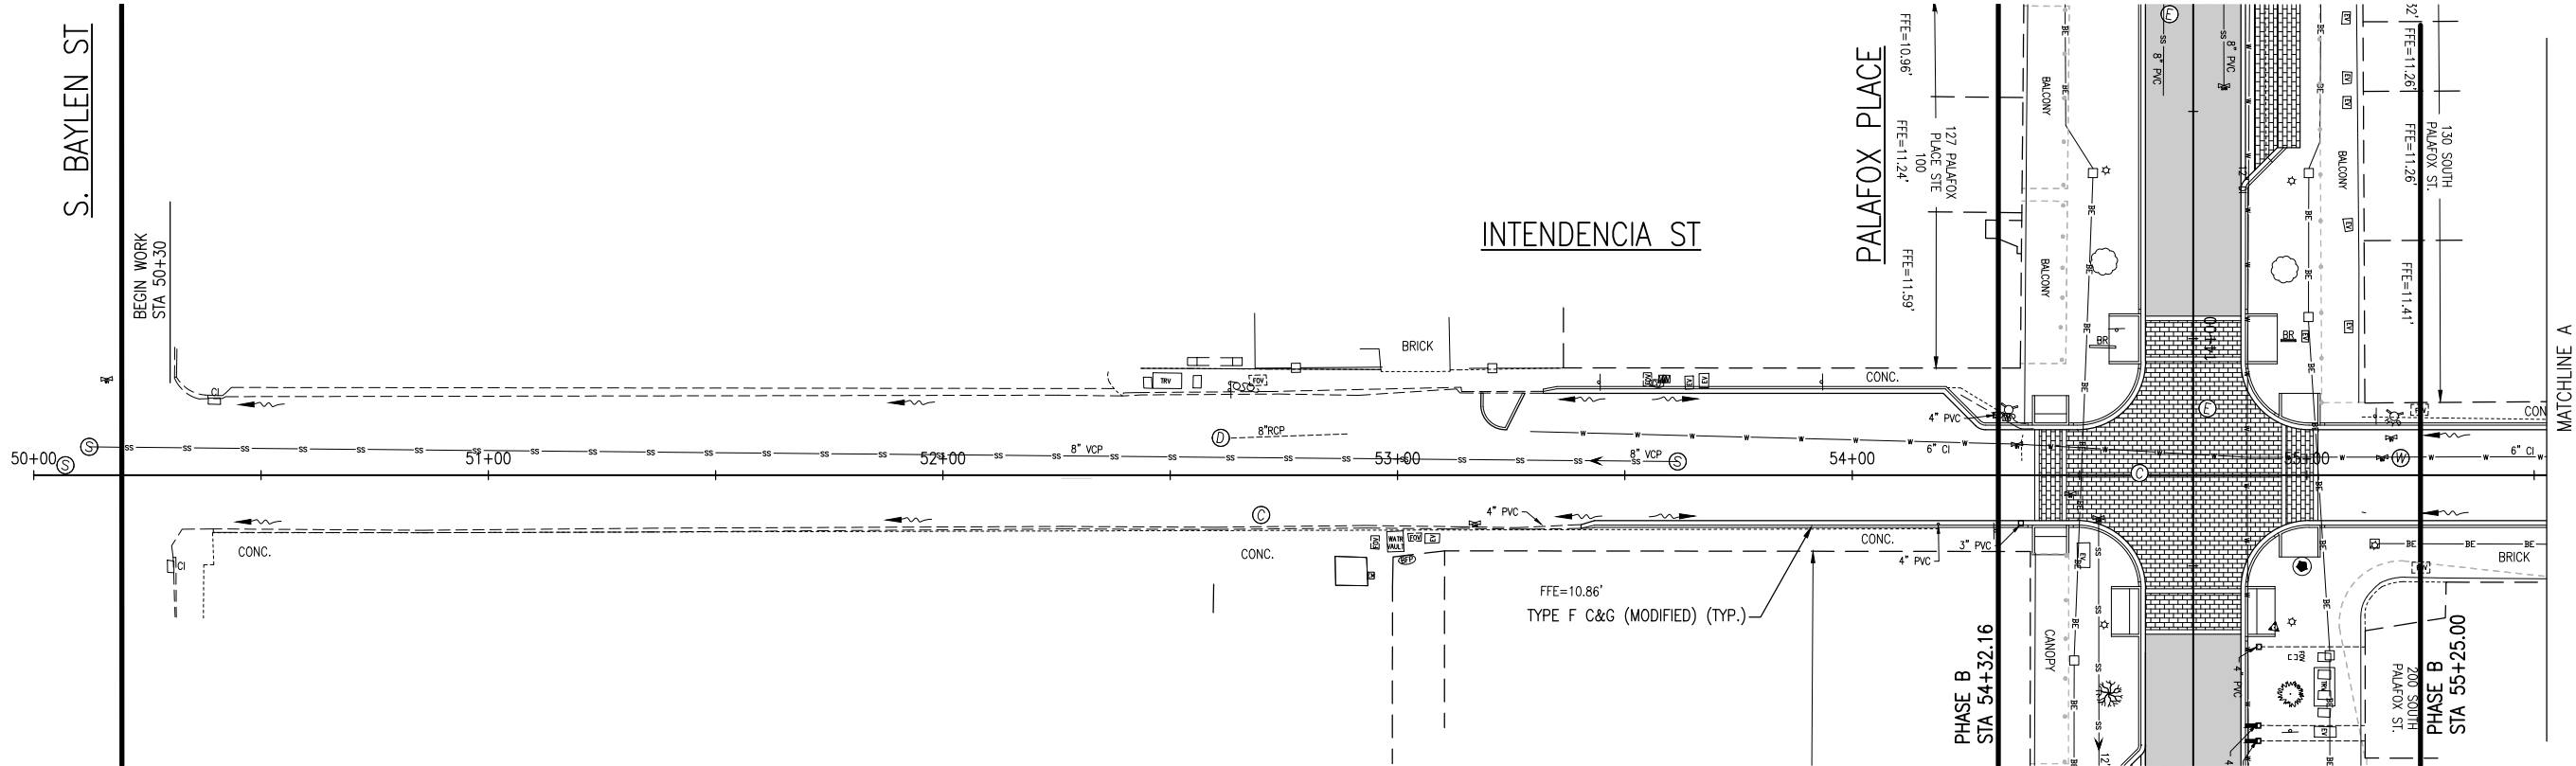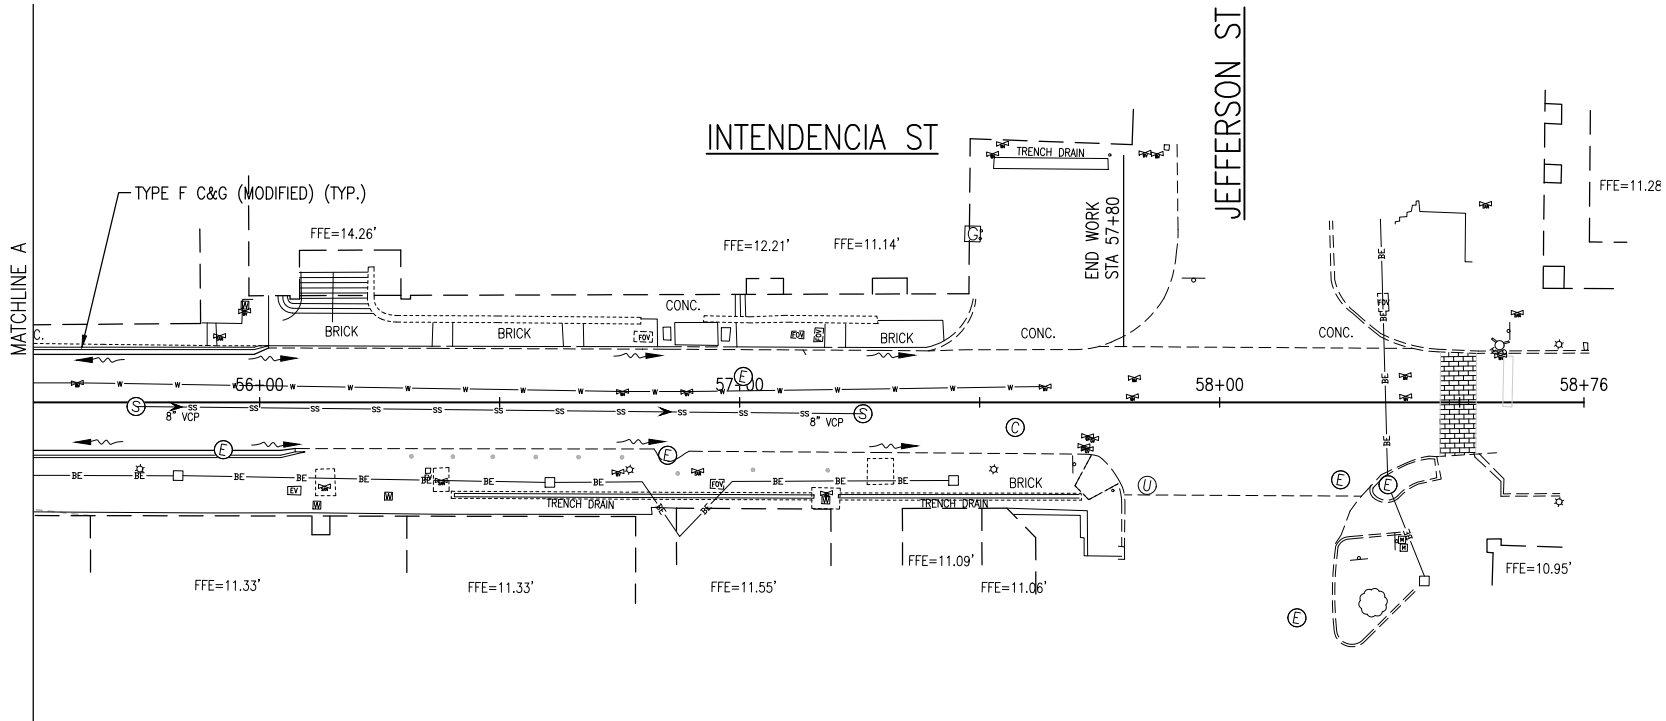

- LEGEND
- D DRAINAGE MANHOLE
 - S SANITARY SEWER MANHOLE
 - E ELECTRICAL MANHOLE
 - C COMMUNICATIONS MANHOLE
 - W POTABLE WATER MANHOLE
 - V GAS VALVE
 - V WATER VALVE
 - V SANITARY SEWER VALVE
 - 10.44 NEW SPOT GRADE
 - DRAINAGE FLOW DIRECTON

- NOTES:
- ALL ROOF DRAIN PIPING EXTENSIONS SHALL BE EPOXY COATED DUCTILE IRON.
 - ALL ROOF DRAIN PIPING SHALL AT A MINIMUM MATCH THE SLOPE OF THE PEDESTRIAN WALK EXTENSION AND EXIT WITHIN THE CURB FACE.

PHASE F

S. PALAFOX PLACE
PEDESTRIAN
IMPROVEMENTS


BASKERVILLE-DONOVAN, INC.
ENGINEERING THE SOUTH SINCE 1927
449 W. MAIN ST., PENSACOLA, FL 32502 (850)438-9861
ENGINEERING BUSINESS: EB-0000340
Pensacola - Panama City Beach - Tallahassee - Mobile

JOHN J. FRICK, P.E.
FL Reg. Engineer #96469

PROJECT NO.	24324.01	NO.	DATE	APPR.	REVISION/ACTION TAKEN
DESIGNED BY:	MDL				
DRAWN BY:	RG				
CHK'D BY:	MDL				
PROJ. MGR:	JF				
DATE:	JULY 2025				

INTENDENCIA STREET
DRAINAGE PLAN


C-163

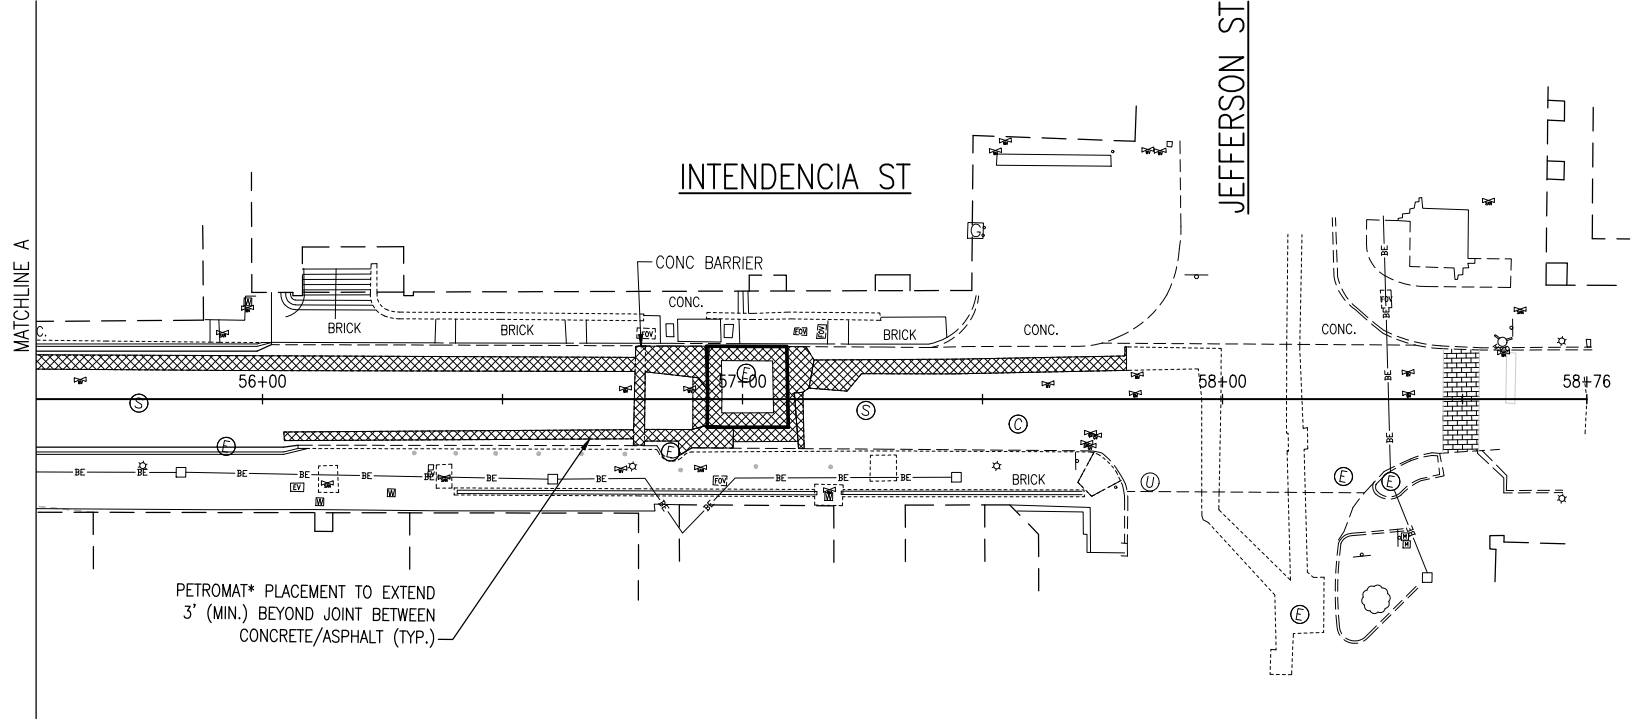

* FURNISH AND INSTALL A NONWOVEN POLYPROPYLENE PAVING FABRIC (PETROMAT AS MANUFACTURED BY PROPEX OPERATING COMPANY, LLC, OR APPROVED EQUAL) AS A MOISTURE BARRIER AND STRESS-ABSORBING INTERLAYER IN ASPHALT PAVEMENT CONSTRUCTION. THE FABRIC SHALL MEET AASHTO M 288 GUIDELINES FOR PAVING FABRICS AND HAVE A MINIMUM GRAB TENSILE STRENGTH OF 100 LBS (ASTM D4632). APPLY AN ASPHALT TACK COAT AT A RATE OF 0.20-0.25 GALLONS PER SQUARE YARD, ENSURING FULL SATURATION OF THE FABRIC PRIOR TO PLACEMENT OF THE ASPHALT OVERLAY. INSTALL IN ACCORDANCE WITH MANUFACTURER'S RECOMMENDATIONS AND PROJECT SPECIFICATIONS. APPROVED EQUALS MUST DEMONSTRATE EQUIVALENT PERFORMANCE IN REDUCING REFLECTIVE CRACKING AND WATER INFILTRATION, SUBJECT TO ENGINEER'S APPROVAL.

LEGEND

PETROMAT

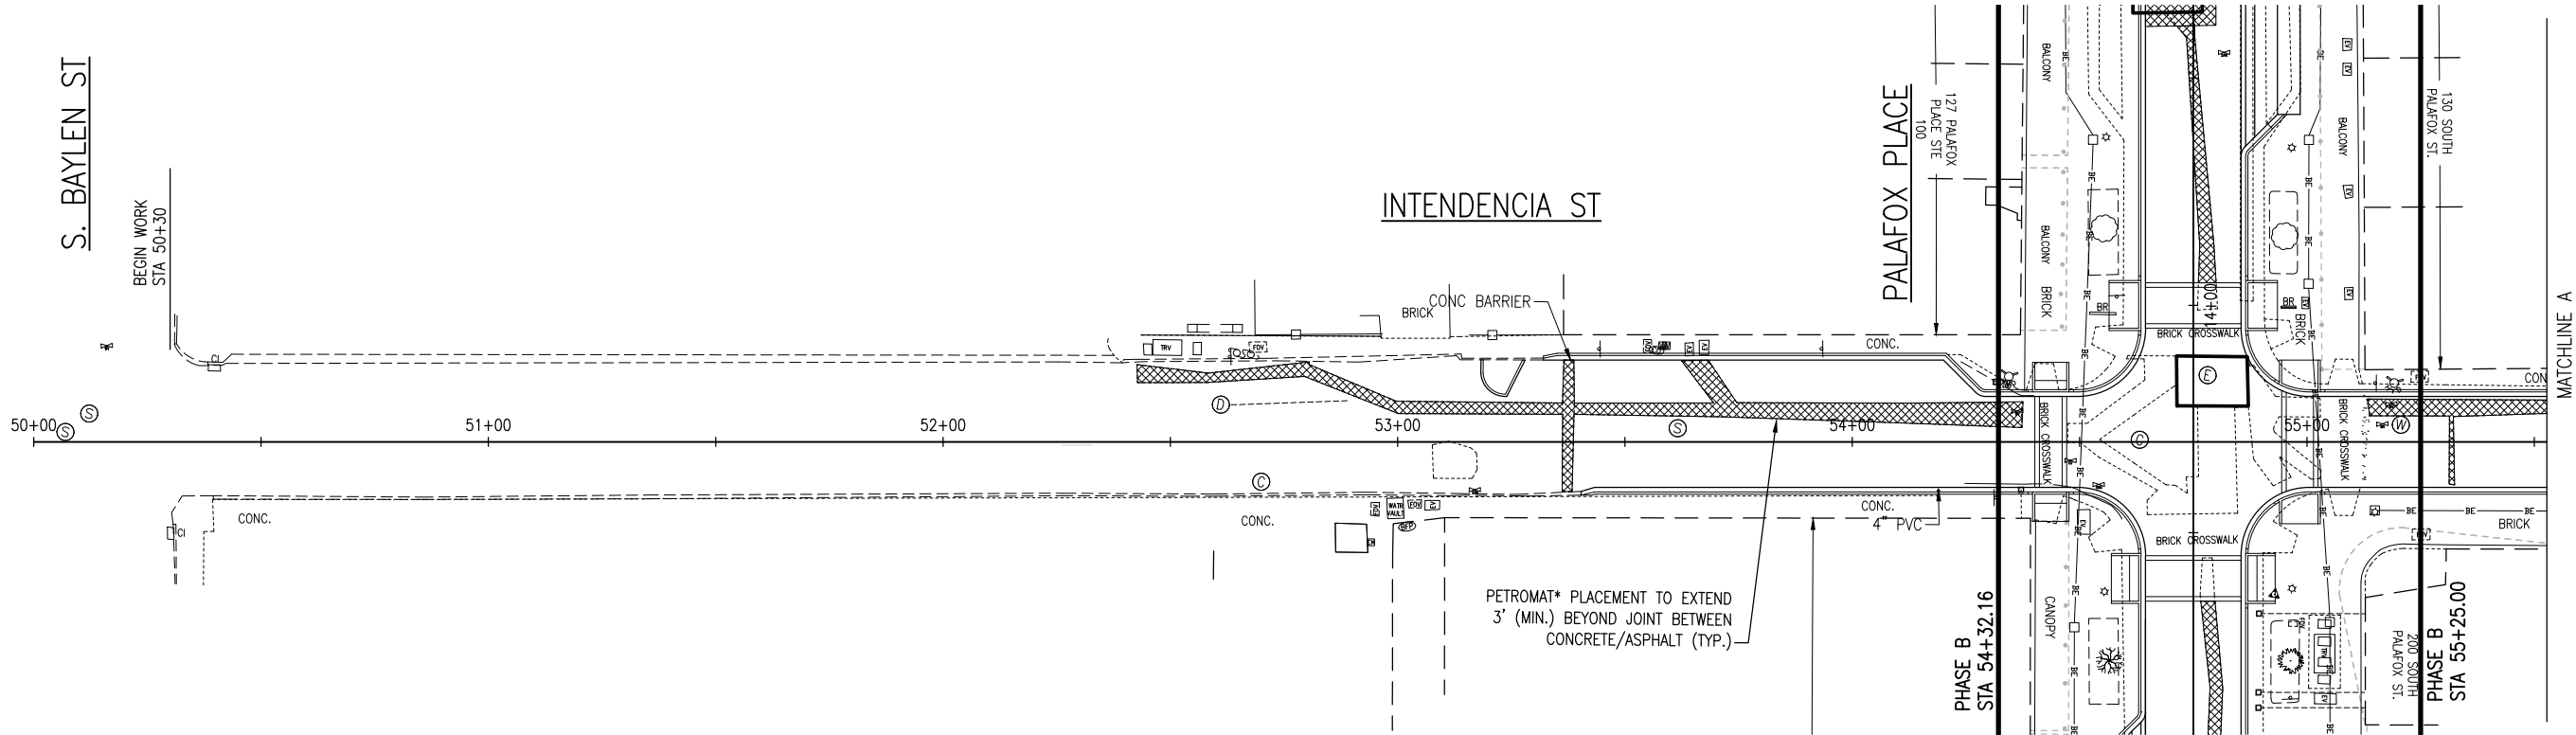


0 10' 20' 40'

SCALE: 1" = 20' (22X34)


SCALE: 1" = 40' (11x17)

INTENDENCIA STREET PETROMAT PLACEMENT PLAN	PROJECT NO: 24324.01	NO.	DATE	APPR.	REVISION / ACTION	TAKEN
	DESIGNED BY: MDL					
C-164	DRAWN BY: RGG					
	CHK'D BY: MDL					
	PROJ. MGR: JUF					
	DATE: JULY 2025	NOT RELEASED FOR CONSTRUCTION BY _____ DATE _____				
BASKERVILLE-DONOVAN, INC. ENGINEERING THE SOUTH SINCE 1927 449 W. MAIN ST., PENSACOLA, FL 32502 (850) 438-9861 ENGINEERING BUSINESS: EB-0000340 Pensacola - Panama City Beach - Tallahassee - Mobile PHASE F S. PALAFOX PLACE PEDESTRIAN IMPROVEMENTS PHASE F INTENDENCIA STREET PETROMAT PLACEMENT PLAN						

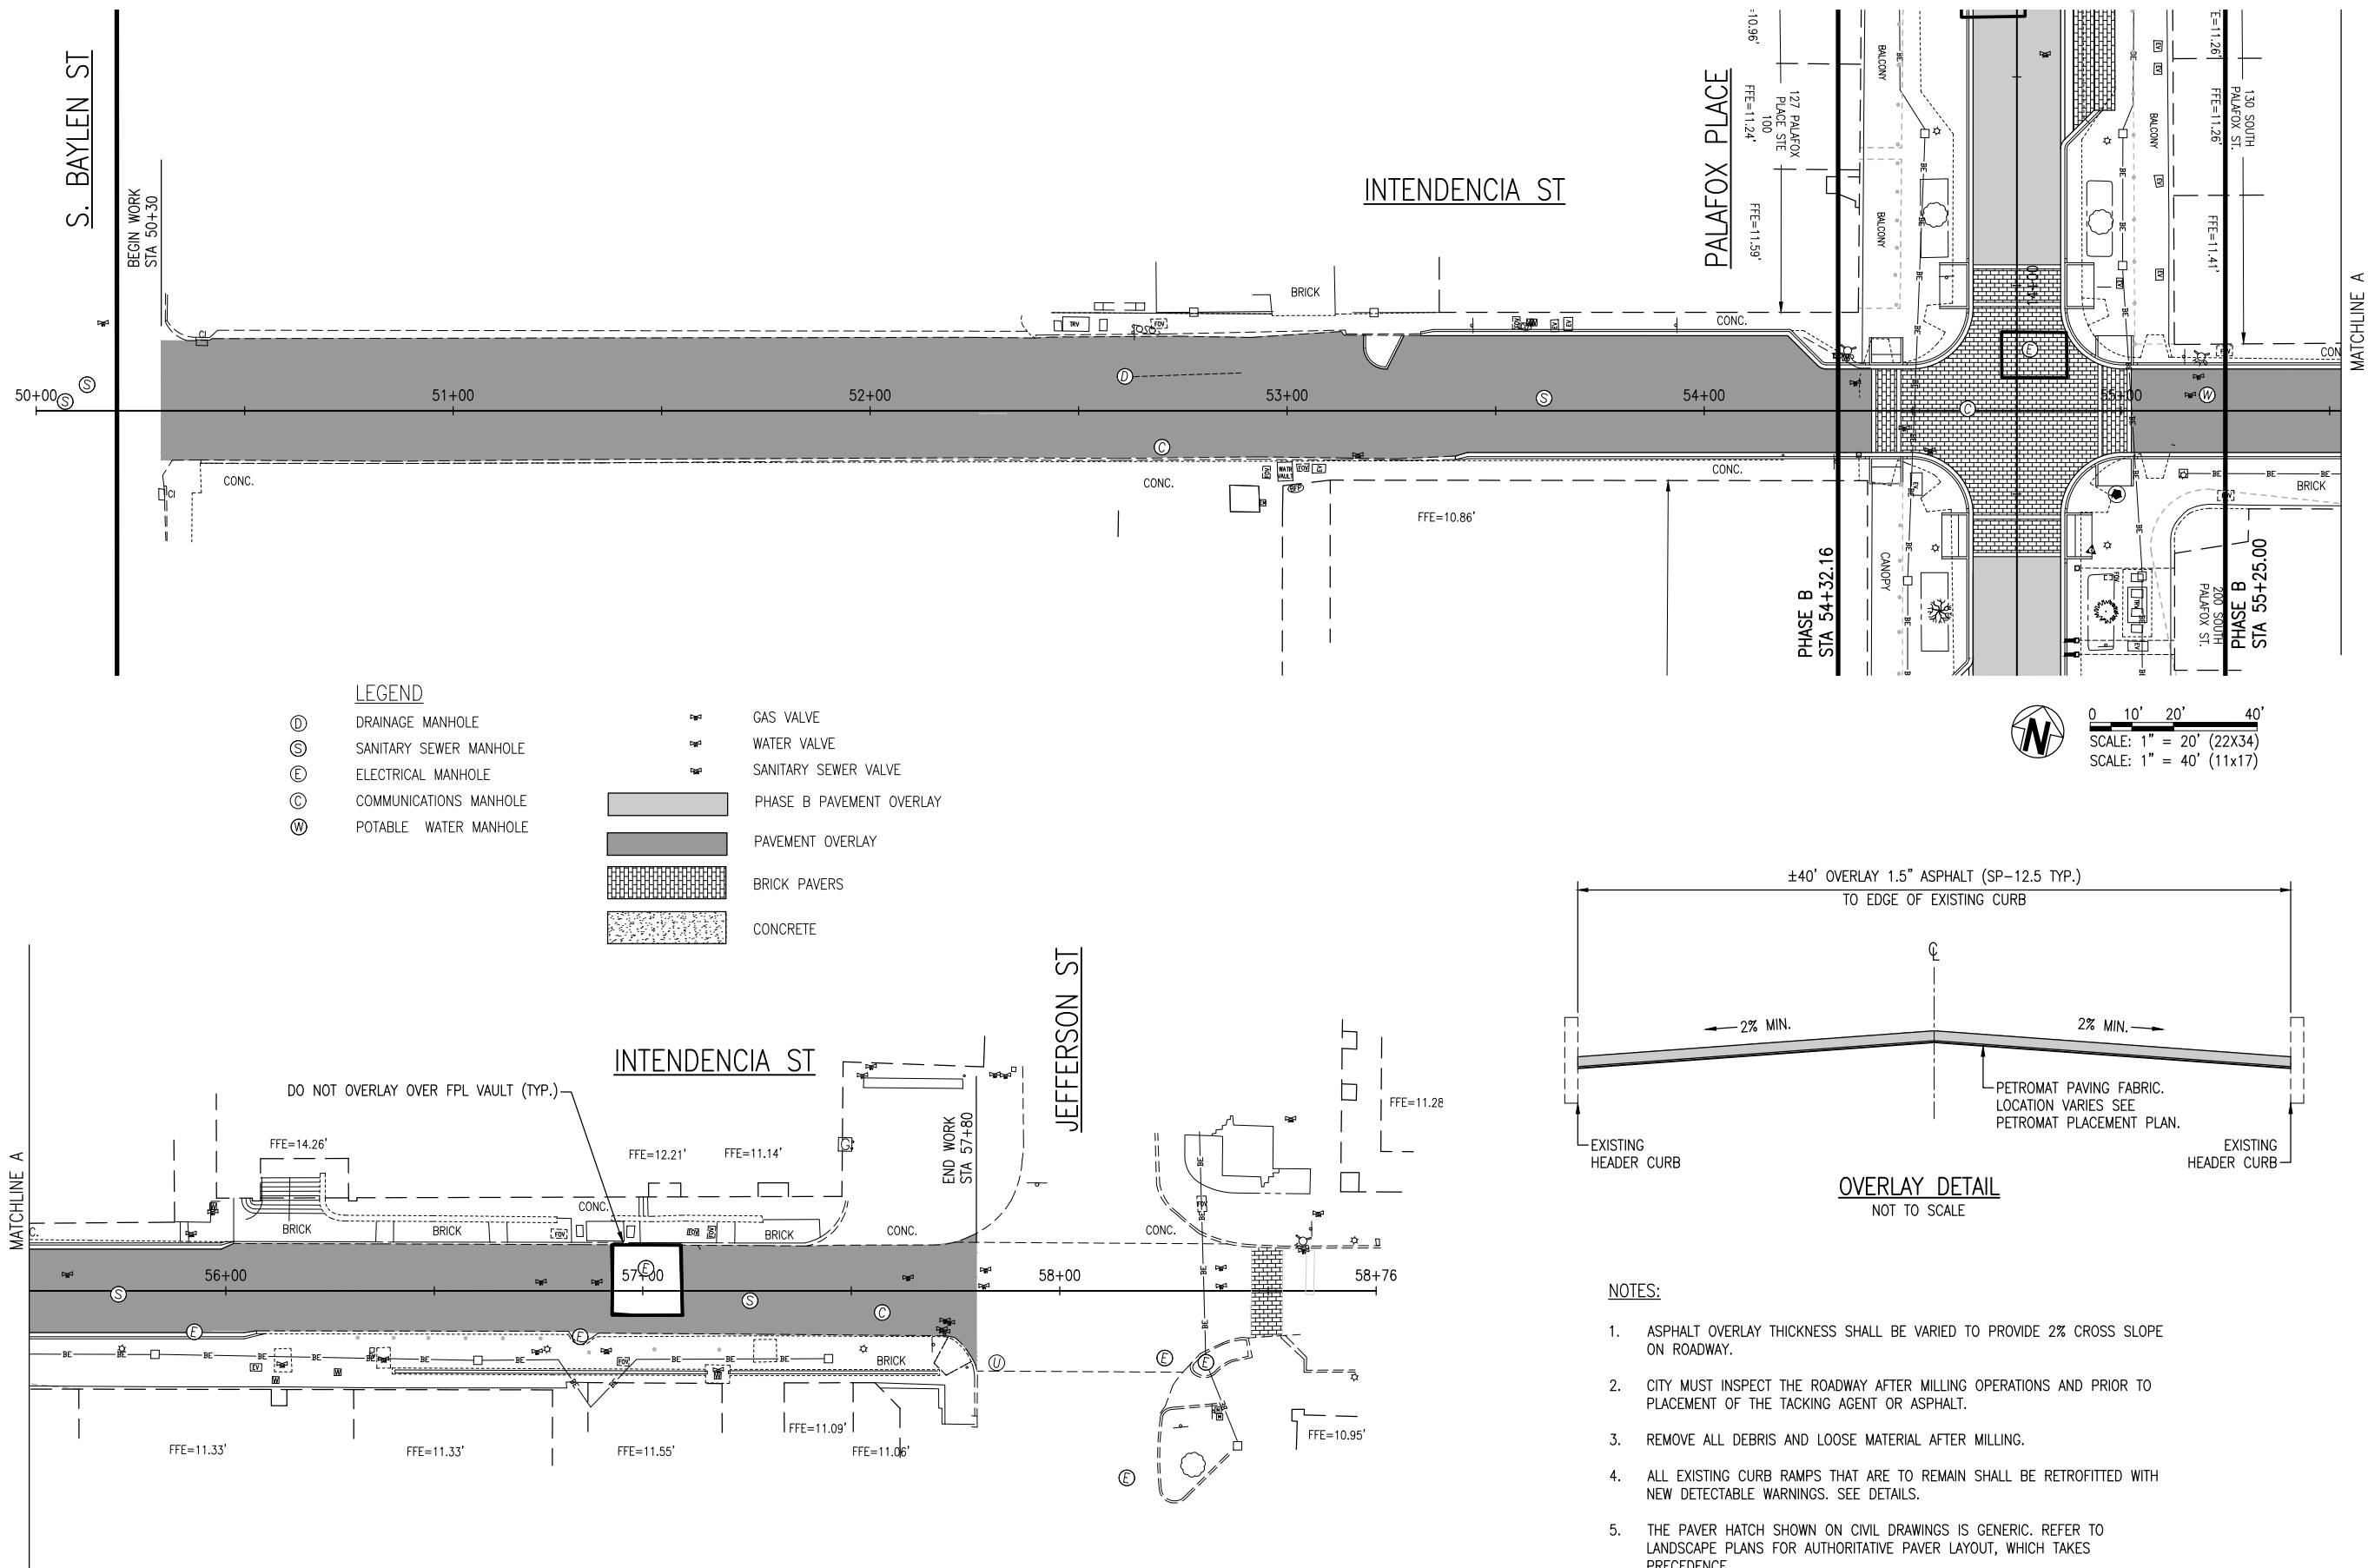

LEGEND

①	DRAINAGE MANHOLE	⌘	GAS VALVE
②	SANITARY SEWER MANHOLE	⌘	WATER VALVE
③	ELECTRICAL MANHOLE	⌘	SANITARY SEWER VALVE
④	COMMUNICATIONS MANHOLE		PHASE B PAVEMENT OVERLAY
⑤	POTABLE WATER MANHOLE		PAVEMENT OVERLAY
			BRICK PAVERS
			CONCRETE

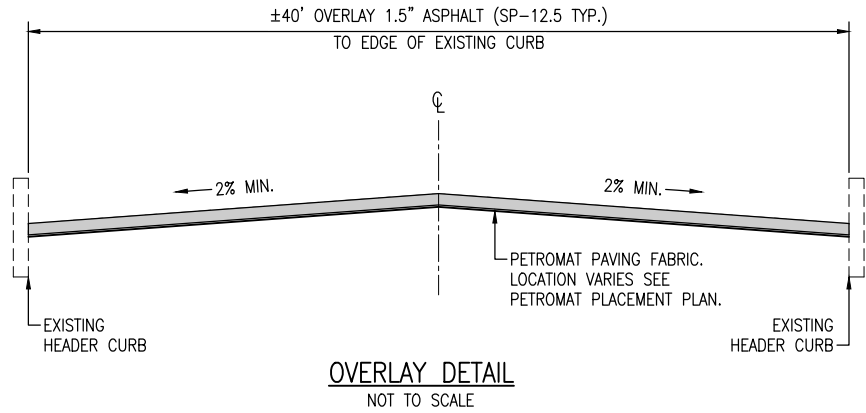

- NOTES:**
- ASPHALT OVERLAY THICKNESS SHALL BE VARIED TO PROVIDE 2% CROSS SLOPE ON ROADWAY.
 - CITY MUST INSPECT THE ROADWAY AFTER MILLING OPERATIONS AND PRIOR TO PLACEMENT OF THE TACKING AGENT OR ASPHALT.
 - REMOVE ALL DEBRIS AND LOOSE MATERIAL AFTER MILLING.
 - ALL EXISTING CURB RAMPS THAT ARE TO REMAIN SHALL BE RETROFITTED WITH NEW DETECTABLE WARNINGS. SEE DETAILS.
 - THE PAVER HATCH SHOWN ON CIVIL DRAWINGS IS GENERIC. REFER TO LANDSCAPE PLANS FOR AUTHORITATIVE PAVER LAYOUT, WHICH TAKES PRECEDENCE.

PHASE F

**S. PALAFOX PLACE
PEDESTRIAN
IMPROVEMENTS**

BASKERVILLE-DONOVAN, INC.
ENGINEERING THE SOUTH SINCE 1927
449 W. MAIN ST., PENSACOLA, FL 32502 (850)438-9861
ENGINEERING BUSINESS: EB-0000340
Pensacola - Panama City Beach - Tallahassee - Mobile
This drawing is the property of BASKERVILLE-DONOVAN, INC. and is not to be reproduced in whole or in part. It is not to be used on any other project and is to be returned upon request.



JOHN J. FRICK, P.E.
FL Reg. Engineer #56469

PROJECT NO.	NO.	DATE	APPR.	REVISION/ACTION TAKEN
24324.01				
DESIGNED BY: MDL				
DRAWN BY: RGG				
CHK'D BY: MDL				
PROJ. MGR: JLF				
DATE: JULY 2025				

**INTENDENCIA STREET
OVERLAY PLAN**

C-165

E:\DWC\243\24324.03 Downtown Resurfacing\C-166 Striping-Intendencia.dwg, Jul 09, 2025 -- 11:27:55AM, rgeiger

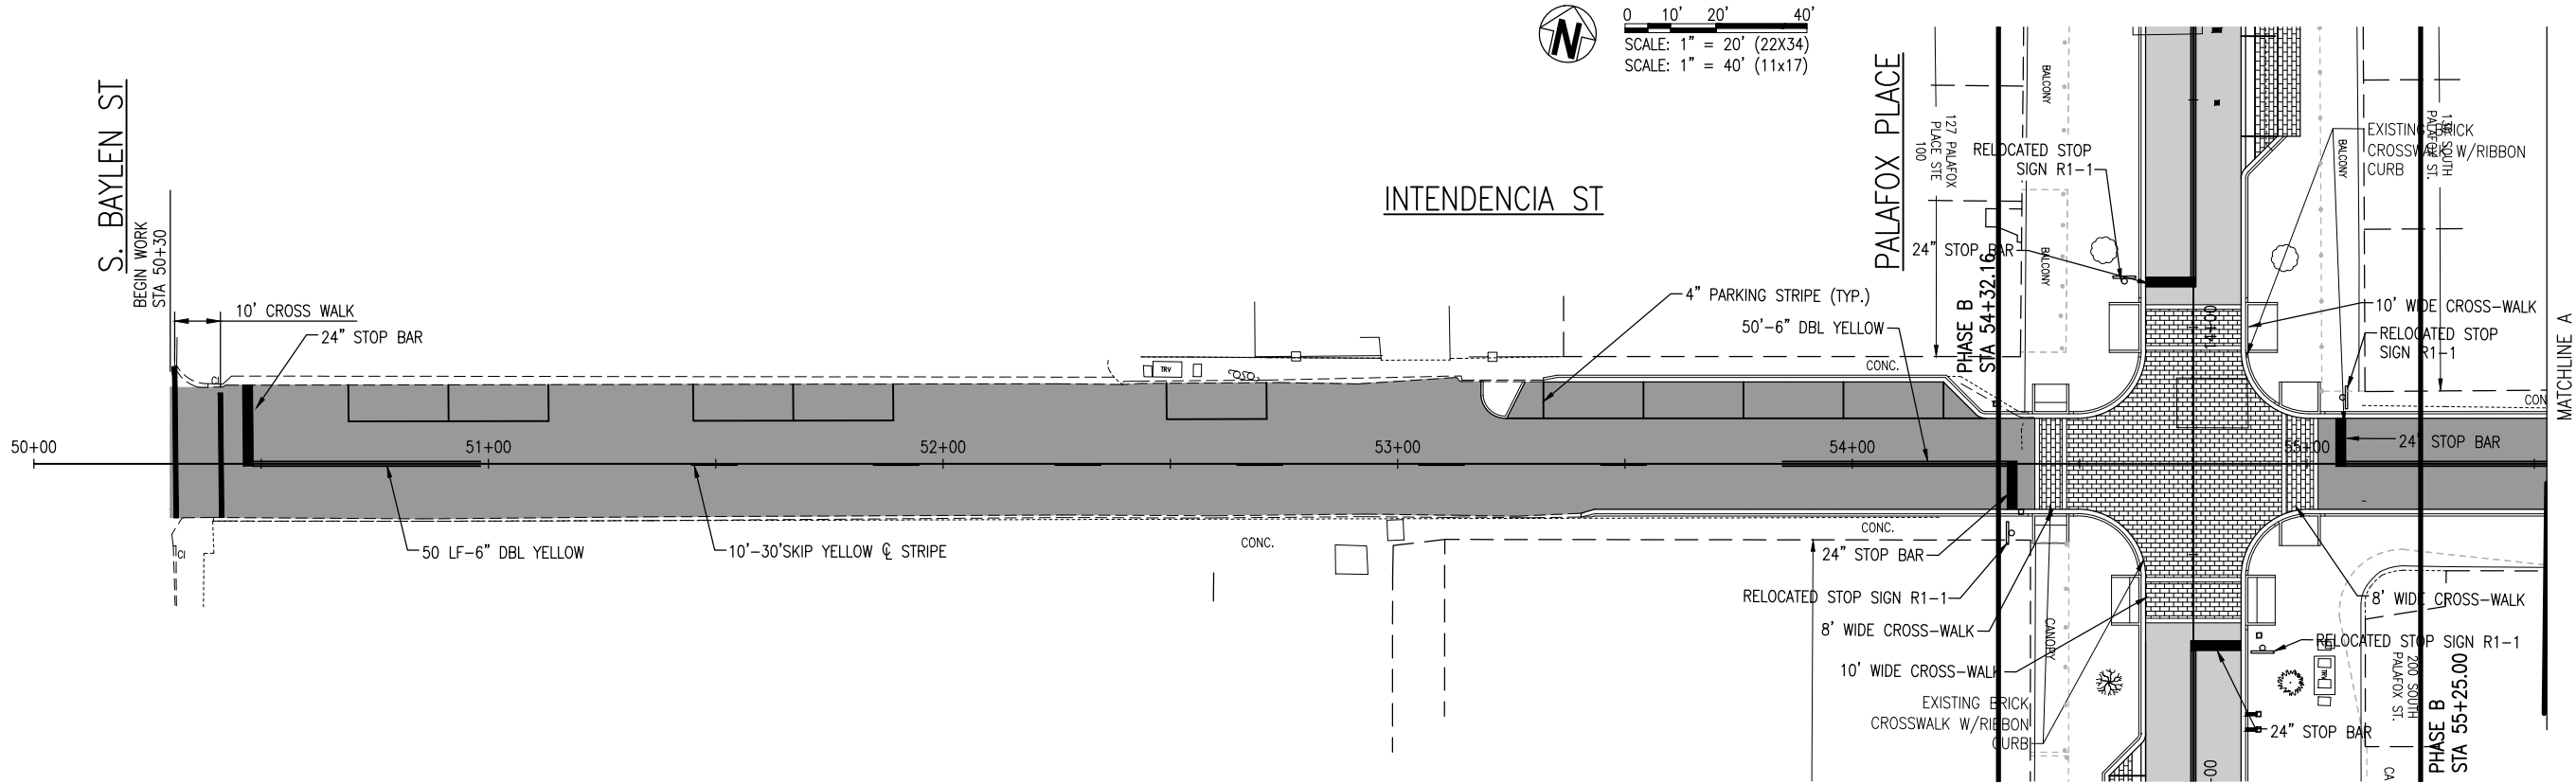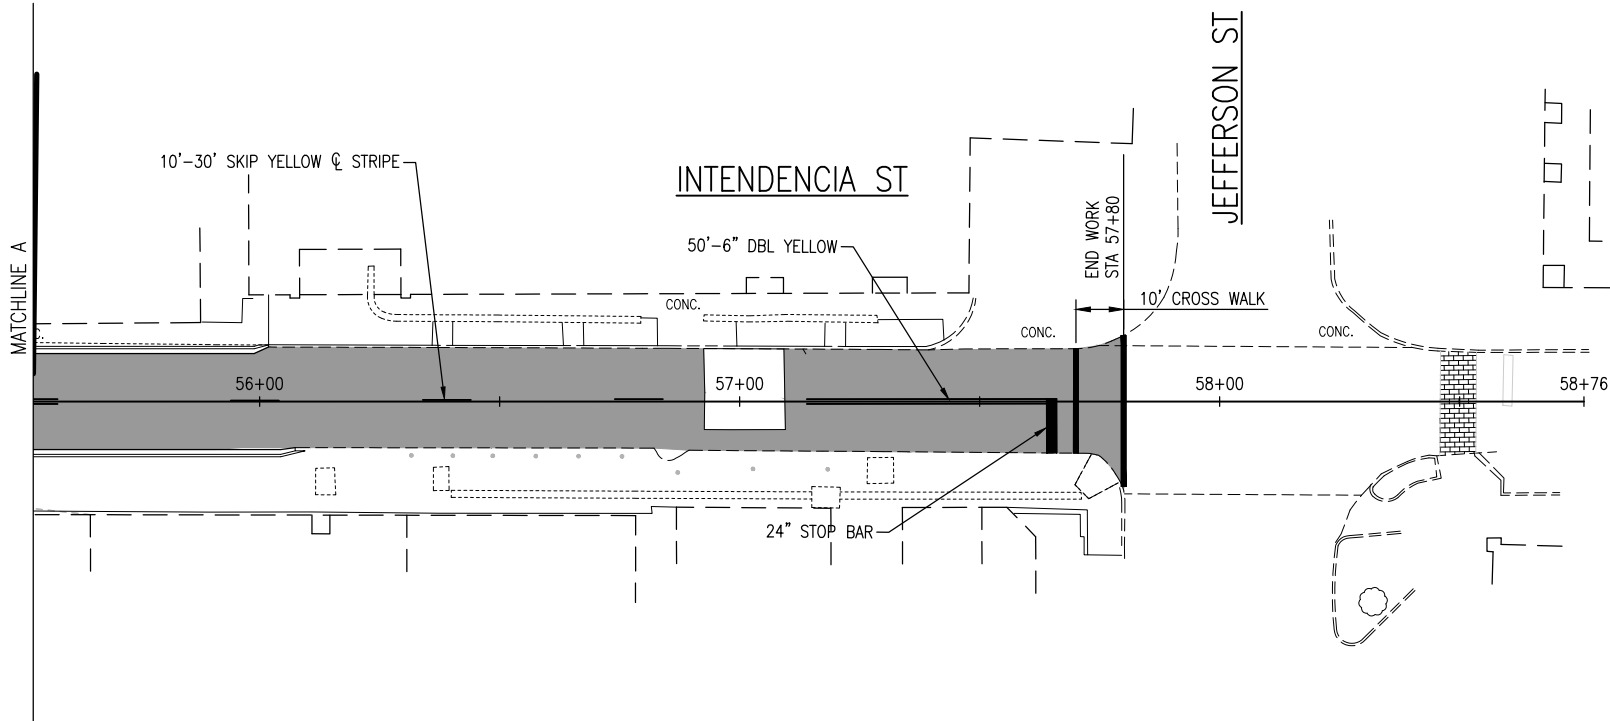

NOTES:

- ALL STRIPING AND MARKINGS SHALL BE THERMOPLASTIC.
- ALL STRIPING SHALL MEET FDOT MINIMUM STANDARDS FOR PLACEMENT, THICKNESS, WIDTH AND REFLECTIVITY.

PHASE F

INTENDENCIA STREET
SIGNAGE /
STRIPING PLAN

C-166

S. PALAFOX PLACE
PEDESTRIAN
IMPROVEMENTS



BASKERVILLE-DONOVAN, INC.
ENGINEERING THE SOUTH SINCE 1927

449 W. MAIN ST., PENSACOLA, FL 32502 (850)438-9861
ENGINEERING BUSINESS: EB-0000340
Pensacola - Panama City Beach - Tallahassee - Mobile
This drawing is the property of BASKERVILLE-DONOVAN, INC. and is not to be reproduced in whole or in part. It is not to be used on any other project and is to be returned upon request.

JUSTIN J. FRICK, P.E.
FL Reg. Engineer #56469

PROJECT NO:	NO.	DATE	APPR.	REVISION / ACTION	TAKEN
24324.01					
DESIGNED BY: MDL					
DRAWN BY: RGG					
CHK'D BY: MDL					
PROJ. MGR: JUF					
DATE: JULY 2025					
NOT RELEASED FOR CONSTRUCTION BY _____ DATE ____/____/____					

E:\DWC\243\24324.03 Downtown Resurfacing\C-167 Bollard-Intendencia.dwg, Jul 09, 2025 -- 11:28:04AM, rgeiger

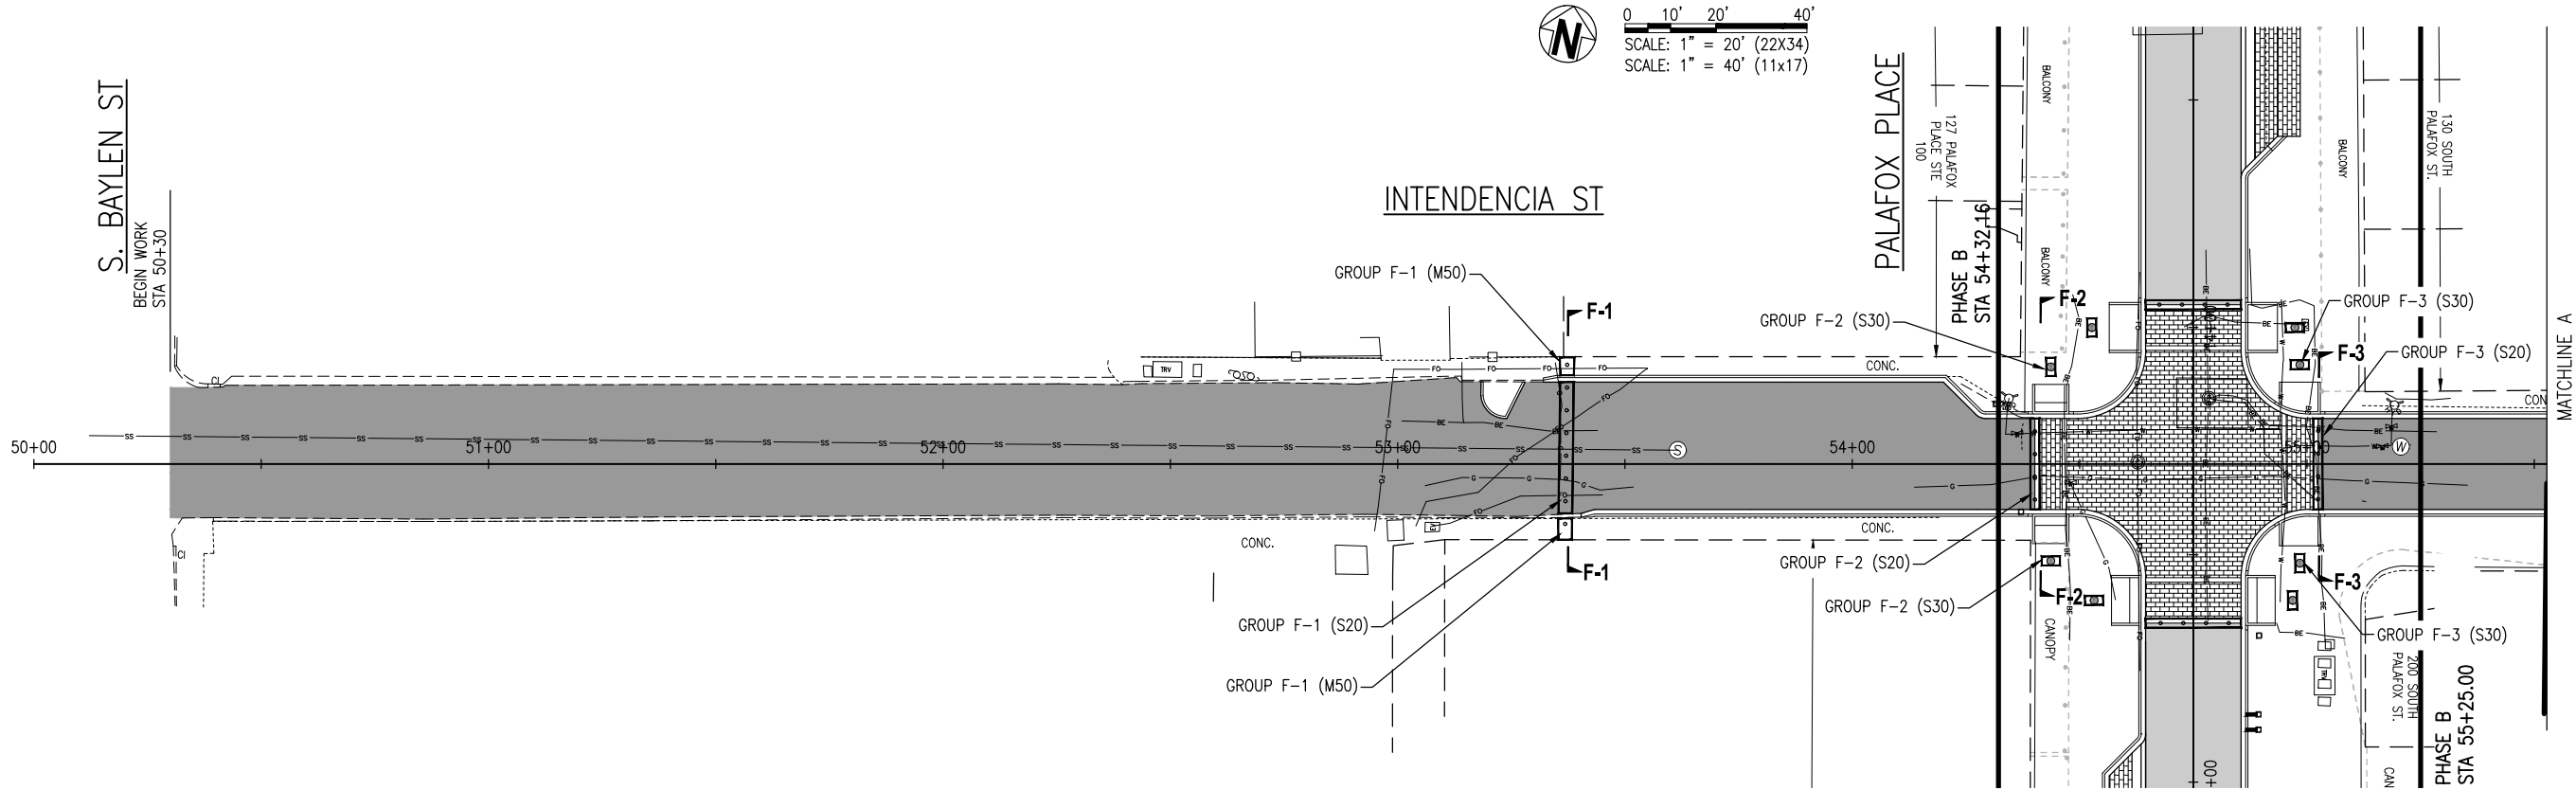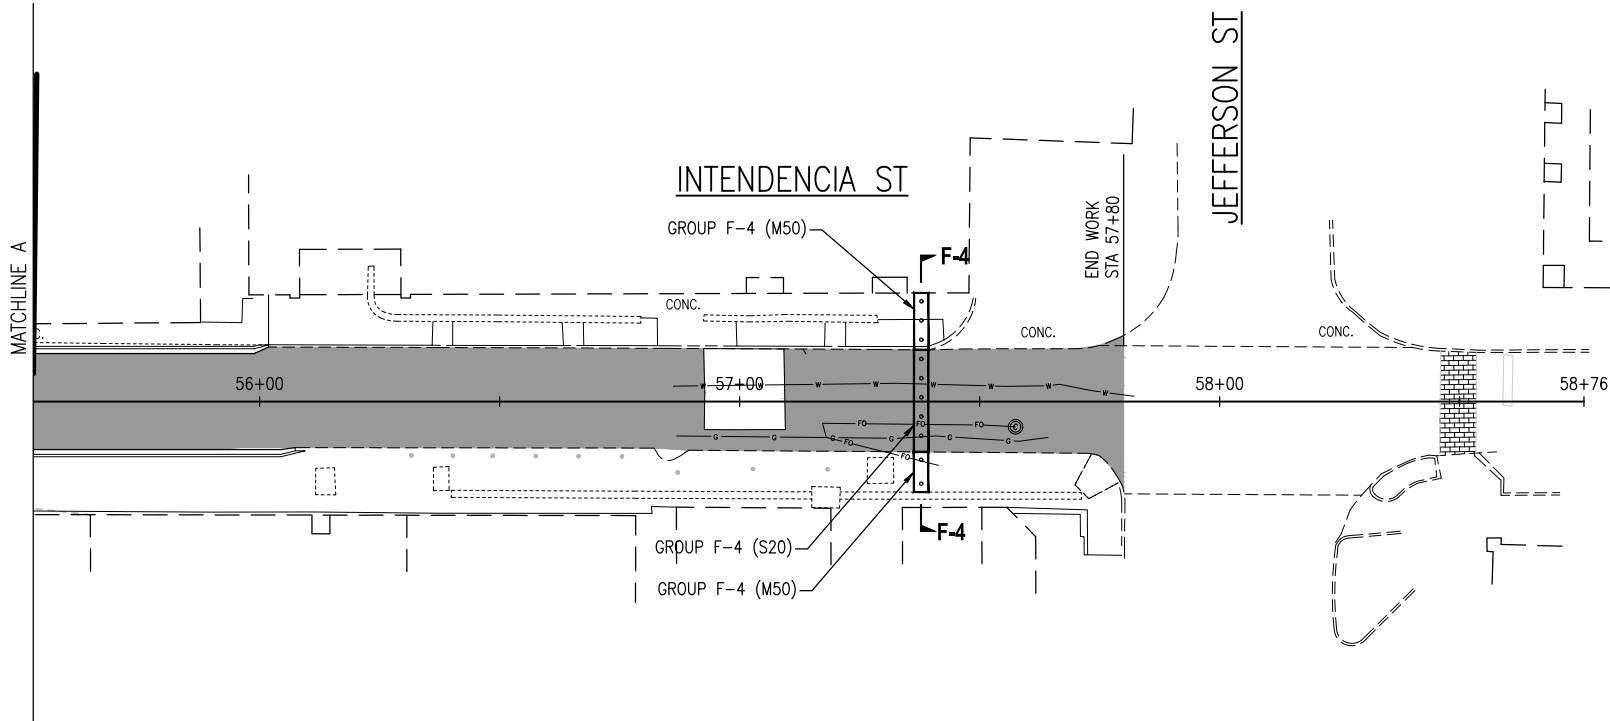

- NOTES:
1. THE LOCATIONS OF BOLLARDS SHOWN ON THIS PLAN ARE BASED ON AVAILABLE UTILITY INFORMATION. IN THE EVENT OF A DISCOVERED CONFLICT WITH EXISTING UTILITIES DURING CONSTRUCTION, THE CONTRACTOR SHALL IMMEDIATELY NOTIFY THE ENGINEER/LANDSCAPE ARCHITECT AND COORDINATE FIELD ADJUSTMENTS TO BOLLARD PLACEMENT. THE CONTRACTOR SHALL VERIFY UTILITY LOCATIONS THROUGH FLORIDA 811 (SUNSHINE 811) OR OTHER APPROVED METHODS BEFORE COMMENCING WORK.
 2. SEE SHEET C-215 (BOLLARD SCHEDULE) FOR GROUP IDENTIFICATION AND CORRESPONDING SIZE/STYLE.

PHASE F

INTENDENCIA STREET
BOLLARD PLAN

S. PALAFOX PLACE
PEDESTRIAN
IMPROVEMENTS

BASKERVILLE-DONOVAN, INC.
ENGINEERING THE SOUTH SINCE 1927






449 W. MAIN ST., PENSACOLA, FL 32502 (850)438-9861
ENGINEERING BUSINESS: EB-0000340
Pensacola - Panama City Beach - Tallahassee - Mobile
This drawing is the property of BASKERVILLE-DONOVAN, INC. and is not to be reproduced in whole or in part. It is not to be used on any other project and is to be returned upon request.

JOHN J. FRICK, P.E.
FL Reg. Engineer #66469

PROJECT NO: 24324.01
DESIGNED BY: JUF
DRAWN BY: RGG
CHKD BY: MDL
PROJ. MGR: JUF
DATE: JULY 2025

NO.	DATE	APPR.	REVISION/ACTION	TAKEN

C-167

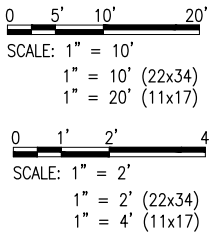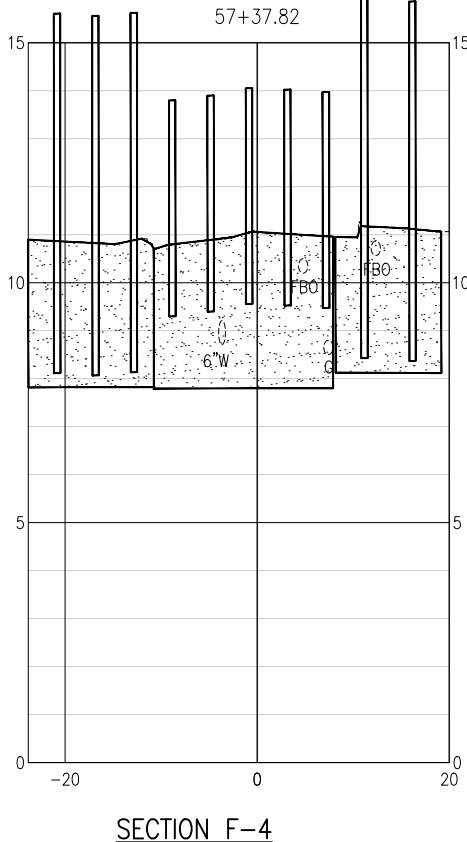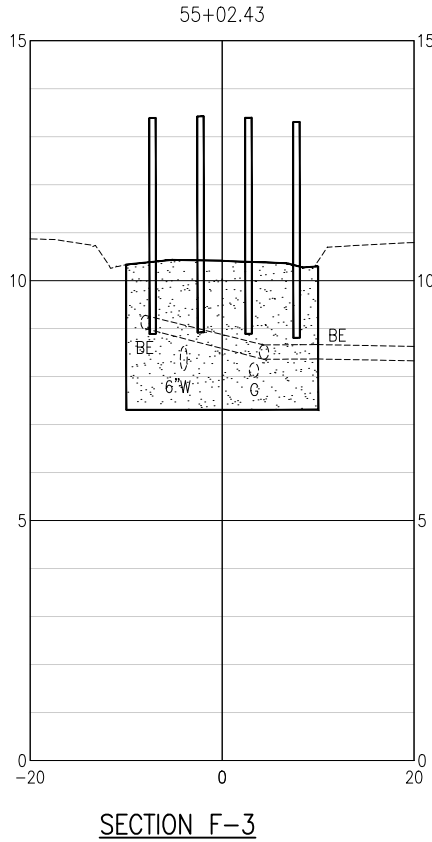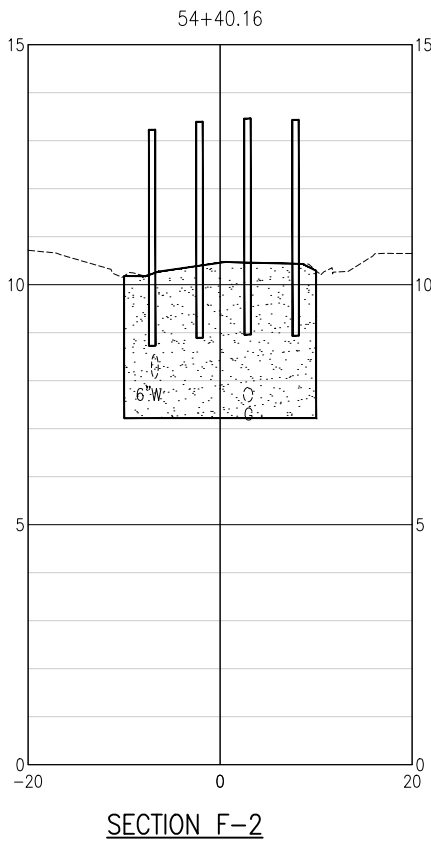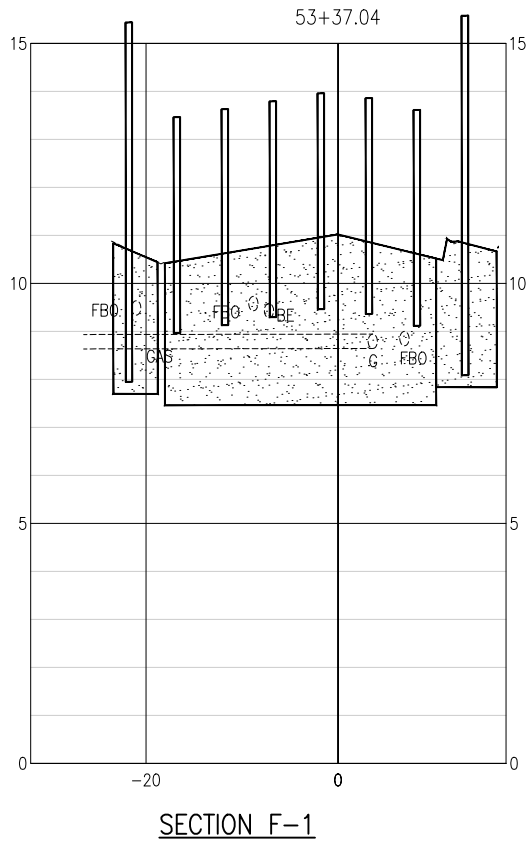

INTENDENCIA STREET
BOLLARD
CROSS-SECTIONS

C-168

S. PALAFOX PLACE
PEDESTRIAN
IMPROVEMENTS

PROJECT NO:	NO.	DATE	APPR.	REVISION/ACTION TAKEN
24324.01				
DESIGNED BY: JF				
DRAWN BY: RGG				
CHKD BY: MDL				
PROJ. MGR: JF				
DATE: JULY 2025				


NOT RELEASED FOR CONSTRUCTION BY DATE

JASON J. FRICK P.E.
FL Reg. Engineer #66469

BASKERVILLE-DONOVAN, INC.
ENGINEERING THE SOUTH SINCE 1927
449 W. MAIN ST., PENSACOLA, FL 32502 (850)438-9861
ENGINEERING BUSINESS: EB-0000340
Pensacola - Panama City Beach - Tallahassee - Mobile
This drawing is the property of BASKERVILLE-DONOVAN, INC. and is not to be reproduced in whole or in part. It is not to be used on any other project and is to be returned upon request.

PHASE F

E:\DWC\243\24324.03 Downtown Resurfacing\C-171 ExCond-Government.dwg, Jul 09, 2025 - 10:53:15AM, rgeiger

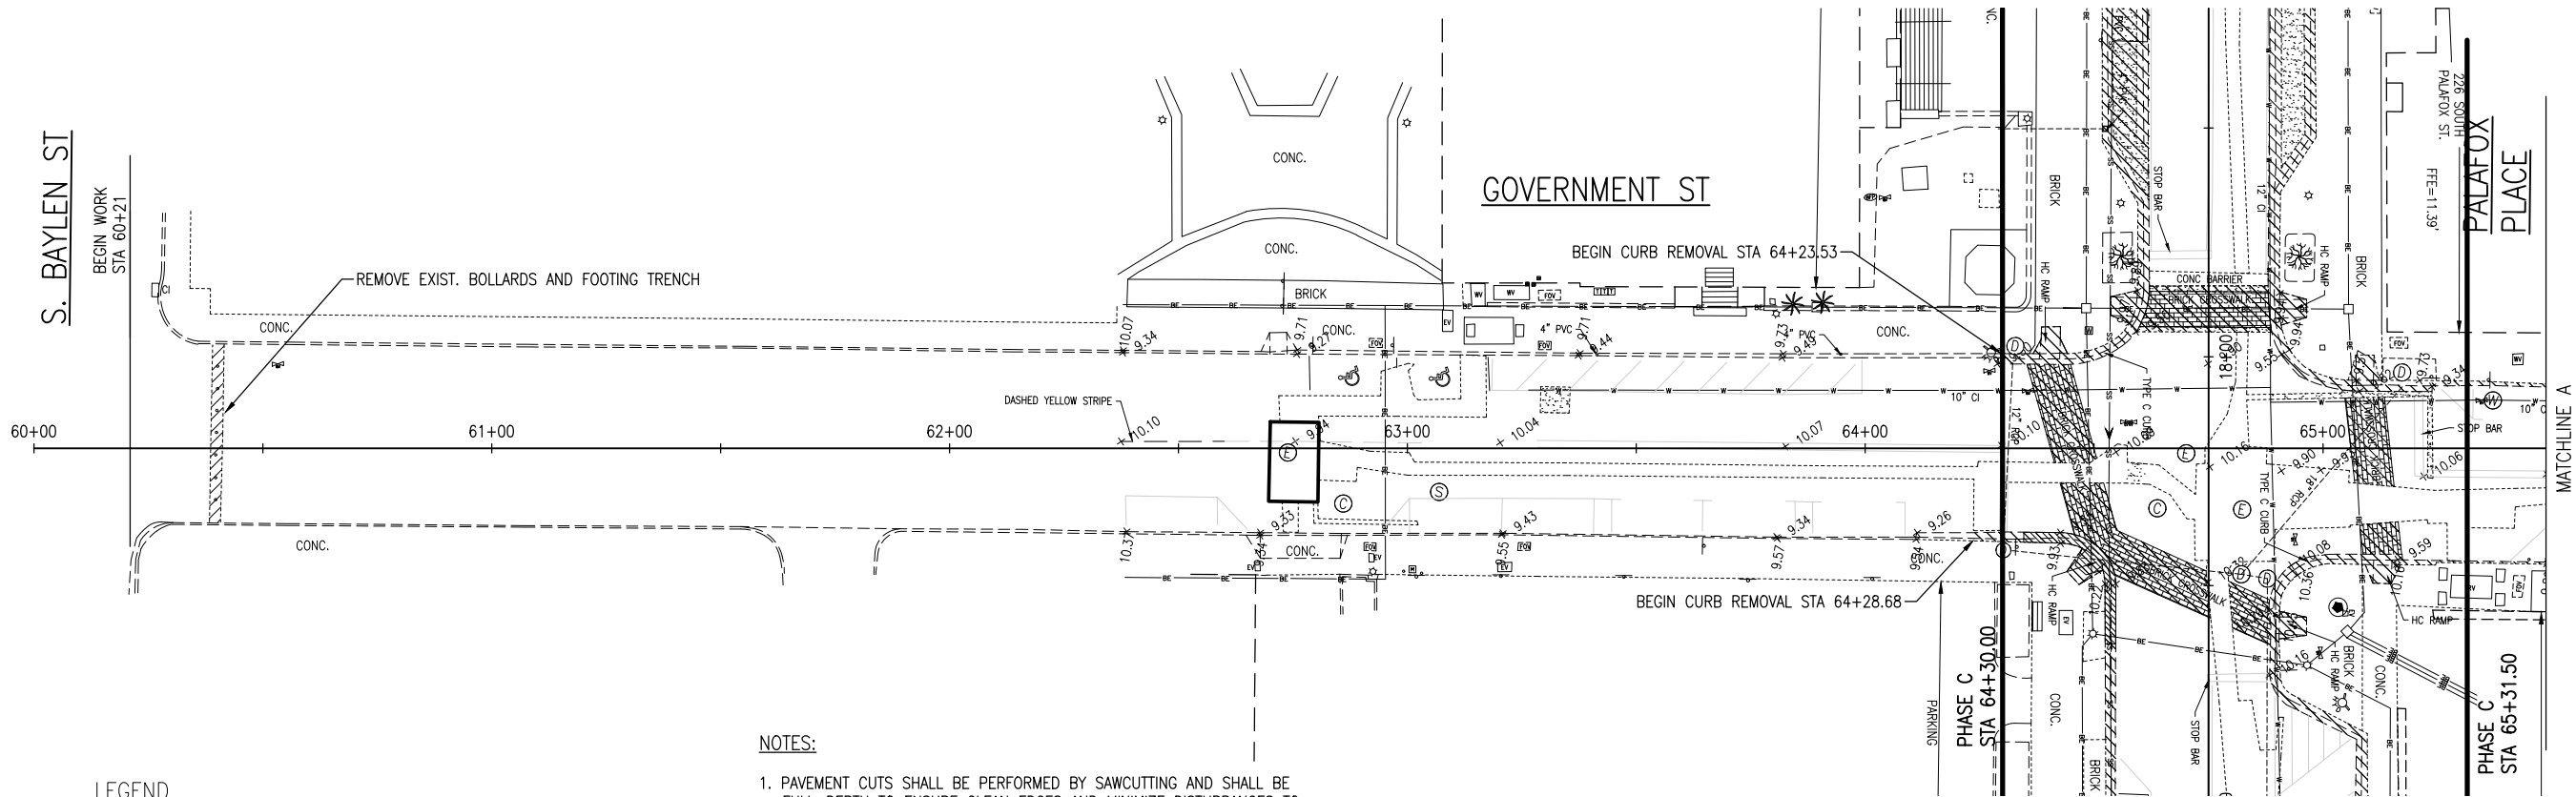


LEGEND

- | | | | |
|---|------------------------|---|---------------------------|
| ① | DRAINAGE MANHOLE | ⊠ | GAS VALVE |
| ② | SANITARY SEWER MANHOLE | ⊠ | WATER VALVE |
| ③ | ELECTRICAL MANHOLE | ⊠ | SANITARY SEWER VALVE |
| ④ | COMMUNICATIONS MANHOLE | ⊠ | FPL UTILITY TRENCH LIMITS |
| ⑤ | POTABLE WATER MANHOLE | ⊠ | TO BE REMOVED |

NOTES:

- PAVEMENT CUTS SHALL BE PERFORMED BY SAWCUTTING AND SHALL BE FULL-DEPTH TO ENSURE CLEAN EDGES AND MINIMIZE DISTURBANCES TO ADJACENT AREAS.
- REMOVE PAVEMENT IN CONTROLLED SECTIONS USING METHODS THAT PREVENT DAMAGE TO UNDERLYING UTILITIES (e.g., WATER, GAS, ELECTRICAL, TELECOM).
- HAND EXCAVATION OR LIGHT EQUIPMENT SHALL BE USED WITHIN 12 INCHES OF KNOWN UTILITY LINES, AS VERIFIED BY POTHOLES OR UTILITY LOCATES PRIOR TO WORK.
- CONTRACTOR SHALL COORDINATE WITH UTILITY OWNERS AND COMPLY WITH ALL APPLICABLE STANDARDS FOR UTILITY PROTECTION. DISPOSE OF DEBRIS OFF-SITE PER LOCAL REGULATIONS. *

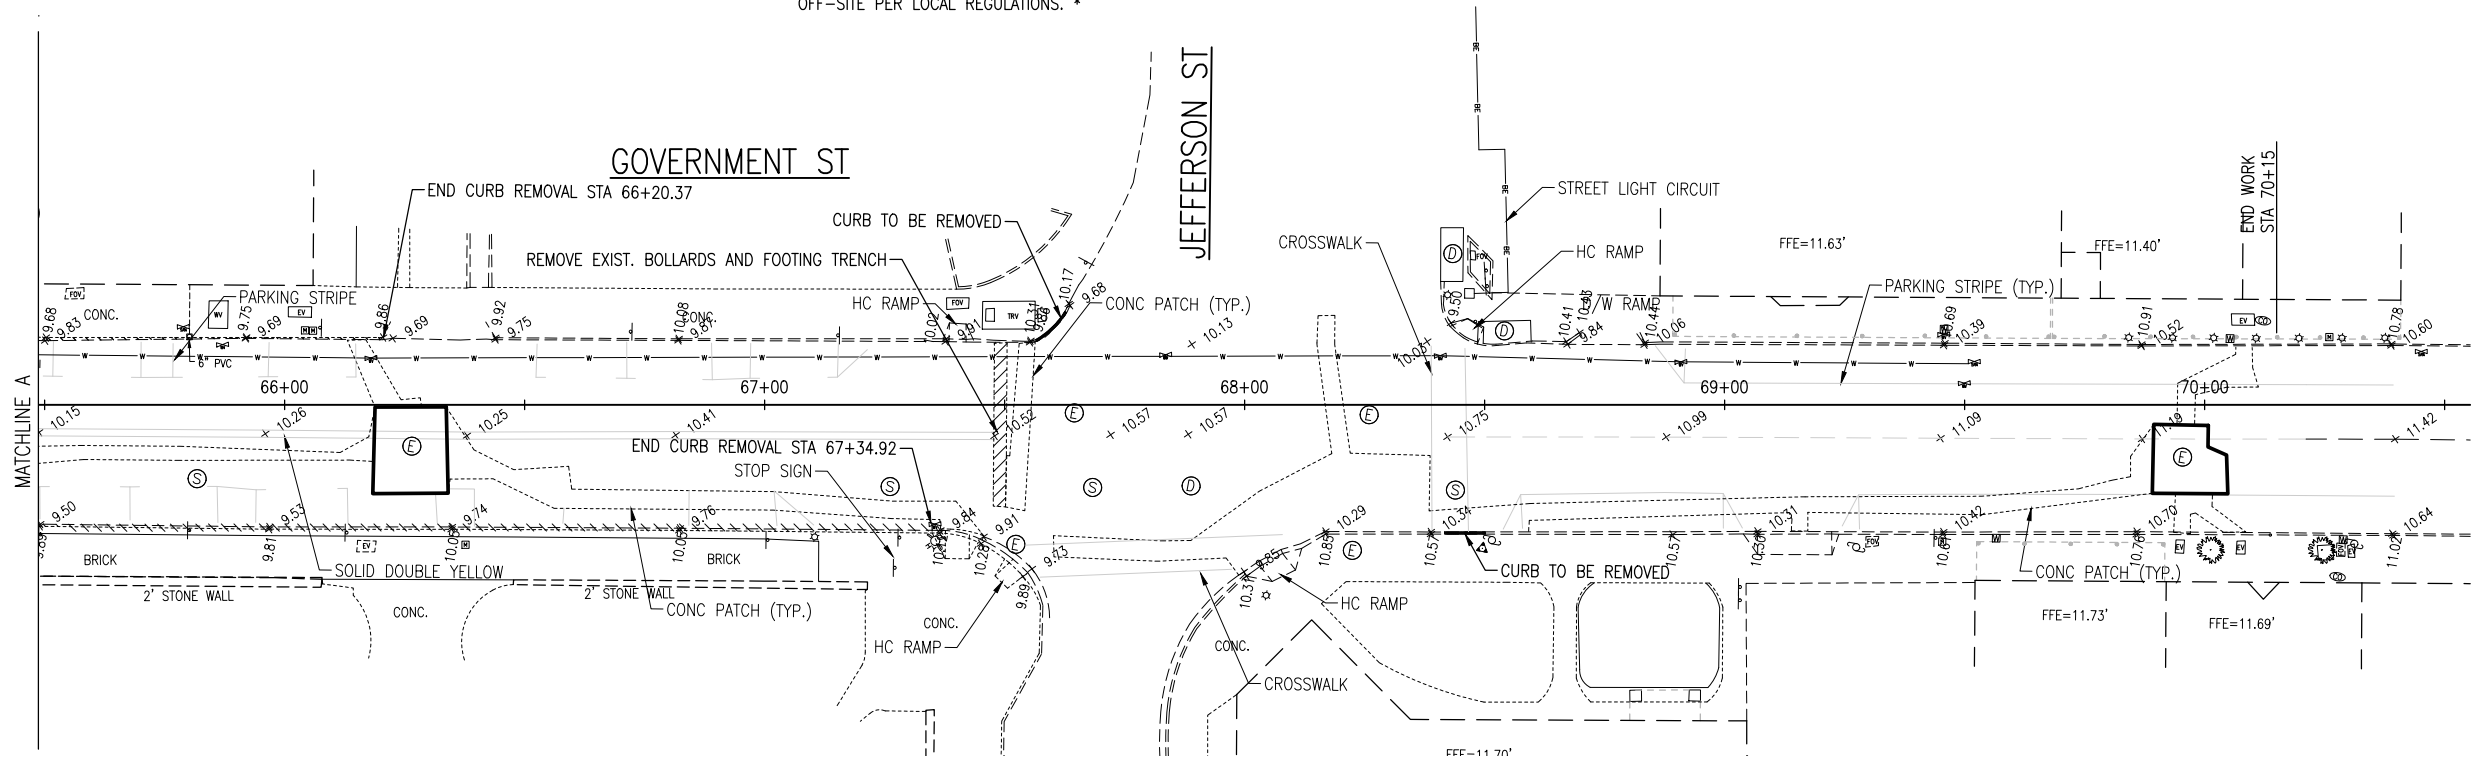

PHASE G

GOVERNMENT STREET
EXISTING CONDITIONS /
DEMOLITION PLAN

PROJECT NO:
24324.01

DESIGNED BY: JUF

DRAWN BY: RGG

CHKD BY: MDL

PROJ. MGR: JUF

DATE: JULY 2025

NO. DATE APPR. REVISION/ACTION TAKEN

S. PALAFOX PLACE
PEDESTRIAN
IMPROVEMENTS



BASKERVILLE-DONOVAN, INC.
ENGINEERING THE SOUTH SINCE 1927

449 W. MAIN ST., PENSACOLA, FL 32502 (850)436-9661
ENGINEERING BUSINESS: EB-0000340

Pensacola - Panama City Beach - Tallahassee - Mobile




JOHN J. FRICK, P.E.
FL Reg. Engineer #56469

C-171

 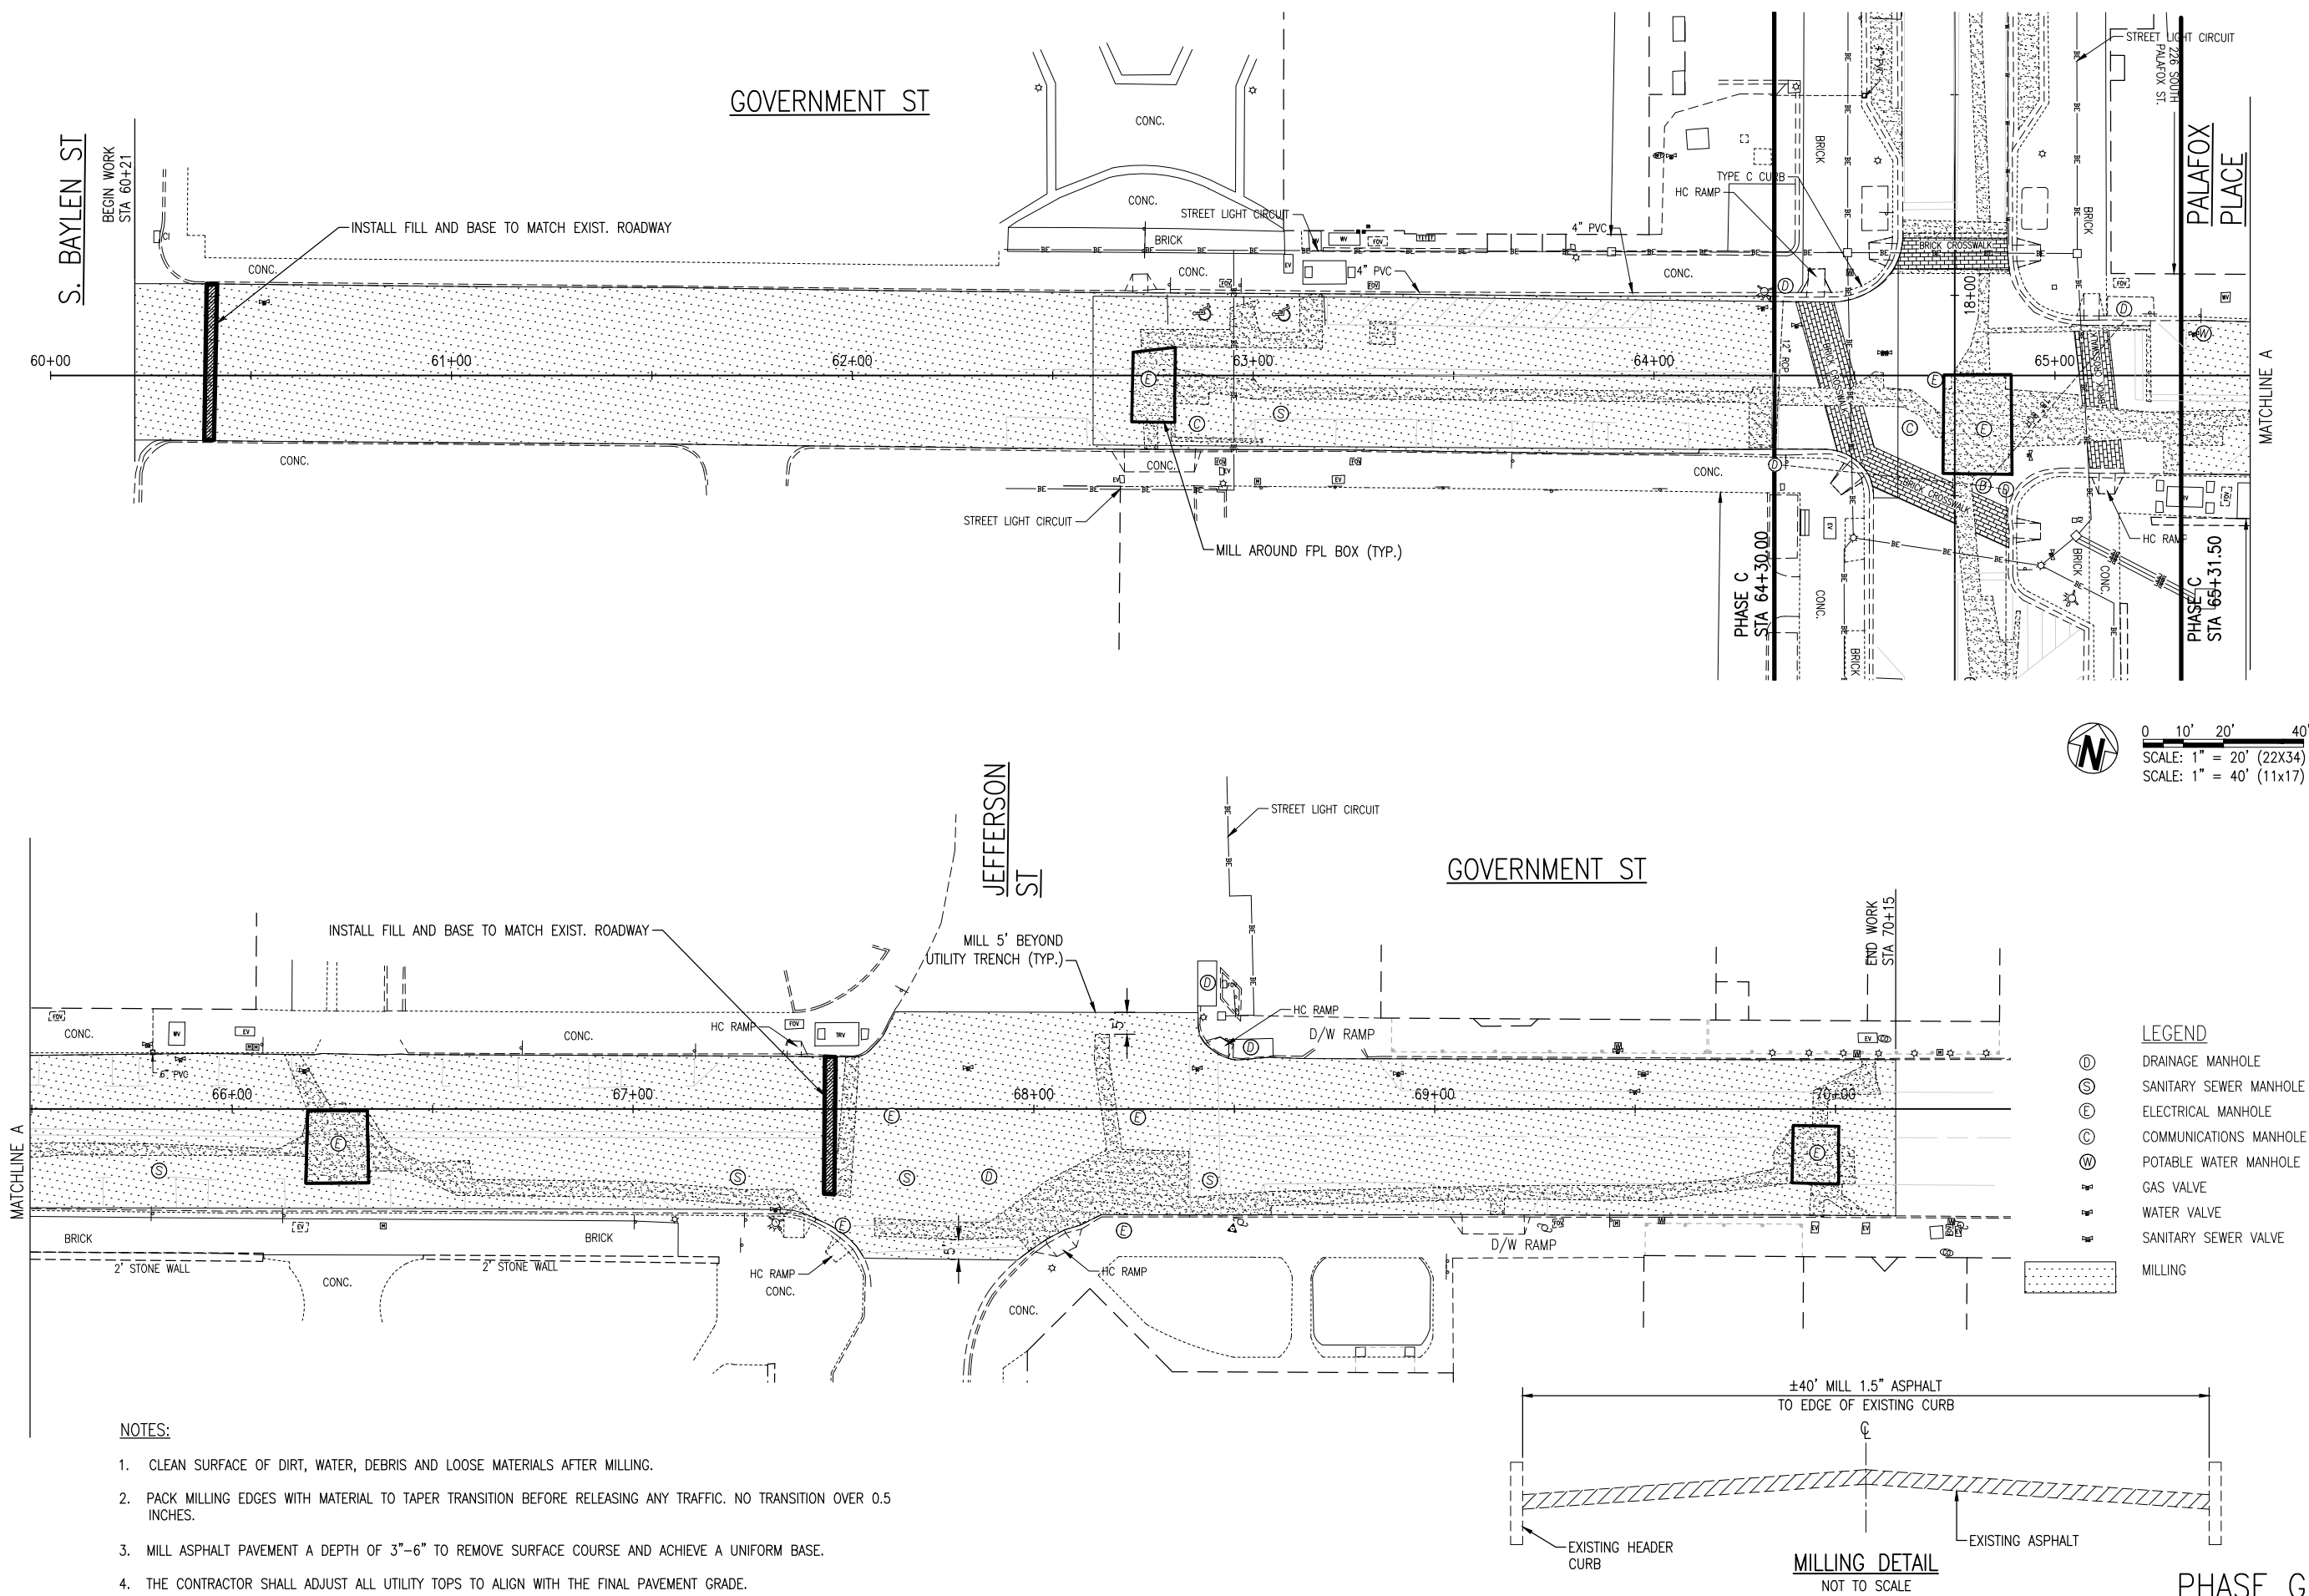

GOVERNMENT STREET MILLING PLAN	PROJECT NO:	24324.01	NO.	DATE	APPR.	REVISION/ACTION	TAKEN
	DESIGNED BY:	JJF					
C-172	DRAWN BY:	RCG					
	CHKD BY:	MDL					
	PROJ. MGR:	JJF					
	DATE:	JULY 2025				NOT RELEASED FOR CONSTRUCTION BY	DATE
S. PALAFOX PLACE PEDESTRIAN IMPROVEMENTS							
BASKERVILLE-DONOVAN, INC. ENGINEERING THE SOUTH SINCE 1927 449 W. MAIN ST., PENSACOLA, FL 32502 (850) 438-9861 ENGINEERING BUSINESS: EB-0000340 Pensacola - Panama City Beach - Tallahassee - Mobile This drawing is the property of BASKERVILLE-DONOVAN, INC. and is not to be reproduced in whole or in part. It is not to be used on any other project and is to be returned upon request.							

E:\DWC\243\24324.03 Downtown Resurfacing\C-173 Drainage-Government.dwg, Jul 09, 2025 - 10:53:34AM, rgeiger

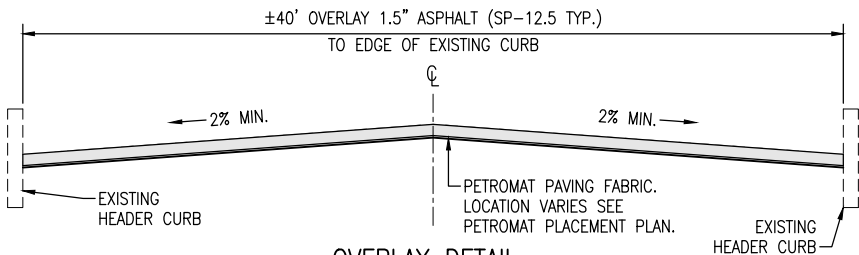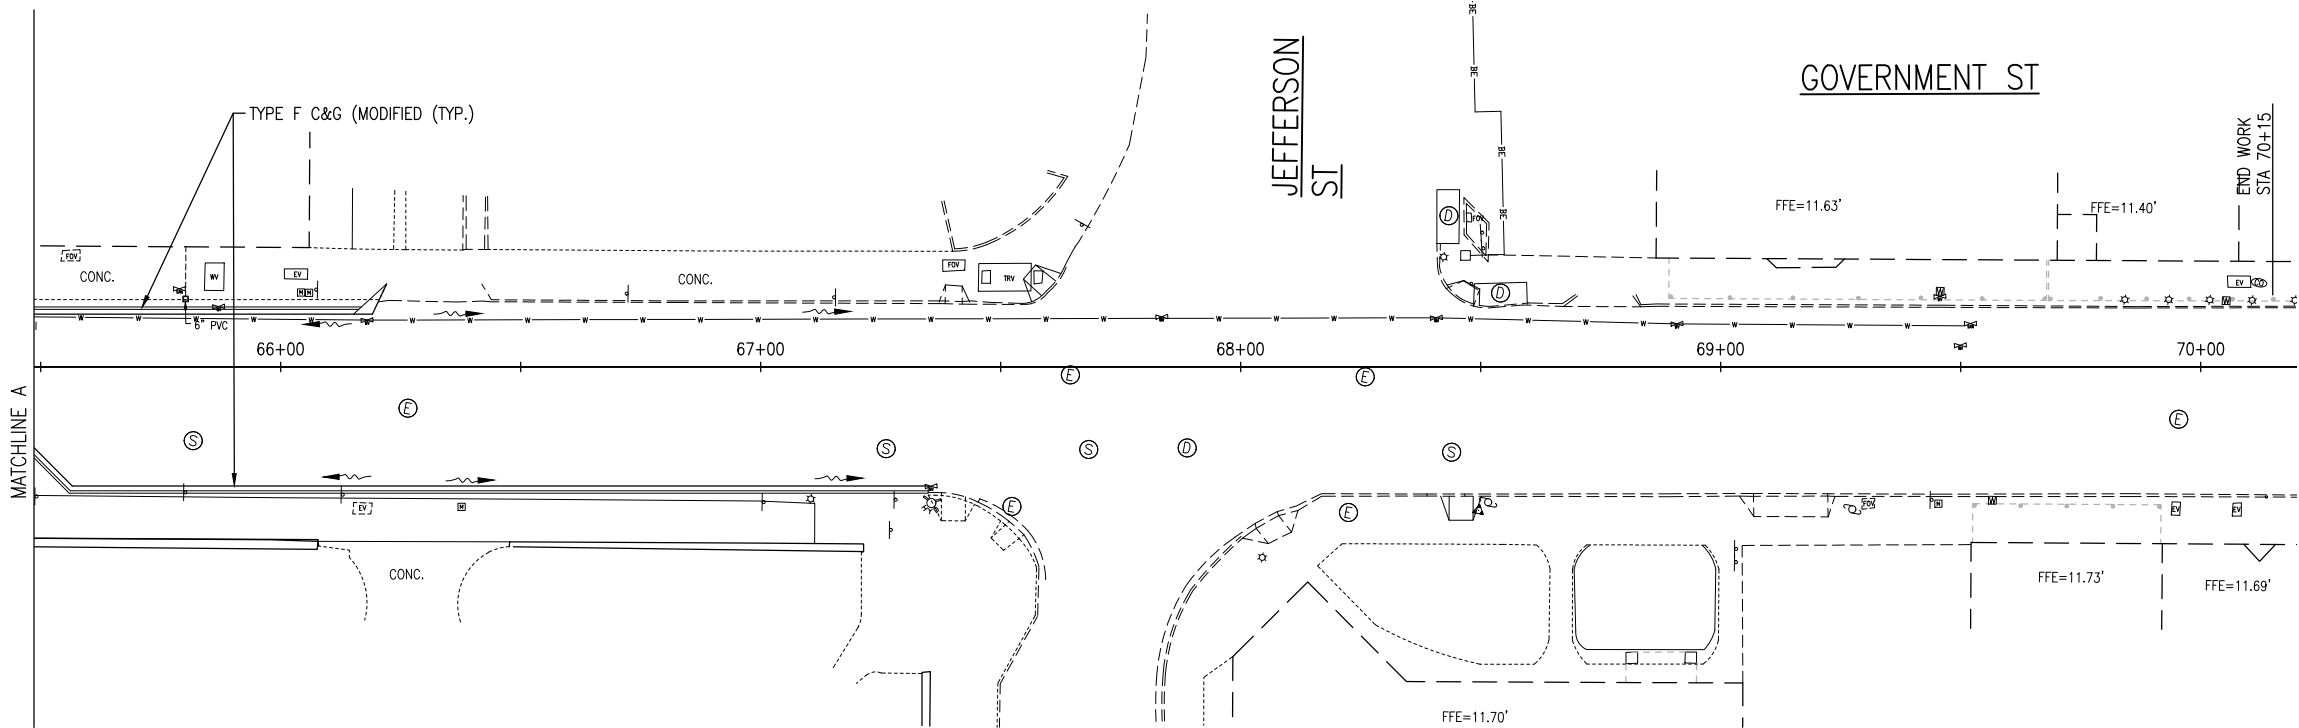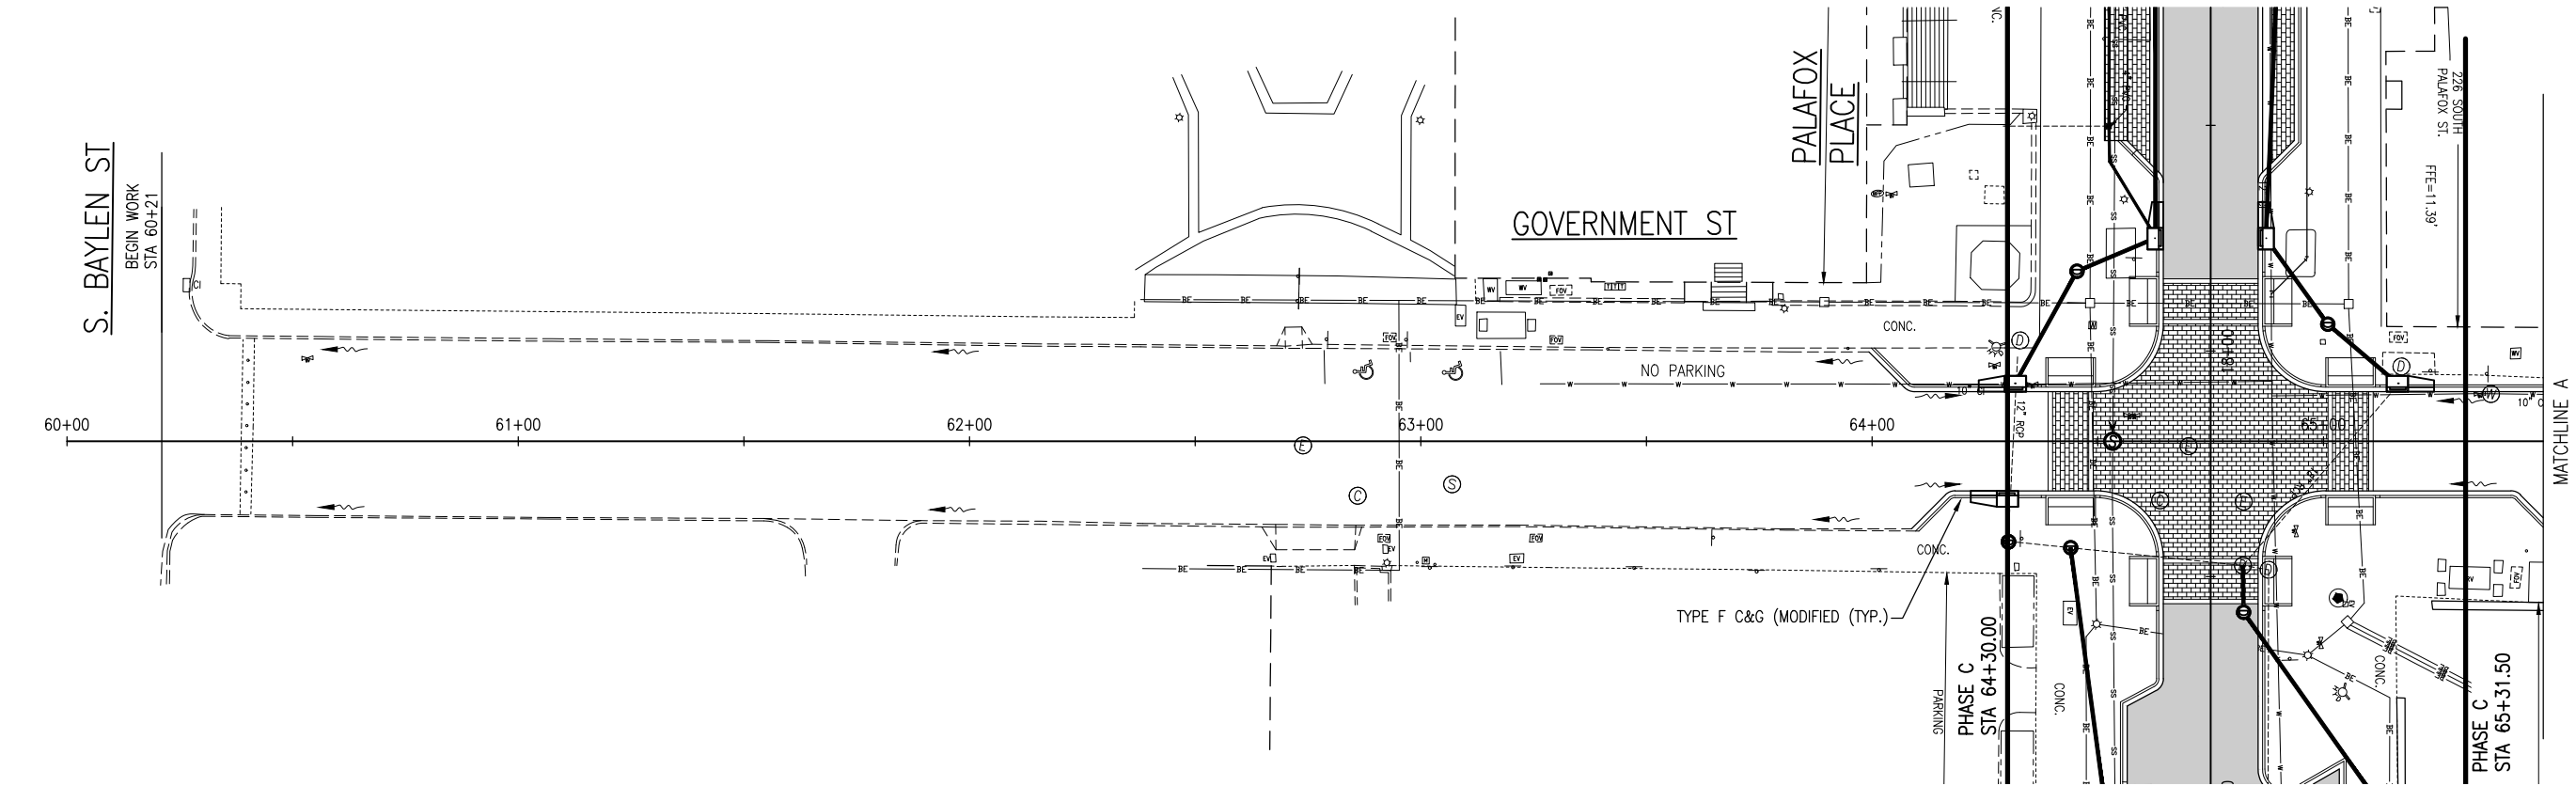

OVERLAY DETAIL
NOT TO SCALE



0 10' 20' 40'
SCALE: 1" = 20' (22X34)
SCALE: 1" = 40' (11X17)

- LEGEND**
- (D) DRAINAGE MANHOLE
 - (S) SANITARY SEWER MANHOLE
 - (E) ELECTRICAL MANHOLE
 - (C) COMMUNICATIONS MANHOLE
 - (W) POTABLE WATER MANHOLE
 - W GAS VALVE
 - W WATER VALVE
 - W SANITARY SEWER VALVE
 - PAVEMENT OVERLAY



NOTES:

- ASPHALT OVERLAY THICKNESS SHALL BE VARIED TO PROVIDE 2% CROSS SLOPE ON ROADWAY.
- CITY MUST INSPECT THE ROADWAY AFTER MILLING OPERATIONS AND PRIOR TO PLACEMENT OF THE TACKING AGENT OR ASPHALT.
- REMOVE ALL DEBRIS AND LOOSE MATERIAL AFTER MILLING.
- ALL EXISTING CURB RAMPS THAT ARE TO REMAIN SHALL BE RETROFITTED WITH NEW DETECTABLE WARNINGS. SEE DETAILS.
- ALL ROOF DRAIN PIPING EXTENSIONS SHALL BE EPOXY COATED DUCTILE IRON.
- ALL ROOF DRAIN PIPING SHALL AT A MINIMUM MATCH THE SLOPE OF THE PEDESTRIAN WALK EXTENSION AND EXIT WITHIN THE CURB FACE.

PHASE G

BASKERVILLE-DONOVAN, INC. ENGINEERING THE SOUTH SINCE 1927 449 W. MAIN ST., PENSACOLA, FL 32502 (850)438-9861 ENGINEERING BUSINESS: EB-0000340 Pensacola - Panama City Beach - Tallahassee - Mobile This drawing is the property of BASKERVILLE-DONOVAN, INC. and is not to be reproduced in whole or in part. It is not to be used on any other project and is to be returned upon request.	S. PALAFOX PLACE PEDESTRIAN IMPROVEMENTS	PROJECT NO: 24324.01	DESIGNED BY: JUF	DRAWN BY: RGG	CHK'D BY: MDL	PROJ. MGR: JUF	DATE: JULY 2025
		NOT RELEASED FOR CONSTRUCTION BY DATE					
GOVERNMENT STREET DRAINAGE PLAN		C-173					

E:\DWC\243\24324.03 Downtown Resurfacing\C-175 Overlay-Government.dwg, Jul 09, 2025 - 10:53:52AM, rgeiger

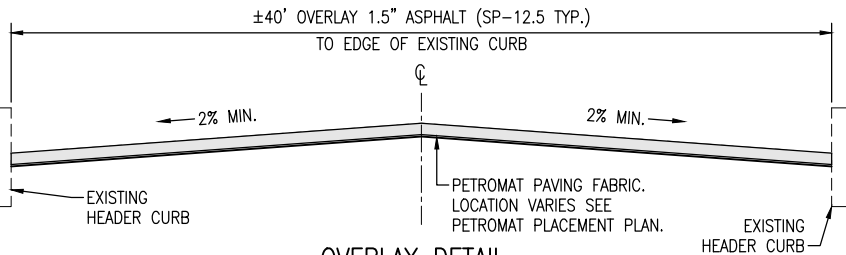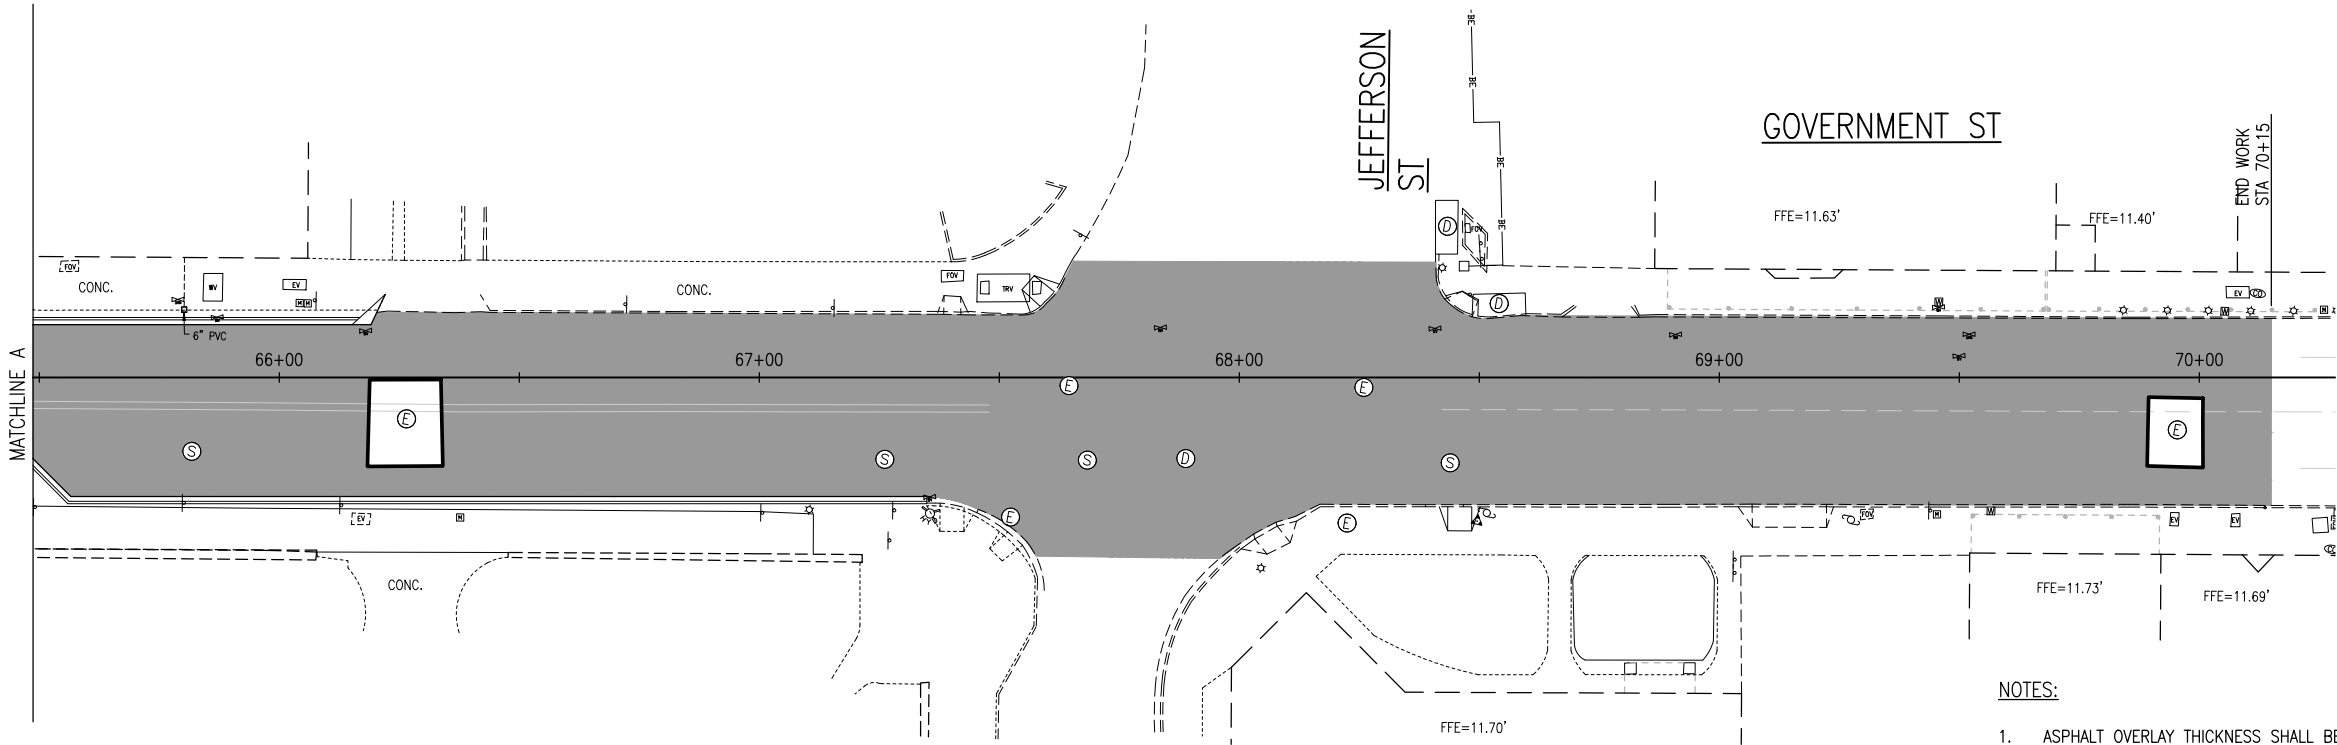

OVERLAY DETAIL
NOT TO SCALE




0 10' 20' 40'
SCALE: 1" = 20' (22X34)
SCALE: 1" = 40' (11x17)

- LEGEND**
- DRAINAGE MANHOLE
 - SANITARY SEWER MANHOLE
 - ELECTRICAL MANHOLE
 - COMMUNICATIONS MANHOLE
 - POTABLE WATER MANHOLE
 - GAS VALVE
 - WATER VALVE
 - SANITARY SEWER VALVE
 - PHASE C PAVEMENT OVERLAY
 - PAVEMENT OVERLAY
 - BRICK PAVERS
 - CONCRETE

- NOTES:**
- ASPHALT OVERLAY THICKNESS SHALL BE VARIED TO PROVIDE 2% CROSS SLOPE ON ROADWAY.
 - CITY MUST INSPECT THE ROADWAY AFTER MILLING OPERATIONS AND PRIOR TO PLACEMENT OF THE TACKING AGENT OR ASPHALT.
 - REMOVE ALL DEBRIS AND LOOSE MATERIAL AFTER MILLING.
 - ALL EXISTING CURB RAMPS THAT ARE TO REMAIN SHALL BE RETROFITTED WITH NEW DETECTABLE WARNINGS. SEE DETAILS.
 - THE PAVER HATCH SHOWN ON CIVIL DRAWINGS IS GENERIC. REFER TO LANDSCAPE PLANS FOR AUTHORITATIVE PAVER LAYOUT, WHICH TAKES PRECEDENCE.


PHASE G

GOVERNMENT STREET OVERLAY PLAN BAYLEN ST. TO JEFFERSON ST.	PROJECT NO: 24324.01	NO.	DATE	APPR.	REVISION/ACTION TAKEN
	DESIGNED BY: JUF DRAWN BY: RGG CHK'D BY: MDL PROJ. MGR: JUF DATE: JULY 2025				
C-175	S. PALAFOX PLACE PEDESTRIAN IMPROVEMENTS				
	BASKERVILLE-DONOVAN, INC. ENGINEERING THE SOUTH SINCE 1927 449 W. MAIN ST., PENSACOLA, FL 32502 (850) 438-9861 ENGINEERING BUSINESS: EB-0000340 Pensacola - Panama City Beach - Tallahassee - Mobile This drawing is the property of BASKERVILLE-DONOVAN, INC. and is not to be reproduced in whole or in part. It is not to be used on any other project and is to be returned upon request.				

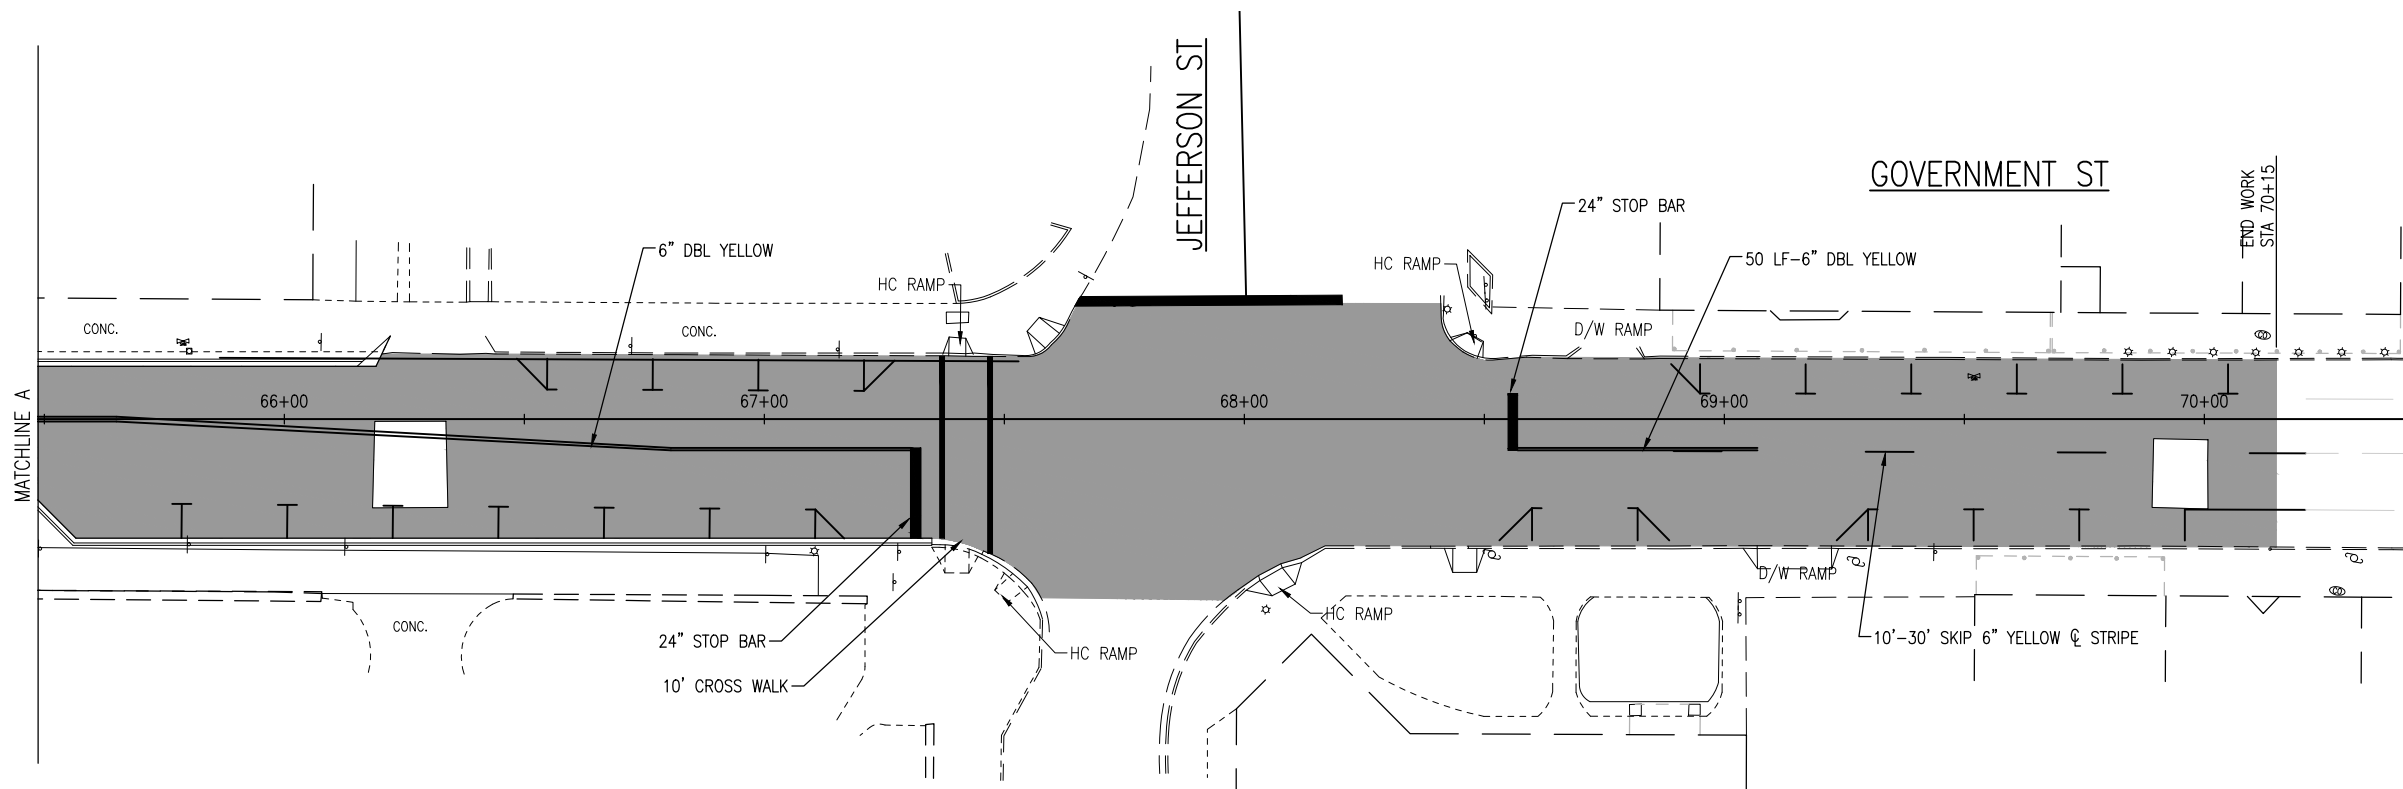

NOTES:

1. ALL STRIPING AND MARKINGS SHALL BE THERMOPLASTIC.
2. ALL STRIPING SHALL MEET FDOT MINIMUM STANDARDS FOR PLACEMENT, THICKNESS, WIDTH AND REFLECTIVITY.
3. MOVE STOP SIGN BACK IF NECESSARY TO BE ADJACENT TO NEW STOP BAR.

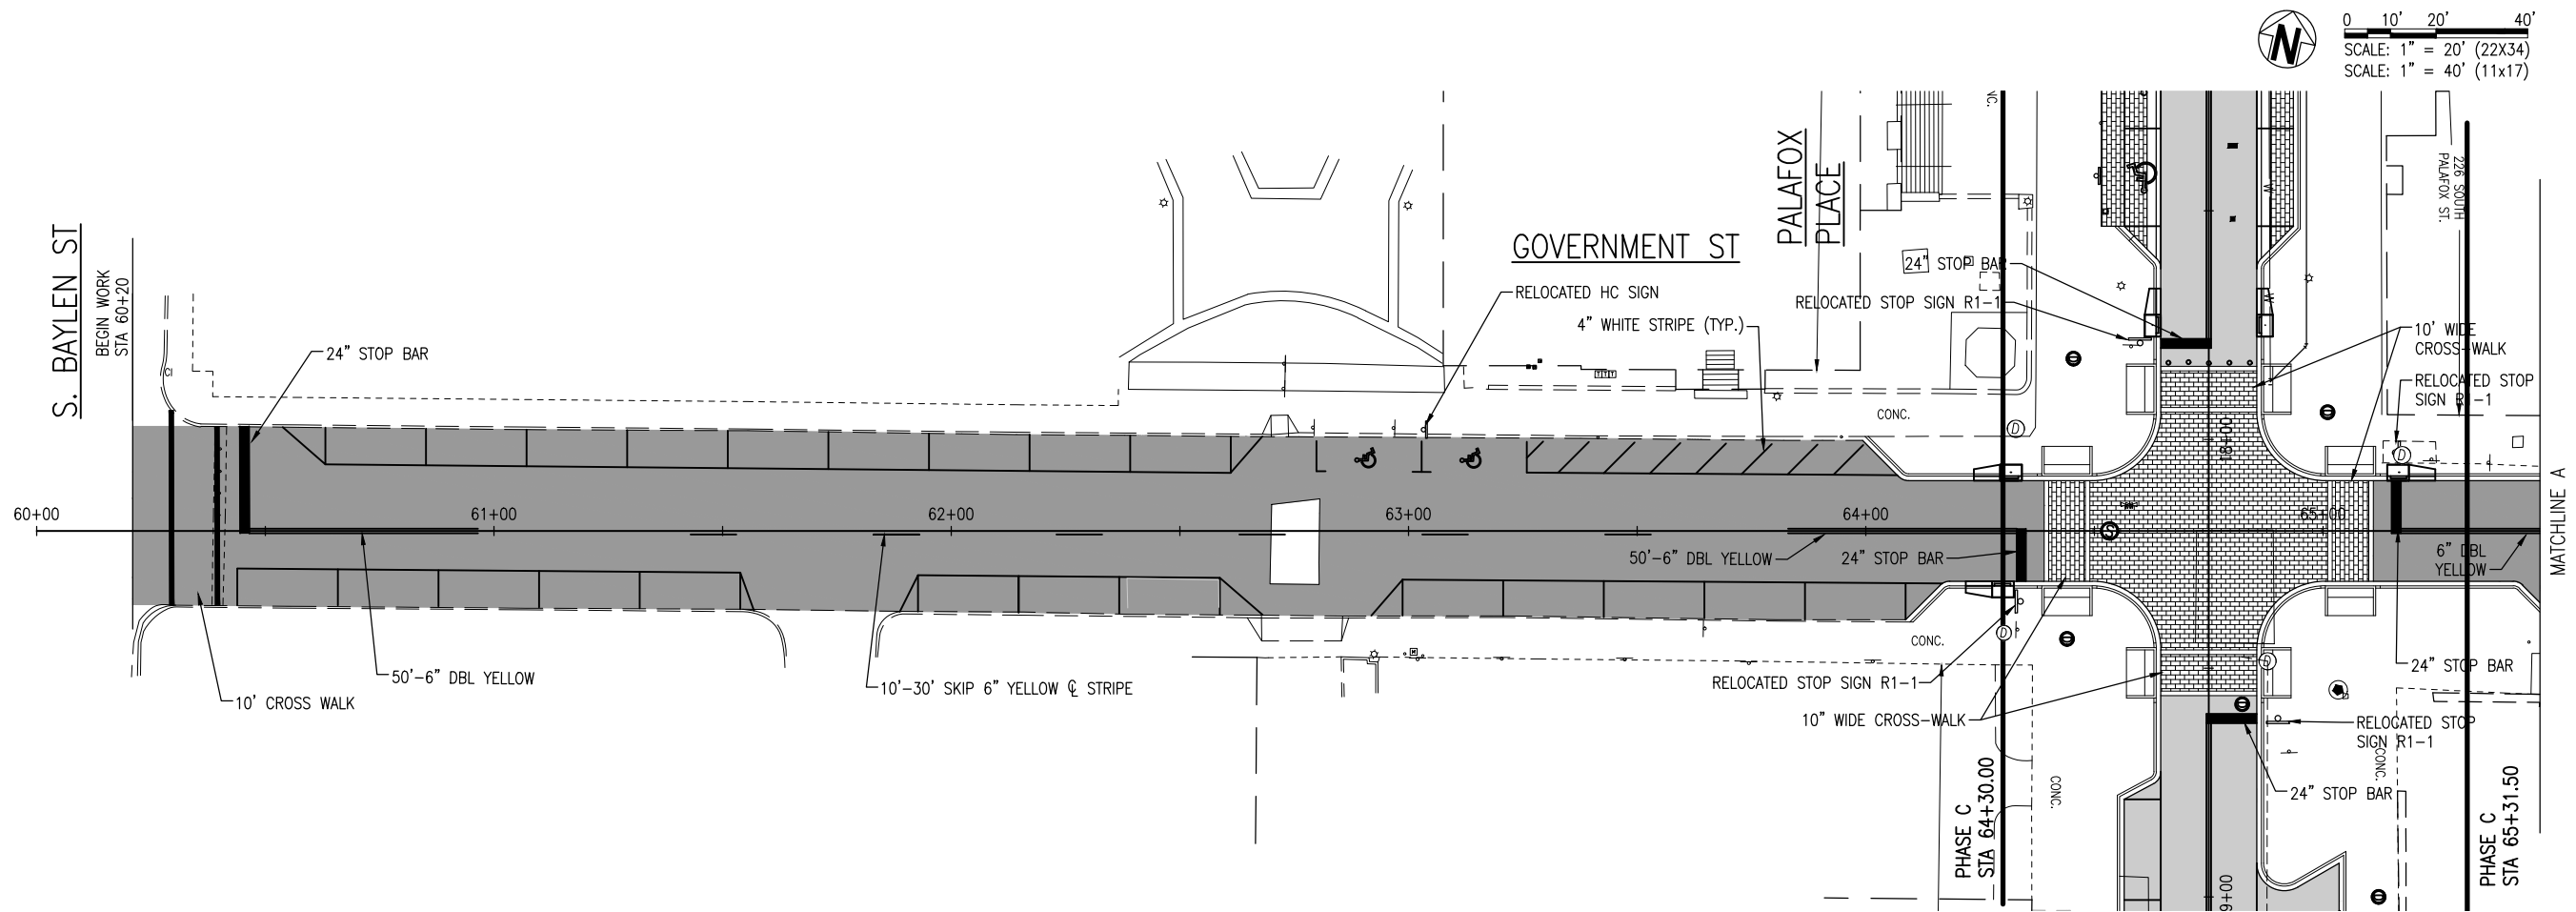

0 10' 20' 40'

SCALE: 1" = 20' (22x34)

SCALE: 1" = 40' (11x17)

**GOVERNMENT STREET
SIGNAGE /
STRIPING PLAN**

C-176


**S. PALAFOX PLACE
PEDESTRIAN
IMPROVEMENTS**

BASKERVILLE-DONOVAN, INC.
ENGINEERING THE SOUTH SINCE 1927
449 W. MAIN ST. - PENSACOLA, FL 32502 (850) 438-9661
ENGINEERING BUSINESS: EB-00003040

JASON J. FRICK P.E.
FL Reg. Engineer #86

This drawing is the property of BASKERVILLE-DONOVAN, INC. and is not to be reproduced in whole or in part. It is not to be used on any other project and is to be returned upon request.

E:\DWC\243\24324.03 Downtown Resurfacing\C-177 Bollard-Government.dwg, Jul 09, 2025 - 10:54:10AM, rgeiger

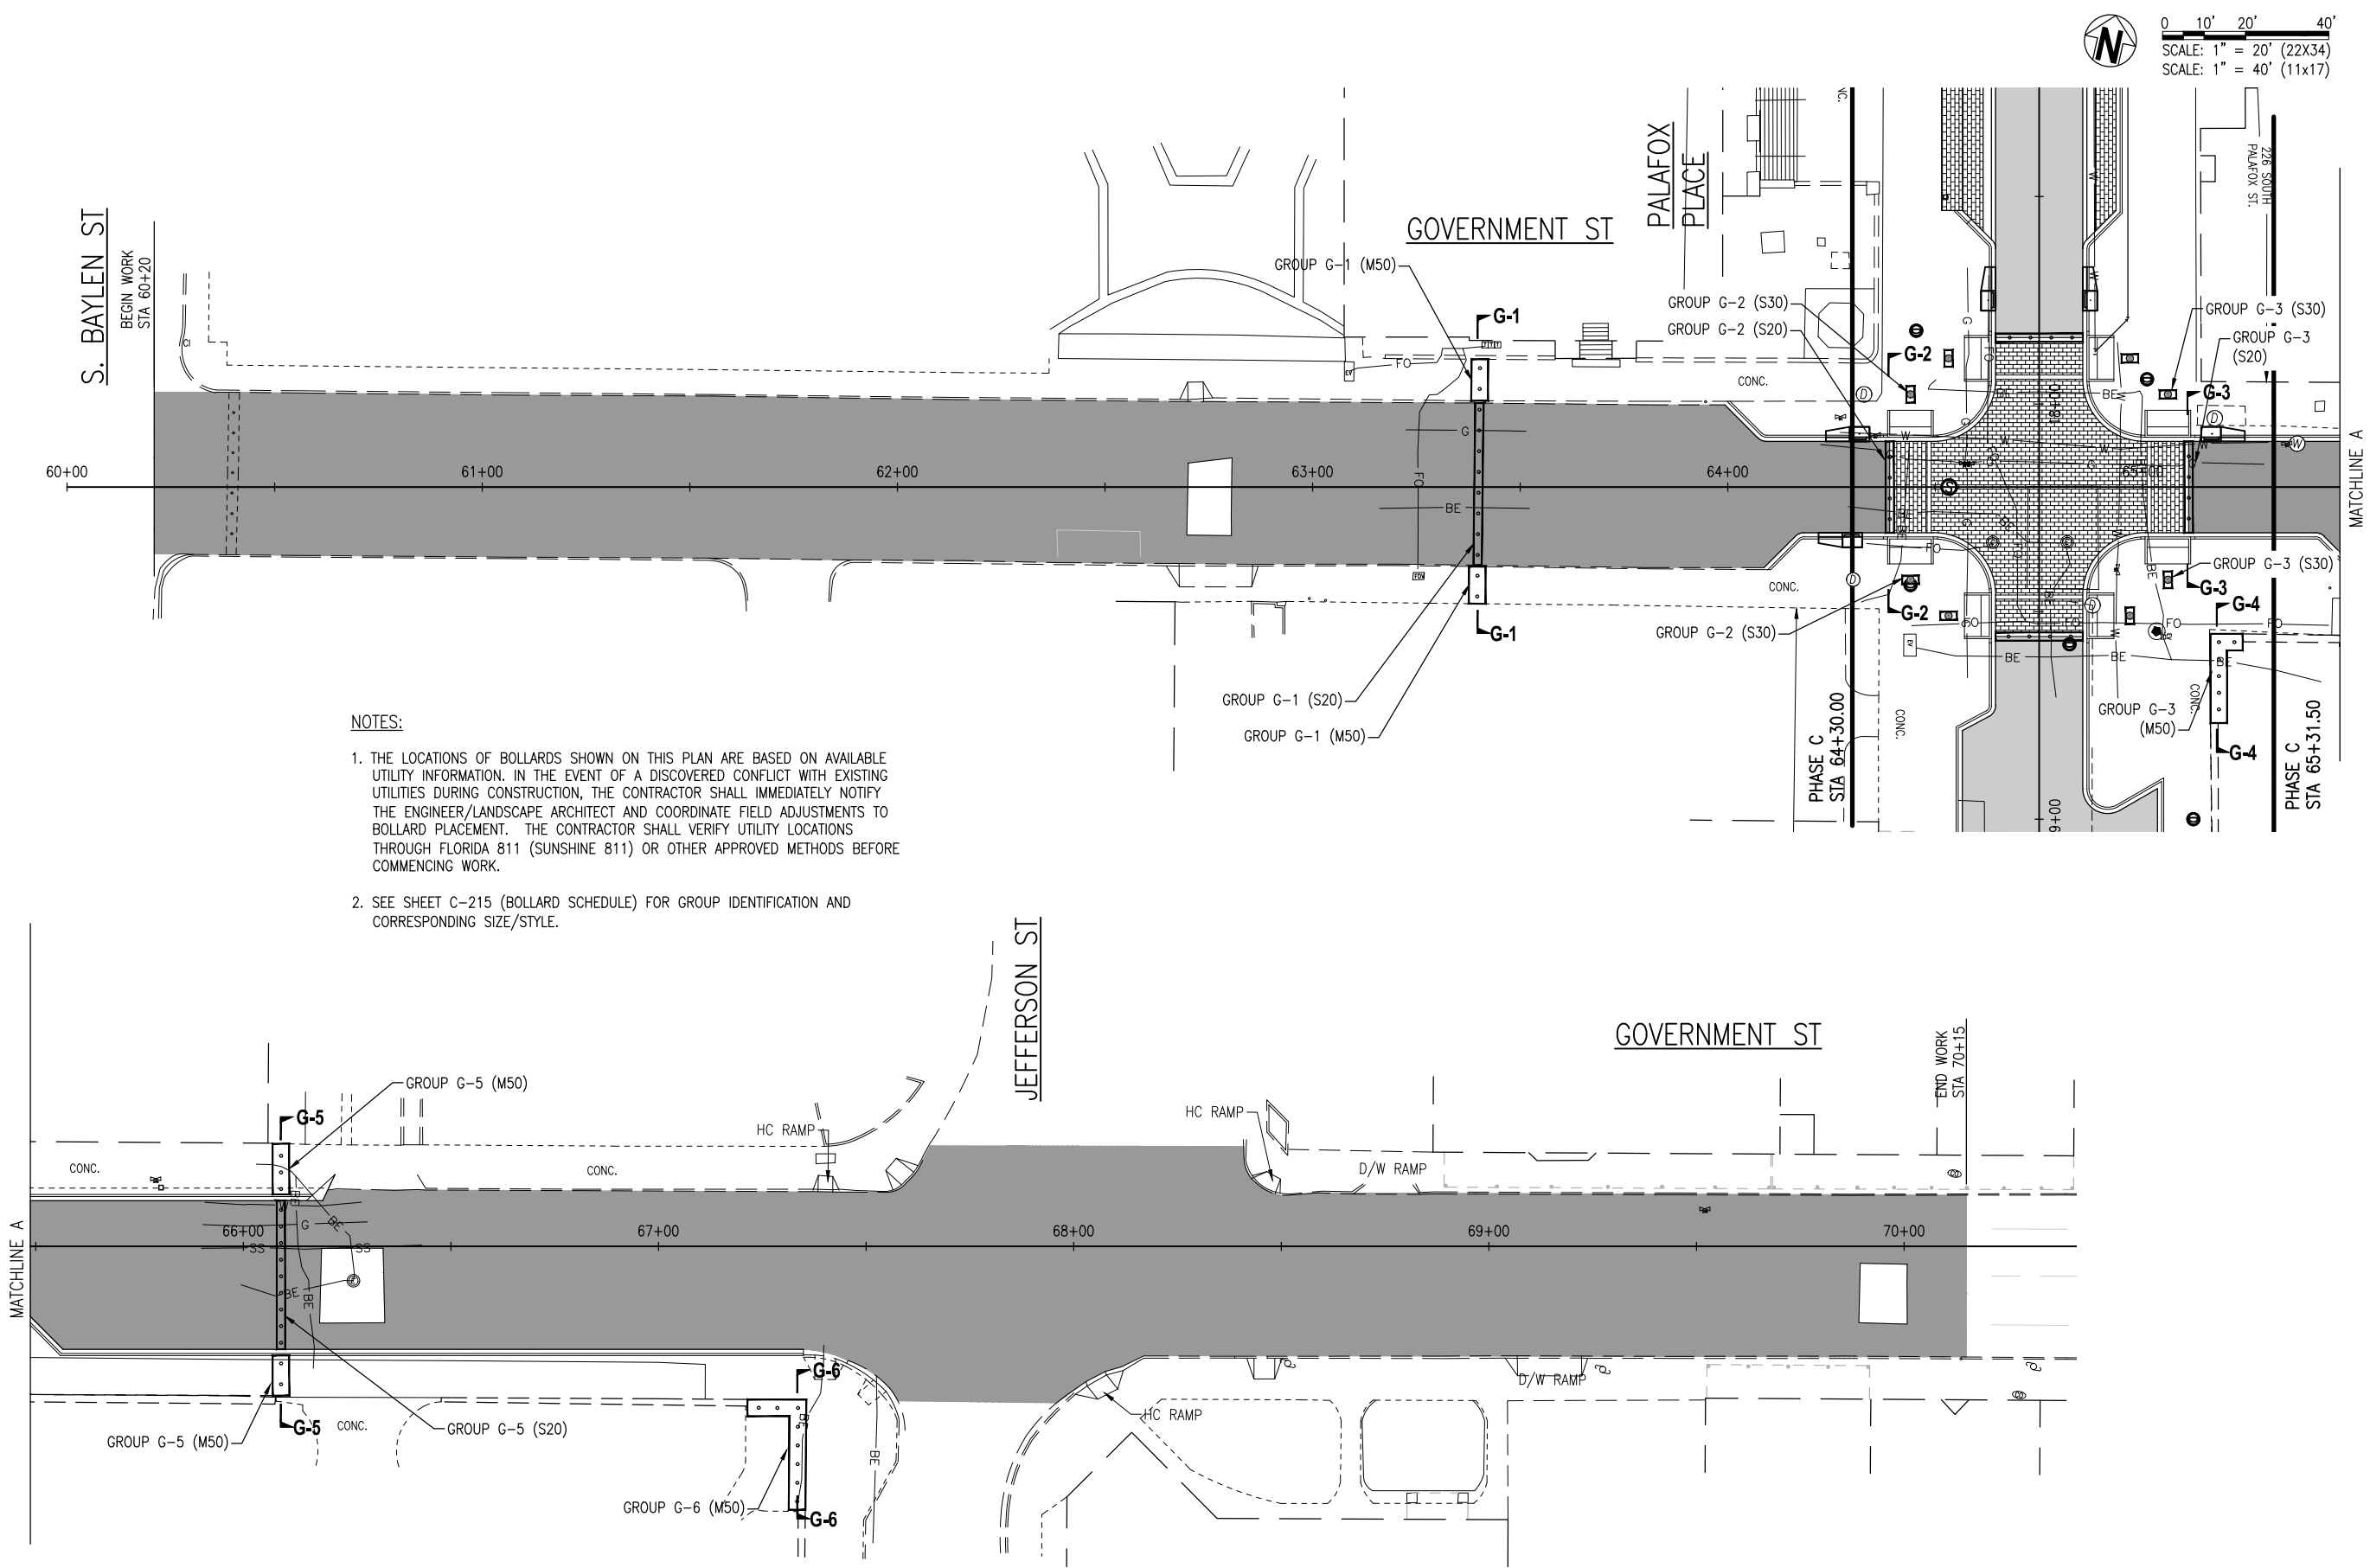


PHASE G


GOVERNMENT STREET BOLLARD PLAN	PROJECT NO:	24324.01	NO.	DATE	APPR.	REVISION/ACTION	TAKEN
	DESIGNED BY:	JJF					
	DRAWN BY:	RG					
	CHK'D BY:	MDL					
	PROJ. MGR:	JJF					
	DATE:	JULY 2025					
NOT RELEASED FOR CONSTRUCTION BY			DATE				
S. PALAFOX PLACE PEDESTRIAN IMPROVEMENTS							
BASKERVILLE-DONOVAN, INC. ENGINEERING THE SOUTH SINCE 1927 449 W. MAIN ST., PENSACOLA, FL 32502 (850) 438-9861 ENGINEERING BUSINESS: EB-0000340 Pensacola - Panama City Beach - Tallahassee - Mobile This drawing is the property of BASKERVILLE-DONOVAN, INC. and is not to be reproduced in whole or in part. It is not to be used on any other project and is to be returned upon request.							

C-177


E:\DWC\243\24324.03 Downtown Resurfacing\C-178 Bollard-Xsec-Government.dwg, Jul 09, 2025 -- 10:54:28AM, rgeiger

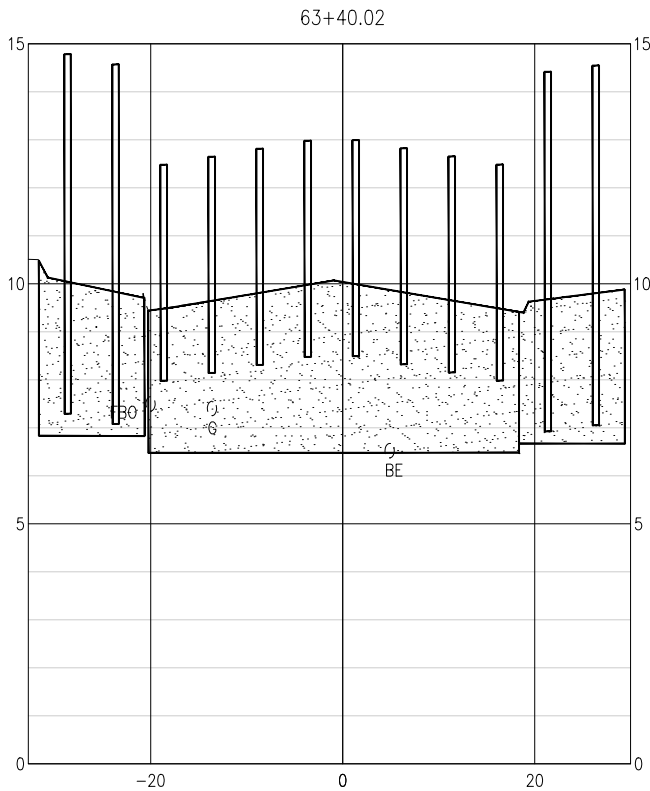



SECTION G-1

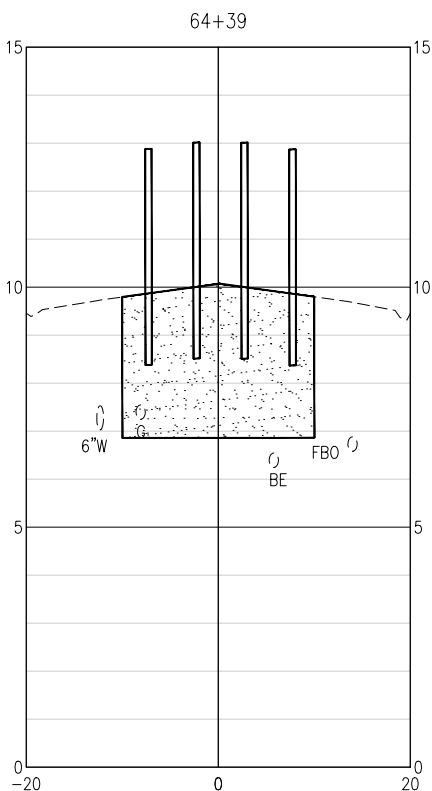


SECTION G-2

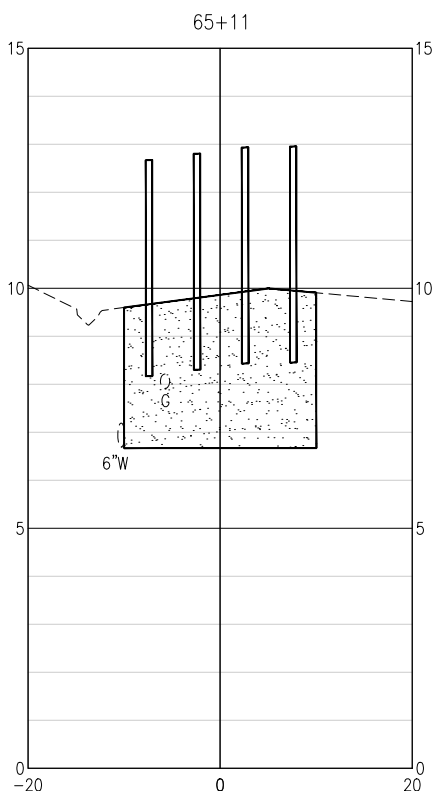


SECTION G-3

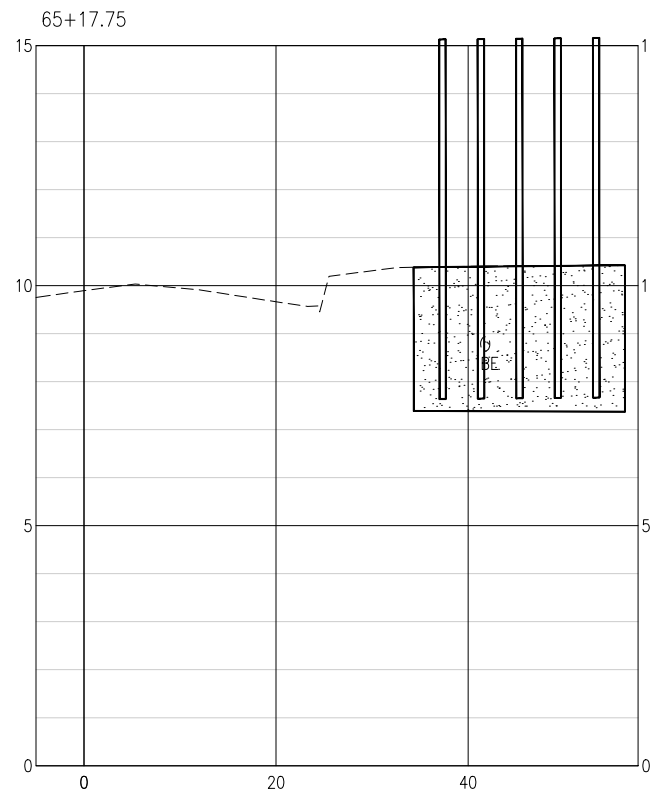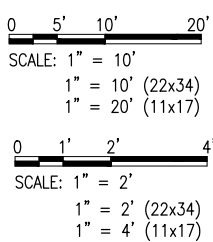

SECTION G-4

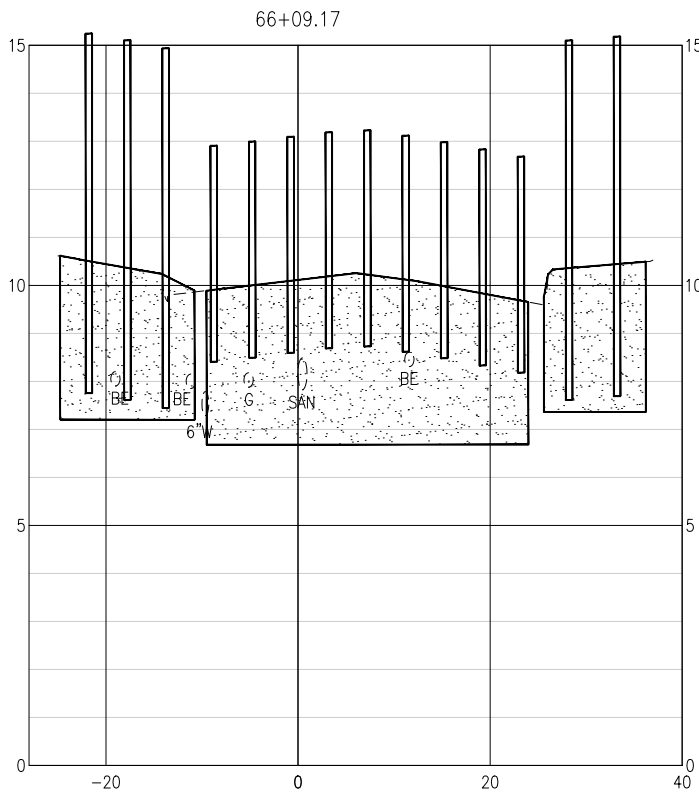

SECTION G-5

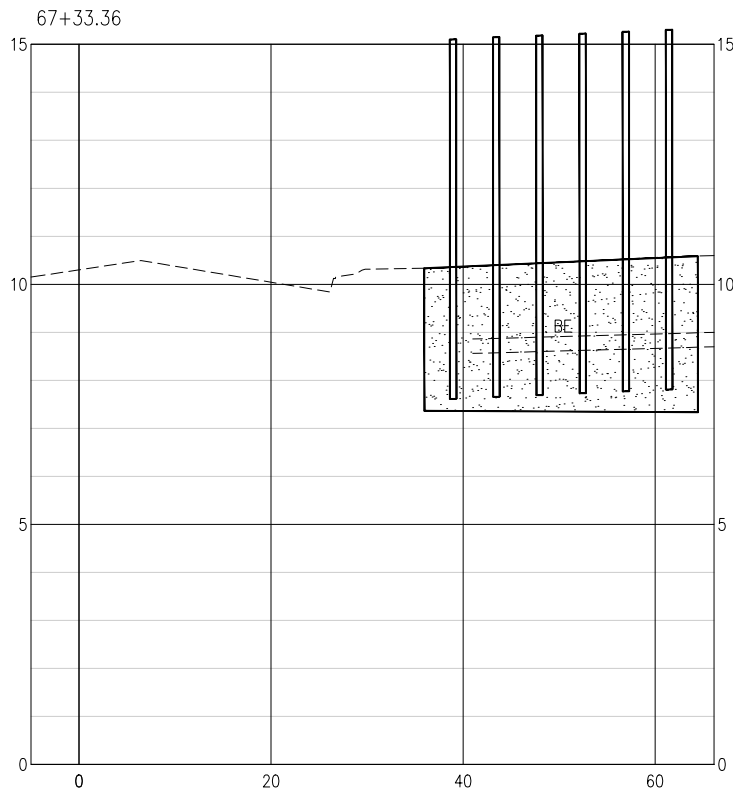

SECTION G-6

PHASE G

GOVERNMENT STREET
BOLLARD
CROSS-SECTIONS

C-178

S. PALAFOX PLACE
PEDESTRIAN
IMPROVEMENTS

PROJECT NO:	NO.	DATE	APPR.	REVISION/ACTION TAKEN
24324.01				
DESIGNED BY: JUF				
DRAWN BY: RGG				
CHK'D BY: MDL				
PROJ. MGR: JUF				
DATE: JULY 2025				

NOT RELEASED FOR CONSTRUCTION BY DATE / /

BASKERVILLE-DONOVAN, INC.
ENGINEERING THE SOUTH SINCE 1927


449 W. MAIN ST., PENSACOLA, FL 32502 (850)438-9861

ENGINEERING BUSINESS: EB-0000340

Pensacola - Panama City Beach - Tallahassee - Mobile

This drawing is the property of BASKERVILLE-DONOVAN, INC. and is not to be reproduced in whole or in part. It is not to be used on any other project and is to be returned upon request.

JASON J. FRICK, P.E.
FL Reg. Engineer #86469

 

1. PAVEMENT CUTS SHALL BE PERFORMED BY SAWCUTTING AND SHALL BE FULL-DEPTH TO ENSURE CLEAN EDGES AND MINIMIZE DISTURBANCES TO ADJACENT AREAS.
2. REMOVE PAVEMENT IN CONTROLLED SECTIONS USING METHODS THAT PREVENT DAMAGE TO UNDERLYING UTILITIES (e.g., WATER, GAS, ELECTRICAL, TELECOM).
3. HAND EXCAVATION OR LIGHT EQUIPMENT SHALL BE USED WITHIN 12 INCHES OF KNOWN UTILITY LINES, AS VERIFIED BY POTHOLING OR UTILITY LOCATES PRIOR TO WORK.
4. CONTRACTOR SHALL COORDINATE WITH UTILITY OWNERS AND COMPLY WITH ALL APPLICABLE STANDARDS FOR UTILITY PROTECTION. DISPOSE OF DEBRIS OFF-SITE PER LOCAL REGULATIONS. *
5. THE CONTRACTOR SHALL REMOVE EXISTING THERMOPLASTIC PAVEMENT MARKINGS BY WATER BLASTING PER FDOT SPECIFICATIONS 335-7.1.

	DRAINAGE MANHOLE
	SANITARY SEWER MANHOLE
	ELECTRICAL MANHOLE
	COMMUNICATIONS MANHOLE
	POTABLE WATER MANHOLE
	GAS VALVE
	WATER VALVE
	SANITARY SEWER VALVE
	FPL UTILITY TRENCH LIMITS TO BE REMOVED

**S. PALAFOX PLACE
PEDESTRIAN
IMPROVEMENTS**



BASKERVILLE-DONOVAN, INC.
ENGINEERING THE SOUTH SINCE 1927
410 W. MAIN ST. DENVER, CO. 80202 (303) 733-0624

4495 W. WILSON ST., PENSACOLA, FL 32502 (904) 395-9601
 ENGINEERING BUSINESS: EB-00000340
 Pensacola - Panama City Beach - Tallahassee - Mobile
 This drawing is the property of BASKERVILLE-DONOVAN, INC. and is not to be reproduced in whole or in part. It is not to be used on any other project and is to be returned upon request.

PROJECT NO:
24324.01

**GARDEN STREET
EXISTING CONDITIONS /
DEMOLITION PLAN**

C-181

 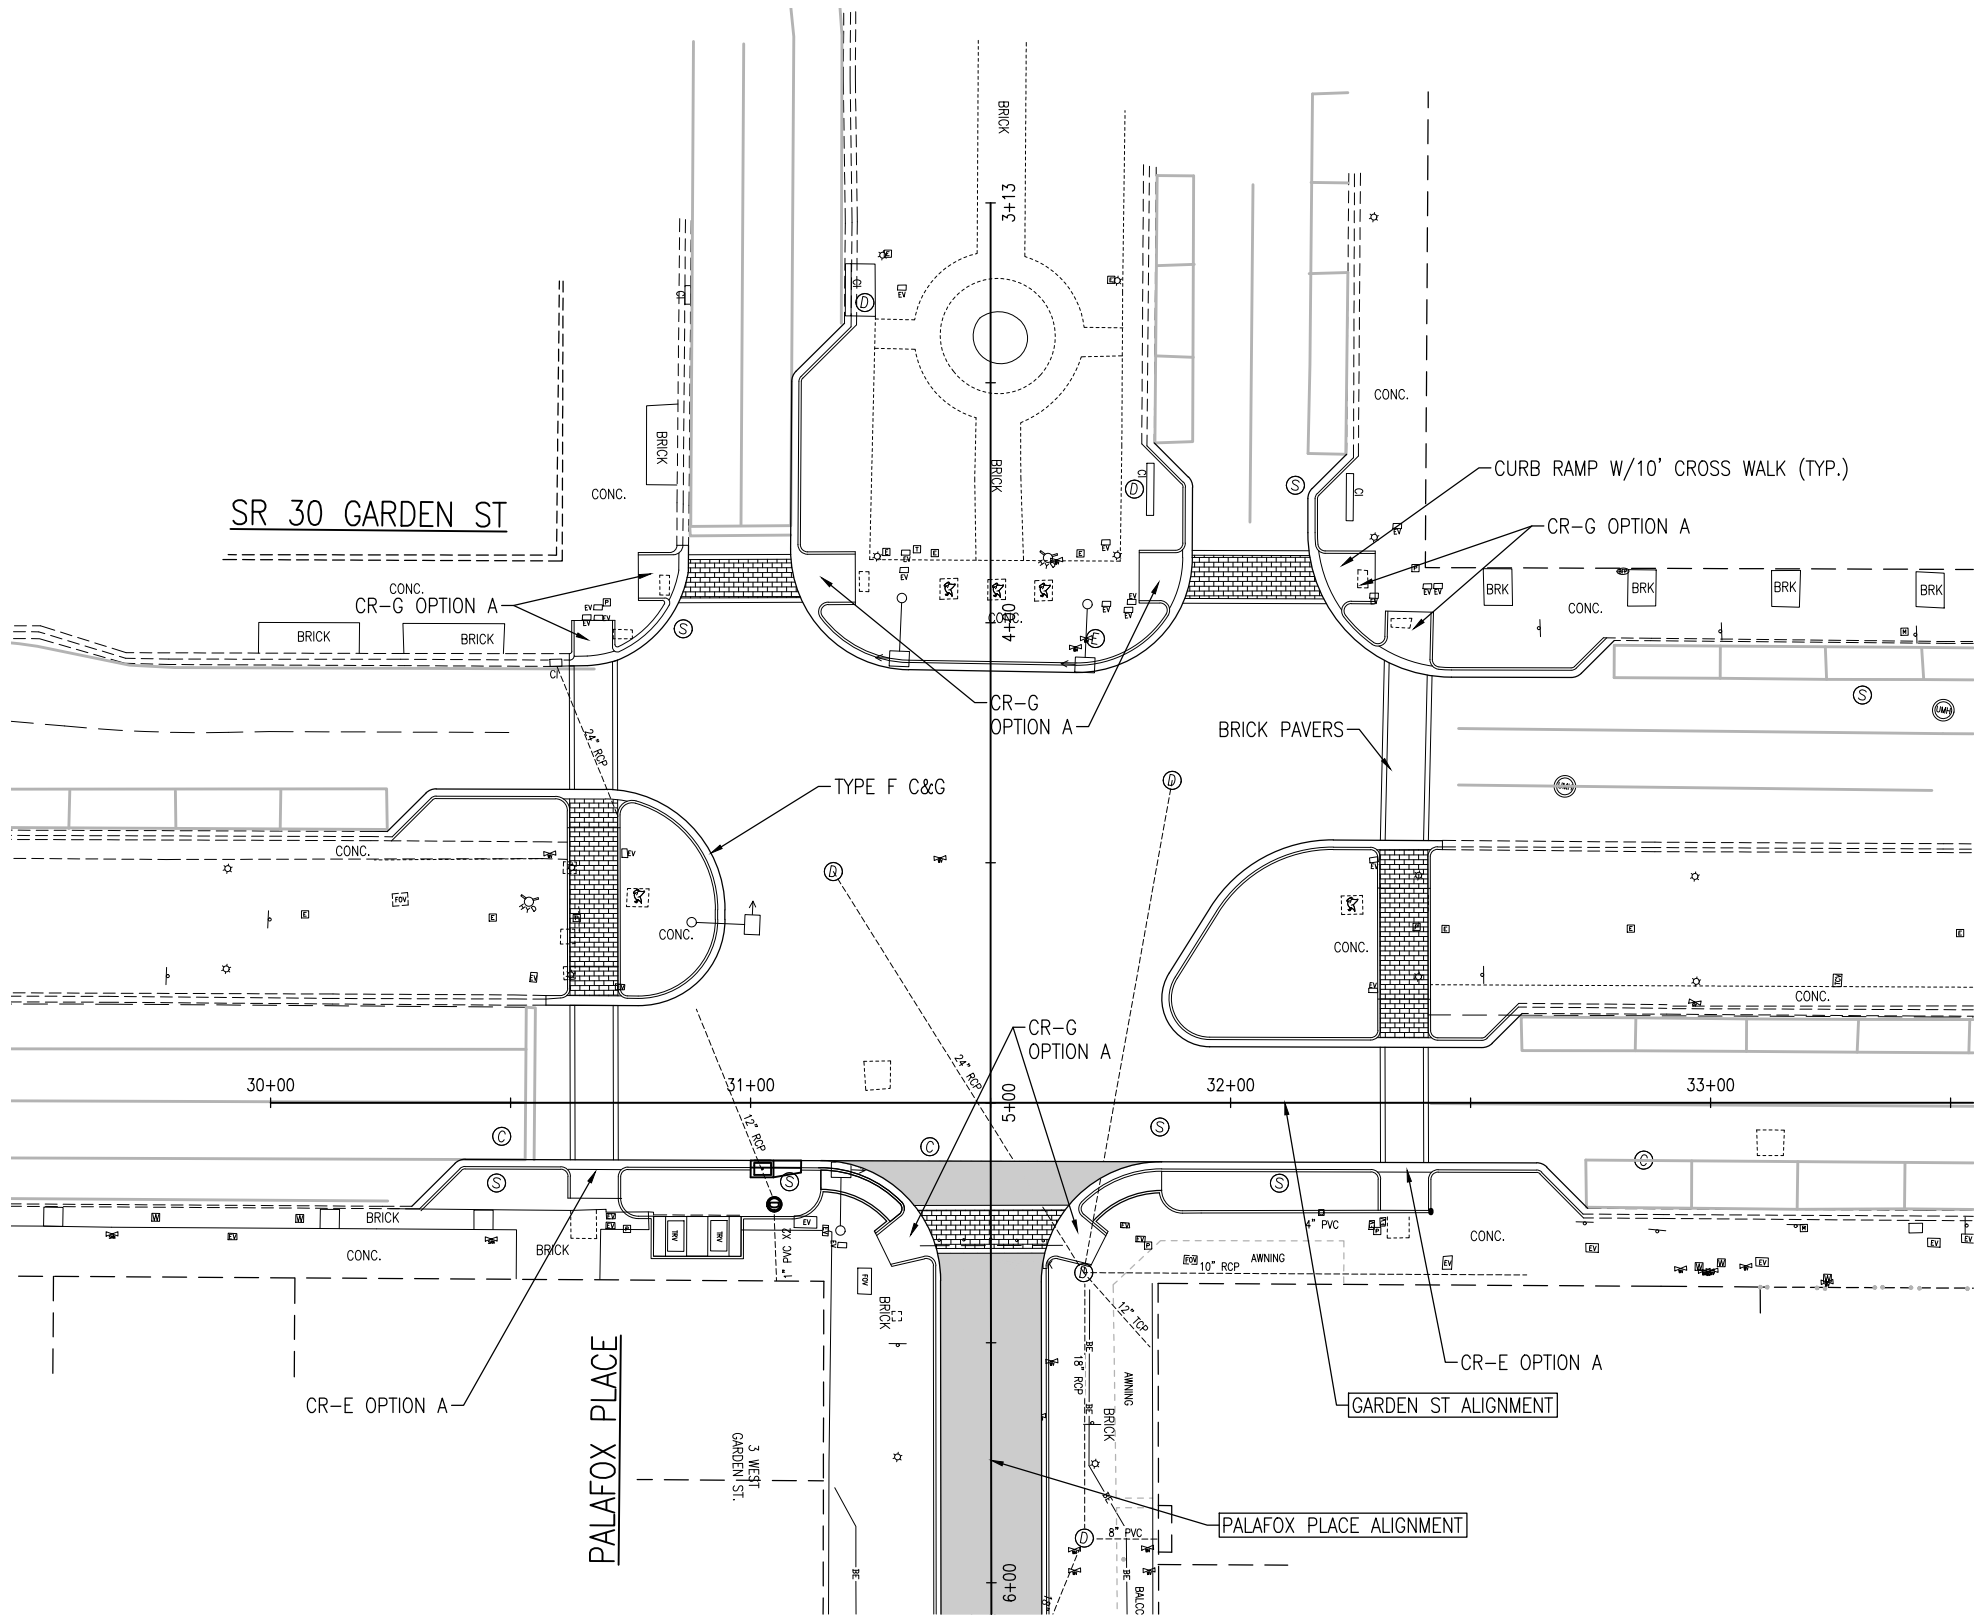

PHASE H

GARDEN STREET
SITE PLAN

S. PALAFOX PLACE
PEDESTRIAN
IMPROVEMENTS

PROJECT NO:	NO.	DATE	APPR.	REVISION/ACTION	TAKEN
24324.01					
DESIGNED BY: JUF					
DRAWN BY: RGG					
CHKD BY: MDL					
PROJ. MGR: JUF					
DATE: JULY 2025					

C-182



**BASKERVILLE-DONOVAN, INC.**
ENGINEERING THE SOUTH SINCE 1927
449 W. MAIN ST., PENSACOLA, FL 32502 (850)438-9661
ENGINEERING BUSINESS: EB-0000340

Pensacola - Panama City Beach - Tallahassee - Mobile
This drawing is the property of BASKERVILLE-DONOVAN, INC. and is not to be reproduced in whole or in part. It is not to be used on any other project and is to be returned upon request.



JOHN J. FRICK, P.E.
FL Reg. Engineer #56469

NOT RELEASED FOR CONSTRUCTION BY DATE


E:\DWC\243\24324.03 Downtown Resurfacing\C-183 Drainage-GardenSt.dwg, Jul 09, 2025 -- 10:54:58AM, rgeiger

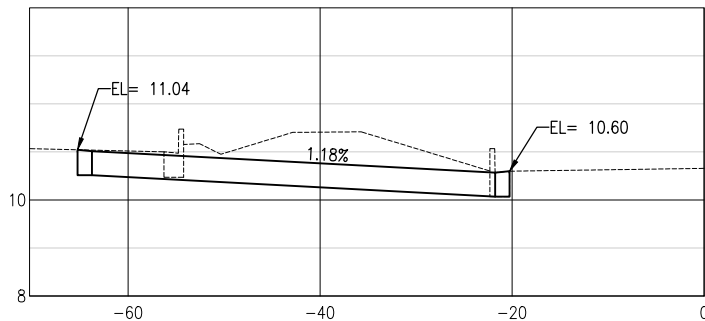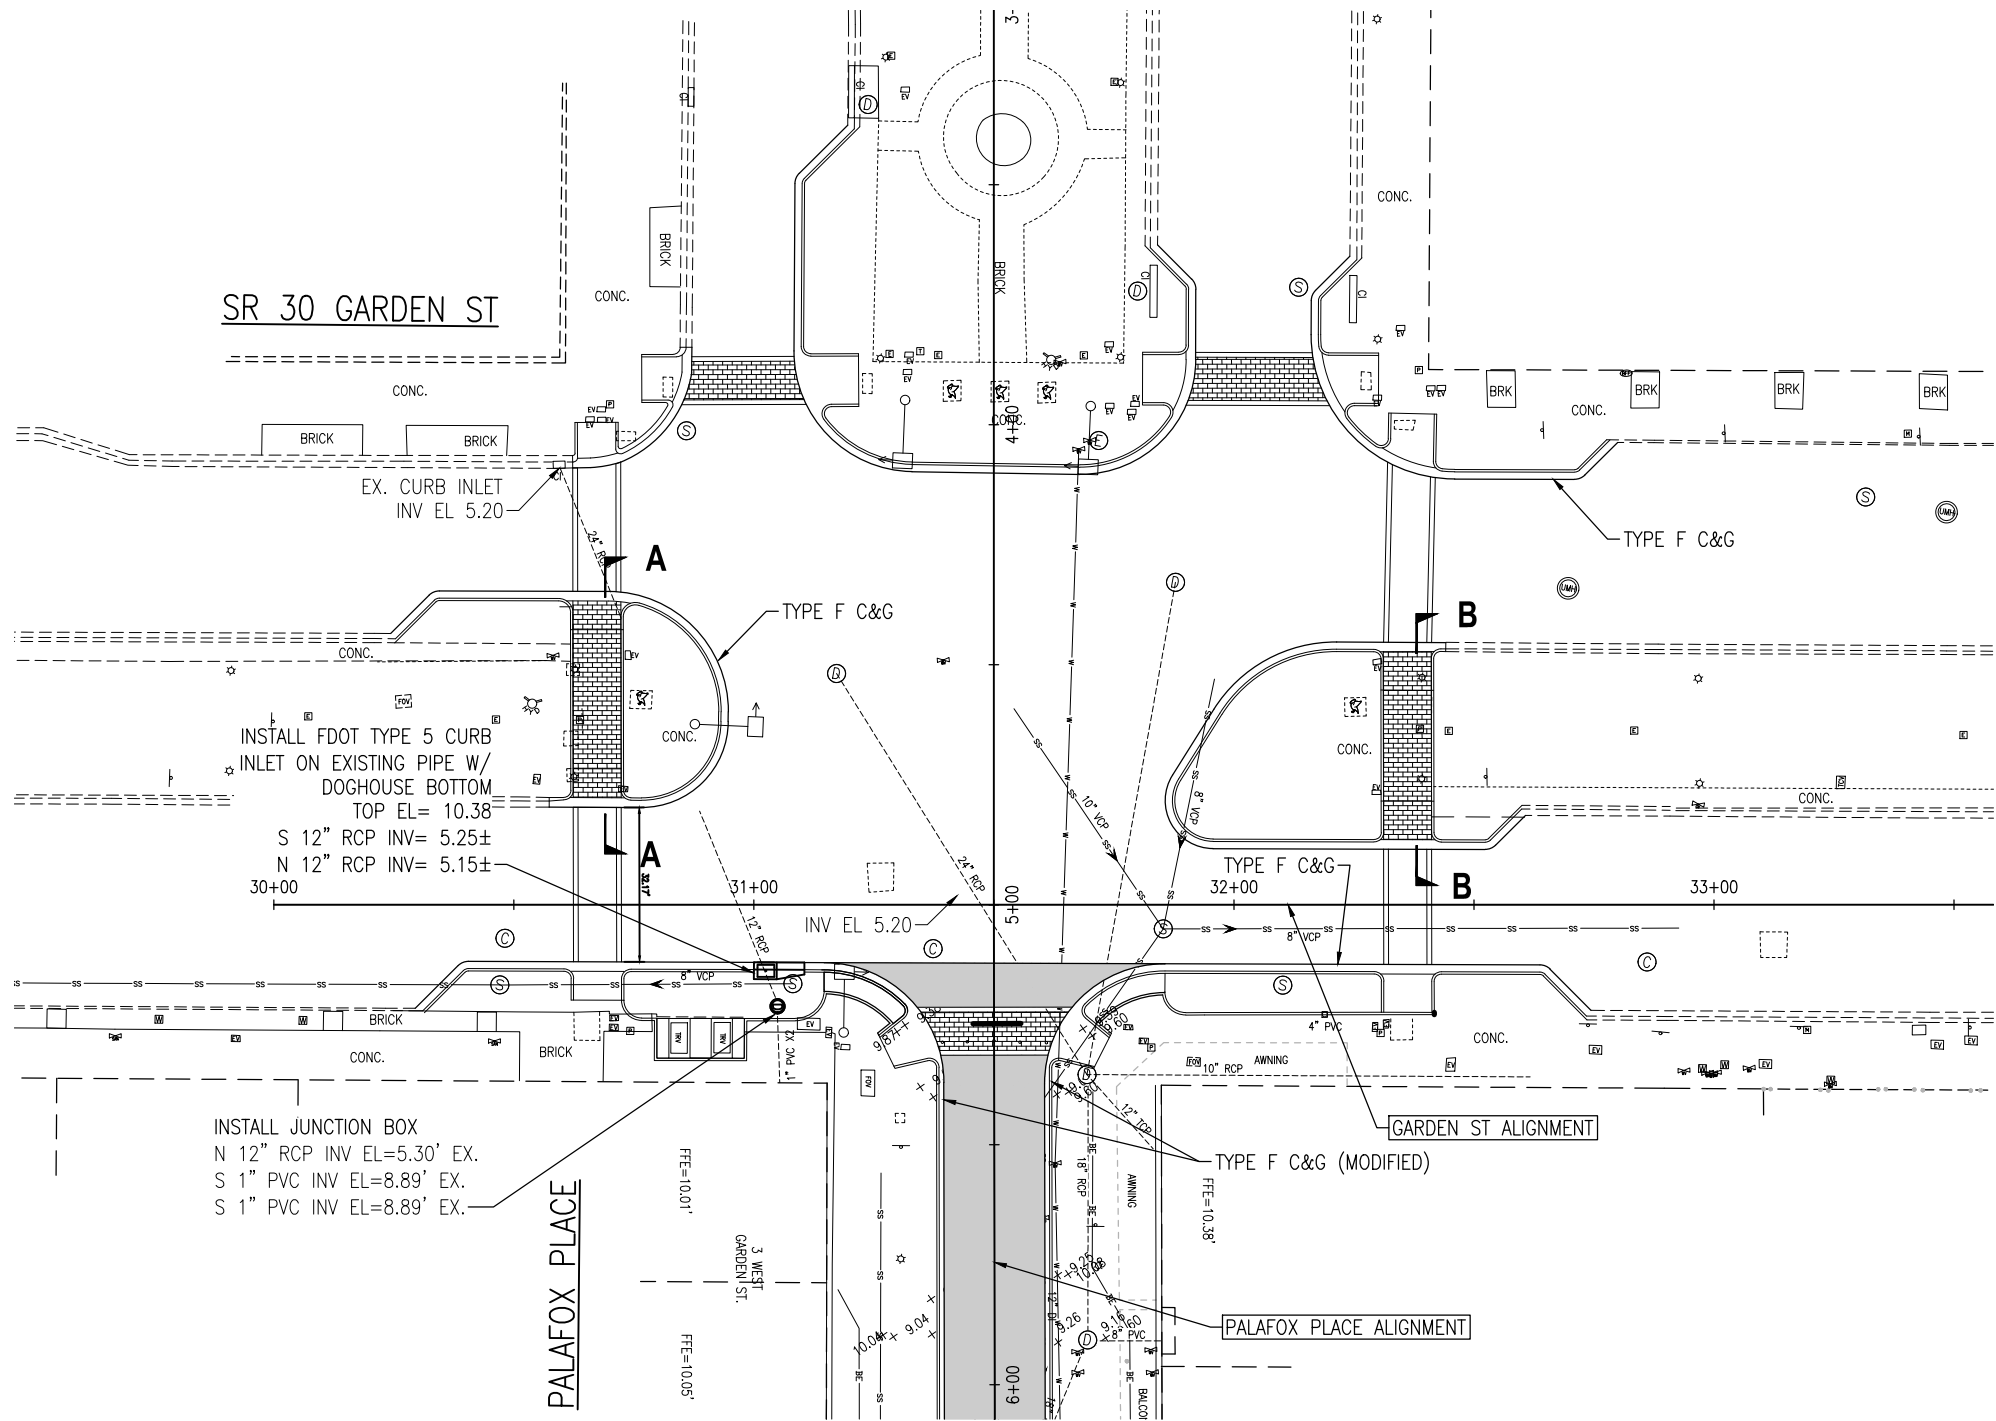

SECTION A - A

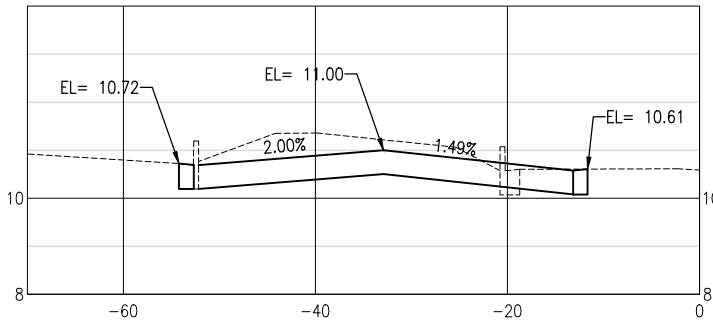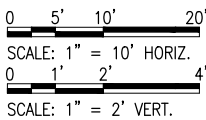

SECTION B - B

 

LEGEND



- ① DRAINAGE MANHOLE
- ⑤ SANITARY SEWER MANHOLE
- ⓔ ELECTRICAL MANHOLE
- ⓐ COMMUNICATIONS MANHOLE
- Ⓦ POTABLE WATER MANHOLE
- Ⓥ GAS VALVE
- Ⓦ WATER VALVE
- Ⓥ SANITARY SEWER VALVE
- 10.44 NEW SPOT GRADE
- DRAINAGE FLOW DIRECTON

NOTES:

- ALL ROOF DRAIN PIPING EXTENSIONS SHALL BE EPOXY COATED DUCTILE IRON.
- ALL ROOF DRAIN PIPING SHALL AT A MINIMUM MATCH THE SLOPE OF THE PEDESTRIAN WALK EXTENSION AND EXIT WITHIN THE CURB FACE.

GARDEN STREET DRAINAGE PLAN	PROJECT NO:	24324.01	NO.	DATE	APPR.	REVISION/ACTION	TAKEN
	DESIGNED BY:	JJF					
	DRAWN BY:	RG					
	CHK'D BY:	MDL					
C-183	PROJ. MGR:	JJF					
	DATE:	JULY 2025					
S. PALAFOX PLACE PEDESTRIAN IMPROVEMENTS		NOT RELEASED FOR CONSTRUCTION BY DATE					
BASKERVILLE-DONOVAN, INC. ENGINEERING THE SOUTH SINCE 1927 449 W. MAIN ST., PENSACOLA, FL 32502 (850) 438-9861 ENGINEERING BUSINESS: EB-0000340 Pensacola - Panama City Beach - Tallahassee - Mobile This drawing is the property of BASKERVILLE-DONOVAN, INC. and is not to be reproduced in whole or in part. It is not to be used on any other project and is to be returned upon request.							

E:\DWC\243\24324.03 Downtown Resurfacing\C-184 Stripping-GardenStd.dwg, Jul 09, 2025 - 10:55:07AM, rgeiger

 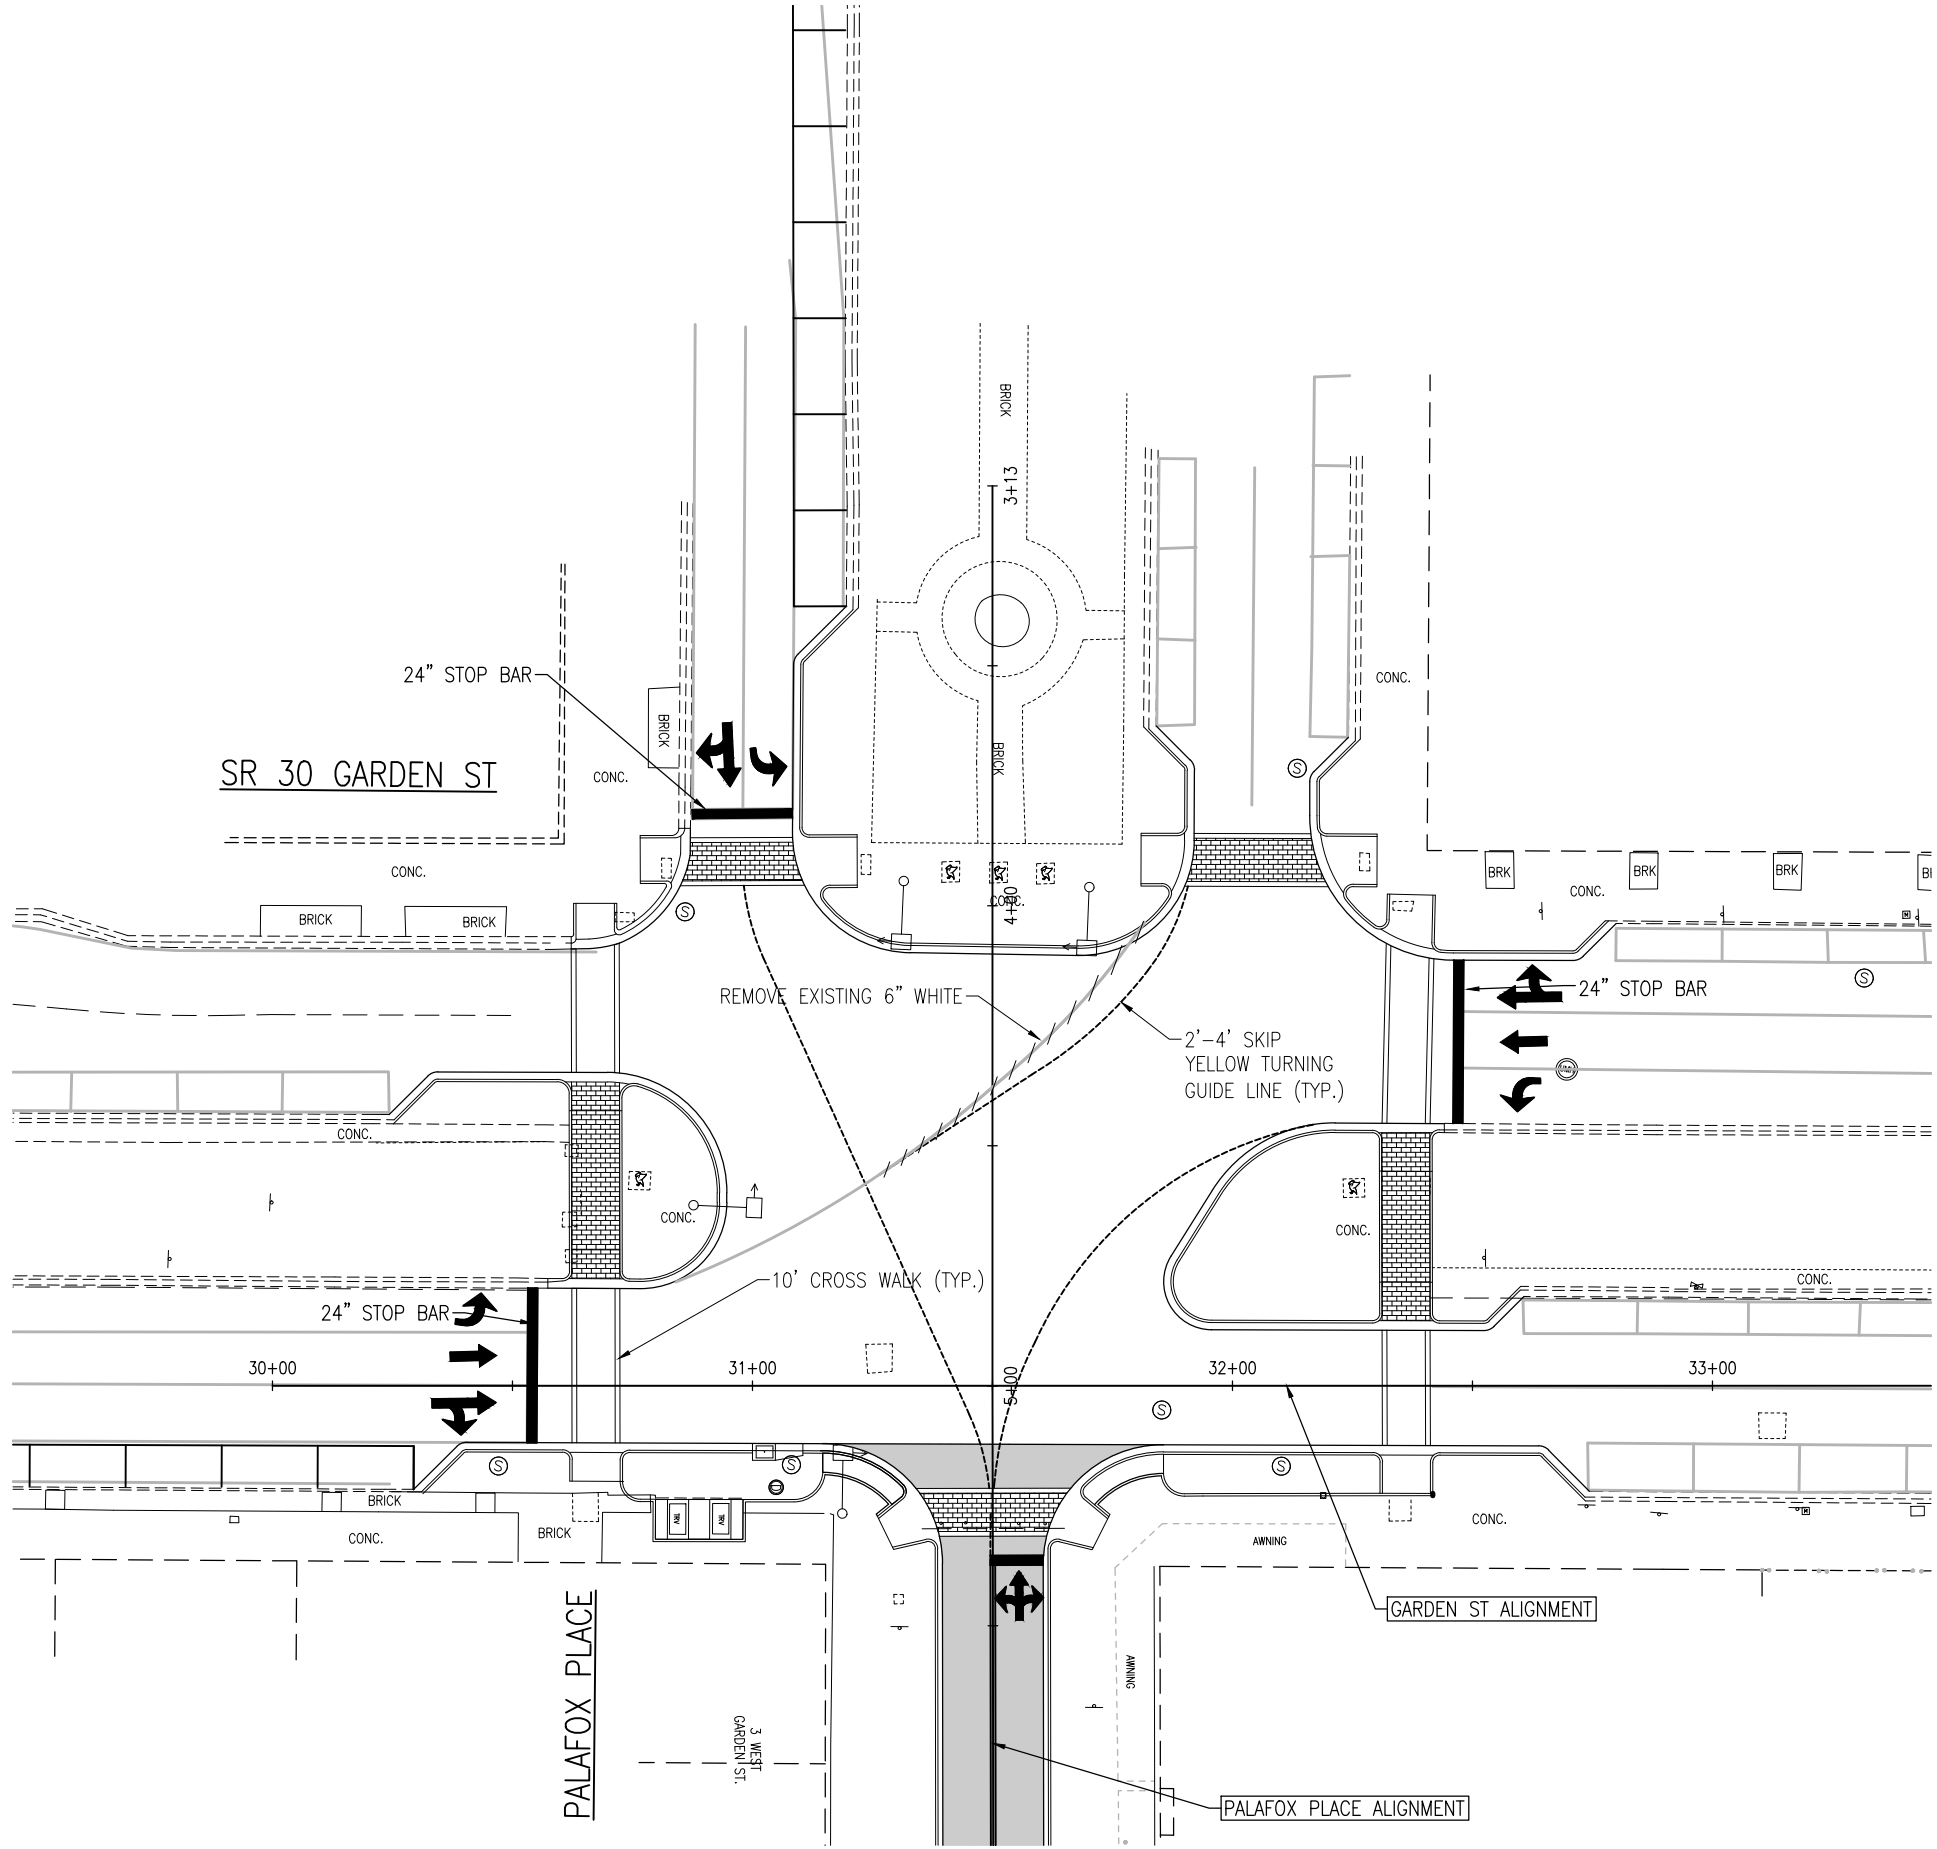

PHASE H

GARDEN STREET
SIGNAGE /
STRIPING PLAN

S. PALAFOX PLACE
PEDESTRIAN
IMPROVEMENTS

PROJECT NO:	NO.	DATE	APPR.	REVISION / ACTION	TAKEN
24324.01					
DESIGNED BY: JUF					
DRAWN BY: RGG					
CHKD BY: MDL					
PROJ. MGR: JUF					
DATE: JULY 2025					

NOT RELEASED FOR CONSTRUCTION BY DATE


C-184

**BASKERVILLE-DONOVAN, INC.**
ENGINEERING THE SOUTH SINCE 1927
449 W. MAIN ST., PENSACOLA, FL 32502 (850) 438-9861
ENGINEERING BUSINESS: EB-0000340

Pensacola - Panama City Beach - Tallahassee - Mobile
This drawing is the property of BASKERVILLE-DONOVAN, INC. and is not to be reproduced in whole or in part. It is not to be used on any other project and is to be returned upon request.

JASON J. FRICK P.E.
FL Reg. Engineer #56469

E:\DWC\243\24324.03 Downtown Resurfacing\C-185 Staking-GardenSt.dwg, Jul 09, 2025 - 10:55:15AM, rgeiger

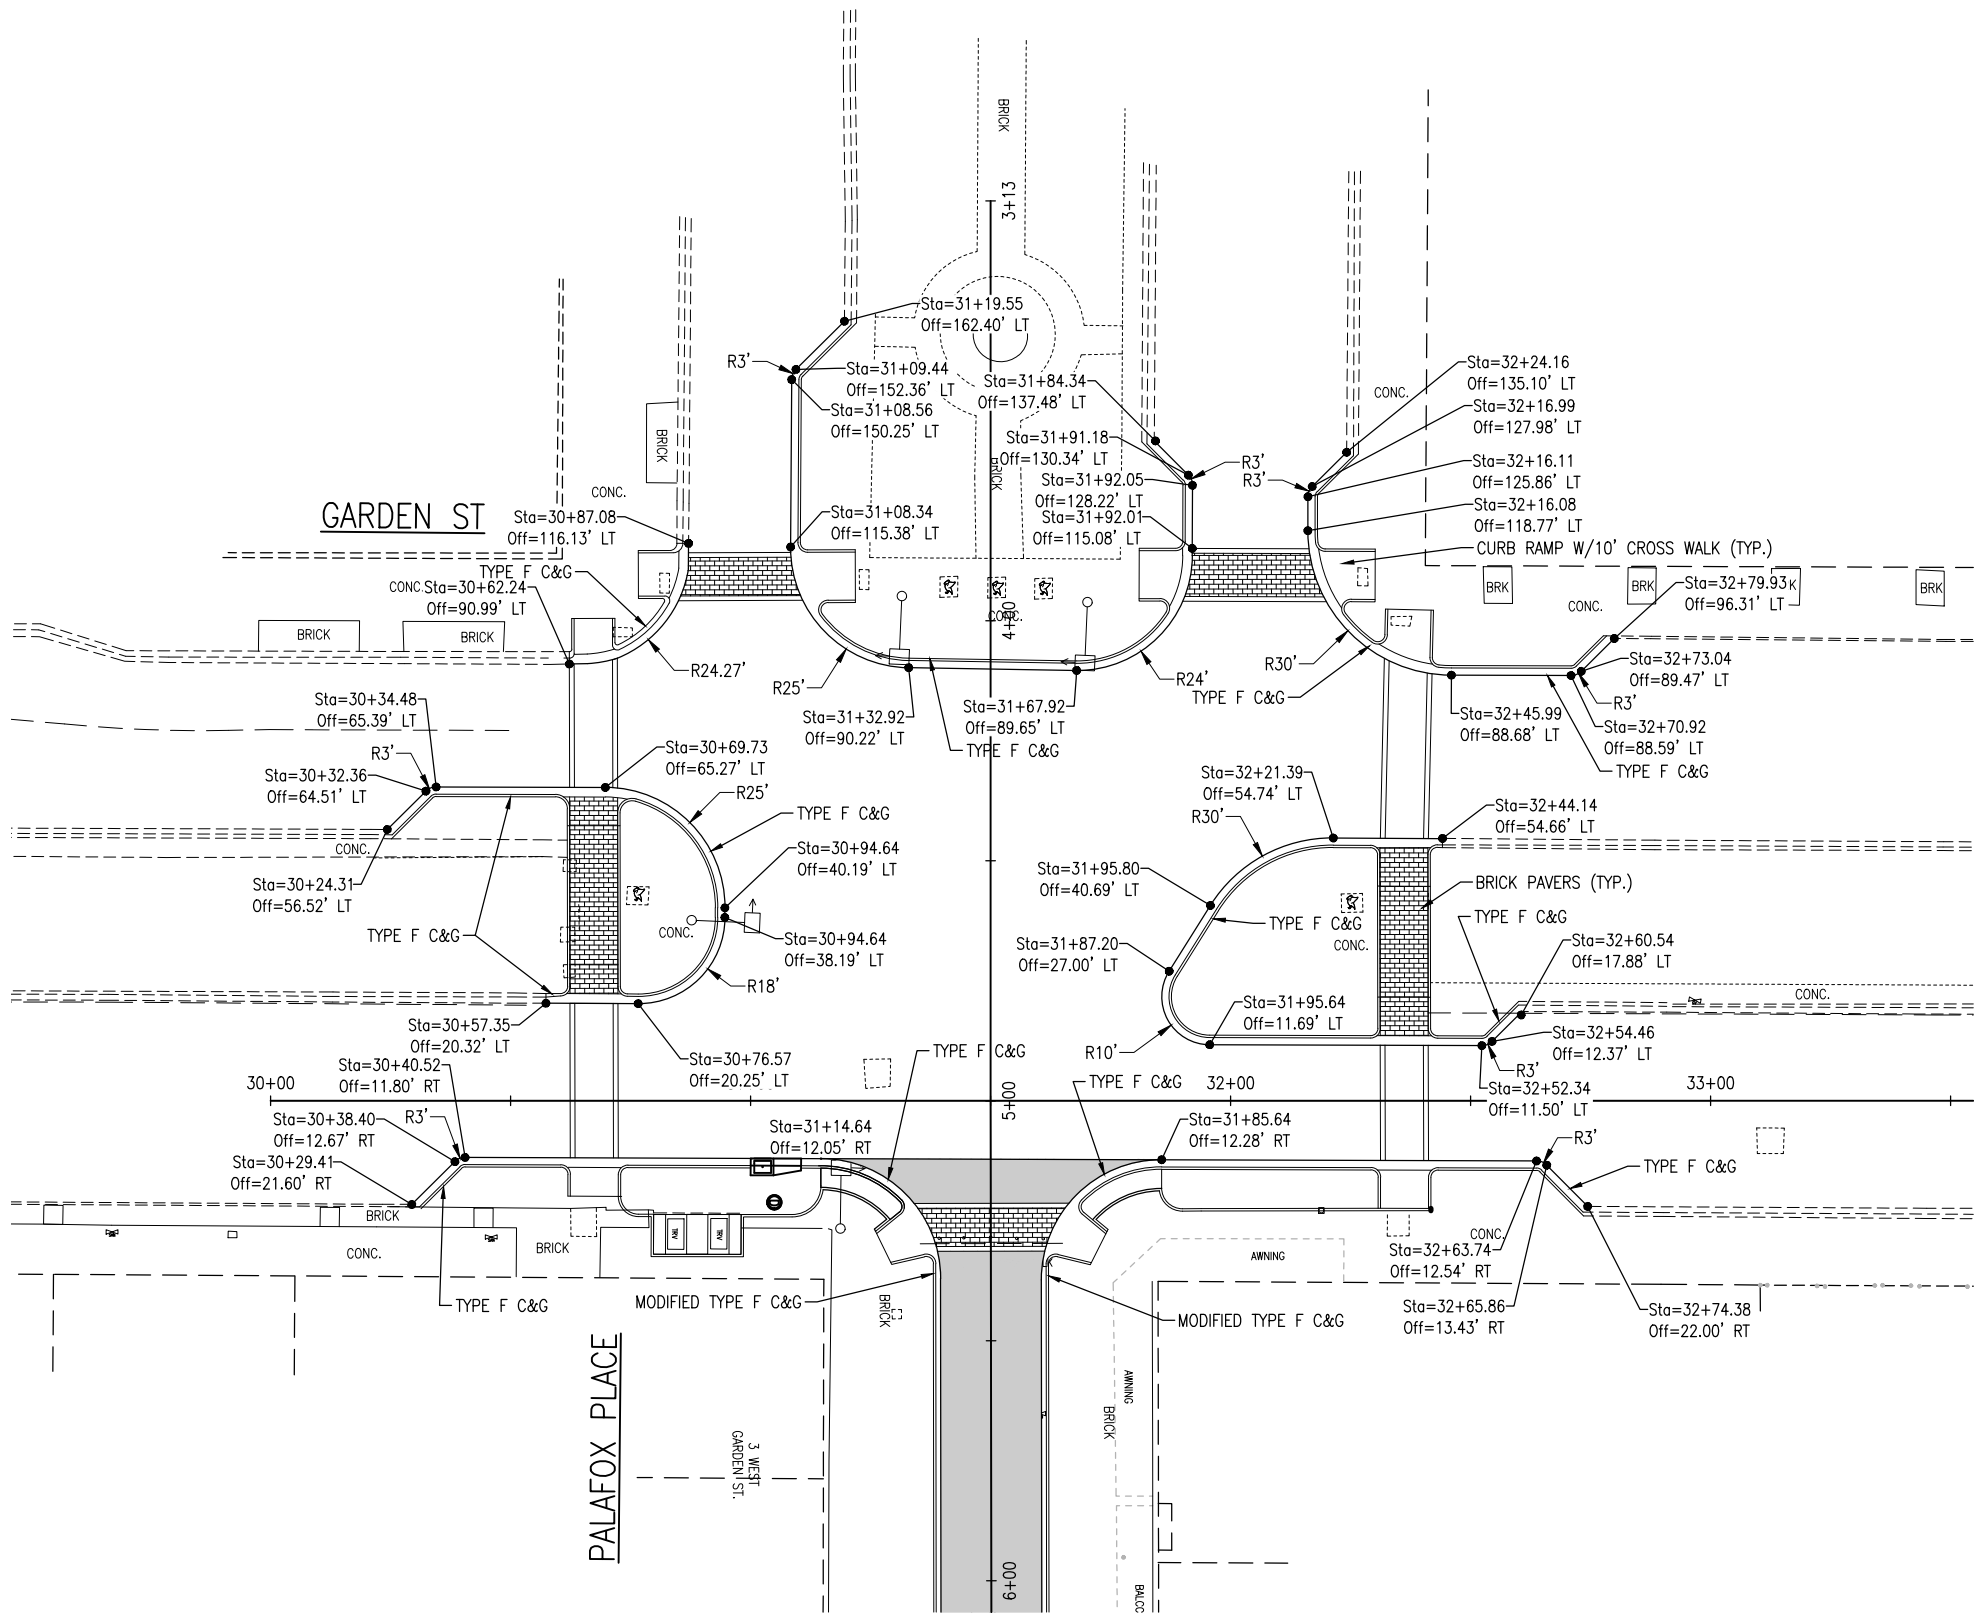

0 10' 20' 40'
SCALE: 1" = 20' (22X34)
SCALE: 1" = 40' (11X17)

PHASE H

GARDEN STREET
STAKING PLAN

S. PALAFOX PLACE
PEDESTRIAN
IMPROVEMENTS

PROJECT NO.	NO.	DATE	APPR.	REVISION / ACTION	TAKEN
24324.01					
DESIGNED BY: JUF					
DRAWN BY: RGG					
CHK'D BY: MDL					
PROJ. MGR: JUF					
DATE: JULY 2025					

C-185

BASKERVILLE-DONOVAN, INC.
ENGINEERING THE SOUTH SINCE 1927


449 W. MAIN ST., PENSACOLA, FL 32502 (850)438-9861
ENGINEERING BUSINESS: EB-0000340

Pensacola - Panama City Beach - Tallahassee - Mobile

JOHN J. FRICK, P.E.
FL Reg. Engineer #56469
This drawing is the property of BASKERVILLE-DONOVAN, INC. and is not to be reproduced in whole or in part. It is not to be used on any other project and is to be returned upon request.

E:\DWC\243\24324.03 Downtown Resurfacing\C-190-193 Intersections.dwg, Jul 09, 2025 - 10:55:29AM, rgeiger

PALAFIX PLACE @ ROMANA STREET

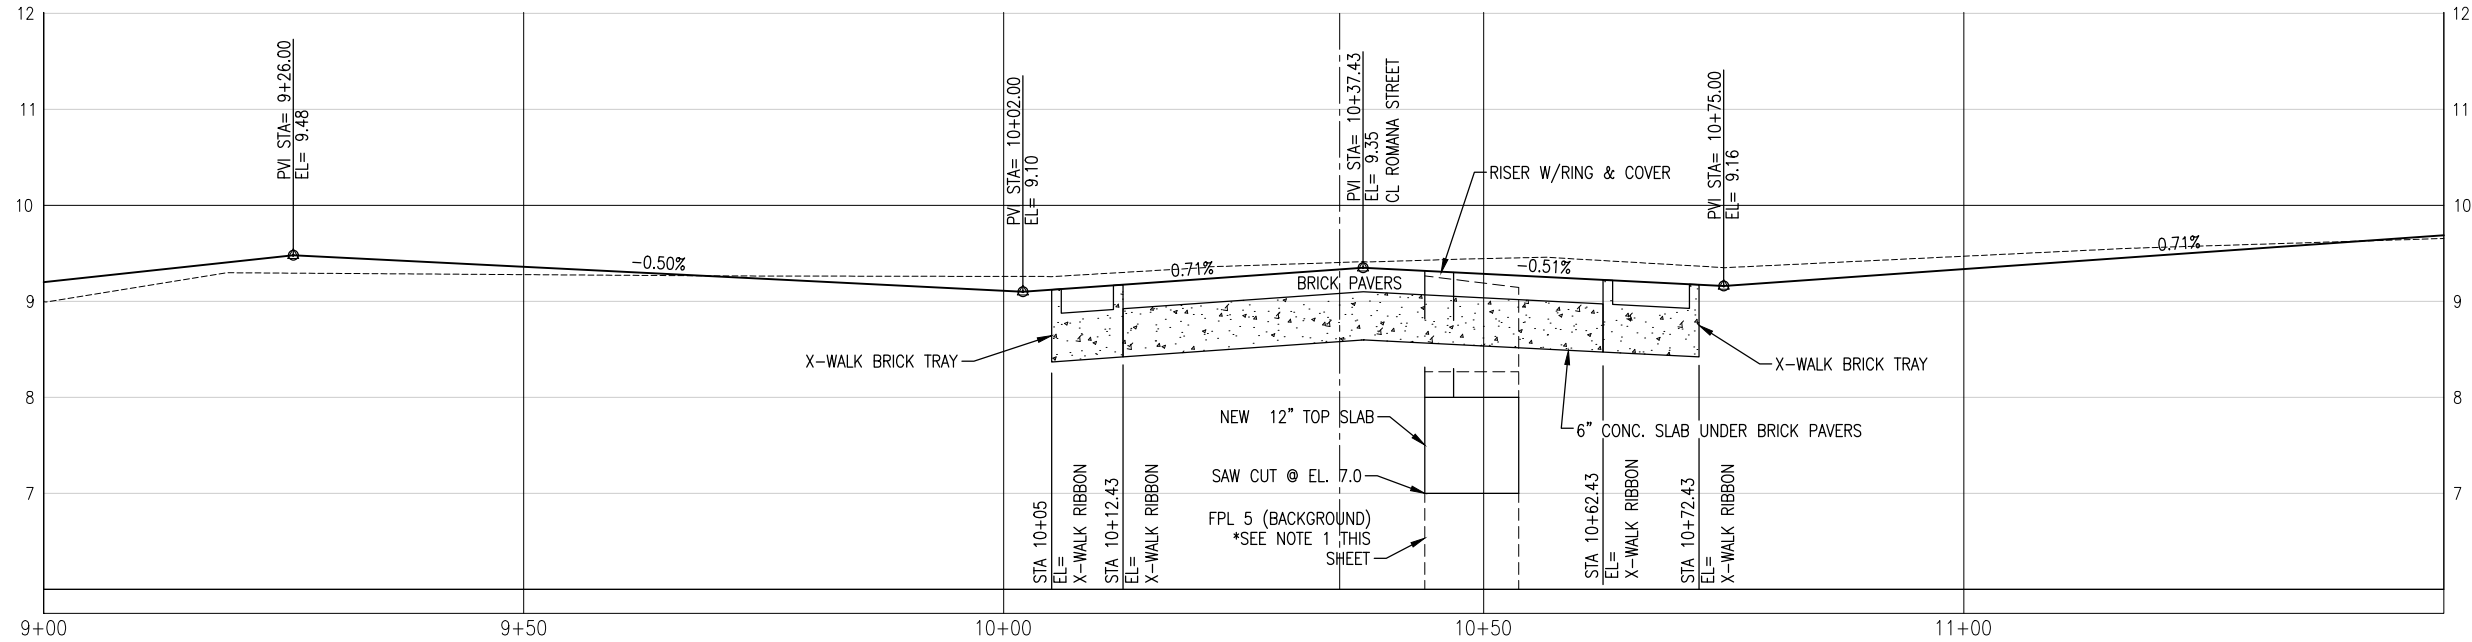


0 5' 10' 20'
SCALE: 1" = 10' HORIZ
1" = 10' (22x34)
1" = 20' (11x17)
0 0.5' 1' 2'
SCALE: 1" = 1' VERT
1" = 1' (22x34)
1" = 2' (11x17)


NOTES:

1. REMOVE TOP SLAB
CUT OFF STRUCTURE TO EL. 7.0
RECONSTRUCT TOP SLAB
PROVIDE RING & COVER W/RISER
FROM NEW TOP SLAB TO FINISHED
GRADE.
2. CONSTRUCT ELECTRICAL HATCH
WITH GRADE OF ADA RAMP.

ROMANA STREET @ PALAFIX PLACE

LIMITS OF ROAD RECONSTRUCTION

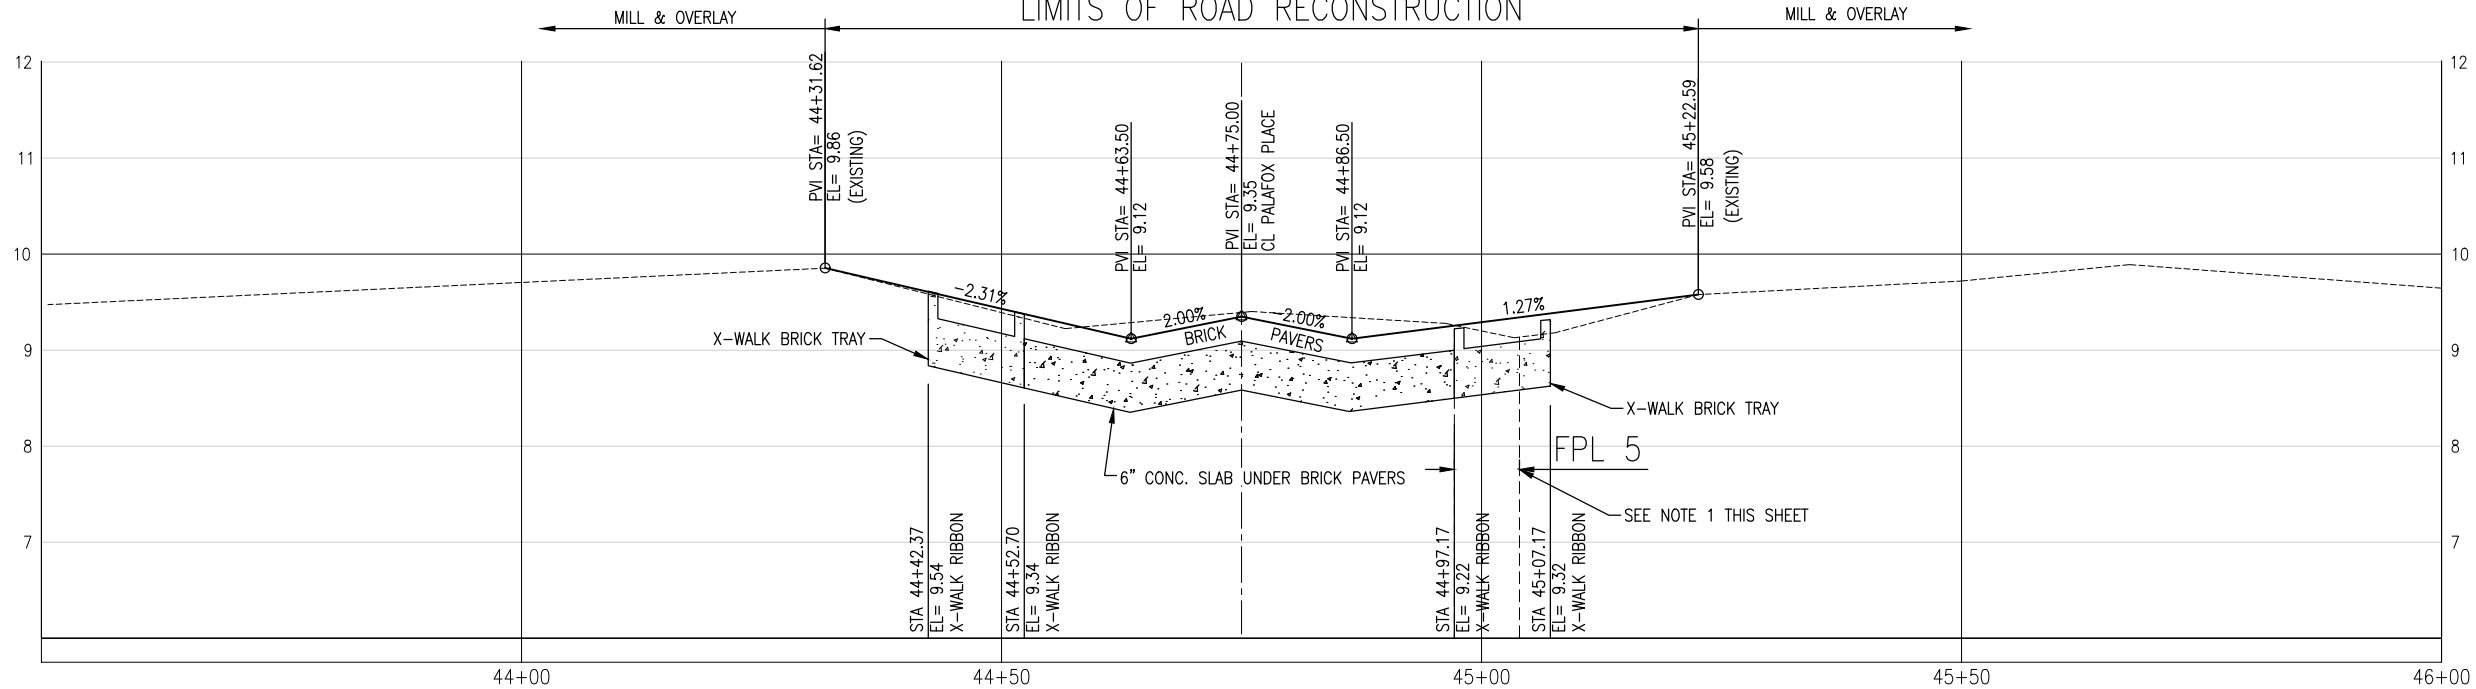

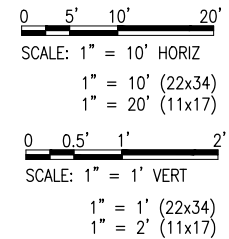

1. REMOVE TOP SLAB
CUT OFF STRUCTURE TO EL. 7.0
RECONSTRUCT TOP SLAB
PROVIDE RING & COVER W/ RISER
FROM NEW TOP SLAB TO FINISHED
GRADE



The profile view shows the road's elevation from station 54+00 to 56+00. The vertical axis represents elevation in feet, ranging from 7 to 14. The horizontal axis represents stationing. The road profile is shown as a solid line with a dashed line indicating the existing ground surface. Key features include:

- Vertical Curve Data:**
 - PVI STA= 54+32.16, EL= 10.70
 - STA 54+40.16, EL= 10.63
 - STA 54+47.16, EL= 10.57
 - PVI STA= 54+63.50, EL= 10.44
 - PVI STA= 54+75.00, EL= 10.67, CL PALAFOX PLACE
 - PVI STA= 54+86.50, EL= 10.44
 - STA 54+94.43, EL= 10.49
 - STA 55+02.43, EL= 10.56
 - PVI STA= 55+25.00, EL= 10.72
- Grades:** -0.83%, 2.00%, -2.00%, and 0.73%.
- Construction Details:**
 - 6" CONC. SLAB UNDER BRICK PAVERS (indicated by a callout to the hatched area between stations 54+40 and 54+94).
 - BRICK PAVERS (indicated by the hatched area between stations 54+40 and 54+94).
 - X-WALK BRICK TRAY (TYP.) (indicated by a callout to the hatched area between stations 54+94 and 55+02).
- Labels:** "MILL & OVERLAY" is labeled at both ends of the profile.

C-191 STREET INTERSECTION CROSS SECTIONS	PROJECT NO: 24324.01	NO.	DATE	APPR.	REVISION/ACTION	TAKEN
	DESIGNED BY: MDL					
	DRAWN BY: RGG					
	CHK'D BY: MDL					
	PROJ. MGR: JUF					
	DATE: JULY 2025					
S. PALAFOX PLACE PEDESTRIAN IMPROVEMENTS						JASON J. FROX P.E. FL Reg. Engineer #86469
 BASKERVILLE-DONOVAN, INC. ENGINEERING THE SOUTH SINCE 1927 448 W. MAIN ST., PENSACOLA, FL 32502 (850)436-9861 ENGINEERING BUSINESS: EB-0000340 Pensacola - Panama City Beach - Tallahassee - Mobile						This drawing is the property of BASKERVILLE-DONOVAN, INC. and is not to be reproduced in whole or in part. It is not to be used on any other project and is to be returned upon request.

E:\DWC\243\24324.03 Downtown Resurfacing\C-190-193 Intersections.dwg, Jul 09, 2025 - 10:55:37AM, rgeiger

PALAFOX PLACE @ GOVERNMENT STREET

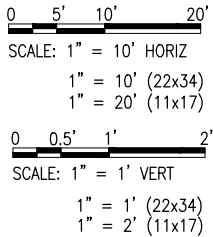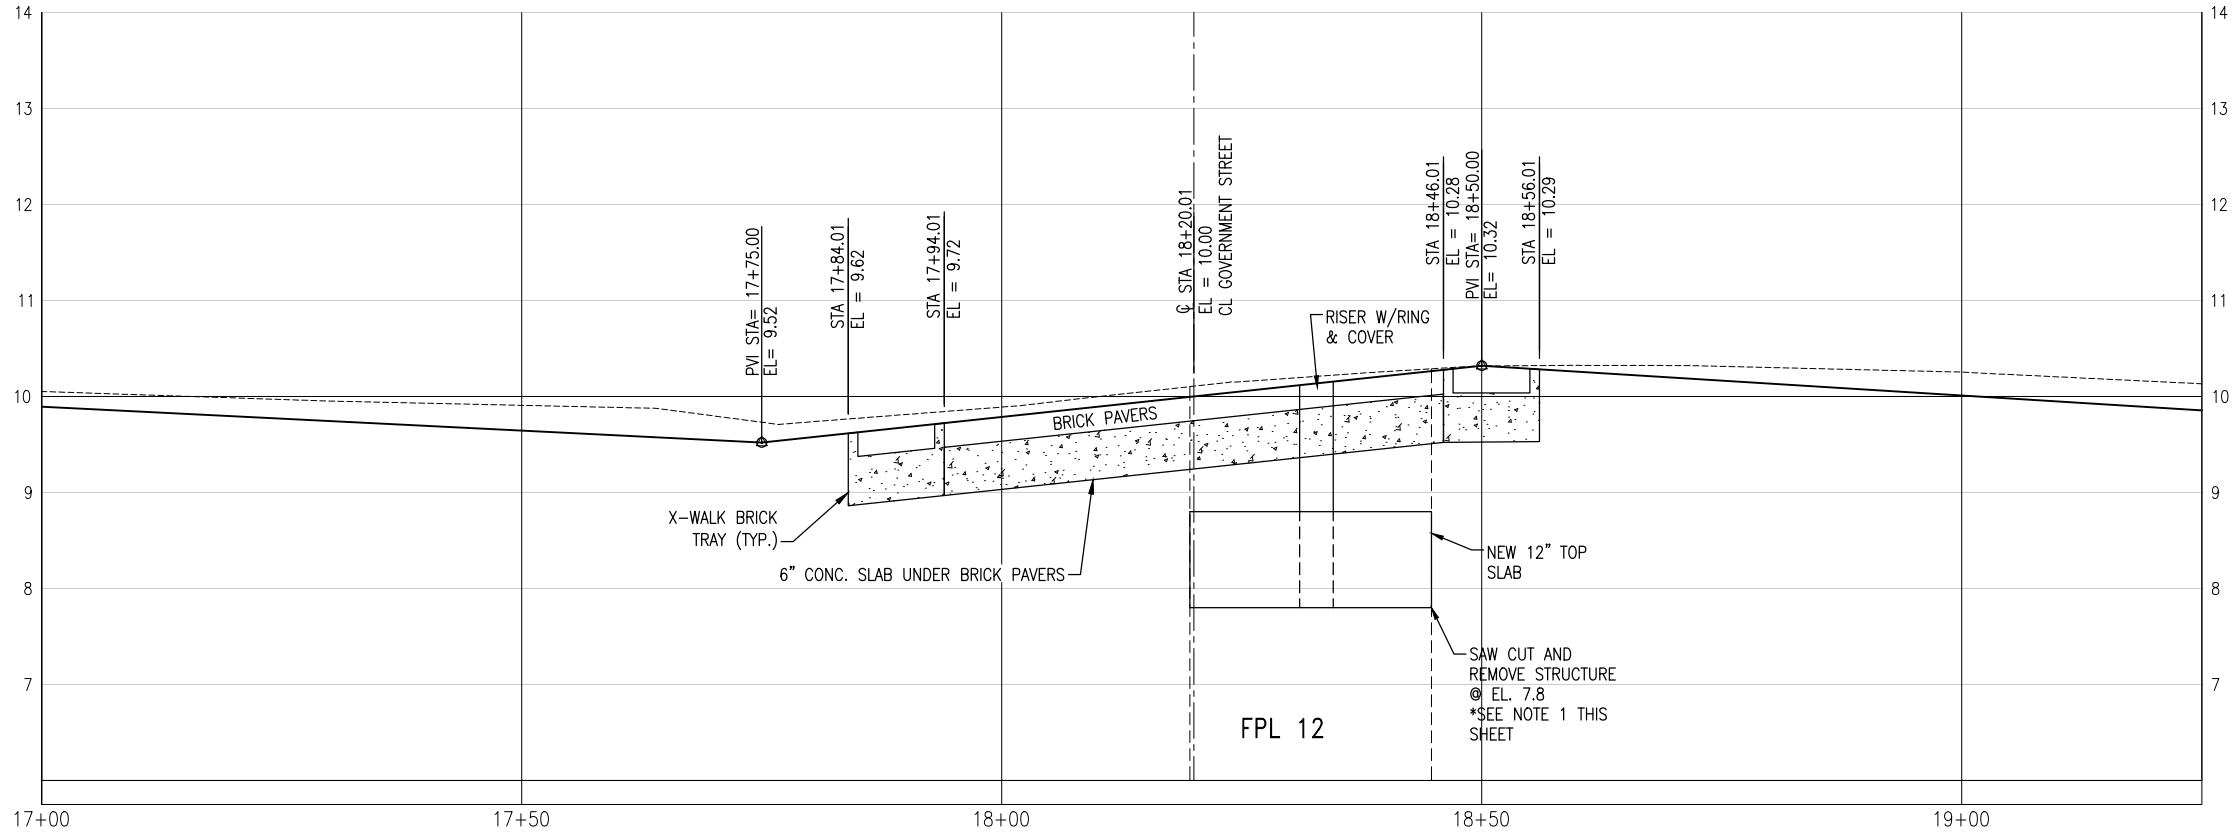


NOTES:

1. REMOVE TOP SLAB
CUT OFF STRUCTURE TO EL. 7.0
RECONSTRUCT TOP SLAB
PROVIDE RING & COVER W/RISER
FROM NEW TOP SLAB TO FINISHED
GRADE

GOVERNMENT STREET @ PALAFOX PLACE

LIMITS OF ROAD RECONSTRUCTION

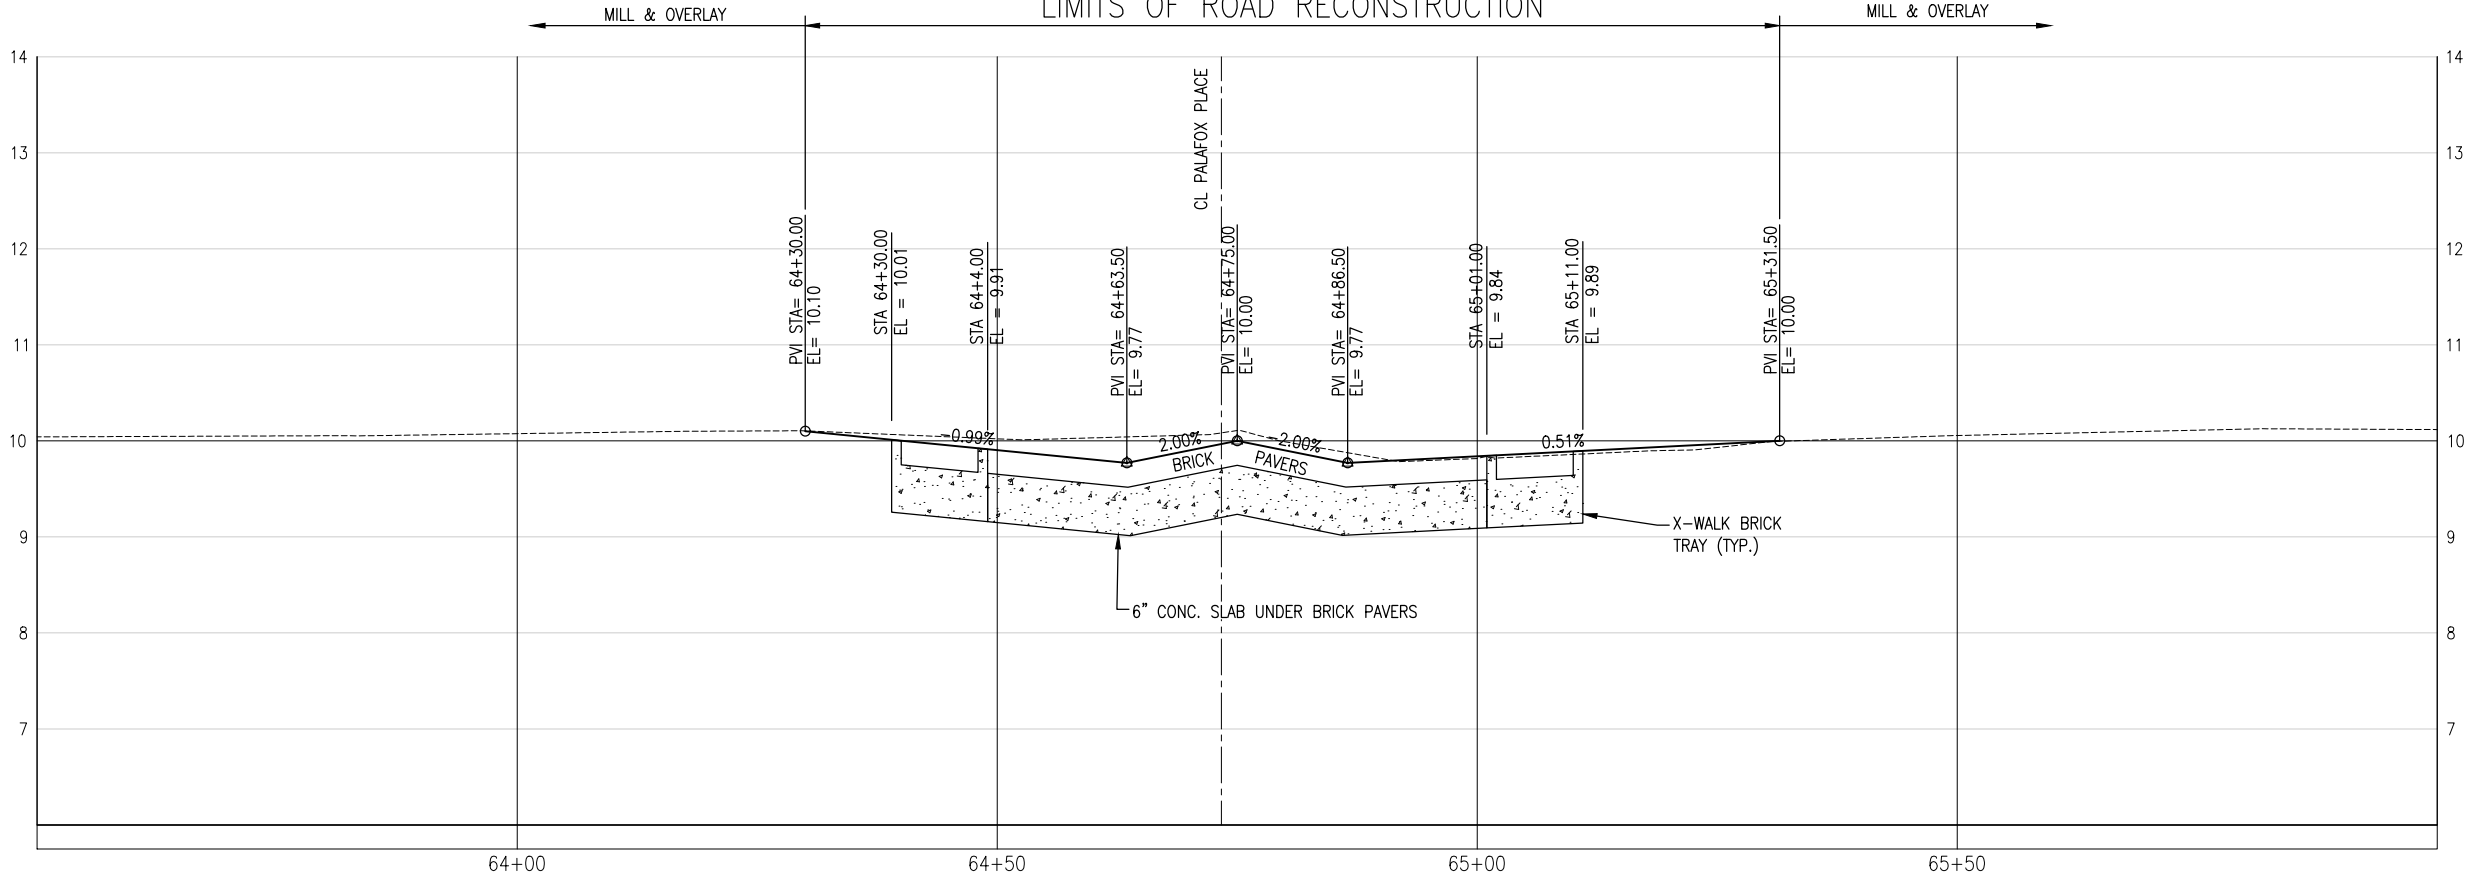

BASKERVILLE-DONOVAN, INC.
ENGINEERING THE SOUTH SINCE 1927
449 W. MAIN ST., PENSACOLA, FL 32502 (850) 438-9861
ENGINEERING BUSINESS: EB-0000340
Pensacola - Panama City Beach - Tallahassee - Mobile
This drawing is the property of BASKERVILLE-DONOVAN, INC. and is not to be reproduced in whole or in part. It is not to be used on any other project and is to be returned upon request.



JOHN J. FRICK, P.E.
FL Reg. Engineer #86469

**S. PALAFOX PLACE
PEDESTRIAN
IMPROVEMENTS**


PROJECT NO:	NO.	DATE	APPR.	REVISION/ACTION TAKEN
24324.01				
DESIGNED BY: MDL				
DRAWN BY: RGG				
CHK'D BY: MDL				
PROJ. MGR: JUF				
DATE: JULY 2025				

**STREET INTERSECTION
CROSS SECTIONS**

PALAFOX PLACE @ ZARRAGOSSA STREET

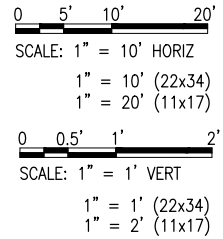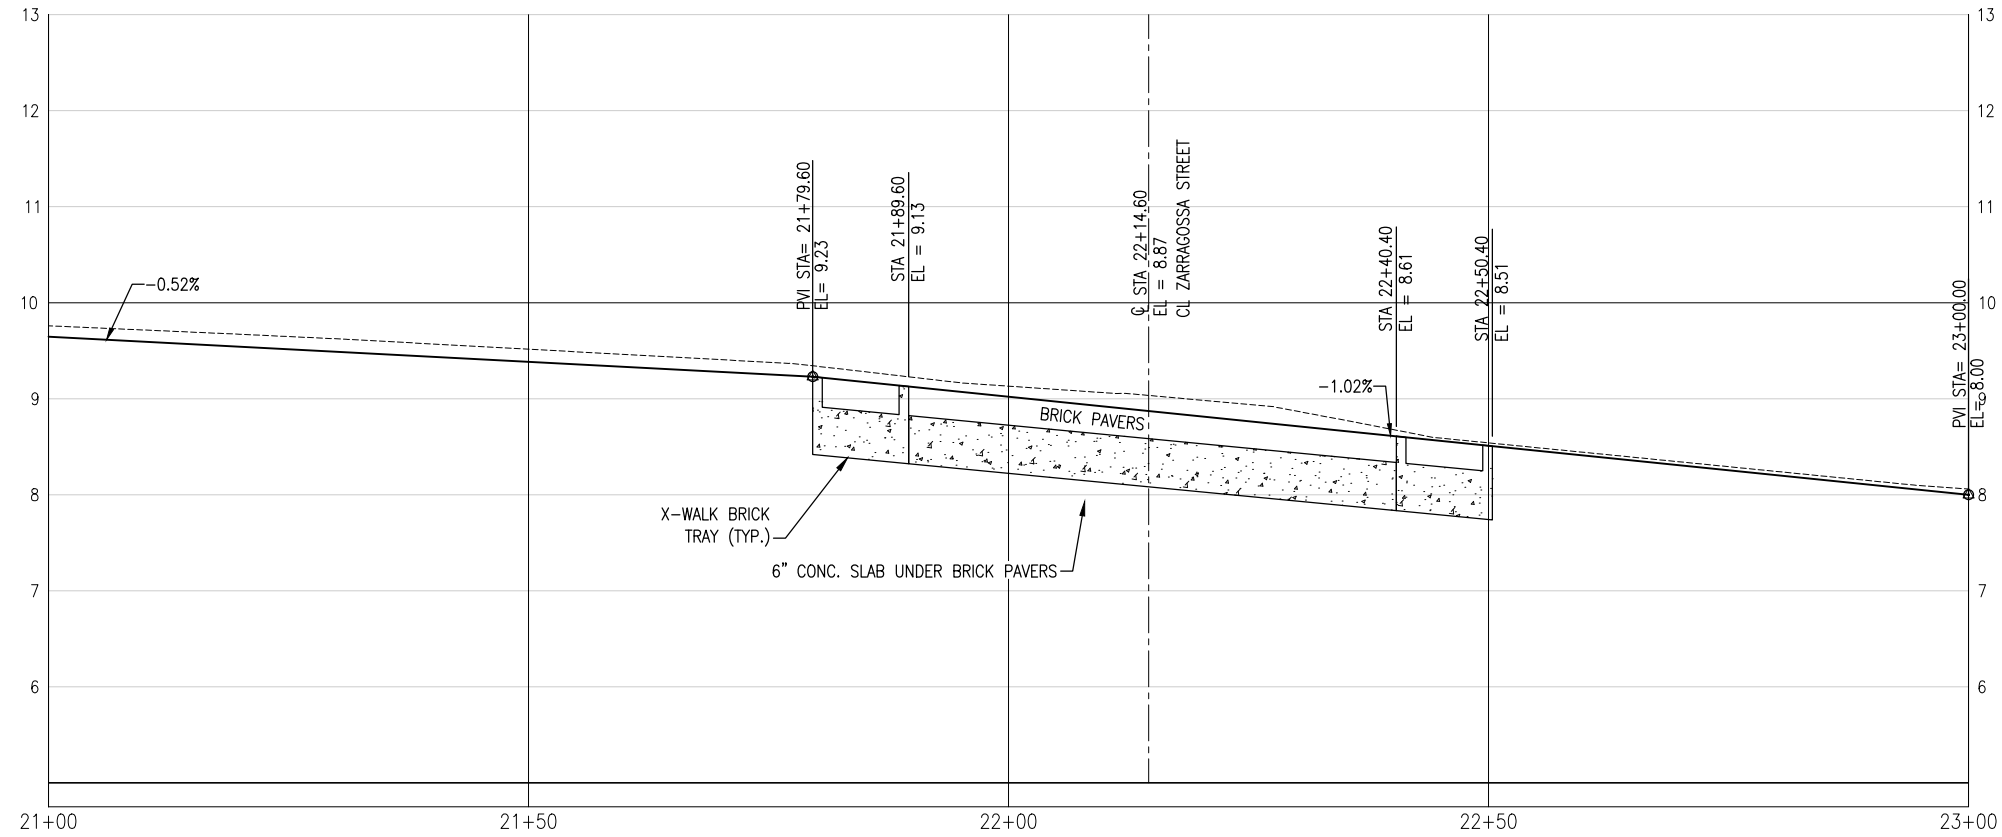

ZARRAGOSSA STREET @ PALAFOX PLACE

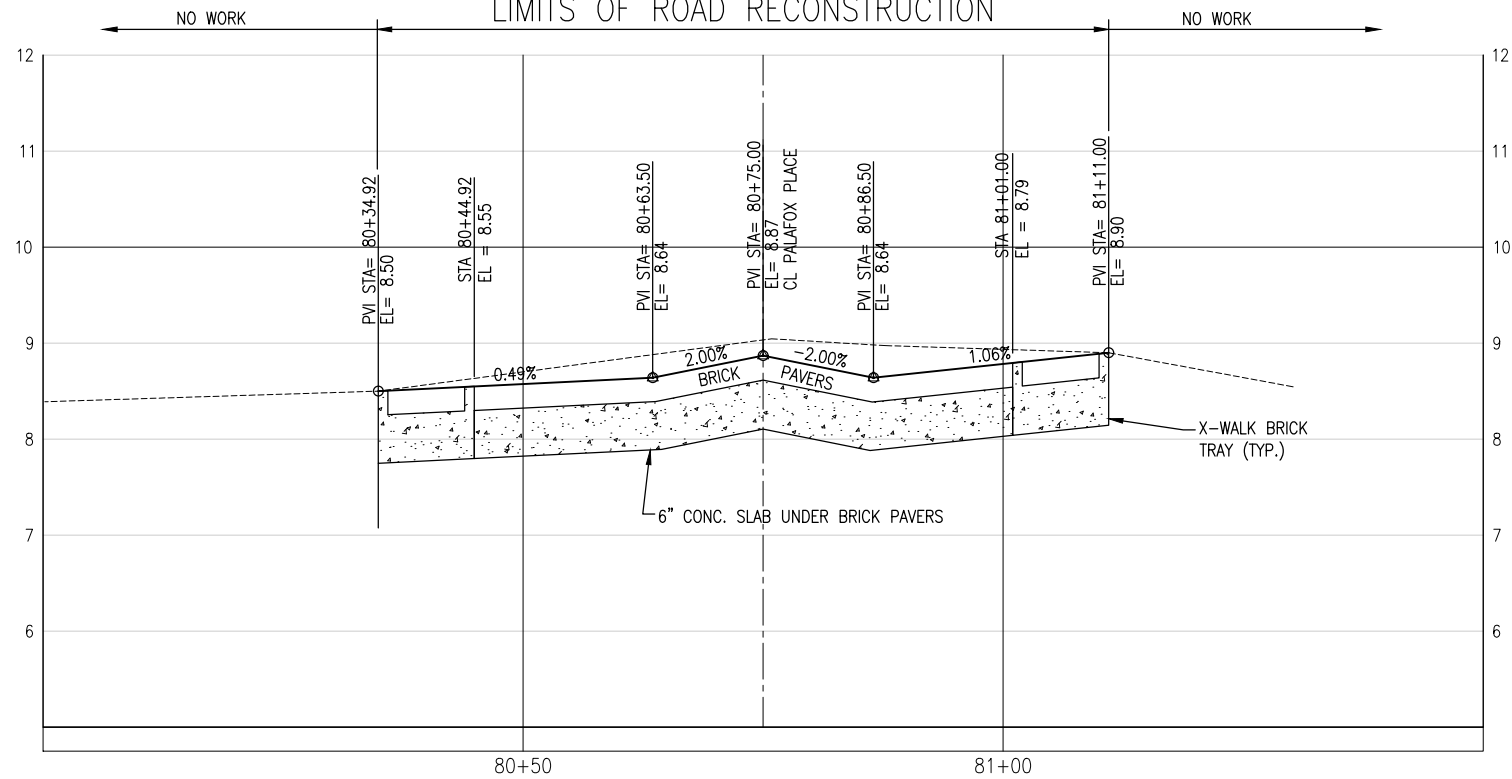

BASKERVILLE-DONOVAN, INC.
ENGINEERING THE FLOOR SINCE 1927

449 W. MAIN ST., PENSACOLA FL 32502 (850) 438-9661
ENGINEERING BUSINESS: BE-0000340

Pensacola - Panama City Beach - Tallahassee - Mobile







This drawing is the property of BASKERVILLE-DONOVAN, INC. and is not to be reproduced by whole or in part, it is not to be used on any other project and is to be returned upon request.

JASON J. FRICK P.E.
FL Reg. Engineer #86469

**S. PALAFOX PLACE
PEDESTRIAN
IMPROVEMENTS**

PROJECT NO:	24324.01	NO.	DATE	APPR.	REVISION/ACTION TAKEN
DESIGNED BY:	MDL				
DRAWN BY:	RGD				
CHK'D BY:	MDL				
PROJ. MGR:	JJF				
DATE:	JULY 2025	NOT RELEASED FOR CONSTRUCTION BY _____ DATE: ____/____/____			

STREET INTERSECTION CROSS SECTIONS

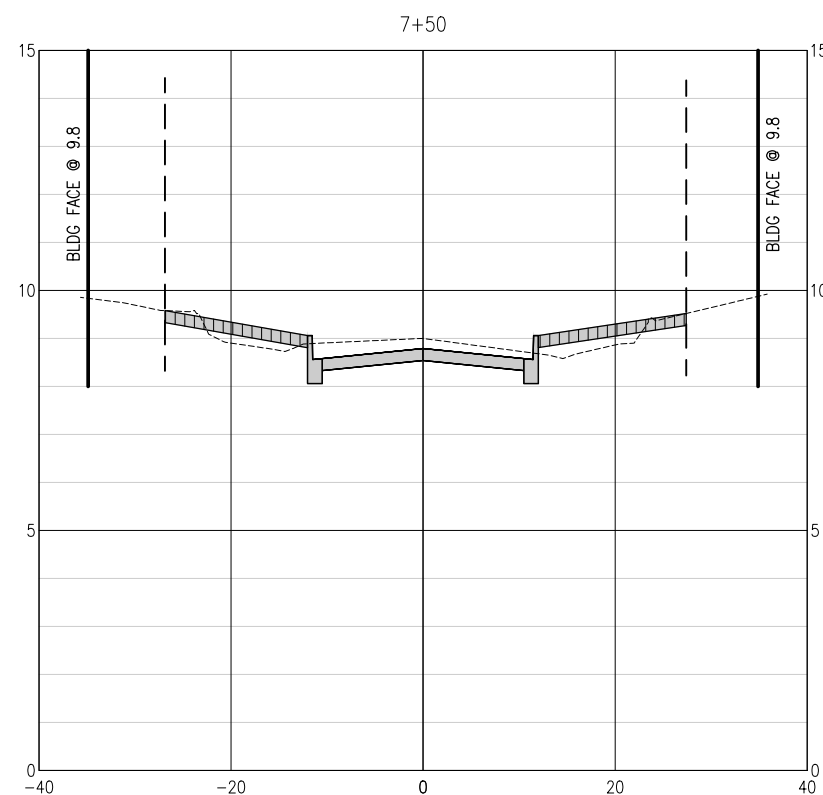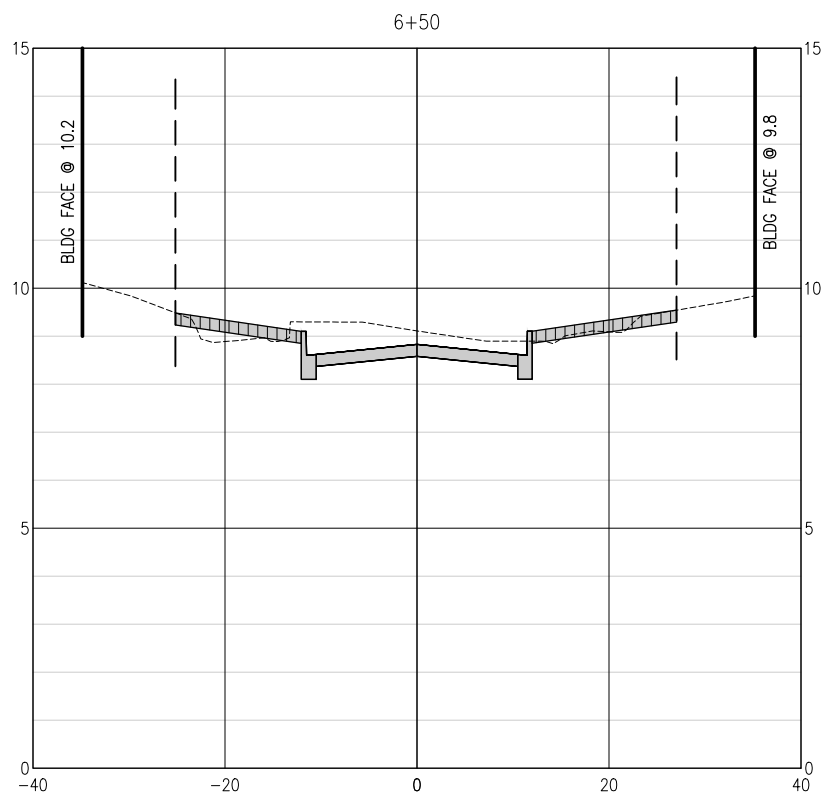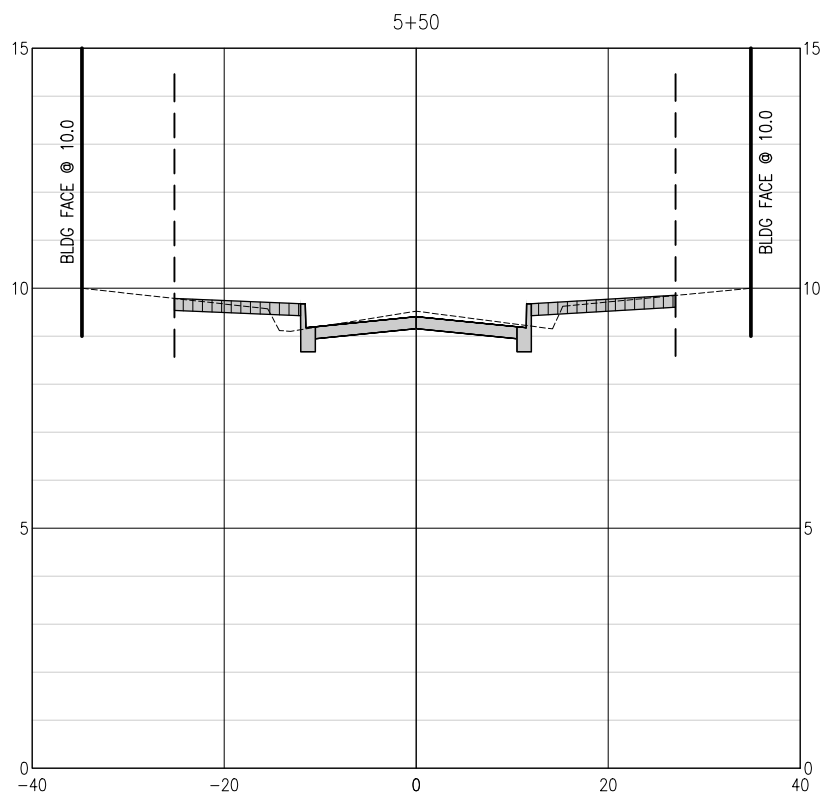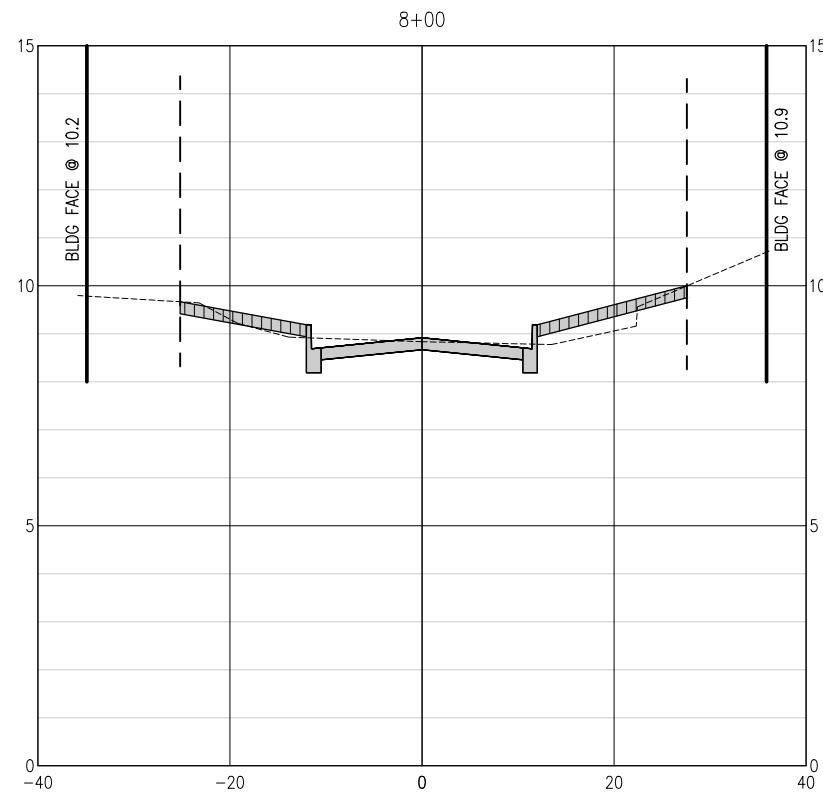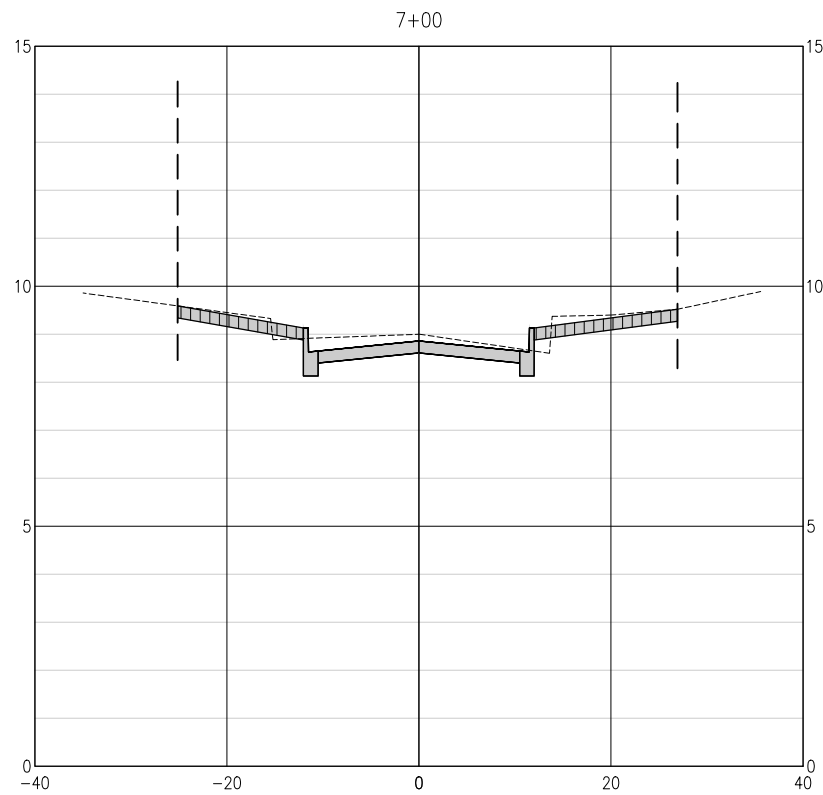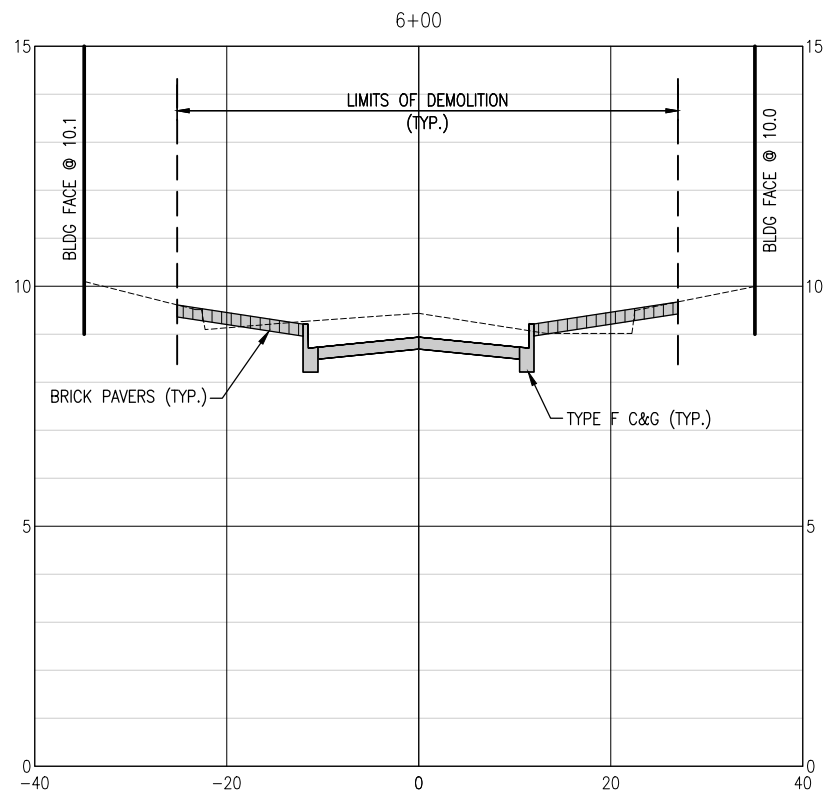

0 5' 10' 20'

SCALE: 1" = 10' HORIZ
1" = 10' (22x34)
1" = 20' (11x17)

0 1' 2' 4'

SCALE: 1" = 2' VERT

1" = 2' (22x34)

1" = 4' (11x17)

BASKERVILLE-DONOVAN, INC.
ENGINEERING THE SOUTH SINCE 1927

449 W. MAIN ST., PENSACOLA, FL 32502 (850) 438-9661
ENGINEERING BUSINESS EB-00000340

Pensacola • Panama City Beach • Tallahassee • Mobile

This drawing is the property of BASKERVILLE-DONOVAN, INC. and is not to be reproduced in whole or in part, it is not to be used on any other project and is to be returned upon request.

JASON J. FRICK P.E.
FL Reg. Engineer #86469







**S. PALAFOX PLACE
PEDESTRIAN
IMPROVEMENTS**

PROJECT NO: 24324.01	NO.	DATE	APPR.	REVISION/ACTION TAKEN
DESIGNED BY: MDL				
DRAWN BY: RGG				
CHK'D BY: MDL				
PRQD. MGR: JUF				
DATE: JULY 2025				
NOT RELEASED FOR CONSTRUCTION BY ____ DATE ____/____/____				

PALAFOX PLACE
CROSS SECTIONS

C-195

E:\DWC\243\24324.03 Downtown Resurfacing\C-195-200 Cross-Sections.dwg, Jul 09, 2025 - 10:55:50AM, rgeiger

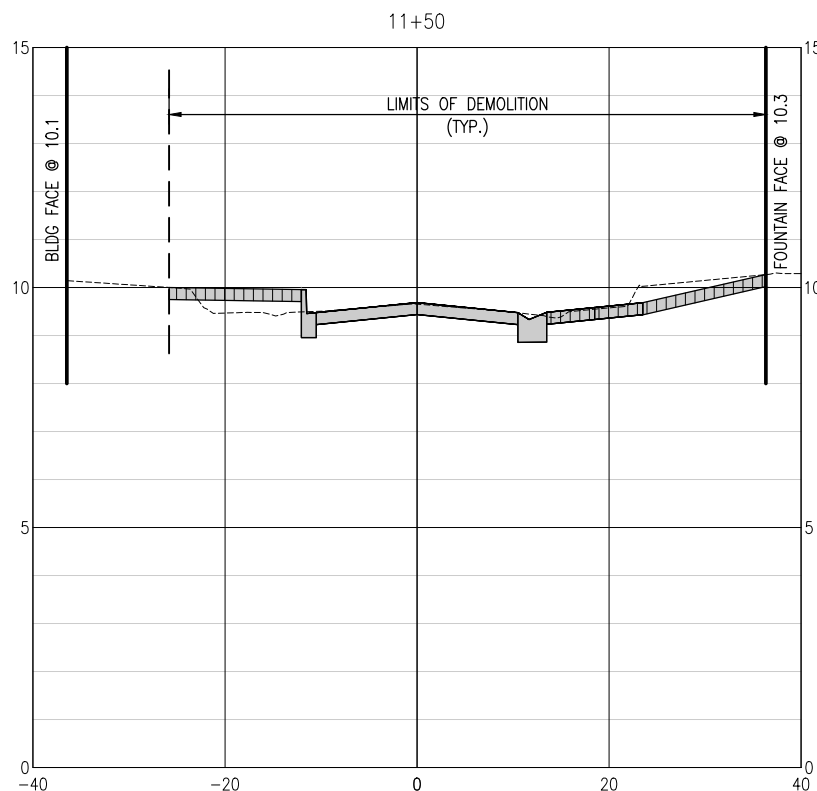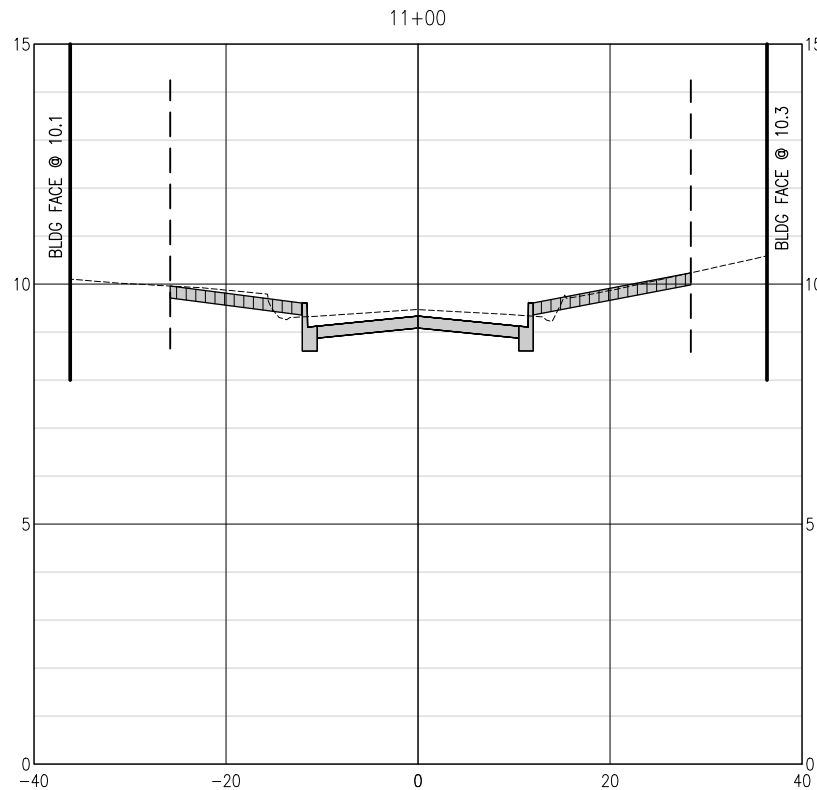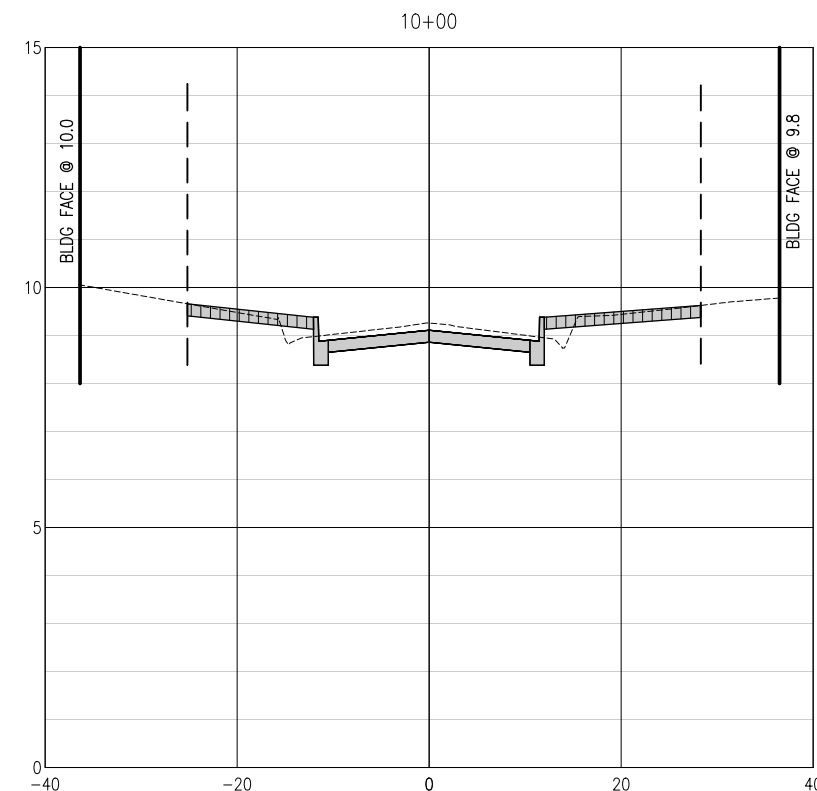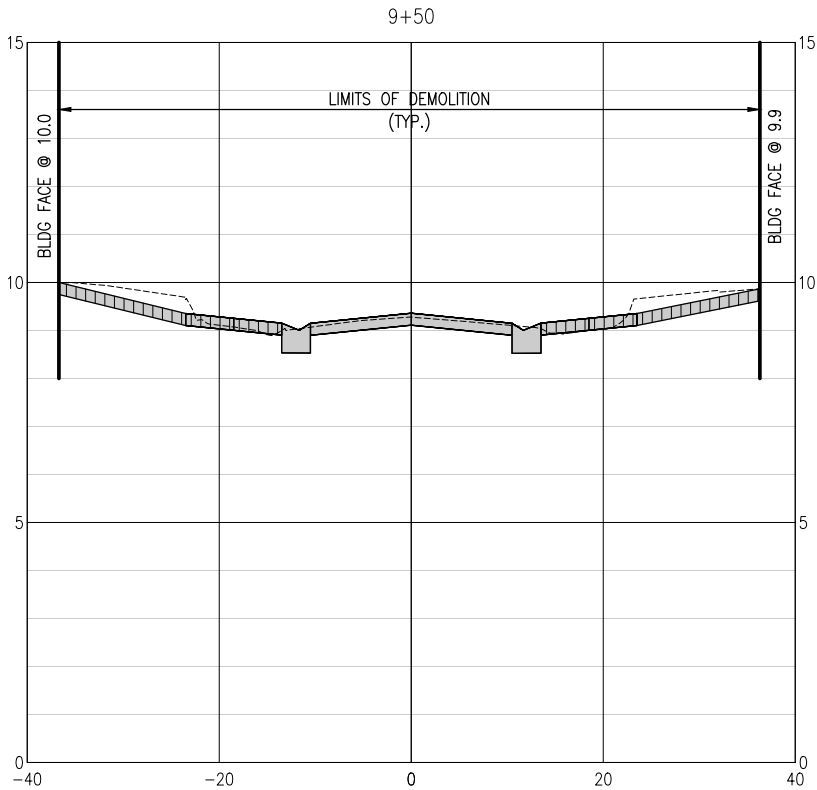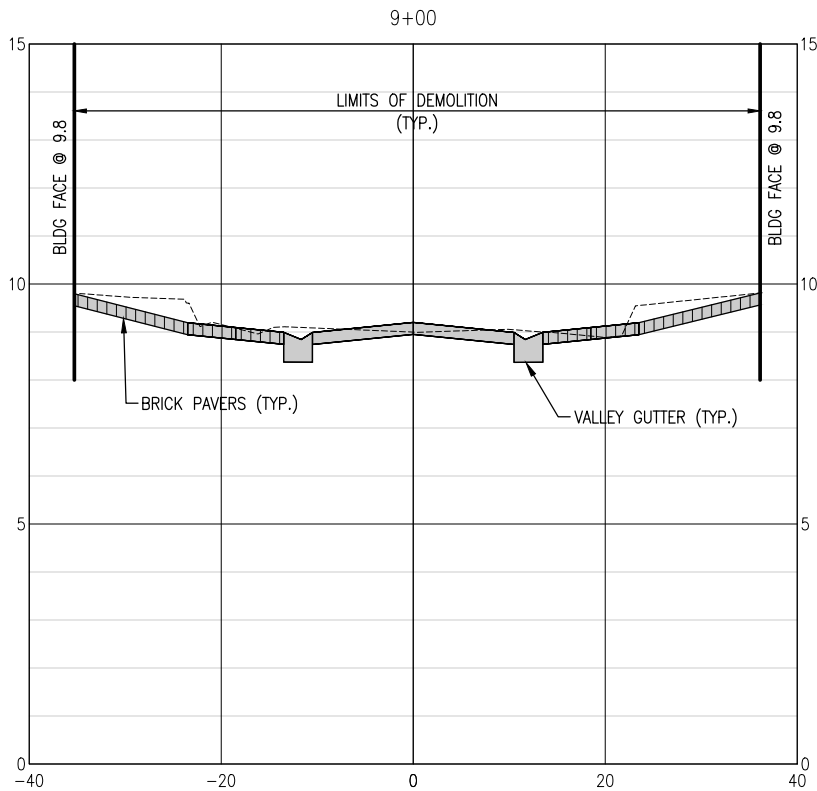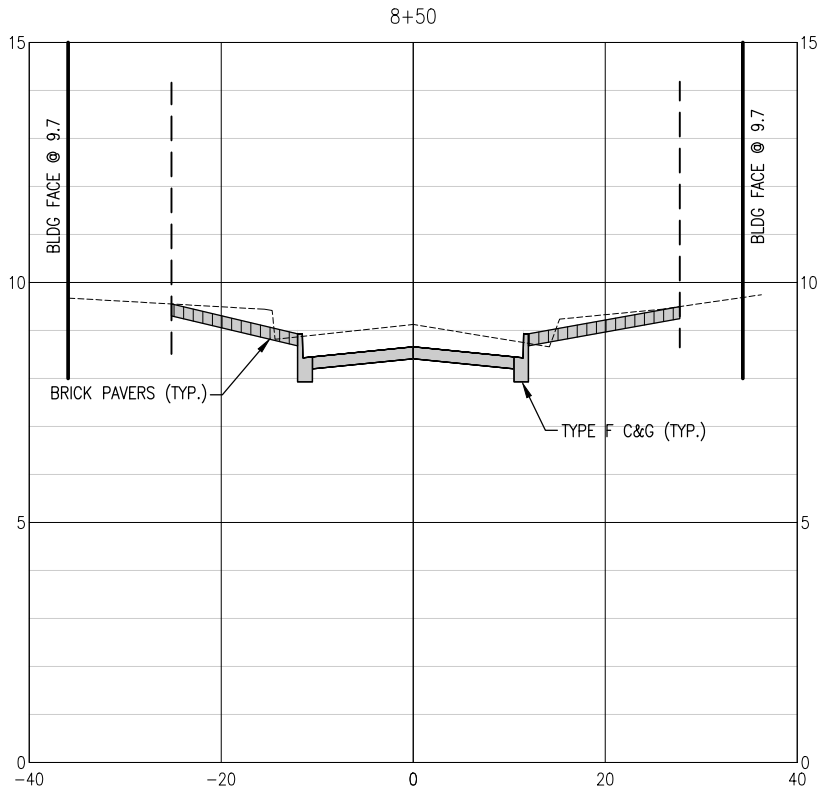

0 5' 10' 20'
SCALE: 1" = 10' HORIZ
1" = 10' (22x34)
1" = 20' (11x17)

0 1' 2' 4'
SCALE: 1" = 2' VERT
1" = 2' (22x34)
1" = 4' (11x17)

PALAFIX PLACE
CROSS SECTIONS

S. PALAFIX PLACE
PEDESTRIAN
IMPROVEMENTS

BASKERVILLE-DONOVAN, INC.
ENGINEERING THE SOUTH SINCE 1927

449 W. MAIN ST., PENSACOLA, FL 32502 (850)438-9861
ENGINEERING BUSINESS: EB-0000340

Pensacola - Panama City Beach - Tallahassee - Mobile
JASON J. FRICK P.E.
FL Reg. Engineer #86469







PROJECT NO: 24324.01
DESIGNED BY: MDL
DRAWN BY: RGG
CHKD BY: MDL
PROJ. MGR: JLF
DATE: JULY 2025

NO.	DATE	APPR.	REVISION / ACTION	TAKEN

C-196

This drawing is the property of BASKERVILLE-DONOVAN, INC. and is not to be reproduced in whole or in part. It is not to be used on any other project and is to be returned upon request.

E:\DWG\243\24324.03 Downtown Resurfacing\C-195-200 Cross-Sections.dwg, Jul 09, 2025 - 10:55:52AM, rgeiger

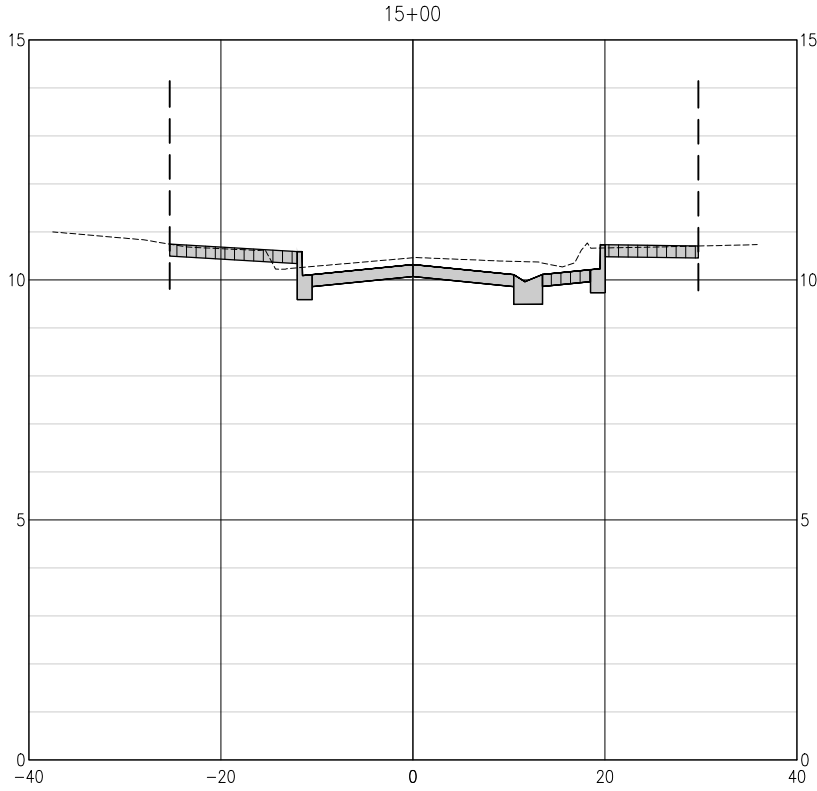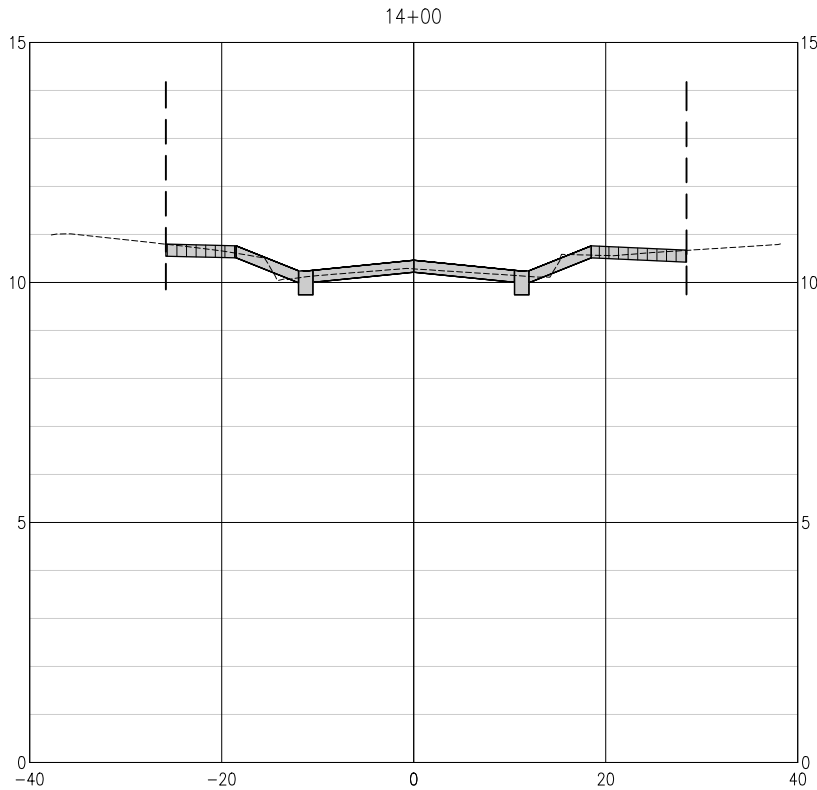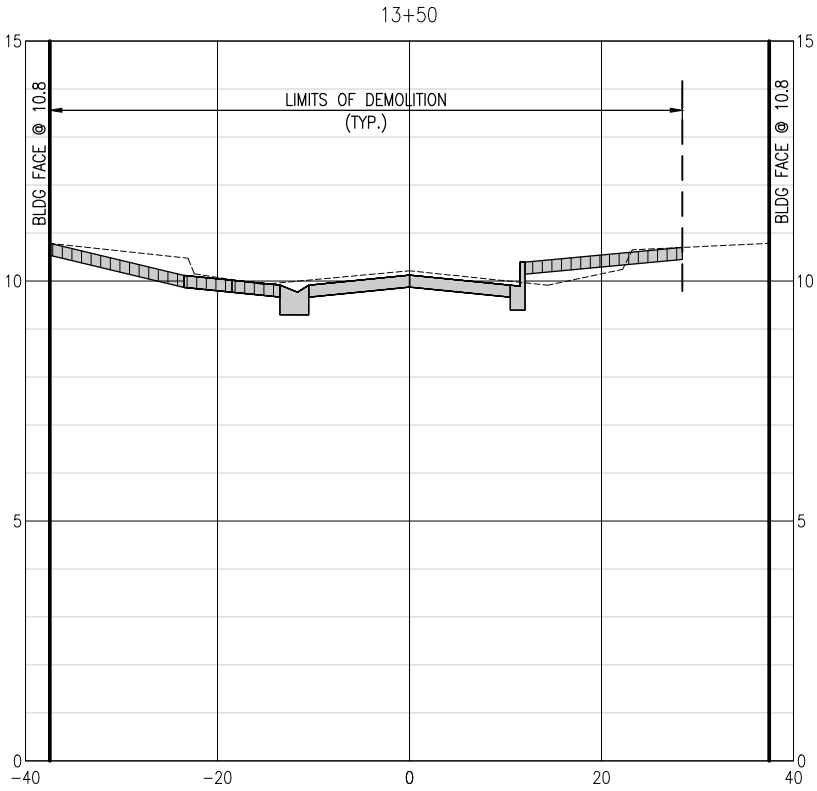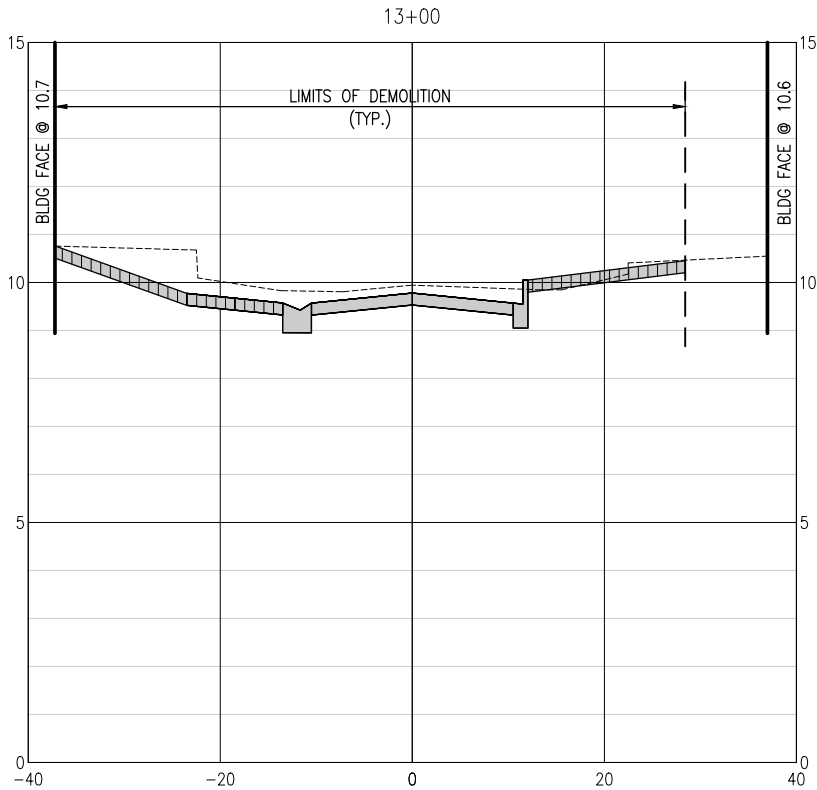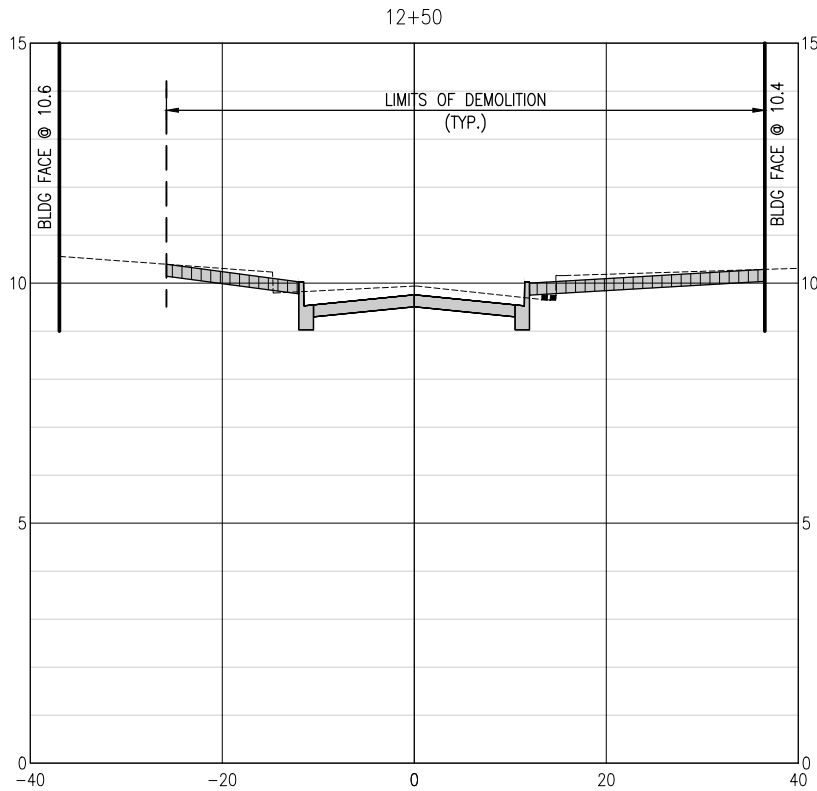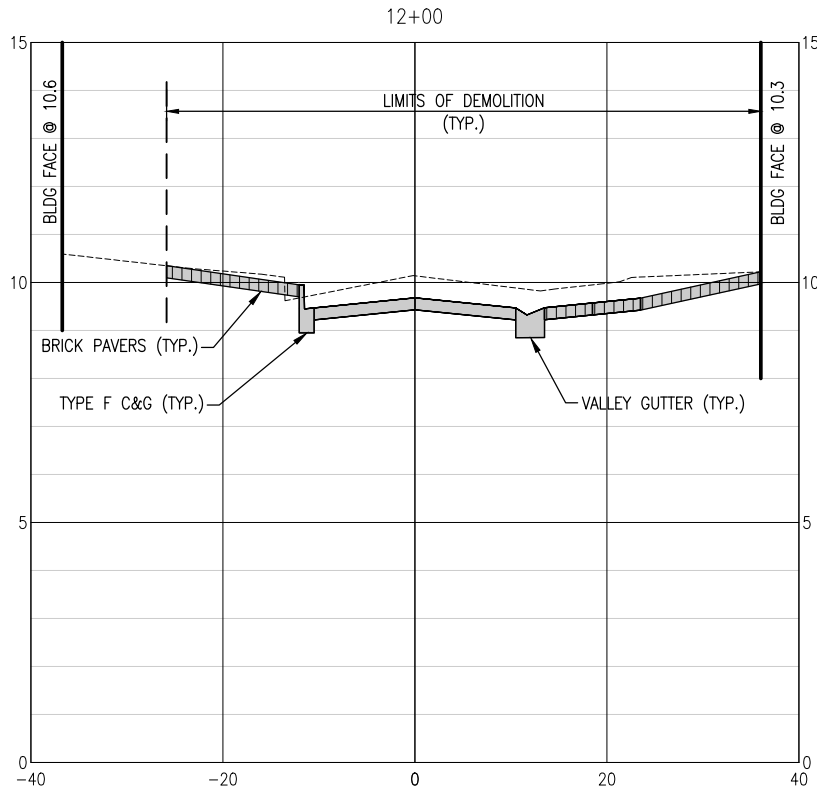

0 5' 10' 20'
SCALE: 1" = 10' HORIZ
1" = 10' (22x34)
1" = 20' (11x17)

0 1' 2' 4'
SCALE: 1" = 2' VERT
1" = 2' (22x34)
1" = 4' (11x17)

PALAFX PLACE
CROSS SECTIONS

S. PALAFX PLACE
PEDESTRIAN
IMPROVEMENTS

BASKERVILLE-DONOVAN, INC.
ENGINEERING THE SOUTH SINCE 1927

449 W. MAIN ST., PENSACOLA, FL 32502 (850)438-9861
ENGINEERING BUSINESS: EB-0000340
Pensacola - Panama City Beach - Tallahassee - Mobile

JOHN J. FRICK P.E.
FL Reg. Engineer #56469







This drawing is the property of BASKERVILLE-DONOVAN, INC. and is not to be reproduced in whole or in part. It is not to be used on any other project and is to be returned upon request.

PROJECT NO: 24324.01
DESIGNED BY: MDL
DRAWN BY: RGG
CHK'D BY: MDL
PROJ. MGR: JLF
DATE: JULY 2025

NO.	DATE	APPR.	REVISION / ACTION TAKEN

NOT RELEASED FOR CONSTRUCTION BY DATE / /

C-197

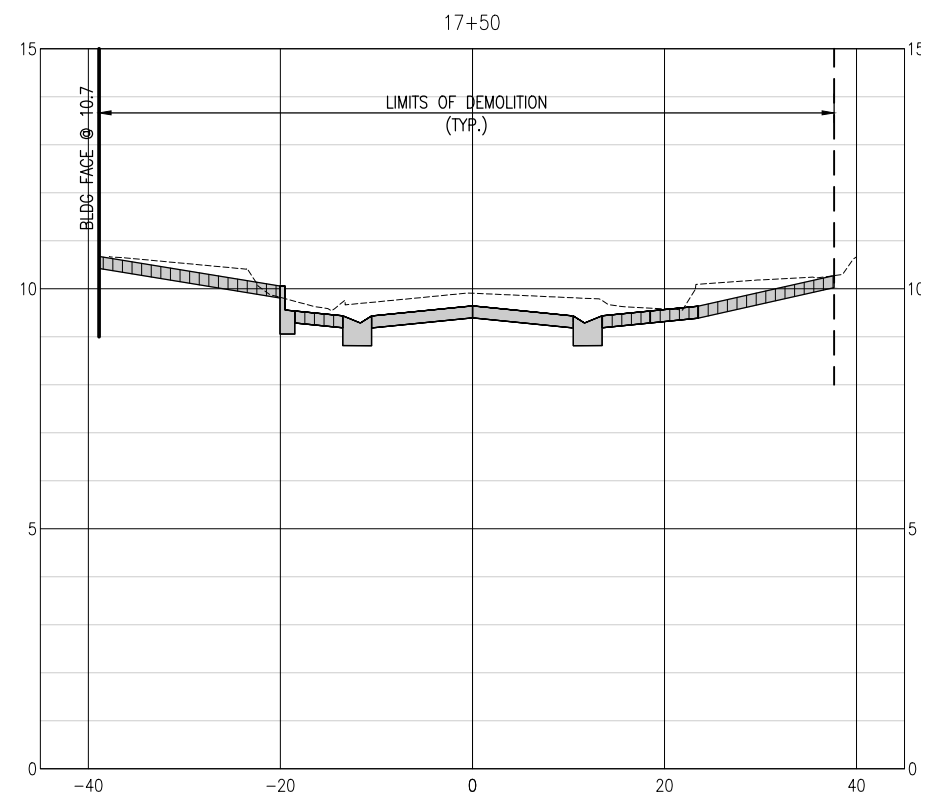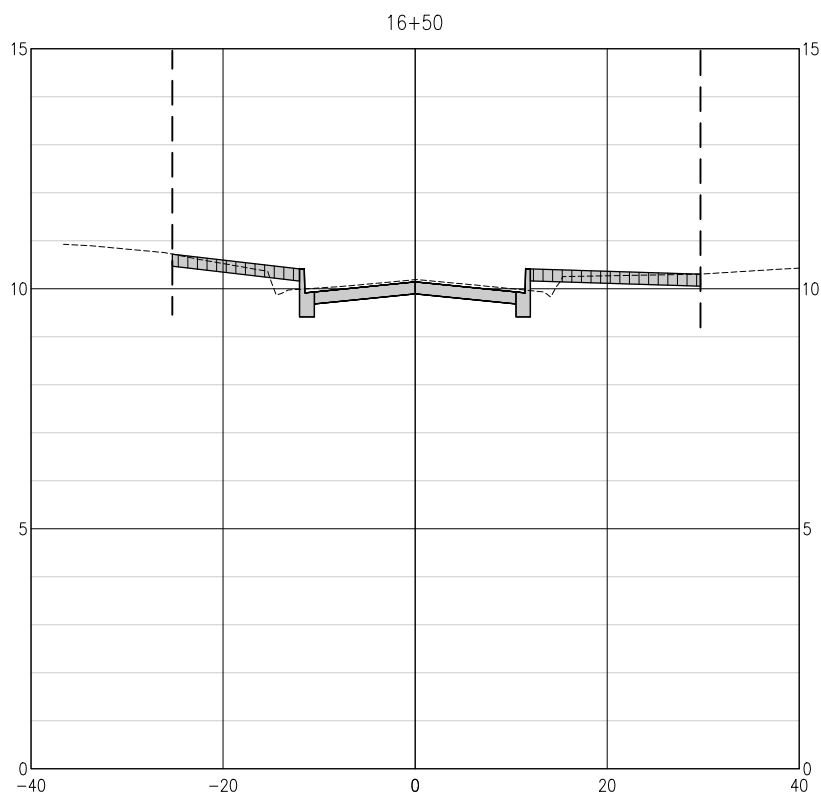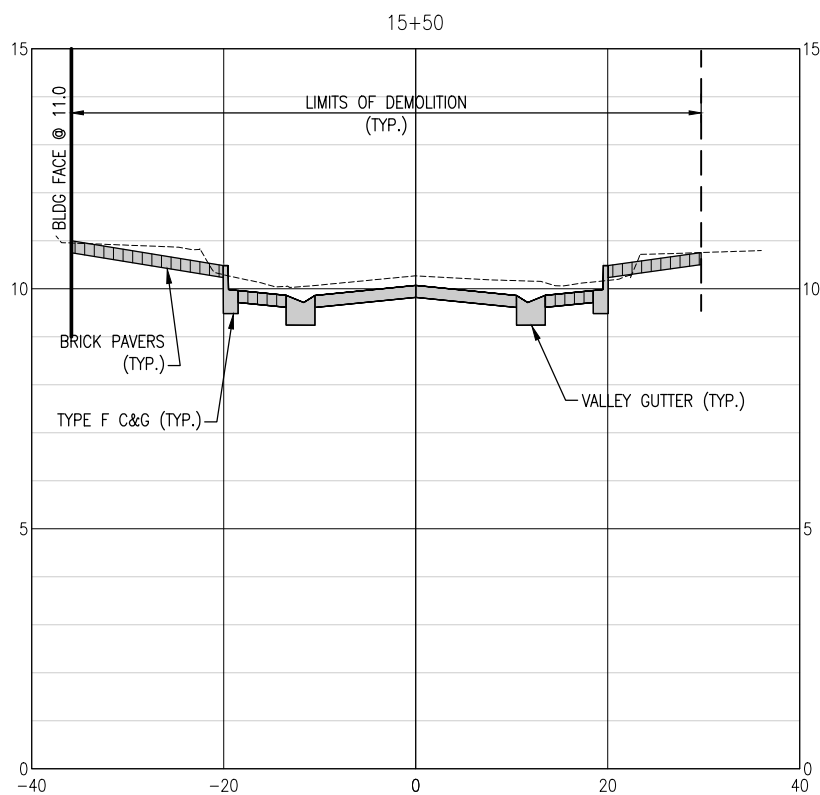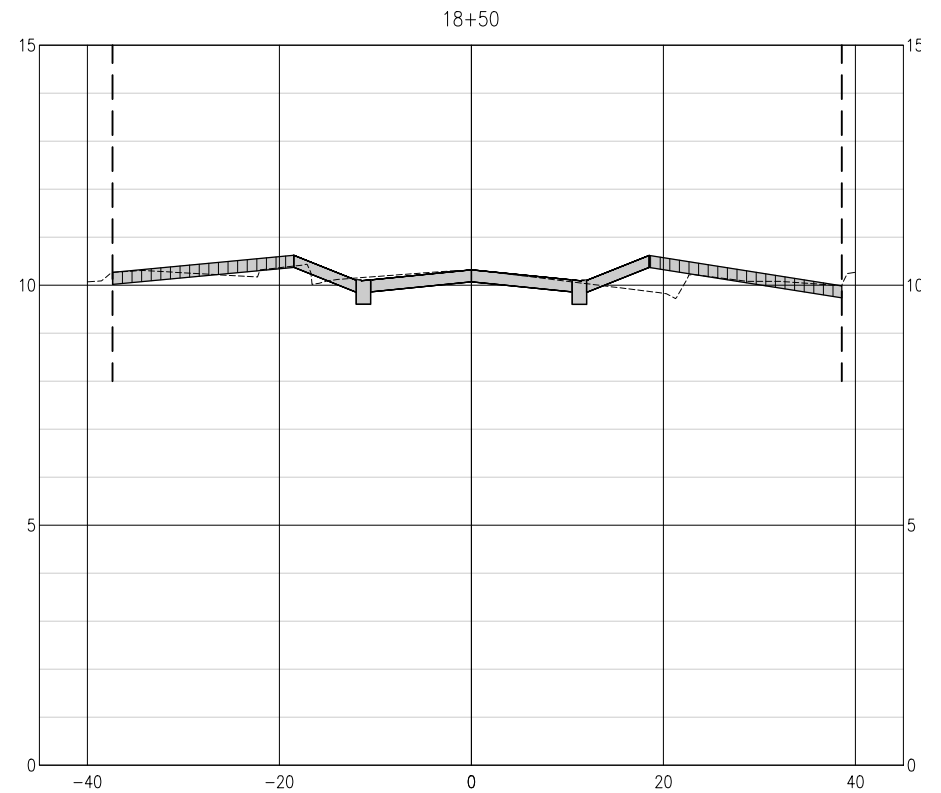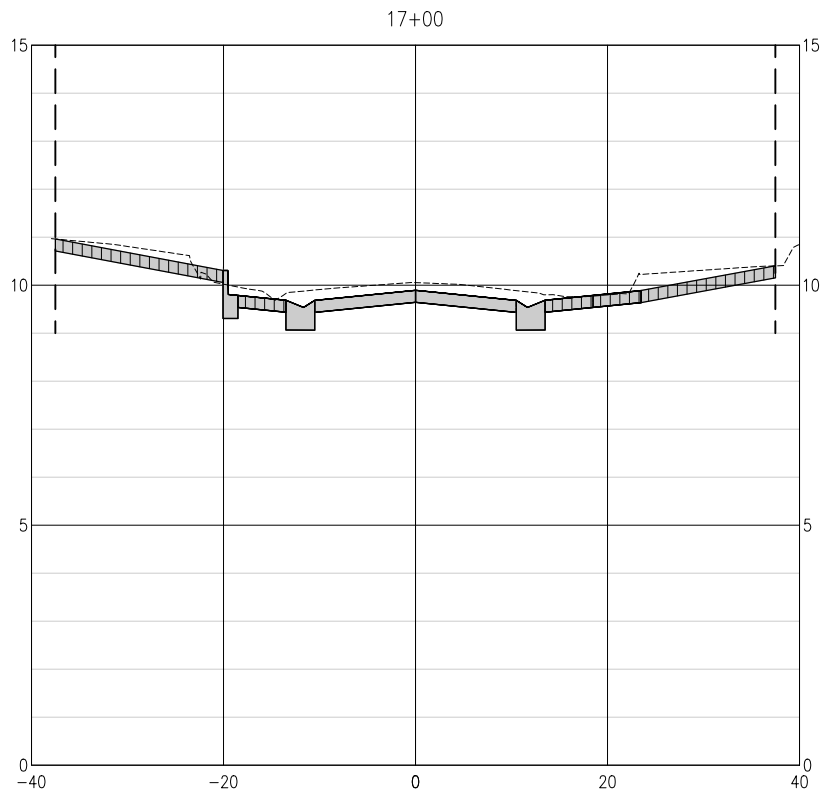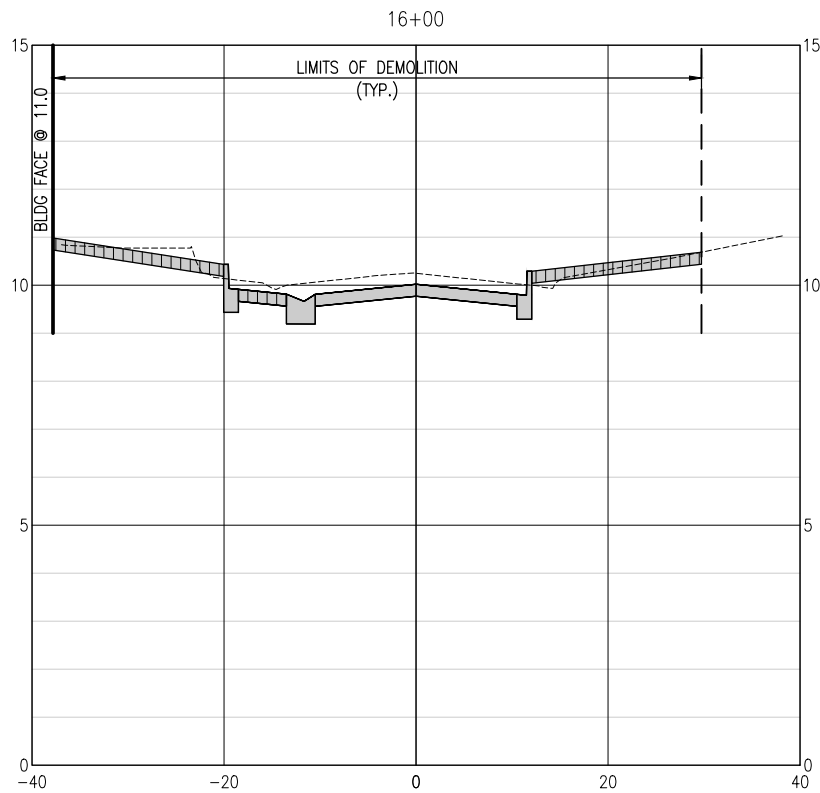

0 5' 10' 20'

SCALE: 1" = 10' HORIZ
1" = 10' (22x34)
1" = 20' (11x17)

0 1' 2' 4'

SCALE: 1" = 2' VERT

1" = 2' (22x34)

1" = 4' (11x17)

BASKERVILLE-DONOVAN, INC.
ENGINEERING THE SOUTH SINCE 1927
449 W. MAIN ST., PENSACOLA, FL 32502 (850)438-9661
ENGINEERING BUSINESS: EB-00003040

JASON J. FRICK P.E.
 FL Reg. Engineer #86469
 Pensacola - Panama City Beach - Tallahassee - Mobile
 This drawing is the property of BASKERVILLE-DONOVAN, INC. and is not to be reproduced in whole or in part. It is not to be used on any other project and is to be returned upon request.





**S. PALAFOX PLACE
PEDESTRIAN
IMPROVEMENTS**

PROJECT NO.	24324.01			
DESIGNED BY:	MDL			
DRAWN BY:	RGG			
CHKD BY:	MDL			
PROJ. MGR:	JJF			
DATE:	JULY 2025			
NO.	DATE	APPR.	REVISION/ACTION	TAKEN
NOT RELEASED FOR CONSTRUCTION BY ____ DATE ____/____/____				

PALAFOX PLACE
CROSS SECTIONS

C-198

E:\DWC\243\24324.03 Downtown Resurfacing\C-195-200 Cross-Sections.dwg, Jul 09, 2025 - 10:55:56AM, rgeiger

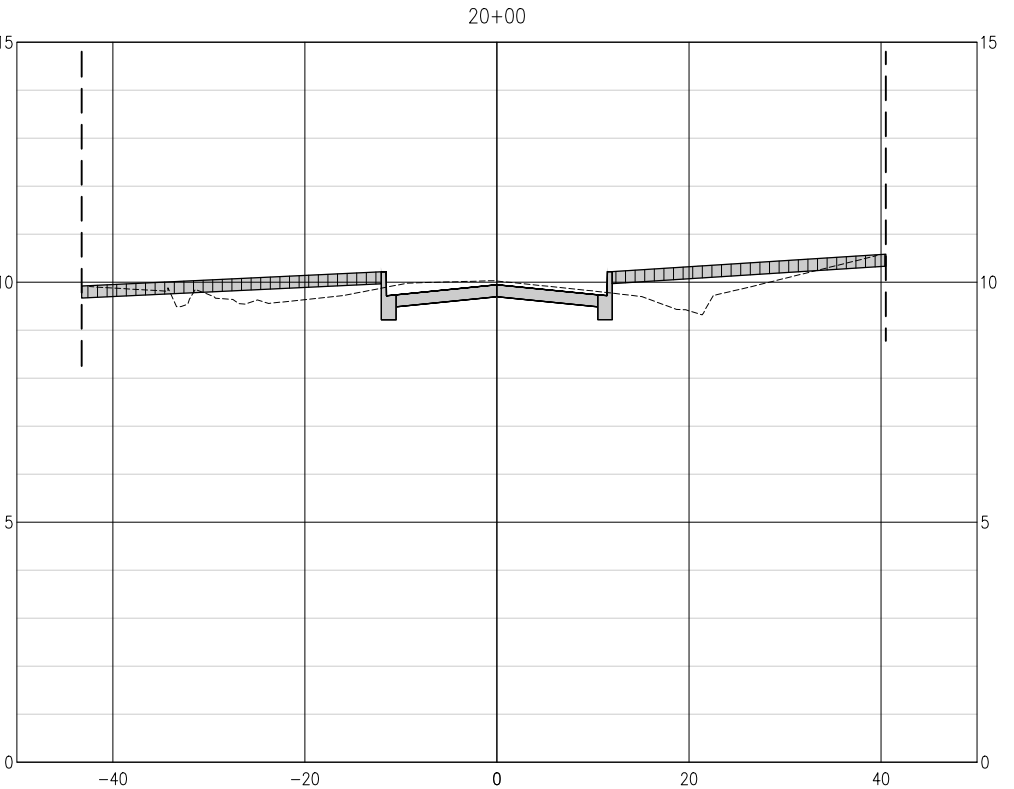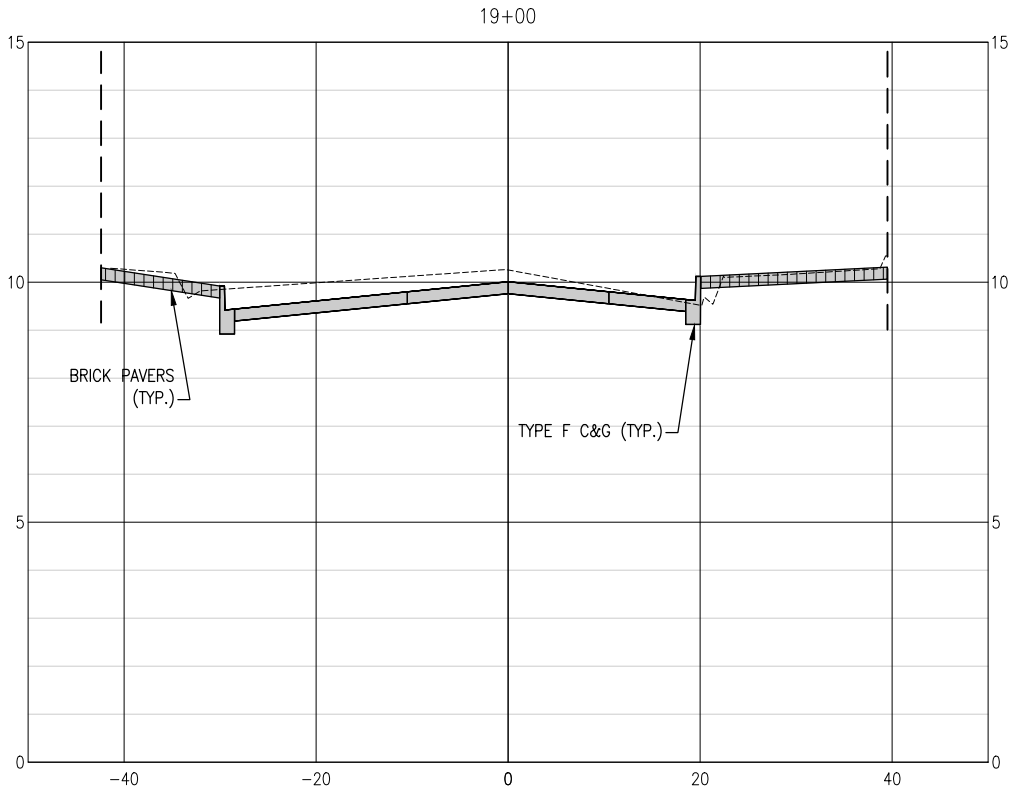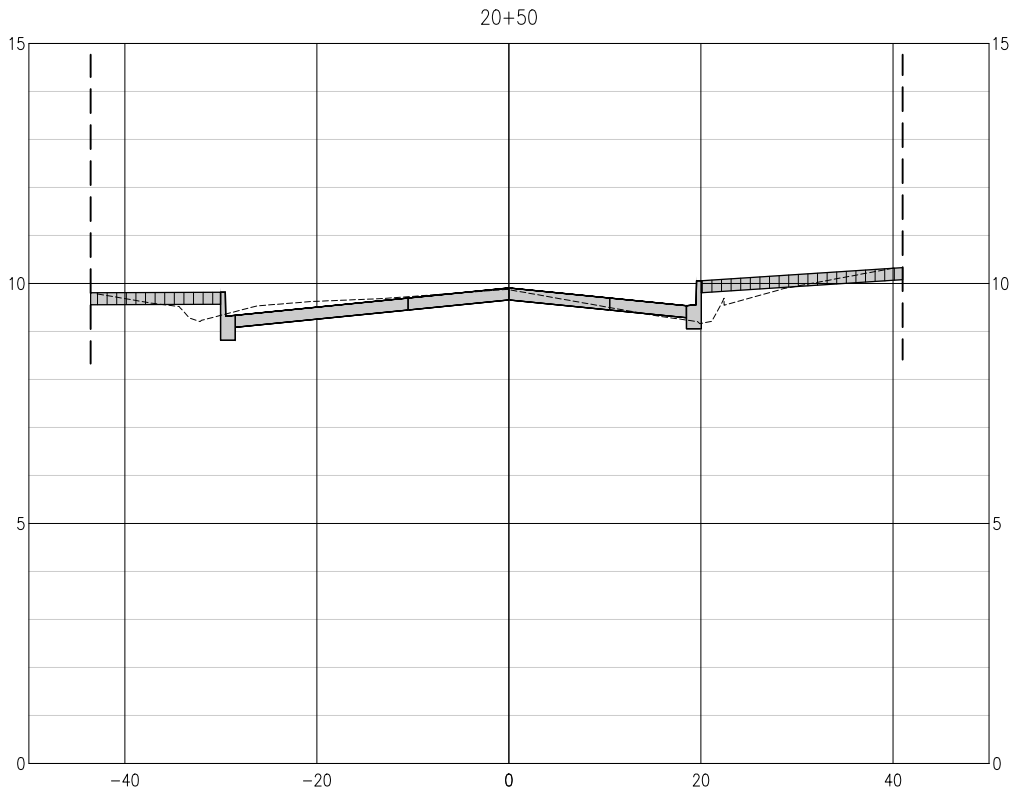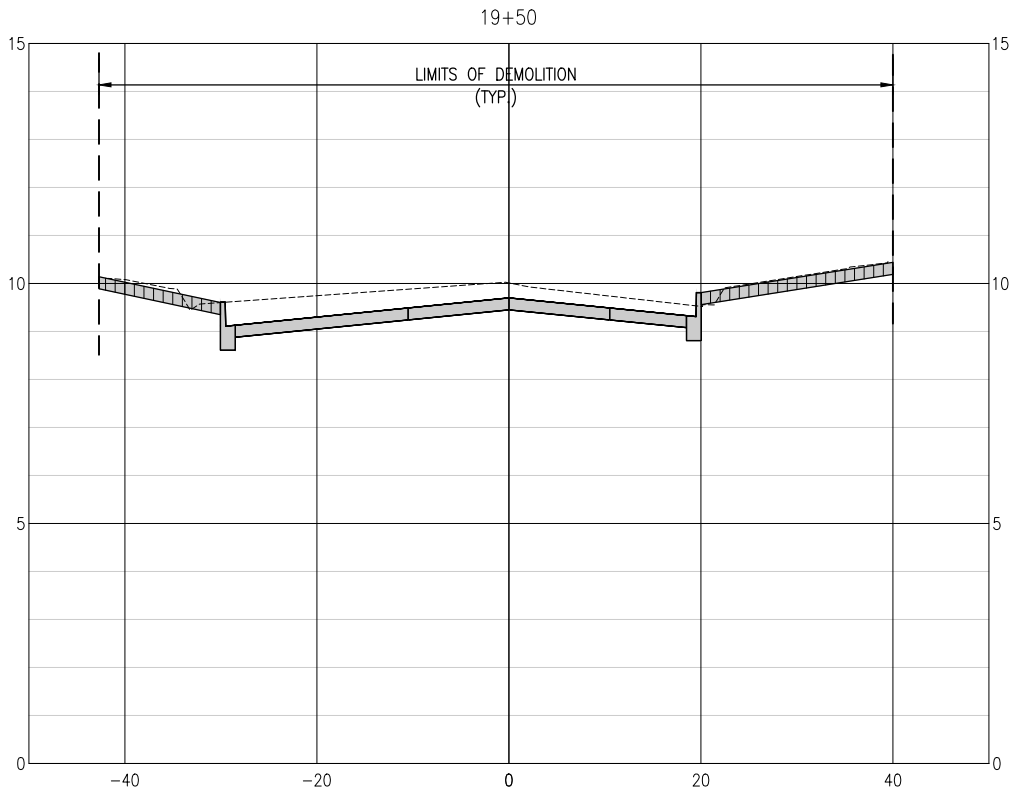



0 5' 10' 20'
SCALE: 1" = 10' HORIZ
1" = 10' (22x34)
1" = 20' (11x17)

0 1' 2' 4'
SCALE: 1" = 2' VERT
1" = 2' (22x34)
1" = 4' (11x17)

PALFOX PLACE CROSS SECTIONS	PROJECT NO: 24324.01	NO.	DATE	APPR.	REVISION/ACTION	TAKEN
	DESIGNED BY: MDL					
C-199	DRAWN BY: RGG					
	CHKD BY: MDL					
	PROJ. MGR: JIF					
	DATE: JULY 2025					

S. PALFOX PLACE PEDESTRIAN IMPROVEMENTS	 BASKERVILLE-DONOVAN, INC. ENGINEERING THE SOUTH SINCE 1927 449 W. MAIN ST., PENSACOLA, FL 32502 (850)438-9661 ENGINEERING BUSINESS: EB-0000340 Pensacola - Panama City Beach - Tallahassee - Mobile	JASON J. FRICK P.E. FL Reg. Engineer #56469

This drawing is the property of BASKERVILLE-DONOVAN, INC. and is not to be reproduced in whole or in part. It is not to be used on any other project and is to be returned upon request.

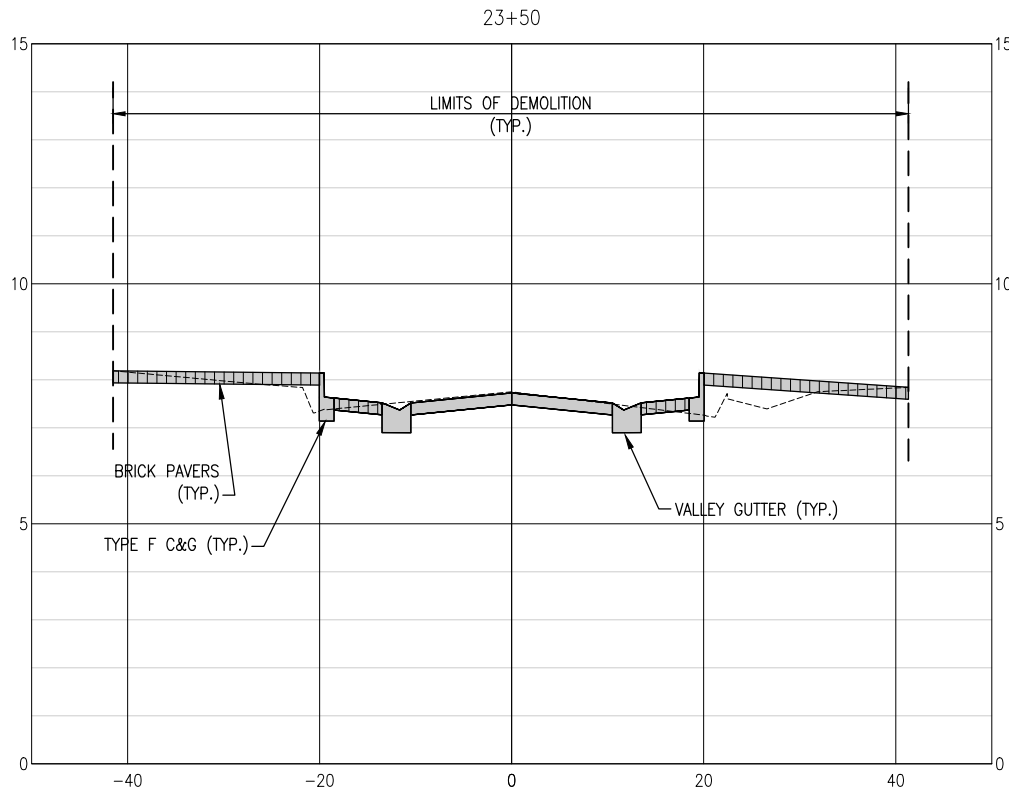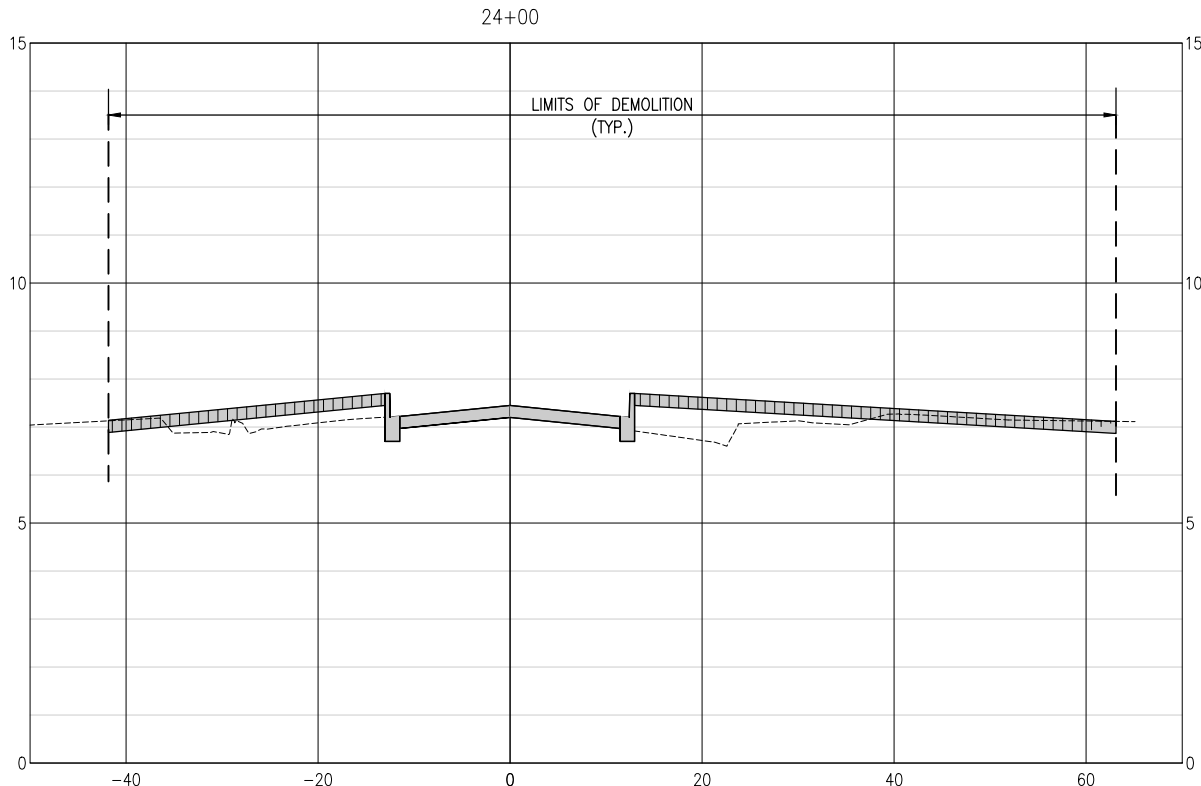

0 5' 10' 20'

SCALE: 1" = 10' HORIZ

1" = 10' (22x34)

1" = 20' (11x17)

0 1' 2' 4'

SCALE: 1" = 2' VERT

1" = 2' (22x34)

1" = 4' (11x17)

C-200	PALFOX PLACE CROSS SECTIONS		PROJECT NO: 24324.01		NO.	DATE	APPR.	REVISION/ACTION TAKEN	
			DESIGNED BY: MDL						
			DRAWN BY: RGG						
			CHK'D BY: MDL						
			PROJ. MGR: JUF						
			DATE: JULY 2025	NOT RELEASED FOR CONSTRUCTION BY DATE / /					
S. PALFOX PLACE PEDESTRIAN IMPROVEMENTS		BASKERVILLE-DONOVAN, INC. ENGINEERING THE SOUTH SINCE 1927 449 W. MAIN ST., PENSACOLA, FL 32502 (850)438-9661 ENGINEERING BUSINESS: EB-0000340 Pensacola - Panama City Beach - Tallahassee - Mobile JASON J. FRICK P.E. FL Reg. Engineer #56469							

- ①

DRAINAGE MANHOLE
- ②

SANITARY SEWER MANHOLE
- ③

ELECTRICAL MANHOLE
- ④

COMMUNICATIONS MANHOLE
- ⑤

POTABLE WATER MANHOLE

- Gas

GAS VALVE
- Water



WATER VALVE
- Sanitary Sewer

SANITARY SEWER VALVE
- FPL

FPL UTILITY TRENCH LIMITS
TO BE REMOVED

NOTES:

1. PAVEMENT CUTS SHALL BE PERFORMED BY SAWCUTTING AND SHALL BE FULL-DEPTH TO ENSURE CLEAN EDGES AND MINIMIZE DISTURBANCES TO ADJACENT AREAS.
2. REMOVE PAVEMENT IN CONTROLLED SECTIONS USING METHODS THAT PREVENT DAMAGE TO UNDERLYING UTILITIES (e.g., WATER, GAS, ELECTRICAL, TELECOM).
3. HAND EXCAVATION OR LIGHT EQUIPMENT SHALL BE USED WITHIN 12 INCHES OF KNOWN UTILITY LINES, AS VERIFIED BY POTHOLING OR UTILITY LOCATES PRIOR TO WORK.
4. CONTRACTOR SHALL COORDINATE WITH UTILITY OWNERS AND COMPLY WITH ALL APPLICABLE STANDARDS FOR UTILITY PROTECTION. DISPOSE OF DEBRIS OFF-SITE PER LOCAL REGULATIONS. *

 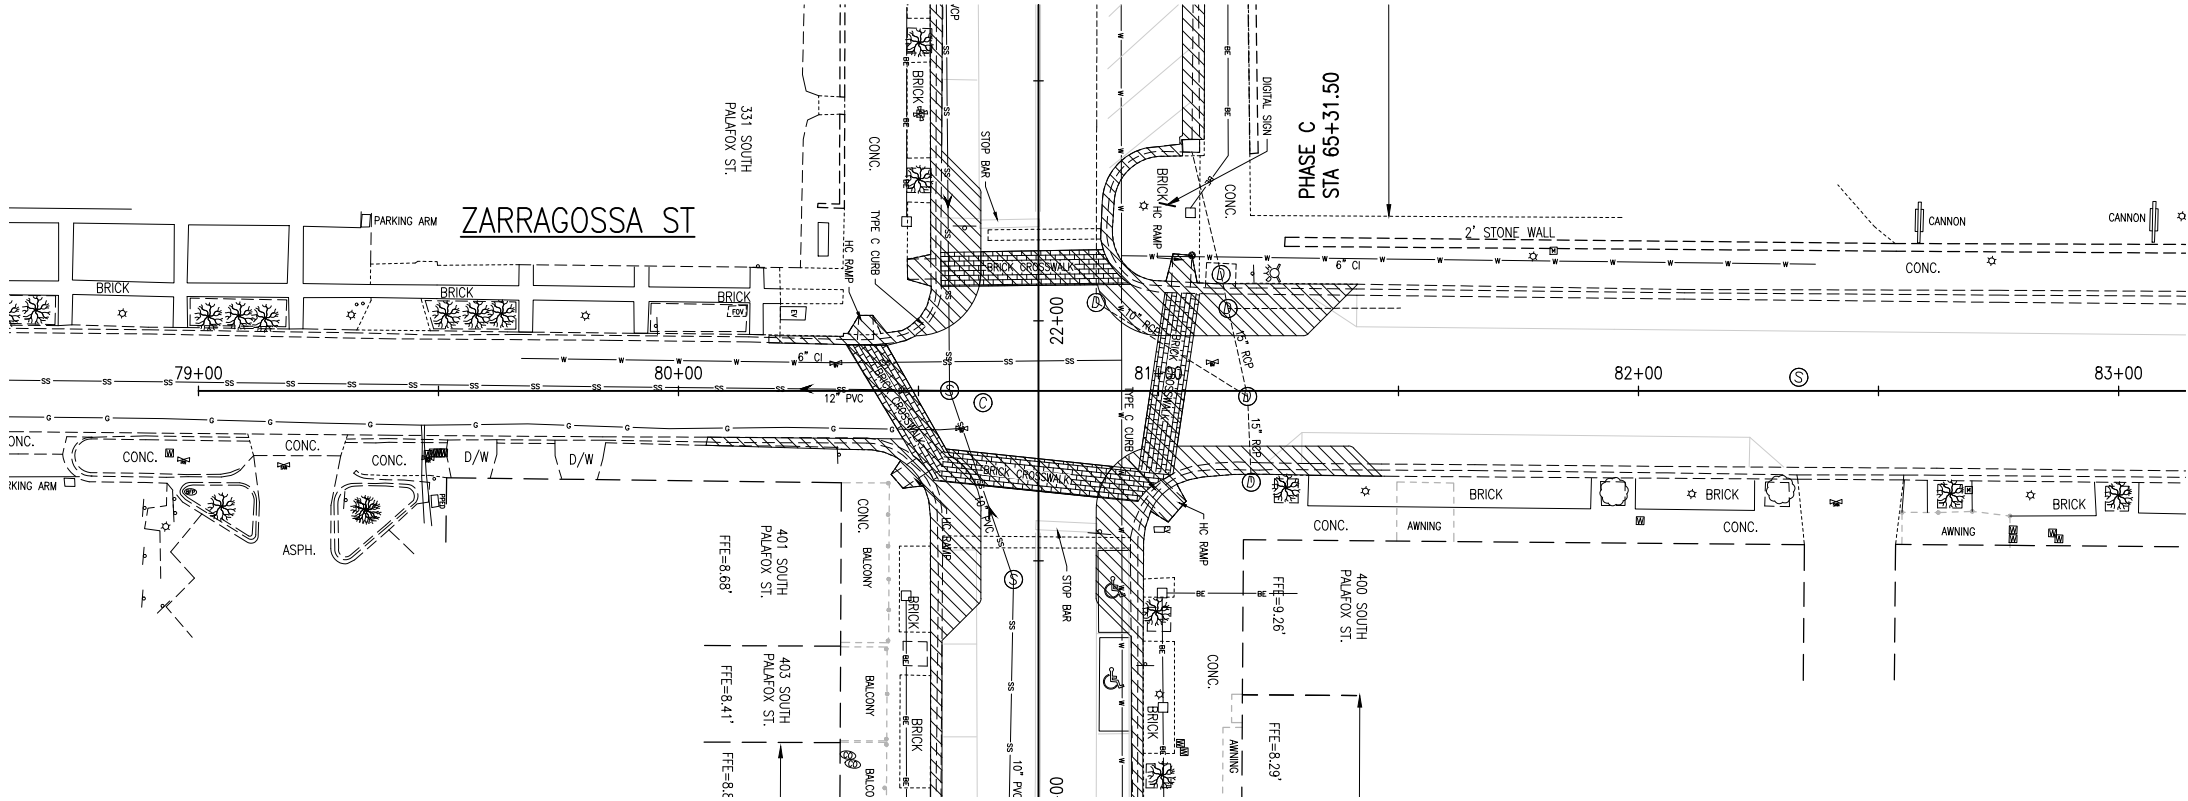

PHASE I

ZARAGPSSA STREET
EXISTING CONDITIONS /
DEMOLITION PLAN

C-211

S. PALAFOX PLACE
PEDESTRIAN
IMPROVEMENTS

PROJECT NO:	NO.	DATE	APPR.	REVISION / ACTION	TAKEN
24324.01					
DESIGNED BY: JUF					
DRAWN BY: RGG					
CHK'D BY: MDL					
PROJ. MGR: JUF					
DATE: JULY 2025					

NOT RELEASED FOR CONSTRUCTION BY DATE

BASKERVILLE-DONOVAN, INC.
ENGINEERING THE SOUTH SINCE 1927



449 W. MAIN ST., PENSACOLA, FL 32502 (850)438-9861

ENGINEERING BUSINESS: EB-0000340

Pensacola - Panama City Beach - Tallahassee - Mobile



This drawing is the property of BASKERVILLE-DONOVAN, INC. and is not to be reproduced in whole or in part. It is not to be used on any other project and is to be returned upon request.

JOHN J. FRICK P.E.
FL Reg. Engineer #96469

 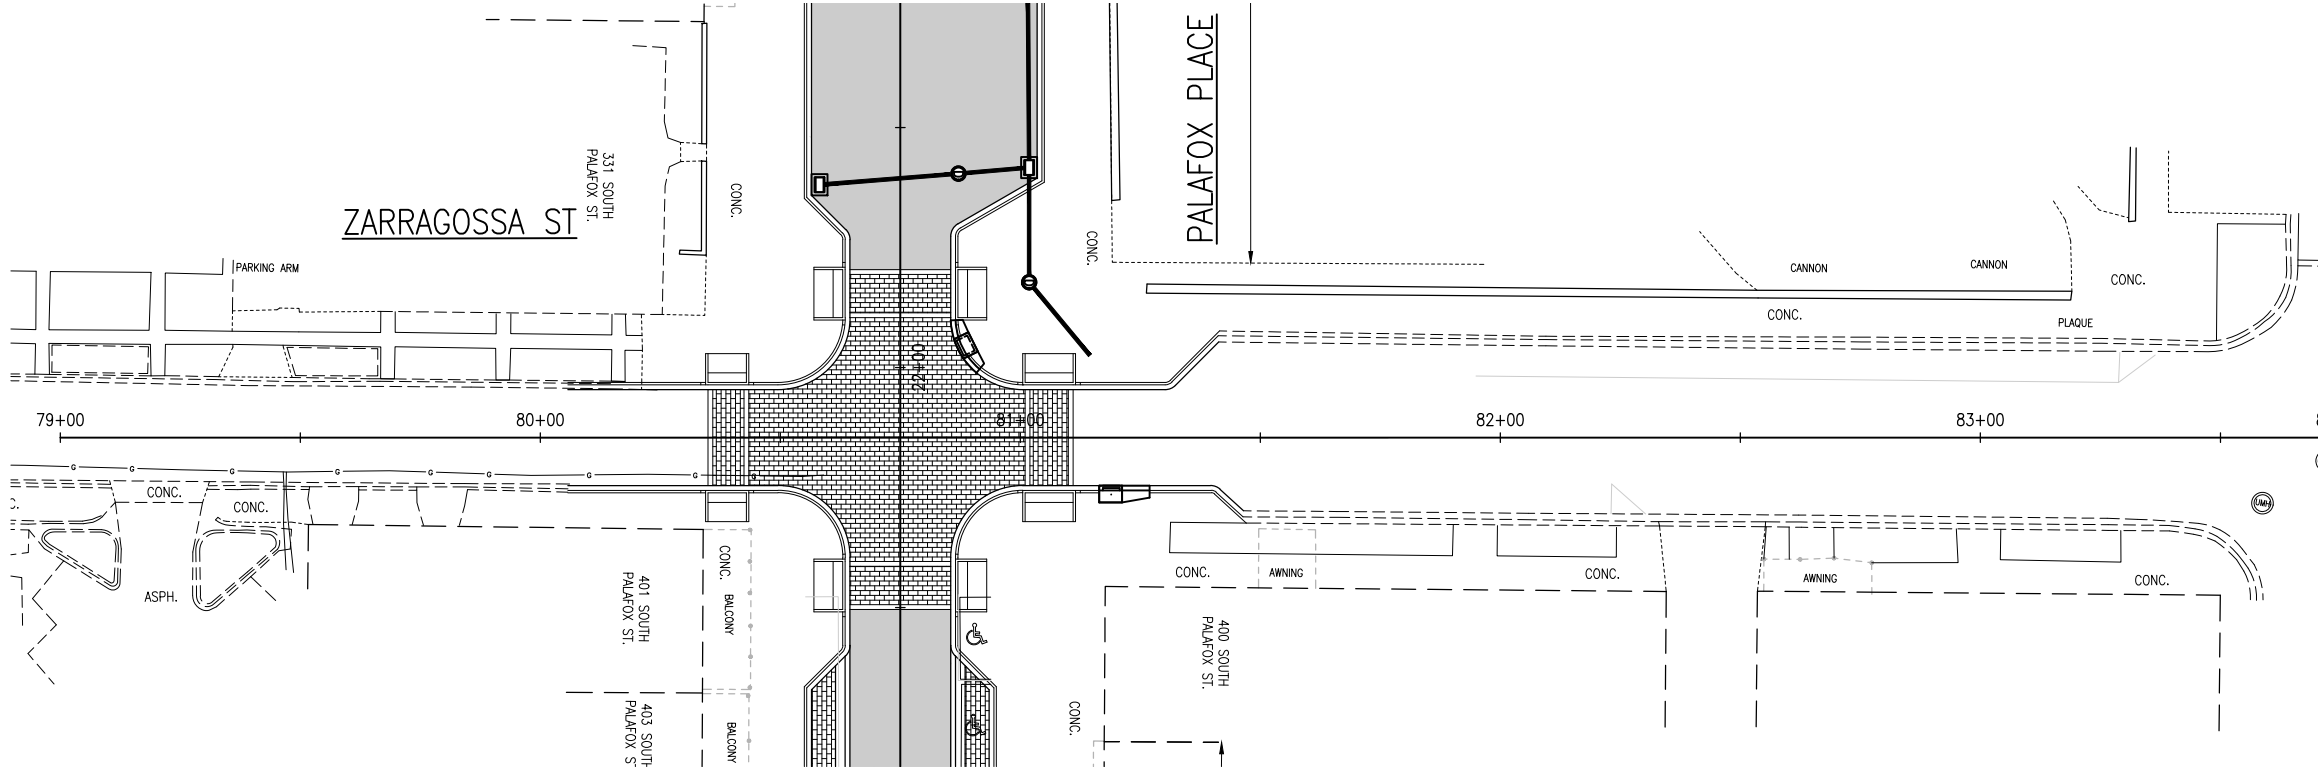

PHASE I

ZARRAGOSSA STREET SIGNAGE / STRIPING PLAN	PROJECT NO:	24324.01	NO.	DATE	APPR.	REVISION/ACTION	TAKEN
	DESIGNED BY:	JJF					
	DRAWN BY:	RG					
	CHKD BY:	MDL					
	PROJ. MGR:	JJF					
DATE:		JULY 2025	NOT RELEASED FOR CONSTRUCTION BY _____ DATE ____/____/____				
C-212		S. PALAFOX PLACE PEDESTRIAN IMPROVEMENTS					
		BASKERVILLE-DONOVAN, INC. ENGINEERING THE SOUTH SINCE 1927 449 W. MAIN ST., PENSACOLA, FL 32502 (850)438-9861 ENGINEERING BUSINESS: EB-0000340 Pensacola - Panama City Beach - Tallahassee - Mobile					
		JASON J. FRICK, P.E. FL Reg. Engineer #56469					
This drawing is the property of BASKERVILLE-DONOVAN, INC. and is not to be reproduced in whole or in part. It is not to be used on any other project and is to be returned upon request.							

 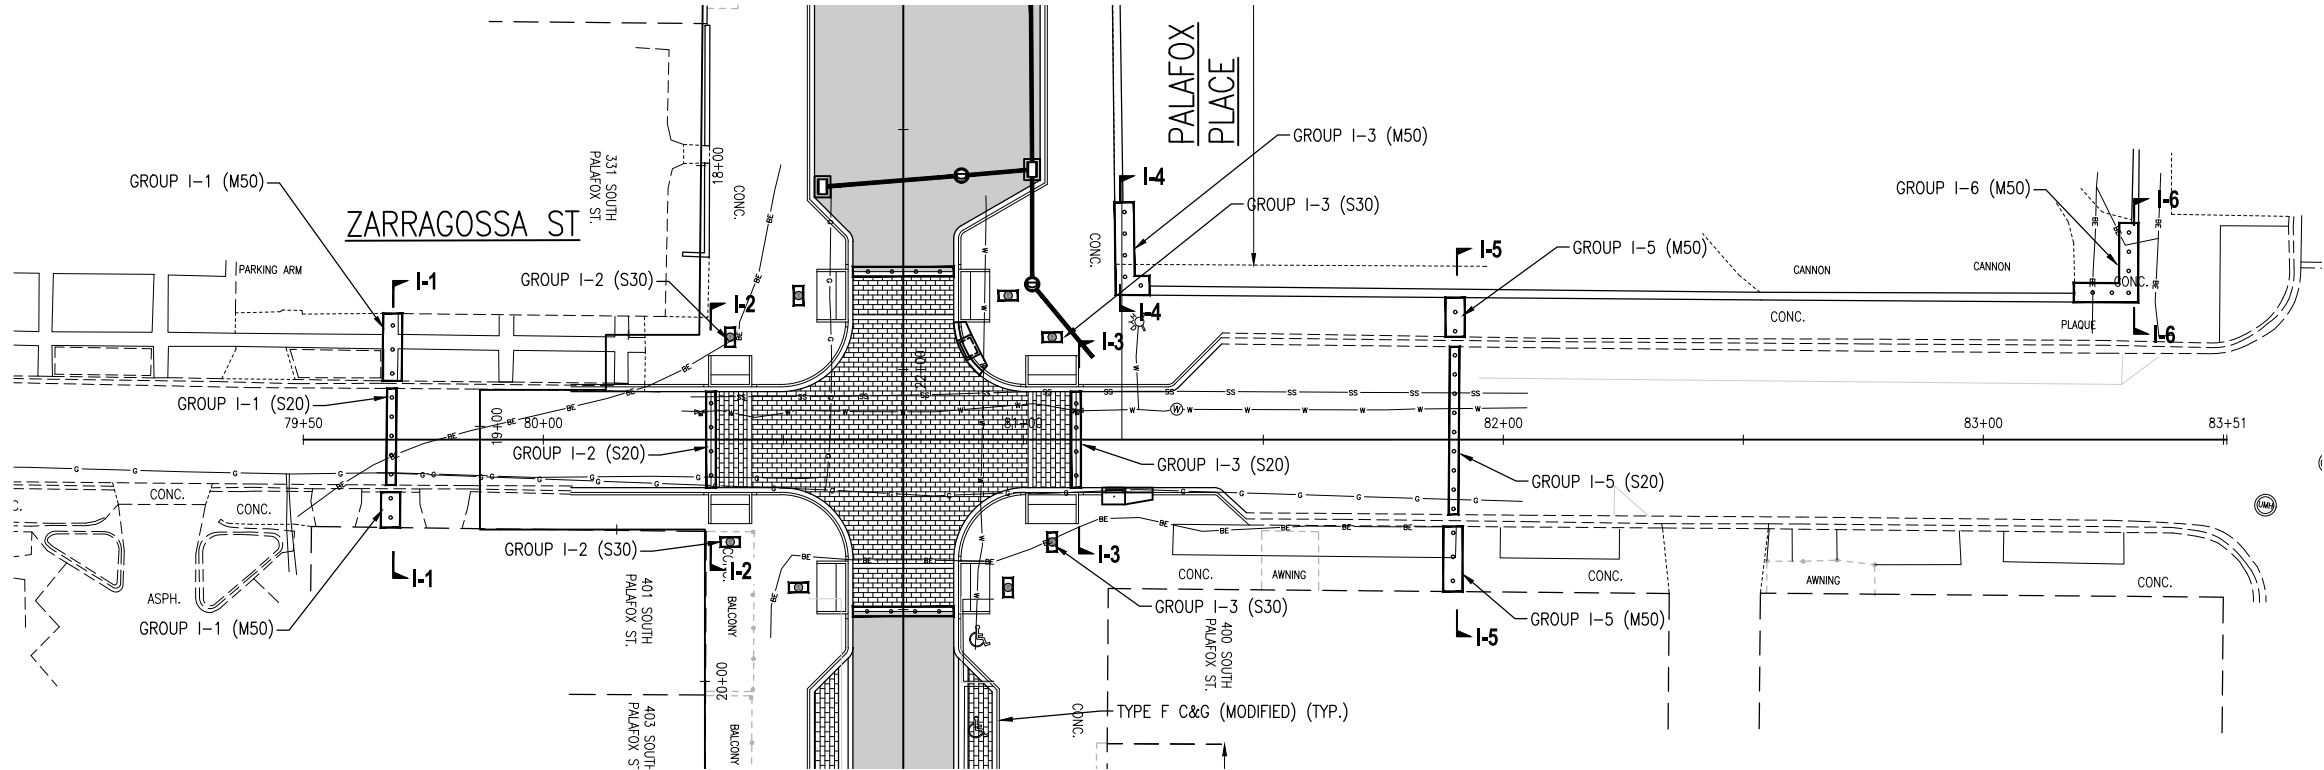

- NOTES:
1. THE LOCATIONS OF BOLLARDS SHOWN ON THIS PLAN ARE BASED ON AVAILABLE UTILITY INFORMATION. IN THE EVENT OF A DISCOVERED CONFLICT WITH EXISTING UTILITIES DURING CONSTRUCTION, THE CONTRACTOR SHALL IMMEDIATELY NOTIFY THE ENGINEER/LANDSCAPE ARCHITECT AND COORDINATE FIELD ADJUSTMENTS TO BOLLARD PLACEMENT. THE CONTRACTOR SHALL VERIFY UTILITY LOCATIONS THROUGH FLORIDA 811 (SUNSHINE 811) OR OTHER APPROVED METHODS BEFORE COMMENCING WORK.
 2. SEE SHEET C-215 (BOLLARD SCHEDULE) FOR GROUP IDENTIFICATION AND CORRESPONDING SIZE/STYLE.

ZARRAGOSSA STREET
BOLLARD PLAN

S. PALAFOX PLACE
PEDESTRIAN
IMPROVEMENTS

PROJECT NO:	NO.	DATE	APPR.	REVISION/ACTION TAKEN
24324.01				
DESIGNED BY: JUF				
DRAWN BY: RGG				
CHKD BY: MDL				
PROJ. MGR: JUF				
DATE: JULY 2025				

C-213

BASKERVILLE-DONOVAN, INC.
ENGINEERING THE SOUTH SINCE 1927


449 W. MAIN ST., PENSACOLA, FL 32502 (850)438-9861
ENGINEERING BUSINESS: EB-0000340

Pensacola - Panama City Beach - Tallahassee - Mobile


This drawing is the property of BASKERVILLE-DONOVAN, INC. and is not to be reproduced in whole or in part. It is not to be used on any other project and is to be returned upon request.

JOHN J. FRICK, P.E.
FL Reg. Engineer #96469


E:\DWC\243\24324.03 Downtown Resurfacing\C-214 Bollard-Xsec-Zarragossa.dwg, Jul 09, 2025 - 10:56:39AM, rgeiger

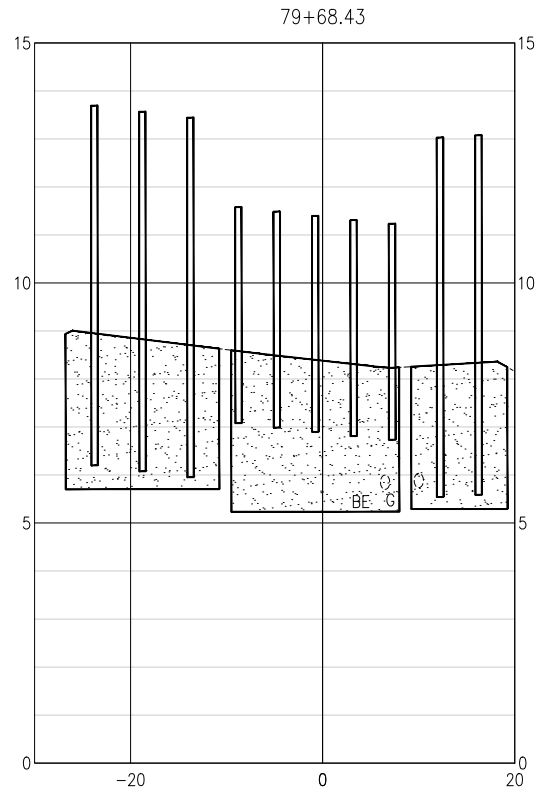


SECTION I-1

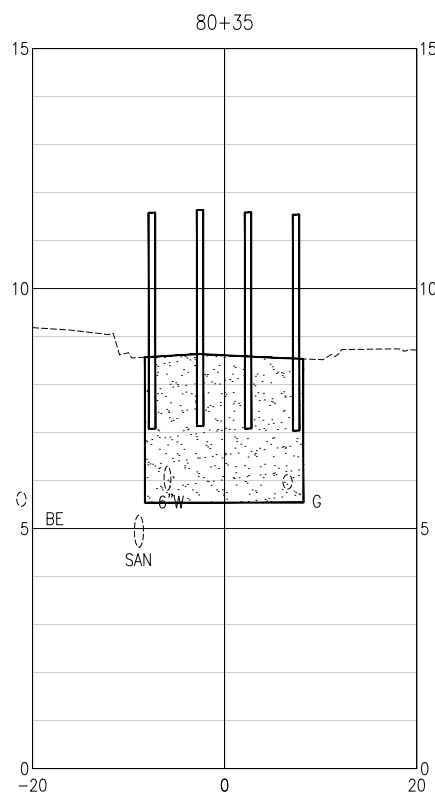


SECTION I-2

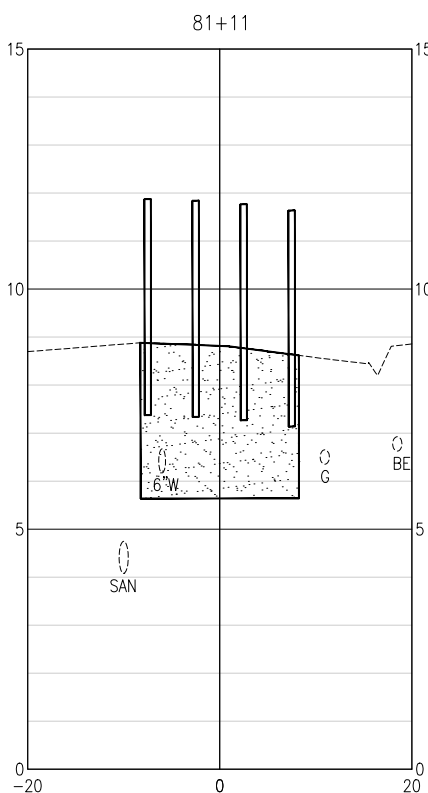


SECTION I-3

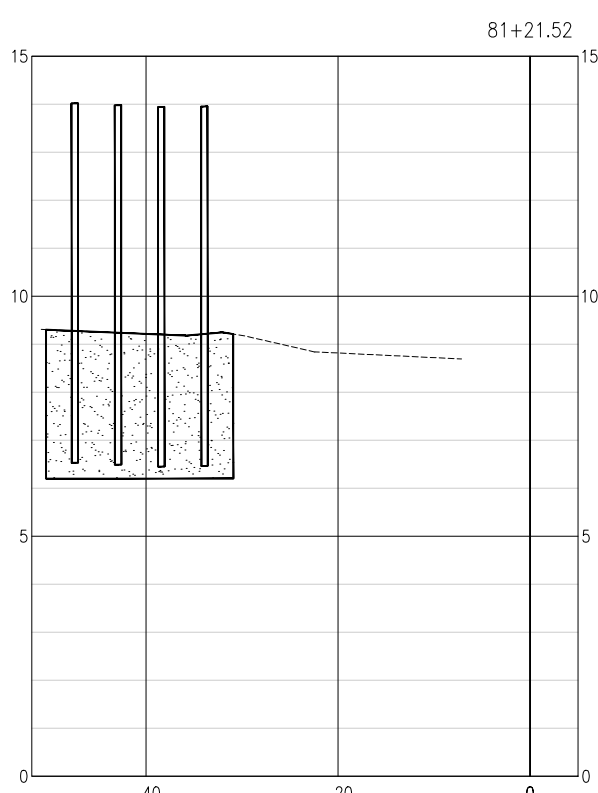


SECTION I-4

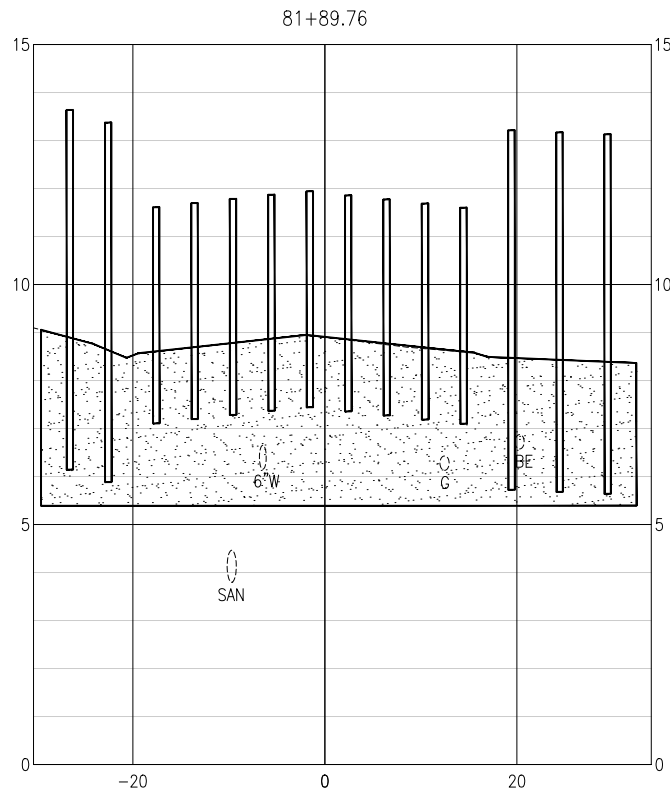

SECTION I-5

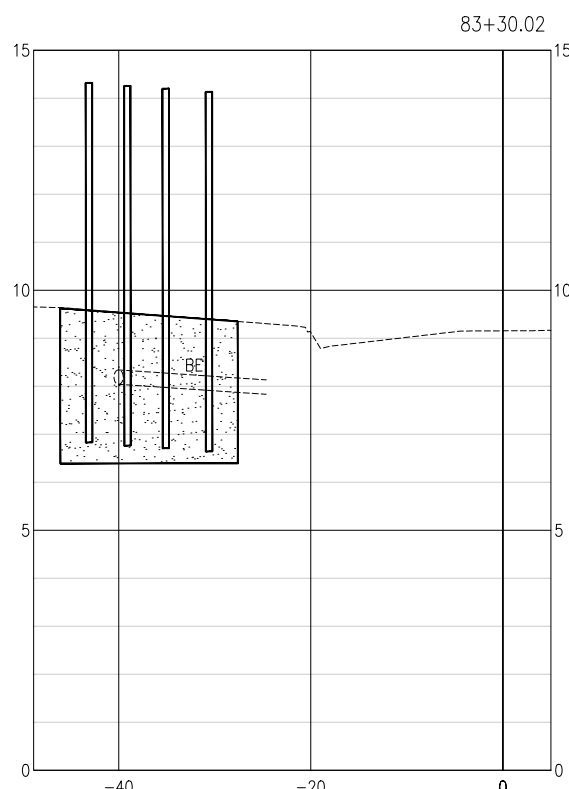

SECTION I-6

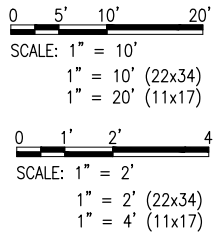

ZARRAGOSSA STREET CROSS-SECTIONS	PROJECT NO: 24324.01	NO.	DATE	APPR.	REVISION/ACTION TAKEN
	DESIGNED BY: JFJ DRAWN BY: RGG CHKD BY: MDL PROJ. MGR: JFJ DATE: JULY 2025				
C-214	S. PALAFOX PLACE PEDESTRIAN IMPROVEMENTS				
	BASKERVILLE-DONOVAN, INC. ENGINEERING THE SOUTH SINCE 1927 449 W. MAIN ST., PENSACOLA, FL 32502 (850)438-9861 ENGINEERING BUSINESS: EB-0000340 Pensacola - Panama City Beach - Tallahassee - Mobile This drawing is the property of BASKERVILLE-DONOVAN, INC. and is not to be reproduced in whole or in part. It is not to be used on any other project and is to be returned upon request.				



BOLLARD GROUP	BOLLARD ID	LOCATION	QUANTITY	MODEL NUMBER	ASTM STANDARD	BASIS OF DESIGN	MANUFACTURER	COVER
A-1 (M50)	1-6	PHASE A	6	R-1009-12	M50	F2656-M50	RELANCE	R-7599
A-1 (S20)	7-13	PHASE A	7	CT6000 IR	S20	F3016-S20	1800BOLLARDS	STAINLESS STEEL DOME TOP
A-2 (S30)	14-15	PHASE A	2	R-1010	S30	F3016-S30	RELANCE	R-7595
A-2 (S20)	16-19	PHASE A	4	CT6000 IR	S20	F3016-S20	1800BOLLARDS	STAINLESS STEEL DOME TOP
A-3 (S30)	20-21	PHASE A	2	R-1010	S30	F3016-S30	RELANCE	R-7595
A-3 (S20)	22-25	PHASE A	4	CT6000 IR	S20	F3016-S20	1800BOLLARDS	STAINLESS STEEL DOME TOP
B-1 (S30)	26-27	PHASE B	2	R-1010	S30	F3016-S30	RELANCE	R-7595
B-1 (S20)	28-31	PHASE B	4	CT6000 IR	S20	F3016-S20	1800BOLLARDS	STAINLESS STEEL DOME TOP
B-2 (S30)	32-33	PHASE B	2	R-1010	S30	F3016-S30	RELANCE	R-7595
B-2 (S20)	34-37	PHASE B	4	CT6000 IR	S20	F3016-S20	1800BOLLARDS	STAINLESS STEEL DOME TOP
C-1 (S30)	38-39	PHASE C	2	R-1010	S30	F3016-S30	RELANCE	R-7595
C-1 (S20)	40-43	PHASE C	4	CT6000 IR	S20	F3016-S20	1800BOLLARDS	STAINLESS STEEL DOME TOP
C-2 (S30)	44-45	PHASE C	2	R-1010	S30	F3016-S30	RELANCE	R-7595
C-2 (S20)	46-49	PHASE C	4	CT6000 IR	S20	F3016-S20	1800BOLLARDS	STAINLESS STEEL DOME TOP
D-1 (S30)	50-51	PHASE D	2	R-1010	S30	F3016-S30	RELANCE	R-7595
D-1 (S20)	52-55	PHASE D	4	CT6000 IR	S20	F3016-S20	1800BOLLARDS	STAINLESS STEEL DOME TOP
D-2 (S30)	56-57	PHASE D	2	R-1010	S30	F3016-S30	RELANCE	R-7595
D-2 (S20)	58-61	PHASE D	4	CT6000 IR	S20	F3016-S20	1800BOLLARDS	STAINLESS STEEL DOME TOP
D-3 (M50)	62-74	PHASE D	13	R-1009-12	M50	F2656-M50	RELANCE	R-7599
D-3 (S20)	75-79	PHASE D	5	CT6000 IR	S20	F3016-S20	1800BOLLARDS	STAINLESS STEEL DOME TOP
E-1 (M50)	80-81	PHASE E	2	R-1009-12	M50	F2656-M50	RELANCE	R-7599
E-1 (S20)	82-89	PHASE E	8	CT6000 IR	S20	F3016-S20	1800BOLLARDS	STAINLESS STEEL DOME TOP
E-2 (S30)	90-91	PHASE E	2	R-1010	S30	F3016-S30	RELANCE	R-7595
E-2 (S20)	92-94	PHASE E	3	CT6000 IR	S20	F3016-S20	1800BOLLARDS	STAINLESS STEEL DOME TOP
E-3 (S30)	95-96	PHASE E	2	R-1010	S30	F3016-S30	RELANCE	R-7595
E-3 (S20)	97-99	PHASE E	3	CT6000 IR	S20	F3016-S20	1800BOLLARDS	STAINLESS STEEL DOME TOP
E-4 (M50)	100-102	PHASE E	3	R-1009-12	M50	F2656-M50	RELANCE	R-7599
E-4 (S20)	103-108	PHASE E	6	CT6000 IR	S20	F3016-S20	1800BOLLARDS	STAINLESS STEEL DOME TOP
F-1 (S20)	109-110	PHASE F	6	R-1009-12	M50	F2656-M50	RELANCE	R-7599
F-1 (M50)	111-116	PHASE F	2	CT6000 IR	S20	F3016-S20	1800BOLLARDS	STAINLESS STEEL DOME TOP
F-2 (S30)	117-118	PHASE F	2	R-1010	S30	F3016-S30	RELANCE	R-7595
F-2 (S20)	119-122	PHASE F	4	CT6000 IR	S20	F3016-S20	1800BOLLARDS	STAINLESS STEEL DOME TOP
F-3 (S30)	123-124	PHASE F	2	R-1010	S30	F3016-S30	RELANCE	R-7595
F-3 (S20)	125-128	PHASE F	4	CT6000 IR	S20	F3016-S20	1800BOLLARDS	STAINLESS STEEL DOME TOP
F-4 (M50)	129-133	PHASE F	5	R-1009-12	M50	F2656-M50	RELANCE	R-7599
F-4 (S20)	134-138	PHASE F	5	CT6000 IR	S20	F3016-S20	1800BOLLARDS	STAINLESS STEEL DOME TOP
G-1 (M50)	139-142	PHASE G	4	R-1009-12	M50	F2656-M50	RELANCE	R-7599
G-1 (S20)	143-150	PHASE G	8	CT6000 IR	S20	F3016-S20	1800BOLLARDS	STAINLESS STEEL DOME TOP
G-2 (S30)	151-152	PHASE G	2	R-1010	S30	F3016-S30	RELANCE	R-7595
G-2 (S20)	153-156	PHASE G	4	CT6000 IR	S20	F3016-S20	1800BOLLARDS	STAINLESS STEEL DOME TOP
G-3 (S30)	157-158	PHASE G	2	R-1010	S30	F3016-S30	RELANCE	R-7595
G-3 (S20)	159-162	PHASE G	4	CT6000 IR	S20	F3016-S20	1800BOLLARDS	STAINLESS STEEL DOME TOP
G-4 (M50)	163-168	PHASE G	6	R-1009-12	M50	F2656-M50	RELANCE	R-7599
G-5 (M50)	169-171	PHASE G	3	R-1009-12	M50	F2656-M50	RELANCE	R-7599
G-5 (S20)	172-180	PHASE G	9	CT6000 IR	S20	F3016-S20	1800BOLLARDS	STAINLESS STEEL DOME TOP
G-5 (M50)	181-182	PHASE G	2	R-1009-12	M50	F2656-M50	RELANCE	R-7599
G-6 (M50)	183-190	PHASE G	8	R-1009-12	M50	F2656-M50	RELANCE	R-7599
I-1 (M50)	239-243	PHASE I	5	R-1009-12	M50	F2656-M50	RELANCE	R-7599
I-1 (S20)	244-248	PHASE I	5	CT6000 IR	S20	F3016-S20	1800BOLLARDS	STAINLESS STEEL DOME TOP
I-2 (S30)	249-250	PHASE I	2	R-1010	S30	F3016-S30	RELANCE	R-7595
I-2 (S20)	251-254	PHASE I	4	CT6000 IR	S20	F3016-S20	1800BOLLARDS	STAINLESS STEEL DOME TOP
I-3 (S30)	255-256	PHASE I	2	R-1010	S30	F3016-S30	RELANCE	R-7595
I-3 (S20)	257-260	PHASE I	4	CT6000 IR	S20	F3016-S20	1800BOLLARDS	STAINLESS STEEL DOME TOP
I-4 (M50)	261-265	PHASE I	5	R-1009-12	M50	F2656-M50	RELANCE	R-7599
I-5 (M50)	266-267	PHASE I	2	R-1009-12	M50	F2656-M50	RELANCE	R-7599
I-5 (S20)	268-276	PHASE I	9	CT6000 IR	S20	F3016-S20	1800BOLLARDS	STAINLESS STEEL DOME TOP
I-5 (M50)	277-279	PHASE I	3	R-1009-12	M50	F2656-M50	RELANCE	R-7599
I-6 (M50)	280-285	PHASE I	6	R-1009-12	M50	F2656-M50	RELANCE	R-7599
			237					
		Count						
	M50		79					
	S20		126					
	S30		32					
	Total		237					

NOTE:
BOLLARDS CONCRETE MIS @ 4000 PSI.

Reference	Table								
Model Number	ASTM STANDARD	Manufacturer	Cover						
R-1009-1	F2656-M50	Reliance Foundry	Bollard R-7599						
R-1010	F3016-S30	Reliance Foundry	Bollard R-7595						
CT6000 IRF	F3016-S20	1-800-Bollards	Stainless steel dome top (included)						

C-215 BOLLARDS SCHEDULE	PROJECT NO: 24324.01					S. PALAFOX PLACE PEDESTRIAN IMPROVEMENTS	 BASKERVILLE-DONOVAN, INC. ENGINEERING THE SOUTH SINCE 1927 449 W. MAIN ST., PENSACOLA, FL 32502 (850)438-8661 ENGINEERING BUSINESS: EB-000340 Pensacola - Panama City Beach - Tallahassee - Mobile	This drawing is the property of BASKERVILLE-DONOVAN, INC. and is not to be reproduced in whole or in part. It is not to be used on any other project and is to be returned upon request.
	DESIGNED BY: JUF							
	DRAWN BY: RGG							
	CHKD BY: MDL							
	PROJ. MGR: JUF							
	DATE: JULY 2025							
		NOT RELEASED FOR CONSTRUCTION BY		DATE		JASON J. FRICK PE FL Reg. Engineer #56469		


E:\DWG\243\24324.03 Downtown Resurfacing\C-900-901 Dtlis.dwg, Jul 09, 2025 - 10:56:51AM, rgeiger

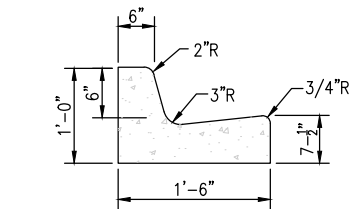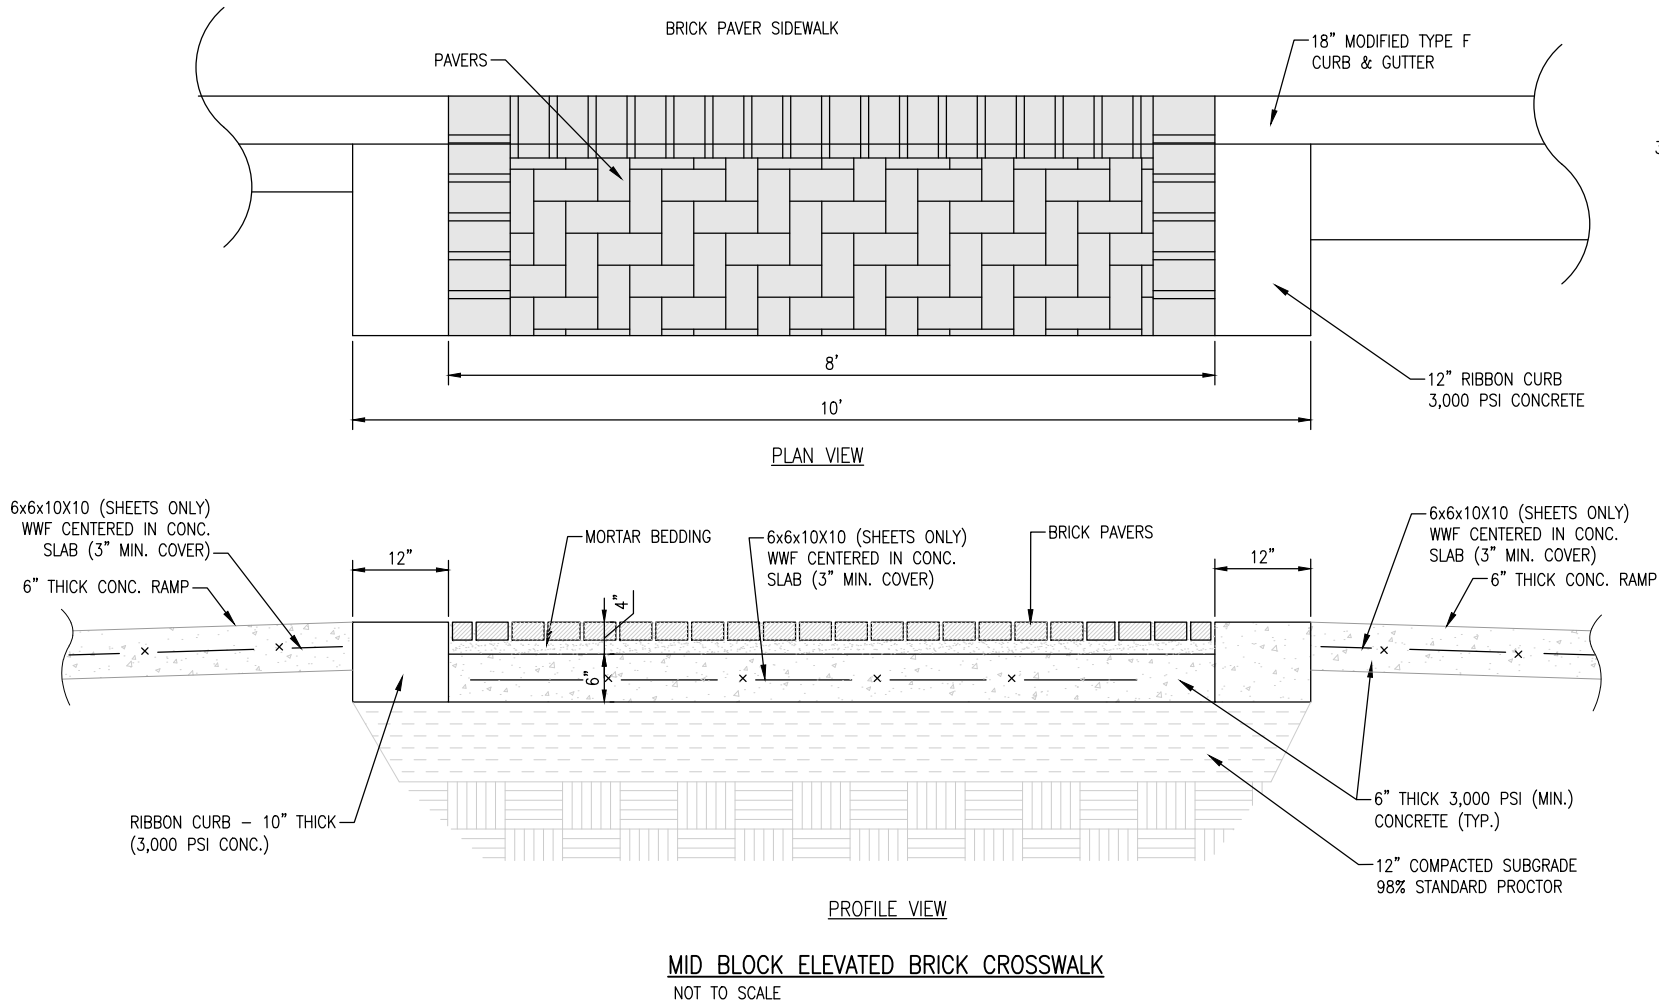

- NOTE:**
1. ALL CURB TO HAVE DUMMY JOINT AT 10' ON CENTER.
MIN. DEPTH OF JOINT TO BE 2".
 2. EXPANSION JOINTS ARE TO BE 60' ON CENTER.
TYPICAL
FOR ALL CURB.






MODIFIED TYPE "F" CURB & GUTTER
NOT TO SCALE

DETECTABLE WARNING PAVER DETAIL
NOT TO SCALE

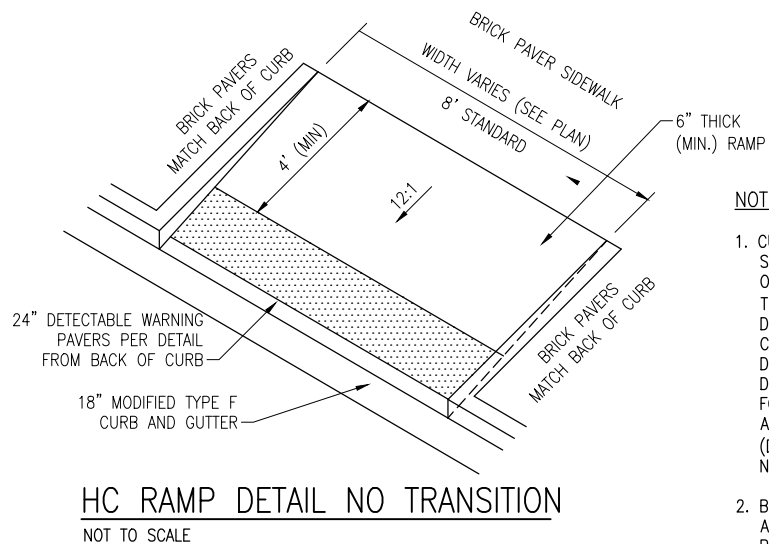


NOTES:

1. CURB RAMP DETECTABLE WARNING SURFACES SHALL EXTEND THE FULL WIDTH OF THE RAMP AND IN THE DIRECTION OF TRAVEL 24" FROM THE BACK OF CURB. DETECTABLE WARNING SURFACES SHALL BE CONSTRUCTED BY TEXTURING A TRUNCATED DOME PATTERN IN CONFORMANCE WITH U.S. DEPARTMENT OF JUSTICE A.D.A. STANDARDS FOR ACCESSIBLE DESIGN, A.D.A. ACCESSIBILITY GUIDELINES, SECTION 4.29.2, (DETAIL SHOWN). TRANSITION SLOPES ARE NOT TO HAVE DETECTABLE WARNINGS.
2. BRICK TYPES AND PATTERNS SHALL BE IN ACCORDANCE WITH LANDSCAPE ARCHITECT PLANS.

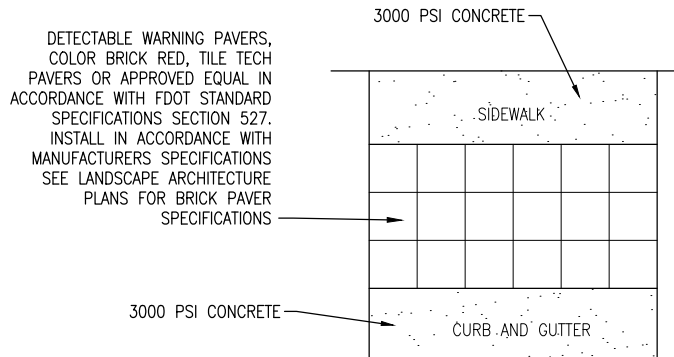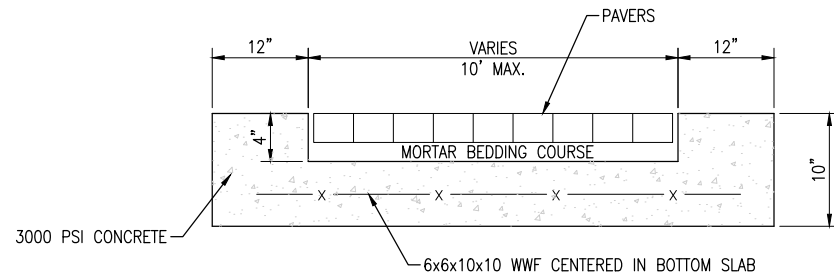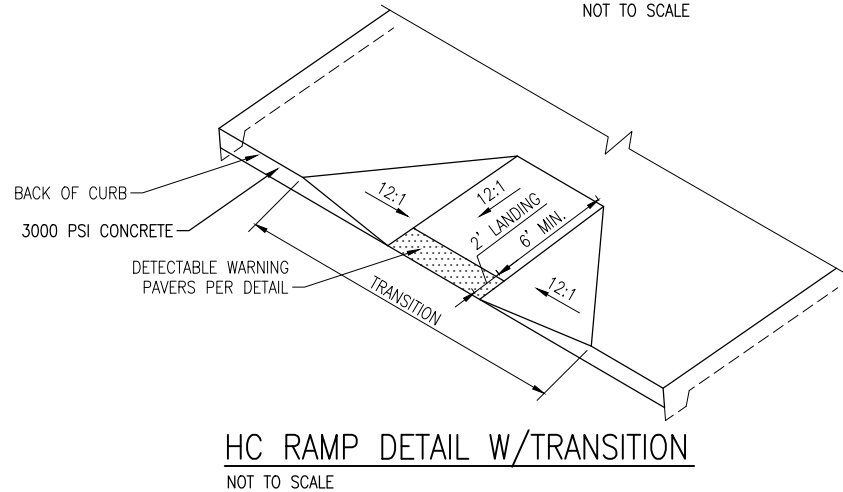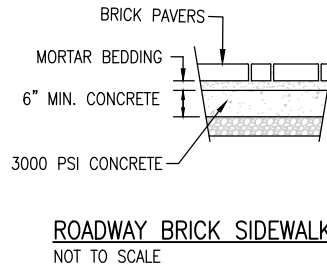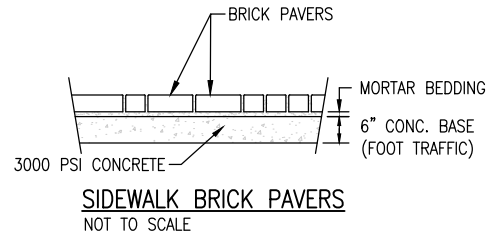

DETAILS	PROJECT NO: 24324.01	NO.	DATE	APPR.	REVISION/ACTION TAKEN
	DESIGNED BY: JUF				
	DRAWN BY: RGG				
C-900	CHK'D BY: MDL				
	PROJ. MGR: JUF				
	DATE: JULY 2025				
NOT RELEASED FOR CONSTRUCTION BY DATE					
S. PALAFOX PLACE PEDESTRIAN IMPROVEMENTS					
BASKERVILLE-DONOVAN, INC. ENGINEERING THE SOUTH SINCE 1927 449 W. MAIN ST., PENSACOLA, FL 32502 (850) 438-9861 ENGINEERING BUSINESS: EB-00000340 Pensacola - Panama City Beach - Tallahassee - Mobile This drawing is the property of BASKERVILLE-DONOVAN, INC. and is not to be reproduced in whole or in part. It is not to be used on any other project and is to be returned upon request.					

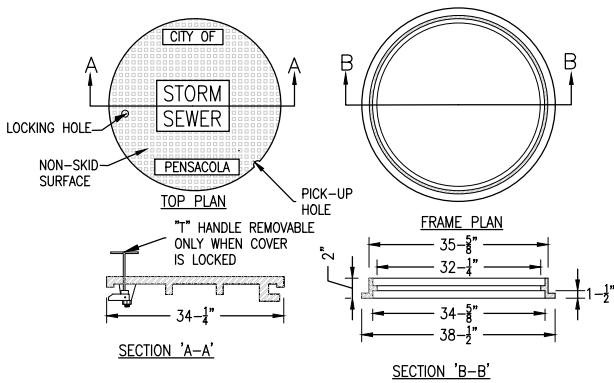


NOTE:
NEENAH FOUNDRY CO. FRAME & COVER NO.R-5900-H WITH LOCKING DEVICE
TYPE J-T" HANDLE BAR LOCK OR APPROVED EQUAL.

COVER PATTERN TO INCLUDE WORDS
"STORM SEWER"



34" MANHOLE FRAME & COVER

NOT TO SCALE

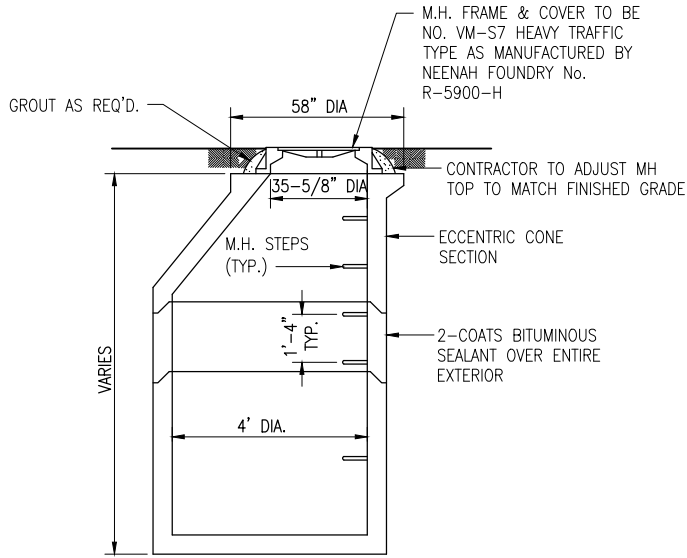

JUNCTION BOX

NOT TO SCALE

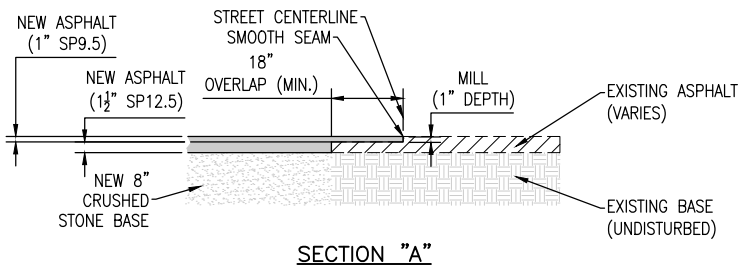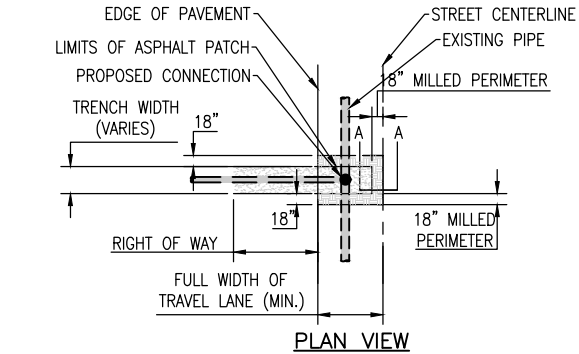


STREET CUT & PATCH

NOT TO SCALE

PATCH NOTES:

1. ASPHALTIC CONCRETE PAVEMENT JOINTS SHALL BE MECHANICALLY SAWED.
 2. SURFACE TREATMENT PAVED JOINTS SHALL BE LAPPED AND FEATHERED.
 3. SURFACE REPLACEMENT COURSE TO BE 1-1/2" TYPE SP-12.5 OVERLAIN WITH 1" TYPE SP-9.5 ASPHALTIC CONCRETE.
 4. SUB BASE MATERIAL TO BE PLACED AND COMPACTED IN 8" LIFTS TO A MINIMUM OF 100% STANDARD PROCTOR.
 5. MINIMUM SURFACE REPLACEMENT COURSE OF LONGITUDINAL CUTS TO BE ONE HALF OF EXISTING ROAD OR 12' MINIMUM. SHOULD PAVEMENT REMOVAL EXTEND PAST STREET CENTERLINE, THE SURFACE REPLACEMENT COURSE SHALL EXTEND THE FULL WIDTH OF THE ROADWAY.
 6. LONGITUDINAL CUT REPLACEMENT BASE SHALL BE FULL DEPTH ASPHALTIC CONCRETE OR 8" CRUSHED STONE.
 7. ANY VARIANCE MUST BE APPROVED ON INDIVIDUAL BASIS BY THE CITY ENGINEER.
 8. PERMIT FROM ENGINEERING AND INSPECTION BY PUBLIC WORKS IS REQUIRED. SEE INSPECTION INSTRUCTIONS ATTACHED.
- CONTACT PUBLIC WORKS AND ALL EMERGENCY SERVICES (POLICE, FIRE & EMERGENCY MEDICAL SERVICES) BEFORE COMPLETELY CLOSING A ROAD. NOTIFY THE ABOVE AGAIN ONCE THE ROAD HAS BEEN RE-OPENED.

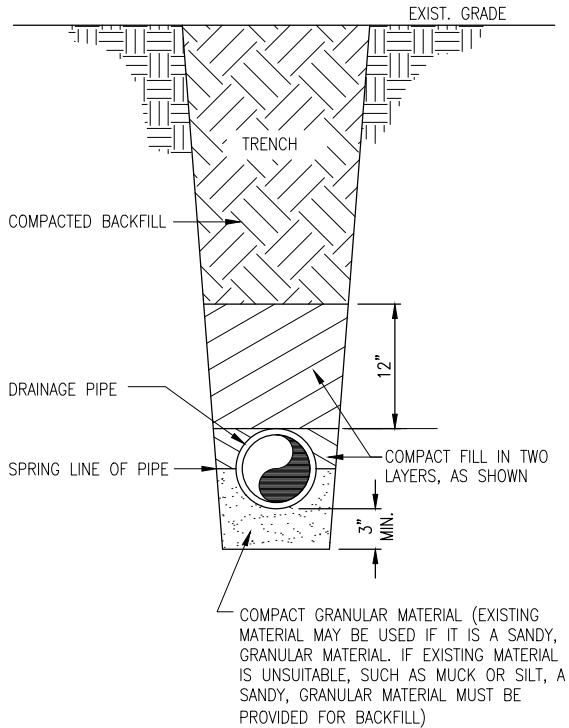


TYPICAL PIPE BEDDING FOR STORM DRAINS

NOT TO SCALE

PROJECT NO:	24324.01	NO.	DATE	APPR.	REVISION/ACTION TAKEN
DESIGNED BY:	JJF				
DRAWN BY:	RCG				
CHK'D BY:	MDL				
PROJ. MGR:	JJF				
DATE:	JULY 2025				

E:\DWC\243\24324.03 Downtown Resurfacing\C-902 RaisedCrosswalk.dwg, Jul 09, 2025 - 10:56:56AM, rgeiger

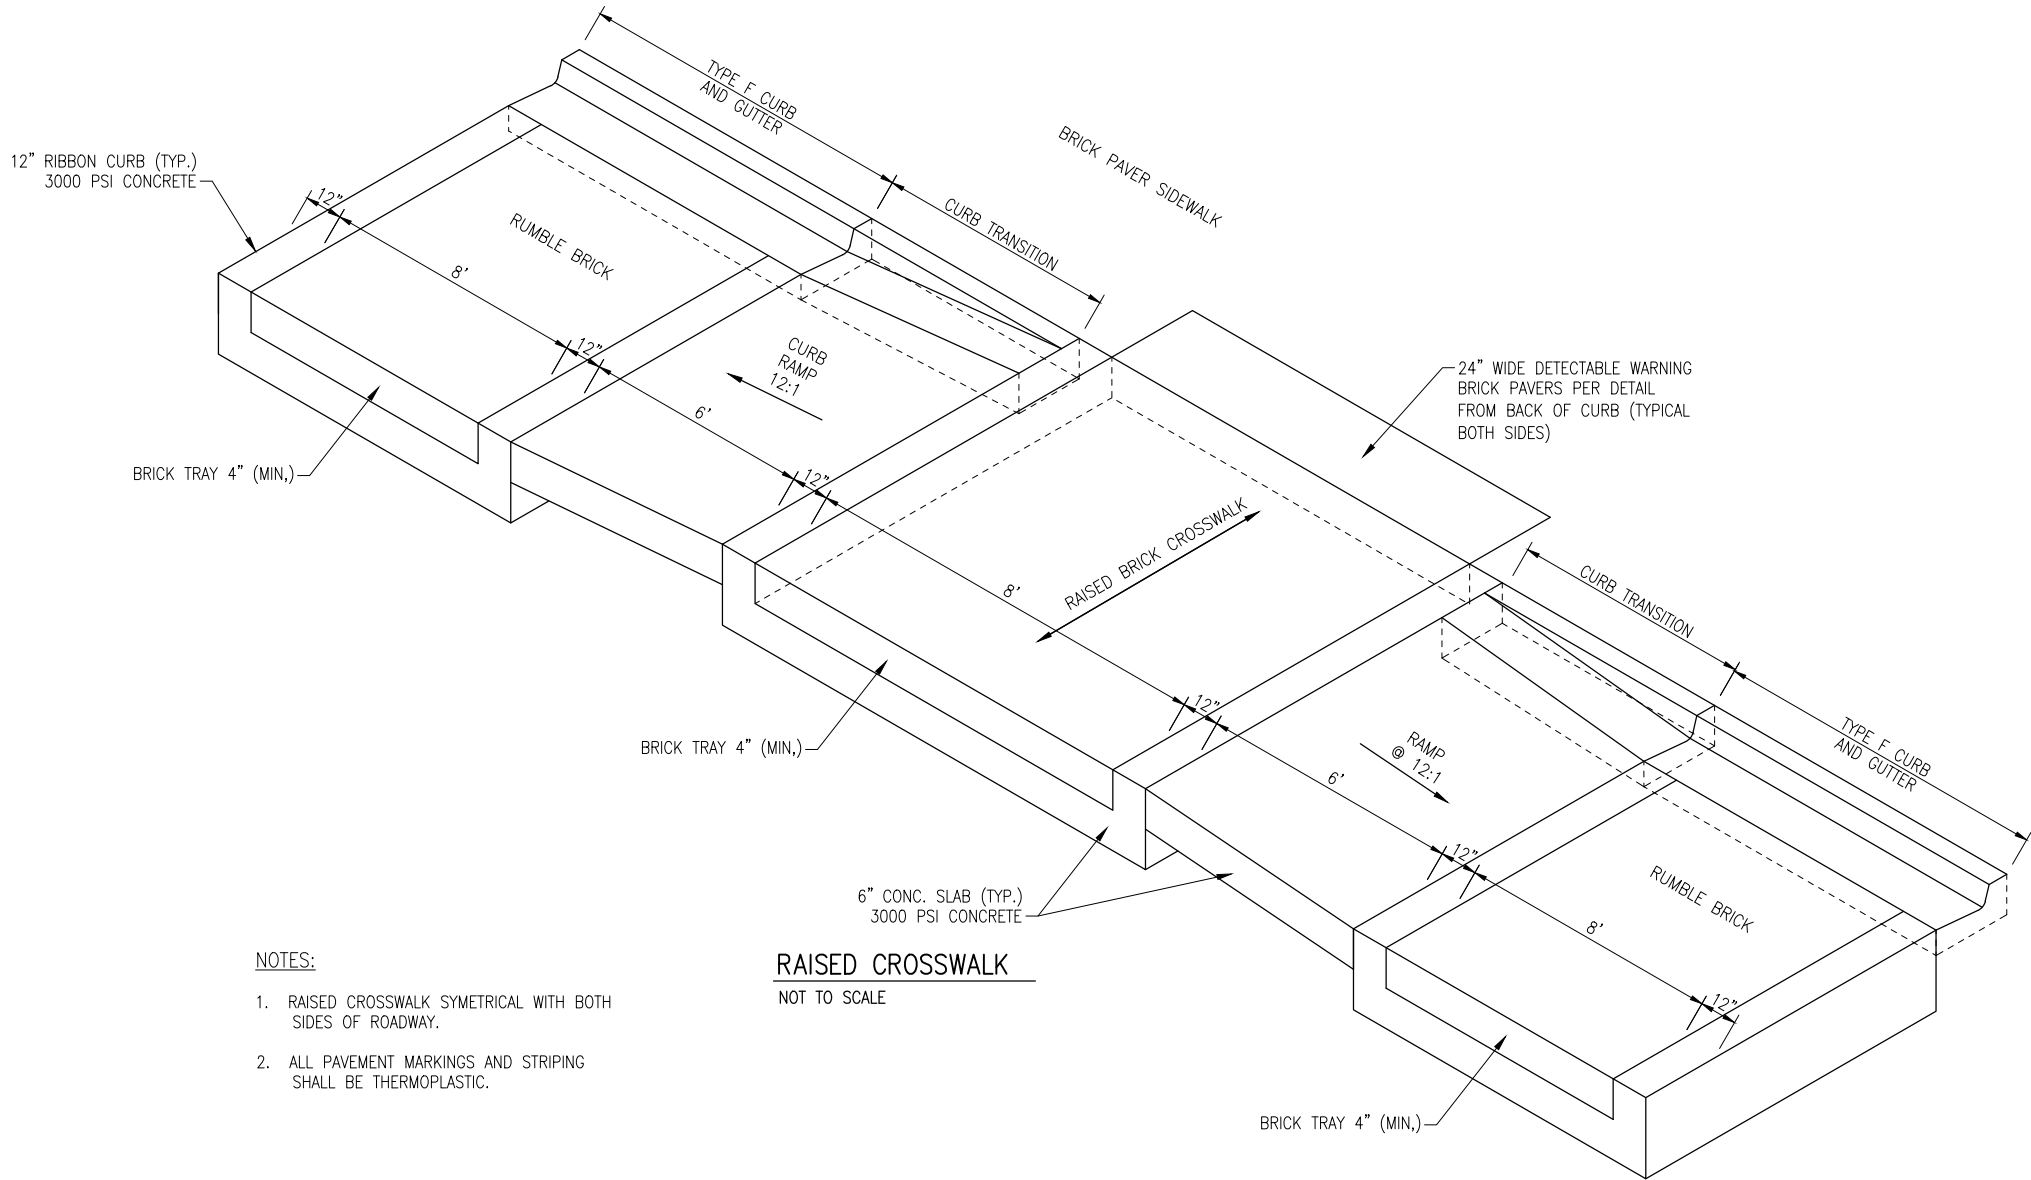


NOTES:

1. RAISED CROSSWALK SYMETRICAL WITH BOTH SIDES OF ROADWAY.
2. ALL PAVEMENT MARKINGS AND STRIPING SHALL BE THERMOPLASTIC.


RAISED CROSSWALK

NOT TO SCALE

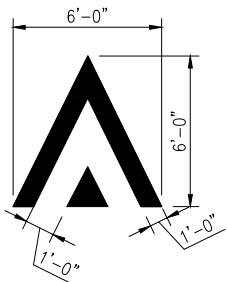

VERTICAL DEFLECTION MARKING

NOT TO SCALE

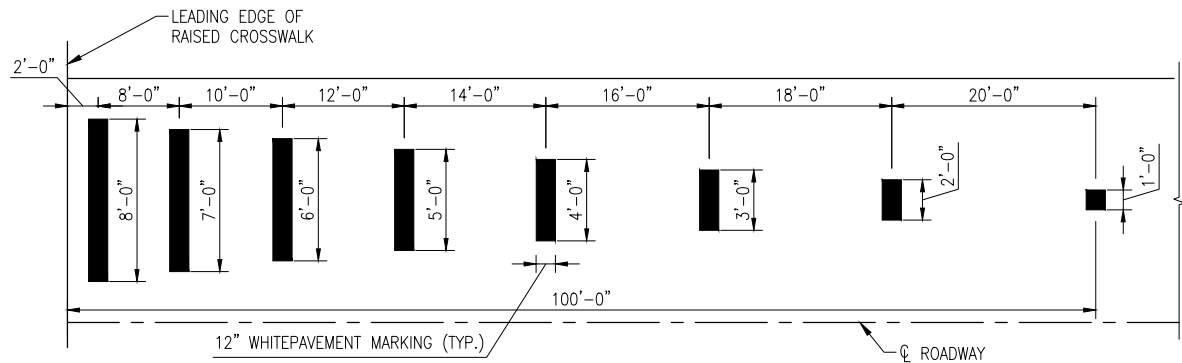

VERTICAL DEFLECTION ADVANCE WARNING MARKING

NOT TO SCALE


DETAILS

DOWNTOWN PENSACOLA
ROAD OVERLAY PROJECT


PROJECT NO.	NO.	DATE	APPR.	REVISION/ACTION TAKEN
125501.01				
DESIGNED BY: JUF				
DRAWN BY: RGG				
CHK'D BY: MDL				
PROJ. MGR: MDL				
DATE: AUGUST 2023				

NOT RELEASED FOR CONSTRUCTION BY


DATE

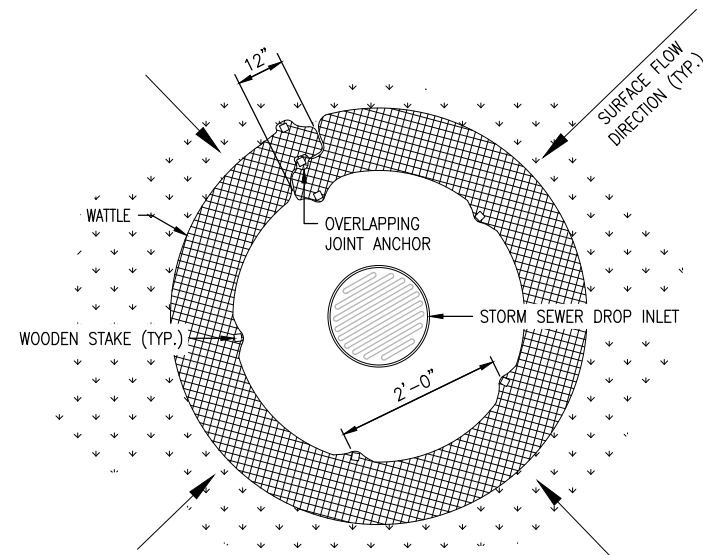


WATTLE DROP INLET PROTECTION DETAIL – PLAN VIEW
NOT TO SCALE

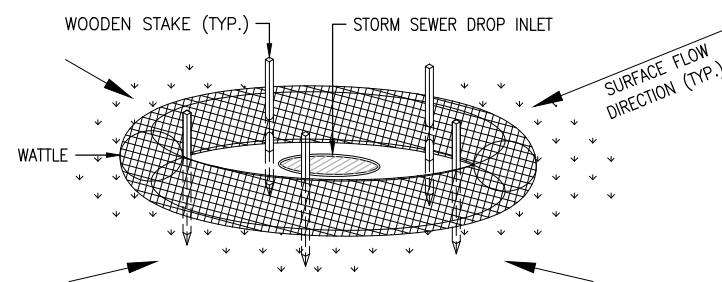


WATTLE DROP INLET PROTECTION DETAIL
NOT TO SCALE

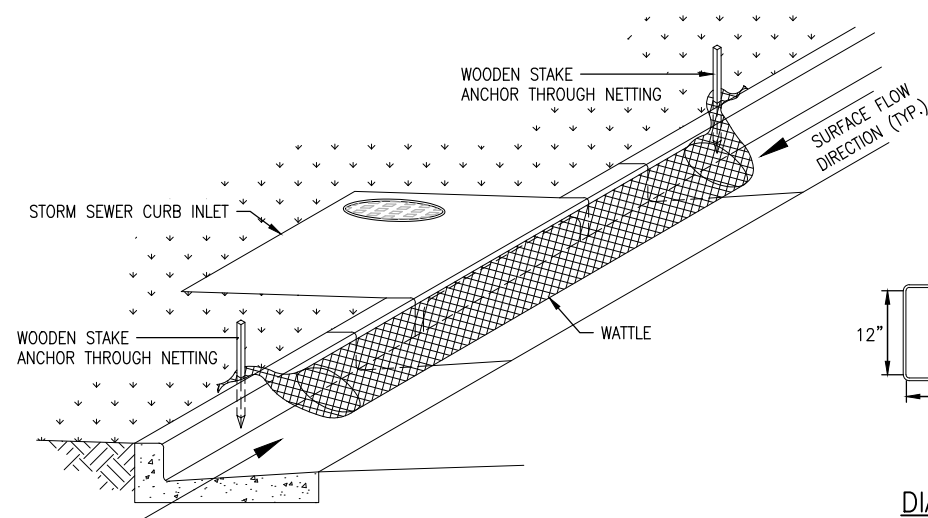


WATTLE CURB INLET PROTECTION DETAIL
NOT TO SCALE

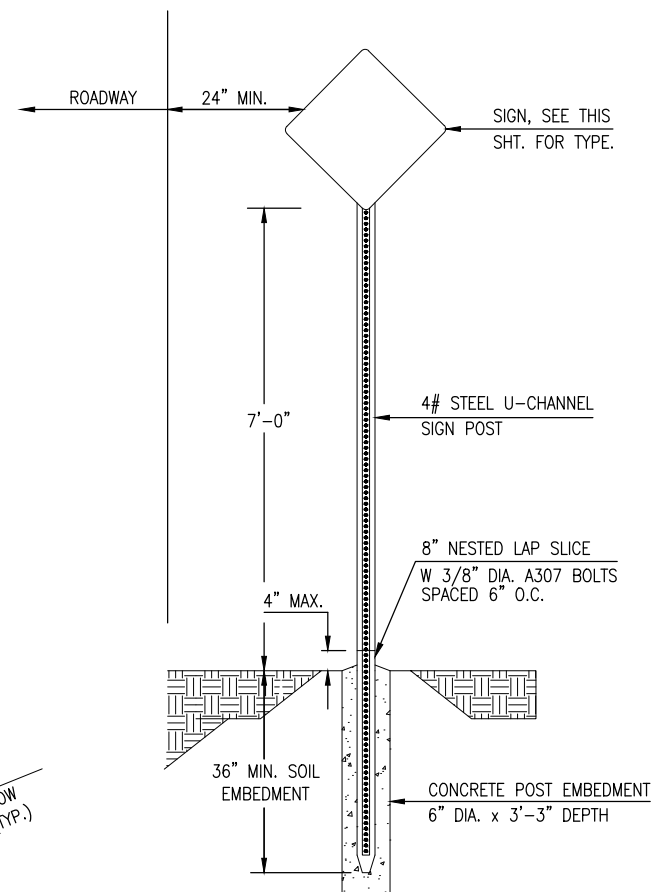

TYPICAL SIGN INSTALLATION DETAIL
NOT TO SCALE

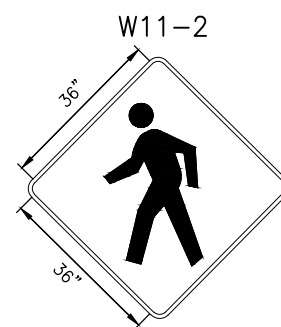


PEDESTRIAN
NOT TO SCALE

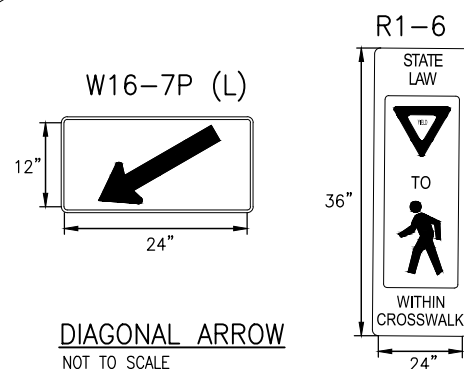



DIAGONAL ARROW
NOT TO SCALE

YIELD TO PED.
NOT TO SCALE

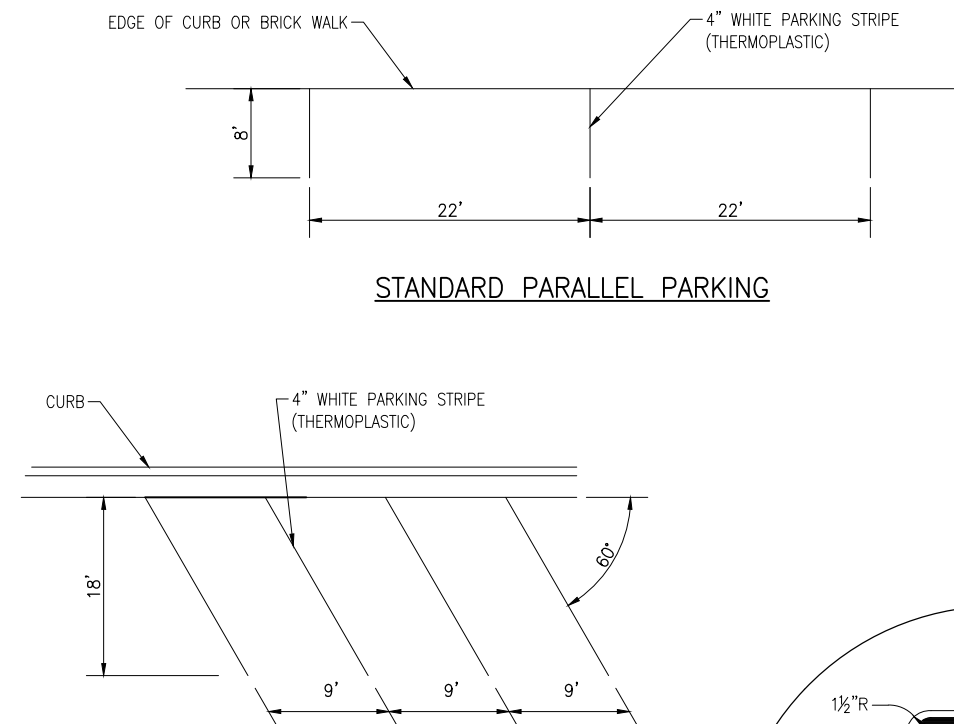

STANDARD PARALLEL PARKING






STANDARD ANGLE PARKING

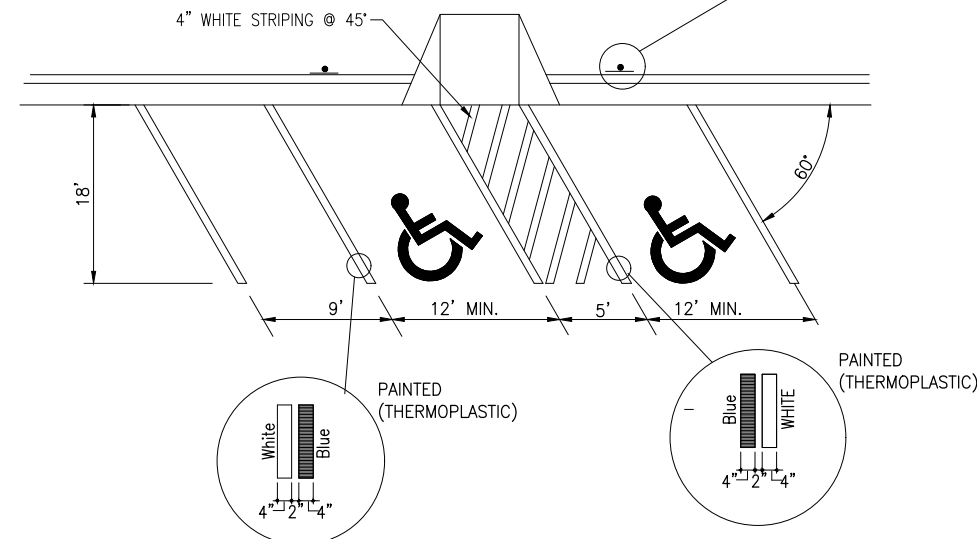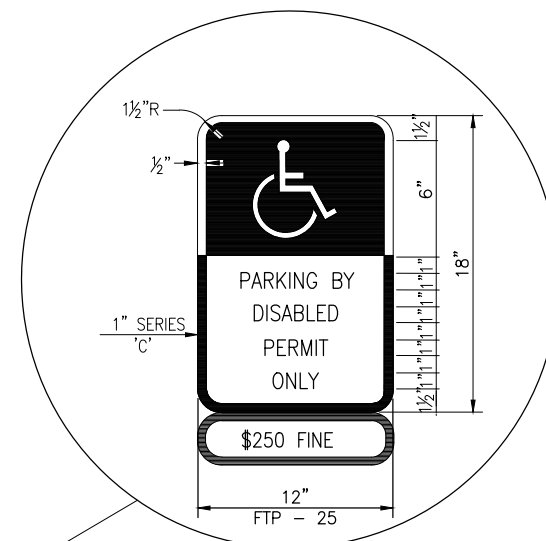

HANDICAPPED SIGNAGE AND STRIPING DETAIL
NOT TO SCALE



- NOTES:
1. EACH SUCH PARKING SPACE SHALL BE CONSPICUOUSLY OUTLINED IN BLUE PAINT, AND SHALL BE POSTED AND MAINTAINED WITH A PERMANENT, ABOVE-GRADE SIGN BEARING THE INTERNATIONAL SYMBOL OF ACCESSIBILITY OR THE CAPTION "PARKING BY DISABLED PERMIT ONLY," OR BEARING BOTH SUCH SYMBOL AND CAPTION. SUCH SIGNS SHALL NOT BE OBSCURED BY A VEHICLE PARKED IN THE SPACE. ALL HANDICAPPED PARKING SPACES MUST BE SIGNED AND MARKED IN ACCORDANCE WITH THE STANDARDS ADOPTED BY THE DEPARTMENT OF TRANSPORTATION.
 2. CONTRACTOR SHALL INSURE THAT ALL HANDICAPPED PARKING AREAS SHALL HAVE A MAXIMUM FINISHED SLOPE OF 2.0% IN ANY DIRECTION. ACCESS ISLES SHALL HAVE A MAXIMUM CROSS-SLOPE OF 2.0% AND LESS THAN 5.0% GRADE.

- NOTES:**
1. TOP PORTION OF FTP 25 & 26 SHALL HAVE A REFLECTIVE BLUE BACKGROUND WITH WHITE REFLECTIVE SYMBOL AND BORDER.
 2. BOTTOM PORTION SHALL HAVE A REFLECTIVE WHITE BACKGROUND WITH BLACK OPAQUE LEGEND AND BORDER.
 3. FTP 25 & 26 MAY BE FABRICATED ON ONE PANEL OR TWO.
 4. FTP 25 MAY BE SUBSTITUTED FOR THE FTP 26 IN AREAS WHERE SPACE IS LIMITED.
 5. SIGNS ARE TO BE MOUNTED AT STANDARD HEIGHT. (5' FROM PAVEMENT TO BOTTOM OF SIGN).

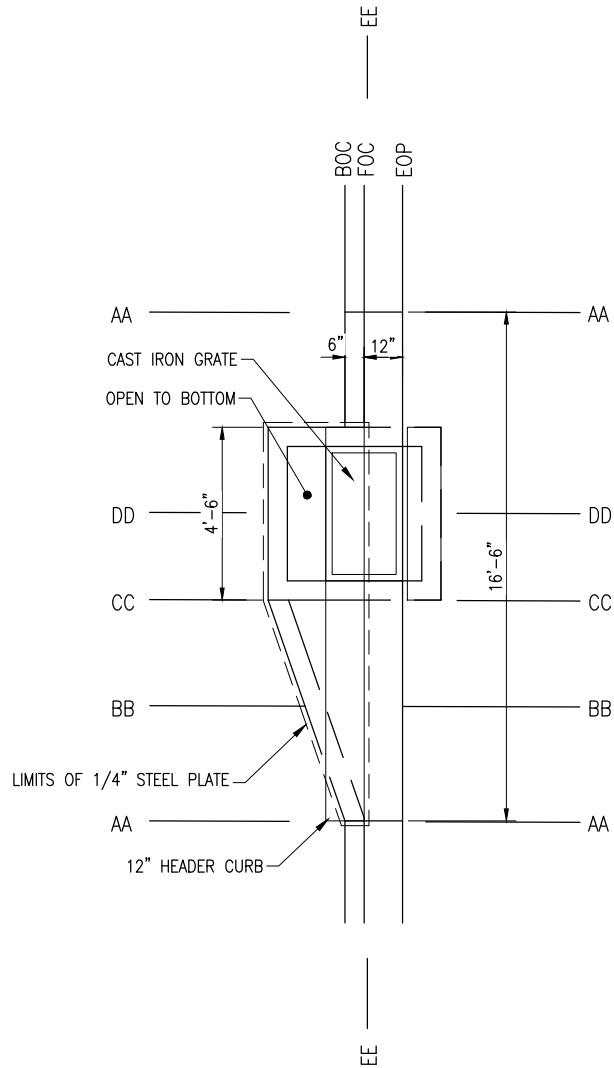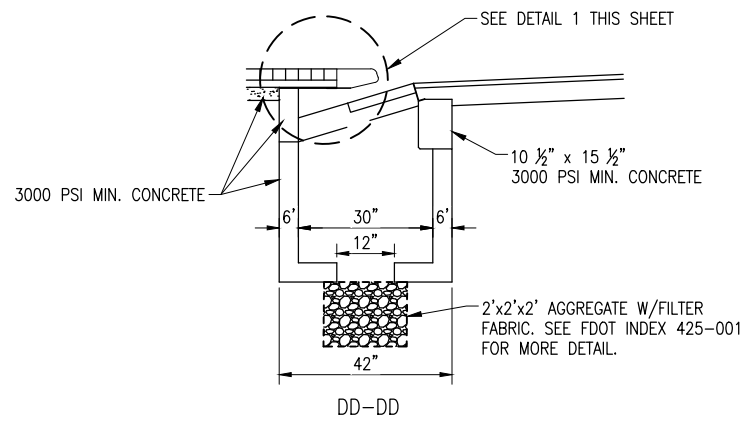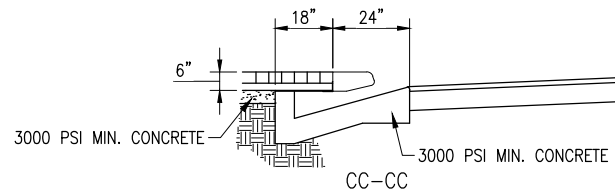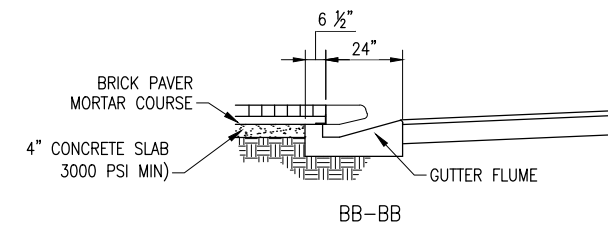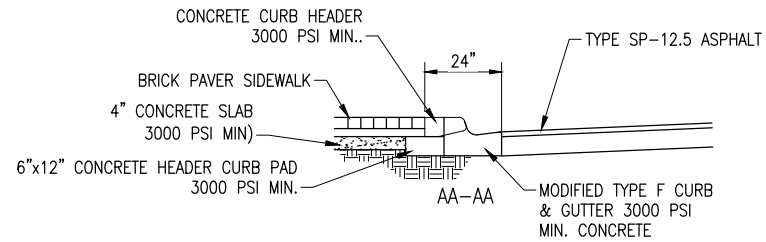

MODIFIED FDOT TYPE 5 & 6 INLETS
(TYPE 6 SYMMETRICAL W/CENTER LINE)

NOT TO SCALE

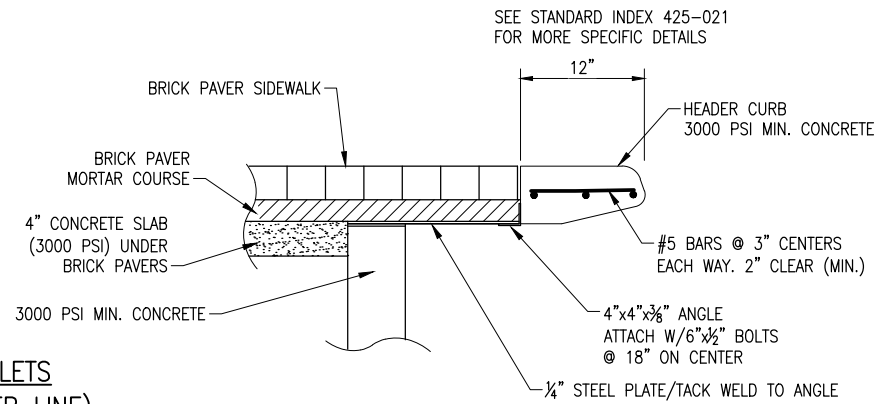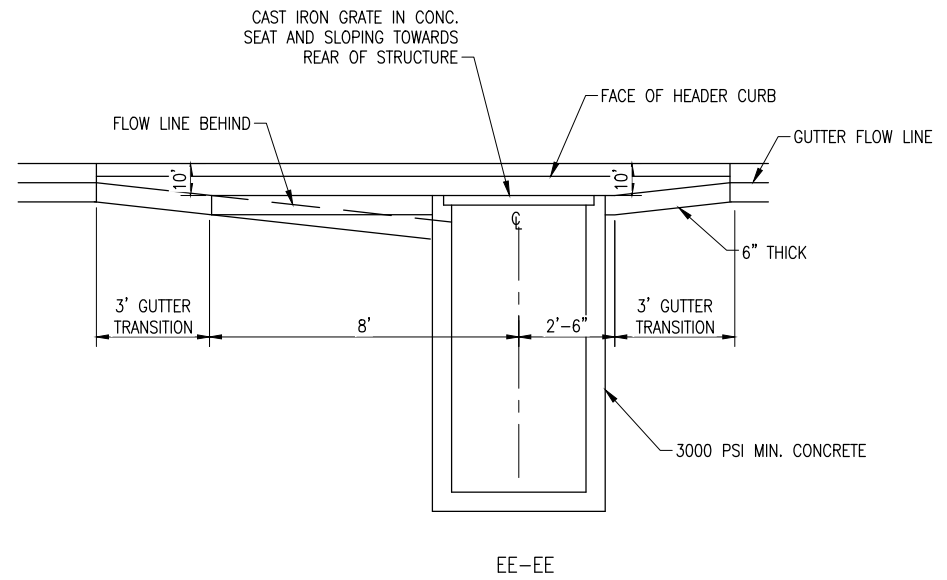

DETAIL 1
NOT TO SCALE

NOTE:

THIS DETAIL IS FOR MODIFICATIONS TO STANDARD INDEX
425-021 FOR TYPES 5 & 6 INLET TOPS. REFER TO INDEX
425-021 FOR MORE SPECIFIC DETAILS.



BASKERVILLE-DONOVAN, INC.
ENGINEERING THE SOUTH SINCE 1927
410.W. MAIN ST. BENSACCI A. EL 27507 / 950.V428.0664

MAIN ST., PENSACOLA, FL 32502 (850)438-9661
ENGINEERING BUSINESS: EB-0000340

Pensacola - Panama City Beach - Tallahassee - Mobile

JASON J. FRICK P.E.
FL Reg. Engineer #86469




JASON J. FRICK P.E.
FL Reg. Engineer #8





**S. PALAFOX PLACE
PEDESTRIAN
IMPROVEMENTS**

PROJECT NO: 24324.01	NO.	DATE	APPR.	REVISION/ACTION TAKEN
DESIGNED BY: JUF				
DRAWN BY: RGG				
CHK'D BY: MDL				
PROJ. MGR: JUF				
DATE: JULY 2025	NOT RELEASED FOR CONSTRUCTION BY ____ DATE ____/____/____			





DETAILS

C-904

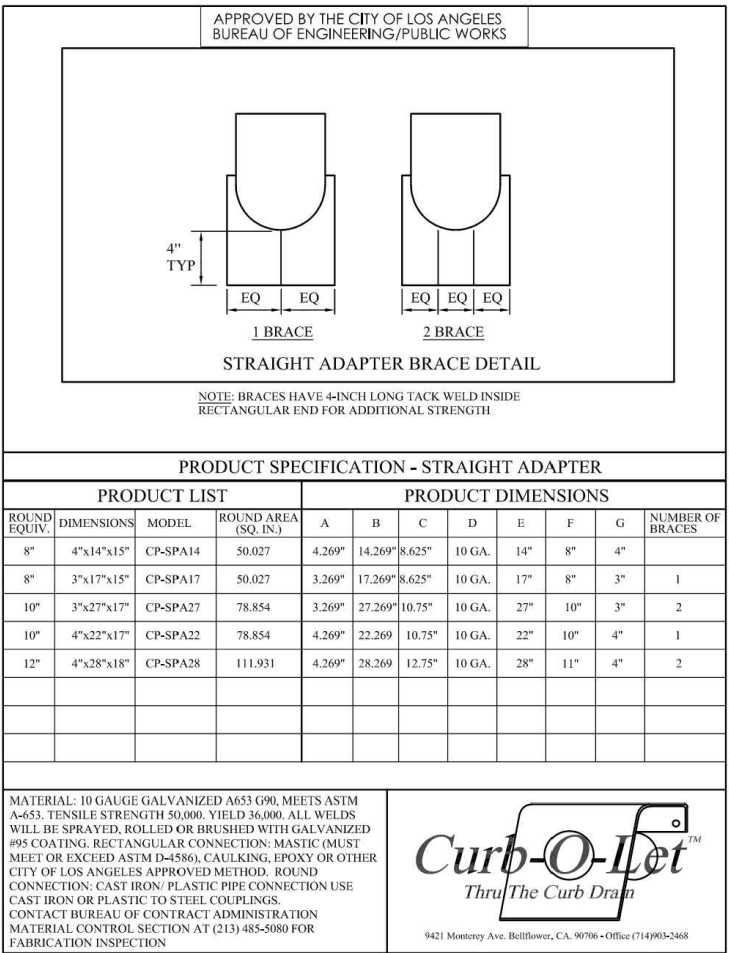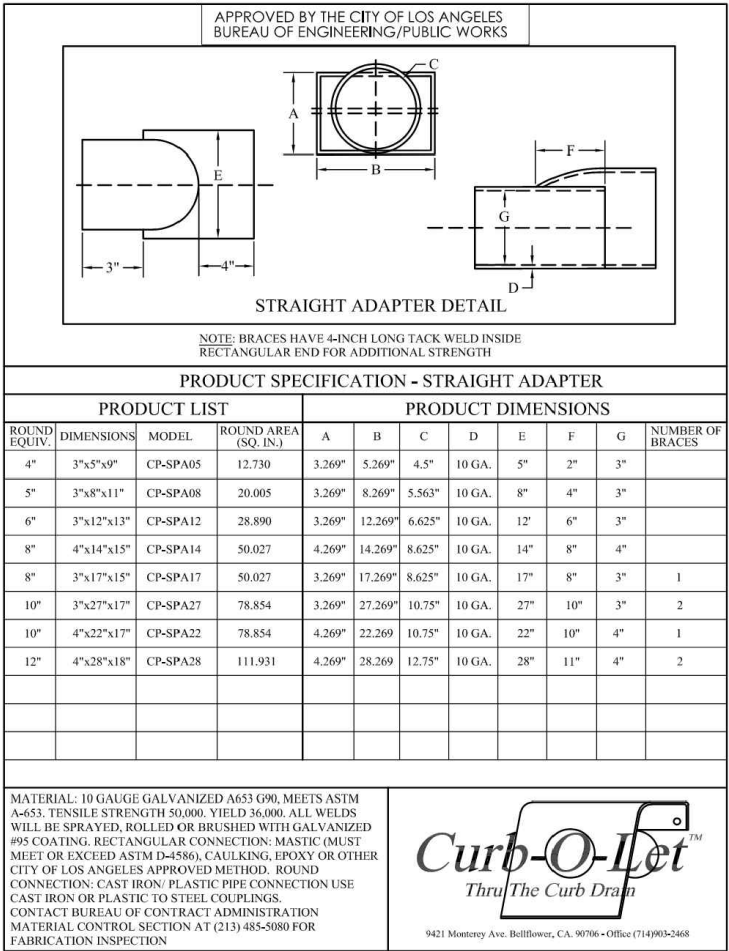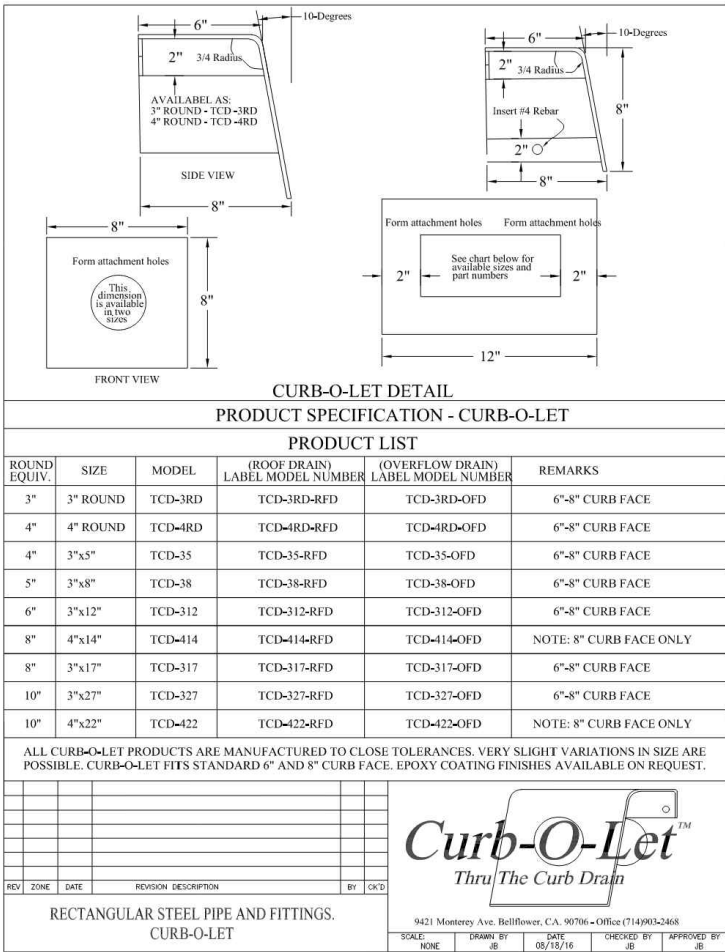

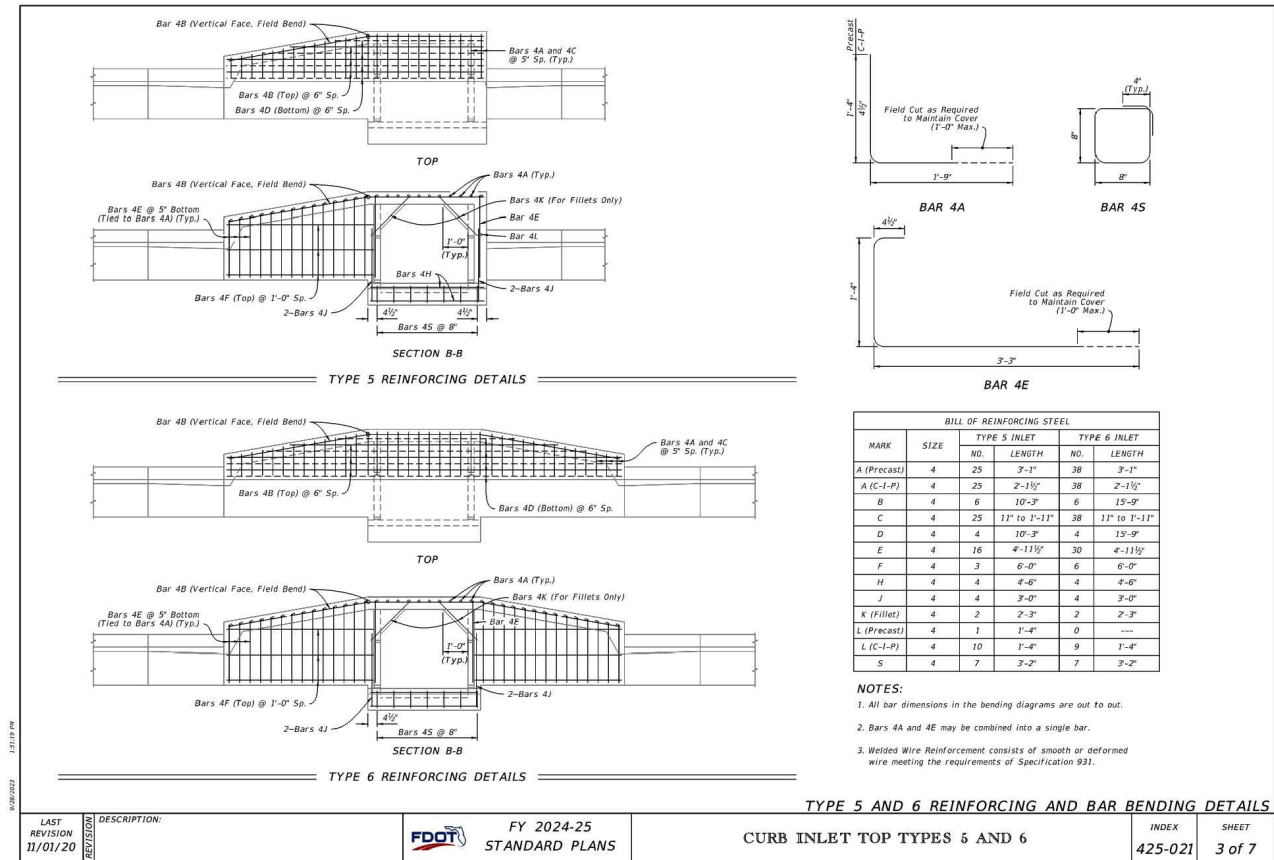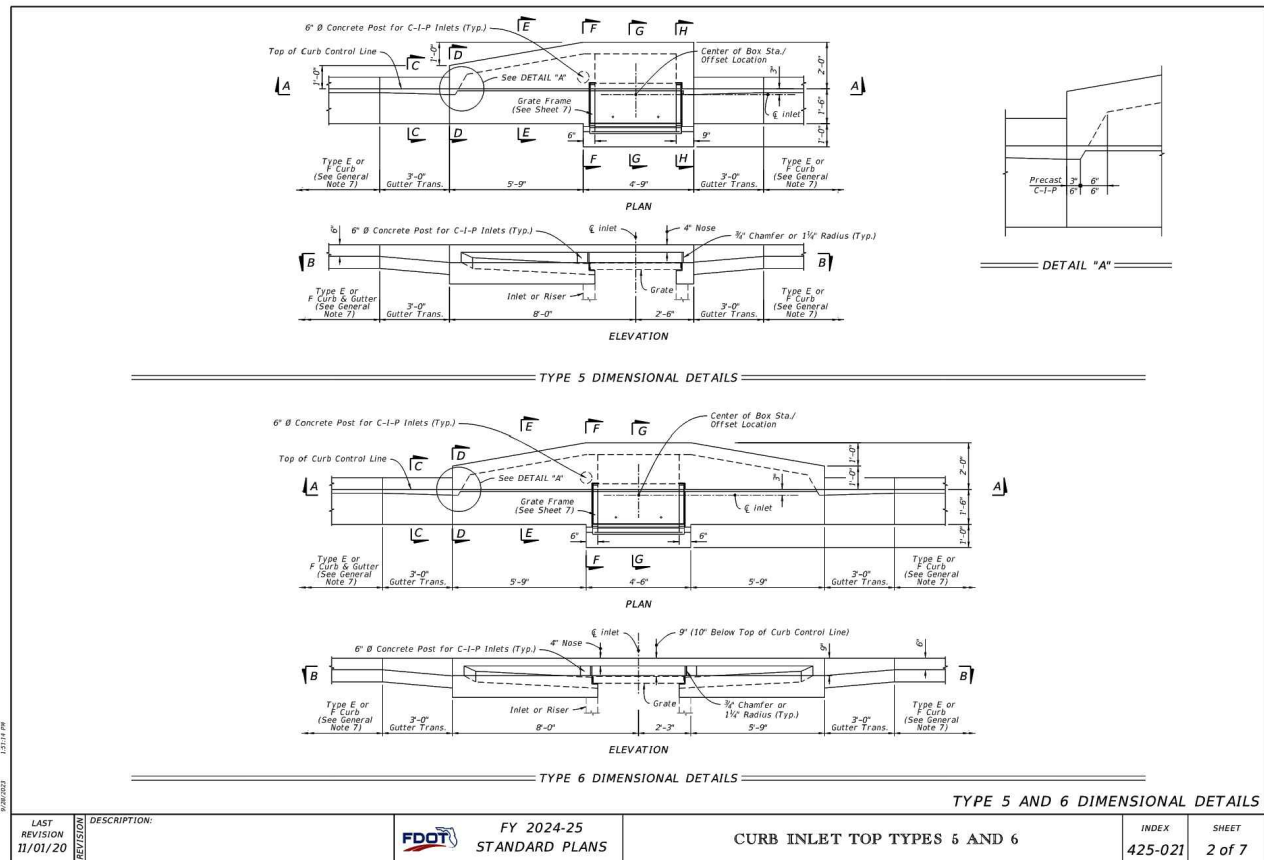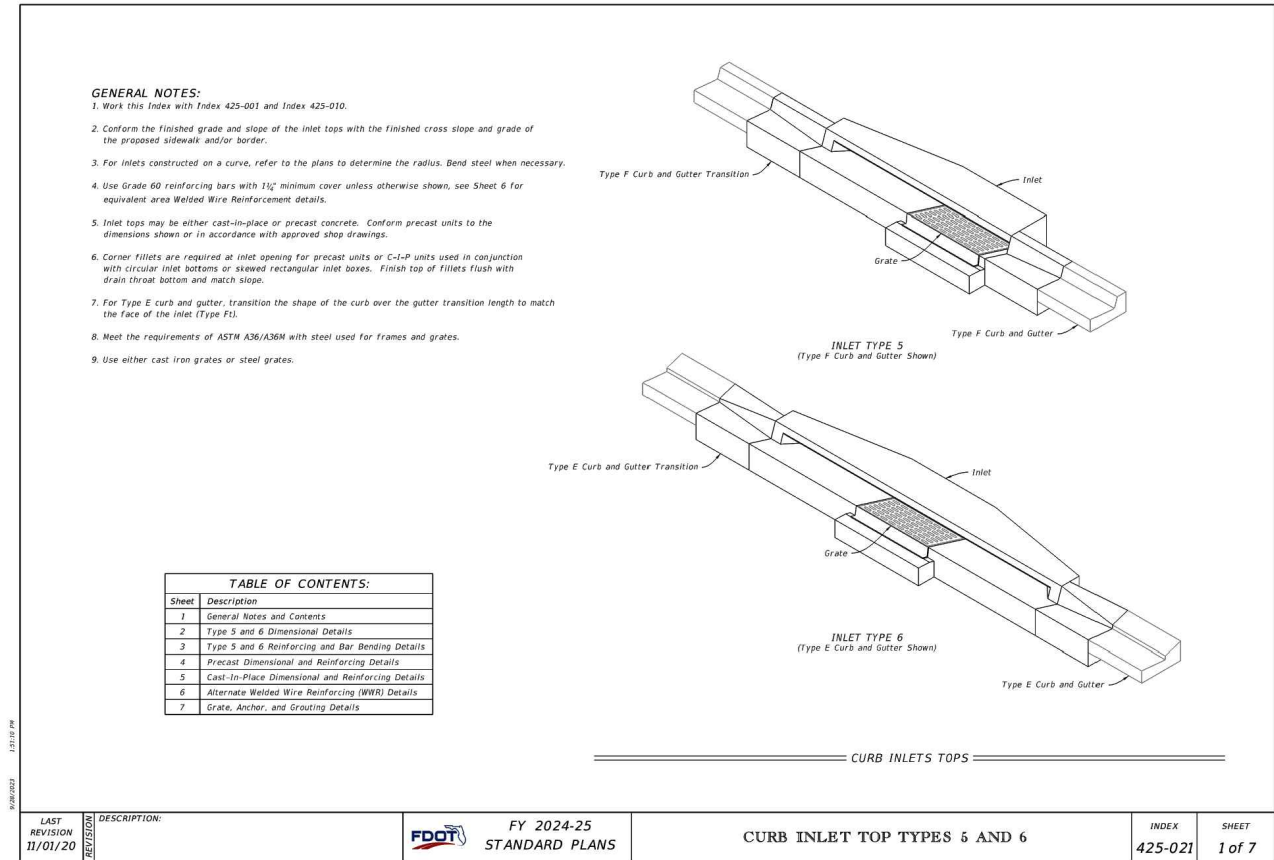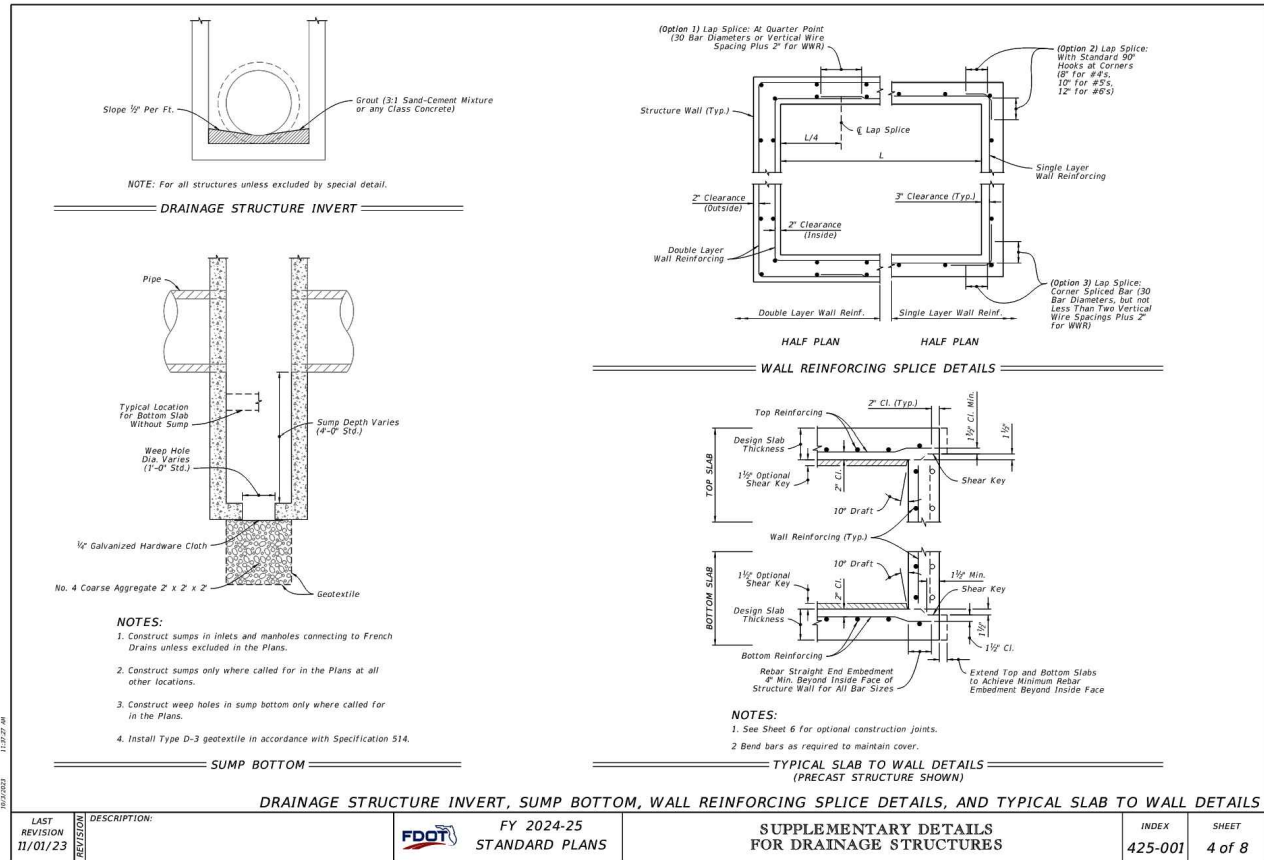



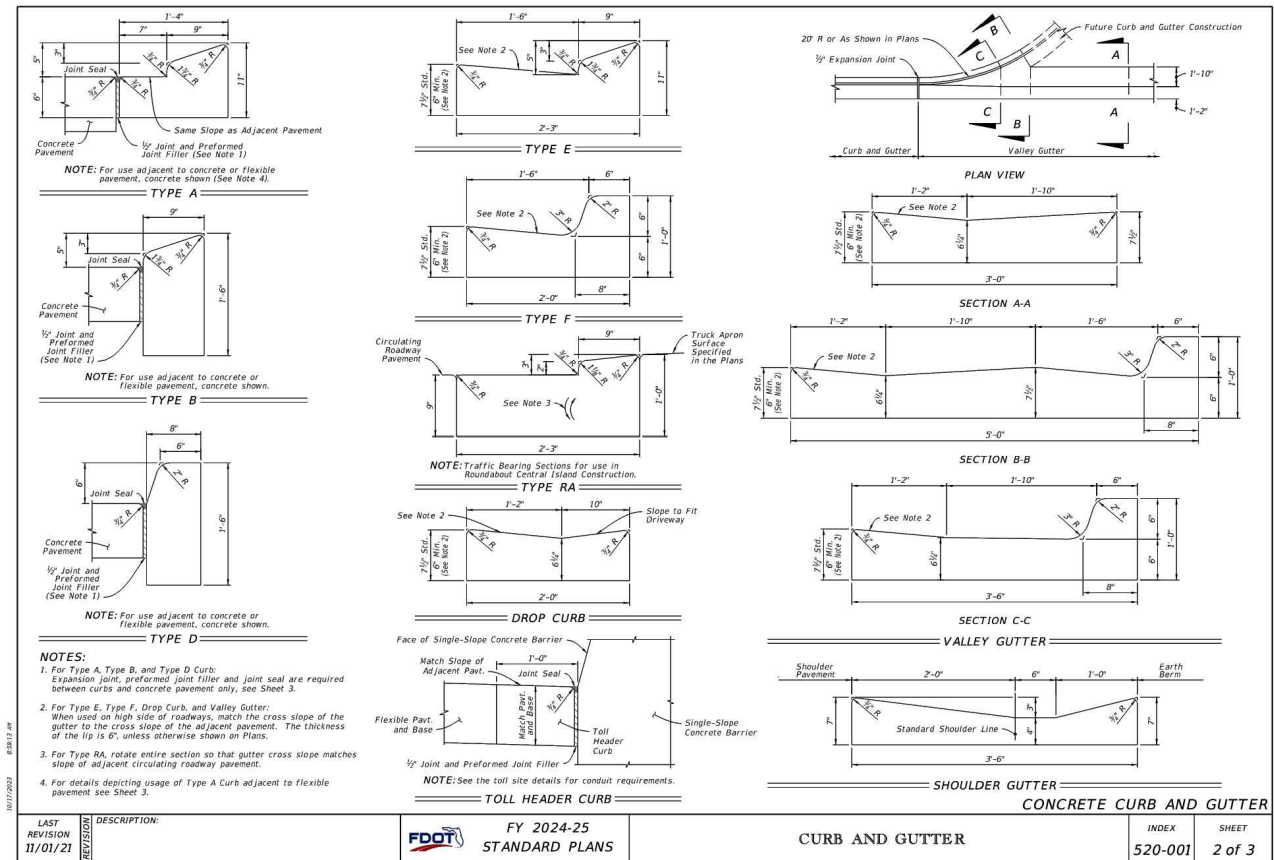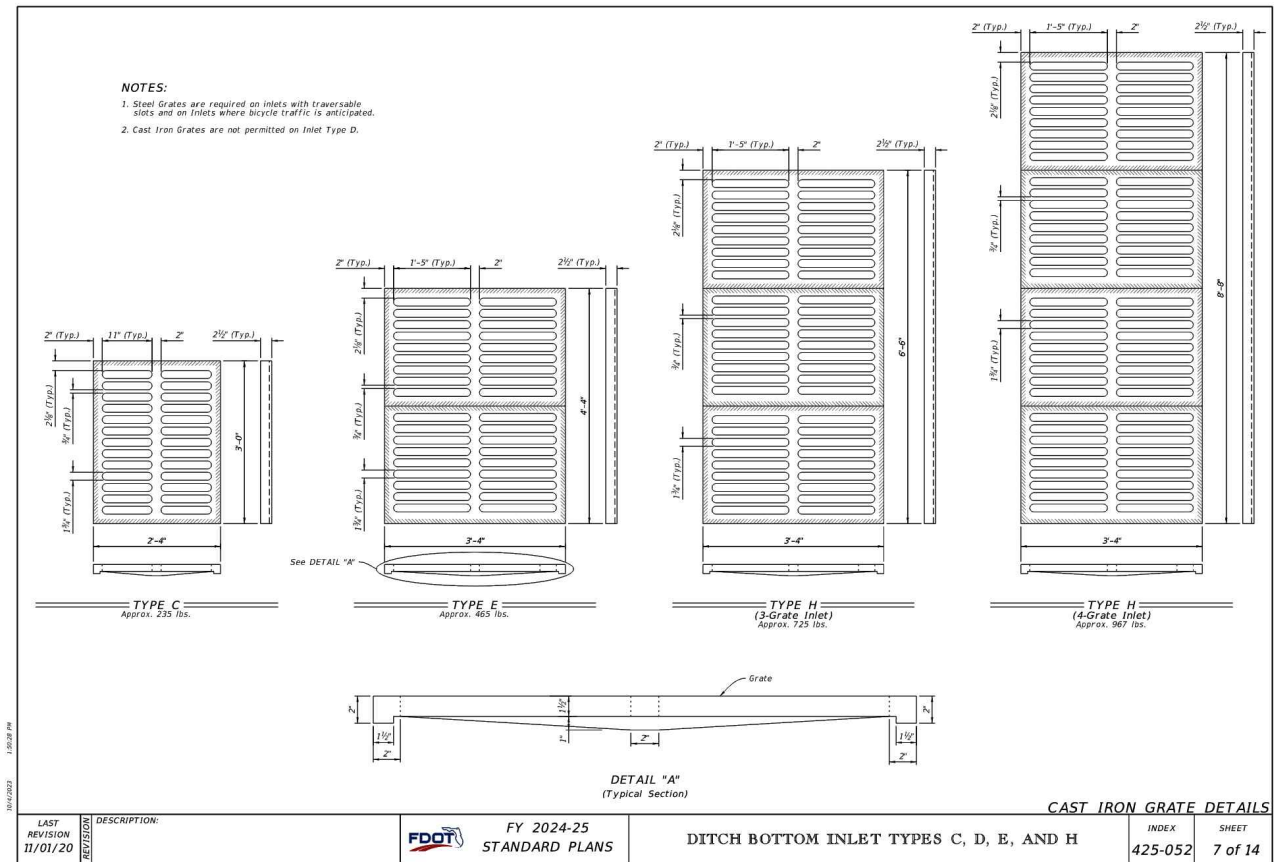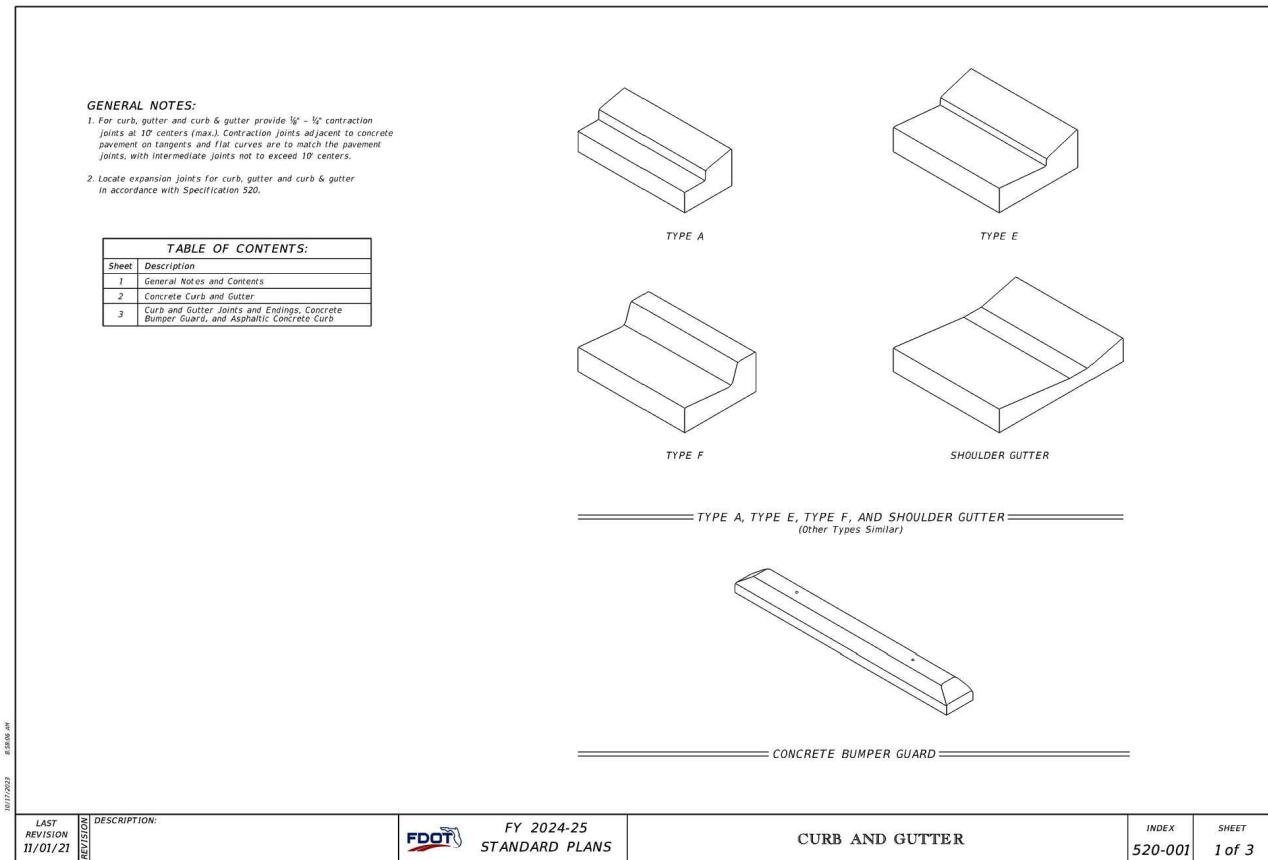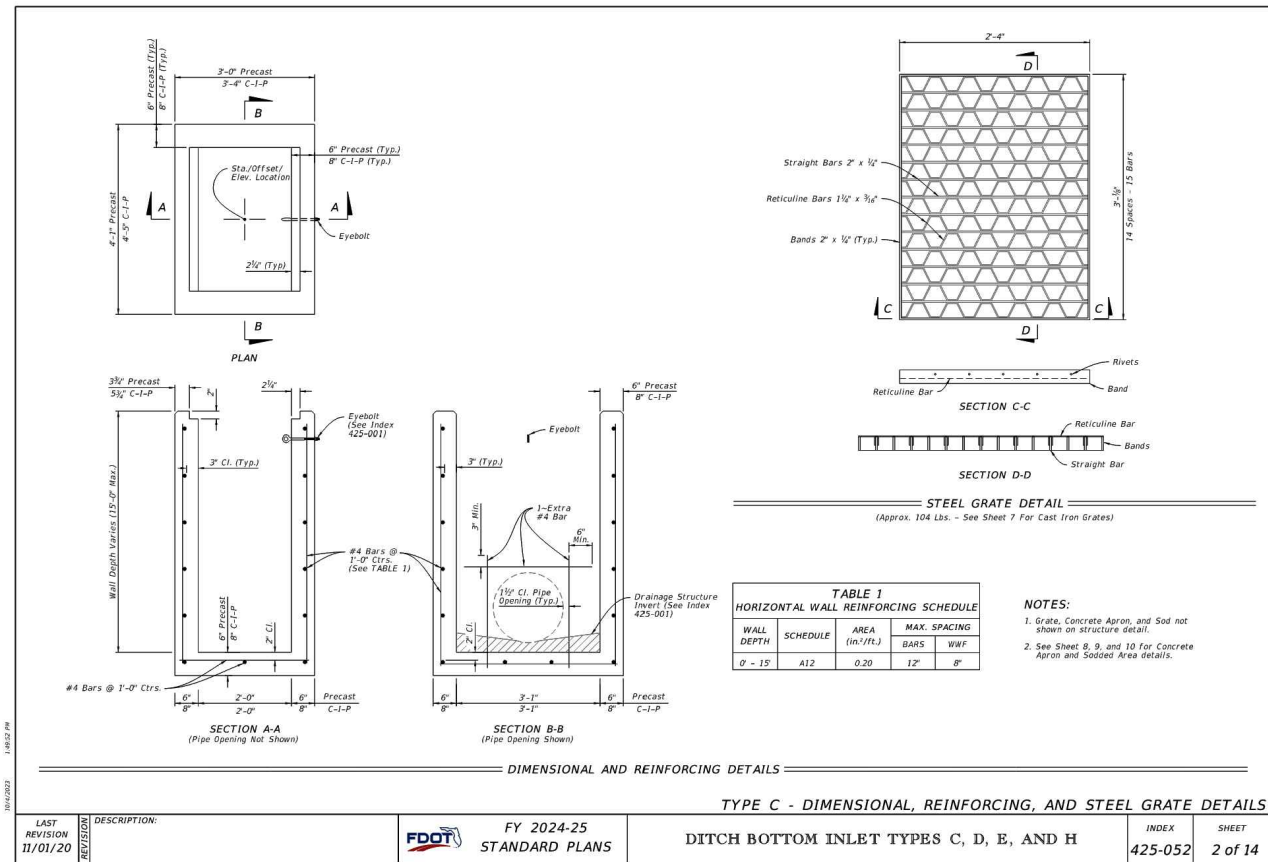



**S. PALAFOX PLACE
PEDESTRIAN
IMPROVEMENTS**

PROJECT NO:	24324.01	NO.	DATE	APPR.	REVISION/ACTION	TAKEN
DESIGNED BY:						
DRAWN BY: RGC						
CHK'D BY: MDL						
PROJ. MGR: JUF						
DATE: JULY 2025		NOT RELEASED FOR CONSTRUCTION BY ____ DATE ____/____/____				

FDOT DETAILS

C-909

