

C:\Users\Sisoupe\Documents\DC\ACCDocs\Jacobs\US_FL_D3971300_Pensacola Gateway\Project Files\30 WIP\CI\00-G-000_D3971300.dwg, Oct 08, 2025 - 9:01:21AM, SISOUPE



BOARD OF COUNTY COMMISSIONERS
ESCAMBIA COUNTY, FLORIDA
ENGINEERING DEPARTMENT
CONSTRUCTION MANAGEMENT DIVISION

INDEX OF PLANS

DISCIPLINE ORDER

- COVER SHEET
- SIGNATURE SHEET (1)
- SIGNATURE SHEET (2)
- HORIZONTAL CONTROL
- ROADWAY
- MAINTENANCE OF TRAFFIC (MOT)
- INTELLIGENT TRANSPORTATION SYSTEMS (ITS)
- TOLLING TECHNOLOGY
- STRUCTURAL

PLANS PROPOSED FOR
PENSACOLA BEACH
GATEWAY
IMPROVEMENTS
(TOLL PLAZA REPLACEMENT
AND ENHANCEMENTS)


100% DESIGN PLANS
SEPTEMBER 2025

COMMISSIONERS


DISTRICT ONE	STEVE STROBERGER
DISTRICT TWO	MIKE KOHLER, CHAIRMAN
DISTRICT THREE	LUMON MAY
DISTRICT FOUR	ASHLEE HOFBERGER, VICE CHAIR
DISTRICT FIVE	STEVEN BARRY

THESE PLANS HAVE BEEN PREPARED IN ACCORDANCE WITH THE LATEST ESCAMBIA COUNTY TECHNICAL SPECIFICATIONS.

ANY REFERENCE TO FDOT STANDARD SPECIFICATIONS FOR ROAD AND BRIDGE CONSTRUCTION, LATEST EDITION, DIVISION 1, GENERAL REQUIREMENTS AND COVENANTS, SHALL BE EXCLUDED AND NOT APPLICAPABLE TO ANY SPECIFICATION REFERED HEREIN OR OTHERWISE LISTED IN THESE PLANS OR RELATED DOCUMENTS OR THE ESCAMBIA COUNTY TECHNICAL SPECIFICATIONS.

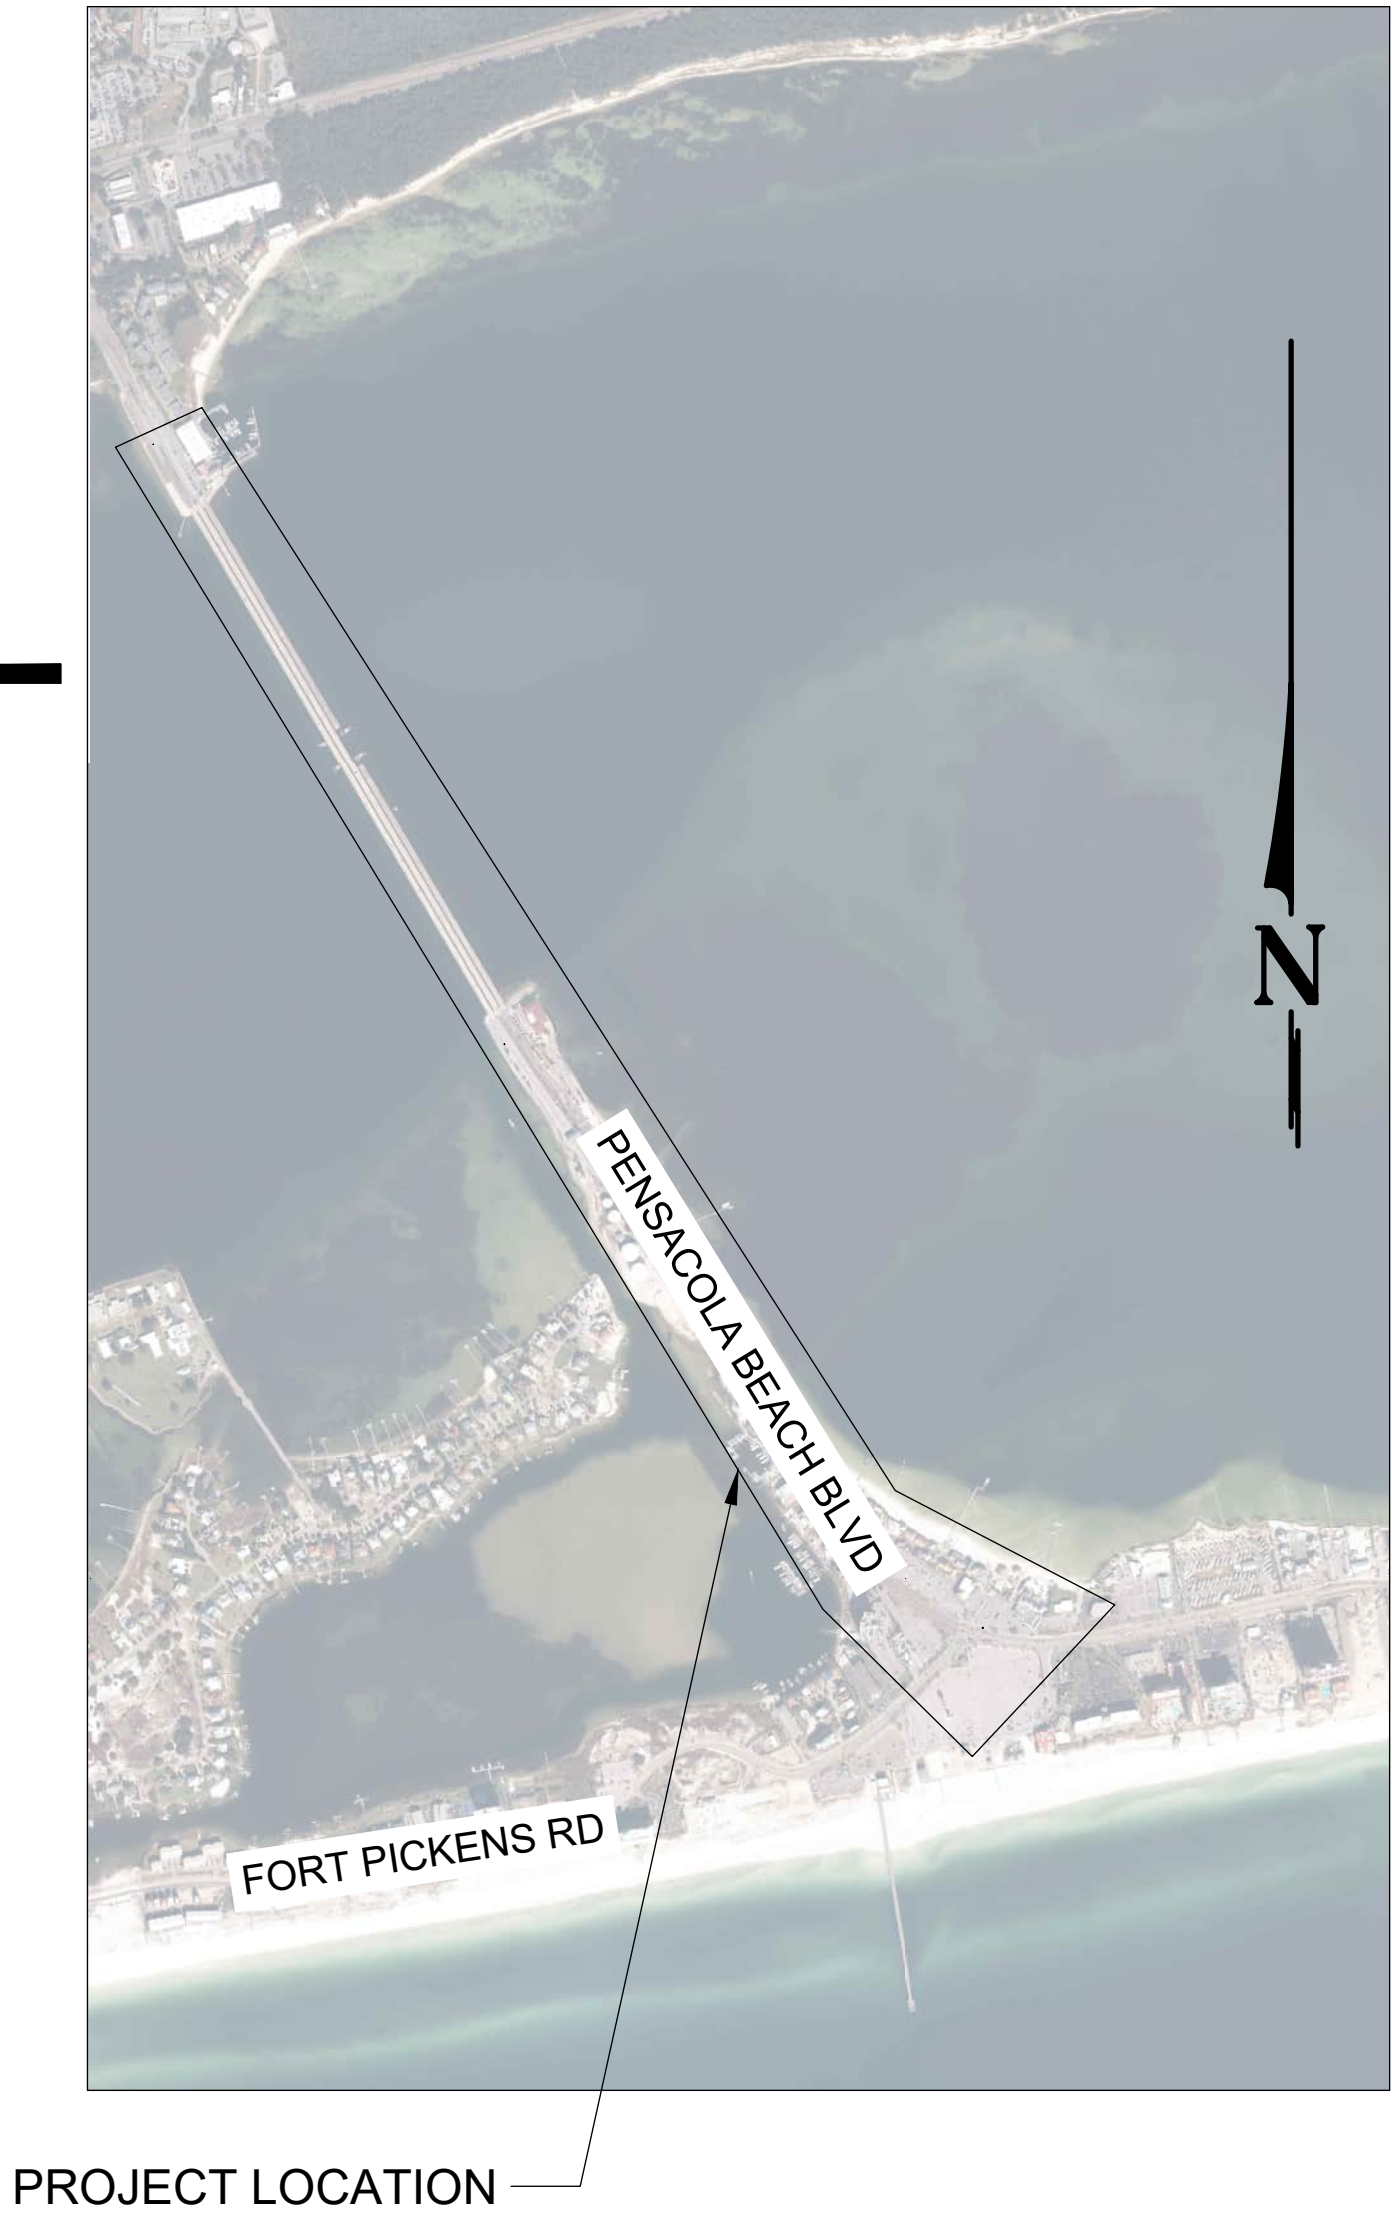

PROJECT MANAGER: NICK CHAUVIN	
SECTION / TOWNSHIP / RANGE: 10-3S-29W	DISTRICT: 4
PROJECT ENGINEER: LORI RENTSCHLER	REG FLA ENG NO: XXXXX
SIGNATURE:	DATE: 9/2025

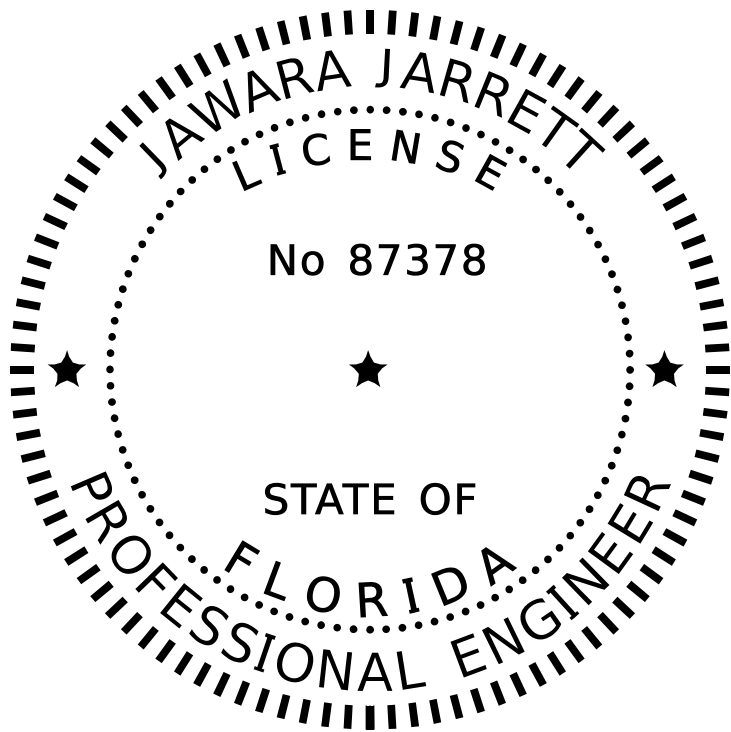

THIS ITEM HAS BEEN DIGITALLY
SIGNED AND SEALED BY:
Digitally signed by Jawara
Jarrett
Date: 2025.10.10 16:06:27
-04'00'


ON THE DATE ADJACENT TO THE SEAL

SIGNATURE MUST BE VERIFIED
ON ANY ELECTRONIC COPIES.

JACOBS ENGINEERING GROUP INC.
101 N. MONROE STREET, SUITE 1020
TALLAHASSEE, FL 32301
JAWARA JARRETT, P.E. NO. 87378
ROADWAY EOR

THE ABOVE NAMED PROFESSIONAL ENGINEER SHALL BE RESPONSIBLE FOR THE
FOLLOWING SHEETS IN ACCORDANCE WITH RULE 61G15-23.004, F.A.C.

SHEET NO.	SHEET DESCRIPTION
1	COVER SHEET
2	SIGNATURE SHEET
5	GENERAL NOTES
6	DRAWING LAYOUT
7	HORIZONTAL CONTROL
8 - 9	EXISTING CONDITIONS AND DEMOLITION PLANS
10	TYPICAL SECTIONS
11 - 13	PLAN AND PROFILE PLANS
14	SECTION VIEW
15 - 16	SIGNING AND PAVEMENT MARKING PLANS

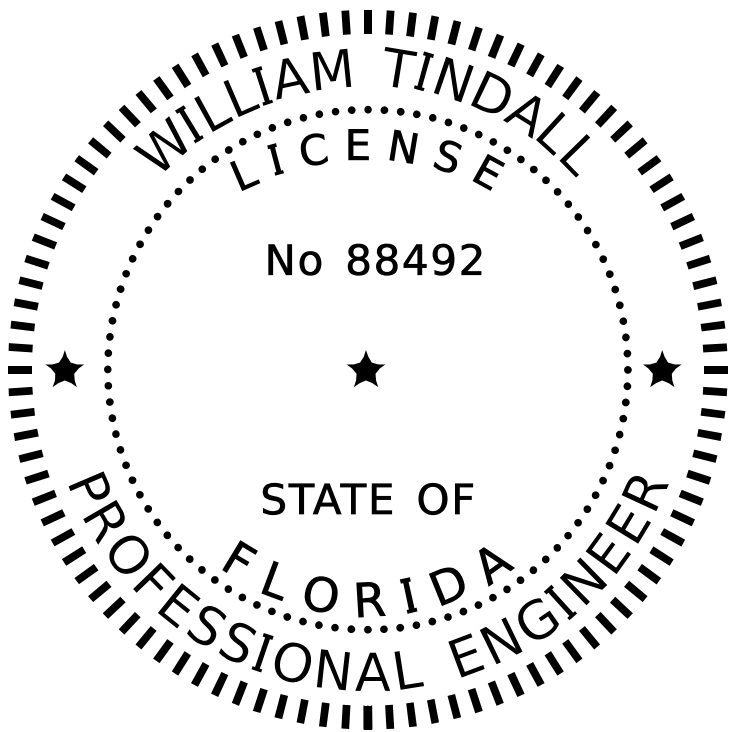

THIS ITEM HAS BEEN DIGITALLY
SIGNED AND SEALED BY:
Digitally signed by William Tindall
DN: cn=William Tindall, g=William,
sn=Tindall, o=Jacobs Solutions Inc.,
l=Dallas, s=Texas, c=US,
oid.2.5.4.97="NTRUS+DE-6655558"
Date: 2025.10.10 17:40:01-04'00'


ON THE DATE ADJACENT TO THE SEAL

SIGNATURE MUST BE VERIFIED
ON ANY ELECTRONIC COPIES.

JACOBS ENGINEERING GROUP INC.
5401 W. KENNEDY BOULEVARD, SUITE 300
TAMPA, FL 33602
WILLIAM TINDALL, P.E. NO. 88492
MOT EOR

THE ABOVE NAMED PROFESSIONAL ENGINEER SHALL BE RESPONSIBLE FOR THE
FOLLOWING SHEETS IN ACCORDANCE WITH RULE 61G15-23.004, F.A.C.

SHEET NO.	SHEET DESCRIPTION
2	SIGNATURE SHEET
17	GENERAL NOTES
18 - 22	TEMPORARY TRAFFIC CONTROL PLAN PHASE I I

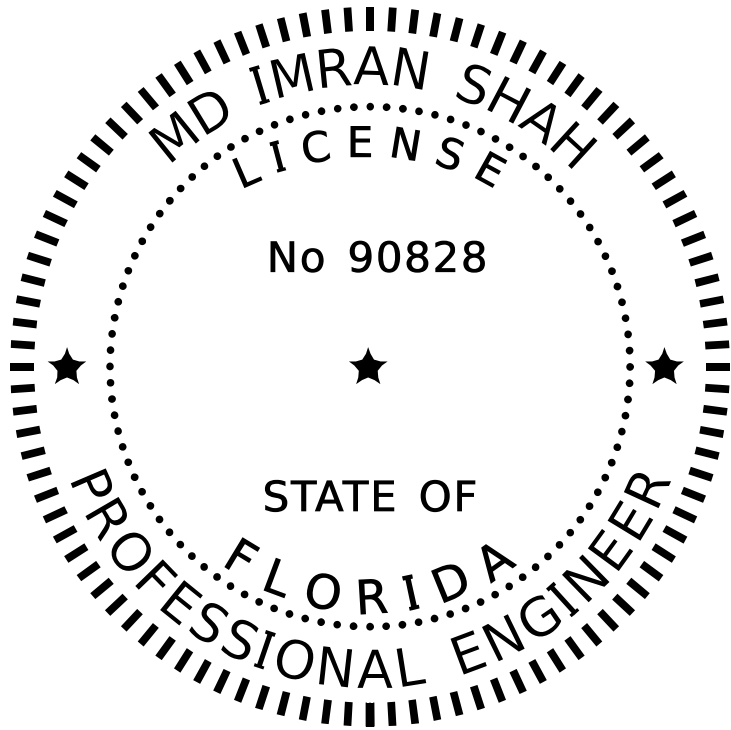

THIS ITEM HAS BEEN DIGITALLY
SIGNED AND SEALED BY:
Md Imran Shah 2025.10.10
16:09:48-04'00'


ON THE DATE ADJACENT TO THE SEAL

SIGNATURE MUST BE VERIFIED
ON ANY ELECTRONIC COPIES.

JACOBS ENGINEERING GROUP INC.
200 ORANGE AVE. SUITE 900
ORLANDO, FL 32801
MD IMRAN SHAH, P.E. NO. 90828
ITS EOR

THE ABOVE NAMED PROFESSIONAL ENGINEER SHALL BE RESPONSIBLE FOR THE
FOLLOWING SHEETS IN ACCORDANCE WITH RULE 61G15-23.004, F.A.C.

SHEET NO.	SHEET DESCRIPTION
2	SIGNATURE SHEET
23	GENERAL NOTES AND LEGEND
24	PROJECT LAYOUT
25	POLE/DEVICE DATA SHEET
26 - 29	ITS PLANS
30	CCTV & RADIO INSTALLATION DETAILS
31 - 32	CABINET DETAILS & WIRING DIAGRAMS
33	ELECTRONIC ROUTE MARKER DETAIL
34	BRIDGE CONDUIT LAYOUT DETAILS
35	FIBERGLASS EXPANSION JOINT & HANGER DETAILS
36	SPLICING DIAGRAM

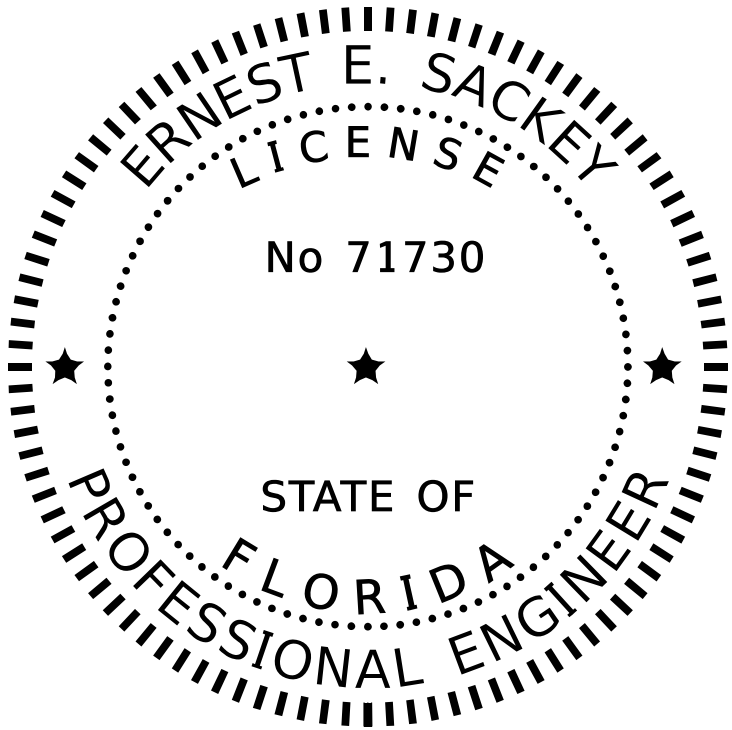

THIS ITEM HAS BEEN DIGITALLY
SIGNED AND SEALED BY:
Ernest Sackey 2025.10.10
17:05:49-04'00'

ON THE DATE ADJACENT TO THE SEAL

SIGNATURE MUST BE VERIFIED
ON ANY ELECTRONIC COPIES.

JACOBS ENGINEERING GROUP INC.
200 ORANGE AVE. SUITE 900
ORLANDO, FL 32801
ERNEST E. SACKEY, P.E. NO. 71730
TOLLING TECHNOLOGY EOR

THE ABOVE NAMED PROFESSIONAL ENGINEER SHALL BE RESPONSIBLE FOR THE
FOLLOWING SHEETS IN ACCORDANCE WITH RULE 61G15-23.004, F.A.C.

SHEET NO.	SHEET DESCRIPTION
2	SIGNATURE SHEET
38	GENERAL NOTES AND LEGEND
39	OVERALL SITE PLAN
40	ENLARGED CIVIL SITE PLAN
42	AVI FRAME LAYOUT
43	TOLL EQUIPMENT CABINET DETAILS
47	DRY WELL & AC CONDENSATE PROTECTION
48	GANTRY ELECTRICAL PLAN
49	GANTRY CONDUIT PLANS
50	TOLL EQUIPMENT CABLE TRAY DETAILS
51	GANTRY LIGHTING PROTECTION DETAILS
52	FIBER SPLICING DIAGRAM

Jacobs

GENERAL
SIGNATURE SHEET

PENSACOLA BEACH GATEWAY
(TOLL PLAZA REPLACEMENT AND ENHANCEMENTS)

BOARD OF COUNTY COMMISSIONERS

ESCAMBIA COUNTY, FLORIDA

VERIFY SCALE


BAR IS ONE INCH ON
ORIGINAL DRAWING.
0 1"

DATE SEPT 2025

PROJ D3971300

DWG G-001

SHEET 2 of 79

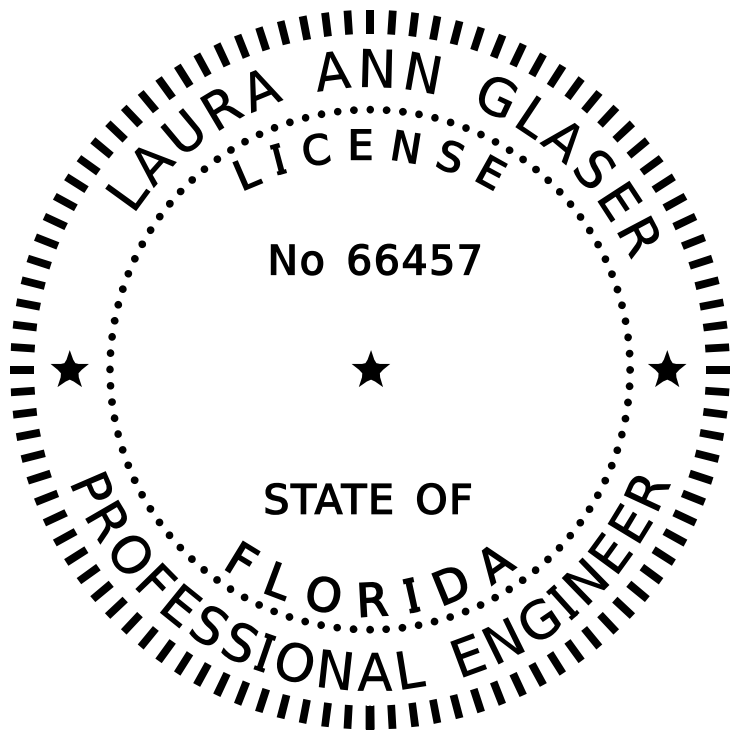

THIS ITEM HAS BEEN DIGITALLY
SIGNED AND SEALED BY:

Digitally signed by Laura
Glaser
Date: 2025.10.10
15:42:19-05'00'

Laura Glaser


ON THE DATE ADJACENT TO THE SEAL

SIGNATURE MUST BE VERIFIED
ON ANY ELECTRONIC COPIES.

JACOBS ENGINEERING GROUP INC.
200 ORANGE AVE. SUITE 900
ORLANDO, FL 32801
LAURA ANN GLASER, P.E. NO. 66457
ELECTRICAL EOR

THE ABOVE NAMED PROFESSIONAL ENGINEER SHALL BE RESPONSIBLE FOR THE
FOLLOWING SHEETS IN ACCORDANCE WITH RULE 61G15-23.004, F.A.C.

SHEET NO.	SHEET DESCRIPTION
3	SIGNATURE SHEET
37	POWER SERVICE DETAILS
41	ELECTRICAL SITE PLAN
44	POWER RISER DIAGRAM
45	POWER DISTRIBUTION DETAILS
46	GROUNDING AND LIGHTING DETAILS

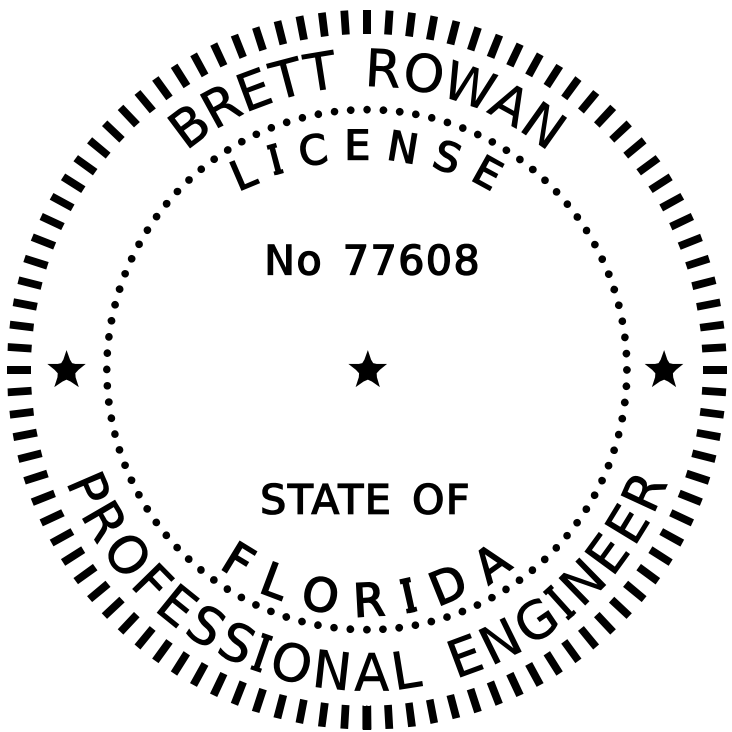

THIS ITEM HAS BEEN DIGITALLY
SIGNED AND SEALED BY:

Digitally signed by Brett
E Rowan
Date: 2025.10.10
16:12:32-04'00'

Brett E Rowan

ON THE DATE ADJACENT TO THE SEAL

SIGNATURE MUST BE VERIFIED
ON ANY ELECTRONIC COPIES.

JACOBS ENGINEERING GROUP INC.
200 ORANGE AVE. SUITE 900
ORLANDO, FL 32801
BRETT ROWAN, P.E. NO. 77608
STRUCTURAL EOR

THE ABOVE NAMED PROFESSIONAL ENGINEER SHALL BE RESPONSIBLE FOR THE
FOLLOWING SHEETS IN ACCORDANCE WITH RULE 61G15-23.004, F.A.C.

SHEET NO.	SHEET DESCRIPTION
3	SIGNATURE SHEET
53 - 54	GANTRY GENERAL NOTES
55	GANTRY SITE FOUNDATION LAYOUT
56	GANTRY SITE INTEGRAL WALL FOUNDATION
57	GANTRY SITE BORING LOCATION PLAN
58	GANTRY SITE REPORT BORINGS
59	GANTRY SB FRAMING PLAN
60	GANTRY SOUTHBOUND ELEVATION
61	GANTRY SITE TOLL SITE BARRIER WALL
62	GANTRY TYPICAL SECTION
63	GANTRY EQUIPMENT FRAMING SECTION
64	GANTRY UPRIGHT HANDHOLE DETAILS
65 - 67	GANTRY EQUIPMENT FRAMING
68 - 70	GANTRY J-ARM DETAILS
71 - 72	GANTRY SADDLE DETAIL
73 - 74	GANTRY U-BOLT DETAIL
75	GANTRY WIREWAY MOUNTING DETAILS
76	GANTRY STRUCTURE DATA TABLES
77	EQUIPMENT PLATFORM PLANS
78 - 79	EQUIPMENT PLATFORM SECTIONS & DETAILS

Jacobs

GENERAL
SIGNATURE SHEET

PENSACOLA BEACH GATEWAY
(TOLL PLAZA REPLACEMENT AND ENHANCEMENTS)

BOARD OF COUNTY COMMISSIONERS

ESCAMBIA COUNTY, FLORIDA

APVD
BY

APVD

REVISION
CHK

DR

NO. DATE
DSGN

VERIFY SCALE

BAR IS ONE INCH ON
ORIGINAL DRAWING.
0 1"


DATE SEPT 2025

PROJ D3971300

DWG G-002


SHEET 3 of 79

	</
--	--	----

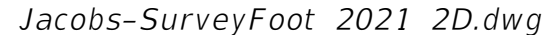


SHEET NOTES:

- ALL EXISTING UTILITIES ARE TO BE PROTECTED AND REMAIN DURING DEMOLITION UNLESS OTHERWISE NOTED.
- CONTRACTOR TO NOTIFY FDEP A MINIMUM OF TEN (10) DAYS PRIOR TO TOLL BOOTH DEMOLITION.

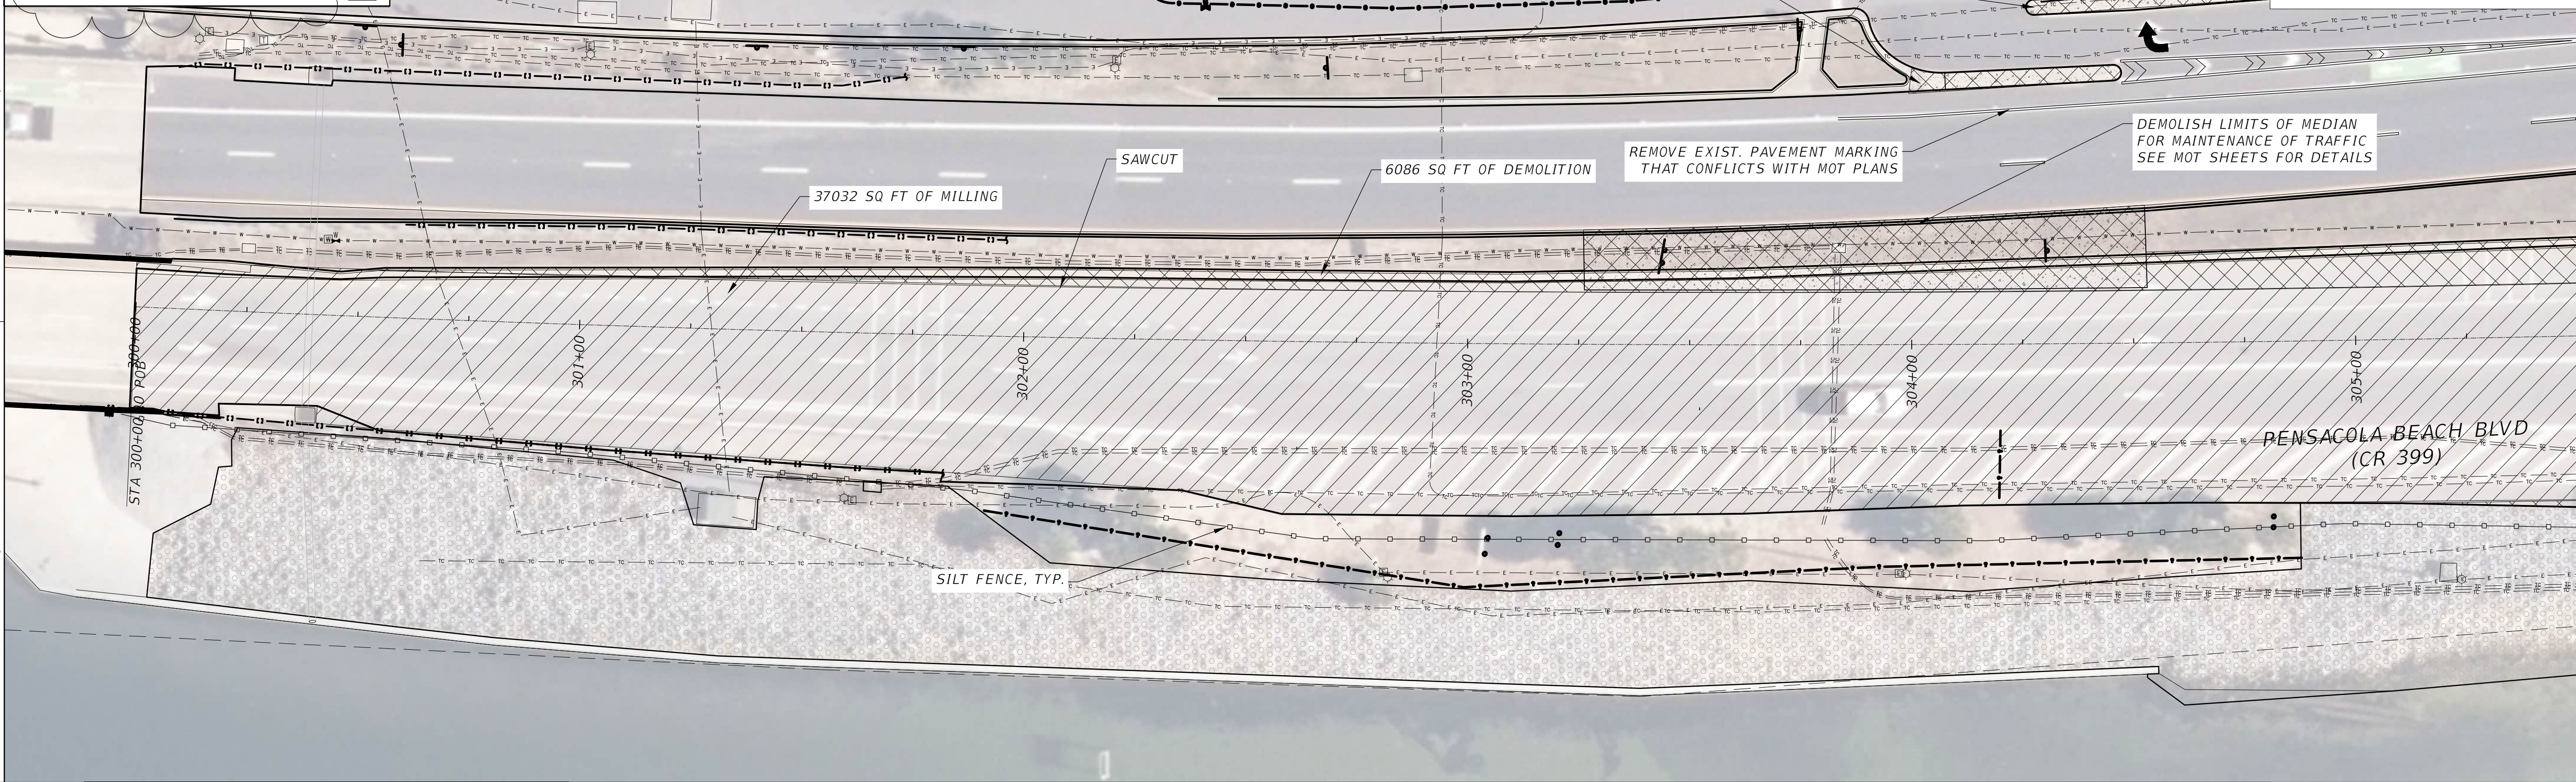

SHEET KEYNOTES:

- TOLL BOOTH STRUCTURE TO BE DEMOLISHED IN THE OVERNIGHT HOURS FROM SUNDAY 10PM THROUGH FRIDAY 6AM DURING AT MOST TWO CONSECUTIVE NIGHTS. TRAFFIC MUST BE RESTORED EACH MORNING BY 6AM. DEMOLITION CONTRACTOR IS RESPONSIBLE FOR SECURING ALL PERMITS FOR BUILDING REMOVAL AND UTILITY TERMINATION. TOLL BOOTH STRUCTURE PLANS ARE AVAILABLE AS AN ATTACHMENT TO THE BID DOCUMENTS.

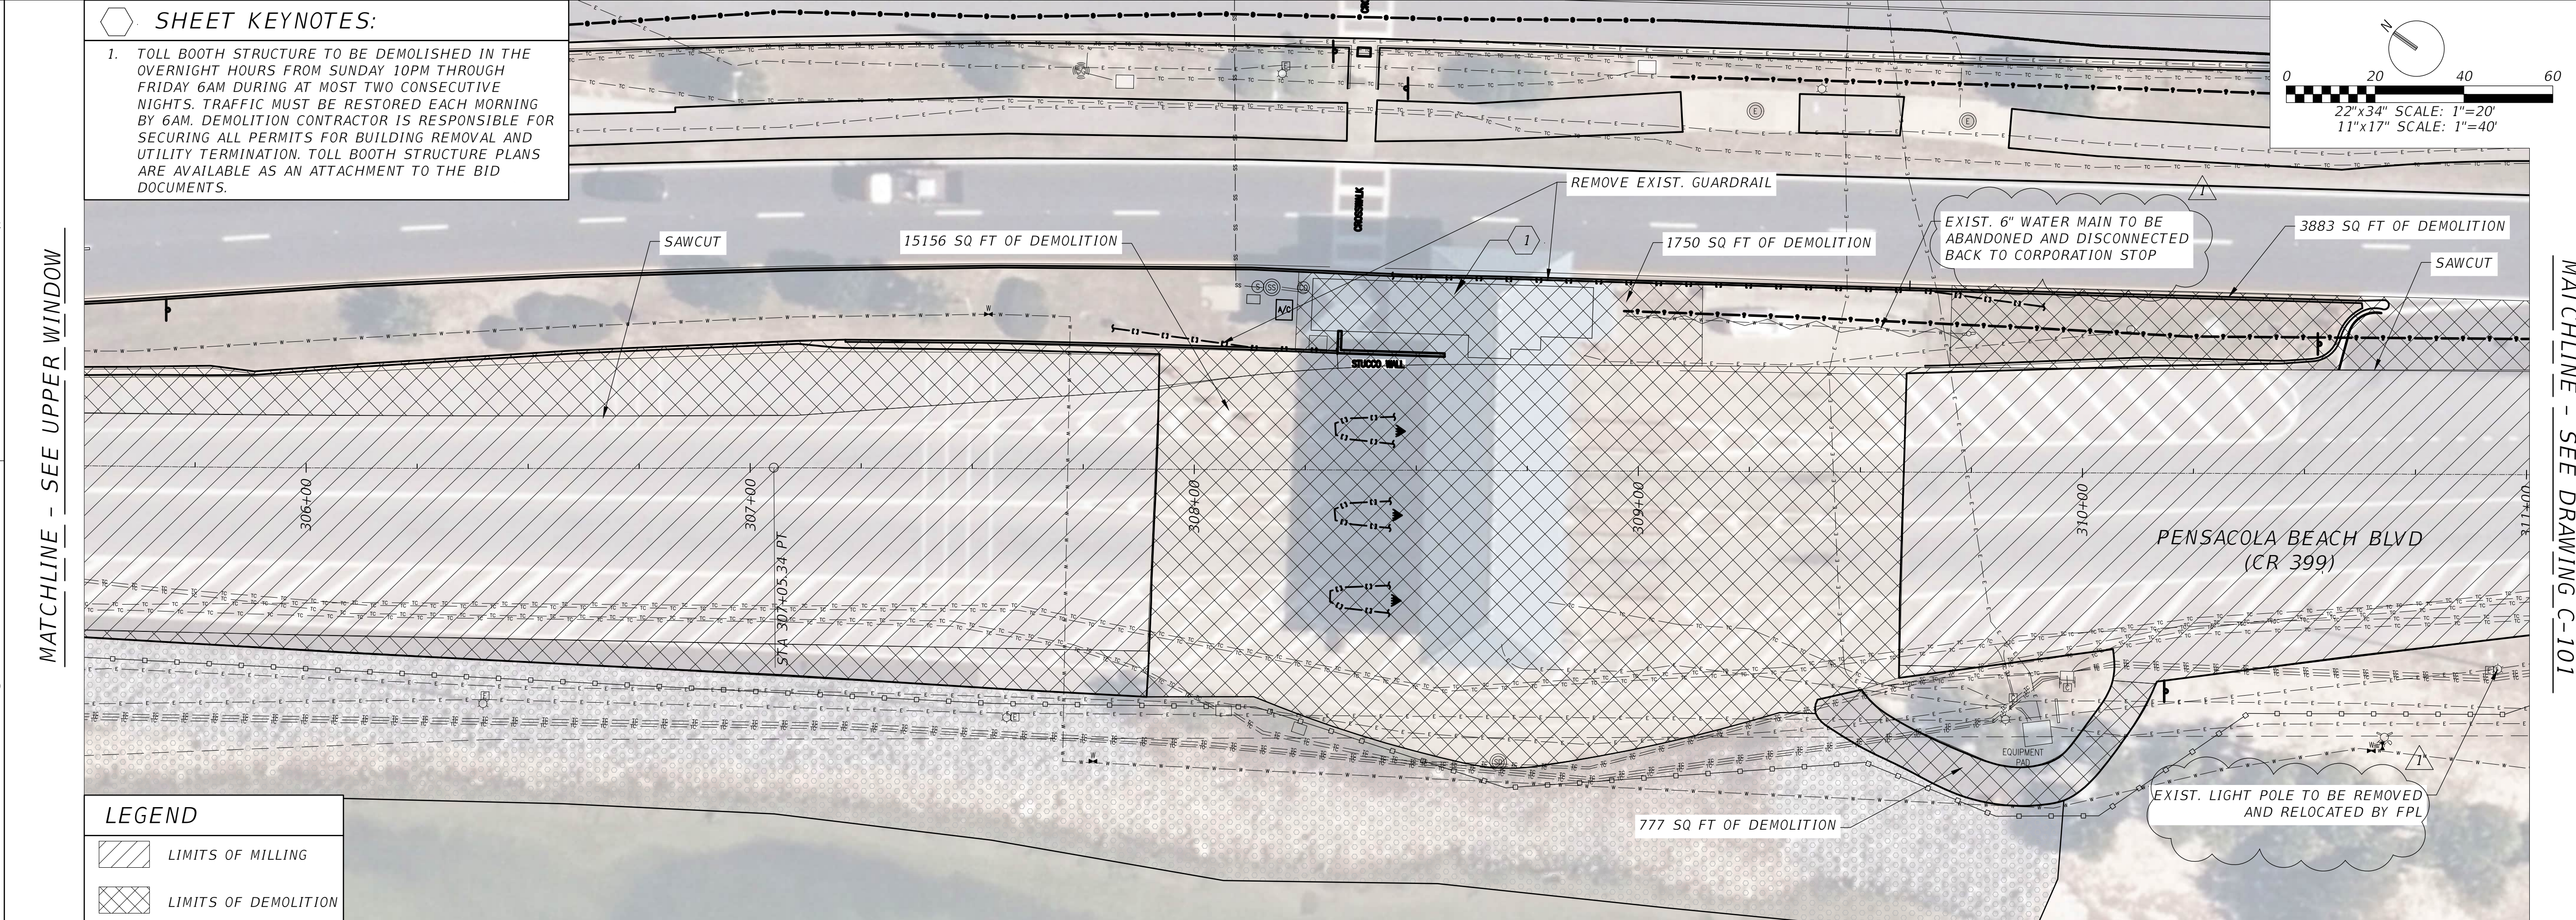

LEGEND

- LIMITS OF MILLING
- LIMITS OF DEMOLITION

Jacobs

CIVIL
EXISTING CONDITIONS AND
DEMOLITION PLANS
STA 3000+00 TO STA 311+00


PENSACOLA BEACH GATEWAY
(TOLL PLAZA REPLACEMENT AND ENHANCEMENTS)
BOARD OF COUNTY COMMISSIONERS
ESCAMBIA COUNTY, FLORIDA


VERIFY SCALE	
BAR IS ONE INCH ON ORIGINAL DRAWING.	
DATE	SEPT 2025
PROJ	D3971300
DWG	C-100
SHEET	8 of 79

100% DESIGN DOCUMENTS


REUSE OF DOCUMENTS: THIS DOCUMENT, AND THE IDEAS AND DESIGNS INCORPORATED HEREIN, AS AN INSTRUMENT OF PROFESSIONAL SERVICE, IS THE PROPERTY OF JACOBS AND IS NOT TO BE USED, IN WHOLE OR IN PART, FOR ANY OTHER PROJECT WITHOUT THE WRITTEN AUTHORIZATION OF JACOBS.

© JACOBS 2024. ALL RIGHTS RESERVED.

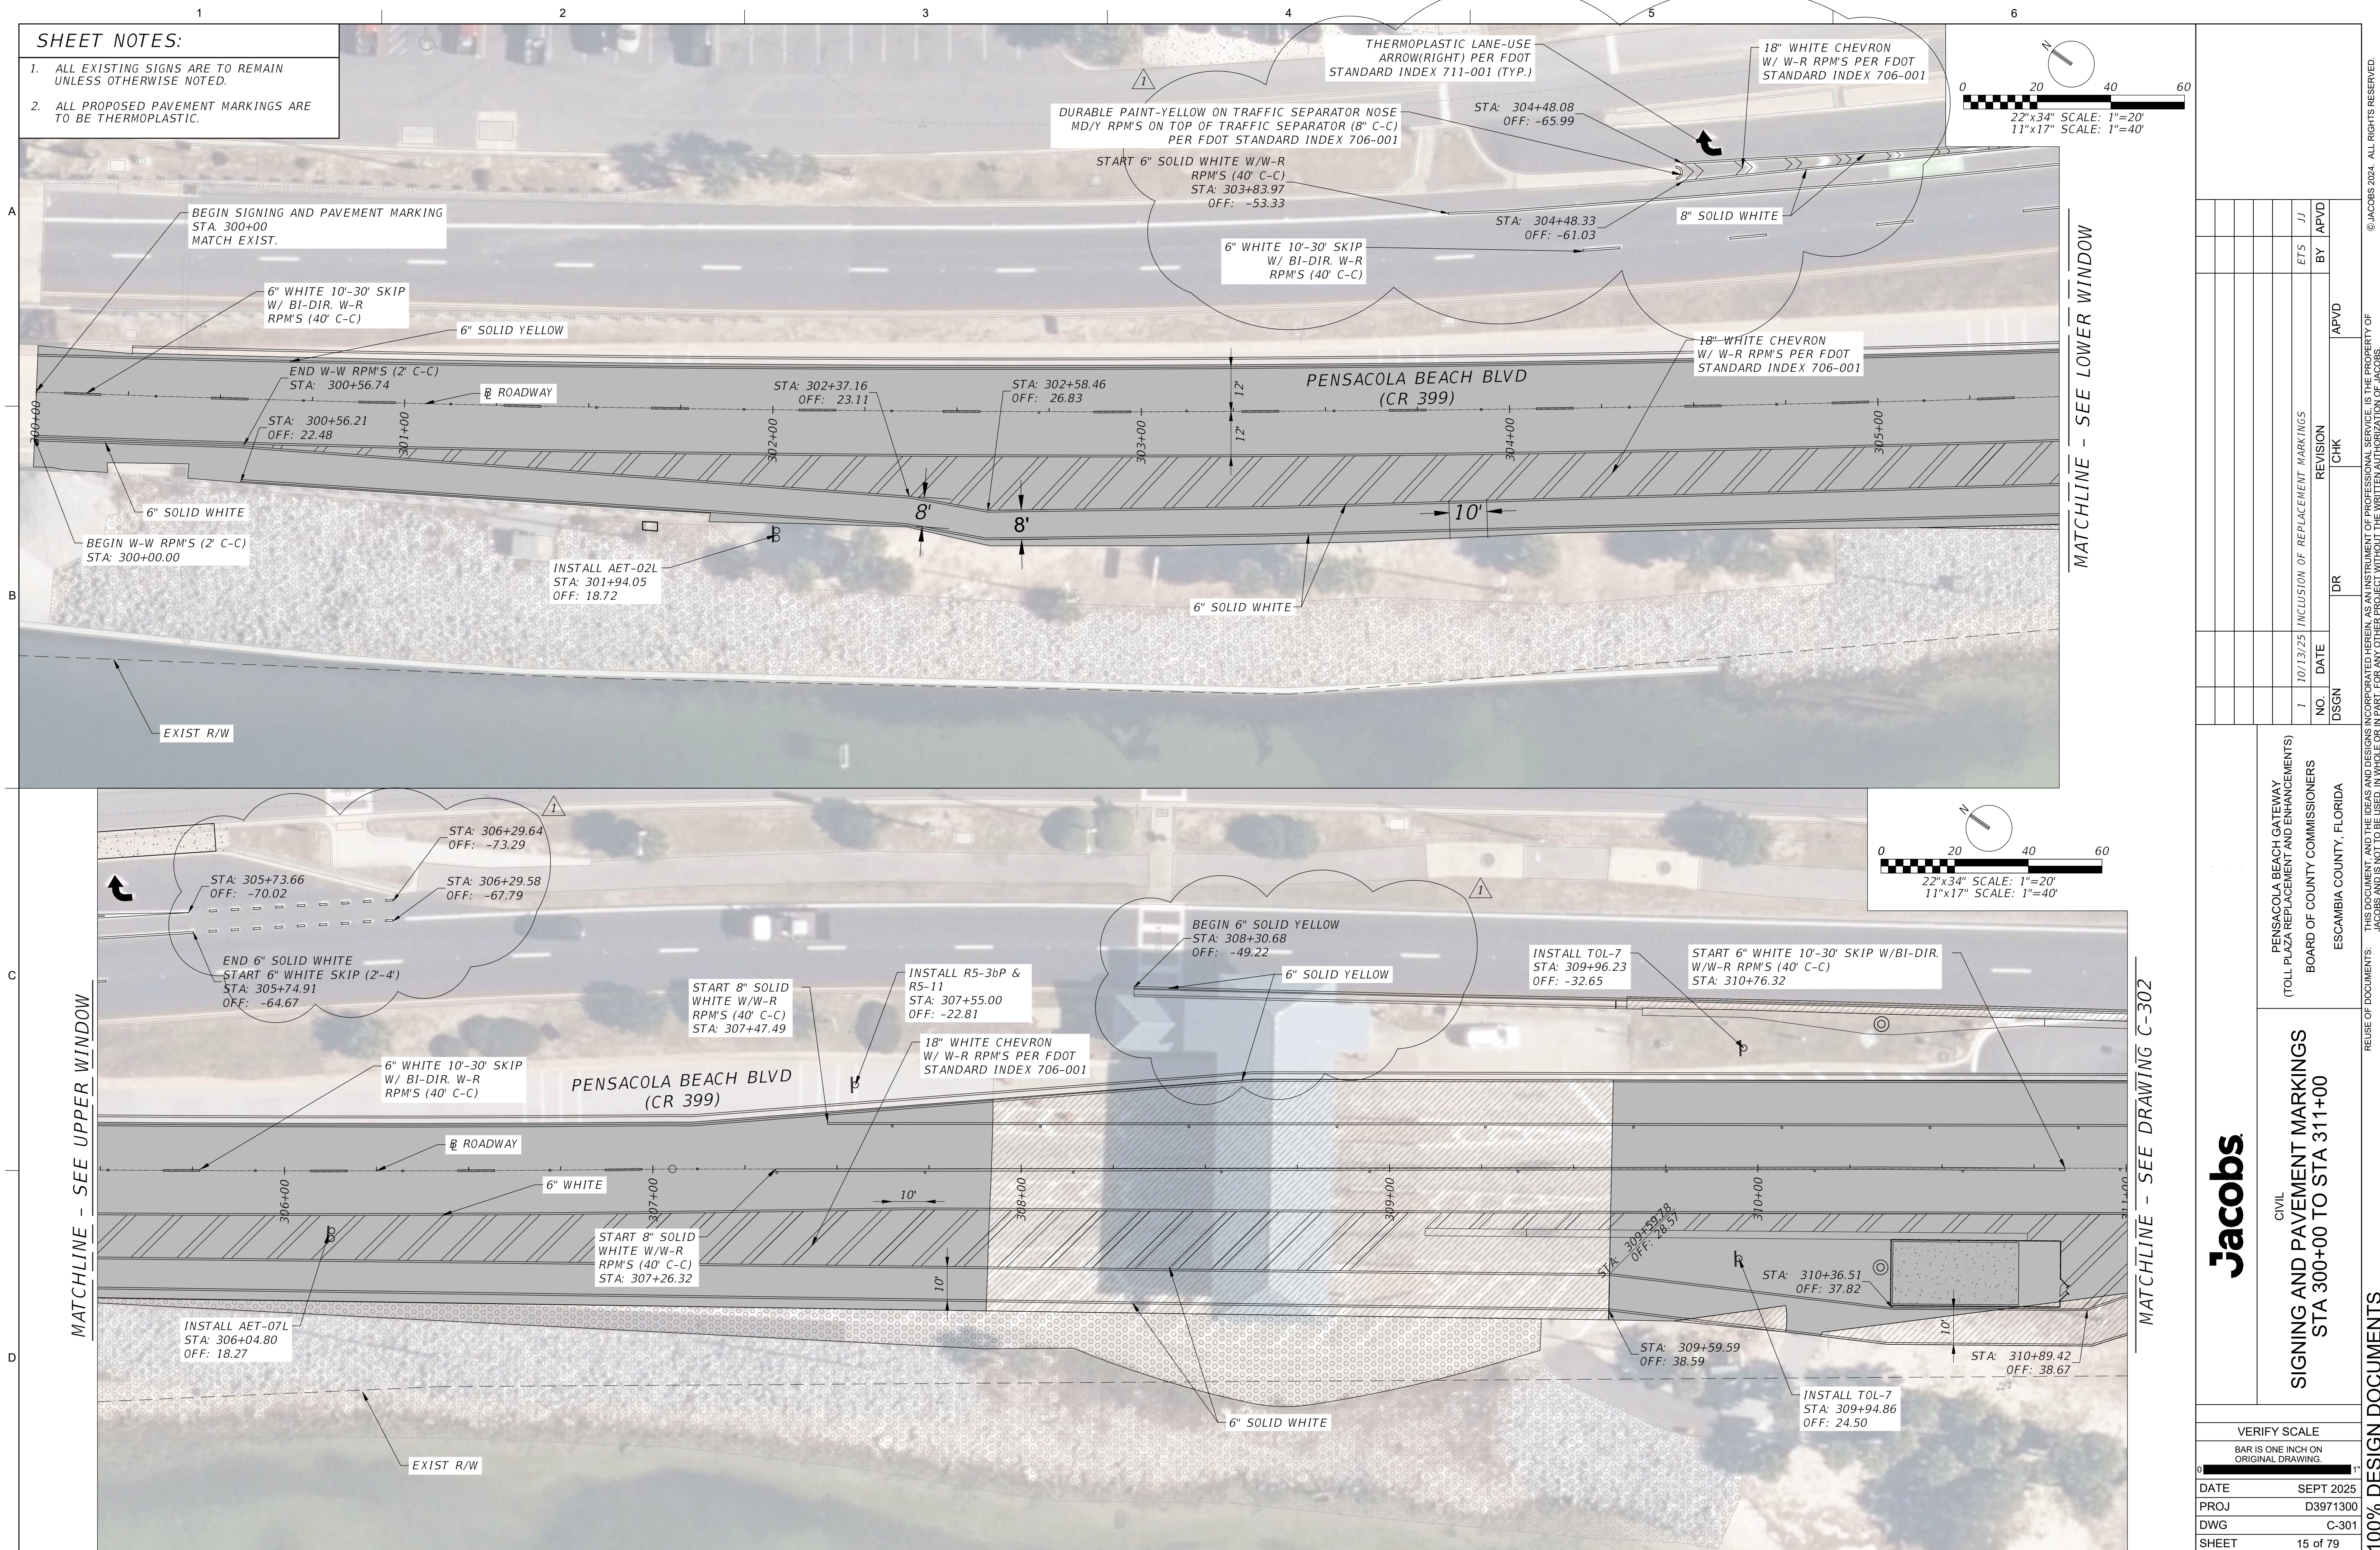

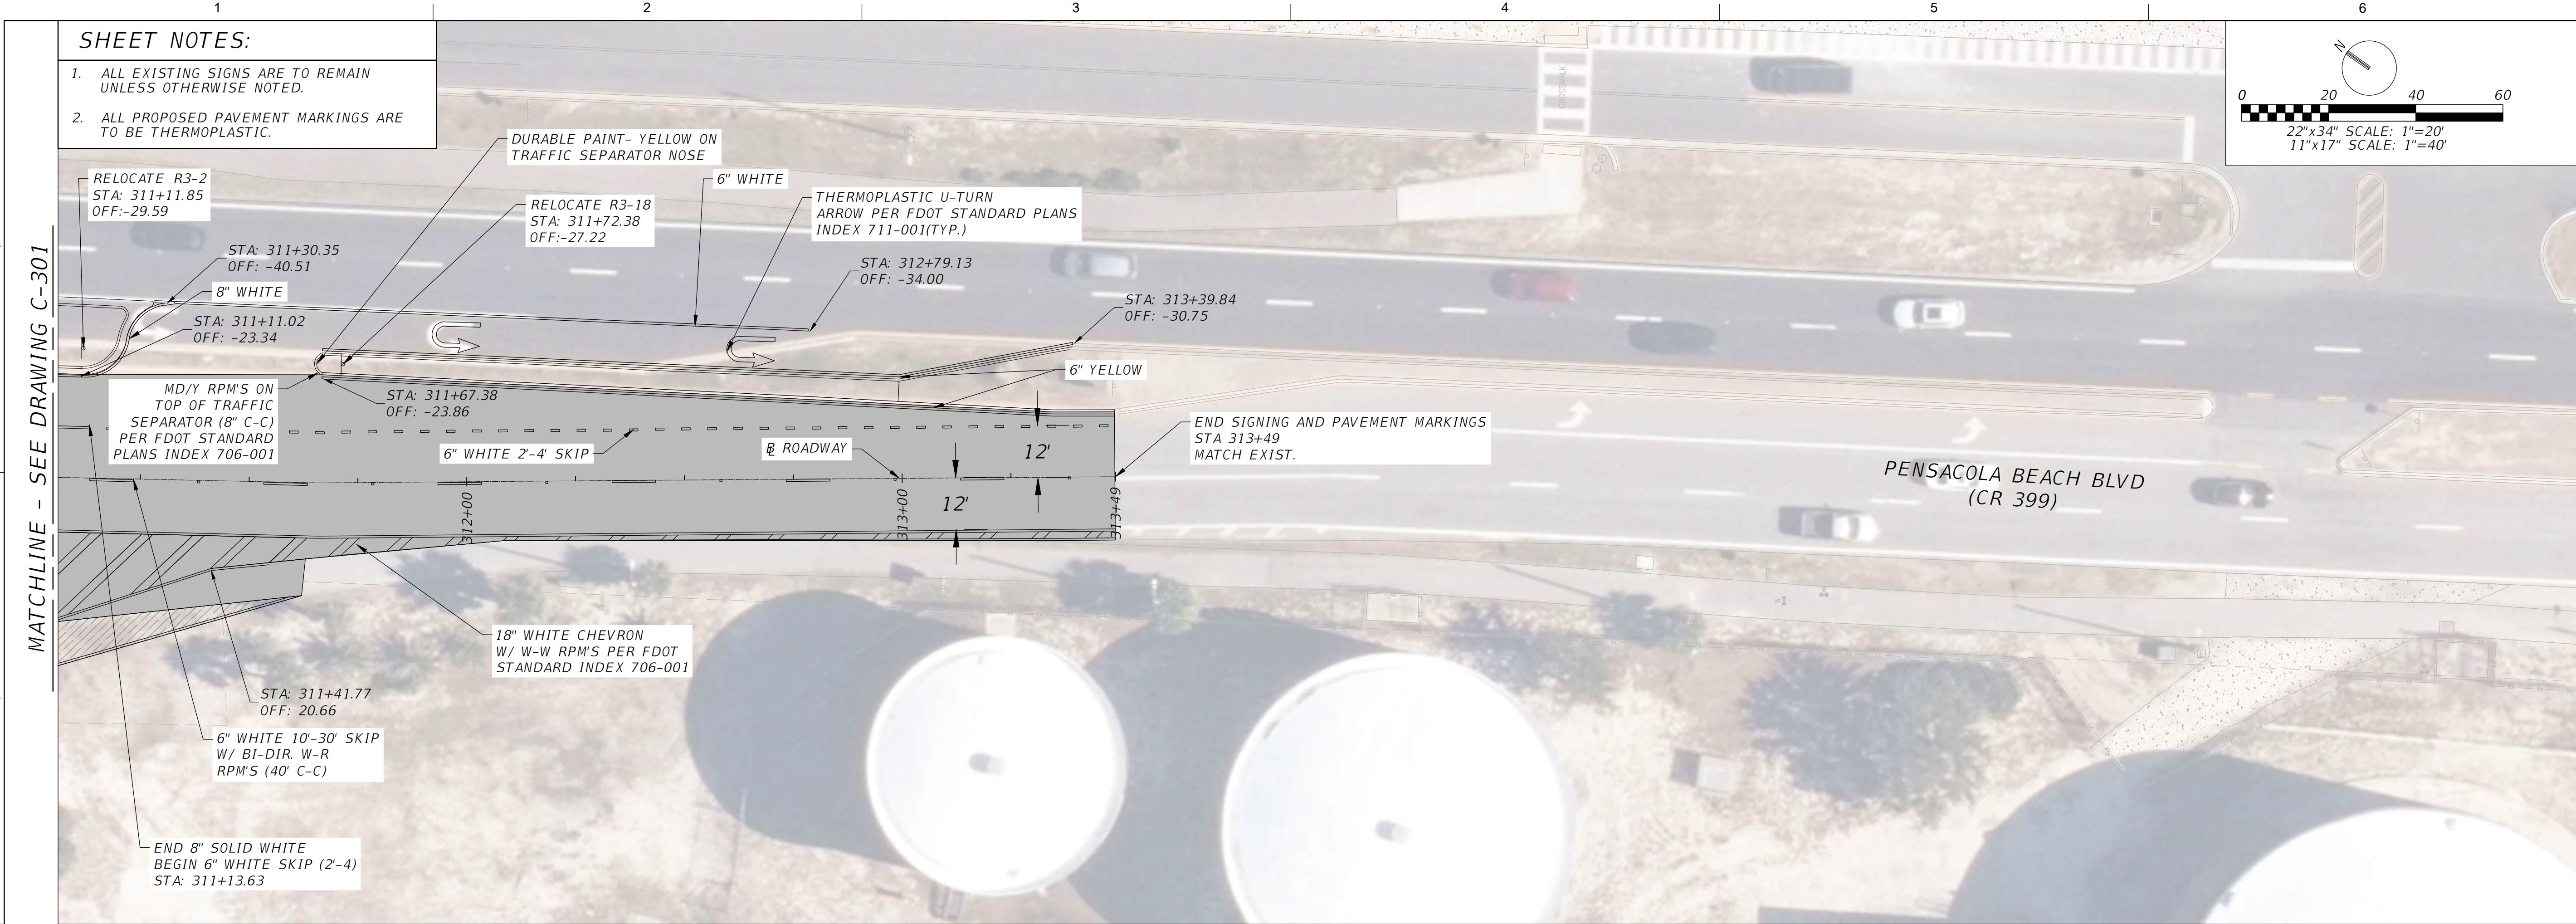

- SHEET NOTES:**
- ALL EXISTING SIGNS ARE TO REMAIN UNLESS OTHERWISE NOTED.
 - ALL PROPOSED PAVEMENT MARKINGS ARE TO BE THERMOPLASTIC.

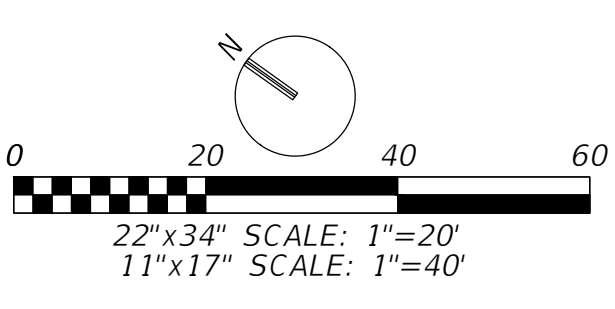

Jacobs CIVIL SIGNING AND PAVEMENT MARKINGS STA 311+00 TO STA 313+50		PENSACOLA BEACH GATEWAY (TOLL PLAZA REPLACEMENT AND ENHANCEMENTS) BOARD OF COUNTY COMMISSIONERS ESCAMBIA COUNTY, FLORIDA										NO.		DATE		REVISION		BY		APVD	
												DSGN				CHK				APVD	
VERIFY SCALE																					
BAR IS ONE INCH ON ORIGINAL DRAWING.																					
0 1"																					
DATE				SEPT 2025																	
PROJ				D3971300																	
DWG				C-302																	
SHEET				16 of 79																	

GENERAL NOTES:

1.

ALL TRAFFIC CONTROL SHALL BE IN ACCORDANCE WITH THE 2025-26 FDOT STANDARD PLANS, THE MUTCD 11TH EDITION (WITH REVISIONS) AND THESE PLANS.
2.

DETOUR SPEED LIMIT SHALL BE POSTED 25 MPH AND EACH END OF DETOUR SHALL BE ILLUMINATED DURING MAINLINE CLOSURE PERIOD.
3.

CONTRACTOR SHALL PERFORM FORMAL TEMPORARY TRAFFIC CONTROL INSPECTIONS AND SHALL IMMEDIATELY REPLACE ALL EQUIPEMENT AND DEVICES NOT CONFORMING TO FDOT AND MUTCD STANDARDS. THESE INSPECTIONS SHALL BE PREFORMED AT LEAST WEEKLY OR MORE FREQUENTLY IF DIRECTED BY THE ENGINEER.
4.

LANE CLOSURE RESTRICTIONS ARE LISTED BELOW:

NO LANE CLOSURES 6:00AM TO 10:00PM MONDAY THROUGH THURSDAY
NO LANE CLOSURES FROM 6:00AM FRIDAY THROUGH 10:00PM SUNDAY
5.

TEMPORARY PAVEMENT AS CALLED FOR IN THESE PLANS OR ADDED BY THE CONTRACTOR SHALL COMPRISE A MINIMUM OF 2 INCHES OF SUPERPAVE ASPHALT AND 6 INCHES OF LIME ROCK (LBR 40). THE CONTRACTOR SHALL BE RESPONSIBLE FOR MAINTAINING ALL TEMPORARY PAVEMENT IN A SAFE, DRIVABLE CONDITIONS THROUGHOUT CONSTRUCTION.
6.

THE NEW GANTRY AND EQUIPEMENT SHALL BE INSTALLED AND FUNCTIONAL PRIOR TO REMOVAL OF THE EXISTING BUILDING AND TOLLING SYSTEM.
7.

CLOSURES ARE TO OCCUR OVERNIGHT ONLY WITH TRAFFIC RETURNED THROUGH THE TOLL FACILITY DURING THE DAY.
8.

VARIABLE MESSAGE BOARDS ARE TO BE POSTED 30 DAYS IN ADVANCE OF CONSTRUCTION TO INFORM THE PUBLIC OF THE PENDING PROJECT DETOUR.

PHASE NOTES:

PHASE I - CONSTRUCT THE TEMPORARY PAVEMENT FOR THE DIVERSION.

1.

PLACE WORK ZONE SIGNS USING STANDARD INDEX 600 AND INDEX 613.
2.

CLOSE THE OUTSIDE NORTHBOUND LANE ALONG PENSACOLA BEACH BLVD. WHERE TEMPORARY PAVEMENT IS PROPOSED NORTH AND SOUTH OF THE TOLL PLAZA. CLOSE THE INSIDE SOUTHBOUND LANE ALONG PENSACOLA BEACH BLVD. WHERE TEMPORARY PAVEMENT IS PROPOSED NORTH AND SOUTH OF THE TOLL PLAZA. CLOSE THE LEFT TURN LANE AND RIGHT TURN LANE ALONG PENSACOLA BEACH BLVD. JUST NORTH AND SOUTH OF THE TOLL PLAZA.
3.

REMOVE PORTION OF TRAFFIC SEPARATORS AND MEDIAN WHERE TEMPORARY PAVEMENT IS PROPOSED.
4.

INSTALL TEMPORARY PAVEMENT.
5.

UPON COMPLETION, REMOVE ALL TTCP DEVICES AND SIGNS.

PHASE II - CONSTRUCT THE PROPOSED TOLL GANTRY, REMOVE THE EXISTING TOLL PLAZA BUILDING, AND COMPLETE ROADWAY IMPROVEMENTS WITHIN THE DIVERSION LIMITS.

1.

INSTALL ALL TEMPORARY TRAFFIC CONTROL AS SHOWN IN THE PHASE II PLANS.
2.

SHIFT TRAFFIC TO DIVERSION UTILIZING THE TEMPORARY PAVEMENT CONSTRUCTED IN PHASE I.
3.

ESCO DEPUTY SHALL BE PLACED AT EACH TRANSITION TO DIRECT TRAFFIC AS NECESSARY TO MINIMIZE DISRUPTION TO THE TRAVELING PUBLIC WHILE PROTECTING WORKER SAFETY.
4.

UPON COMPLETION, REMOVE ALL TTCP DEVICES AND SIGNS.

PHASE III - COMPLETE THE REMAINING ROADWAY IMPROVEMENTS.

1.

PLACE WORK ZONE SIGNS USING STANDARD INDEX 613.
2.

COMPLETE THE CONSTRUCTION OF ROADWAY IMPROVEMENTS WITH LANE CLOSURES PER STANDARD INDEX 613.
3.

PLACE FINAL ASPHALT COURSE.
4.

AFTER MINIMUM 30-DAY ASPHALT CURING PERIOD, PLACE FINAL THERMOPASTIC PAVEMENT MARKINGS.
5.

UPON COMPLETION, REMOVE ALL TTCP DEVICES AND SIGNS.

BRIDGE LANE CLOSURE

1.


ALL TTCP DEVICES AND SIGNS SHALL BE PLACED PER STANDARD INDEX 661.
3.

ALL EXISTING BIKE/PED ACCESS SHALL BE MAINTAINED DURING THE LANE CLOSURE.
4.

LANE CLOSURE RESTRICTIONS ARE LISTED BELOW:

LANE CLOSURES ALLOWED BETWEEN 8:00AM TO 5:00PM MONDAY THROUGH FRIDAY
NO LANE CLOSURES ON WEEKENDS
5.

ALL TTCP DEVICES AND SIGNS SHALL BE REMOVED BY 5PM DAILY TO REOPEN BOTH SOUTHBOUND LANES.

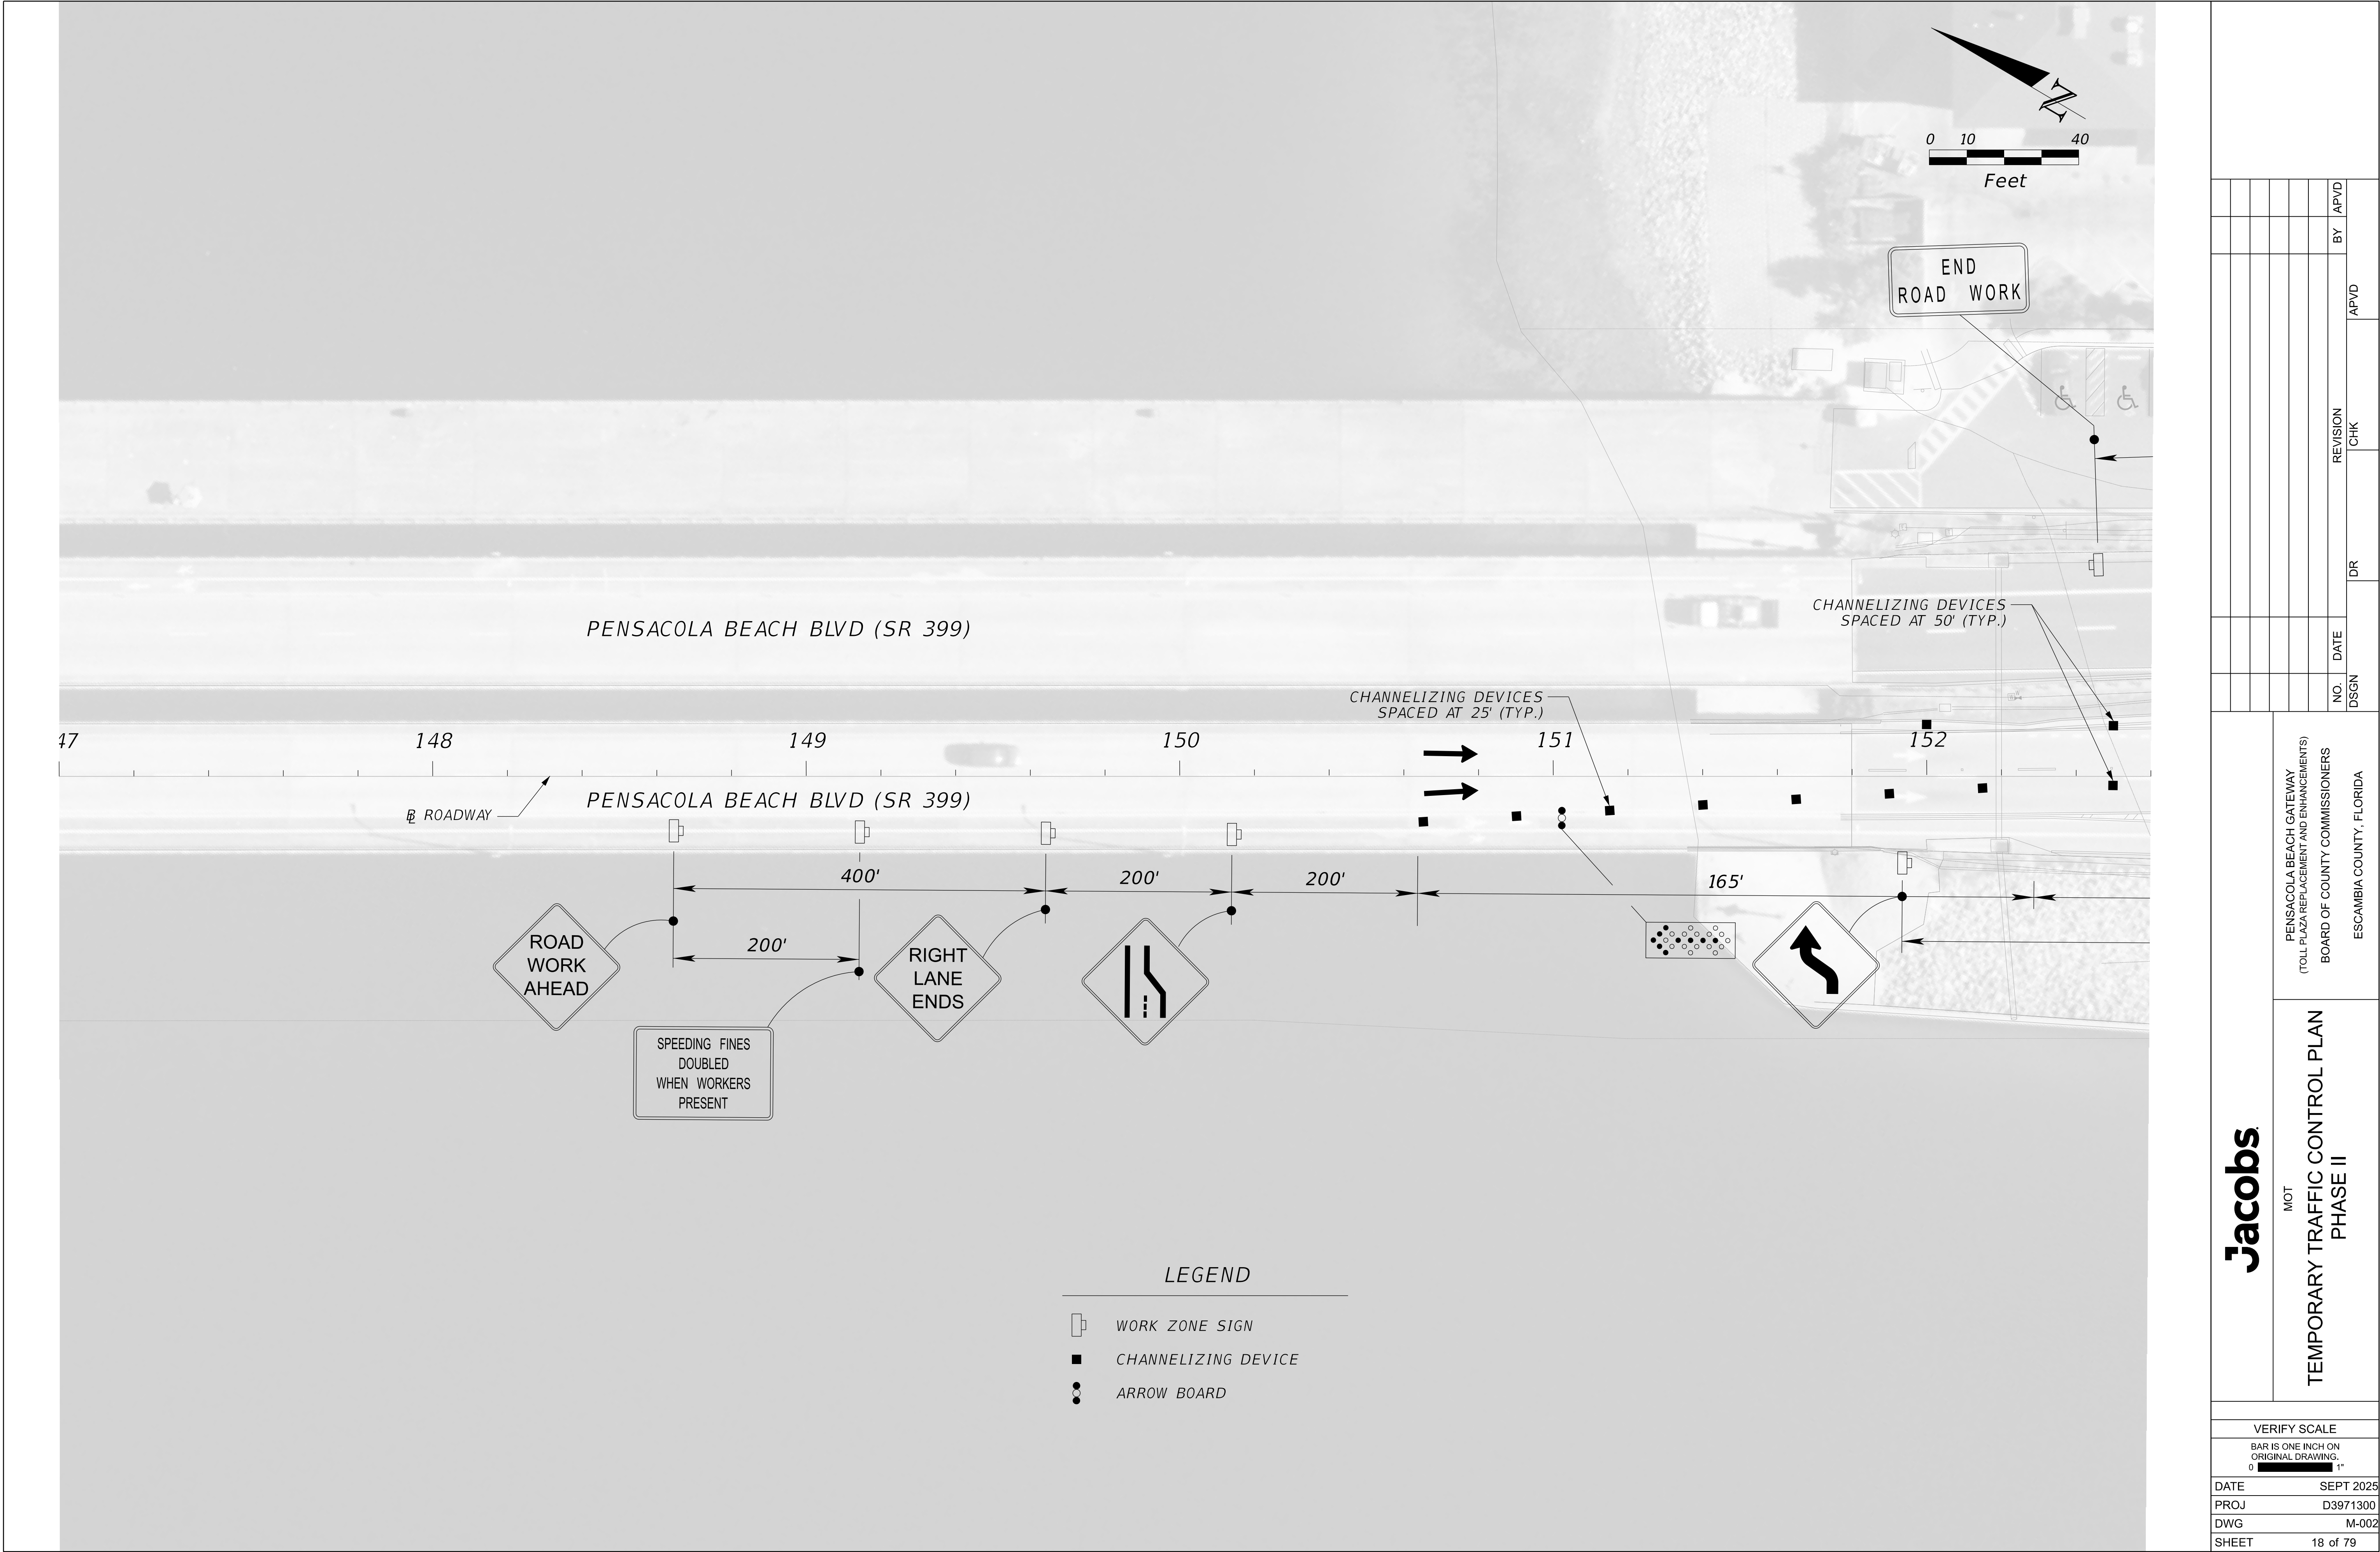


Jacobs

TEMPORARY TRAFFIC CONTROL PLAN
PHASE II

PENSACOLA BEACH GATEWAY
(TOLL PLAZA REPLACEMENT AND ENHANCEMENTS)
BOARD OF COUNTY COMMISSIONERS
ESCAMBIA COUNTY, FLORIDA


VERIFY SCALE	
BAR IS ONE INCH ON ORIGINAL DRAWING. 1"	
DATE	SEPT 2025
PROJ	D3971300
DWG	M-002
SHEET	18 of 79

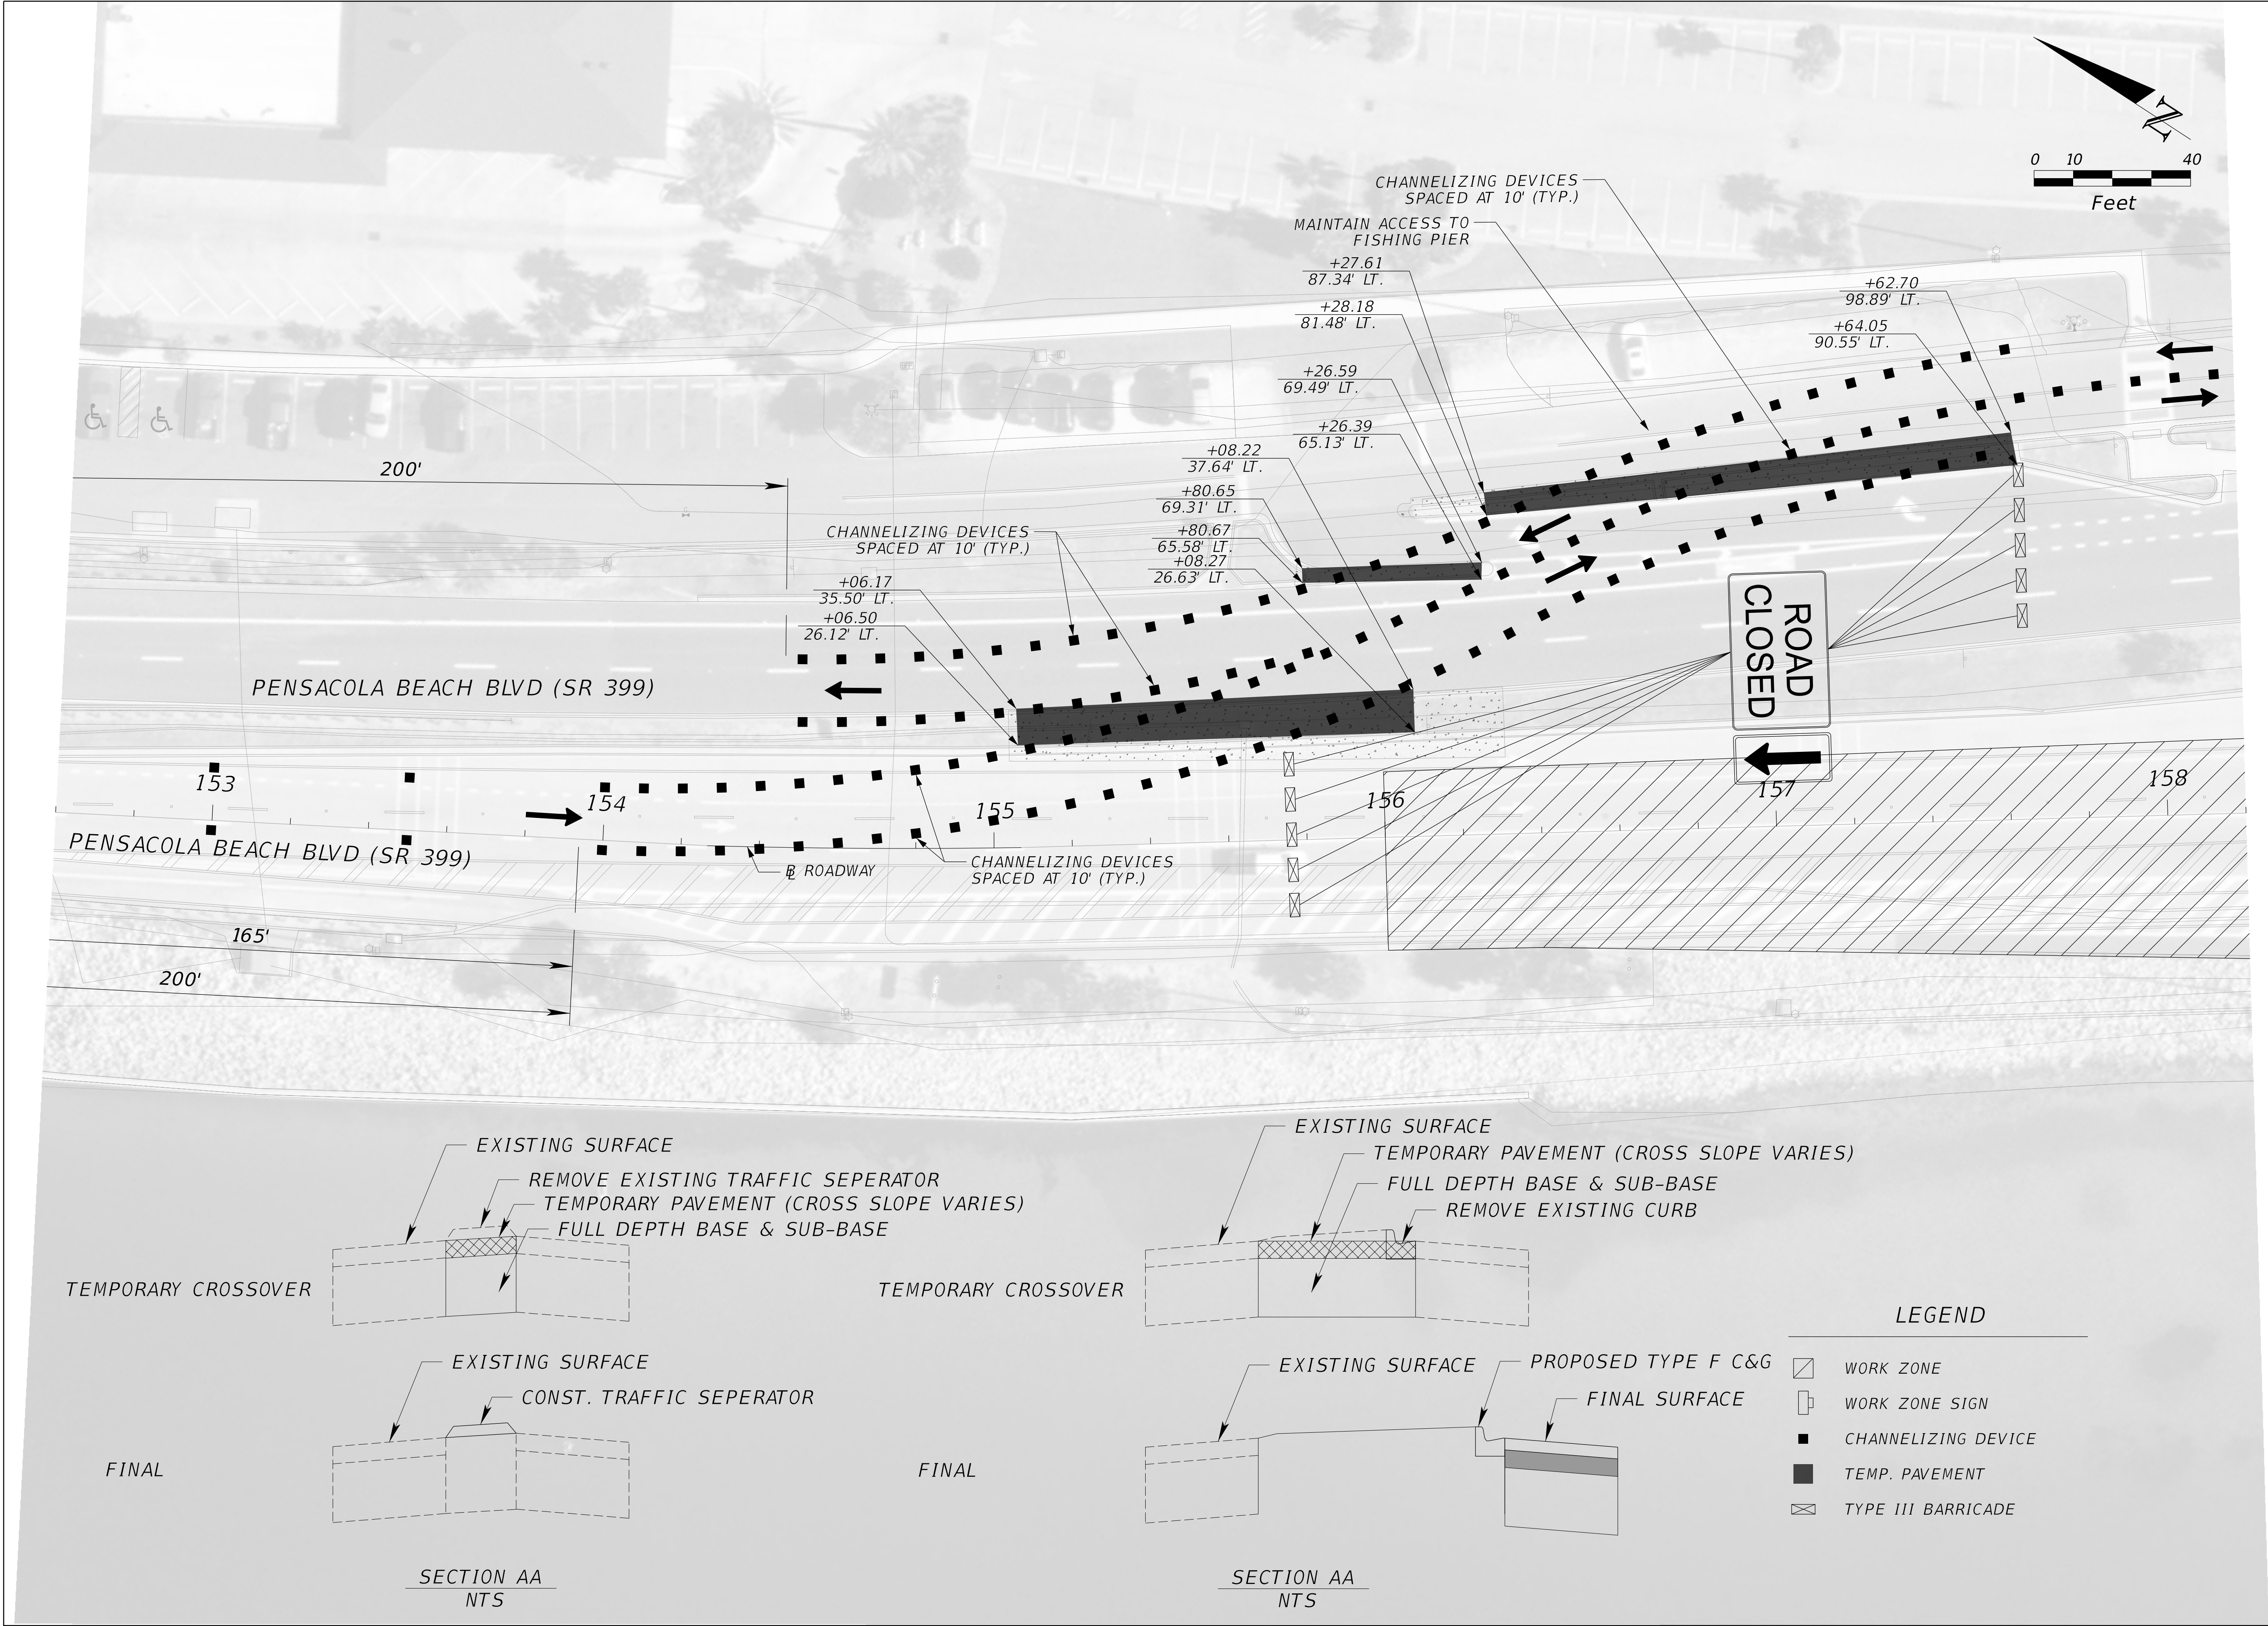

NO.	DATE	DR	REVISION	CHK	BY	APVD

VERIFY SCALE	
BAR IS ONE INCH ON ORIGINAL DRAWING.	
0 1"	
DATE	SEPT 2025
PROJ	D3971300
DWG	M-003
SHEET	19 of 79



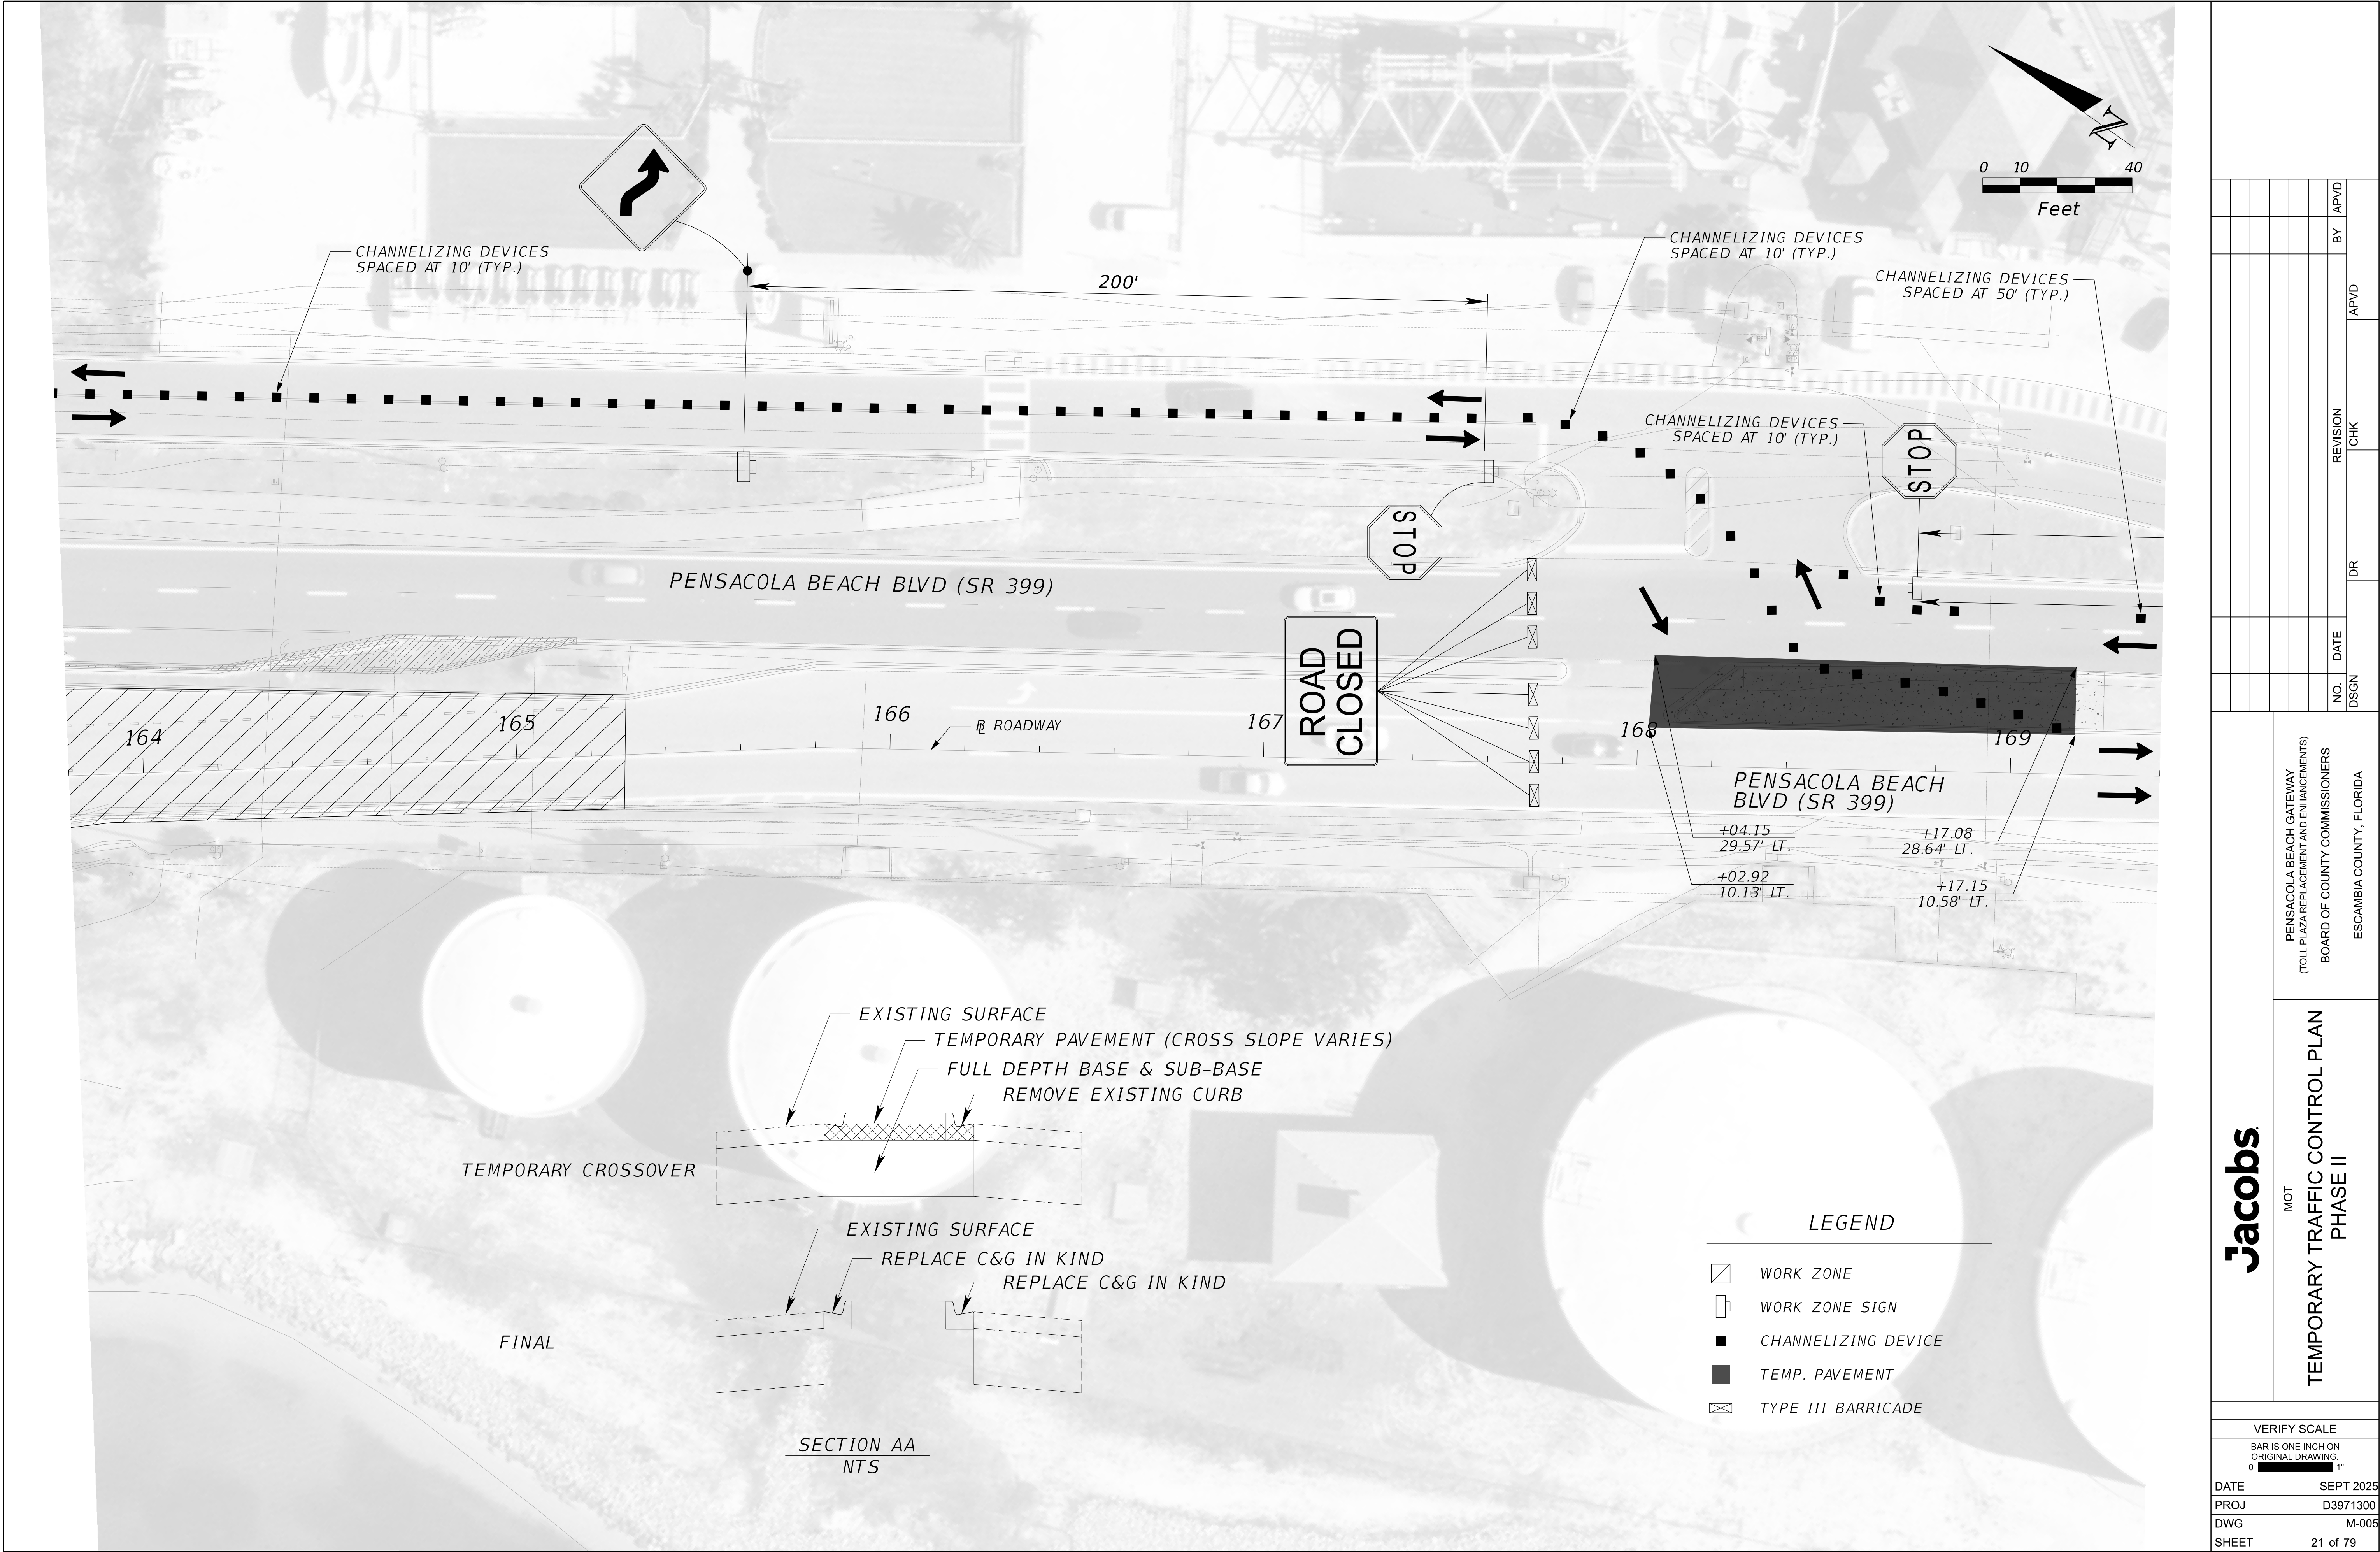



Jacobs

TEMPORARY TRAFFIC CONTROL PLAN
PHASE II

PENSACOLA BEACH GATEWAY
(TOLL PLAZA REPLACEMENT AND ENHANCEMENTS)
BOARD OF COUNTY COMMISSIONERS
ESCAMBIA COUNTY, FLORIDA

VERIFY SCALE

BAR IS ONE INCH ON
ORIGINAL DRAWING.

DATE SEPT 2025

PROJ D3971300

DWG M-006


SHEET 22 of 79

100% DESIGN DOCUMENTS


REUSE OF DOCUMENTS: THIS DOCUMENT, AND THE IDEAS AND DESIGNS INCORPORATED HEREIN, AS AN INSTRUMENT OF PROFESSIONAL SERVICE, IS THE PROPERTY OF JACOBS AND IS NOT TO BE USED, IN WHOLE OR IN PART, FOR ANY OTHER PROJECT WITHOUT THE WRITTEN AUTHORIZATION OF JACOBS.

© JACOBS 2021. ALL RIGHTS RESERVED.

CCTV INSTALLATION DETAILS
N.T.S.

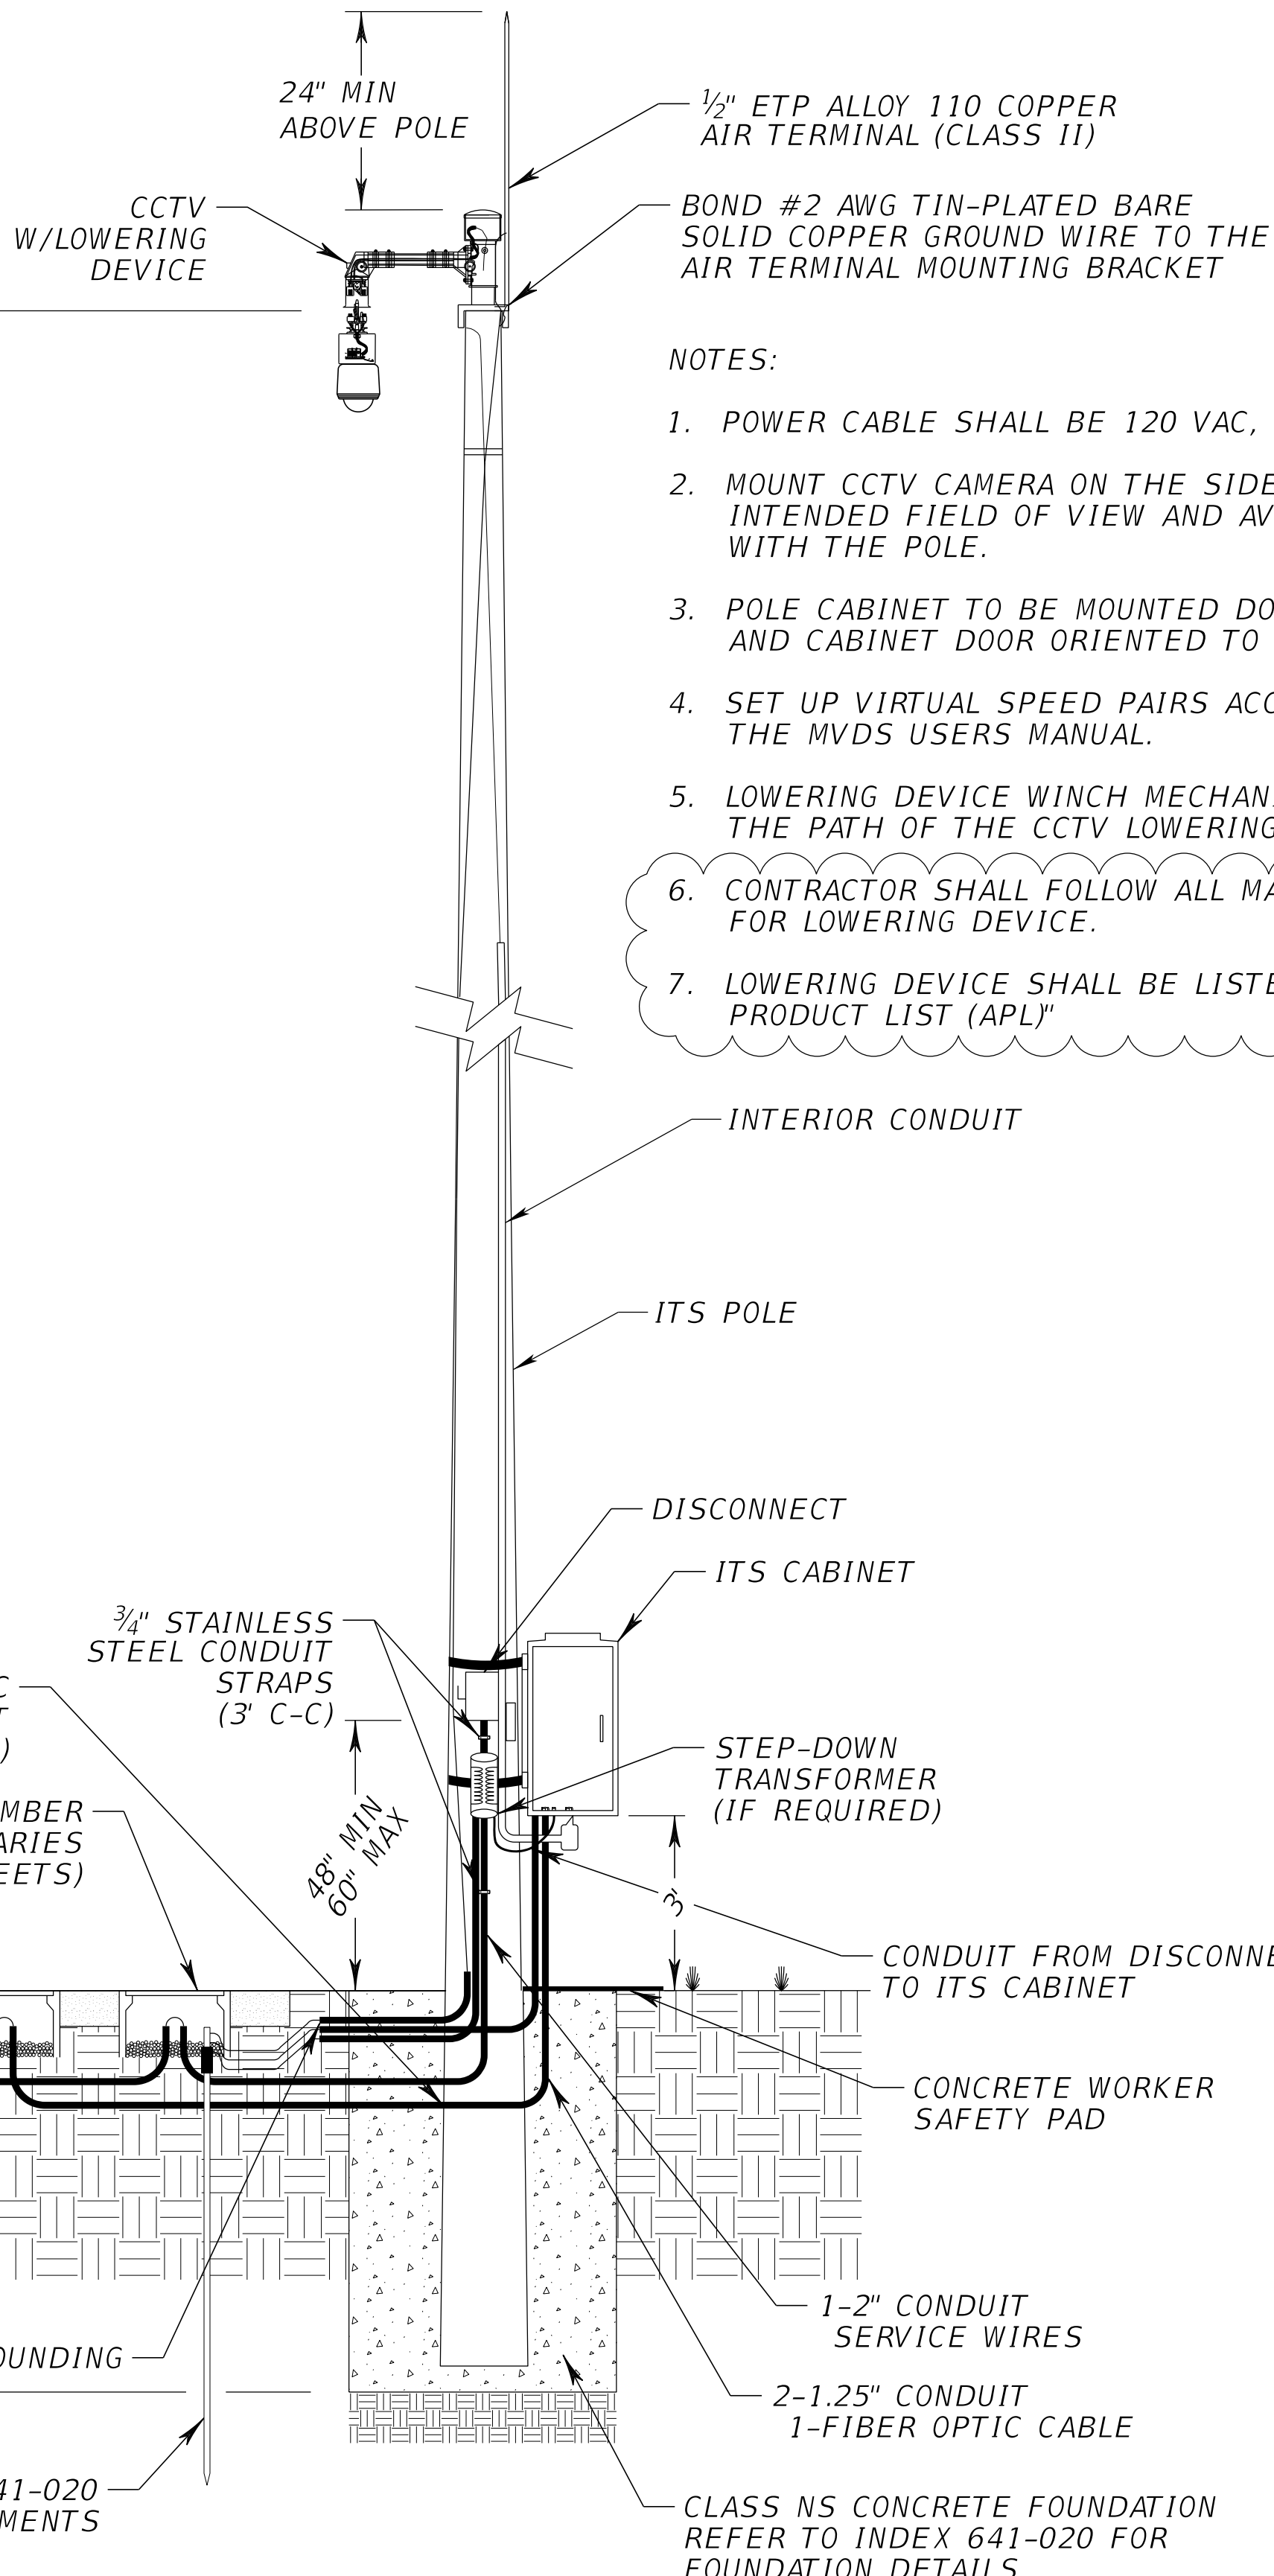

POLE 'A' - STA 156+57.49, 39' RT

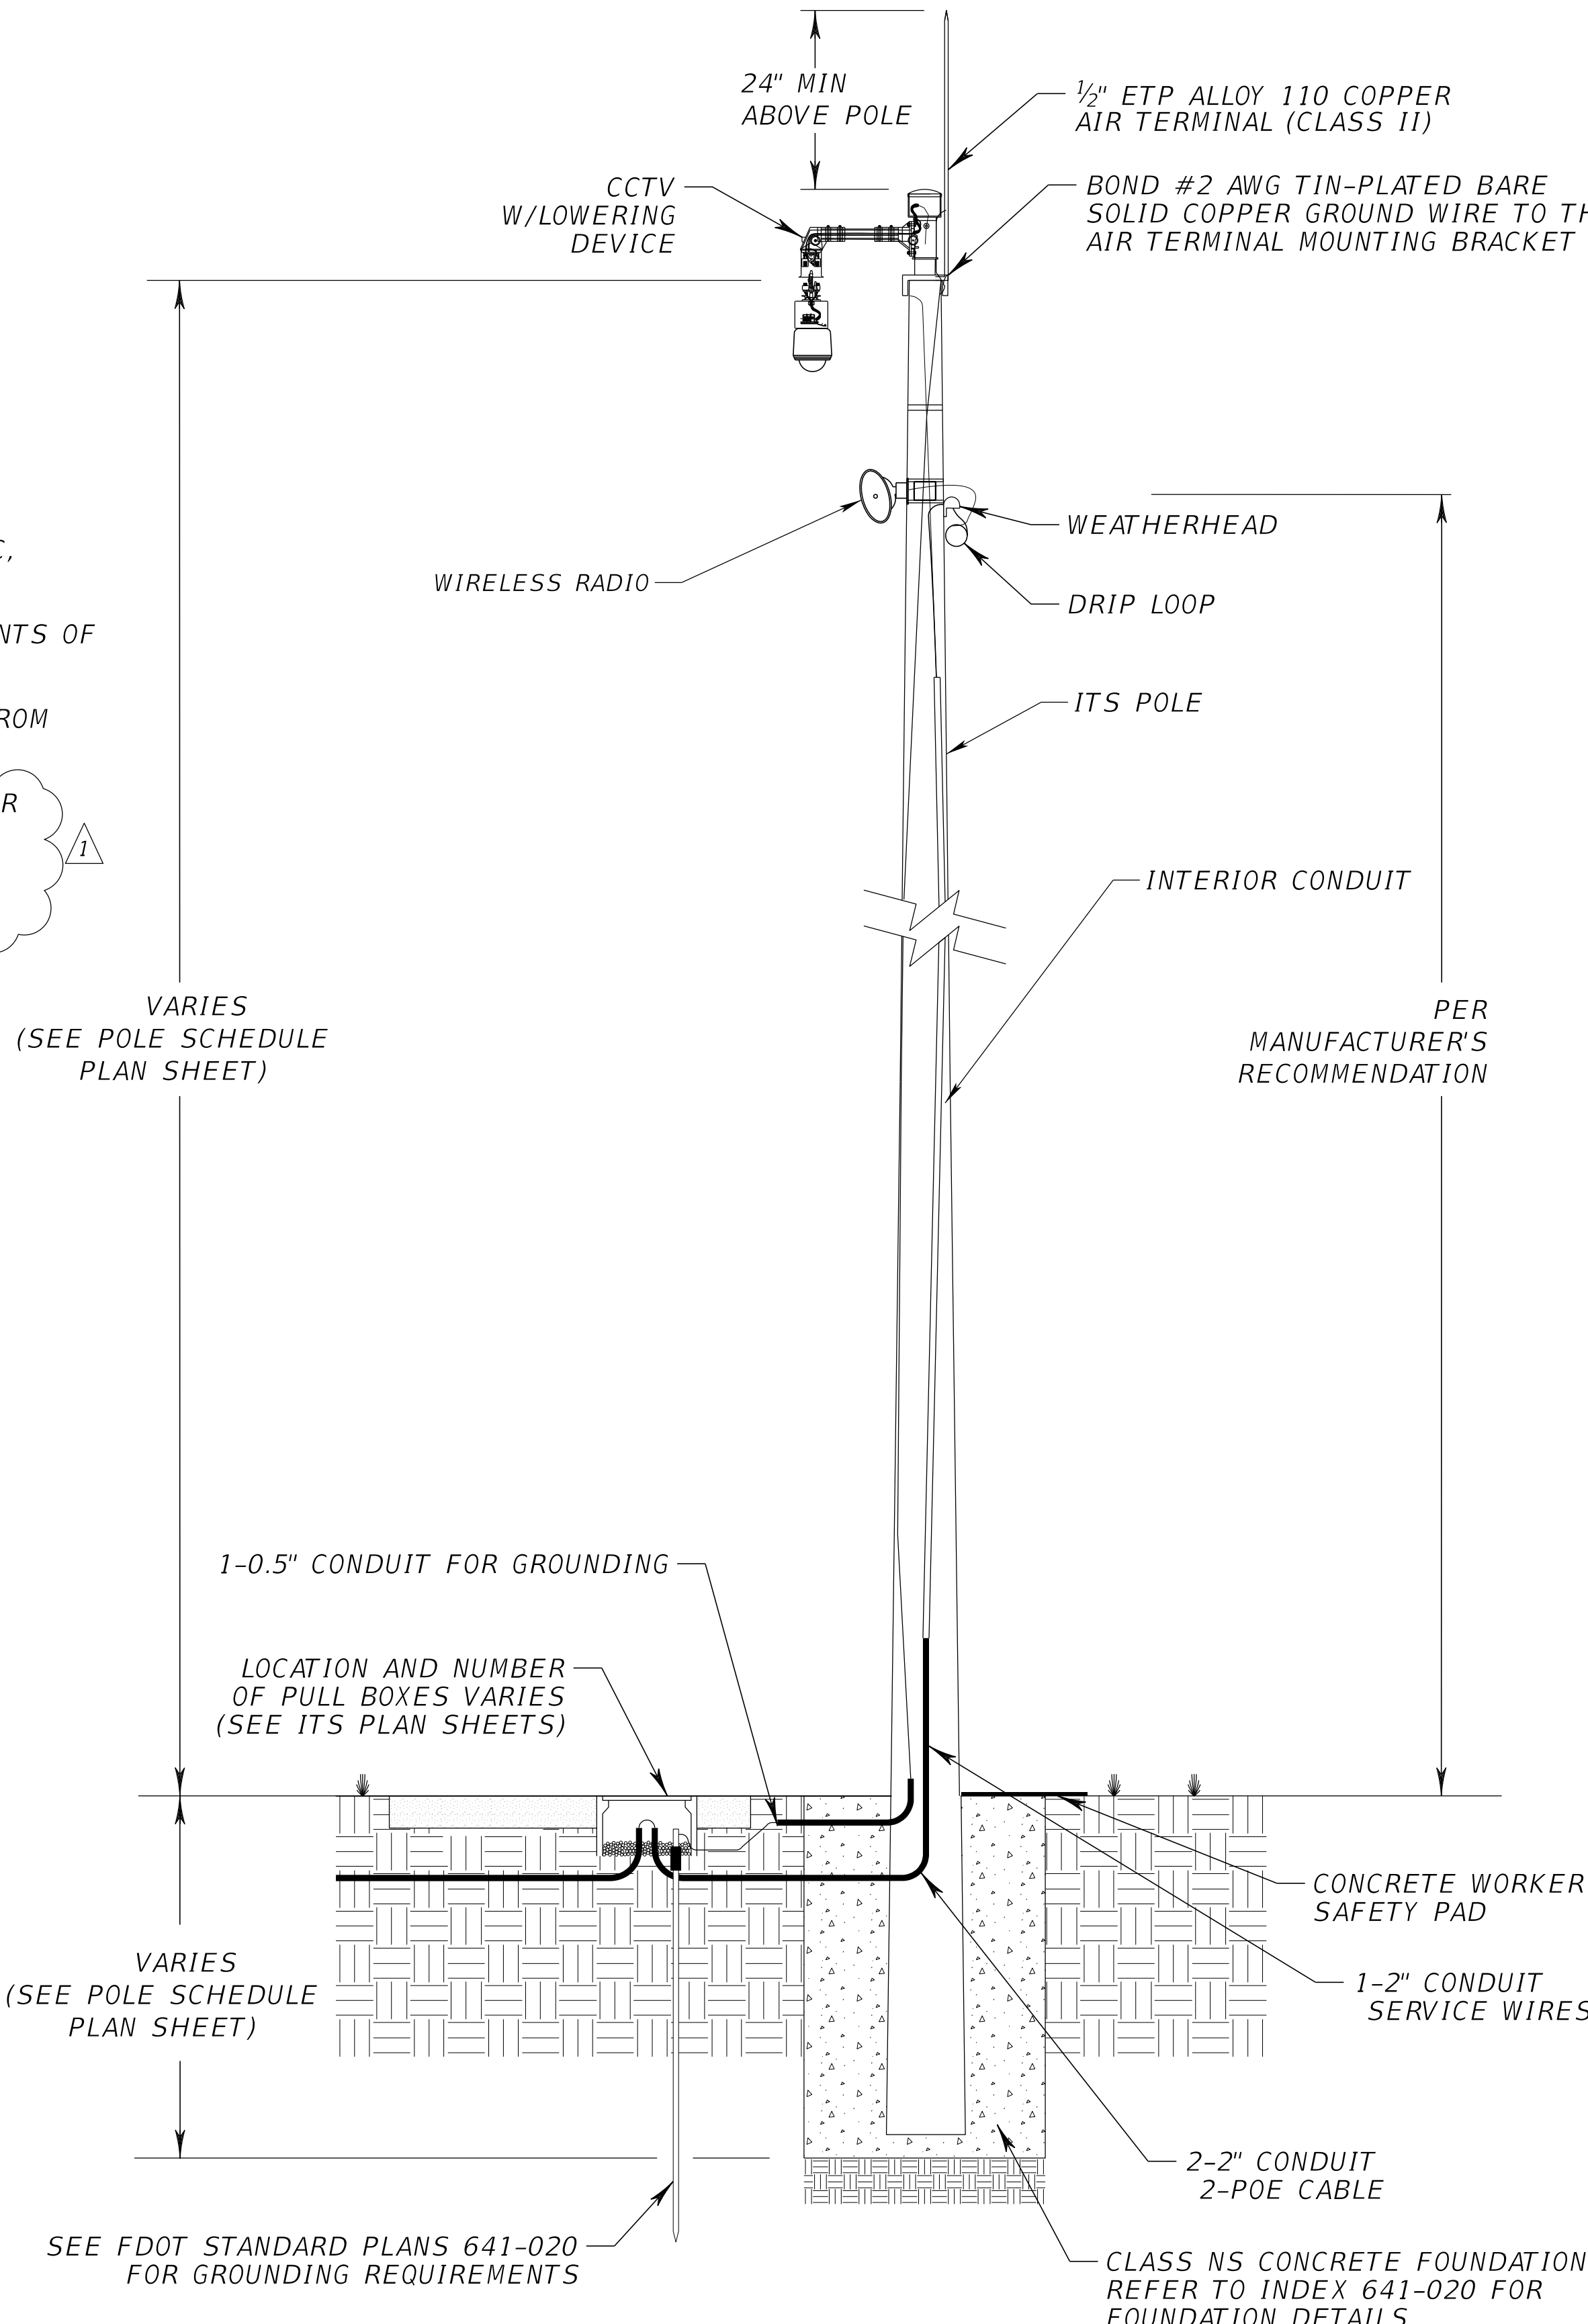

POLE 'B' - STA 200+33.15, 32.02' RT

[illegible]

PENSACOLA BEACH GATEWAY
PLAZA REPLACEMENT AND ENHANCEMENTS)


ESCAMBIA COUNTY, FLORIDA

Jacobs

CCTV & RADIO INSTALLATION DETAILS


00% DESIGN DOCUMENTS

VERIFY SCALE	
BAR IS ONE INCH ON ORIGINAL DRAWING. 0  1"	
DATE	OCT 202
PROJ	D397130
DWG	I-00
SHEET	30 of 79

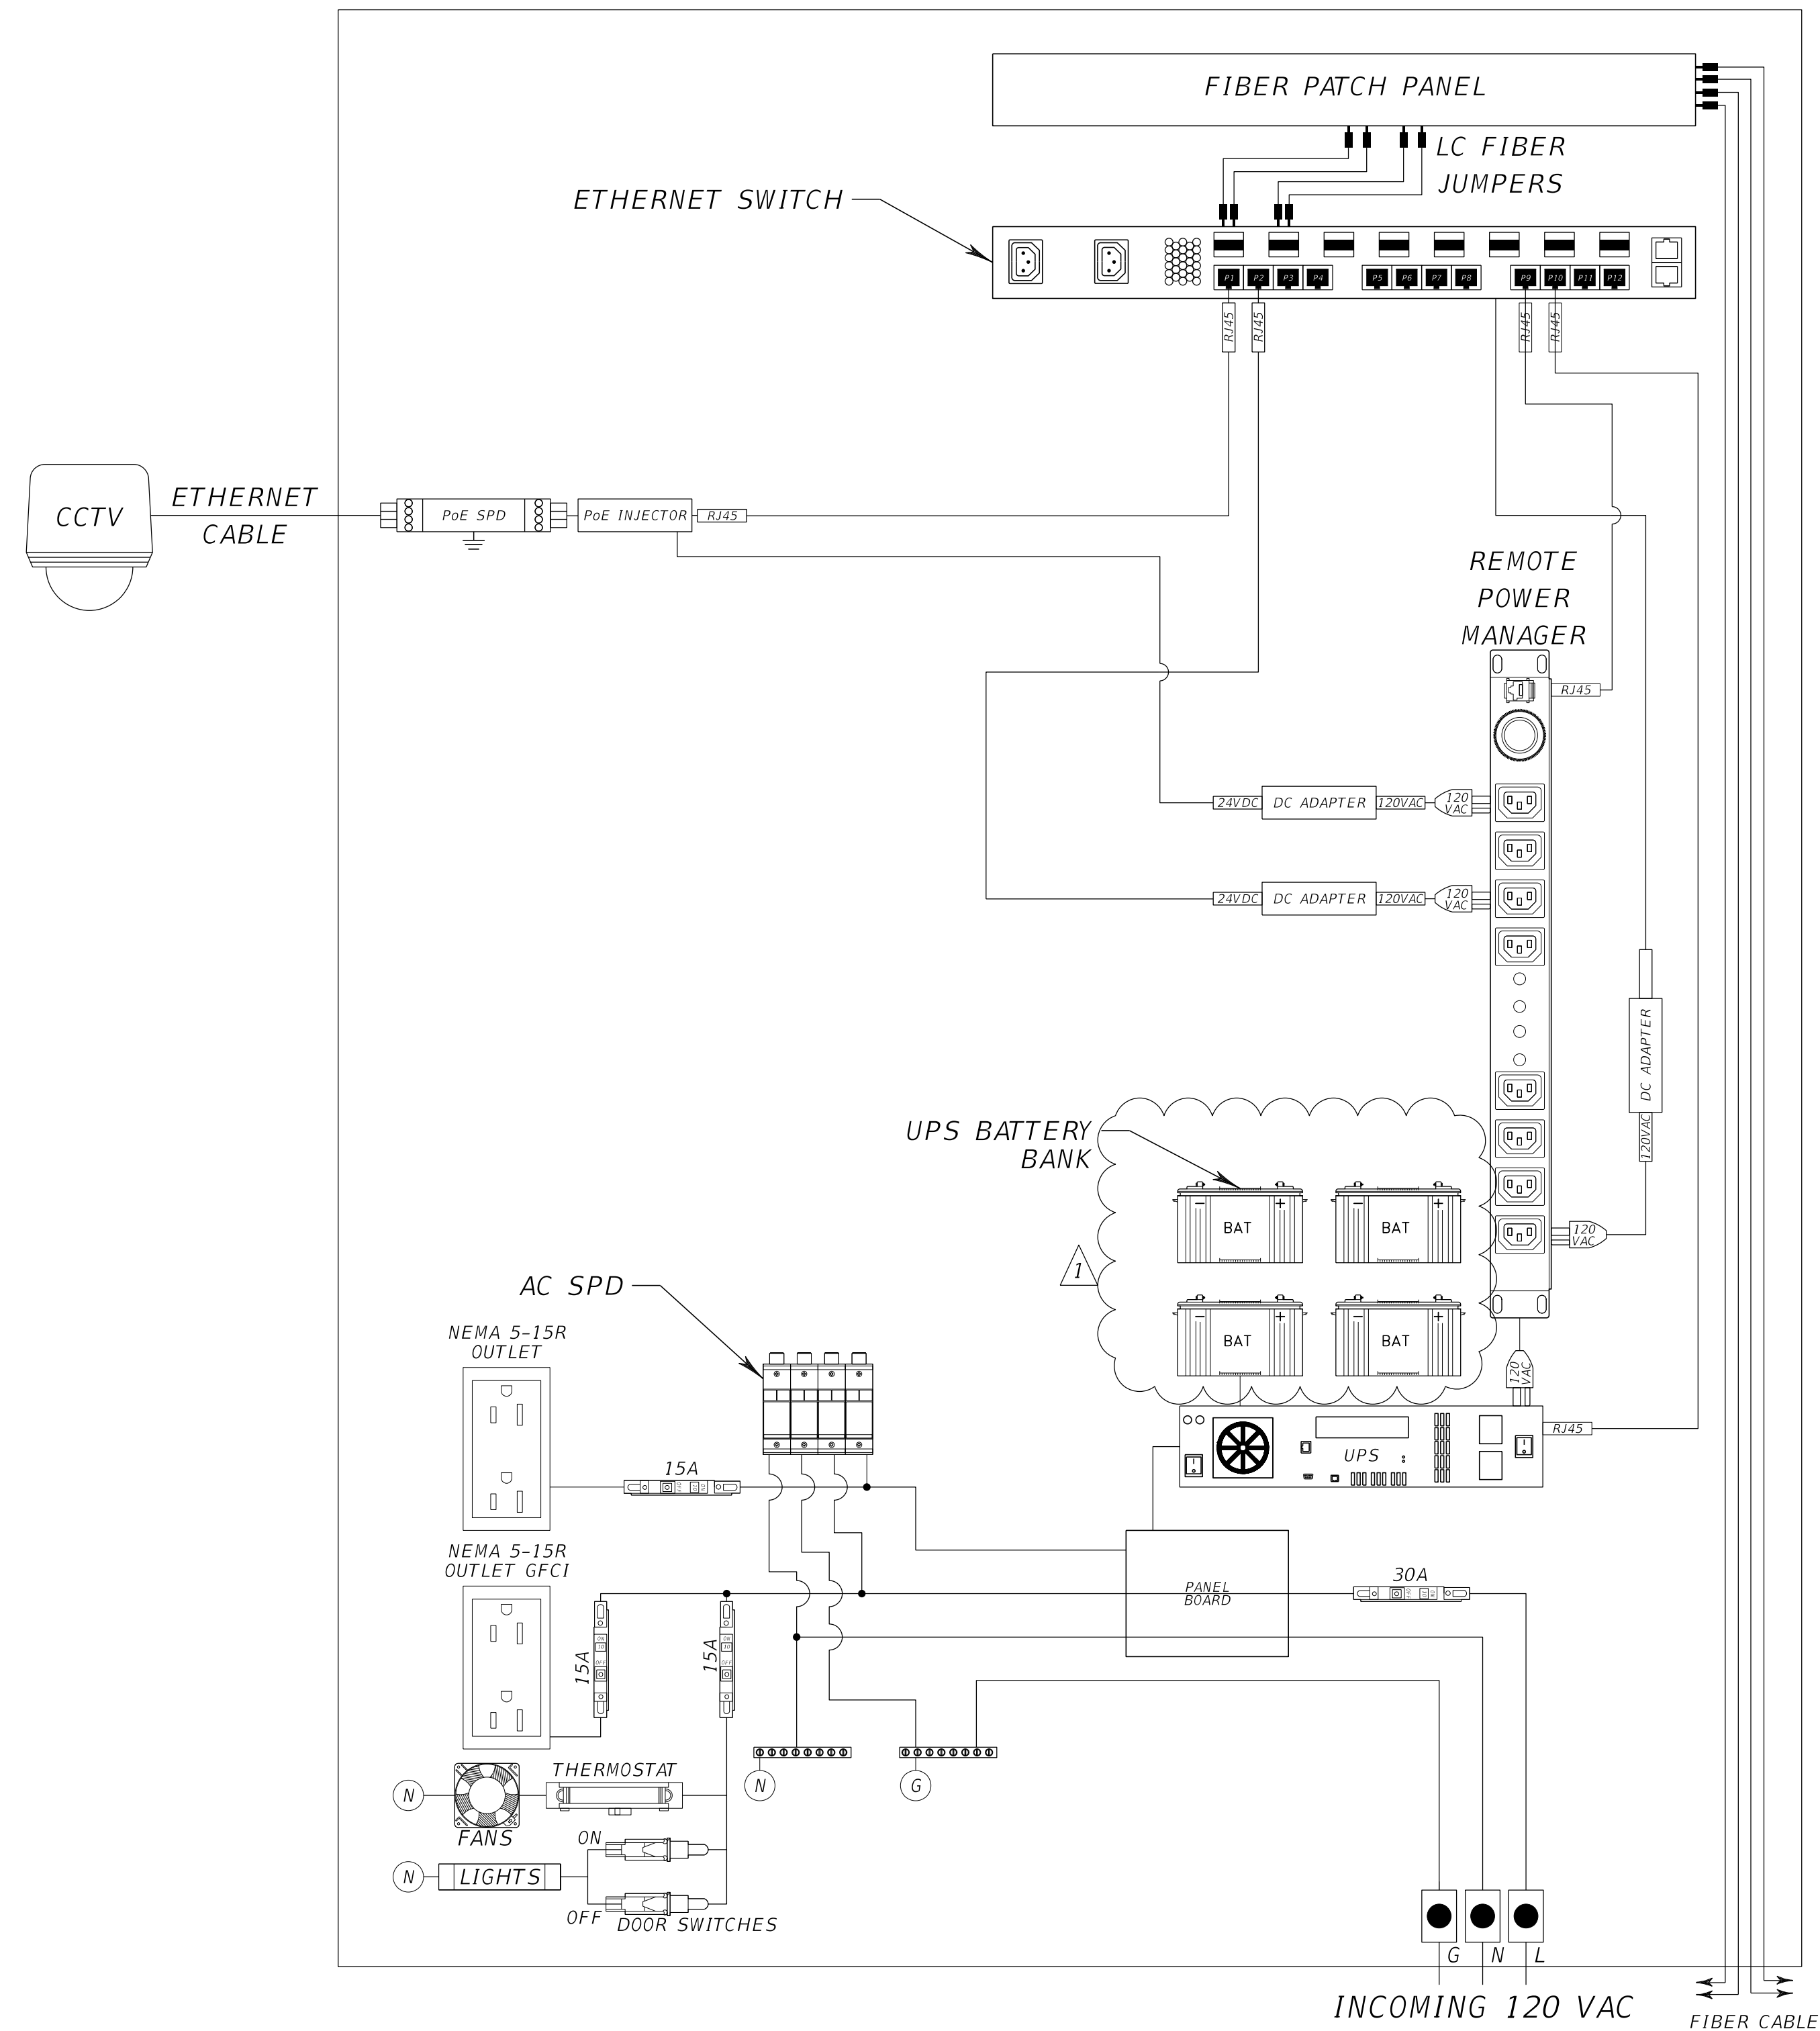


CCTV WIRING DIAGRAM
N.T.S.

POLE 'A' - STA 156+57.49, 39' RT

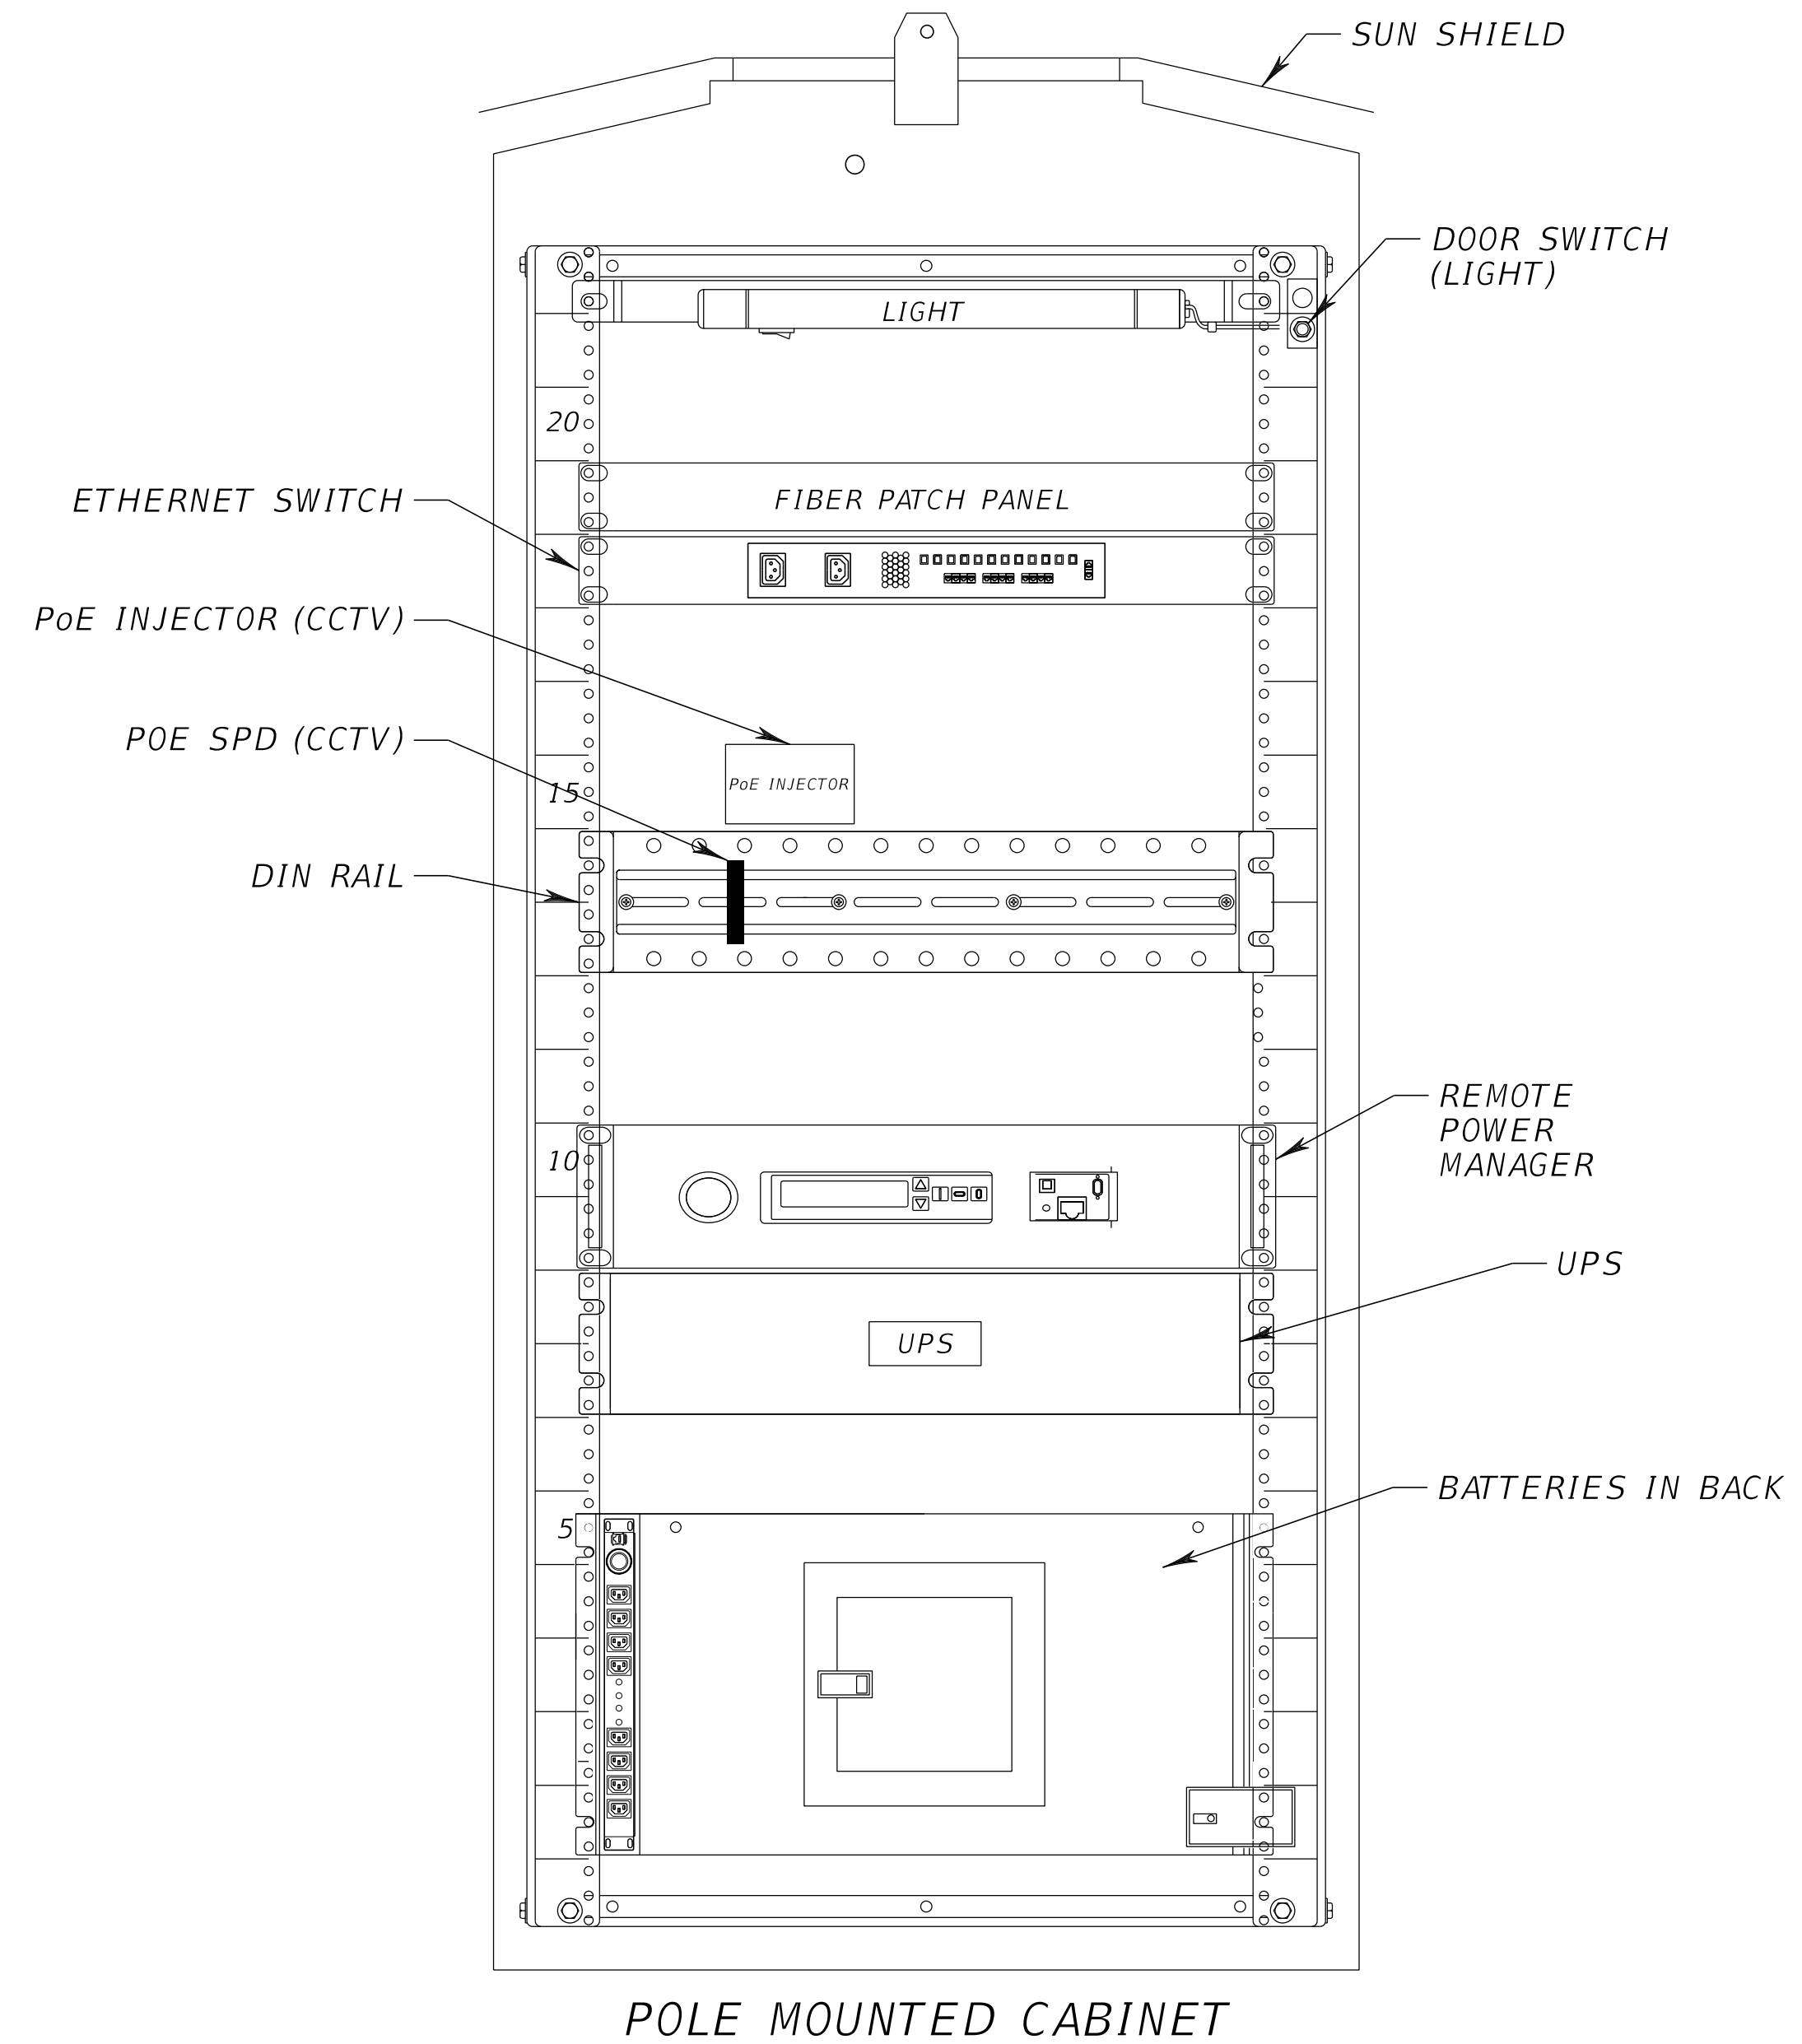

CCTV CABINET DETAILS
N.T.S.


		ITS CABINET DETAILS & WIRING DIAGRAM		PENSACOLA BEACH GATEWAY (TOLL PLAZA REPLACEMENT AND ENHANCEMENTS) BOARD OF COUNTY COMMISSIONERS ESCAMBIA COUNTY, FLORIDA															
VERIFY SCALE																			
BAR IS ONE INCH ON ORIGINAL DRAWING. 0  1"																			
DATE				OCT 2025															
PROJ				D3971300															
DWG				I-010															
SHEET				31 of 79															
PLOT TIME: \$PLOTTIME																			

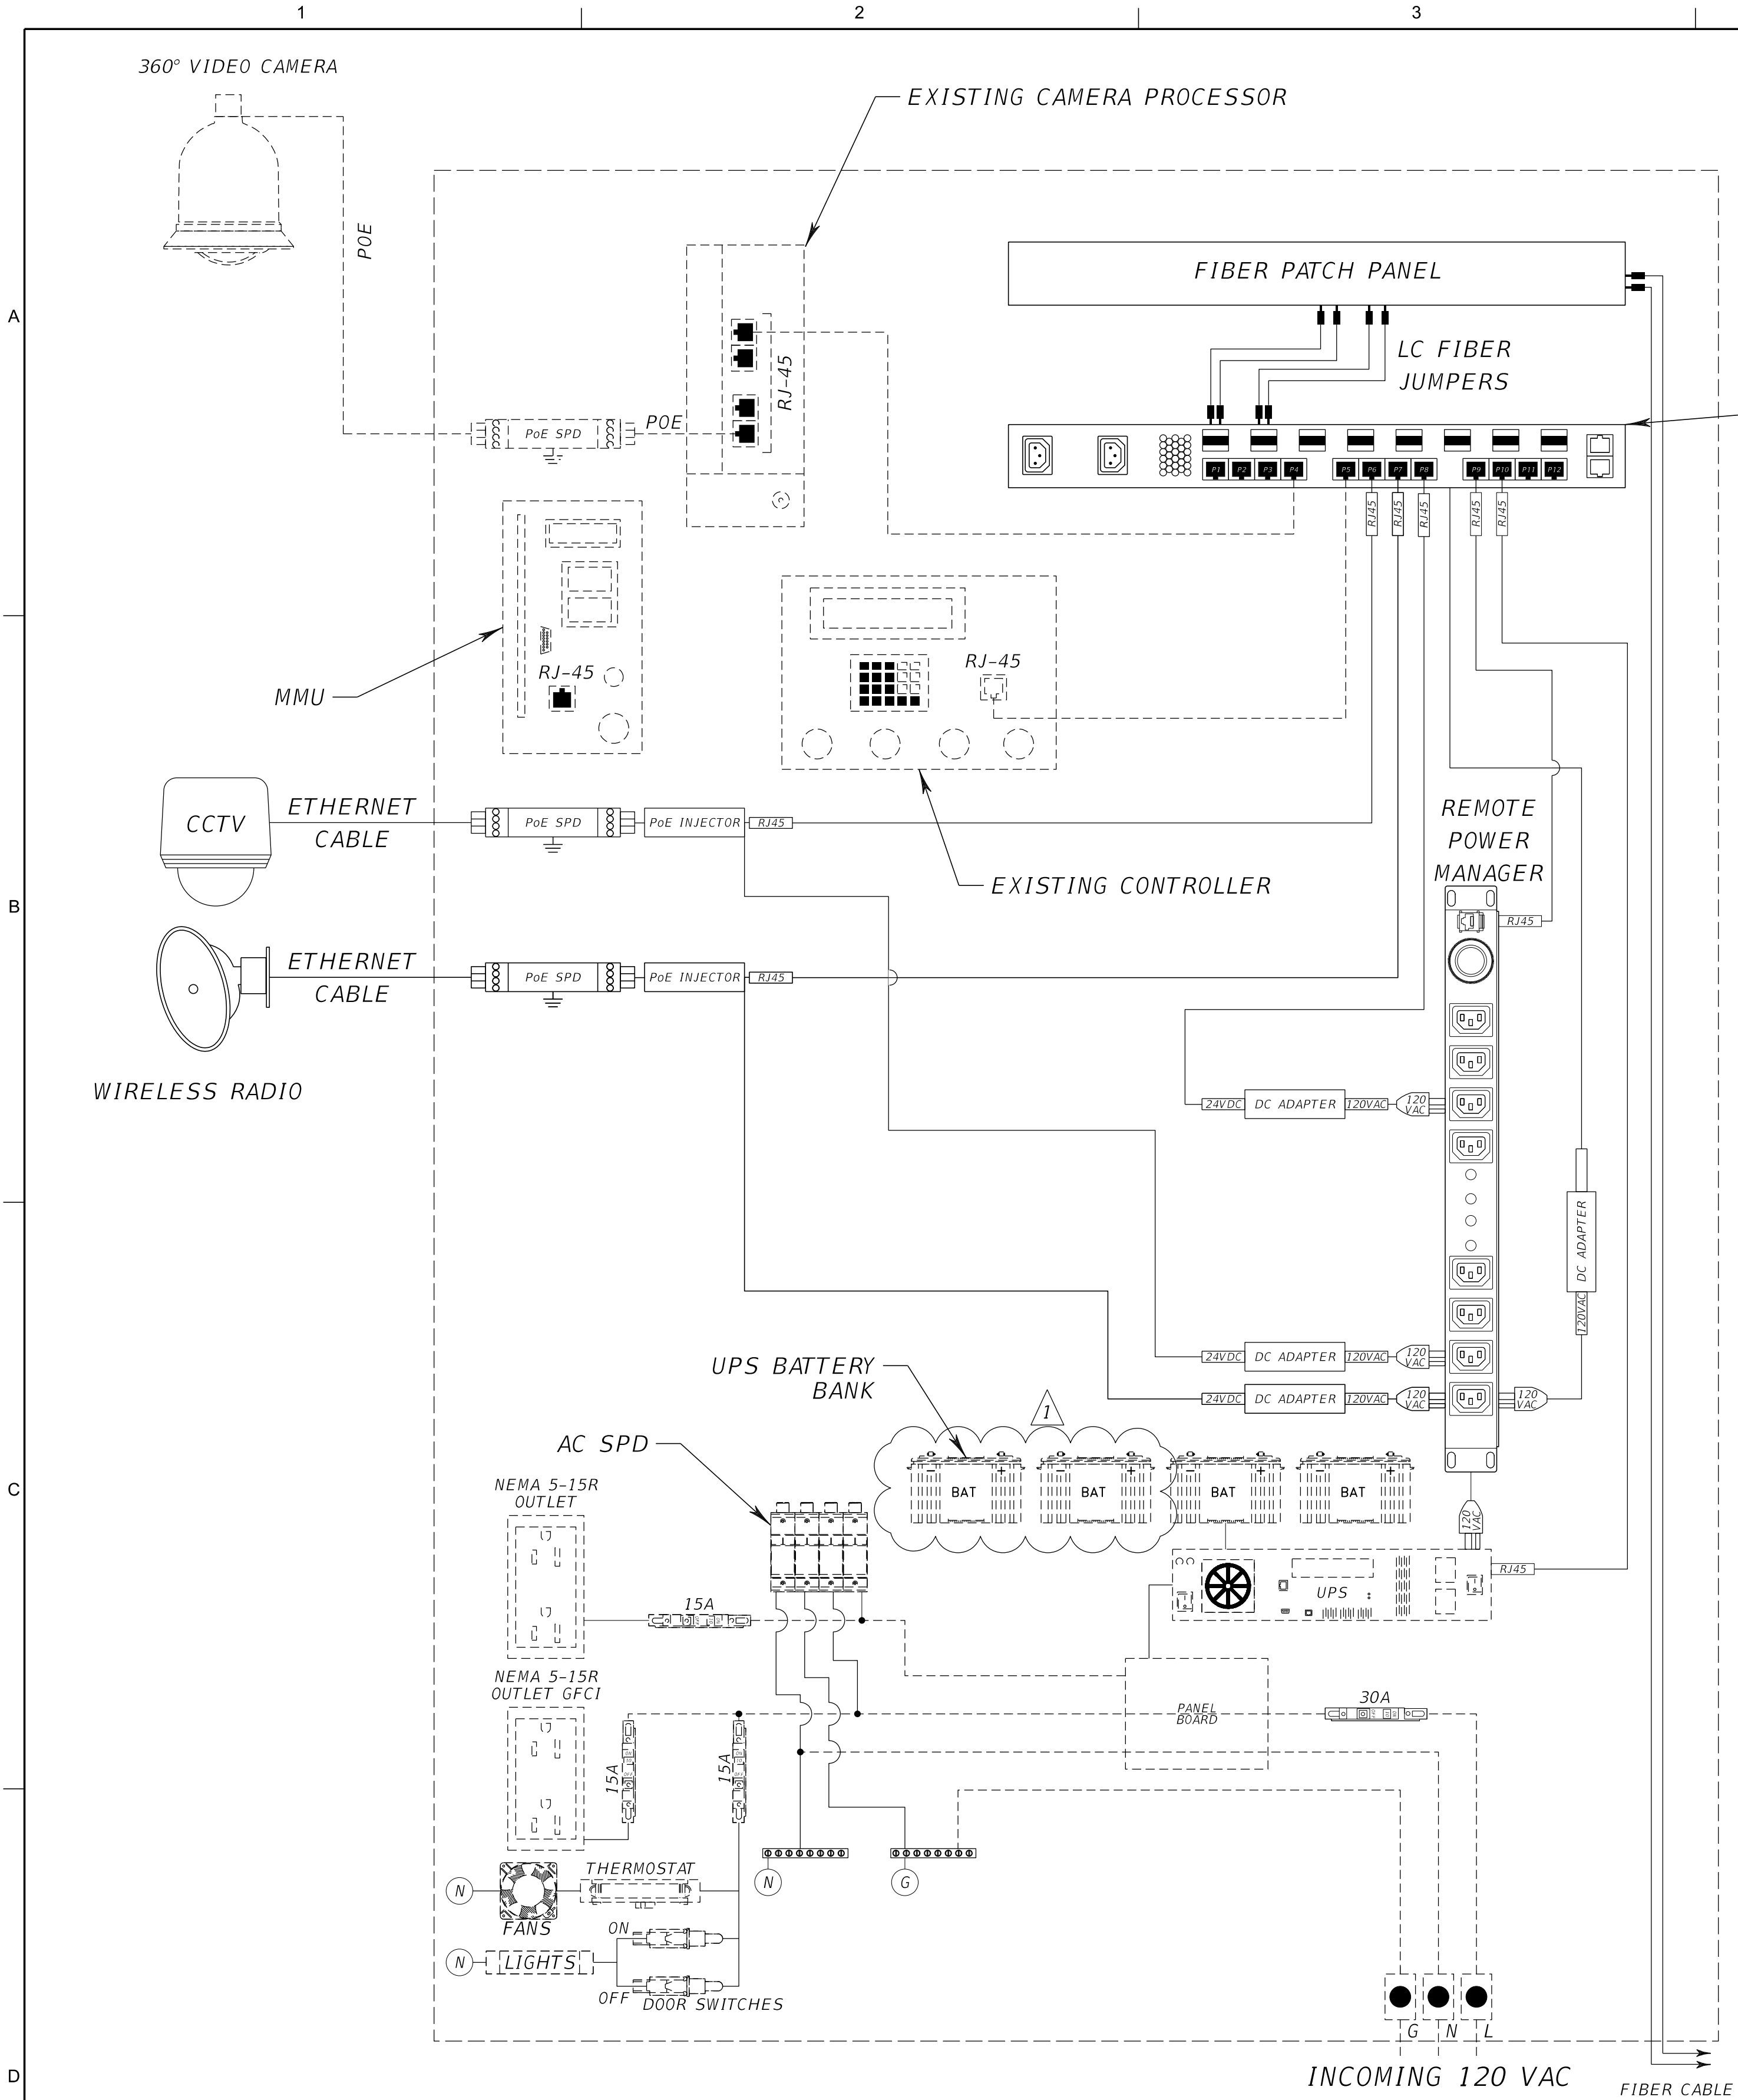

CCTV & RADIO WIRING DIAGRAM
(EXISTING SIGNAL CABINET)

N.T.S.

POLE 'B' - STA 200+33.15, 32.02' RT

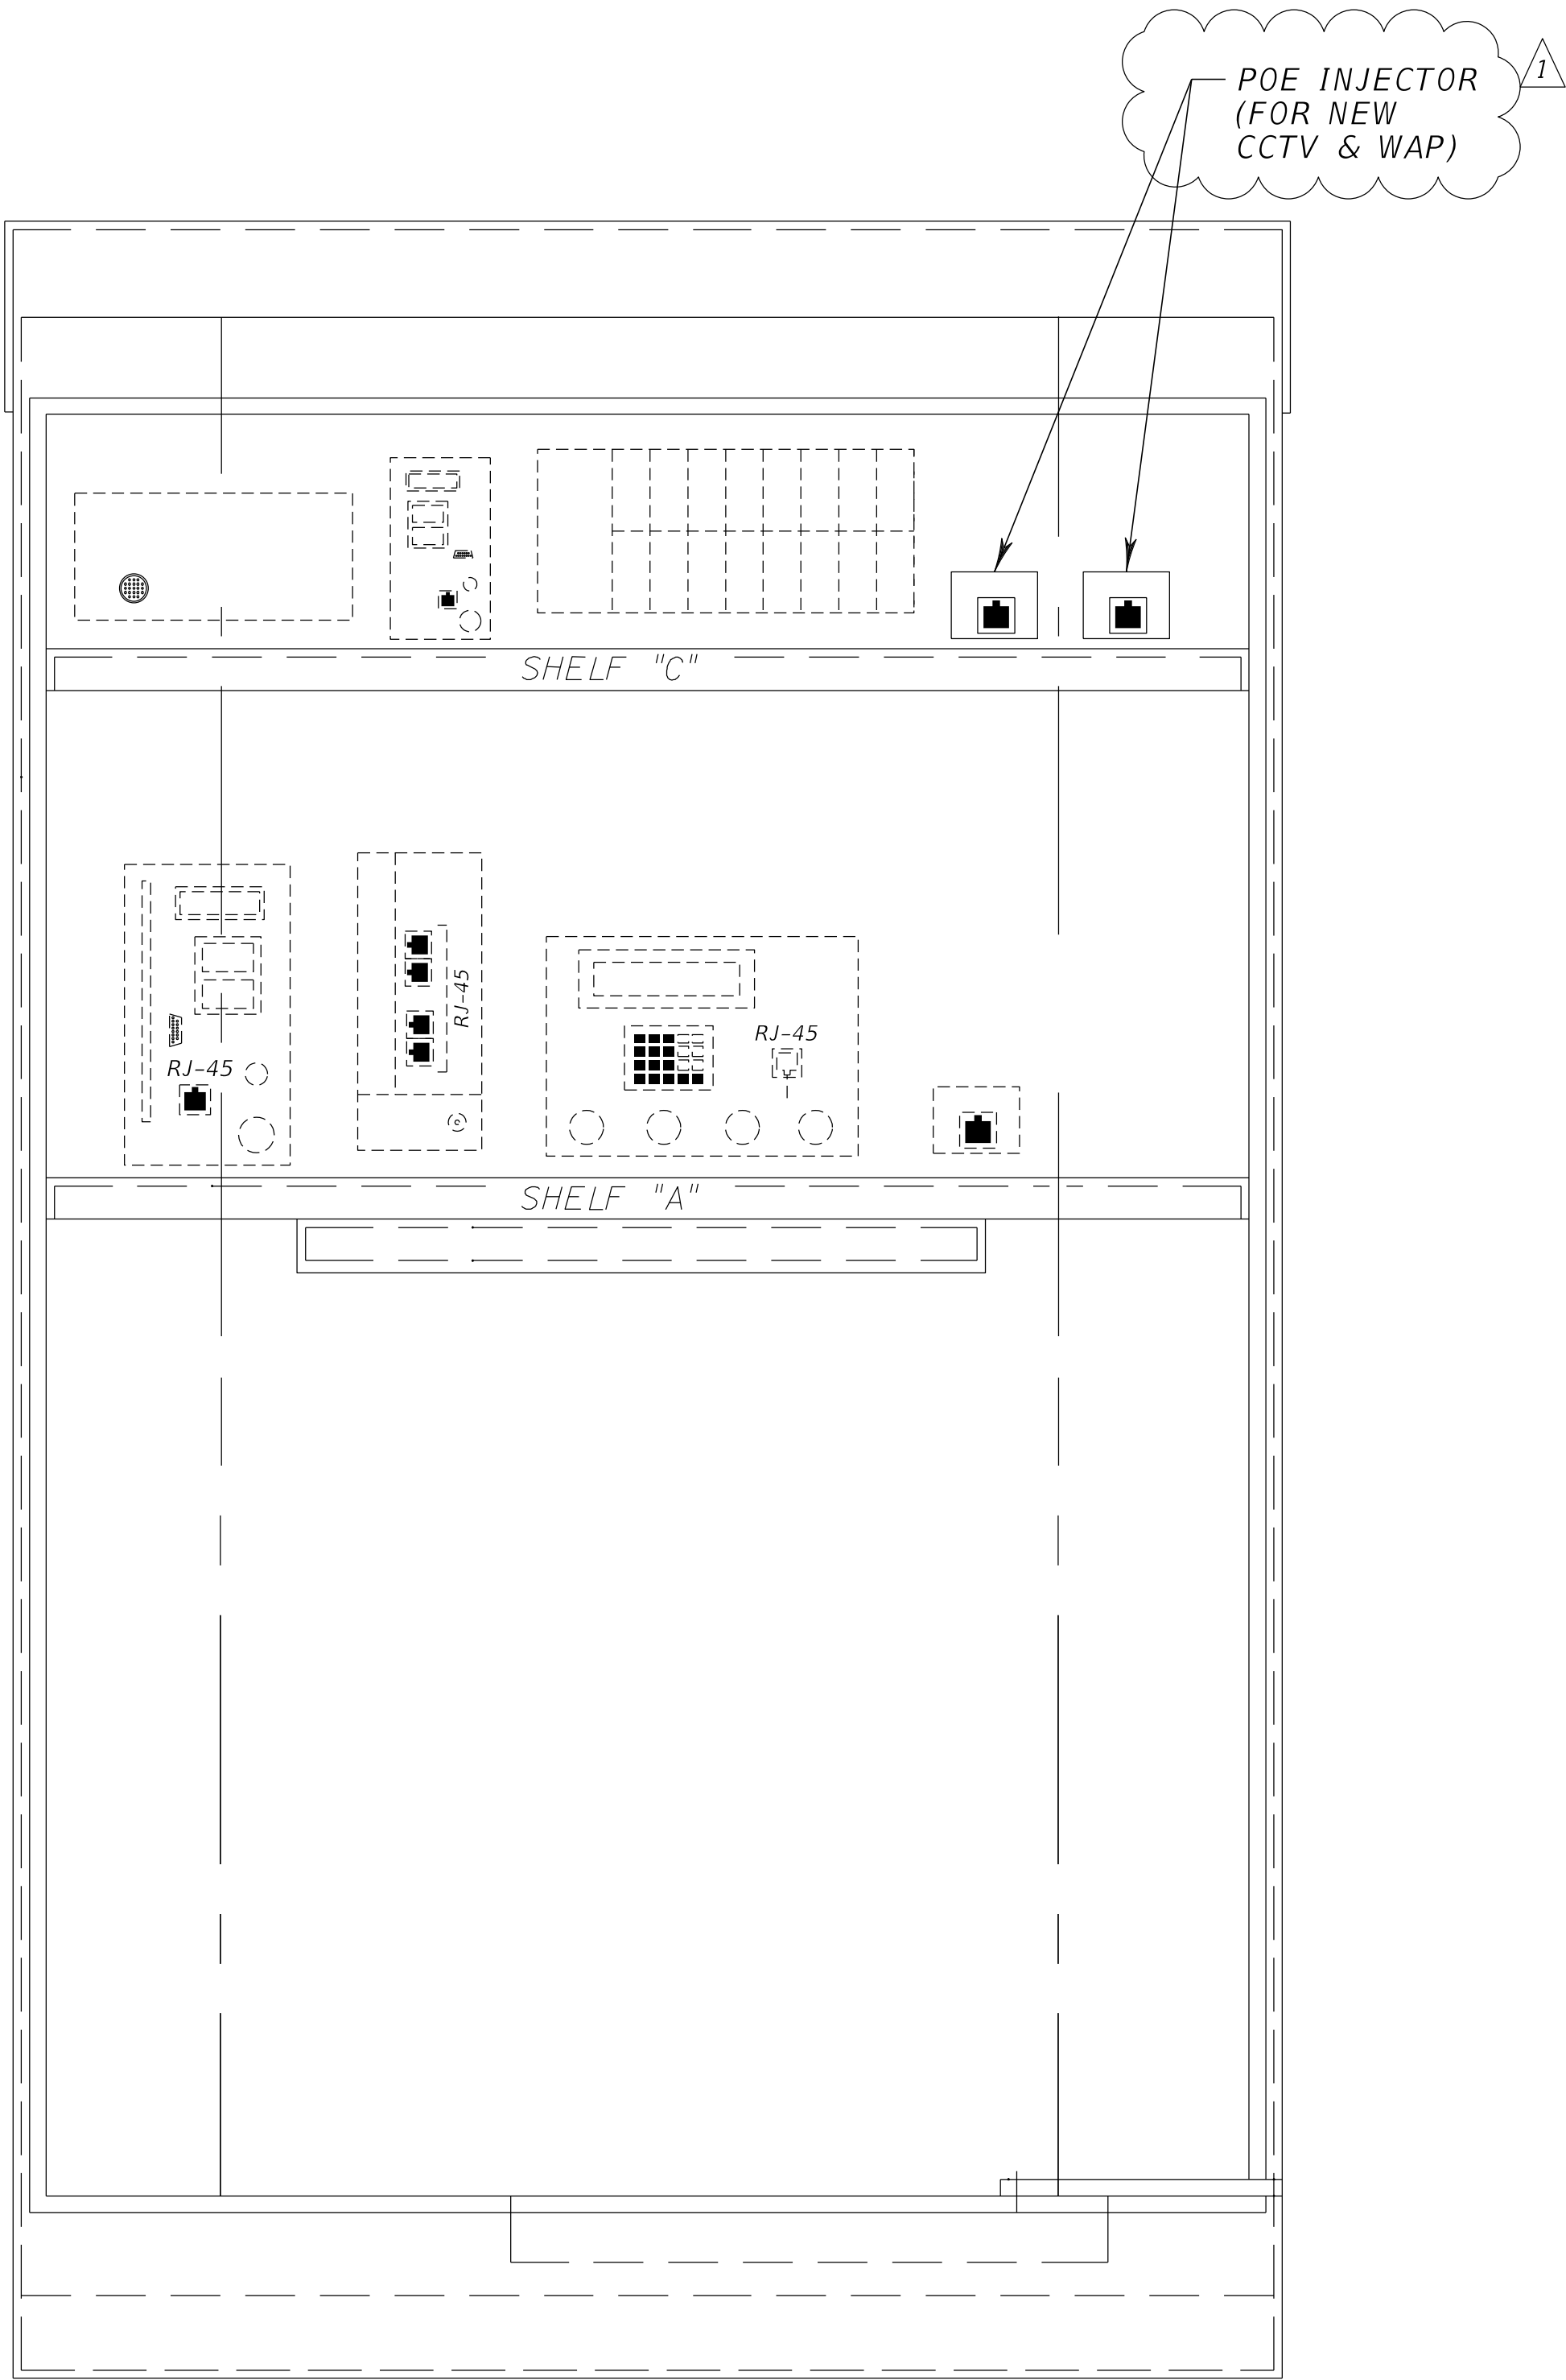

EXISTING SIGNAL CABINET DETAILS
N.T.S.

Jacobs

ITS
CABINET DETAILS &
WIRING DIAGRAM


PENSACOLA BEACH GATEWAY
(TOLL PLAZA REPLACEMENT AND ENHANCEMENTS)
BOARD OF COUNTY COMMISSIONERS
ESCAMBIA COUNTY, FLORIDA

VERIFY SCALE	
BAR IS ONE INCH ON ORIGINAL DRAWING.	
DATE	OCT 2025
PROJ	D3971300
DWG	I-011
SHEET	32 of 79


100% DESIGN DOCUMENTS

REUSE OF DOCUMENTS: THIS DOCUMENT, AND THE DEAS AND DESIGNS INCORPORATED HEREIN, AS AN INSTRUMENT OF PROFESSIONAL SERVICE, IS THE PROPERTY OF JACOBS AND IS NOT TO BE USED, IN WHOLE OR IN PART, FOR ANY OTHER PROJECT WITHOUT THE WRITTEN AUTHORIZATION OF JACOBS.


© JACOBS 2021. ALL RIGHTS RESERVED.

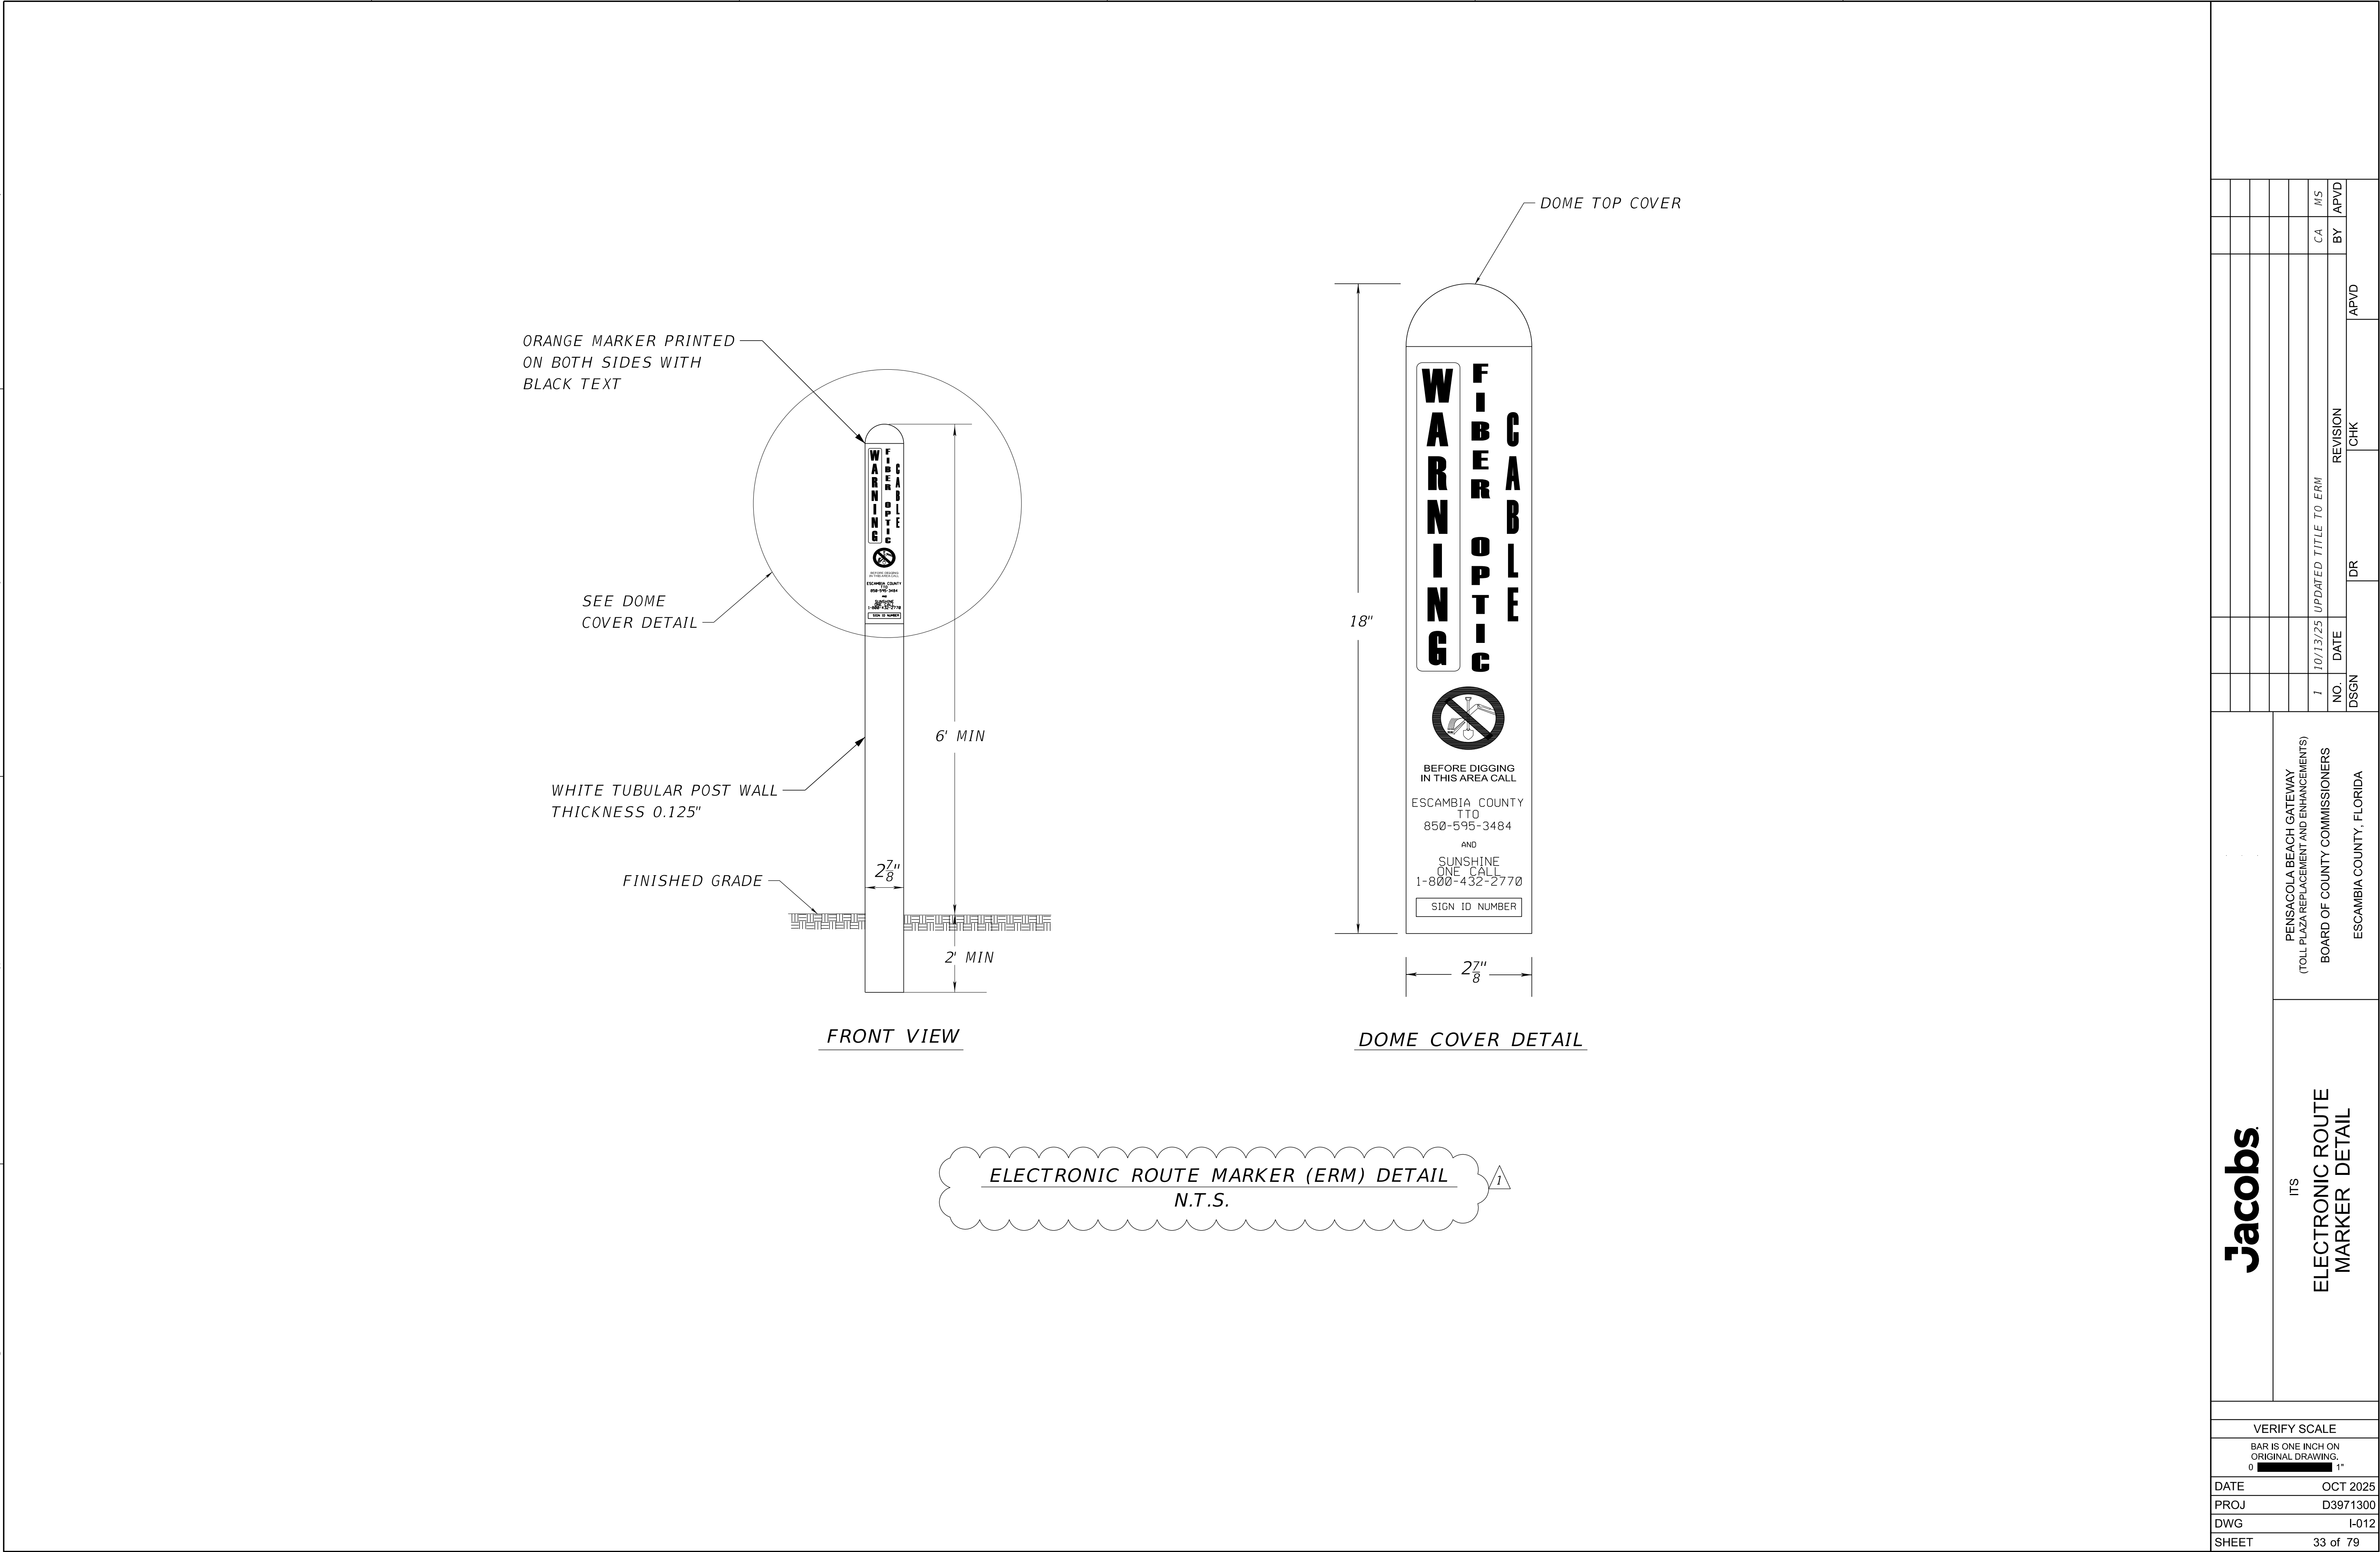

TYPICAL BRIDGE APPROACH ATTACHMENT DETAIL

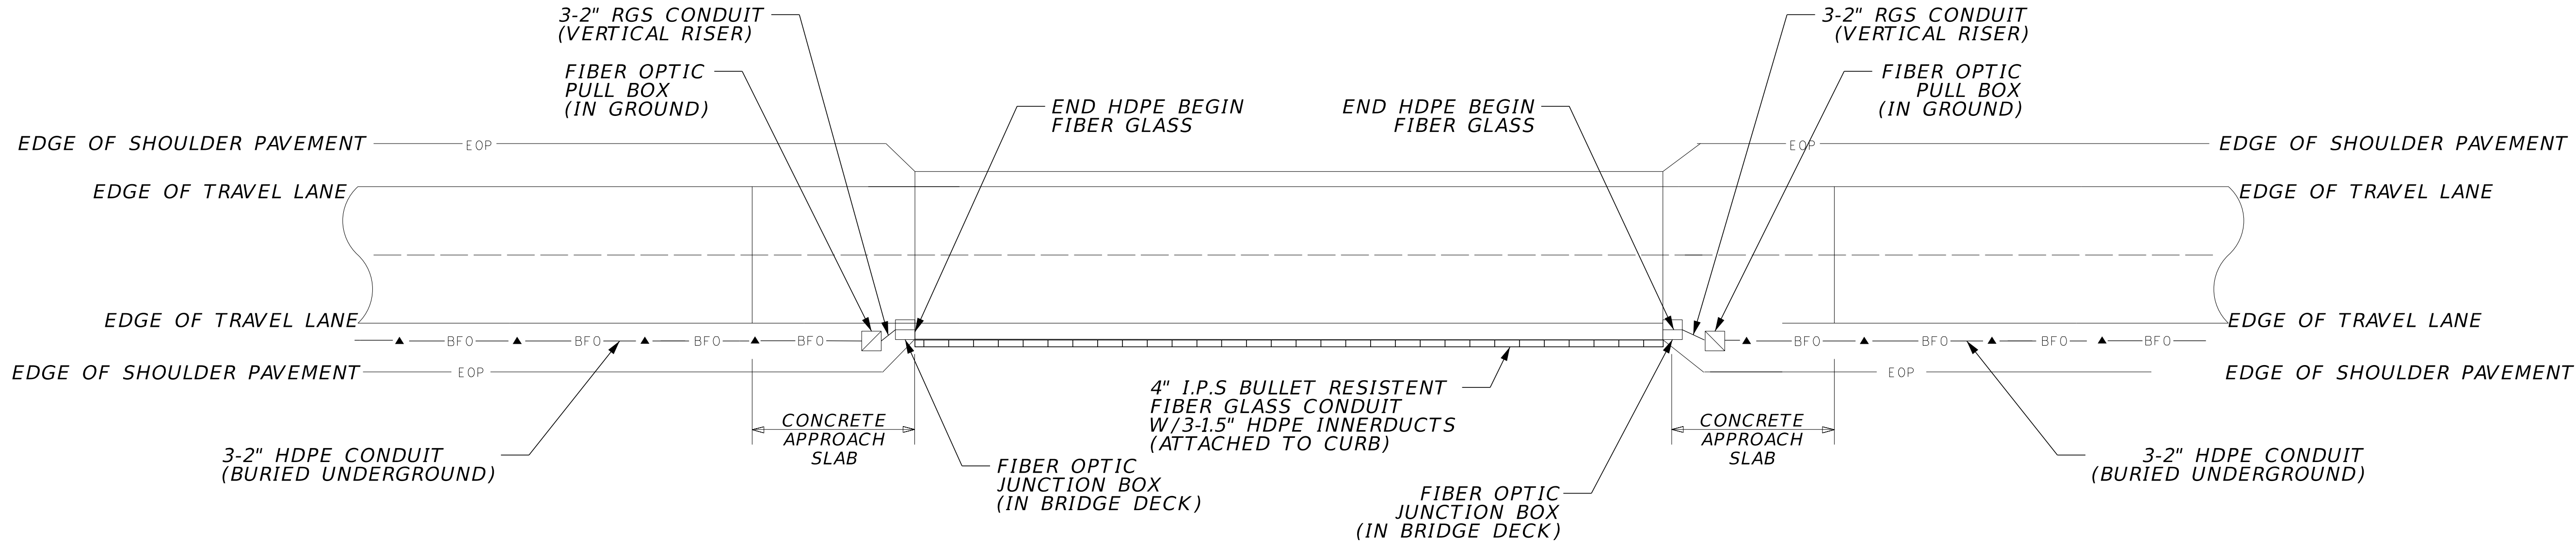

PLAN VIEW

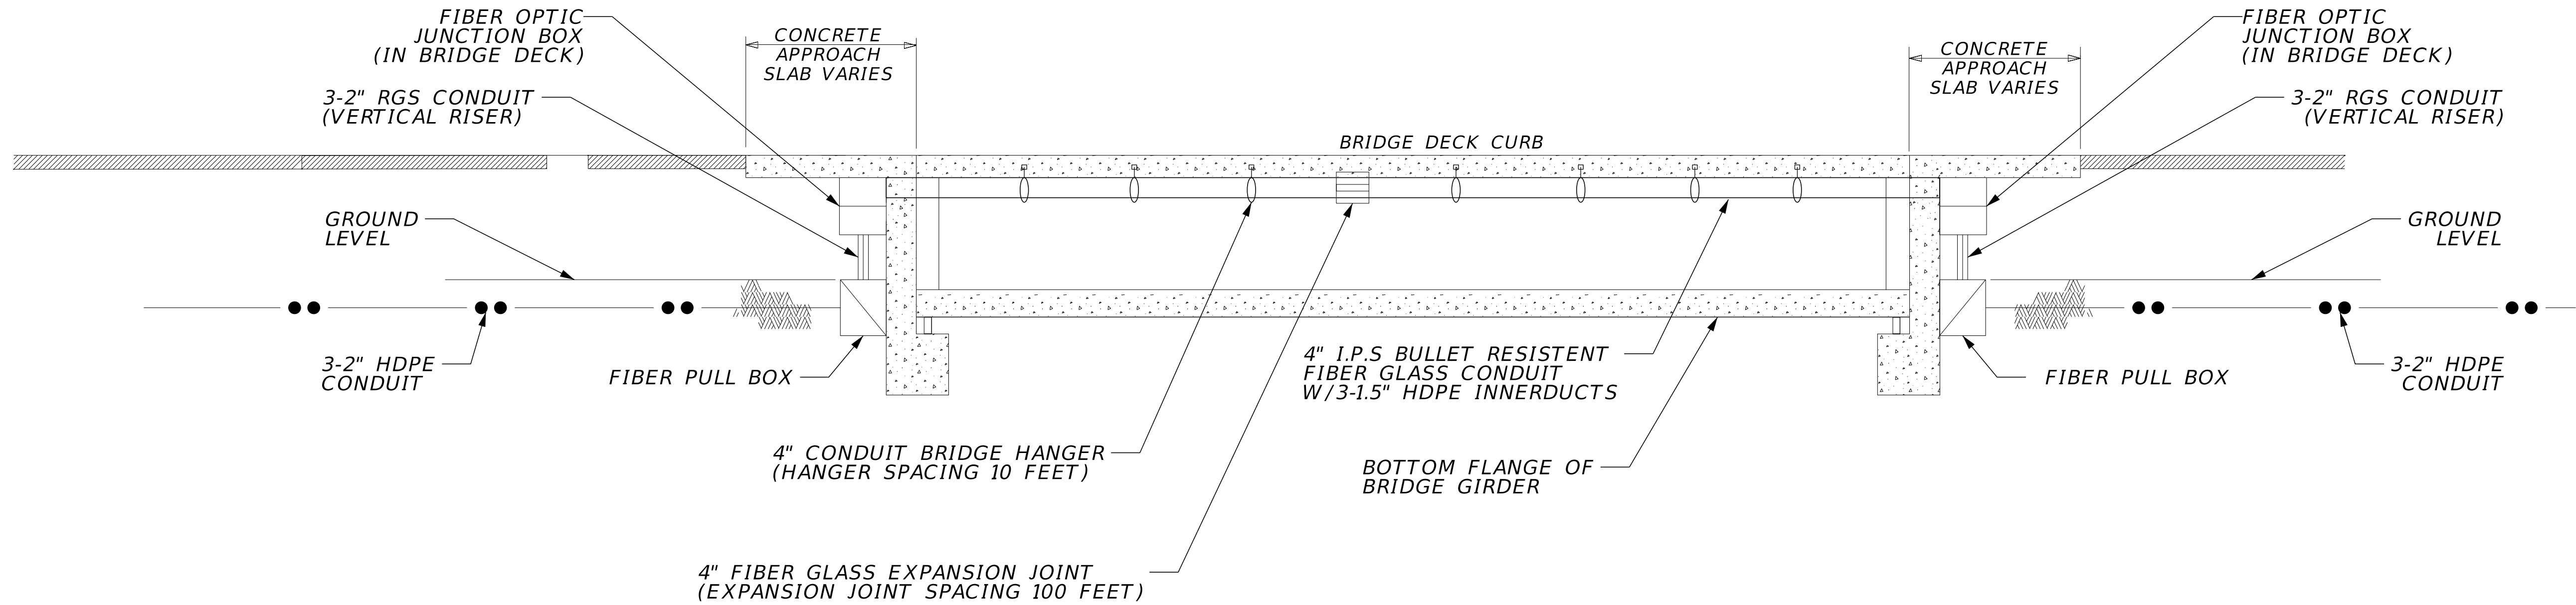

PROFILE

Jacobs

ITS
BRIDGE CONDUIT
LAYOUT DETAILS

PENSACOLA BEACH GATEWAY
(TOLL PLAZA REPLACEMENT AND ENHANCEMENTS)
BOARD OF COUNTY COMMISSIONERS
ESCAMBIA COUNTY, FLORIDA

VERIFY SCALE

BAR IS ONE INCH ON
ORIGINAL DRAWING. 1"

DATE OCT 2025


PROJ D3971300


DWG I-013

SHEET 34 of 79

100% DESIGN DOCUMENTS

REUSE OF DOCUMENTS: THIS DOCUMENT, AND THE IDEAS AND DESIGNS INCORPORATED HEREIN, AS AN INSTRUMENT OF PROFESSIONAL SERVICE, IS THE PROPERTY OF JACOBS AND IS NOT TO BE USED, IN WHOLE OR IN PART, FOR ANY OTHER PROJECT WITHOUT THE WRITTEN AUTHORIZATION OF JACOBS. © JACOBS 2021. ALL RIGHTS RESERVED.

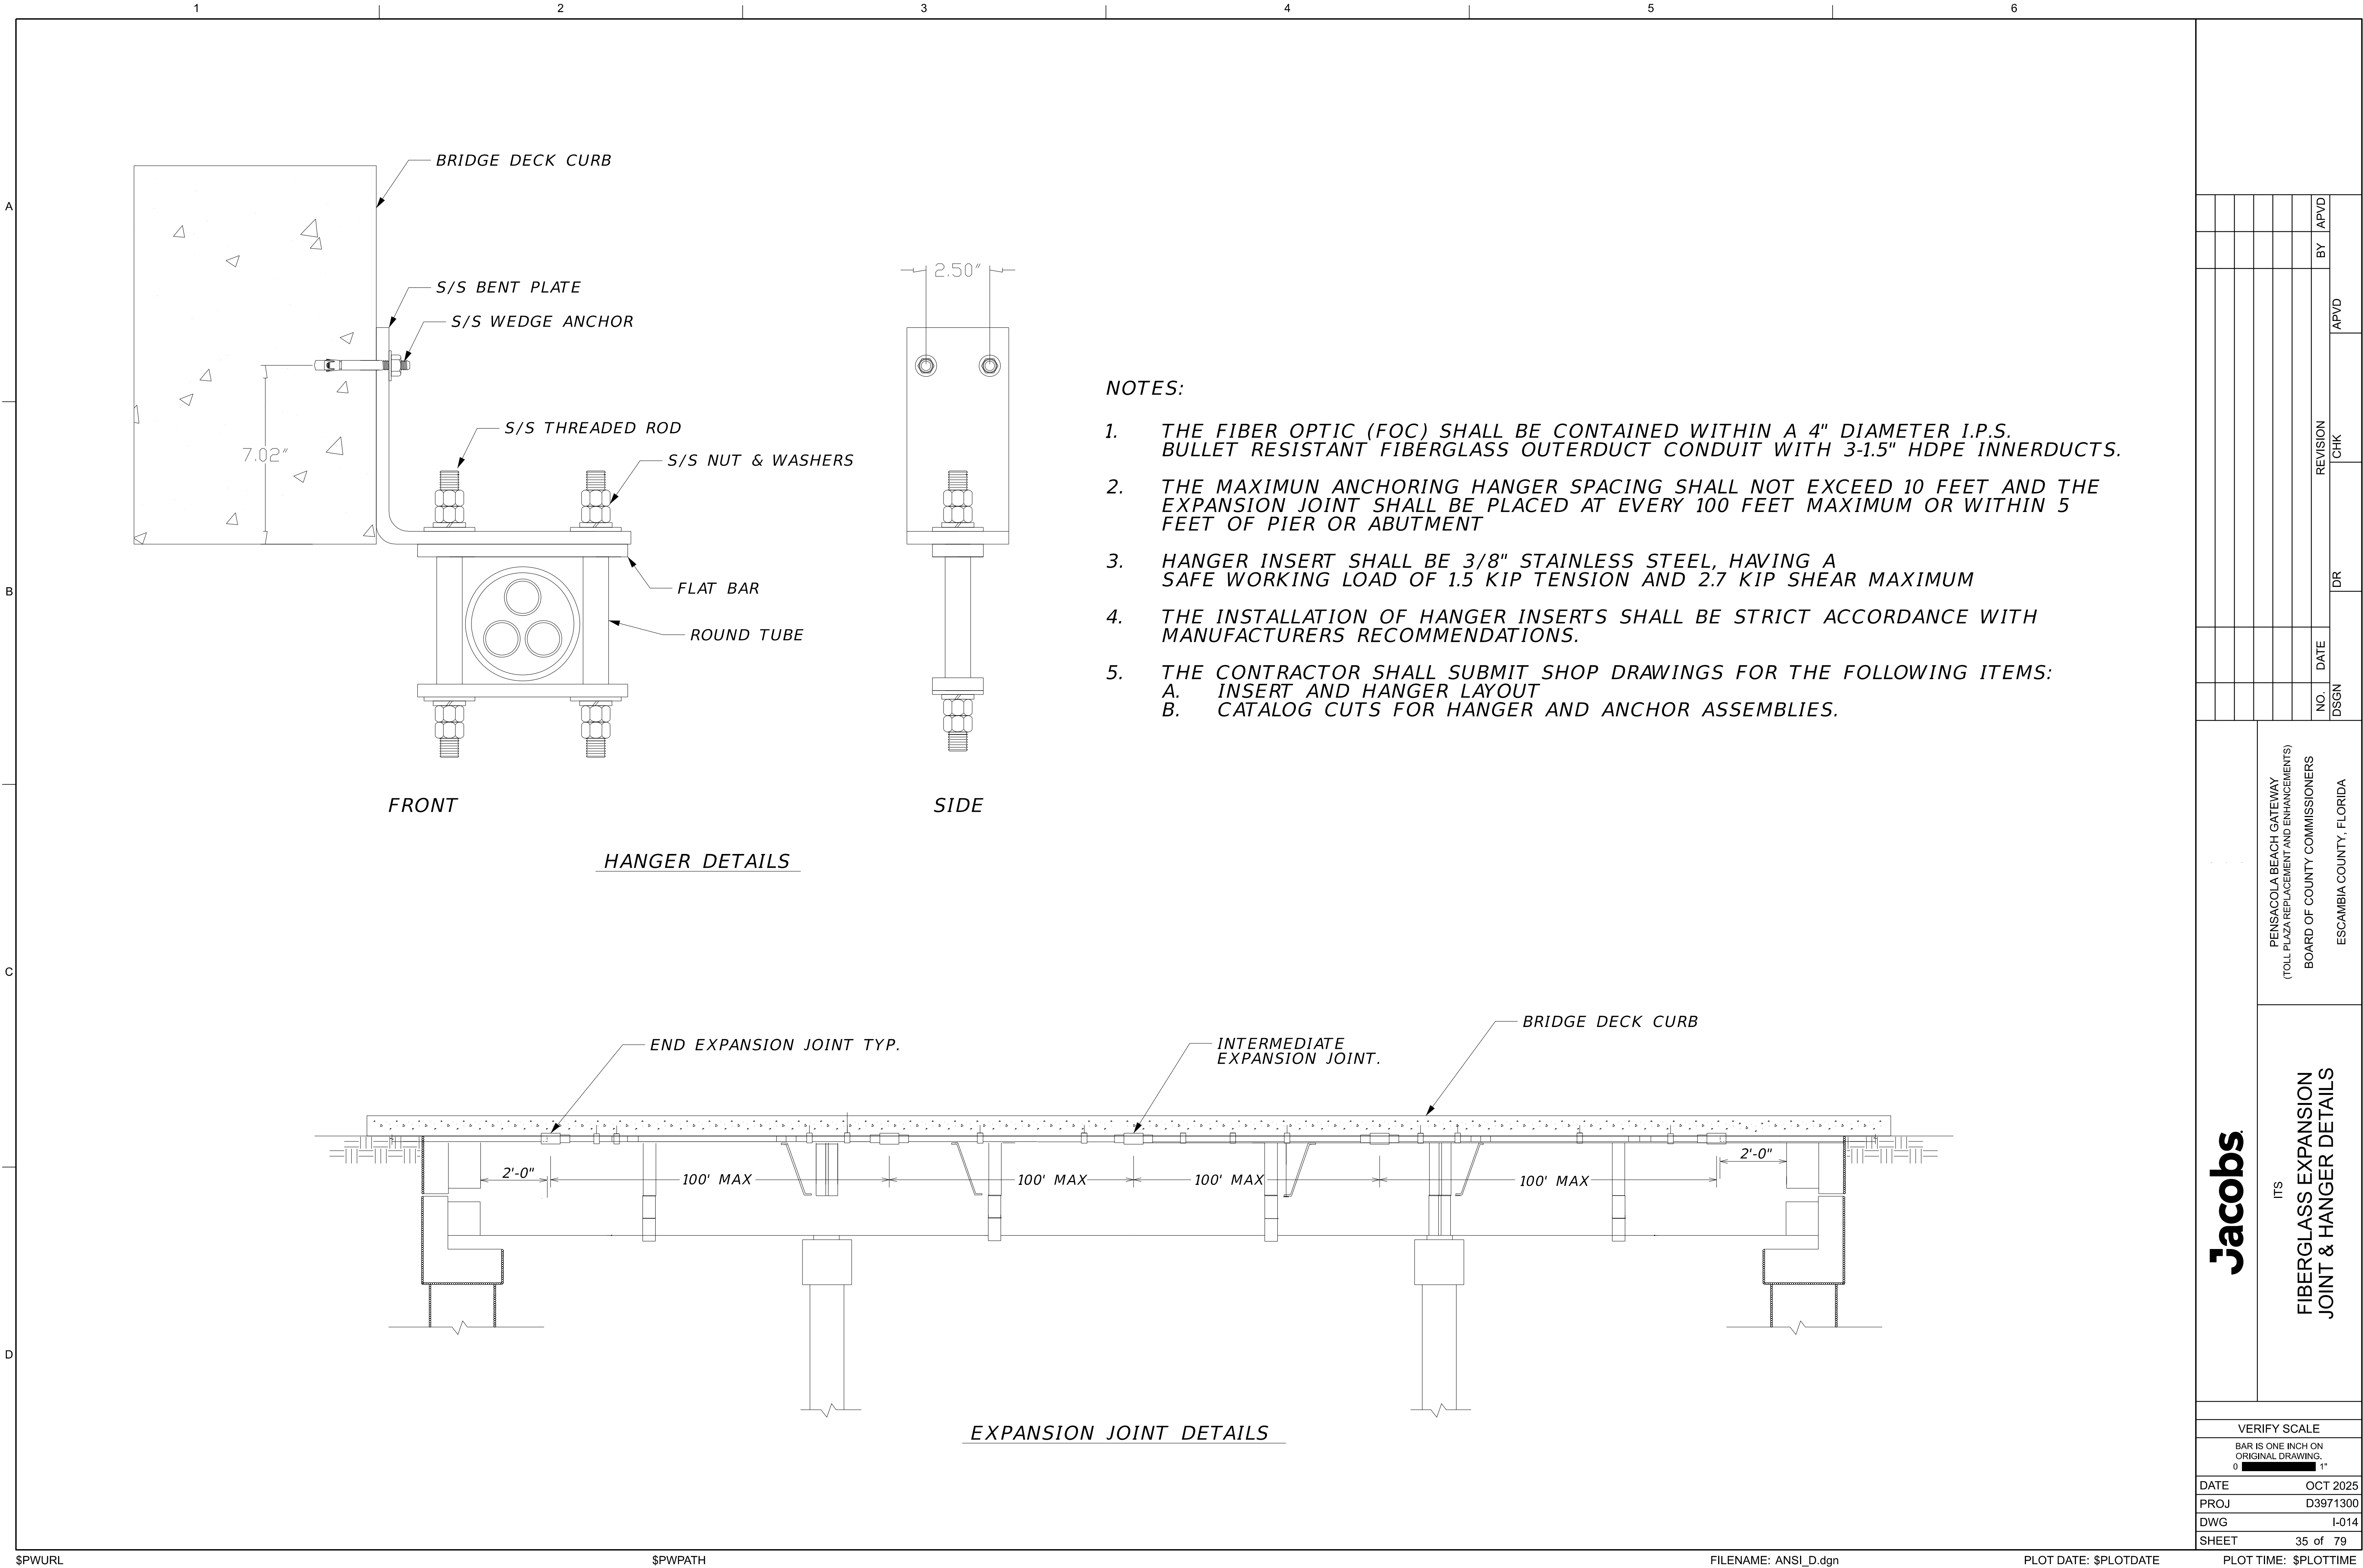

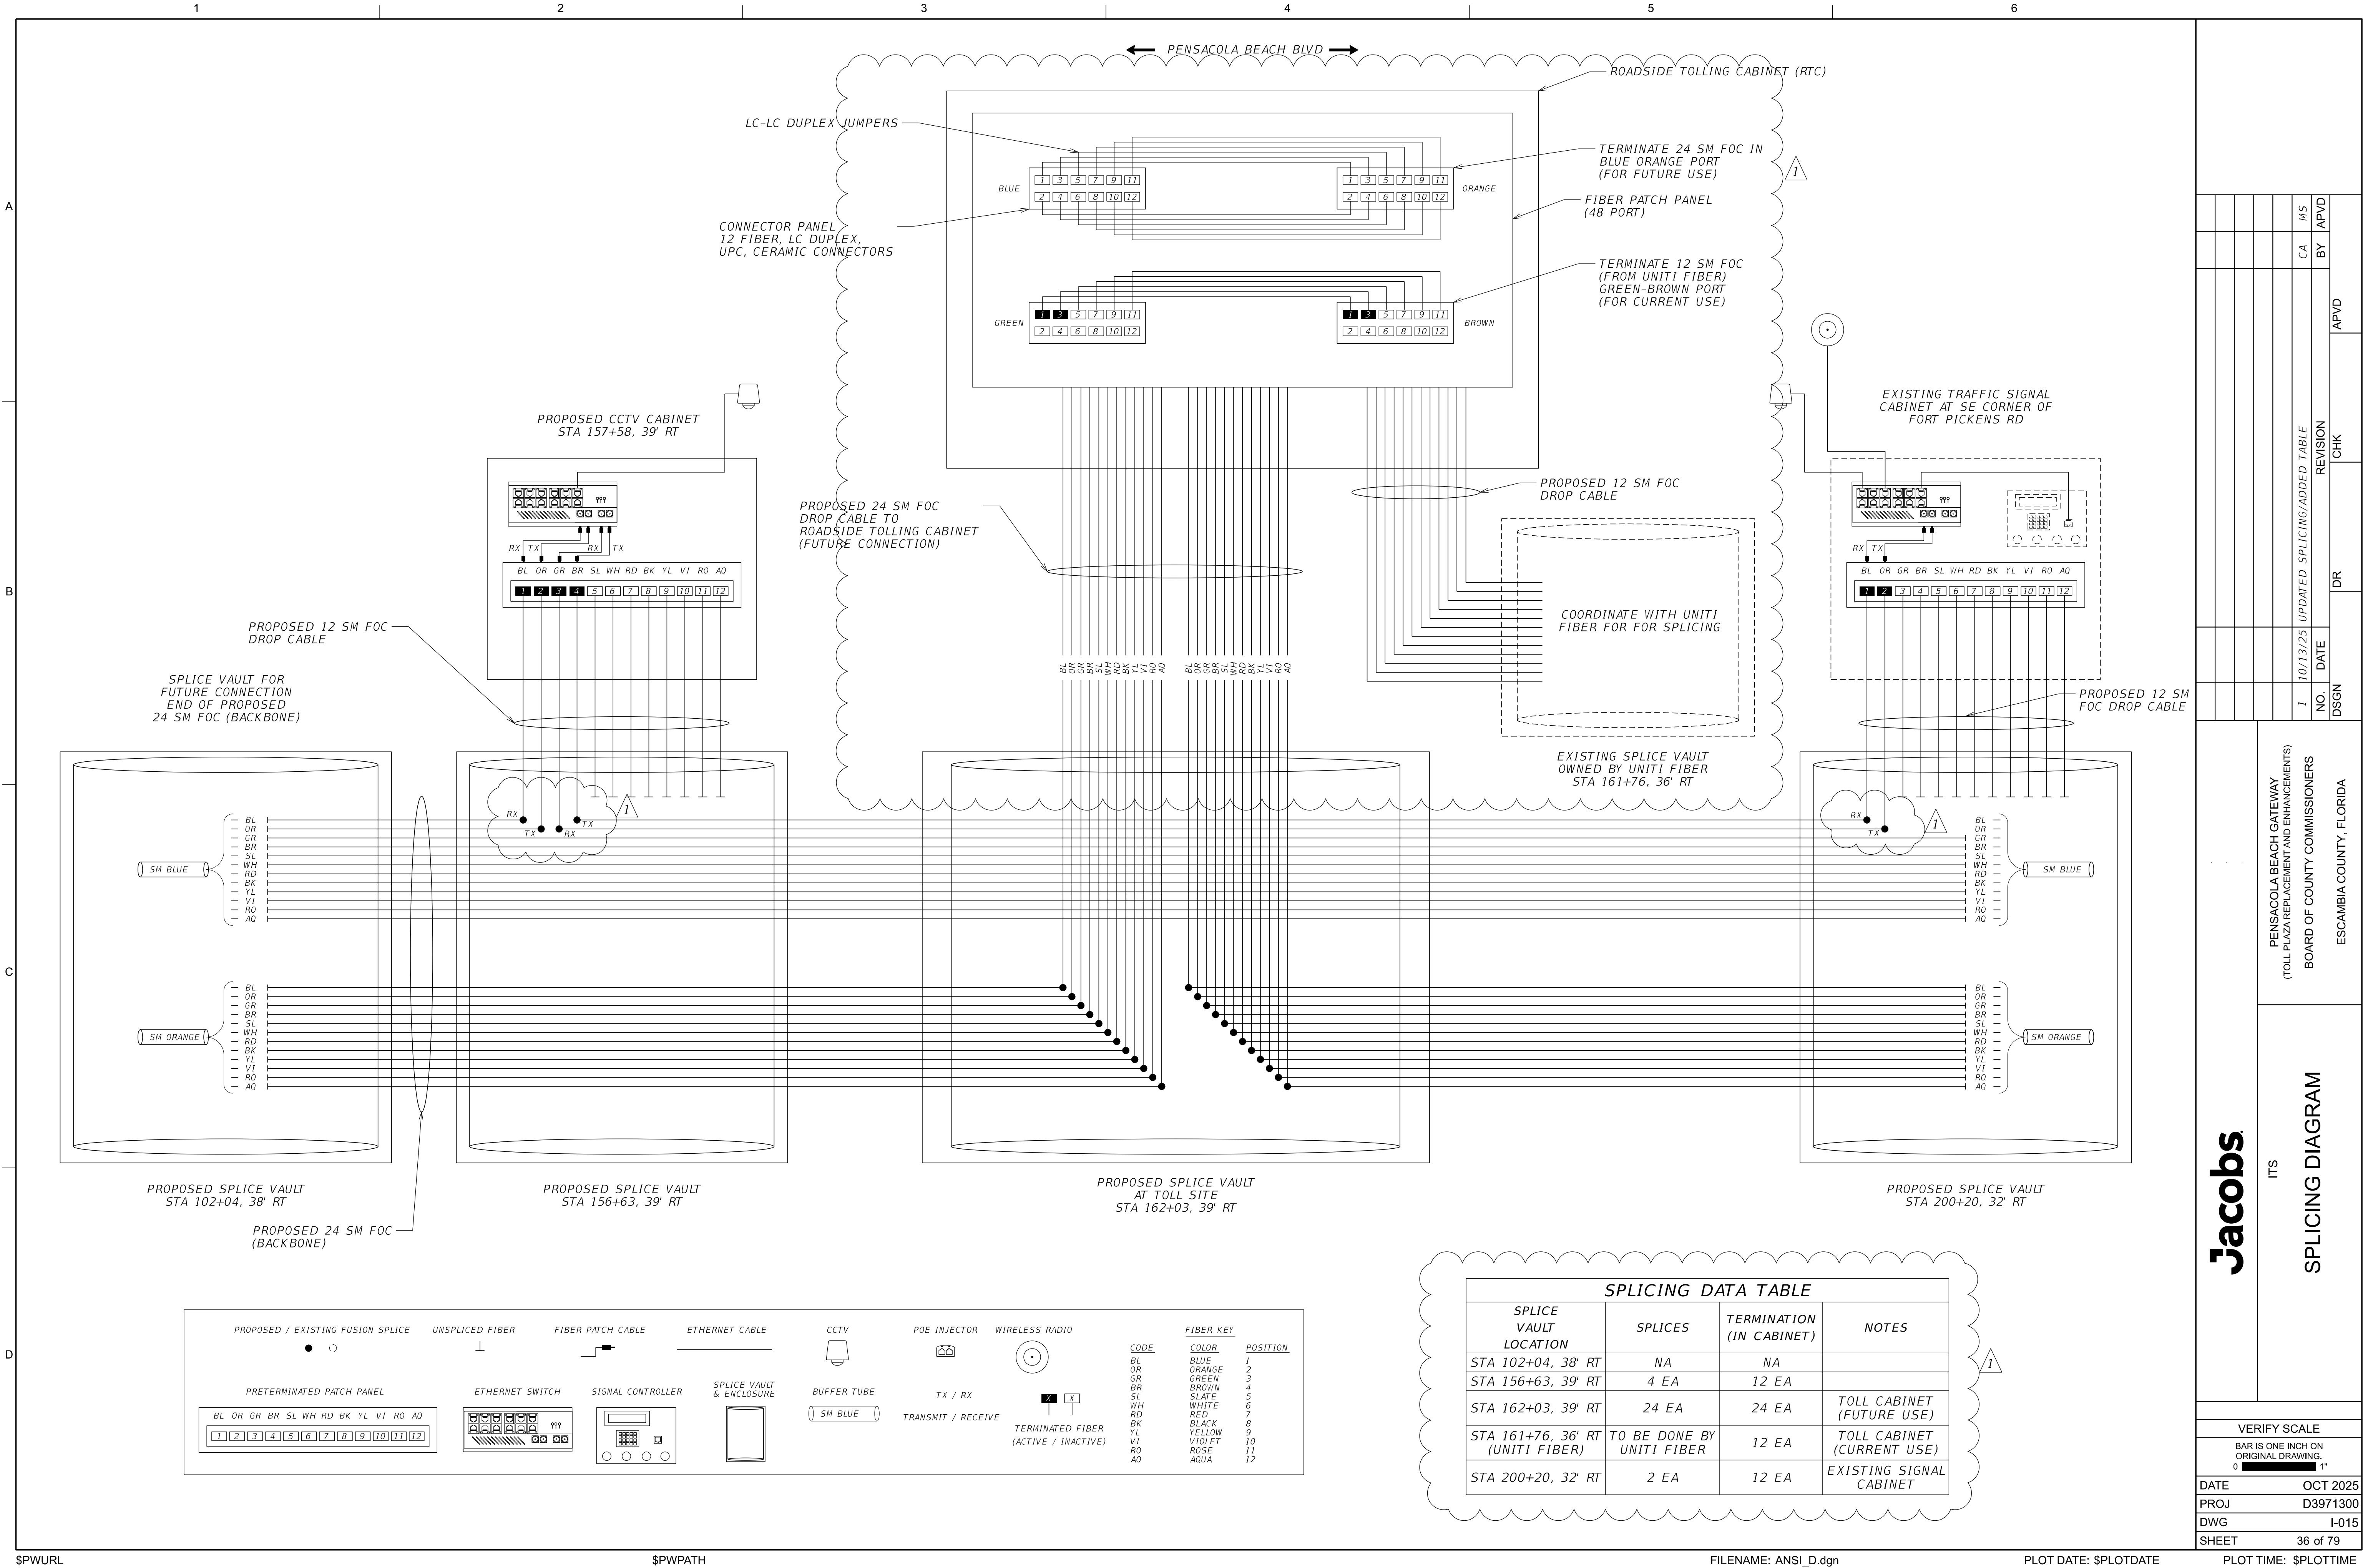

1

2

3

4

5



6

A



B

C


D

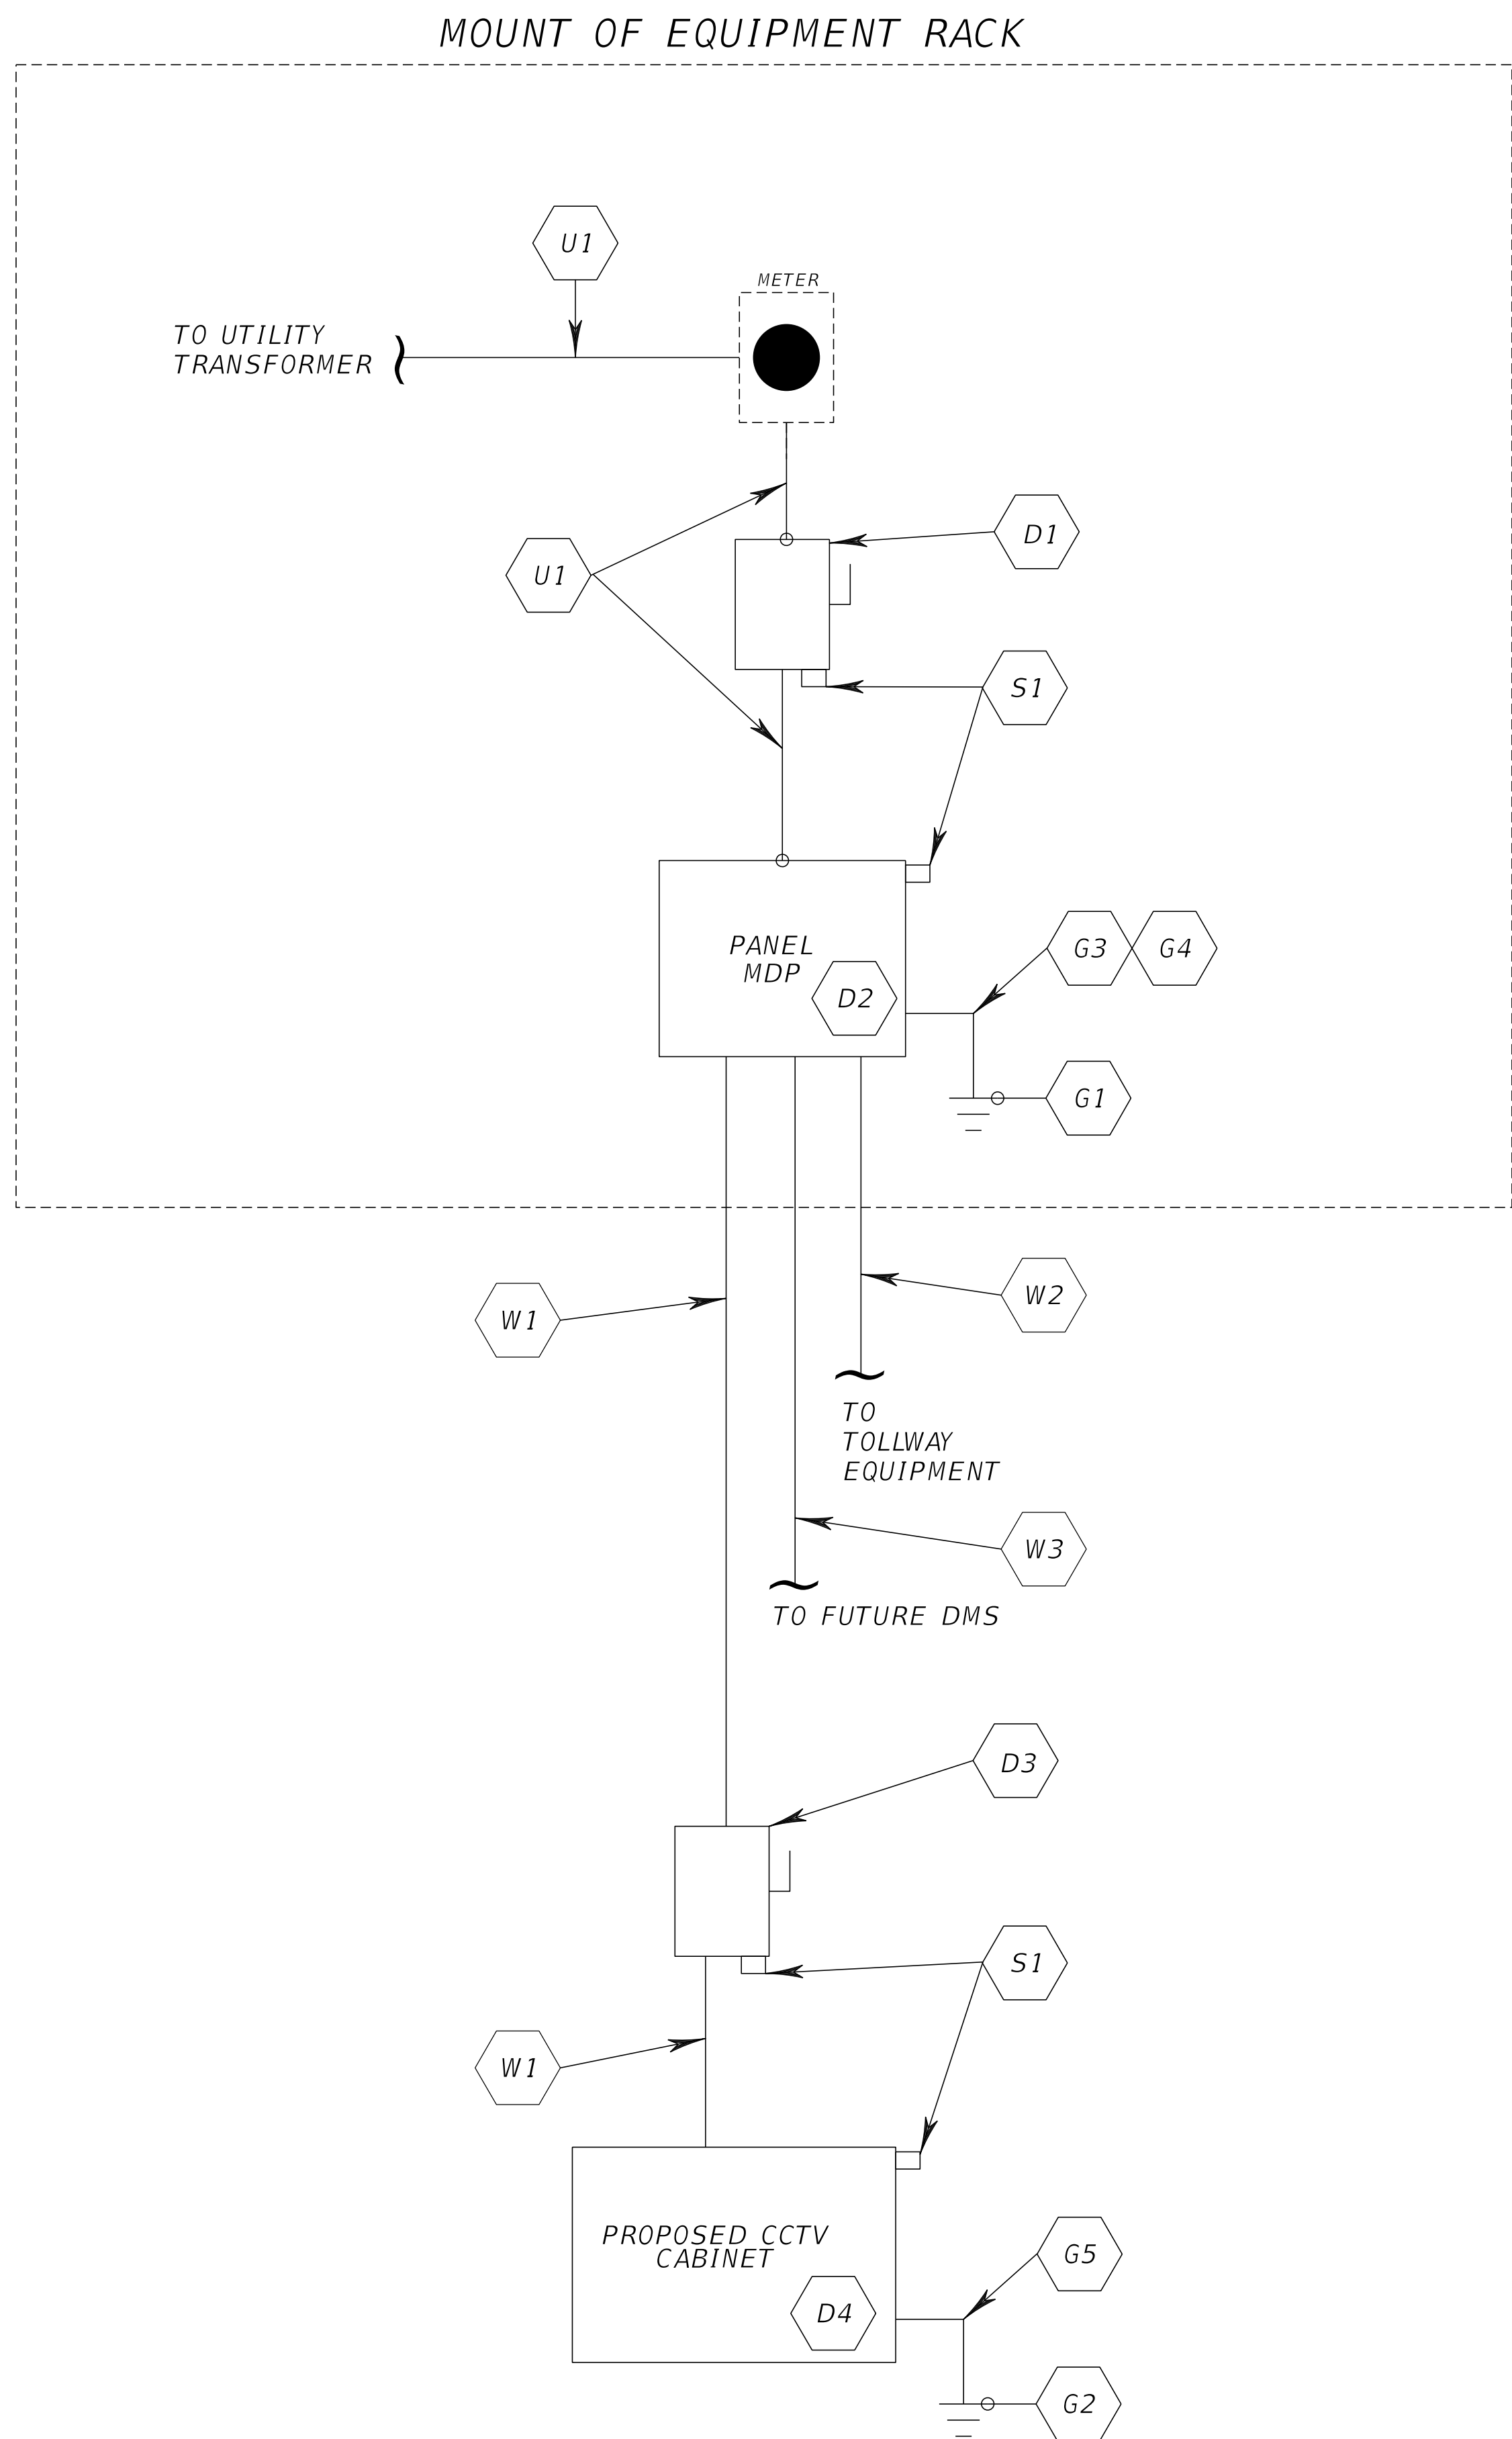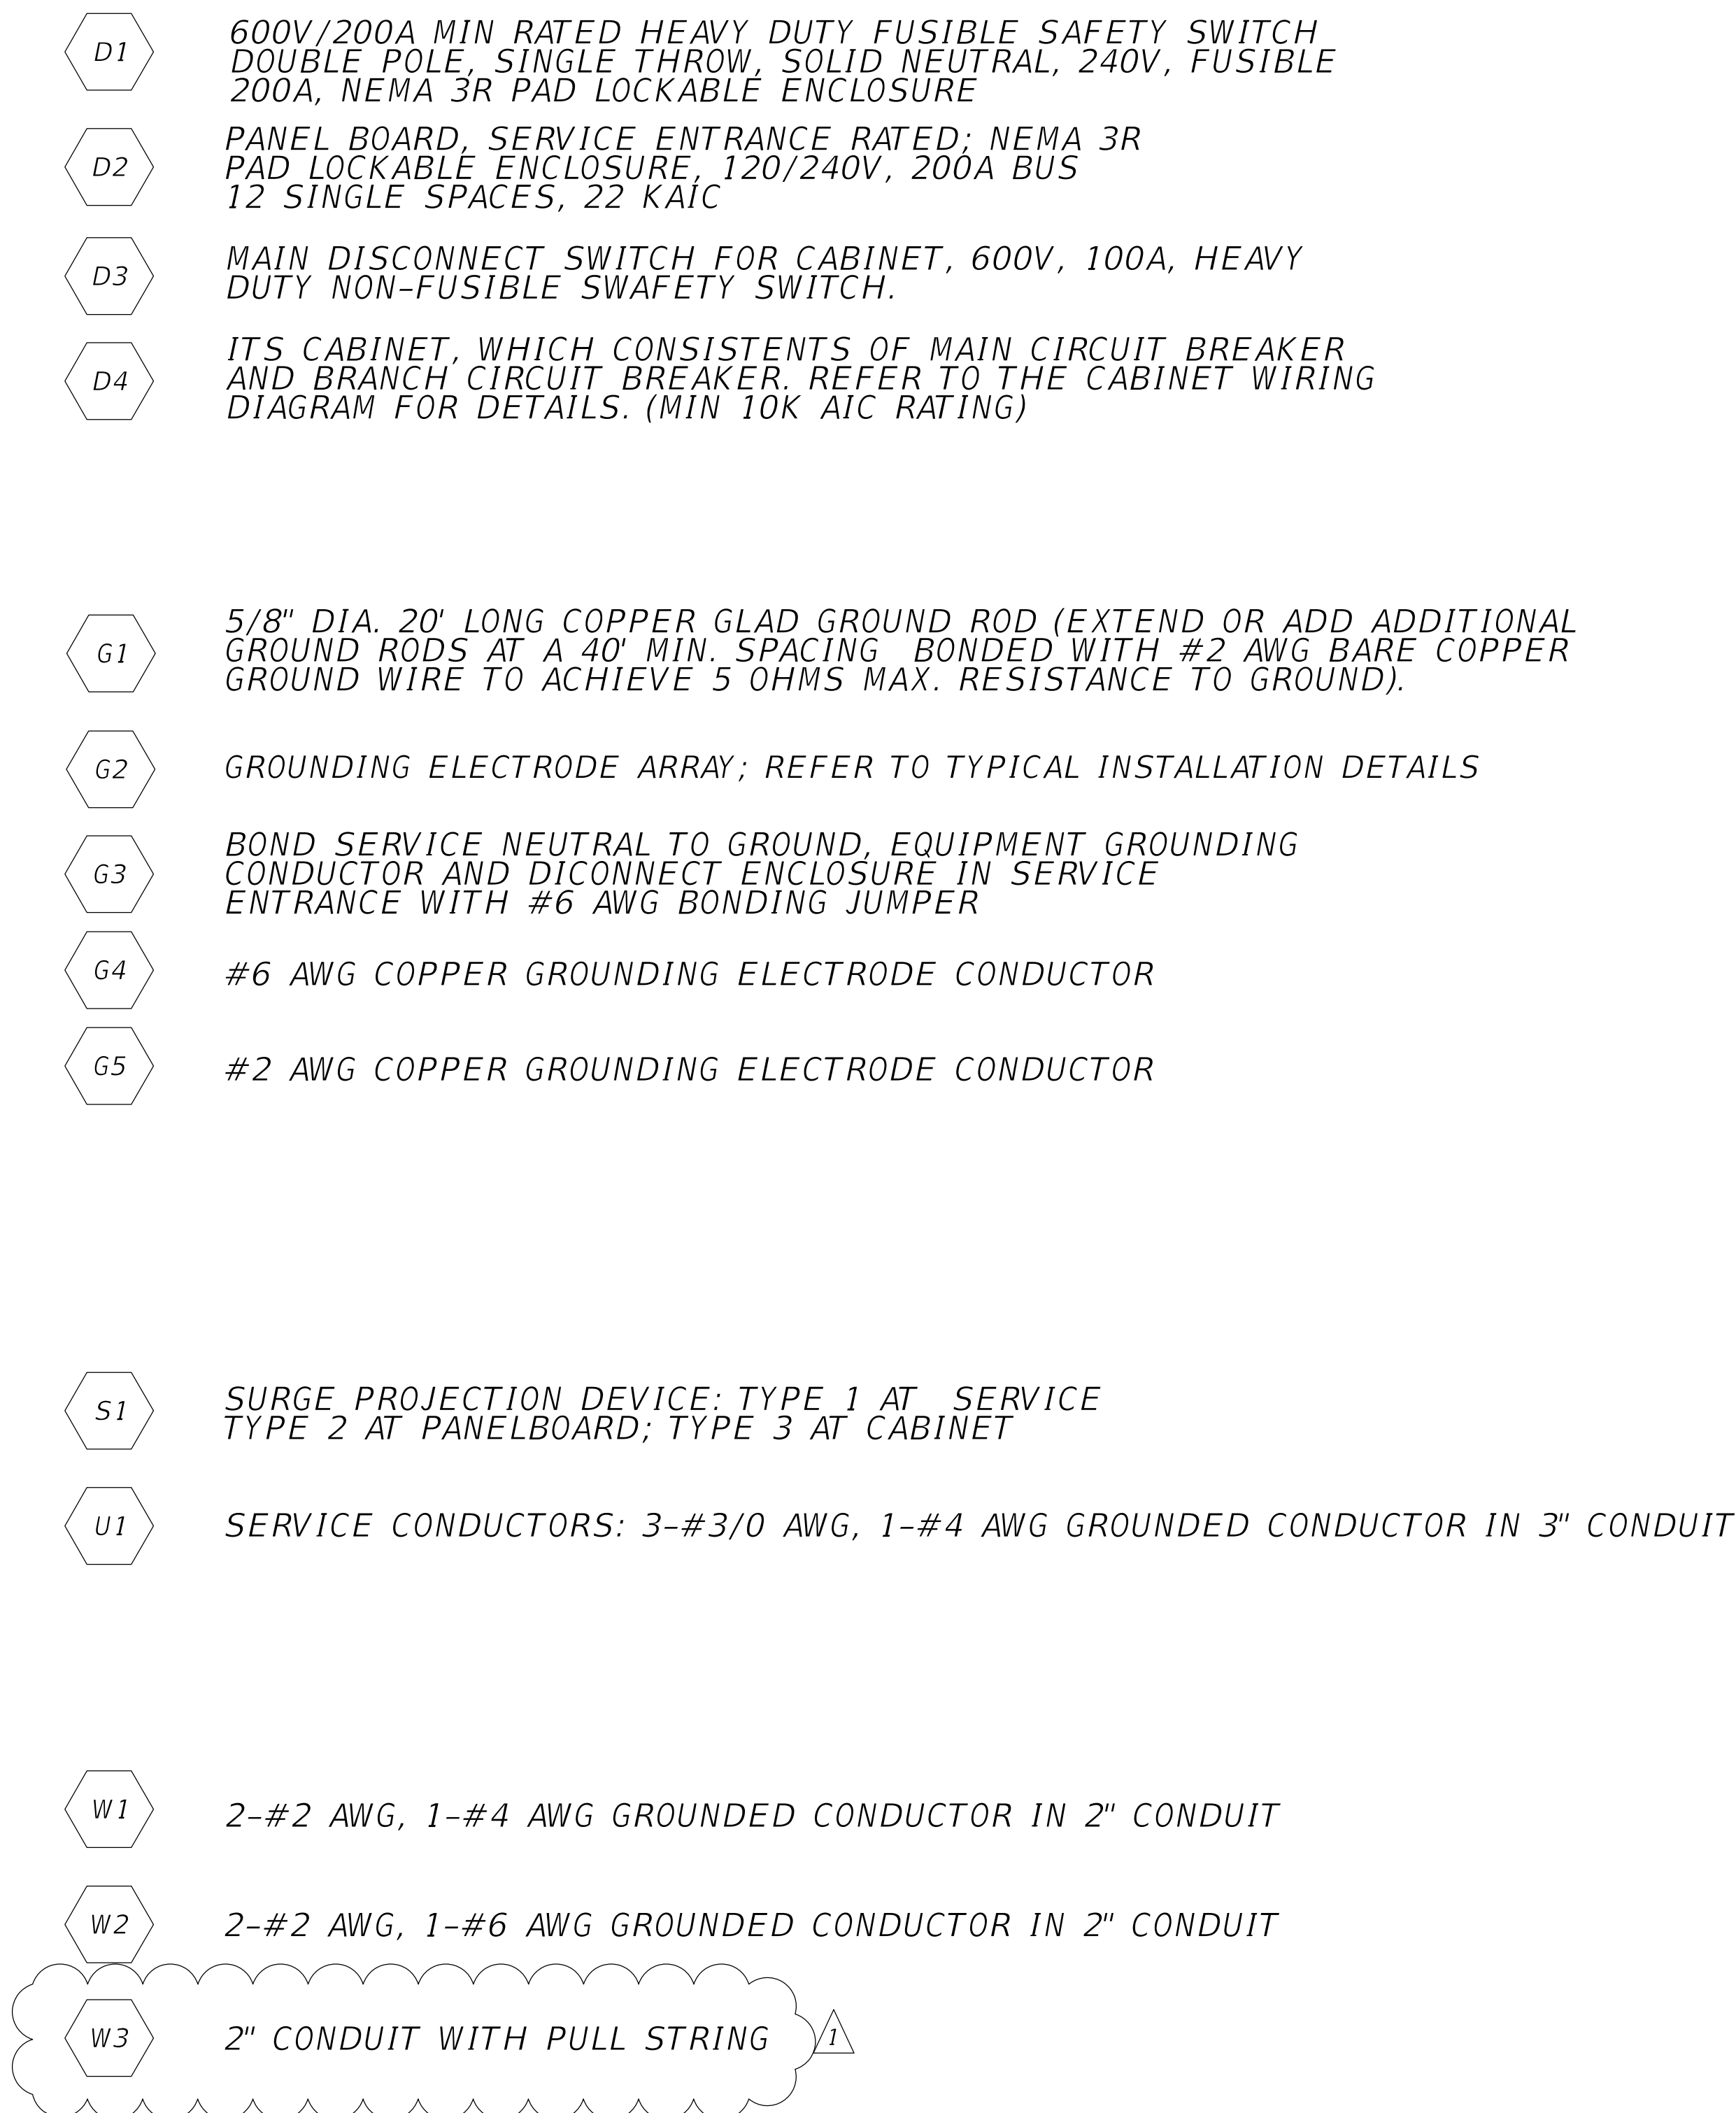


Jacobs ITS POWER SERVICE DETAILS										PENSACOLA BEACH GATEWAY (TOLL PLAZA REPLACEMENT AND ENHANCEMENTS) BOARD OF COUNTY COMMISSIONERS ESCAMBIA COUNTY, FLORIDA	
--	--	--	--	--	--	--	--	--	--	---	--	--	

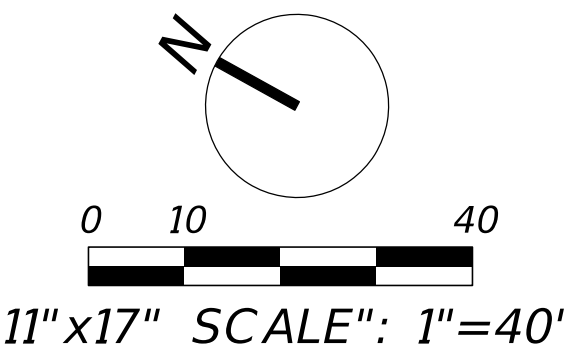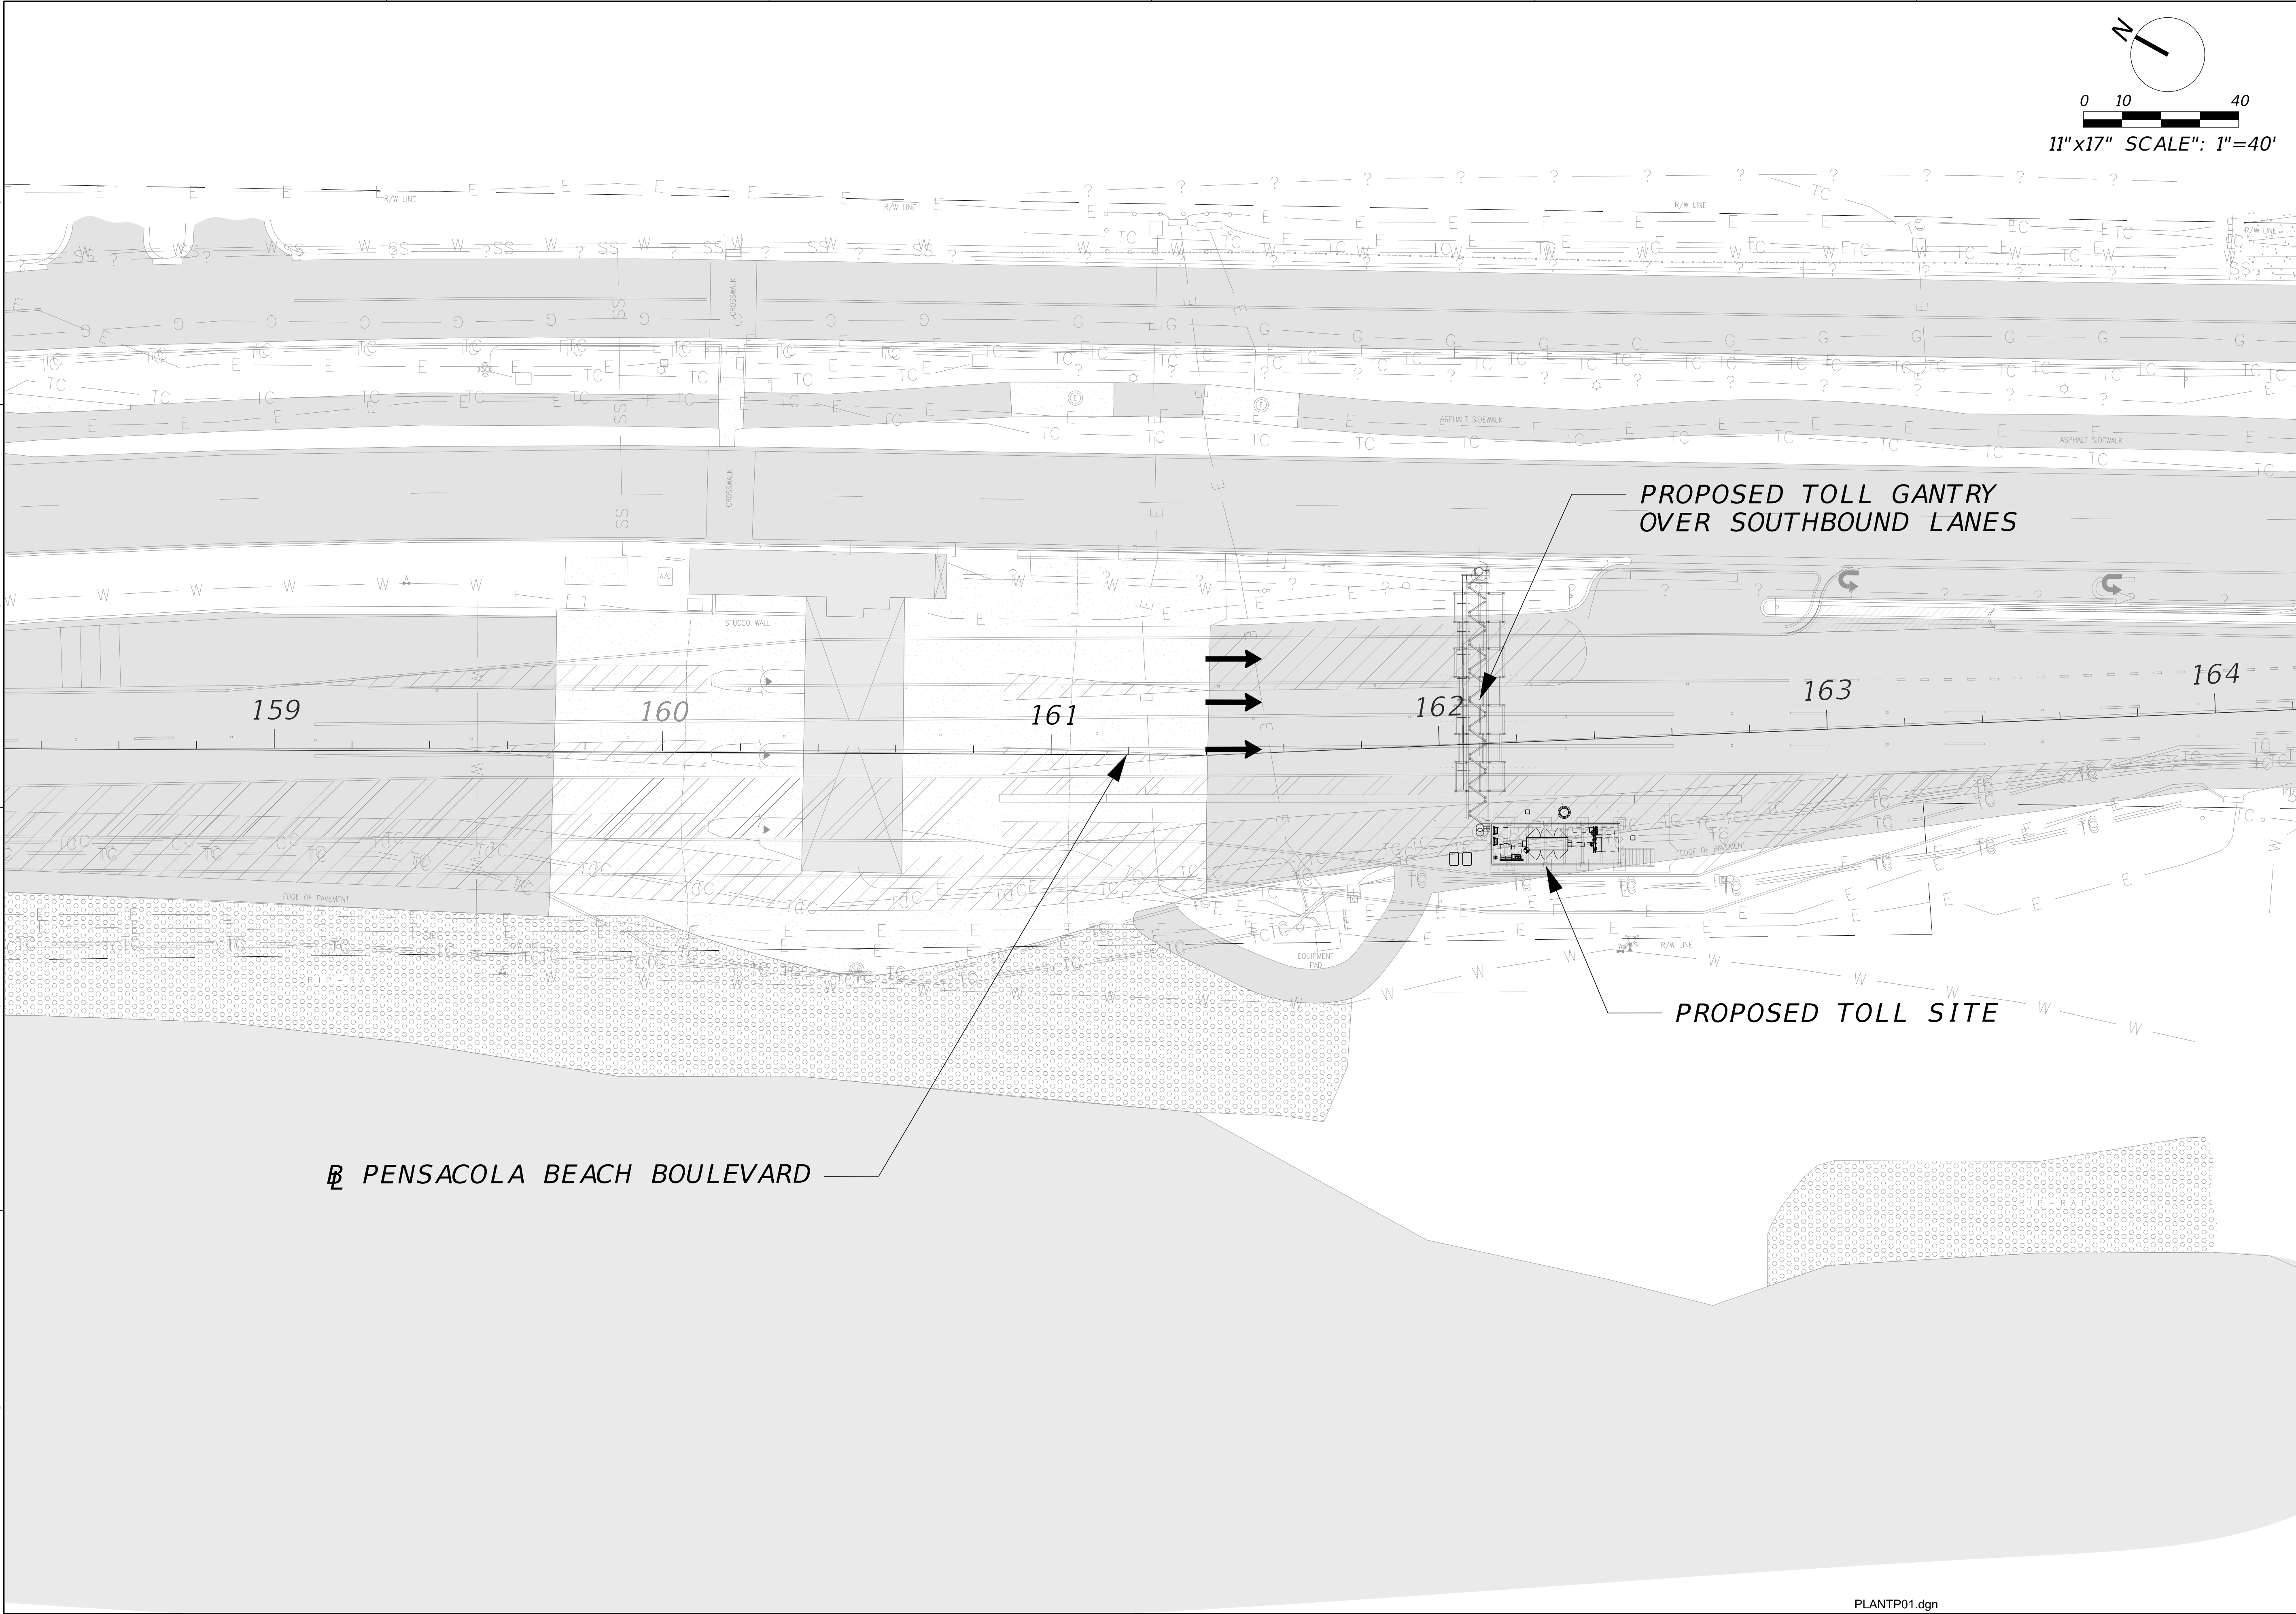

JACOBS		TOLL OVERALL SITE PLAN		PENSACOLA BEACH GATEWAY (TOLL PLAZA REPLACEMENT AND ENHANCEMENTS) BOARD OF COUNTY COMMISSIONERS		ESCAMBIA COUNTY, FLORIDA	
-------------------	--	---------------------------	--	---	--	--------------------------	--	--	

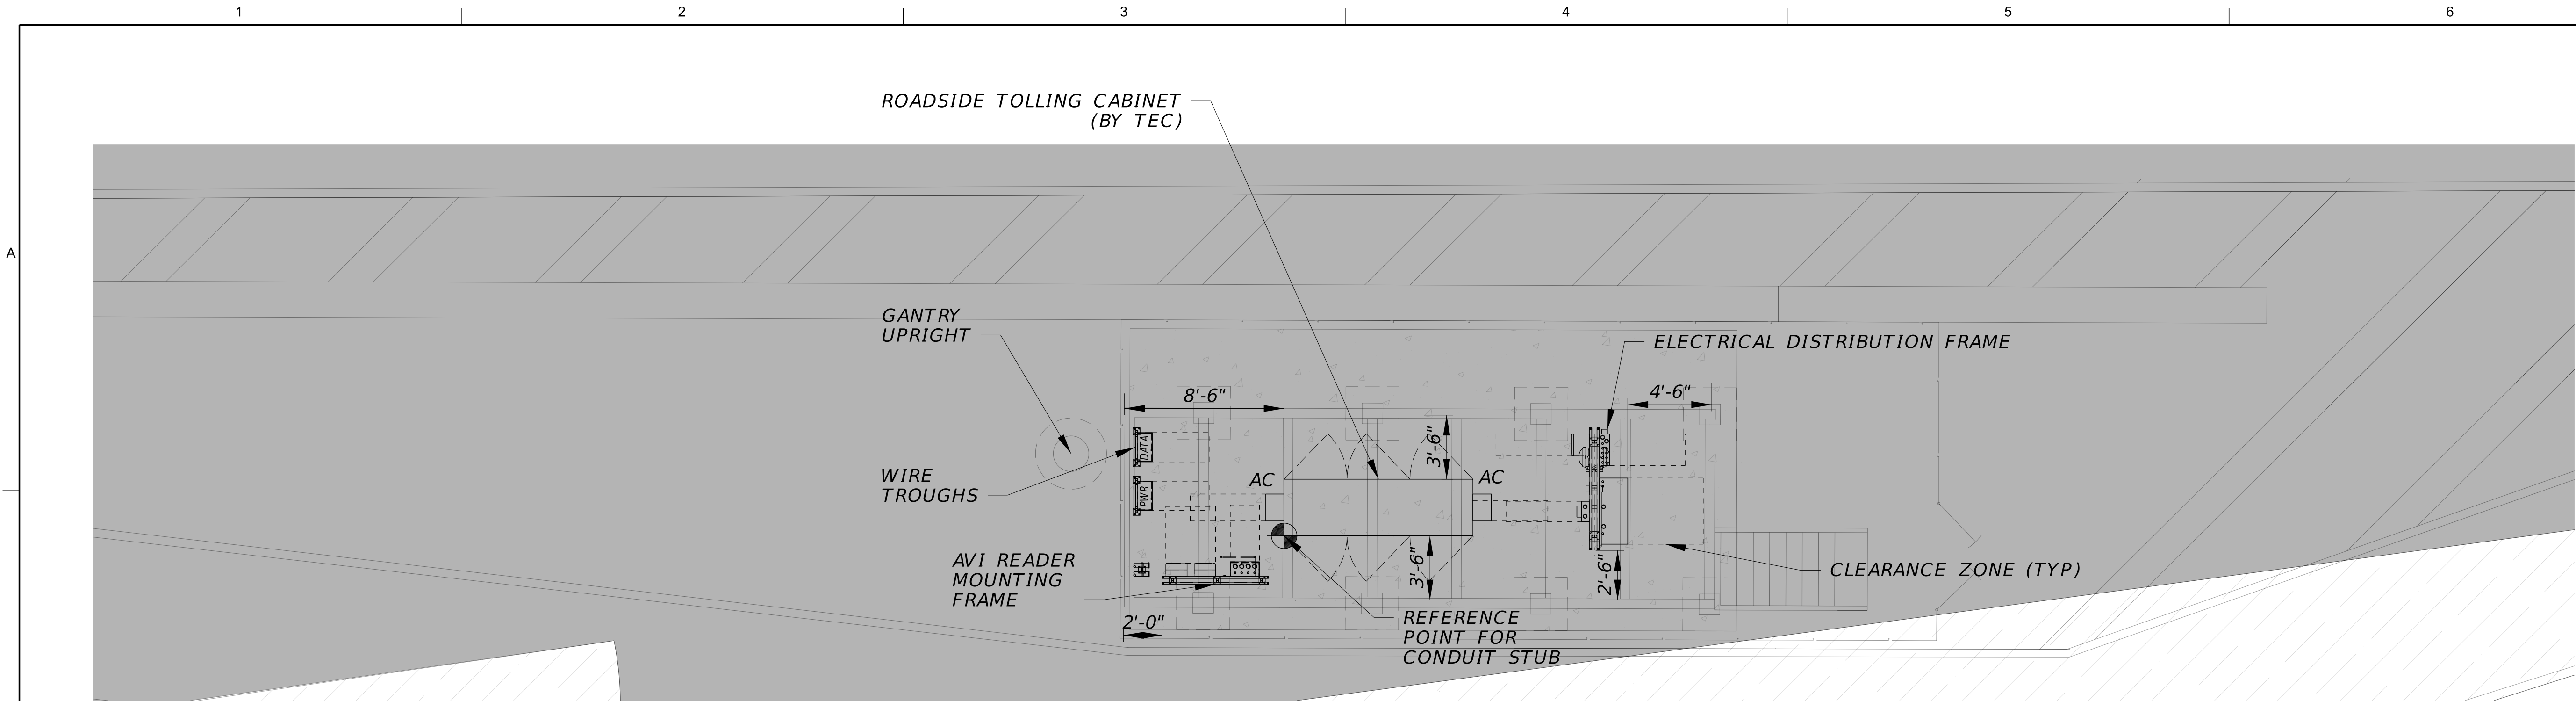

ROADSIDE TOLLING CABINET SITE LAYOUT (AT PLATFORM)
NTS

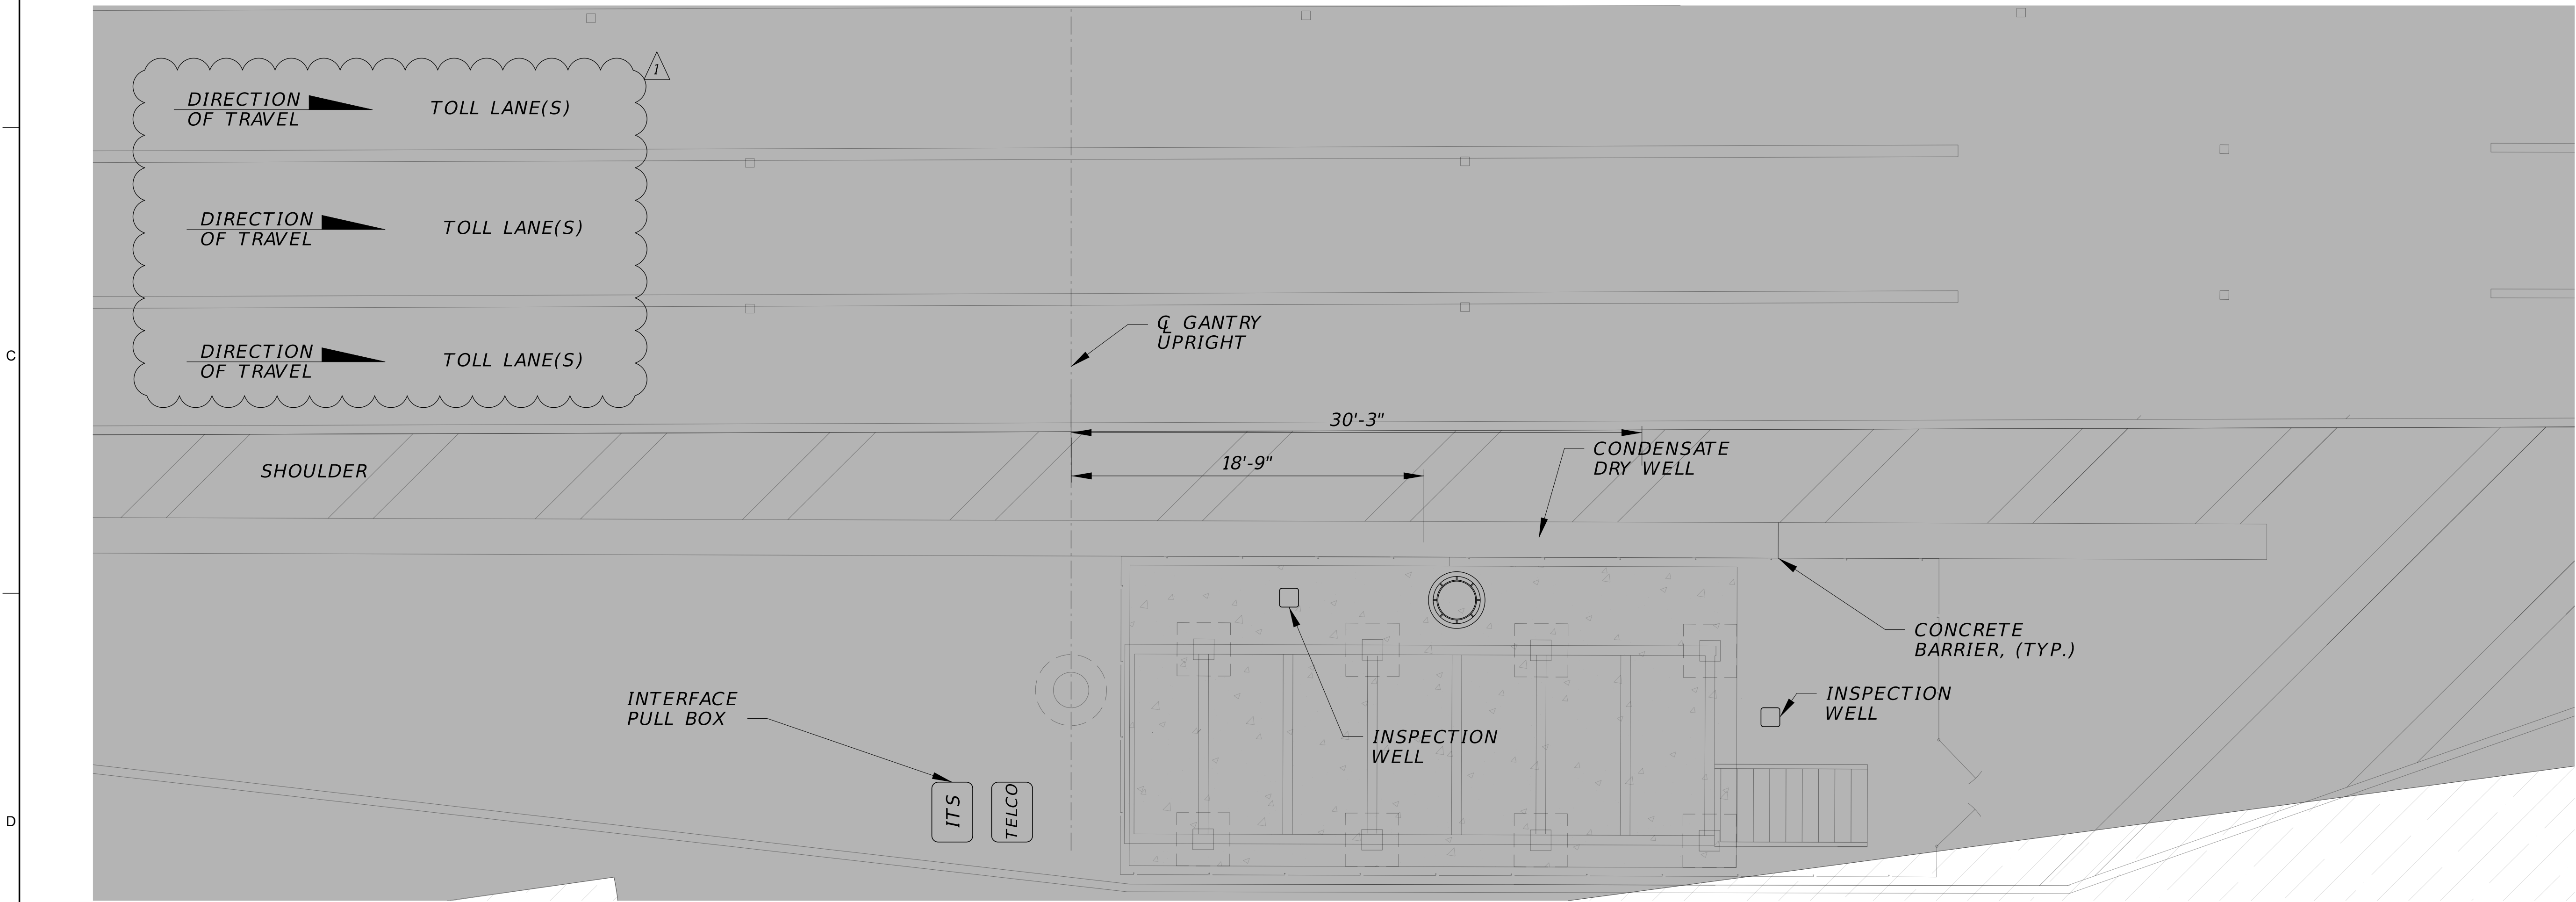

ROADSIDE TOLLING CABINET SITE LAYOUT (AT GRADE)
NTS

Jacobs

TOLL

ENLARGED CIVIL SITE PLAN

PENSACOLA BEACH GATEWAY
(TOLL PLAZA REPLACEMENT AND ENHANCEMENTS)
BOARD OF COUNTY COMMISSIONERS
ESCAMBIA COUNTY, FLORIDA

REUSE OF DOCUMENTS: THIS DOCUMENT, AND THE IDEAS AND DESIGNS INCORPORATED HEREIN, AS AN INSTRUMENT OF PROFESSIONAL SERVICE, IS THE PROPERTY OF JACOBS AND IS NOT TO BE USED, IN WHOLE OR IN PART, FOR ANY OTHER PROJECT WITHOUT THE WRITTEN AUTHORIZATION OF JACOBS.

1	10/13/25	UPDATED TRAVEL LANES	CA	ES
NO.	DATE	REVISION	BY	APVD
DSGN		CHK	DR	APVD

VERIFY SCALE



BAR IS ONE INCH ON ORIGINAL DRAWING.

0 1"

DATE	OCT 2025
PROJ	D3971300
DWG	T-004
SHEET	40 of 79

100% DESIGN DOCUMENTS

© JACOBS 2021. ALL RIGHTS RESERVED.

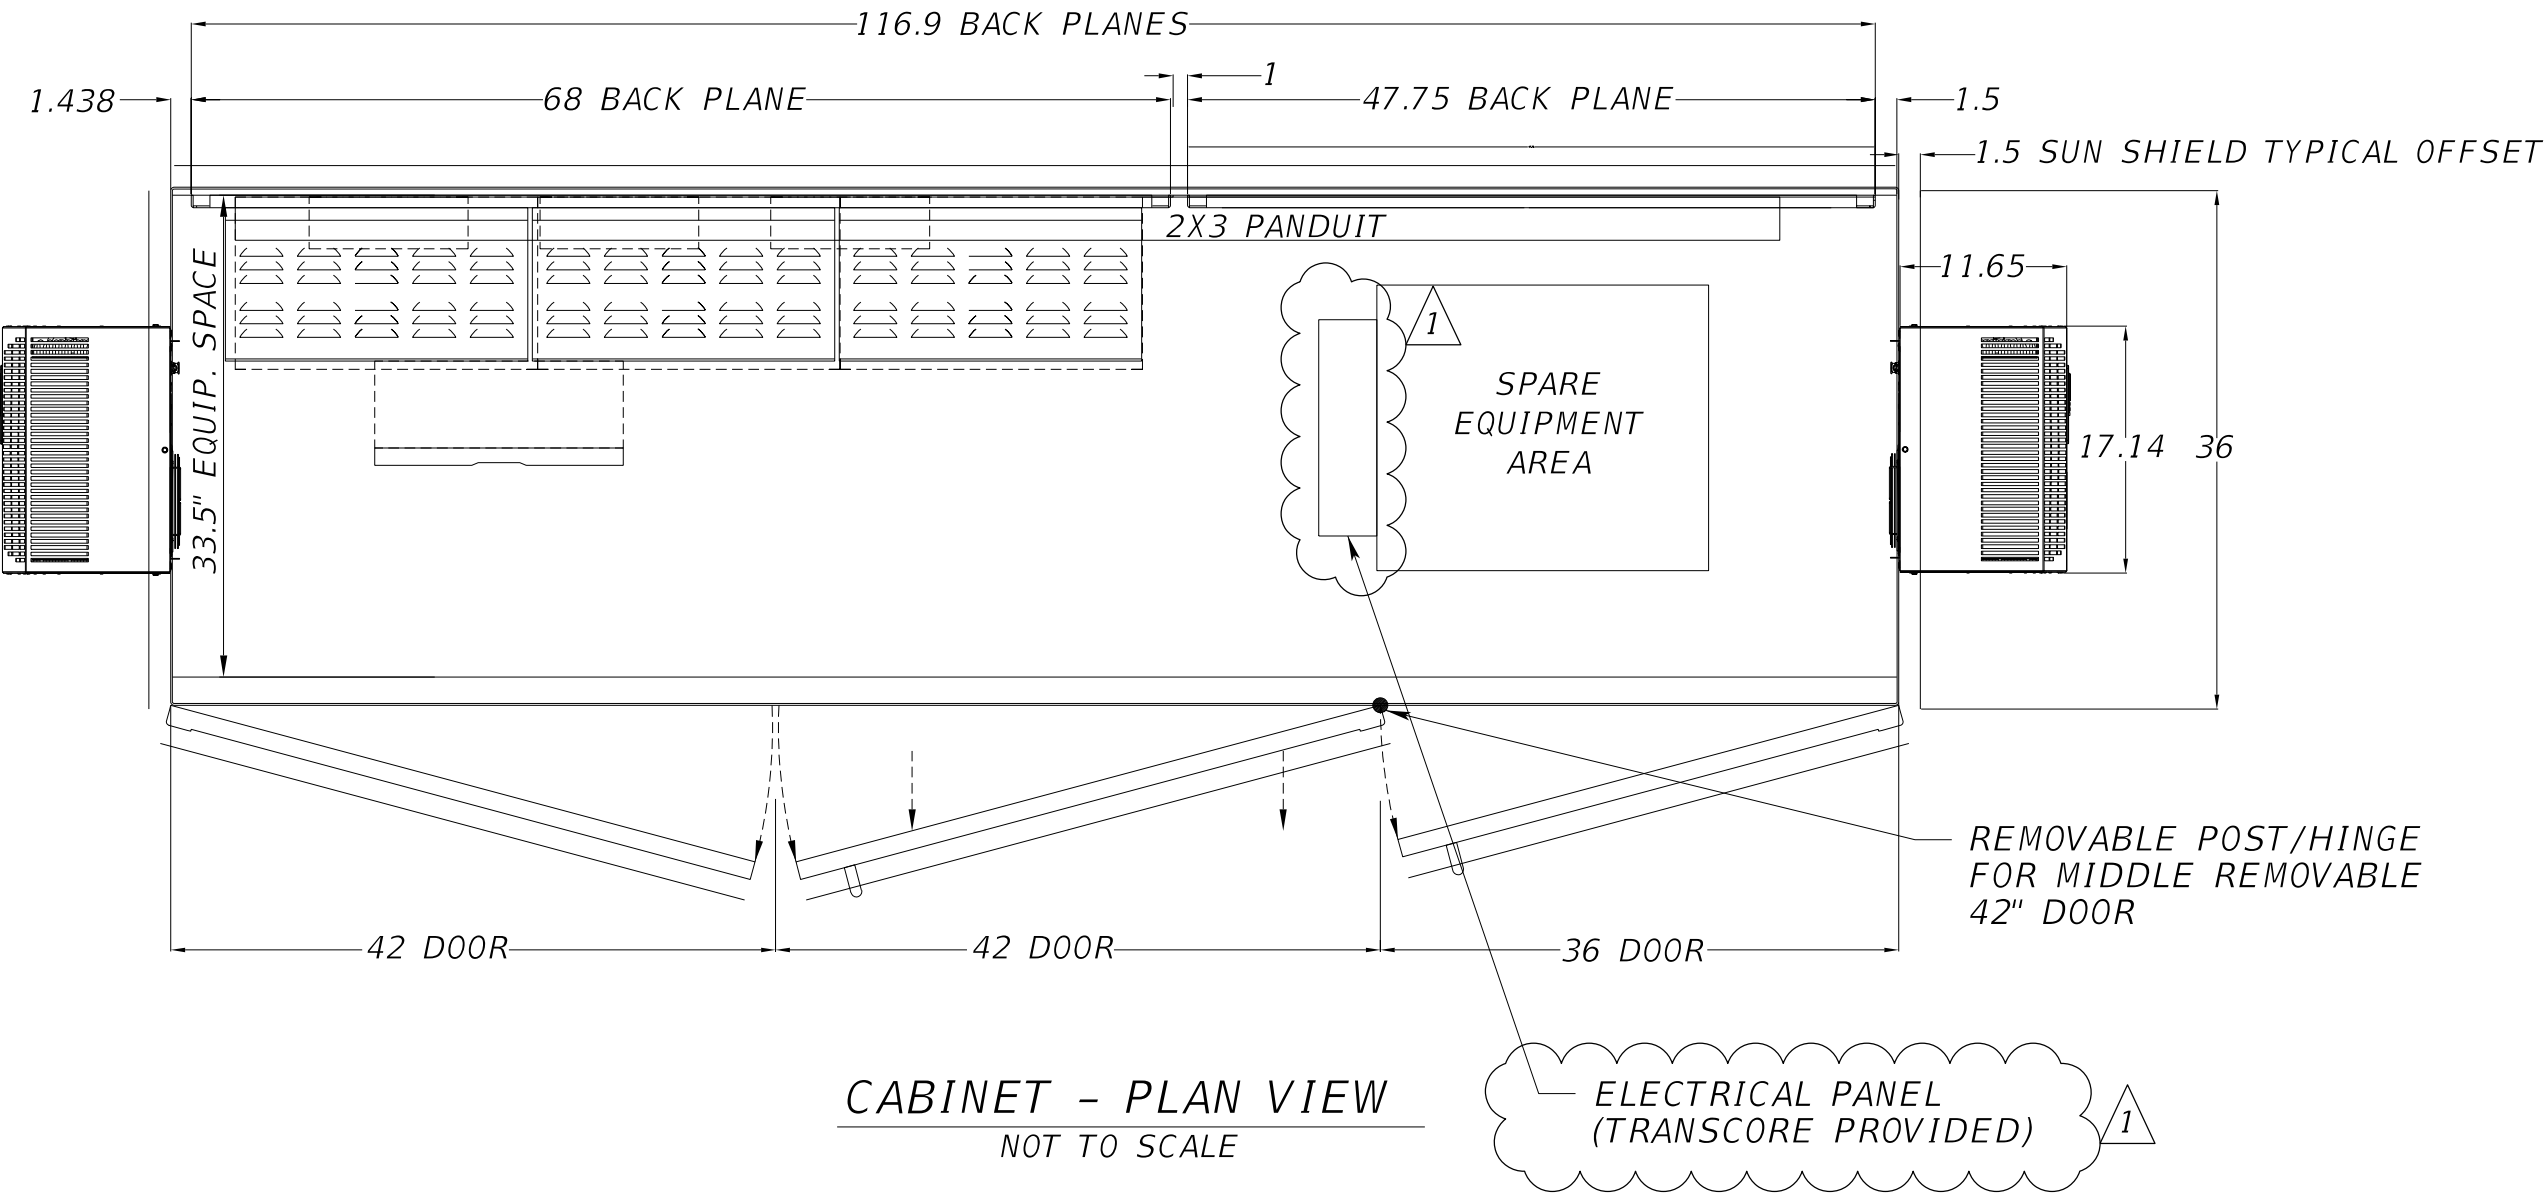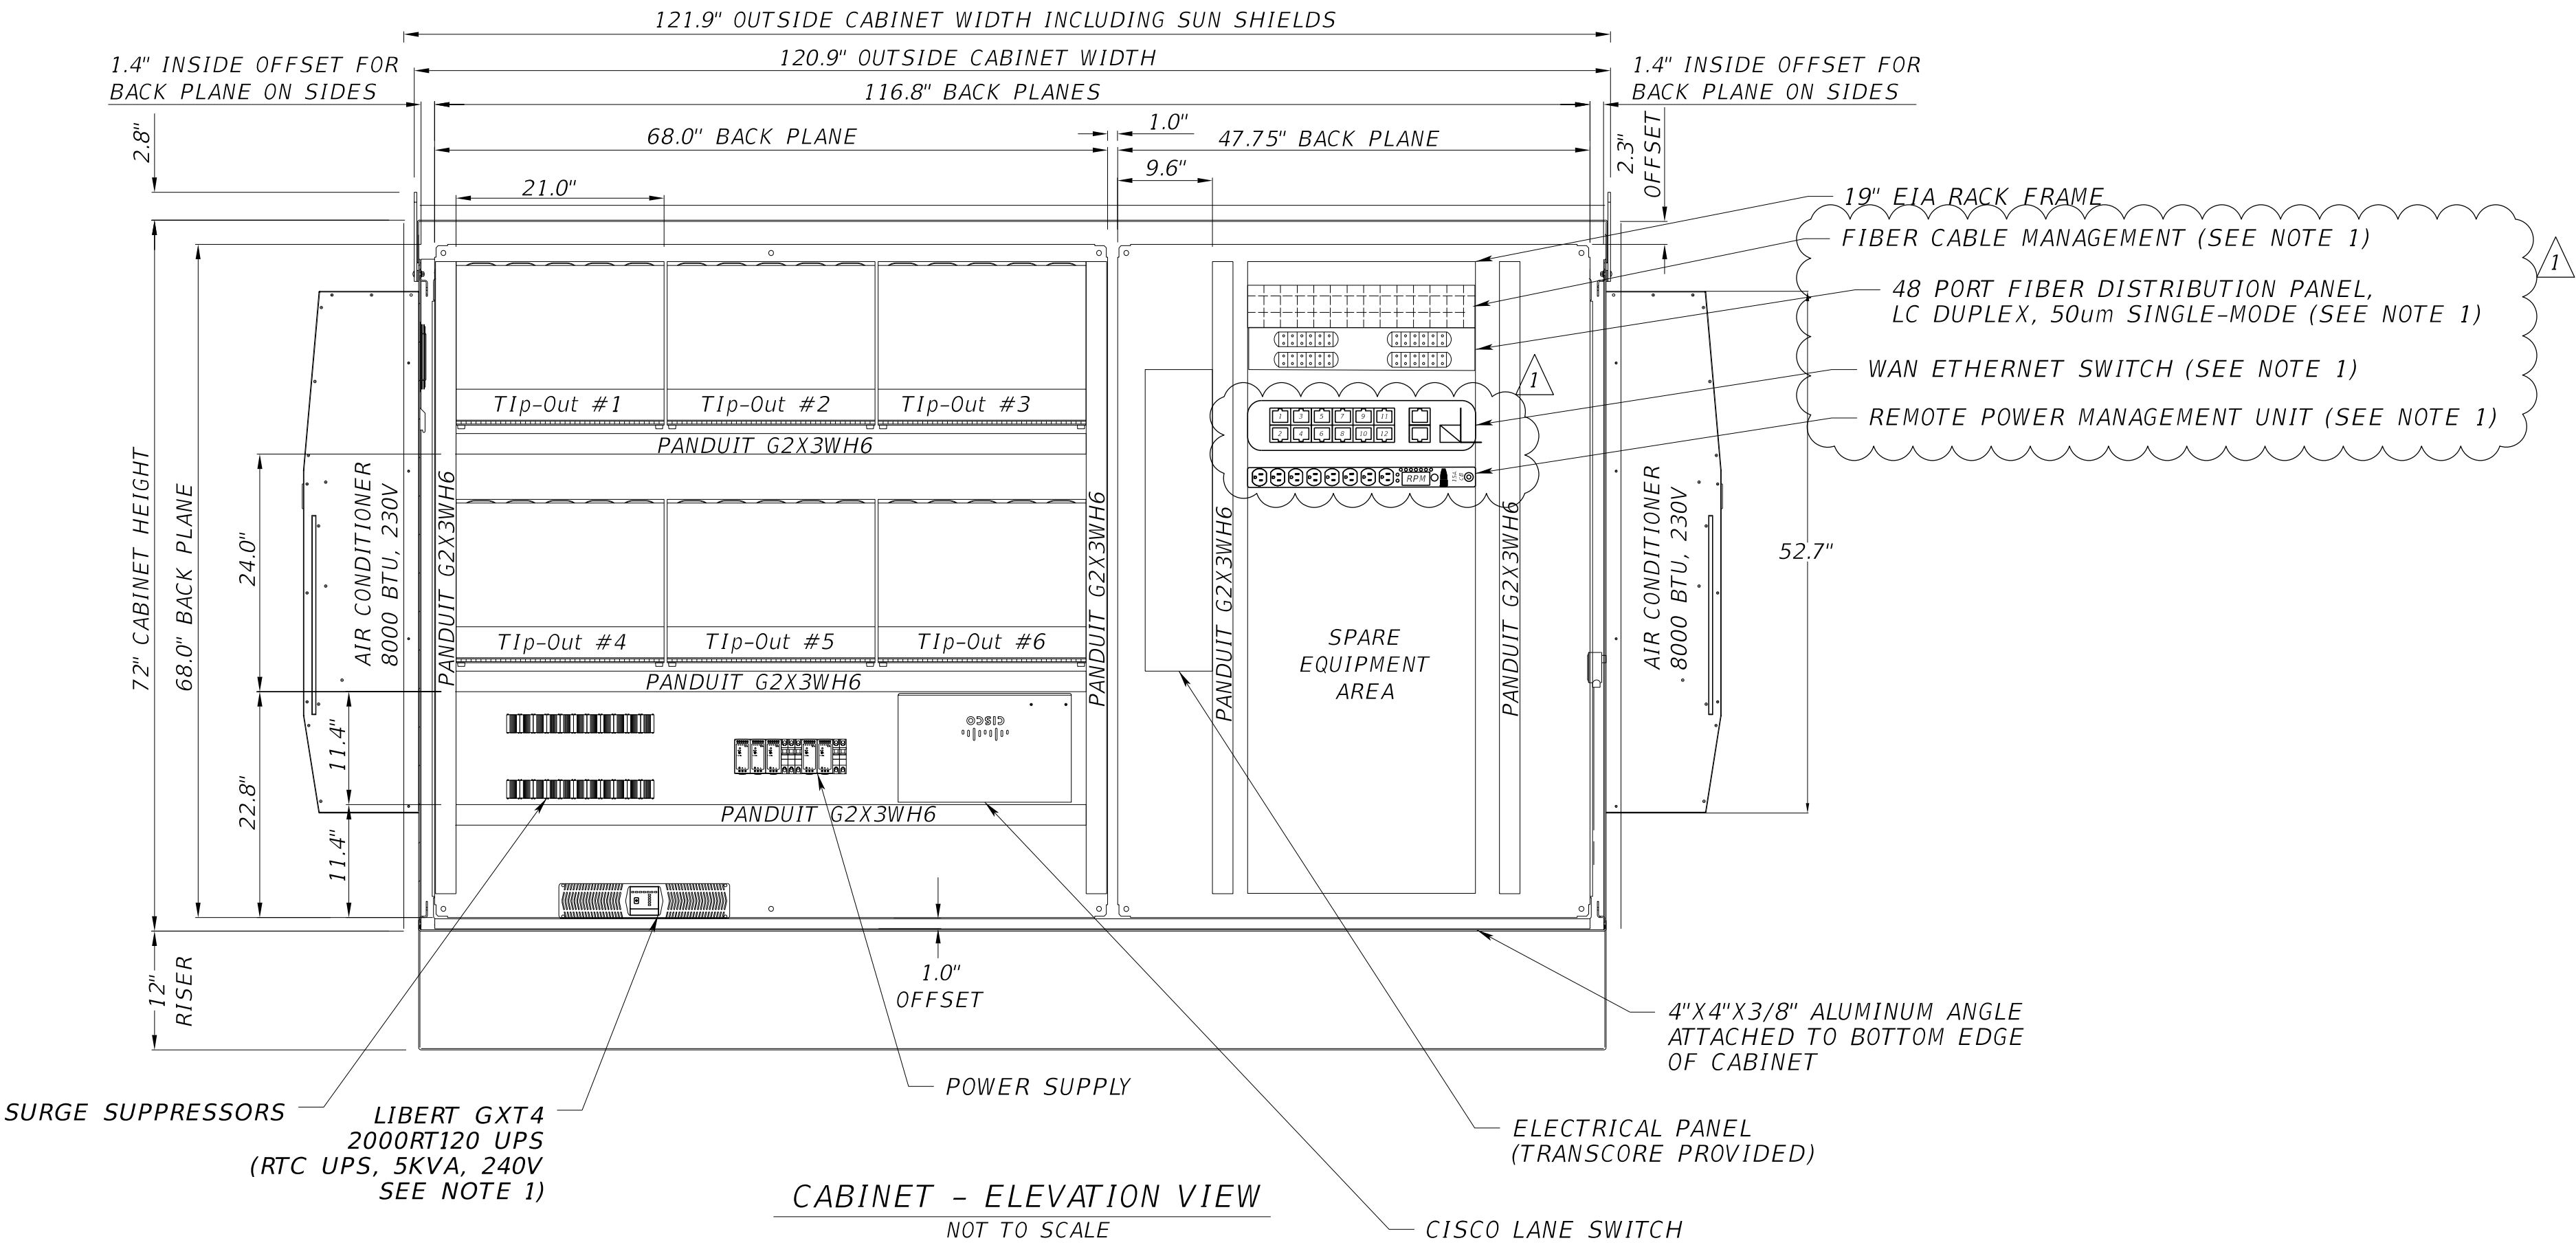

NOTE 1:
EQUIPMENT TO BE INSTALLED BY COUNTY CIVIL CONTRACTOR. COORDINATE WITH TOLL EQUIPMENT CONTRACTOR TRANSCORE BEFORE INSTALLING NEW EQUIPMENT. SEE ITS PLANS FOR PAY ITEMS TO BID.

Jacobs

TOLL

TOLL EQUIPMENT CABINET DETAILS

PENSACOLA BEACH GATEWAY
(TOLL PLAZA REPLACEMENT AND ENHANCEMENTS)
BOARD OF COUNTY COMMISSIONERS
ESCAMBIA COUNTY, FLORIDA

NO. 1

DATE 10/13/25

DSGN

REVISION

CHK

DR

APVD

CA

BY

ES

APVD

VERIFY SCALE

BAR IS ONE INCH ON ORIGINAL DRAWING.

0 1"

DATE OCT 2025

PROJ D3971300

DWG T-007

SHEET 43 of 79

100% DESIGN DOCUMENTS

REUSE OF DOCUMENTS: THIS DOCUMENT, AND THE IDEAS AND DESIGNS INCORPORATED HEREIN, AS AN INSTRUMENT OF PROFESSIONAL SERVICE, IS THE PROPERTY OF JACOBS AND IS NOT TO BE USED, IN WHOLE OR IN PART, FOR ANY OTHER PROJECT WITHOUT THE WRITTEN AUTHORIZATION OF JACOBS.

© JACOBS 2021. ALL RIGHTS RESERVED.

1

2

3

4

5

6

A

B

C

D

1

PANELBOARD: EP										SUPPLY VOLTAGE (P TO P): 240					
LOCATION: TOLLWAY SITE										SUPPLY VOLTAGE (P TO N): 120					
MOUNTING: SURFACE / RACK										BUS AMPS: 100A					
DESCRIPTION	VA		BREAKER		CKT. NO.	BUS		CKT. NO.	BREAKER		VA		DESCRIPTION		
	A	B	POLE	AMPS		A	B		POLE	AMPS	A	B			
5KVA UPS - RTC	2520	--	2	30	1	●	2	2	20	1920	--	A/C #1 - RTC			
	--	2520			3	●	4			--	1920				
AVI	1000	--	2	20	5	●	6	2	20	1920	--	A/C #2- RTC			
	--	1000			7	●	8			--	1920				
SPD SEE NOTE 1	0	--	2	30	9	●	10	1	20	480	--	LTS/RCPT			
	--	0			11	●	12			--	0				
SPACE	0	--			13	●	14			0	--	SPACE			
SPACE	--	0			15	●	16			--	0	SPACE			
SPACE	0	--			17	●	18			0	--	SPACE			
SPACE	--	0			19	●	20			--	0	SPACE			
SPARE	0	--			21	●	22			0	--	SPACE			
SPACE	--	0			23	●	24			--	0	SPACE			
TOTAL (1)		3520	3520					TOTAL (2)		4320	3840				
TOTAL PHASE A VA		7840	CURRENT PHASE A: 32.67										MAIN LUGS:		
TOTAL PHASE B VA		7360	CURRENT PHASE B: 30.67										THROUGH-FEED LUGS: N/A		
TOTAL PANEL CURRENT: 63.33														MAIN BREAKER: 100A	
DESIGN KVA: 15.2														FEEDER ENTRANCE: BOTTOM	
														FEEDER SIZE: #2	
														SOURCE: MDP	
														SHORT CIRCUIT RATING: 22KAIC	

NOTES

1. SIZE BREAKER FOR SPD TYPE 2 MANUFACTURER'S INSTRUCTIONS

FROM MDP
(SEE ITS PLANS)

1

SPD

MTS

N

E

100/2

SPD

G

G

#6G

GROUND

ELECTRICAL PANEL (EP)
100 AMP, 120/240V

REFERENCE NOTES:

1 3#2, 1#6G, 3"C

2 MANUAL TRANSFER SWITCH (MTS) 100A, 240V. PROVIDE CONNECTION BOX FOR FUTURE CONNECTION TO ROLLUP GENERATOR

POWER RISER DIAGRAM

NOT TO SCALE

JACOBS

TOLL

POWER RISER DIAGRAM

PENSACOLA BEACH GATEWAY
(TOLL PLAZA REPLACEMENT AND ENHANCEMENTS)

BOARD OF COUNTY COMMISSIONERS

ESCAMBIA COUNTY, FLORIDA

VERIFICATION SCALE

BAR IS ONE INCH ON ORIGINAL DRAWING.

0 1"

DATE OCT 2025

PROJ D3971300

DWG T-008

SHEET 44 of 79

100% DESIGN DOCUMENTS

FILENAME: ANSI_D.dgn


PLOT DATE: \$PLOTDATE

PLOT TIME: \$PLOTTIME

© JACOBS 2021. ALL RIGHTS RESERVED.





(TYP.)

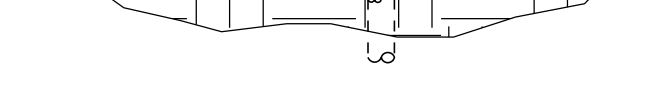

- 1 TYPE "B" FIXTURE WITH SURFACE ADAPTER (JUNCTION BOX) MOUNTED TO SS PLATE, (TYP.)
- 2 SECURE STRUT CHANNEL TO SUPPORT FRAME WITH MANUFACTURER APPROVED FASTENERS.
- 3 WEATHERPROOF LIGHTING OVERRIDE SWITCH
- 4 (2) #12 AWG AND (1) #12 AWG GND IN 3/4" CONDUIT.

VERIFY SCALE	
BAR IS ONE INCH ON ORIGINAL DRAWING. 0  1"	
DATE	OCT 2025
PROJ	D3971300
DWG	T-009
SHEET	45 of 79

PLOT TIME: \$PLOTTIME

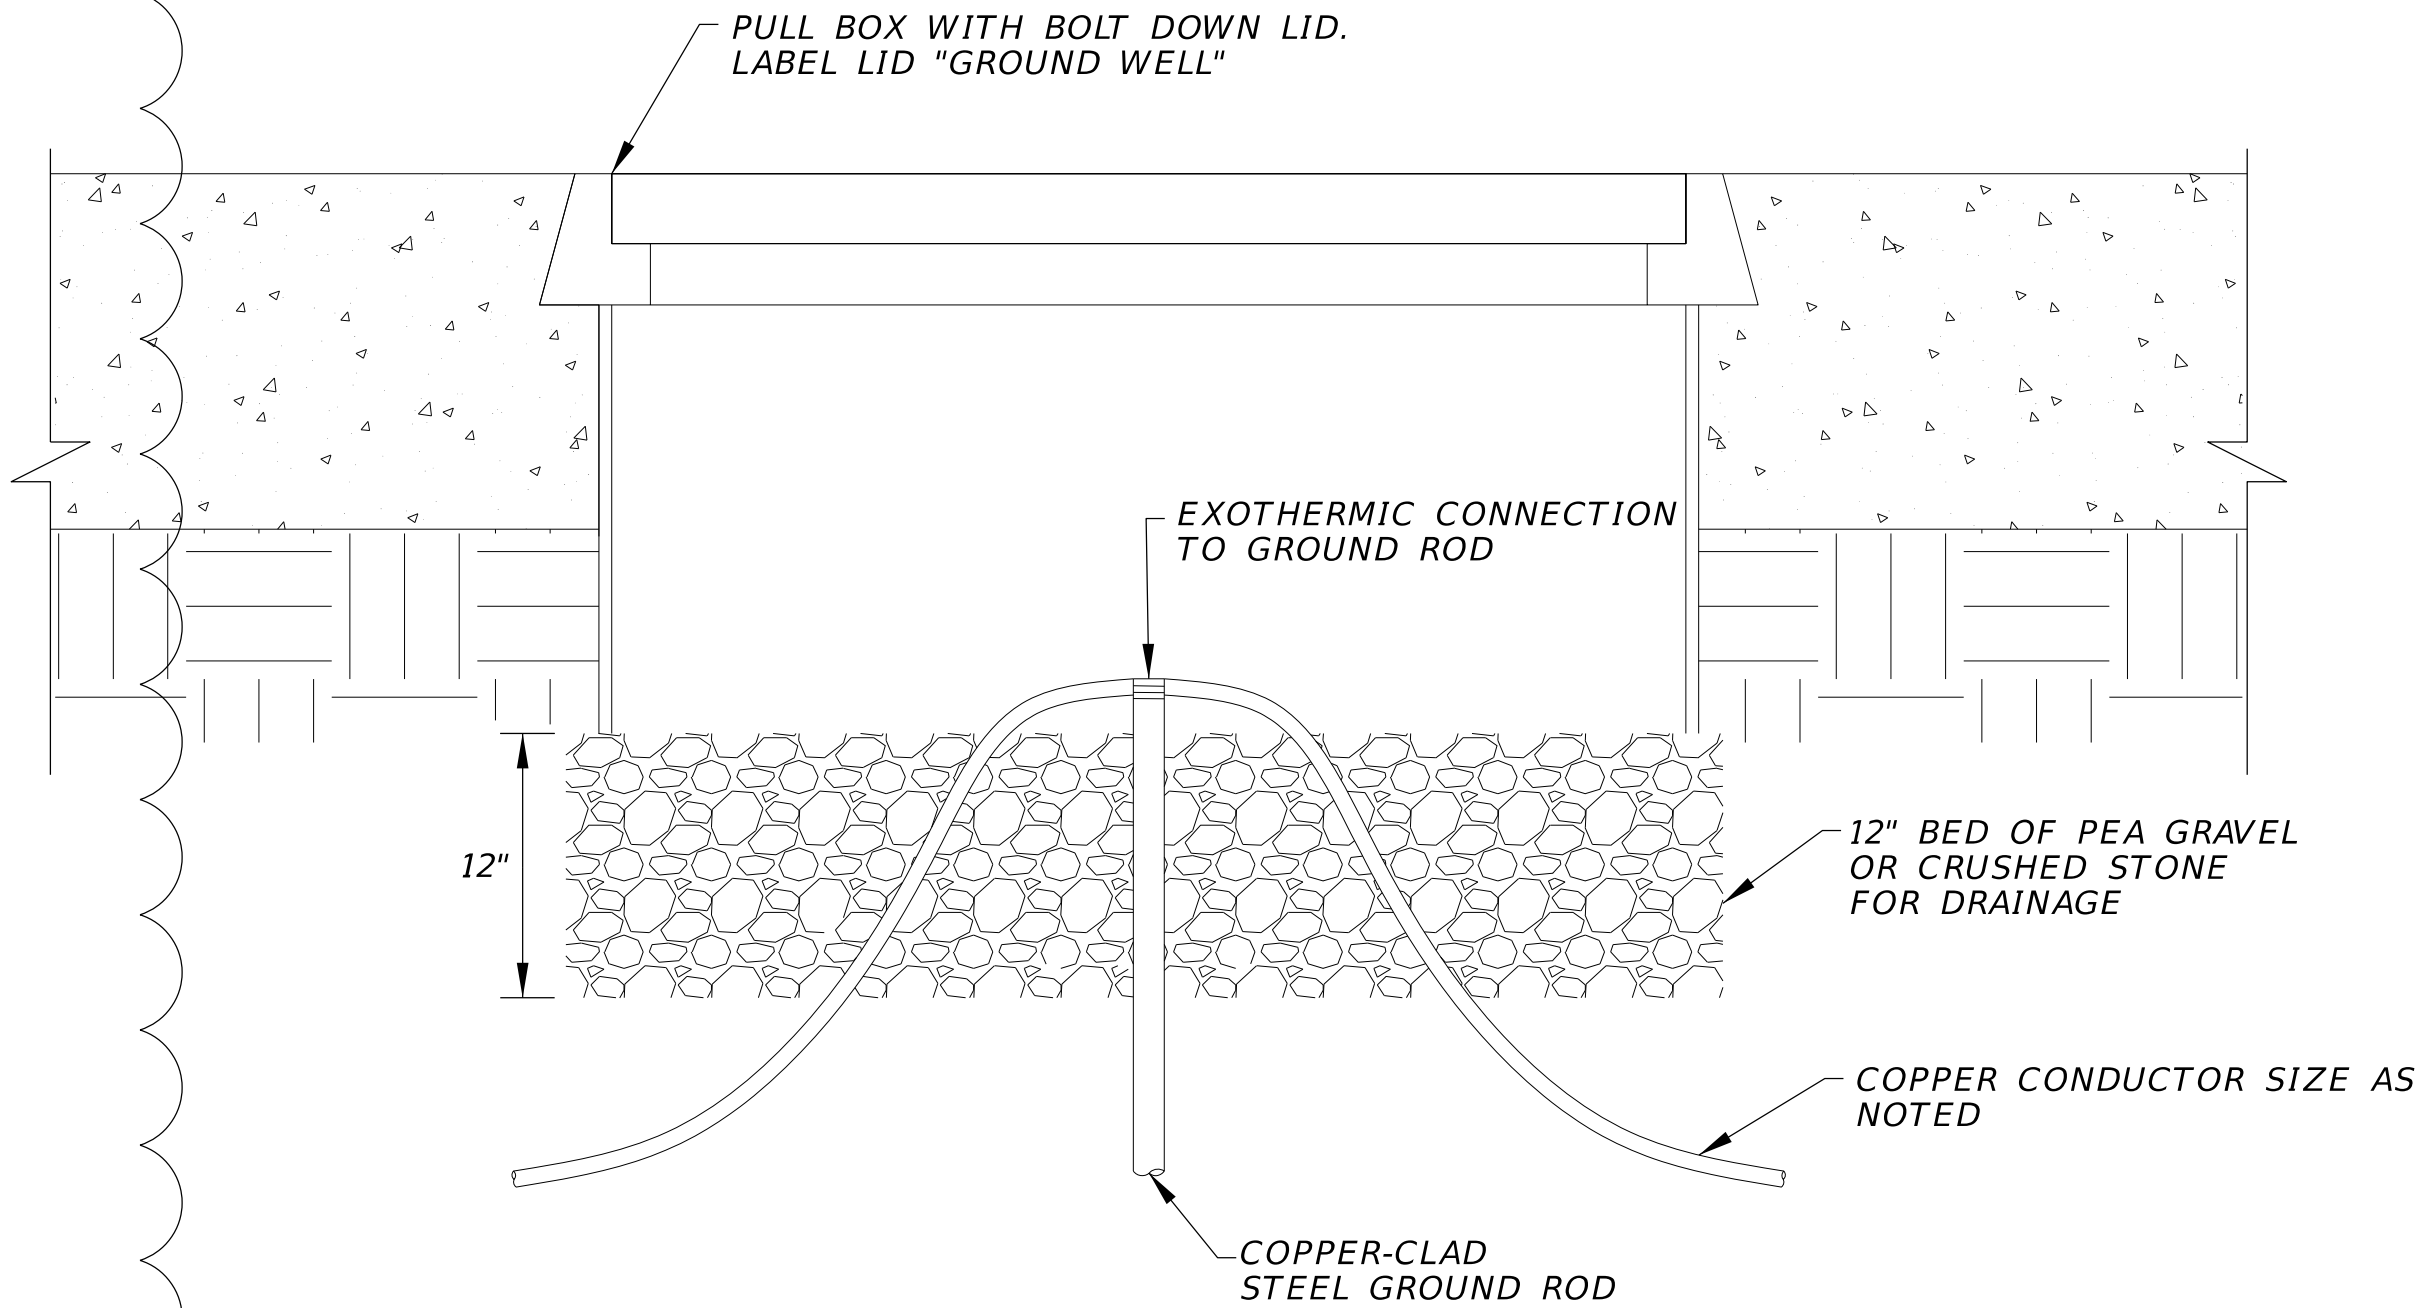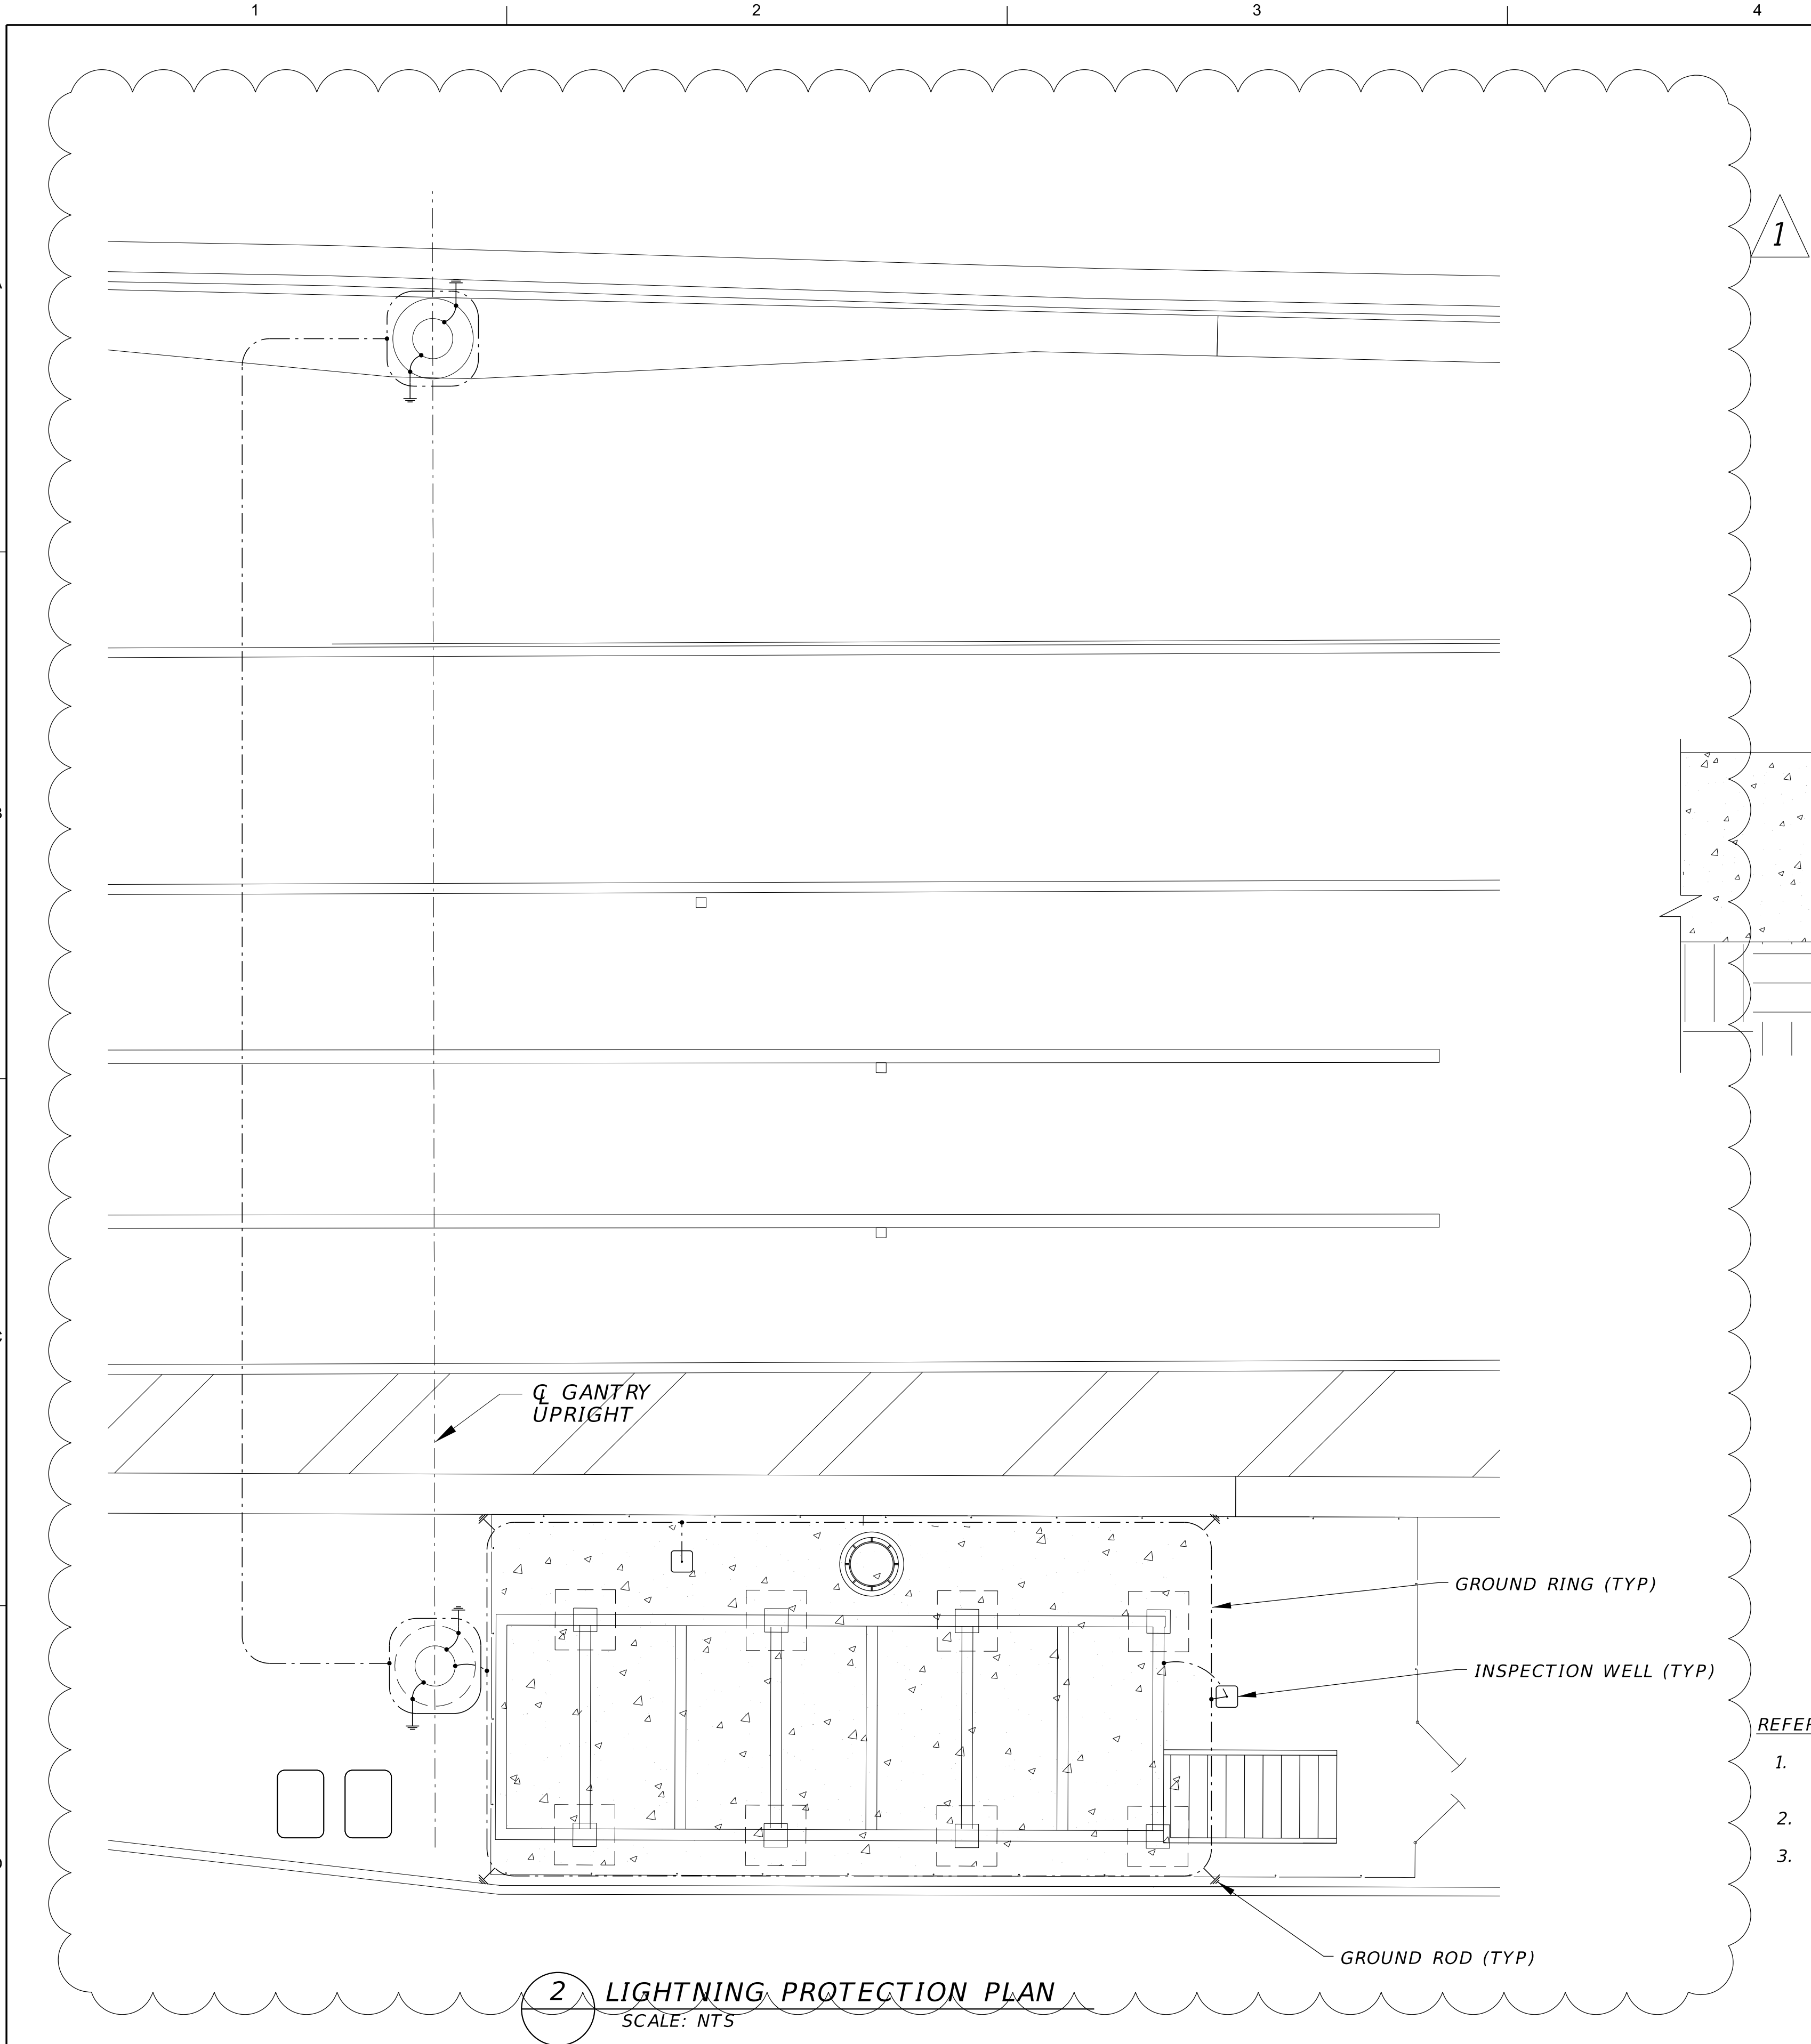


- REFERENCE NOTES:
- STRANDED COPPER LIGHTNING PROTECTION CONDUCTORS. BONDED TO GANTRY COLUMN.
 - 20' LONG X 5/8" DIAMETER COPPER CLAD STEEL GROUND ROD.
 - STRANDED COPPER CONDUCTOR, 36" BELOW FINISHED GRADE.

Jacobs

TOLL
GROUNDING & LIGHTNING
PROTECTION DETAILS


PENSACOLA BEACH GATEWAY
(TOLL PLAZA REPLACEMENT AND ENHANCEMENTS)
BOARD OF COUNTY COMMISSIONERS
ESCAMBIA COUNTY, FLORIDA

VERIFY SCALE	
BAR IS ONE INCH ON ORIGINAL DRAWING.	
0	1"
DATE	OCT 2025
PROJ	D3971300
DWG	T-010
SHEET	46 of 79

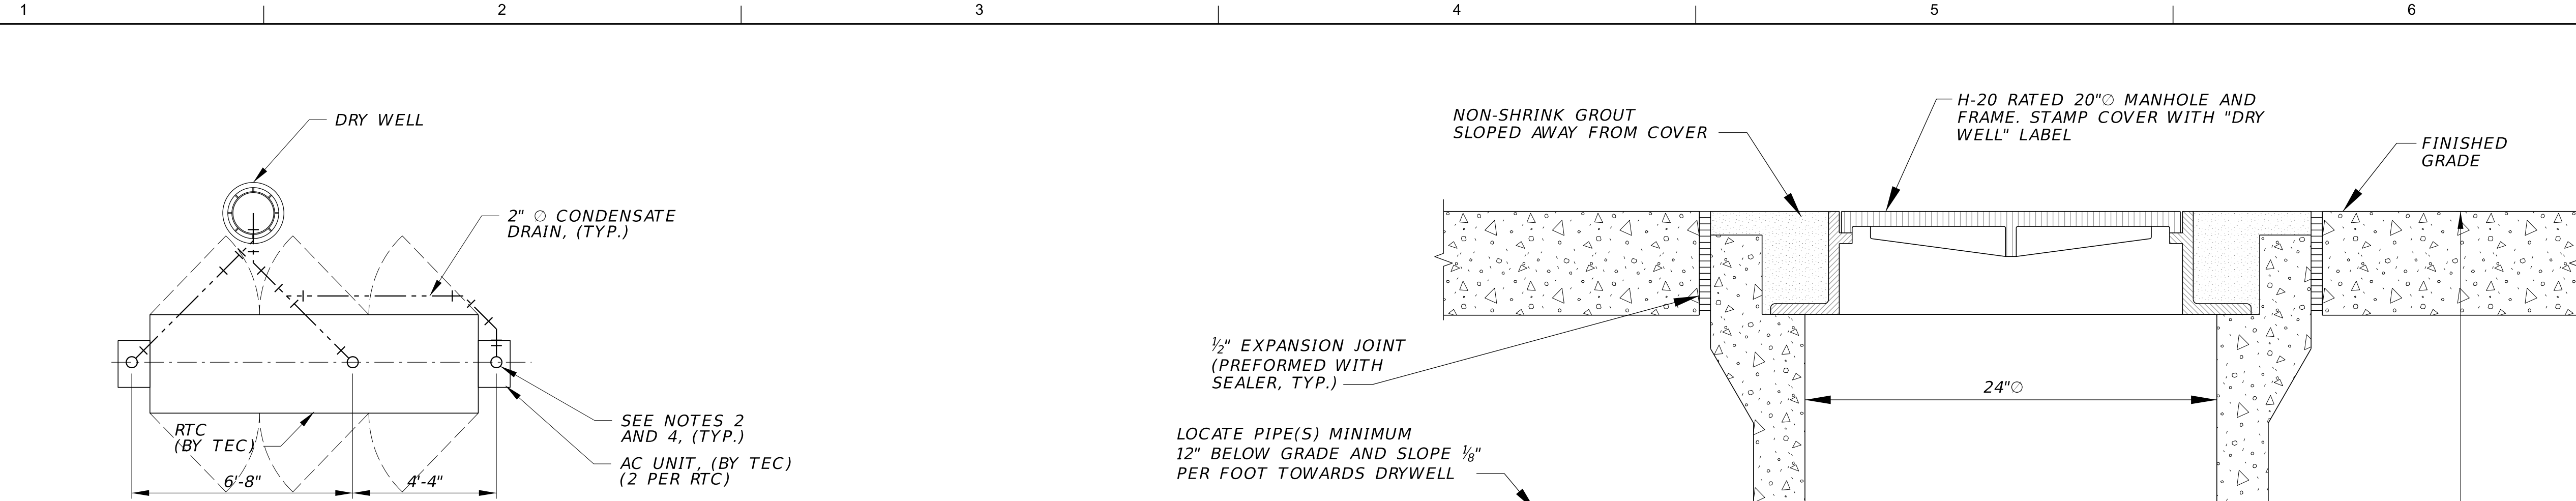

REFERENCE NOTES:


- 2" DIAMETER SCHEDULE 40 PVC CONDENSATE DRAIN LINE ROUTED UNDERGROUND TO IN-GROUND CONDENSATE DRY WELL. MINIMUM DRAIN LINE SLOPE MUST BE 1/8" PER FOOT.
- CONDENSATE DRAIN STUB-UP LOCATION, TYPICAL.
- PROVIDE "TBD" DIMENSIONS BASED ON SPECIFIED EQUIPMENT.
- INSTALL TOP OF CONDENSATE DRAIN STUB-UP FLUSH WITH TOP OF SLAB. PROVIDE REMOVABLE CAPS ON ALL UNUSED DRAIN STUB-UPS. CAPS MUST BE FLUSH WITH TOP OF SLAB.

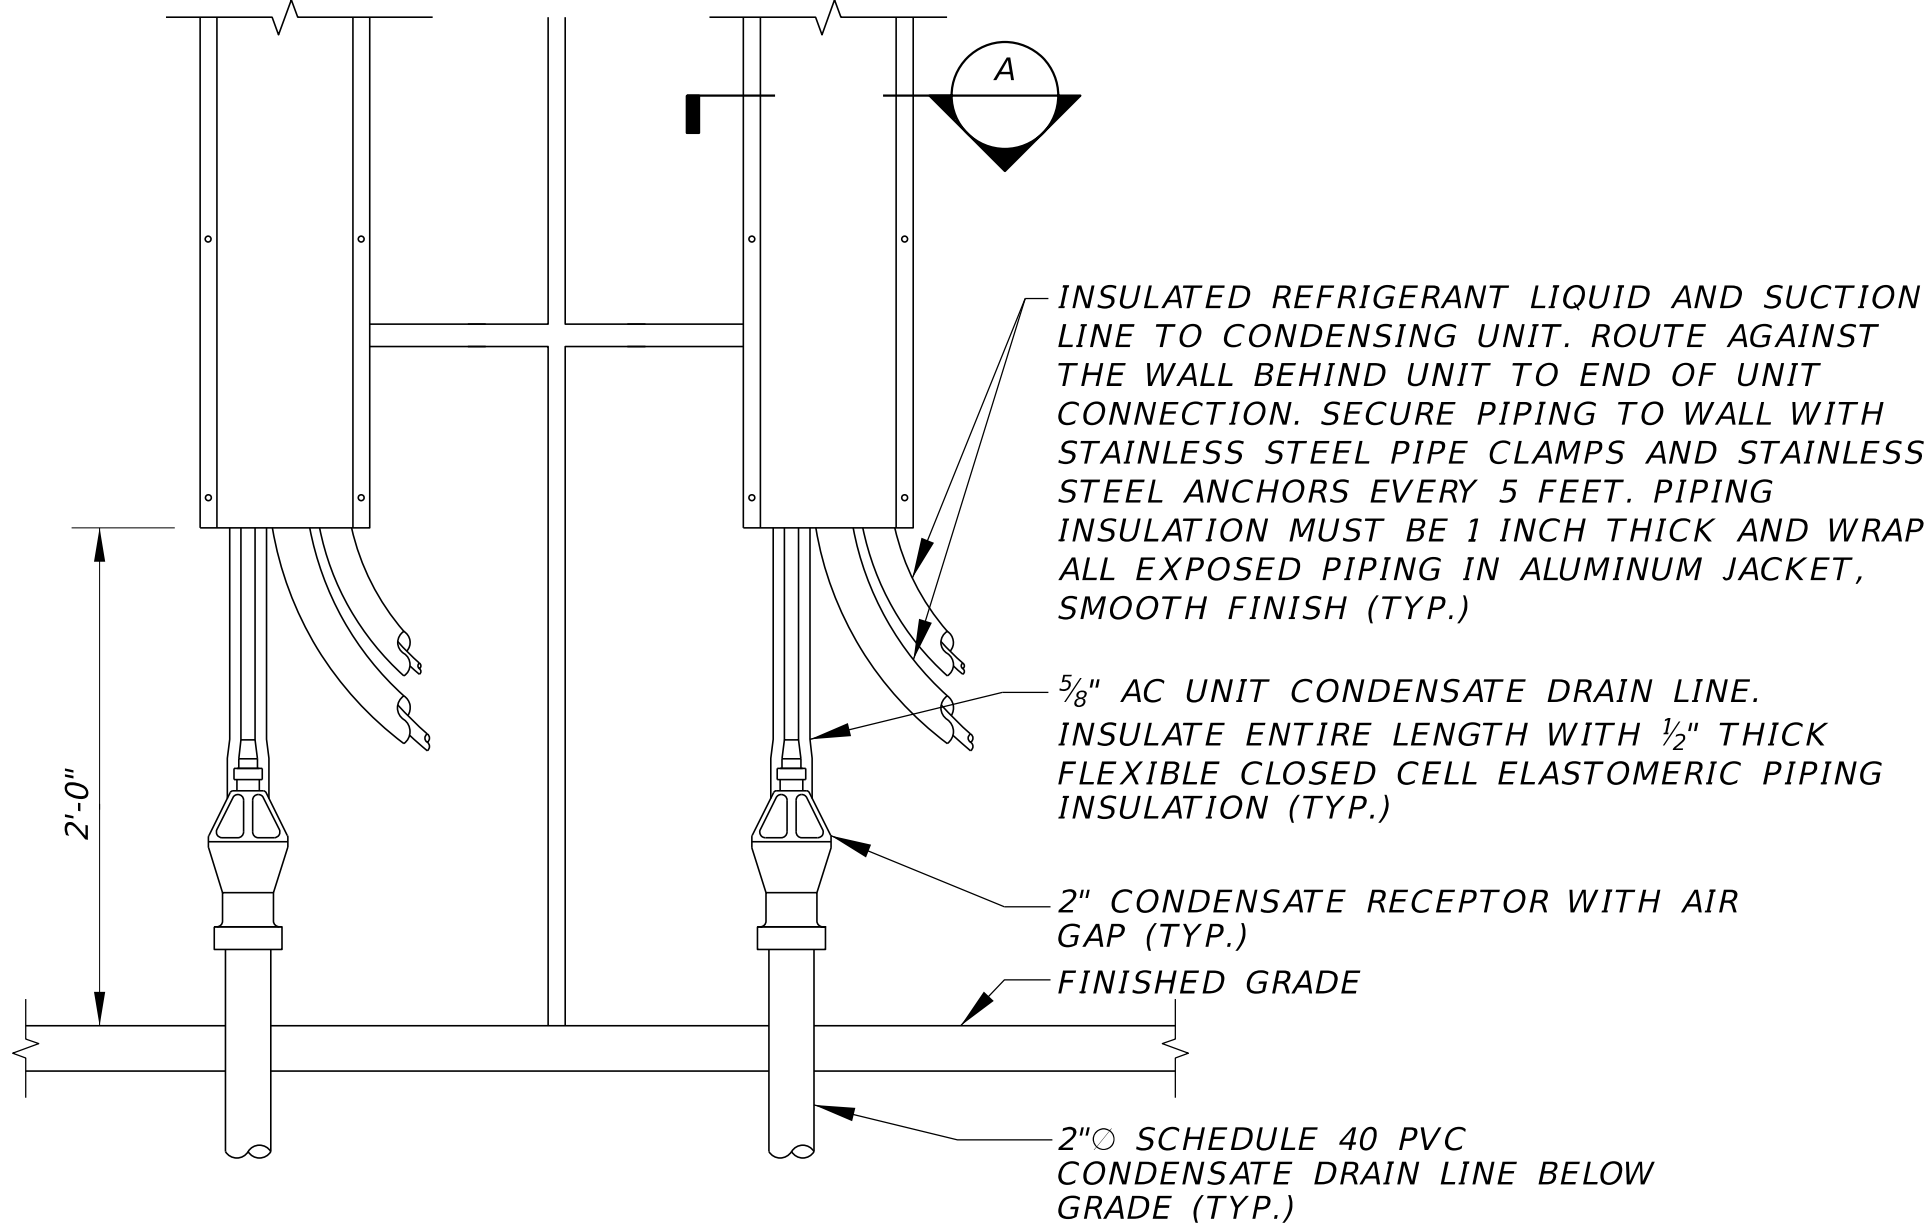


1 AC EQUIPMENT AND CONDENSATE PIPING DETAIL
SCALE: NTS

REFERENCE NOTES:

- ALL HARDWARE MUST BE STAINLESS STEEL AND SUPPORT FRAME SHALL BE CONSTRUCTED OF STAINLESS STEEL. (BOLTS, NUTS, STRAPS, ANCHORS, SUPPORT FRAME, ETC.)
- MOUNT BOTTOM OF CONDENSING UNIT FRAME AT A MINIMUM OF 6" A.F.G.
- COORDINATE FINAL LENGTHS OF ALL SUPPORT FRAME COMPONENTS WITH FINAL DIMENSIONS OF MECHANICAL EQUIPMENT.

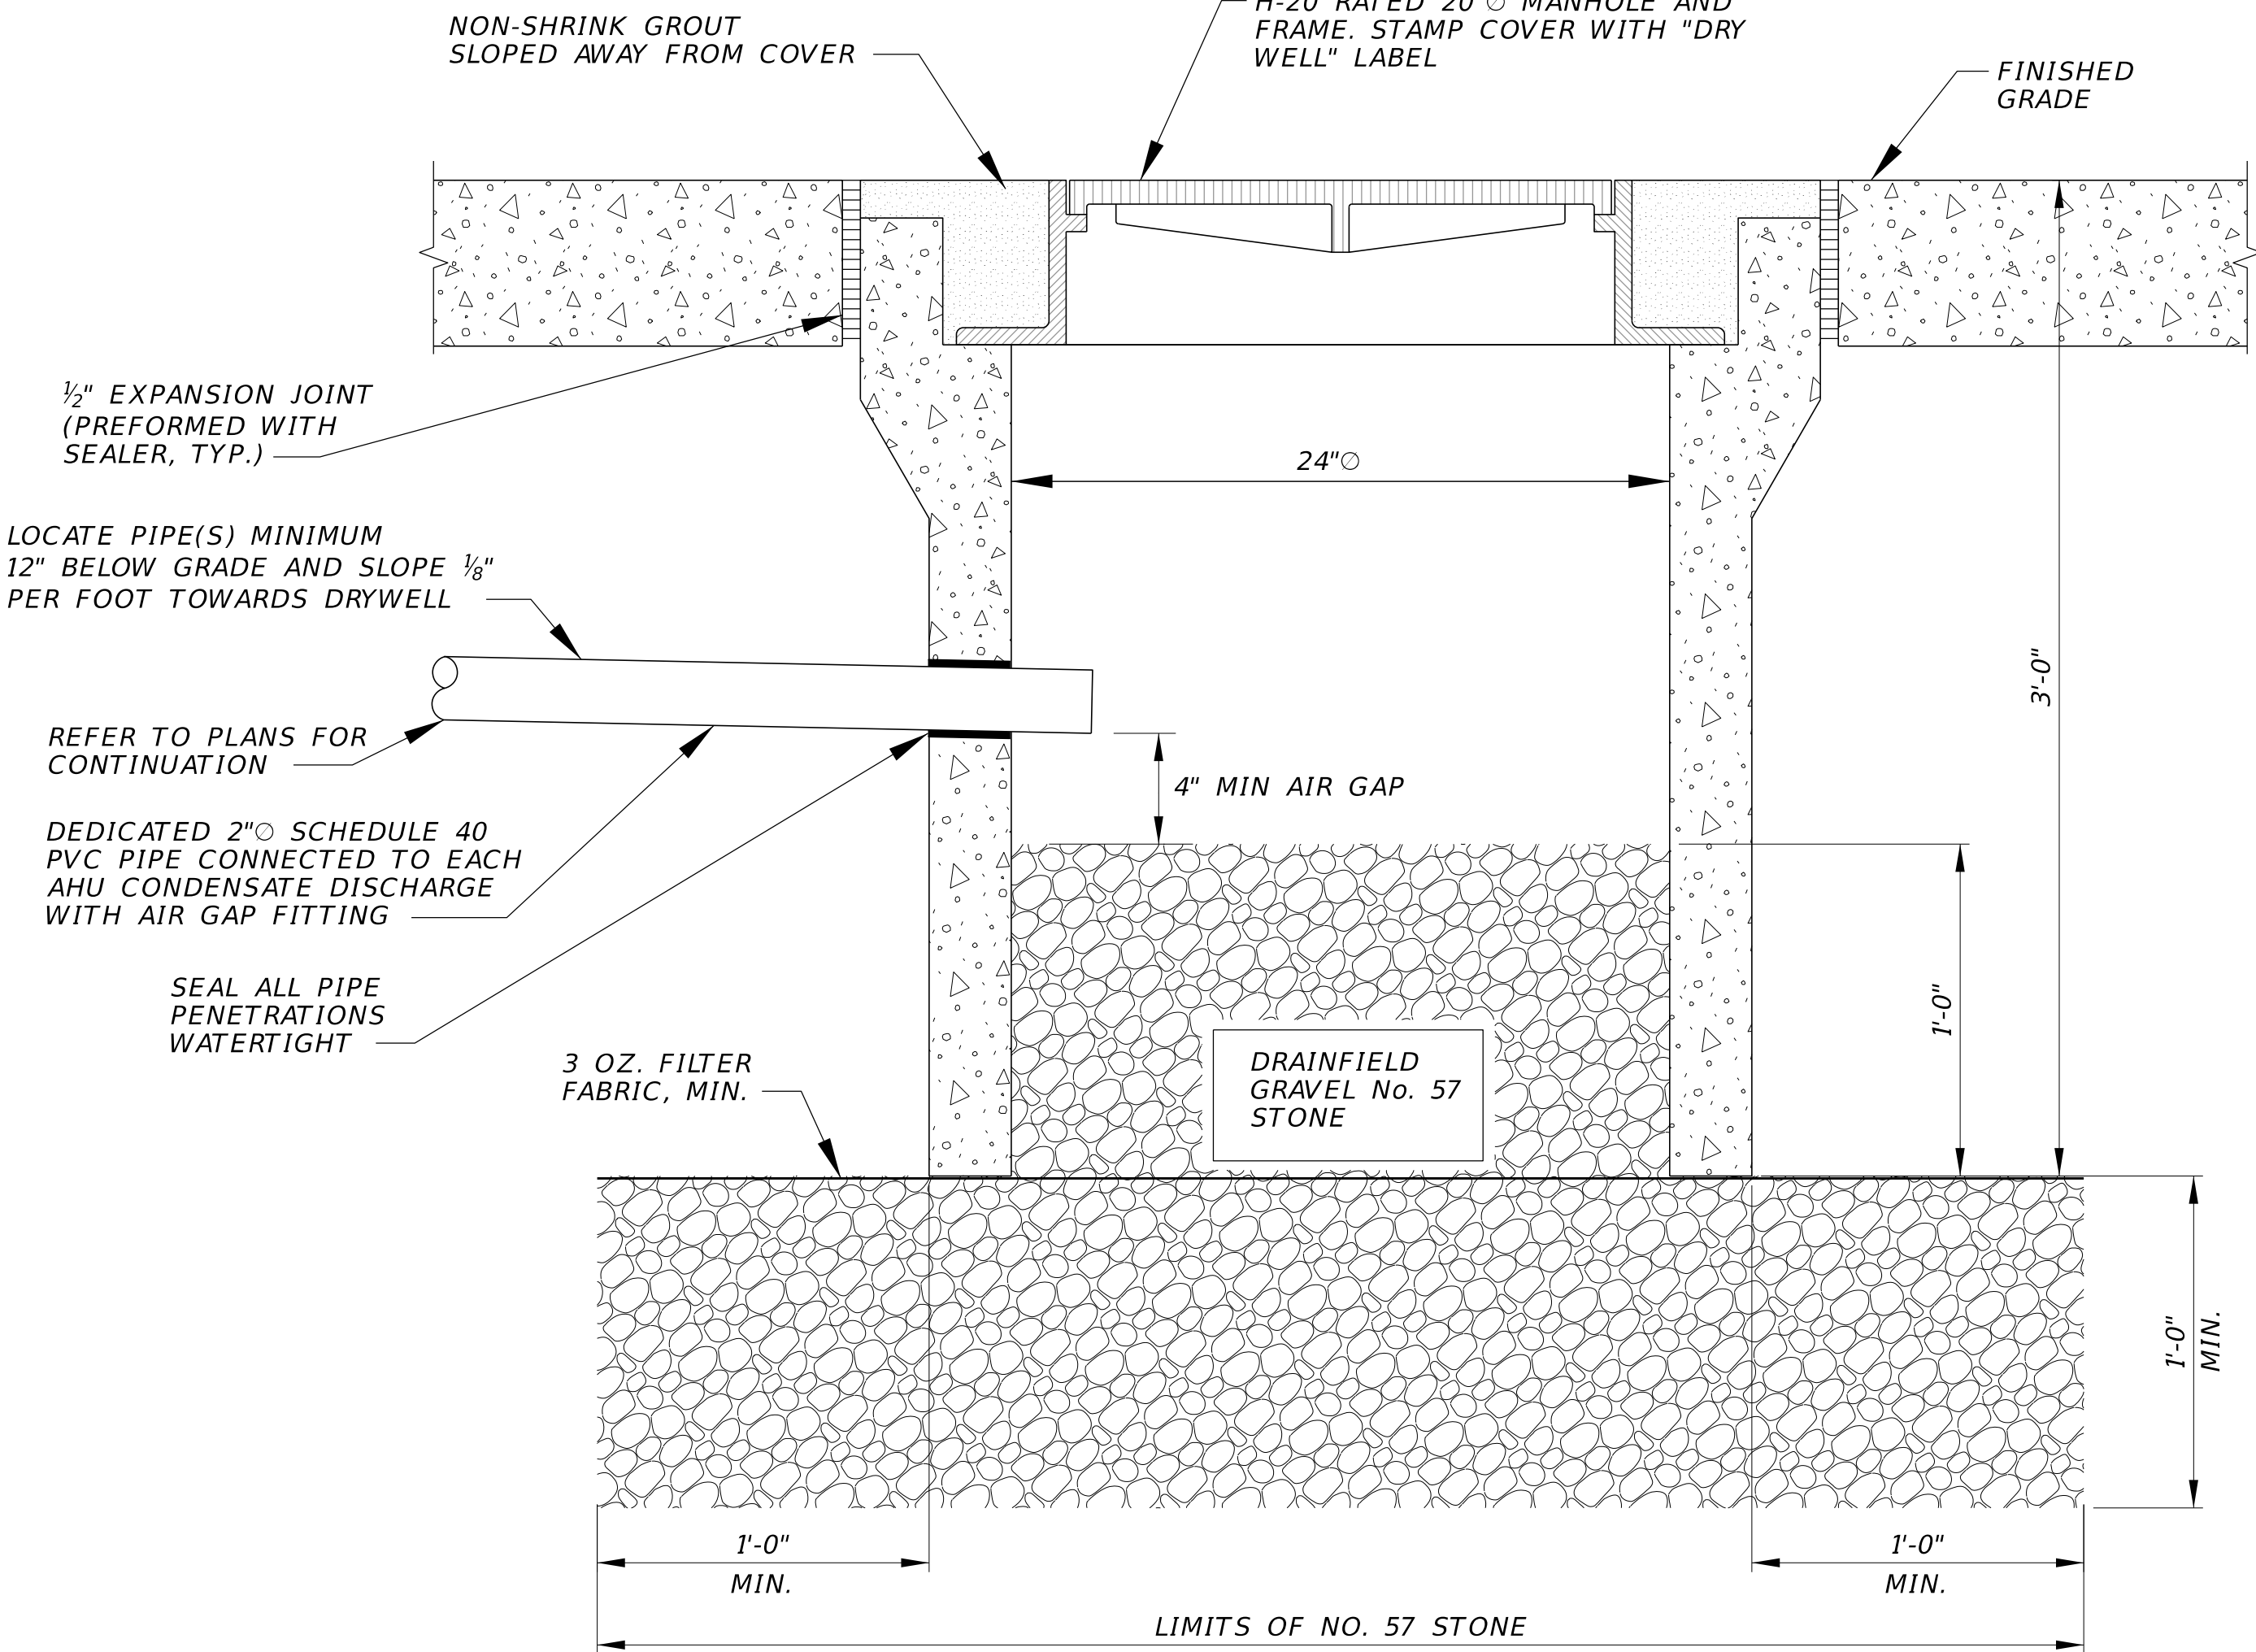

2 CONDENSATE DRYWELL DETAIL
SCALE: NTS

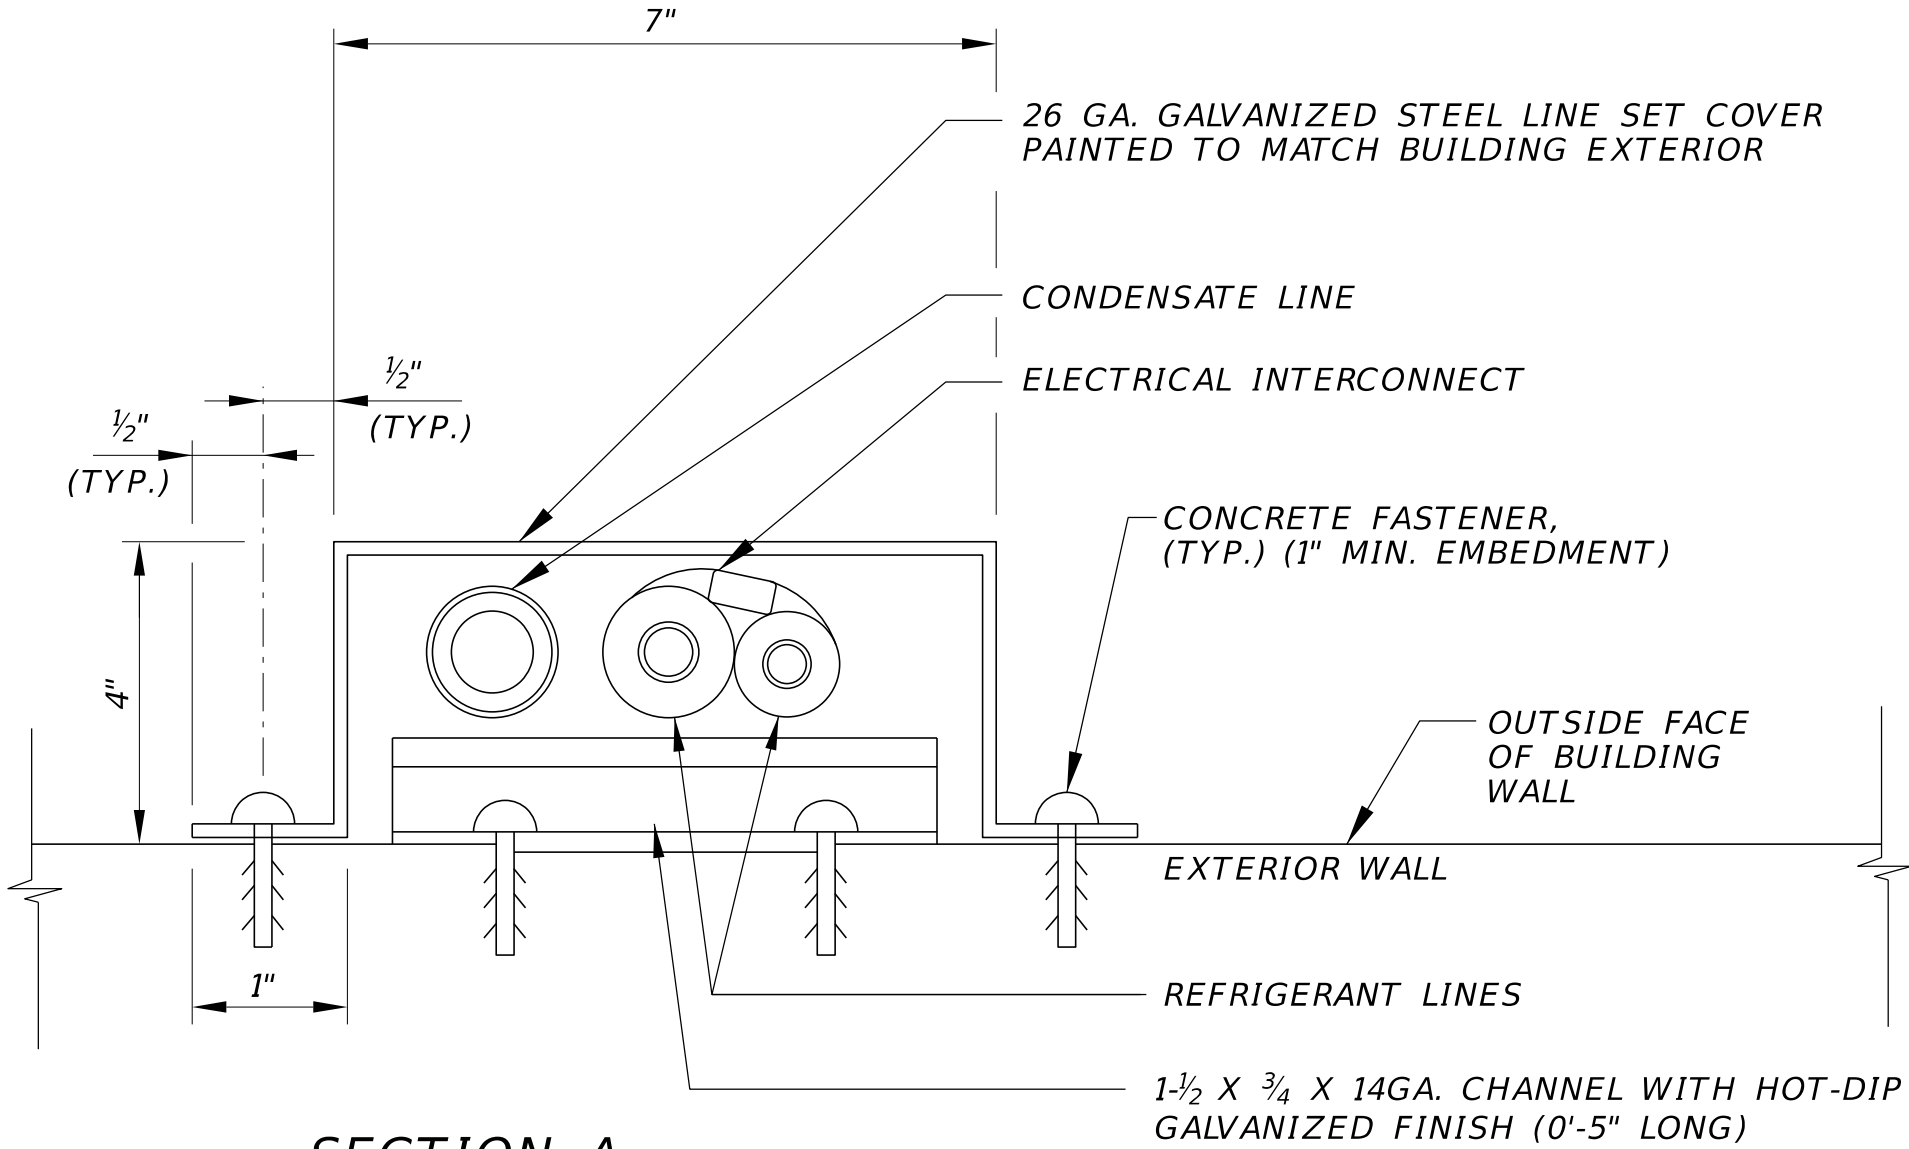


SECTION A
SCALE: NTS

JACOBS

TOLL
DRY WELL & AC CONDENSATE
PIPING DETAILS

PENSACOLA BEACH GATEWAY
(TOLL PLAZA REPLACEMENT AND ENHANCEMENTS)
BOARD OF COUNTY COMMISSIONERS
ESCAMBIA COUNTY, FLORIDA

VERIFY SCALE	
BAR IS ONE INCH ON ORIGINAL DRAWING.	
DATE	OCT 2025
PROJ	D3971300
DWG	T-011
SHEET	47 of 79

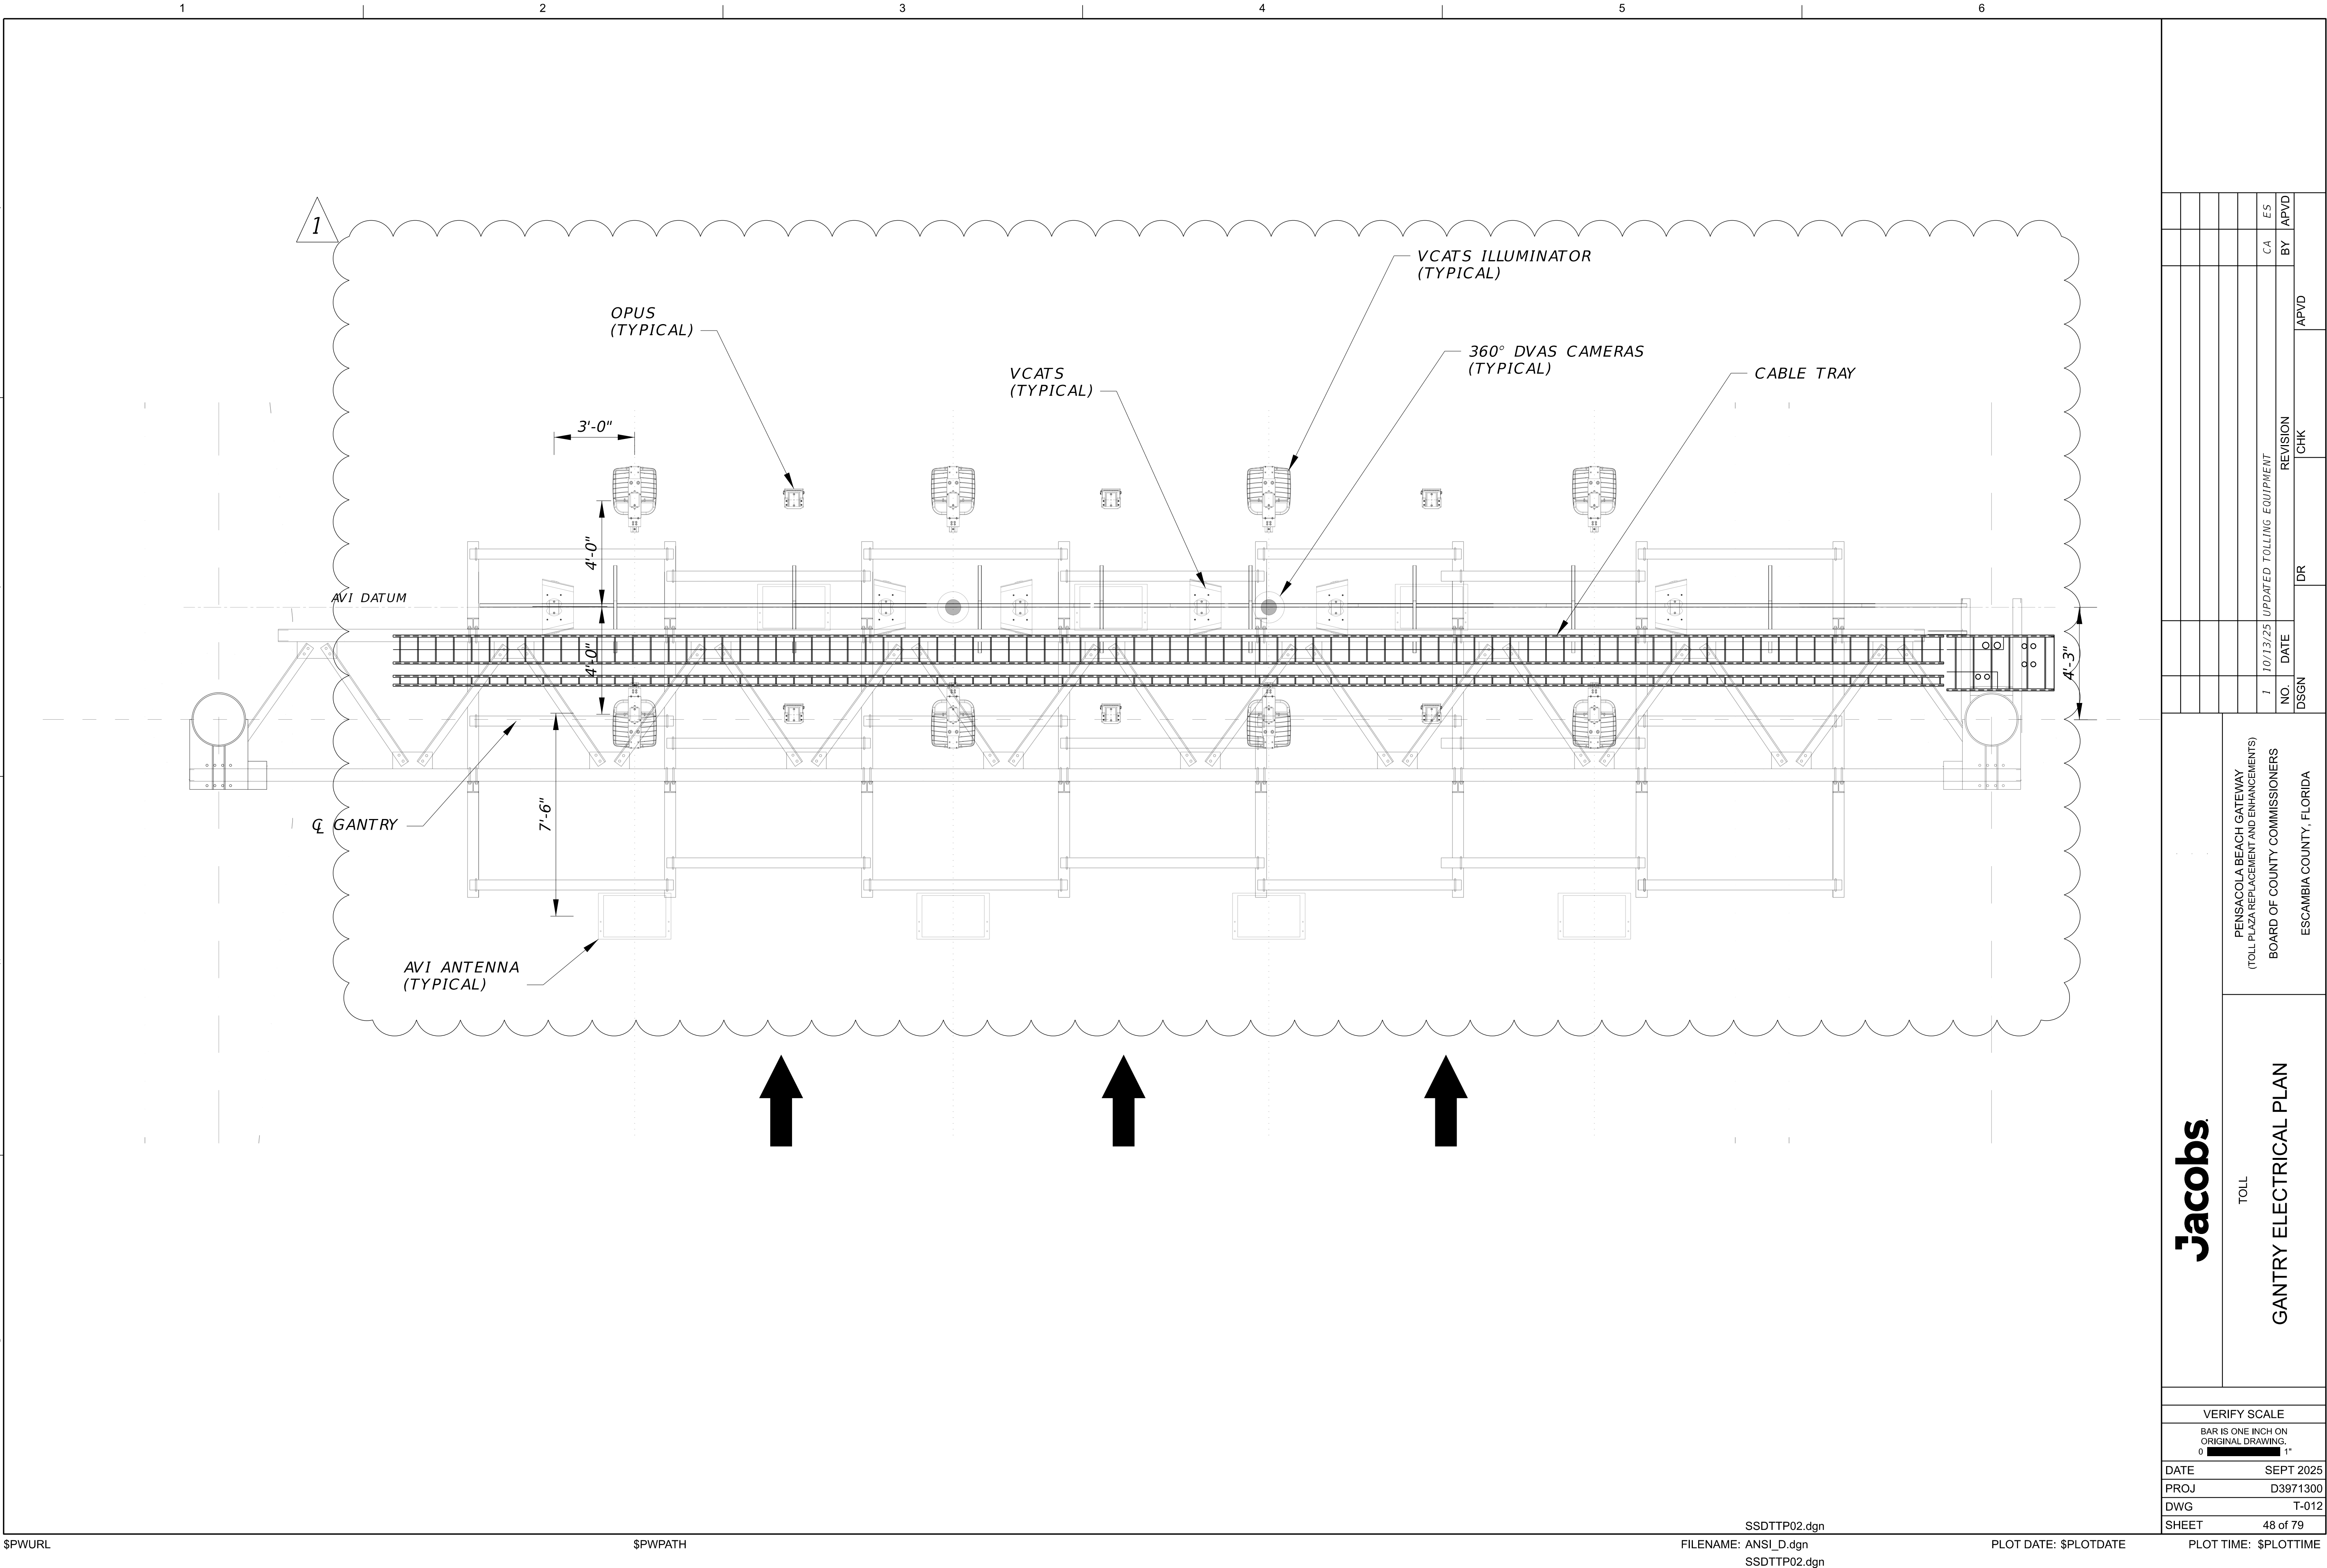

Jacobs

TOLL
GANTRY ELECTRICAL PLAN

PENSACOLA BEACH GATEWAY
(TOLL PLAZA REPLACEMENT AND ENHANCEMENTS)
BOARD OF COUNTY COMMISSIONERS
ESCAMBIA COUNTY, FLORIDA

VERIFY SCALE

BAR IS ONE INCH ON ORIGINAL DRAWING.

DATE SEPT 2025


PROJ D3971300


DWG T-012


SHEET 48 of 79

100% DESIGN DOCUMENTS

REUSE OF DOCUMENTS: THIS DOCUMENT, AND THE DEAS AND DESIGNS INCORPORATED HEREIN, AS AN INSTRUMENT OF PROFESSIONAL SERVICE, IS THE PROPERTY OF JACOBS AND IS NOT TO BE USED, IN WHOLE OR IN PART, FOR ANY OTHER PROJECT WITHOUT THE WRITTEN AUTHORIZATION OF JACOBS. © JACOBS 2021. ALL RIGHTS RESERVED.

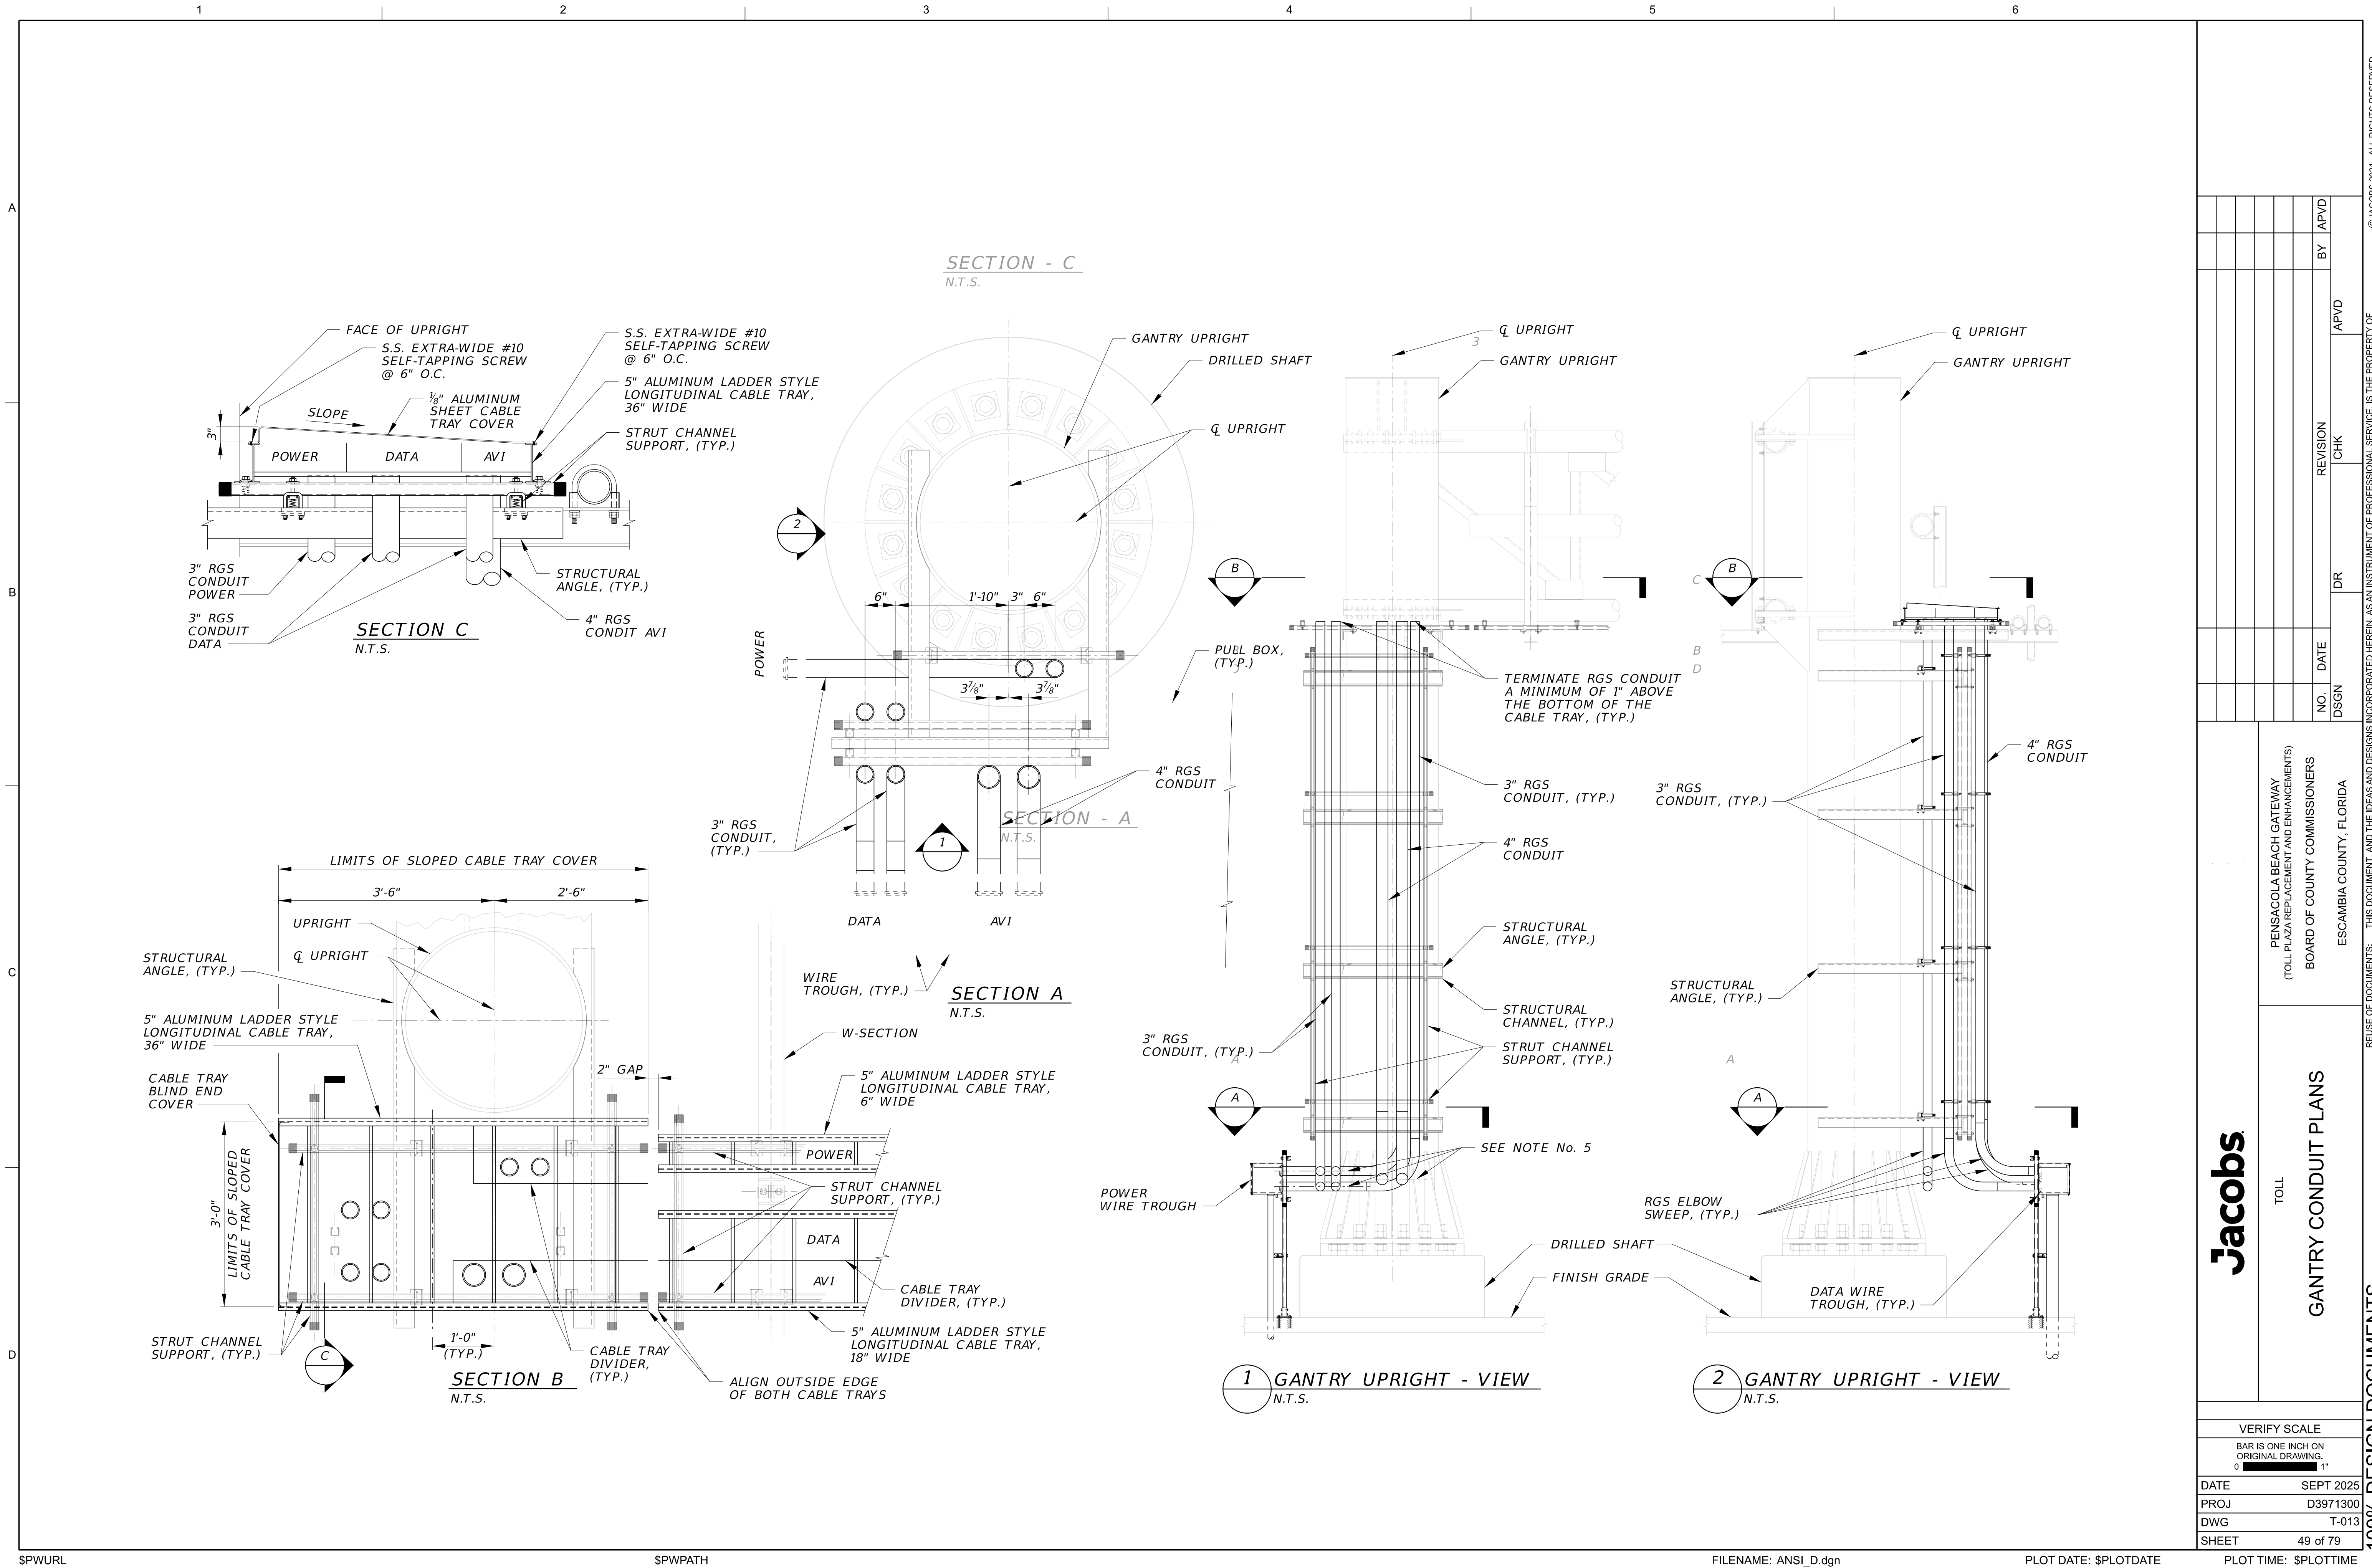

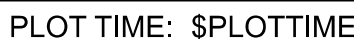100% DESIGN DOCUMENTS

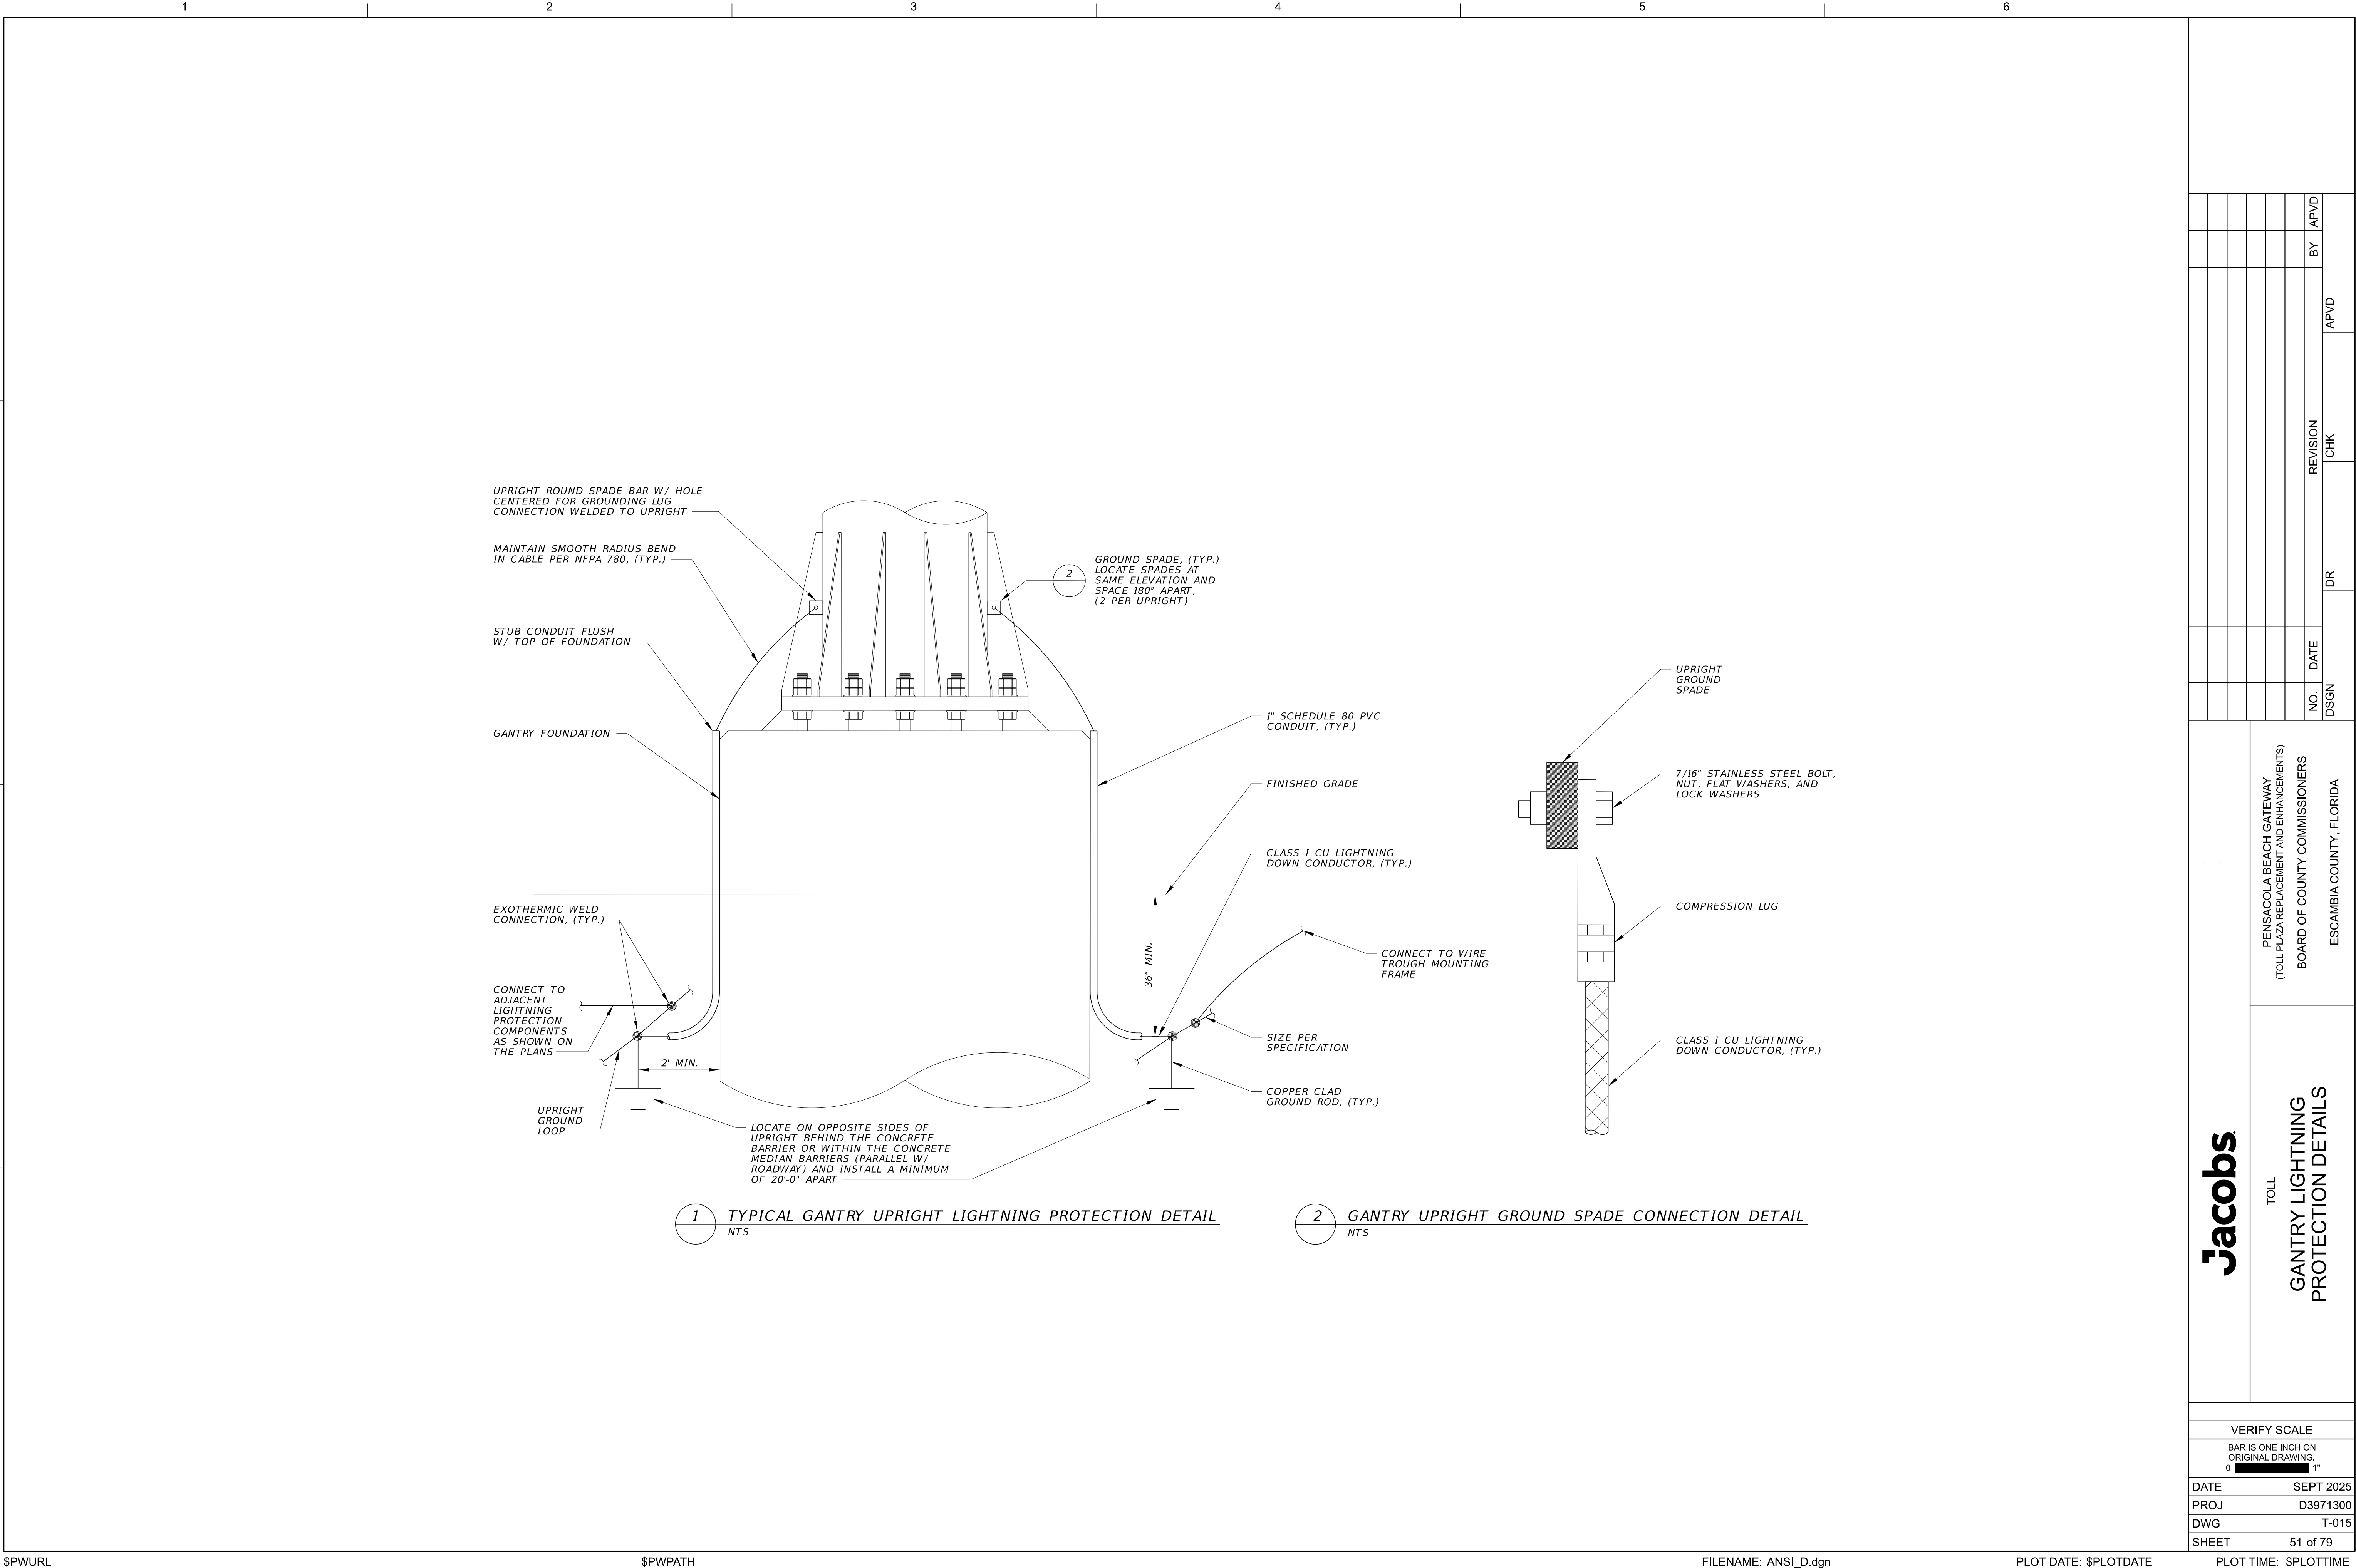

VERIFY SCALE	
BAR IS ONE INCH ON ORIGINAL DRAWING.	
DATE	SEPT 2025
PROJ	D3971300
DWG	T-015
SHEET	51 of 79

1

2

3

4

5

6

GENERAL

1. Specifications and requirements listed below are fully incorporated and are intended to be applicable to the Work unless specifically noted otherwise within these documents. Provide written notification to EOR should any discrepancies arise and/or for any additional information or clarification that may be required.

CONSTRUCTION SPECIFICATIONS:

1. Florida Department of Transportation Standard Specifications for Road and Bridge Construction, 2025–26 Edition and supplements thereto.

DESIGN SPECIFICATIONS:

1. American Association of State Highway and Transportation Officials (AASHTO), "LRFD Bridge Design (LRFDBDS-10, 10th Edition, 2024) Specifications for Highway.

2. American Association of State Highway and Transportation Officials (AASHTO), "LRFD Specifications for Structural Supports for Highway Signs, Luminaries and Traffic Signals" (LRFDLTS-1, 1st Edition).

3. The Aluminum Association Design Manual Specifications and Guidelines for Aluminum Structures (2010 Edition).

4. FDOT Design Manual (January 2025 Edition).

5. AISI Manual of Steel Construction (Fifteenth Edition).

6. FDOT Structures Manual, January 2025.

7. FDOT Standard Plans, Dated FY 2025-26.

8. Florida Turnpike Enterprise General Tolling Requirements (GTR), 2023 Edition.

DESIGN LOADINGS:

1. Dead Loads:

– Structural steel = 490 PCF

– Aluminum = 175 PCF

– Concrete = 150 PCF

– Toll equipment: Concentrated load of 67 lbs. at each equipment location

– Electrical/data cable trays & Miscellaneous: Uniform load of 50 plf along the front two chords and 100 plf along the back chord.

2. Wind Loads:

– AASHTO "LRFD Specifications for Structural Supports for Highway Signs, Luminaries and Traffic Signals", Wind Speed (3-second gust) = 173 mph (1700-year Mean Recurrence Level).

– Fixed Signs and Support = (1) Future 10' x 12' Sign centered over combined travel lanes in each direction.

TOLLING INFRASTRUCTURE CRITERIA:

1. Limit the natural frequency of any element that supports the equipment to less than 500 Hz. Equipment is defined as any electronic device that is mounted to the gantry.

2. Limit displacements when the structure is subjected to a wind load of 30 mph such that the averaged effect on the highest and lowest superstructure chords shall be within the following two limits.

– Movement of any point along the chords shall not exceed 1.25" relative to the position of any other point along the chords

– Rotational orientation of any point along the chords shall not exceed 8 milliradians (0.47 degrees) relative to the rotational orientation of that point at rest, for all three rotational axes.

ALUMINUM:

1. All aluminum materials shall meet the requirements of the Aluminum Association's Alloy 6061-T6 for tubes, and also the following ASTM Specifications (unless otherwise noted):

– Sheets = 5052

– Plates = B209

– Extruded Tube, Bar, Rod and Shapes = B221

– Structural Shapes = B308

2. Welding Rods shall meet the requirements of Aluminum Association Alloy No. 5556 Filler Wire.

3. The proportioning of weld details and the operation of welding shall be in accordance with the Current Edition of the AWS Structural Welding Code D1.2–Aluminum.

REINFORCING STEEL:

1. All Reinforcing Steel shall be ASTM A615, Grade 60.

2. All dimensions pertaining to location of reinforcing steel are to centerline of bars except where clear dimension is noted to face of concrete.

3. Reinforcing Steel detail dimensions are out-to-out of bars.

4. Cover on Reinforcing Steel as follows, unless noted otherwise:

– Substructure 3 in. External Formed Surfaces

– Substructure 4 in. External Surfaces Cast Against Earth

– Substructure 6 in. Drilled Shafts

5. Concrete cover shown in the plans does not include reinforcement placement and fabrication tolerances unless shown as "minimum cover". See FDOT Standard Specifications for Allowable Reinforcement Placement Tolerances.

CONCRETE:

1. Concrete (unless noted otherwise):

FDOT Concrete Class	Minimum 28-Day Compressive Strength (PSI)	Location
II	F'c = 3,400	Concrete In-Fill
IV	F'c = 4,000	Drilled Shafts & Median Barrier

2. Provide 3/4" chamfers on all exposed edges, unless noted otherwise.

3. Construction joints will be permitted only at locations indicated on plans. Additional construction joints or alterations to those shown shall require written approval of the engineer.

DIMENSIONS AND ELEVATIONS:

1. All dimensions are measured horizontally and vertically unless noted otherwise.

4. All dimensions are measured at mean temperature of 70° F.

3. Elevations are in feet, and are based on the North American Vertical Datum (NAVD) of 1988.

STRUCTURAL STEEL:

1. Shop fabrication, assembly, handling, and shipping:

a. Do not begin fabrication before receiving shop drawing approval.

b. Welding: Conform to American Welding Society Structural Welding Code (Steel) ANSI/AWS D1.1 (current edition)

c. Shop assemble the entire structure after galvanizing and prior to shipment.

d. If necessary, disassemble and secure components for shipment.

2. Gantry structure materials:

a. Uprights and chords (steel pipe): API-5L-X42 (42 ksi yield) or ASTM A500, Grade C

b. Steel angles: ASTM A709, Grade 50

c. Steel plates: ASTM A709, Grade 36

d. Weld metal: E70XX

e. Bolts: ASTM F3125, Grade A325 Type 1, (install per specification section 700) with single self-locking nuts.

f. Anchor bolts: ASTM F1554, Grade 55 with ASTM A563 grade A heavy-hex double nuts.

g. Install all nuts per manufacturer's instructions.

h. Bolt hole diameters: equal to the bolt diameter plus 1/16".

i. Anchor bolt hole diameters: equal to the bolt diameter plus 1/2".

j. Use of split lock washers is not permitted.

3. Galvanization

a. Toll gantry and cabinet support structures within the Project Limits shall be galvanized per the Design Standards. Structural steel framing for the gantry, platform, platform & access stair guard rails, and associated connections, shall be coated with a high-performance industrial coating system with a minimum 10.0 mil total Dry Film Thickness (DFT), consisting of a 4.0-6.0 mil DFT primer coat of high build Polyamide Epoxy followed by (1) intermediate coat of 4.0-6.0 mil DFT with high build Polyamide Epoxy followed by (1) finish coat 2.0-3.0 mil DFT with high-solids Thermoset Fluoroploymer Polyurethane coating. Color to be as determined by Escambia County from manufacturer's full range of standard colors. Galvanized steel surfaces to be painted shall be prepared per SSPC-SP 1 (Solvent Cleaning) followed by SSPC-SP 16 (Brush Off Blast Cleaning) in accordance with coating manufacturer's recommendations. Any areas cleaned to bare metal, or where corrosion is present, shall be cleaned per SSPC-SP 10 (Near White Blast Cleaning) with all edges feathered, Galvanized surface profile shall be 1.5 mils. Areas cleaned to bare metal shall be coated with spot primer coat of Organic Zinc-Rich Urethane Primer with a minimum 2.5-3.5 mil DFT prior to application of coating system listed above.

b. Nuts, bolts, and washers: ASTM F2329

c. Other steel items: ASTM A123

4. Prior to erection, record the as-built anchor locations and provide to the engineer.

5. Provide a parabolic camber with the maximum upward deflection as shown on the camber diagram.

6. Location chord splices a minimum three truss panel lengths apart. Upright and Column splices are not allowed.

7. Refer to FDOT Standard Index 700-041 for additional span gantry structure details.

8. U-bolt material shall be as noted in the plans.

UTILITIES:

1. The utilities shown in the plans are at approximate locations. For additional information, refer to the roadway utilities plans.

2. Field verify utility locations before commencing with construction.

3. Ensure that any existing utilities that are not to be relocated are not endangered or disturbed during construction. Ensure all active utilities are properly maintained within the construction limits.

JACOBS

STRUCTURAL

GANTRY

GENERAL NOTES (1 OF 2)

PENSACOLA BEACH GATEWAY

(TOLL PLAZA REPLACEMENT AND ENHANCEMENTS)

BOARD OF COUNTY COMMISSIONERS

ESCAMBIA COUNTY, FLORIDA

VERIFY SCALE

BAR IS ONE INCH ON ORIGINAL DRAWING.

0

1"

DATE

SEPT 2025

PROJ

D3971300

DWG

S-001

SHEET

53 of 79

T. BRAXMEIER

J. WINKELMANN

B. ROWAN

DR

CHK

APVD

NO.

DATE

REVISION

BY

APVD

1

10/09/25

UPDATED REFERENCE

TLB

REUSE OF DOCUMENTS:

THIS DOCUMENT, AND THE IDEAS AND DESIGNS INCORPORATED HEREIN, AS AN INSTRUMENT OF PROFESSIONAL SERVICE, IS THE PROPERTY OF JACOBS AND IS NOT TO BE USED, IN WHOLE OR IN PART, FOR ANY OTHER PROJECT WITHOUT THE WRITTEN AUTHORIZATION OF JACOBS.

© JACOBS 2024. ALL RIGHTS RESERVED.


100% DESIGN DOCUMENTS

1. Sheets shall conform to ASTM A555, type 316. Plates shall conform to ASTM A240, type 304L. U-bolts shall be type 316. Structural shapes shall conform to ASTM A276, type 316L.
2. The proportioning of weld details and the operation of welding shall be in accordance with the current edition of the AWS Structural Welding Code D1.6 - Stainless Steel.

1. Submit shop drawings for all work. Include:
 - Field verification of all upright heights
 - All foundation elevations and the highest and lowest final pavement elevations of the gantry necessary to ensure minimum vertical clearance
 - Anchor bolt orientation with respect to centerline of truss and the direction of traffic
 - Equipment support elements
 - The method used to provide the required parabolic camber
 - Layout of the tolling equipment, field splices, W5x16 framing members, HSS 4.5" Ø pipe, and any other electrical equipment or structural member that could be in conflict with the toll equipment installation and operations.
2. Shop drawings shall be submitted showing the structural steel assembly and erection scheme.
3. Contractor shall submit the proposed erection procedures and details to the engineer for review and approval.

1. Fabrication shall not begin before shop drawing approval.
2. No field welding shall be permitted.
3. No shop welding splices of main chords or uprights shall be permitted.
4. Welding: Conform to American Welding Society Structural Welding Code (Steel) ANSI/AWS D1.1 (current edition).
5. The structure shall be shop assembled and inspected by the Department prior to shipping. Shop assembly shall occur after galvanization.
6. If necessary, disassemble and secure components for shipment.

ASD	ALLOWABLE STRESS DESIGN
B.O.	BOTTOM OF
C.B.W.	CONCRETE BARRIER WALL
CJ	CONTROL JOINT
EB	EASTBOUND
EF	EACE FACE
EOL	EDGE OF LANE
ES	EACH SIDE
EW	END WALL
FB	FIELD BEND
FF	FAR FACE
GDR	GIRDER
HORIZ.	HORIZONTAL
IF	INSIDE FACE
LME	LOW MEMBER ELEVATION
LVC	LENGTH OF VERTICAL CURVE
MHC	MINIMUM HORIZONTAL DISTANCE
MVC	MINIMUM VERTICAL CLEARANCE
NF	NEAR FACE
OF	OUTSIDE FACE
OFM	OWNER FURNISHED MATERIAL
PMVC	POINT OF ACTUAL MINIMUM VERTICAL CLEARANCE
SBL	SLOPE BREAK LINE
SDG	STRUCTURES DESIGN GUIDELINES
SHLD	SHOULDER
SS	STAINLESS STEEL
TEC	TOLLING EQUIPMENT CONTRACTOR
T.O.	TOP OF
UNO	UNLESS NOTED OTHERWISE
VERT.	VERTICAL
VES	VIOLATION ENFORCEMENT SYSTEM
VSS	VIDEO SURVEILLANCE SYSTEM
WL	WORK LINE
WP	WORK POINT

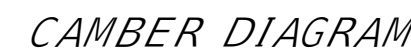


1. CAMBER DIMENSION IS MEASURED TO THE HORIZONTAL ϵ OF THE CHORDS.
2. SEE S-600 FOR 'K' VALUE.
3. BACK CHORD NOT SHOWN FOR CLARITY.


 STRUCTURAL GANTRY GENERAL NOTES (2 OF 2)	PENSACOLA BEACH GATEWAY (TOLL PLAZA REPLACEMENT AND ENHANCEMENTS) BOARD OF COUNTY COMMISSIONERS ESCAMBIA COUNTY, FLORIDA
--	--

VERIFY SCALE	
BAR IS ONE INCH ON ORIGINAL DRAWING.	
0	1
DATE	SEPT 2025
PROJ	D3971300
DWG	S-002
SHEET	54 of 79


- NOTES:
- WORK THIS SHEET WITH FDOT DESIGN STANDARD INDEX 521-001 & 700-041 SEE S-600 FOR SPAN STRUCTURE TOLLING EQUIPMENT DATA TABLE.
 - WIDTH IN SECTIONS A-A, B-B, AND C-C SHALL BE HELD CONSTANT.
 - SEE STANDARD INDEX 410, DETAIL B FOR INFORMATION ON DOWELED TRANSVERSE CONSTRUCTION JOINT.
 - THE CONTRACTOR SHALL UTILIZE CLASS IV (DRILLED SHAFT) CONCRETE FOR CONSTRUCTION OF THE DRILLED SHAFT CAP AND CONCRETE BARRIER WALL.
 - REINFORCING STEEL SHALL MEET THE REQUIREMENTS OF ASTM A615, GRADE 60.
 - THE TOP SURFACE OF THE DRILLED SHAFT SHALL BE INTENTIONALLY ROUGHED TO A 1/4" MINIMUM AMPLITUDE.

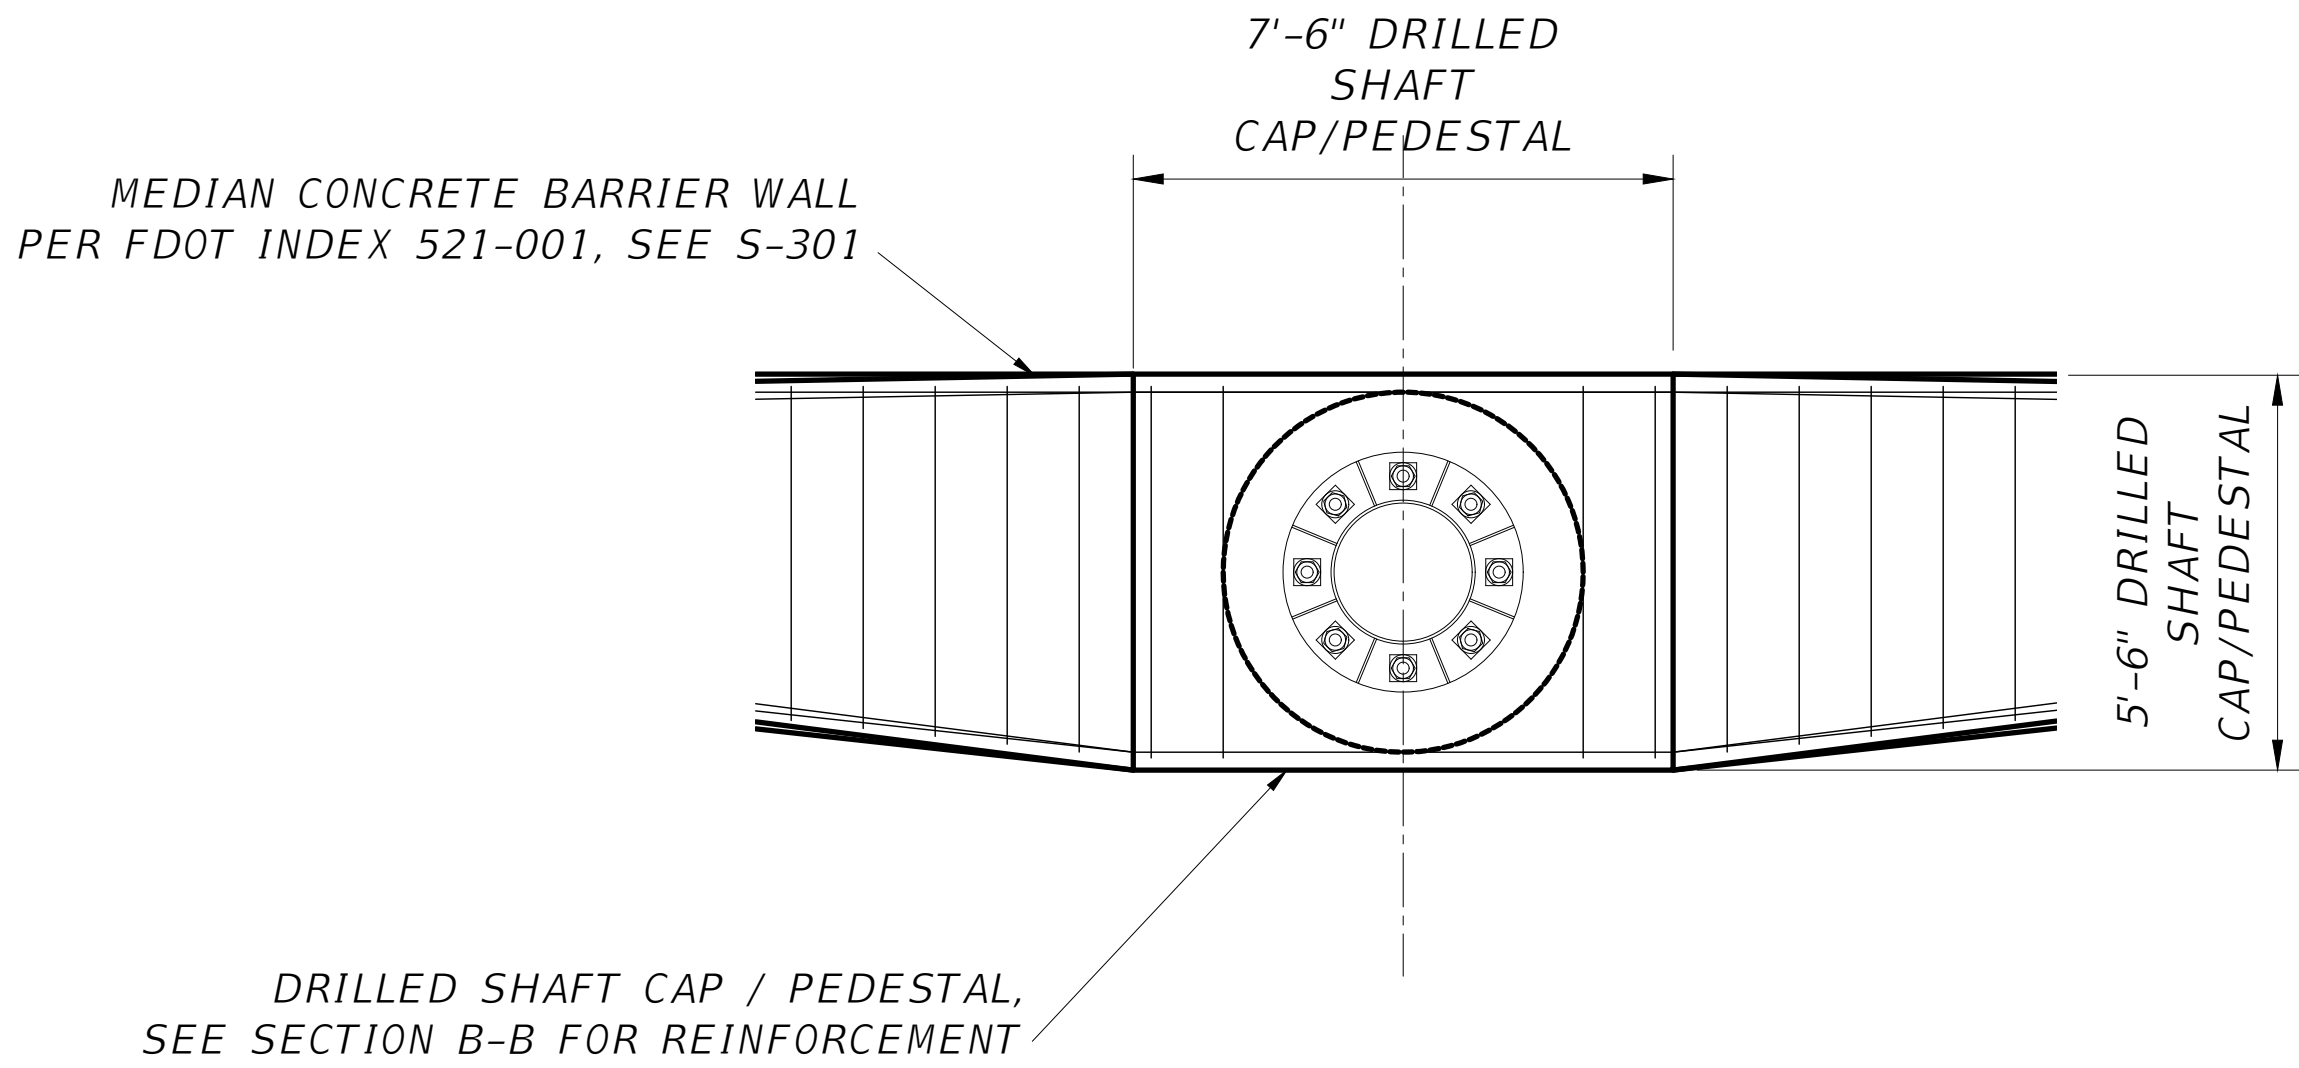


UPRIGHT DRILLED SHAFT CAP / PEDESTAL - PLAN

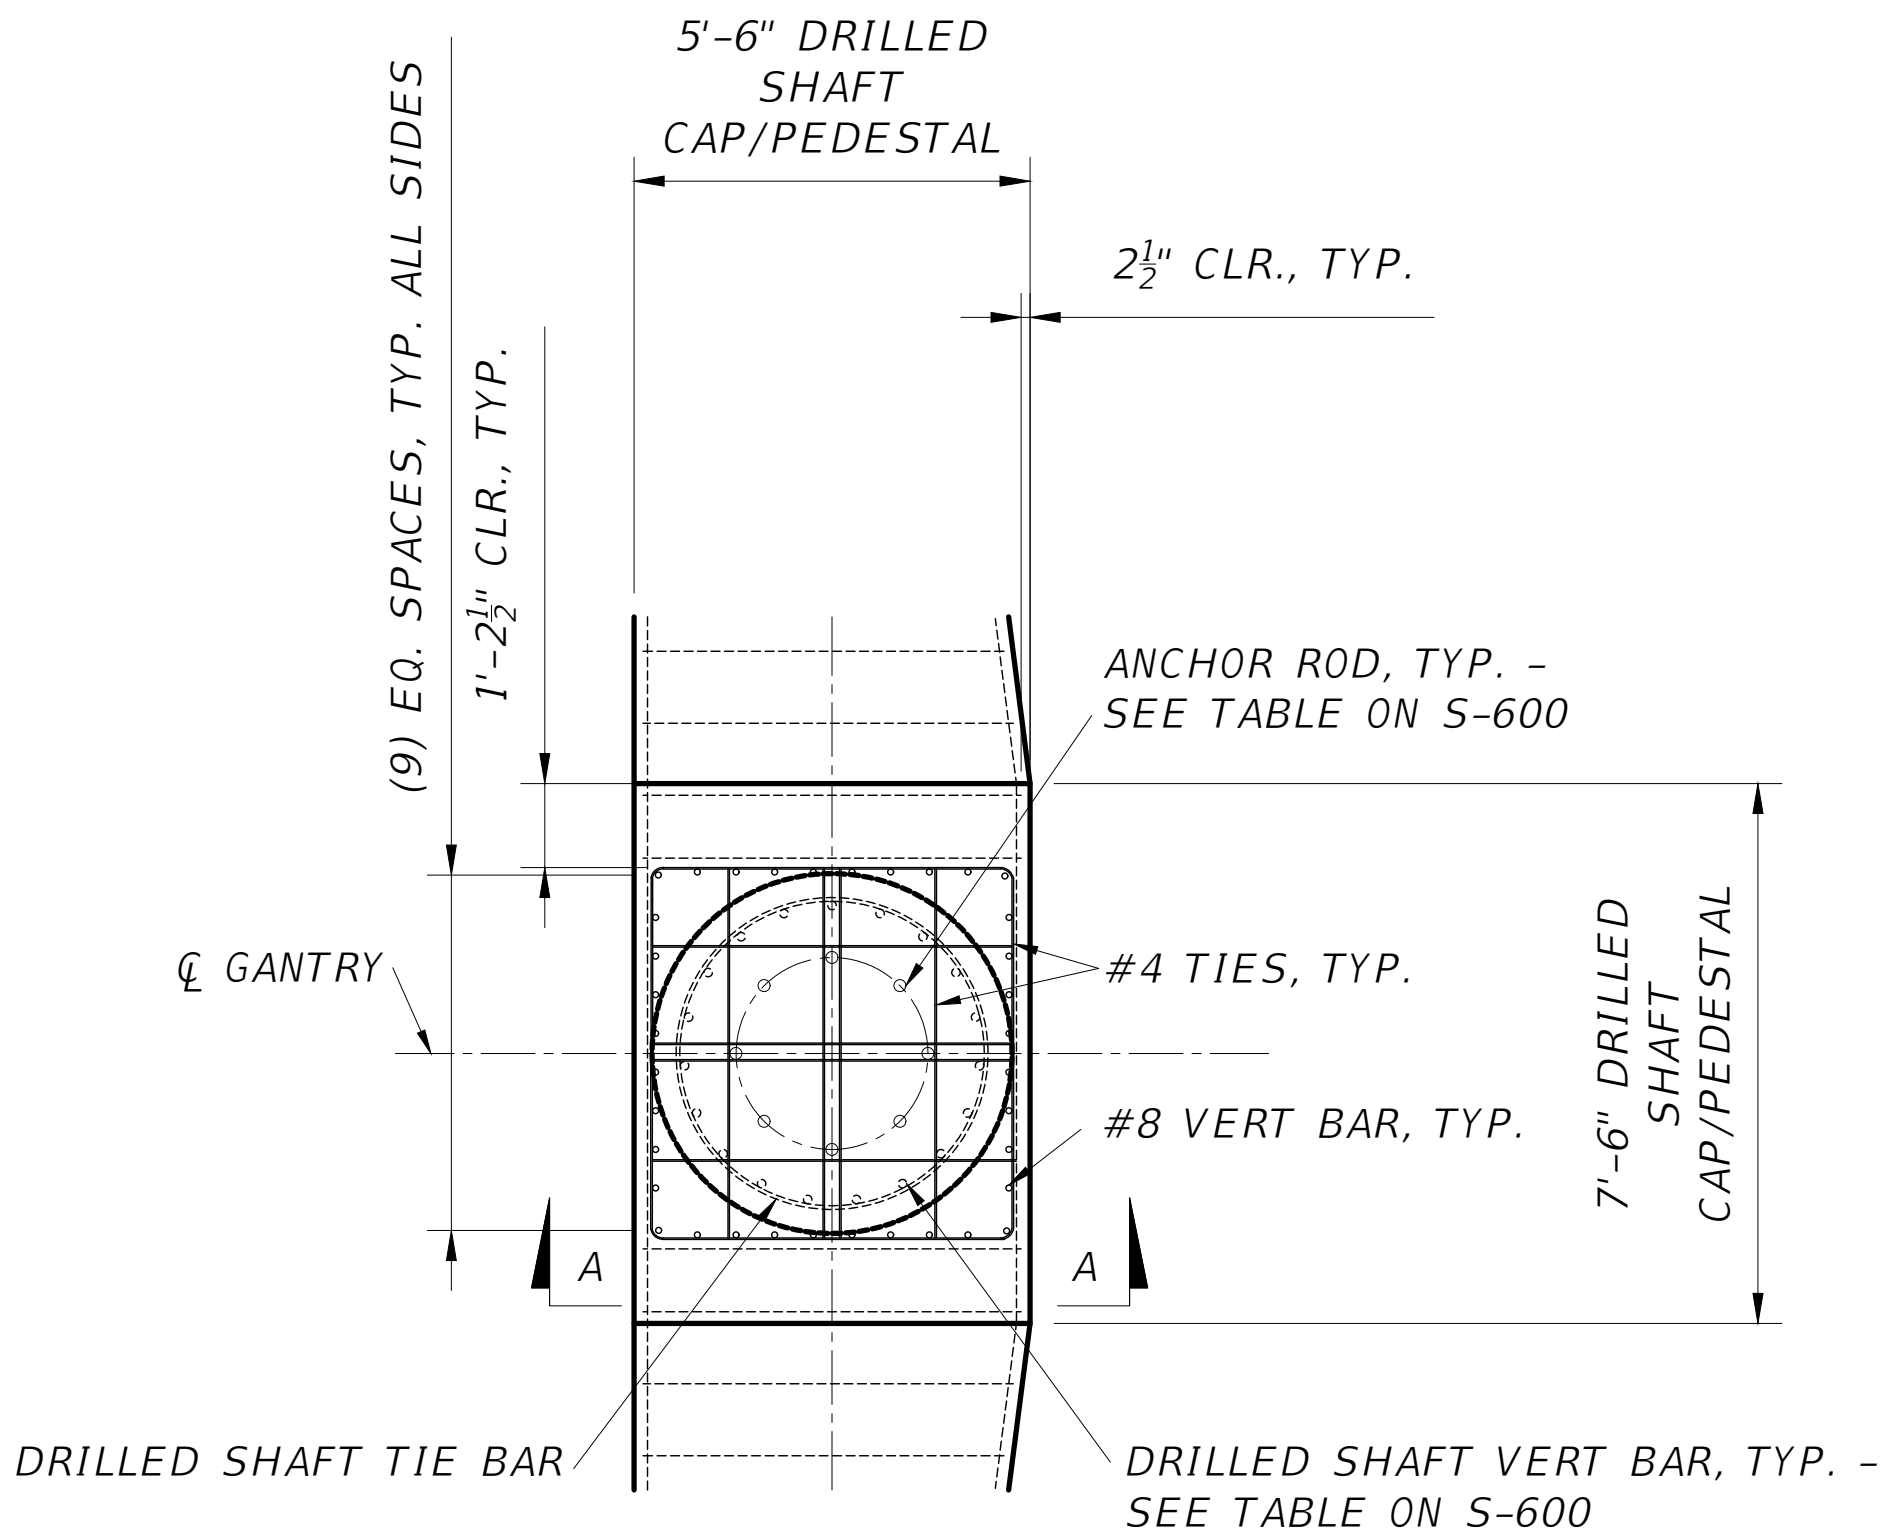

UPRIGHT DRILLED SHAFT CAP / PEDESTAL REINFORCEMENT PLAN - SECTION B-B

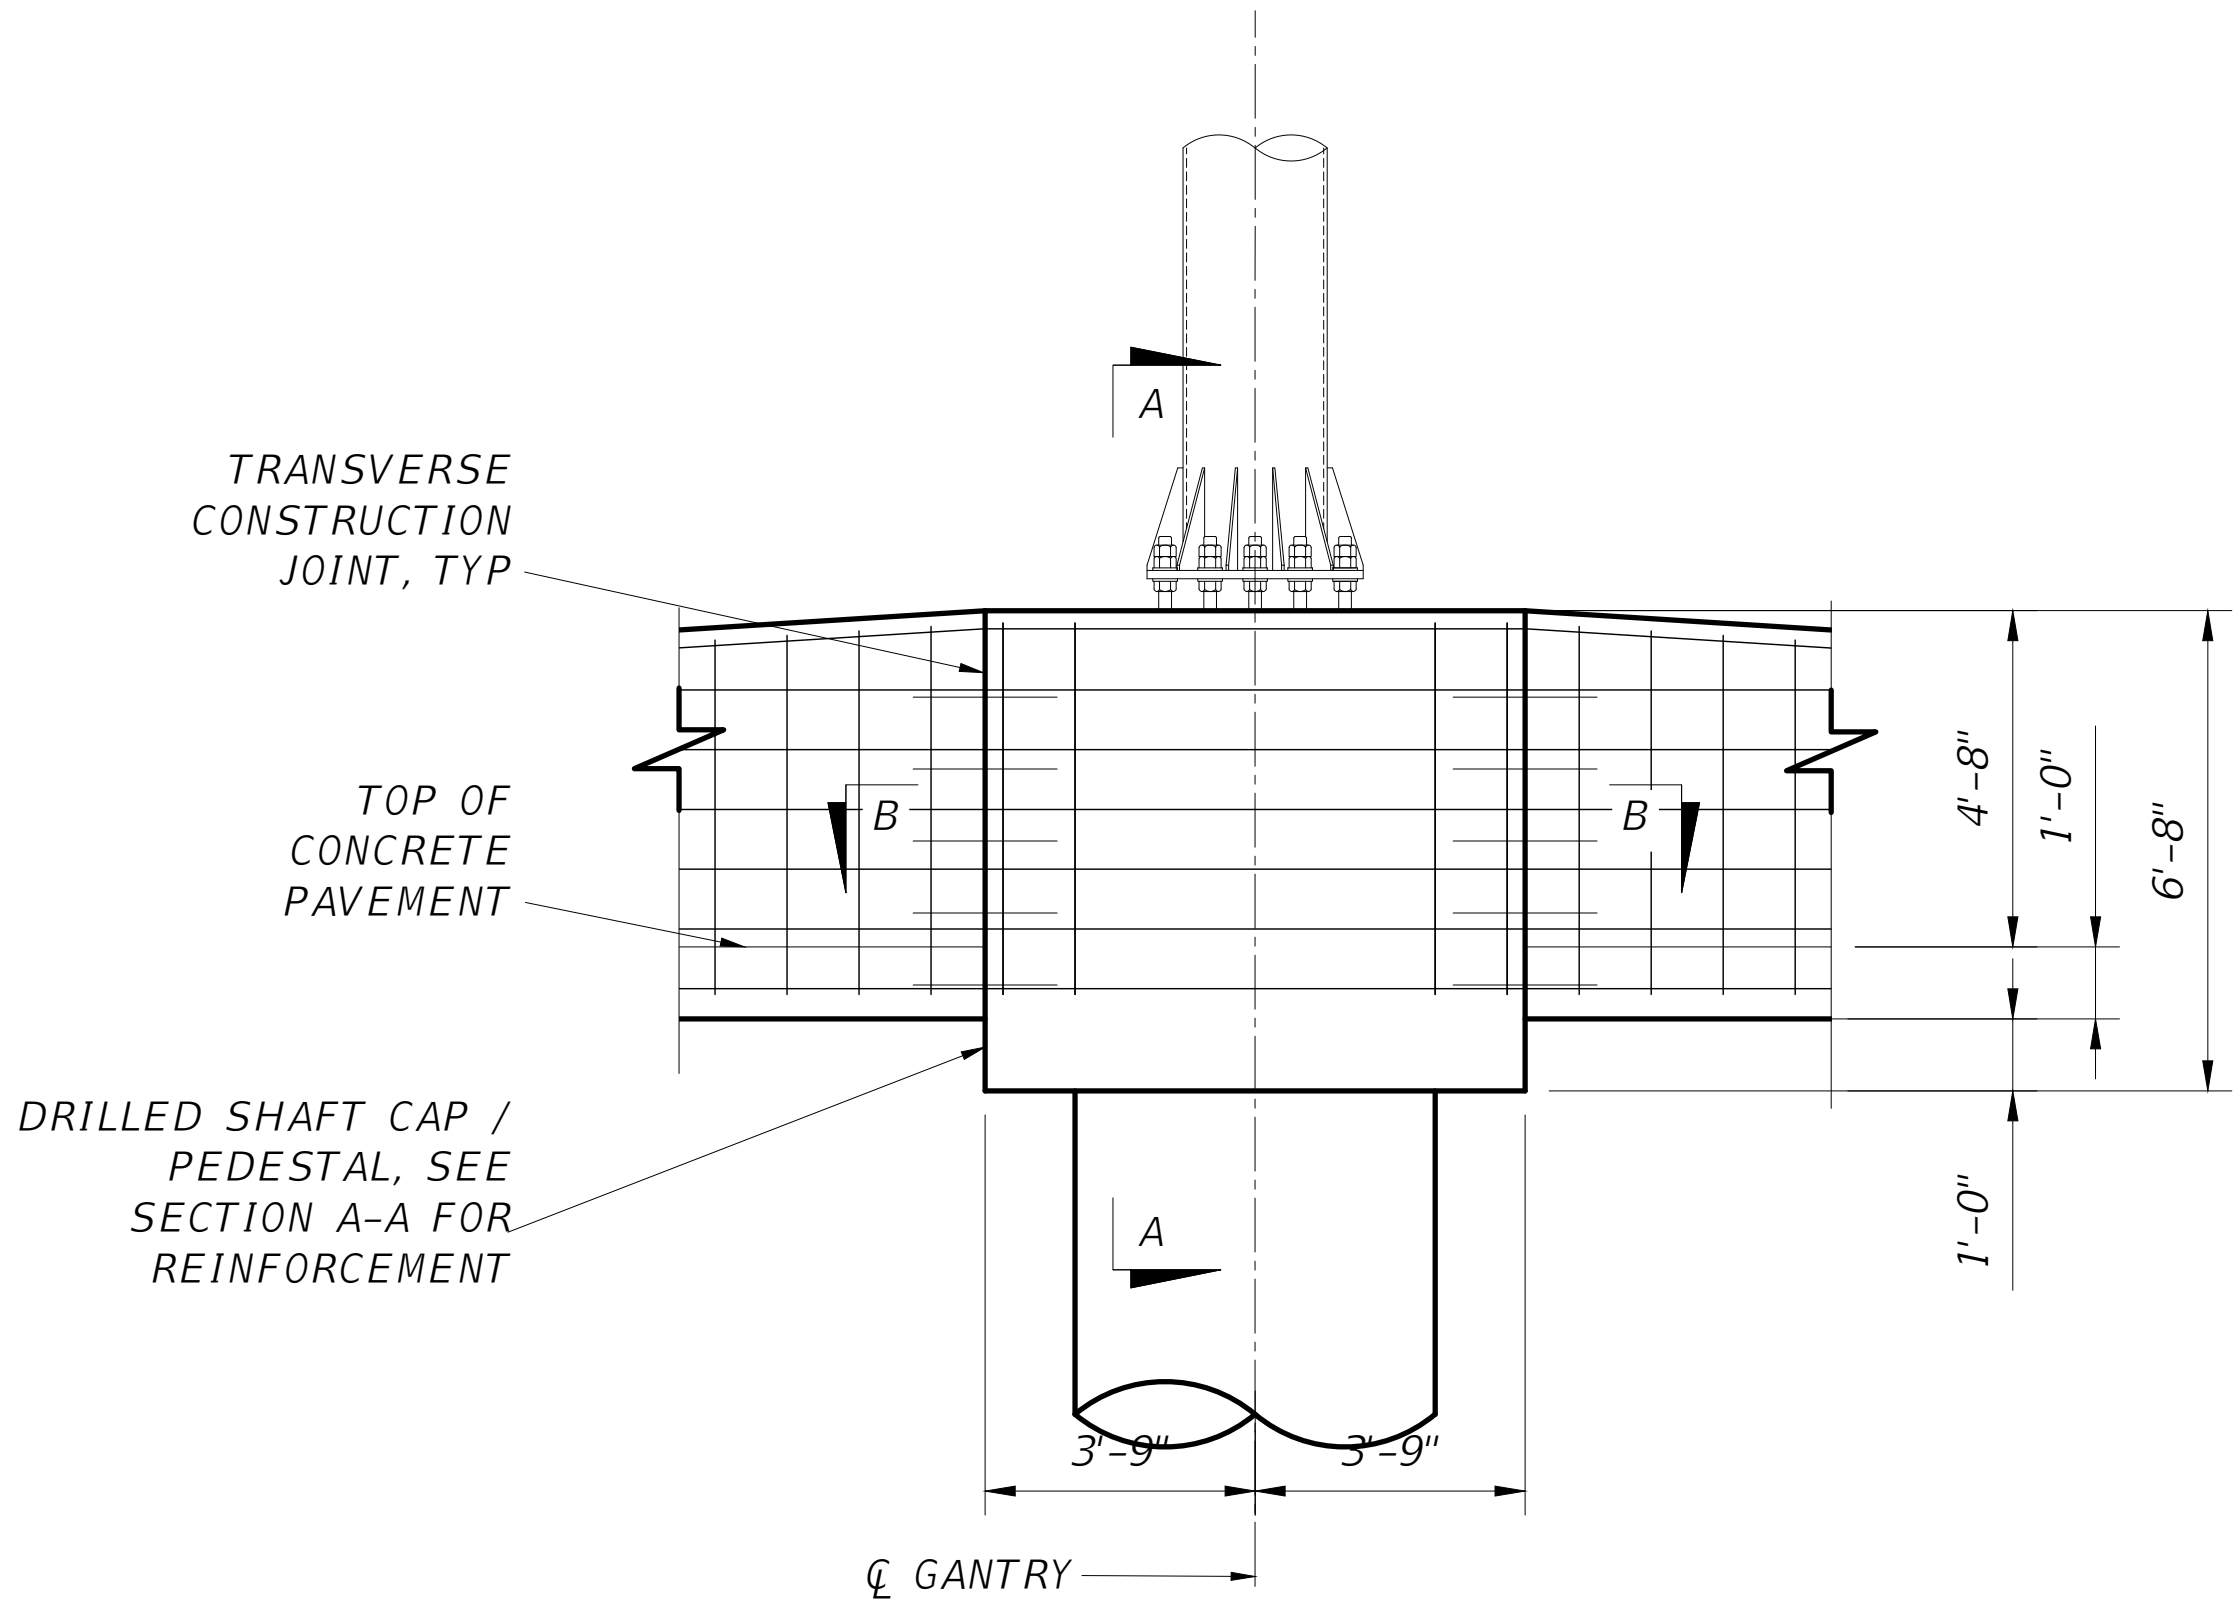

UPRIGHT DRILLED SHAFT CAP / PEDESTAL - SECTION

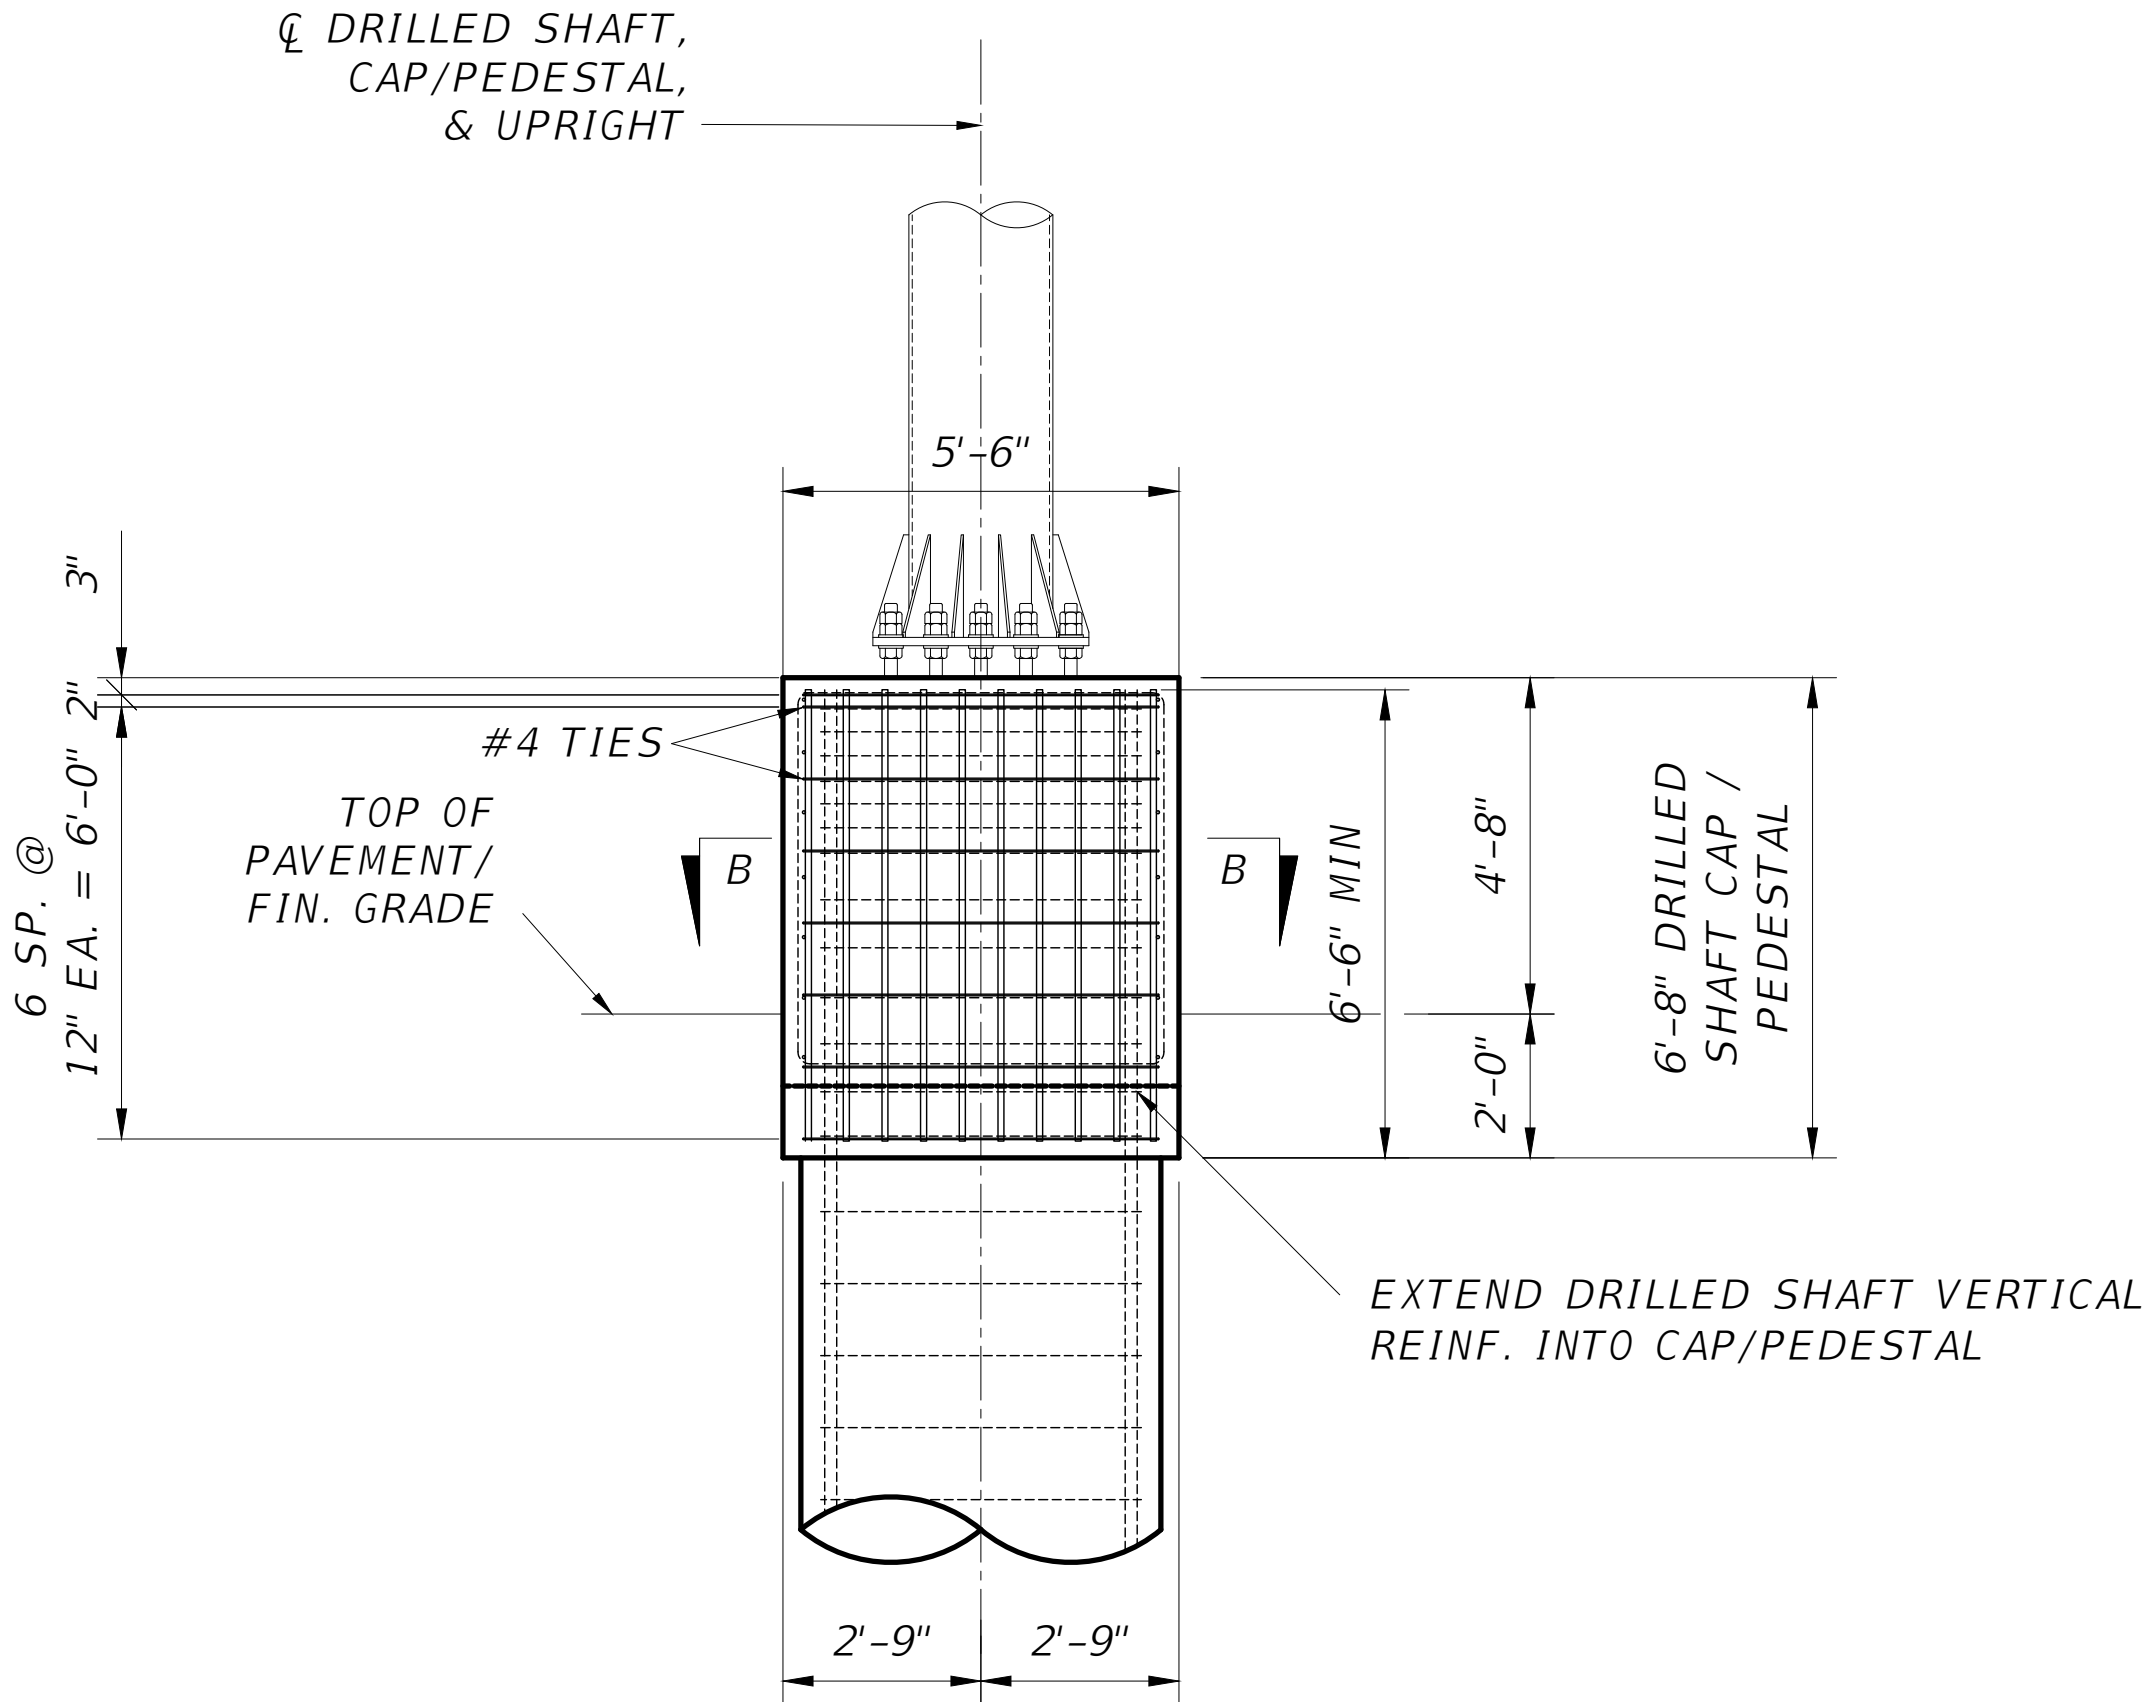

UPRIGHT DRILLED SHAFT CAP / PEDESTAL - SECTION A-A

Jacobs

TLB
GANTRY SITE
INTEGRAL WALL FOUNDATION

PENSACOLA BEACH GATEWAY
(TOLL PLAZA REPLACEMENT AND ENHANCEMENTS)
BOARD OF COUNTY COMMISSIONERS
ESCAMBIA COUNTY, FLORIDA



VERIFY SCALE	
BAR IS ONE INCH ON ORIGINAL DRAWING.	
DATE	SEPT 2025
PROJ	D3971300
DWG	S-101
SHEET	56 of 79

100% DESIGN DOCUMENTS

REUSE OF DOCUMENTS: THIS DOCUMENT, AND THE IDEAS AND DESIGNS INCORPORATED HEREIN, AS AN INSTRUMENT OF PROFESSIONAL SERVICE, IS THE PROPERTY OF JACOBS AND IS NOT TO BE USED, IN WHOLE OR IN PART, FOR ANY OTHER PROJECT WITHOUT THE WRITTEN AUTHORIZATION OF JACOBS.

© JACOBS 2024. ALL RIGHTS RESERVED.

- NOTES:
- WORK THIS SHEET WITH FDOT DESIGN STANDARD INDEX 700-041. SEE S-600 FOR TOLLING STRUCTURE DATA TABLE.
 - WIREWAYS NOT SHOWN FOR CLARITY.
 - LEFT AND RIGHT UPRIGHT DETERMINED WHEN FACING THE DIRECTION OF TRAVEL.
 - TOLL EQUIPMENT AND LOCATIONS SHOWN ARE BASED ON THE TRANSCORE INFINITY SYSTEM. FINAL EQUIPMENT LAYOUT PENDING COORDINATION WITH TOLLING EQUIPMENT CONTRACTOR (TEC).

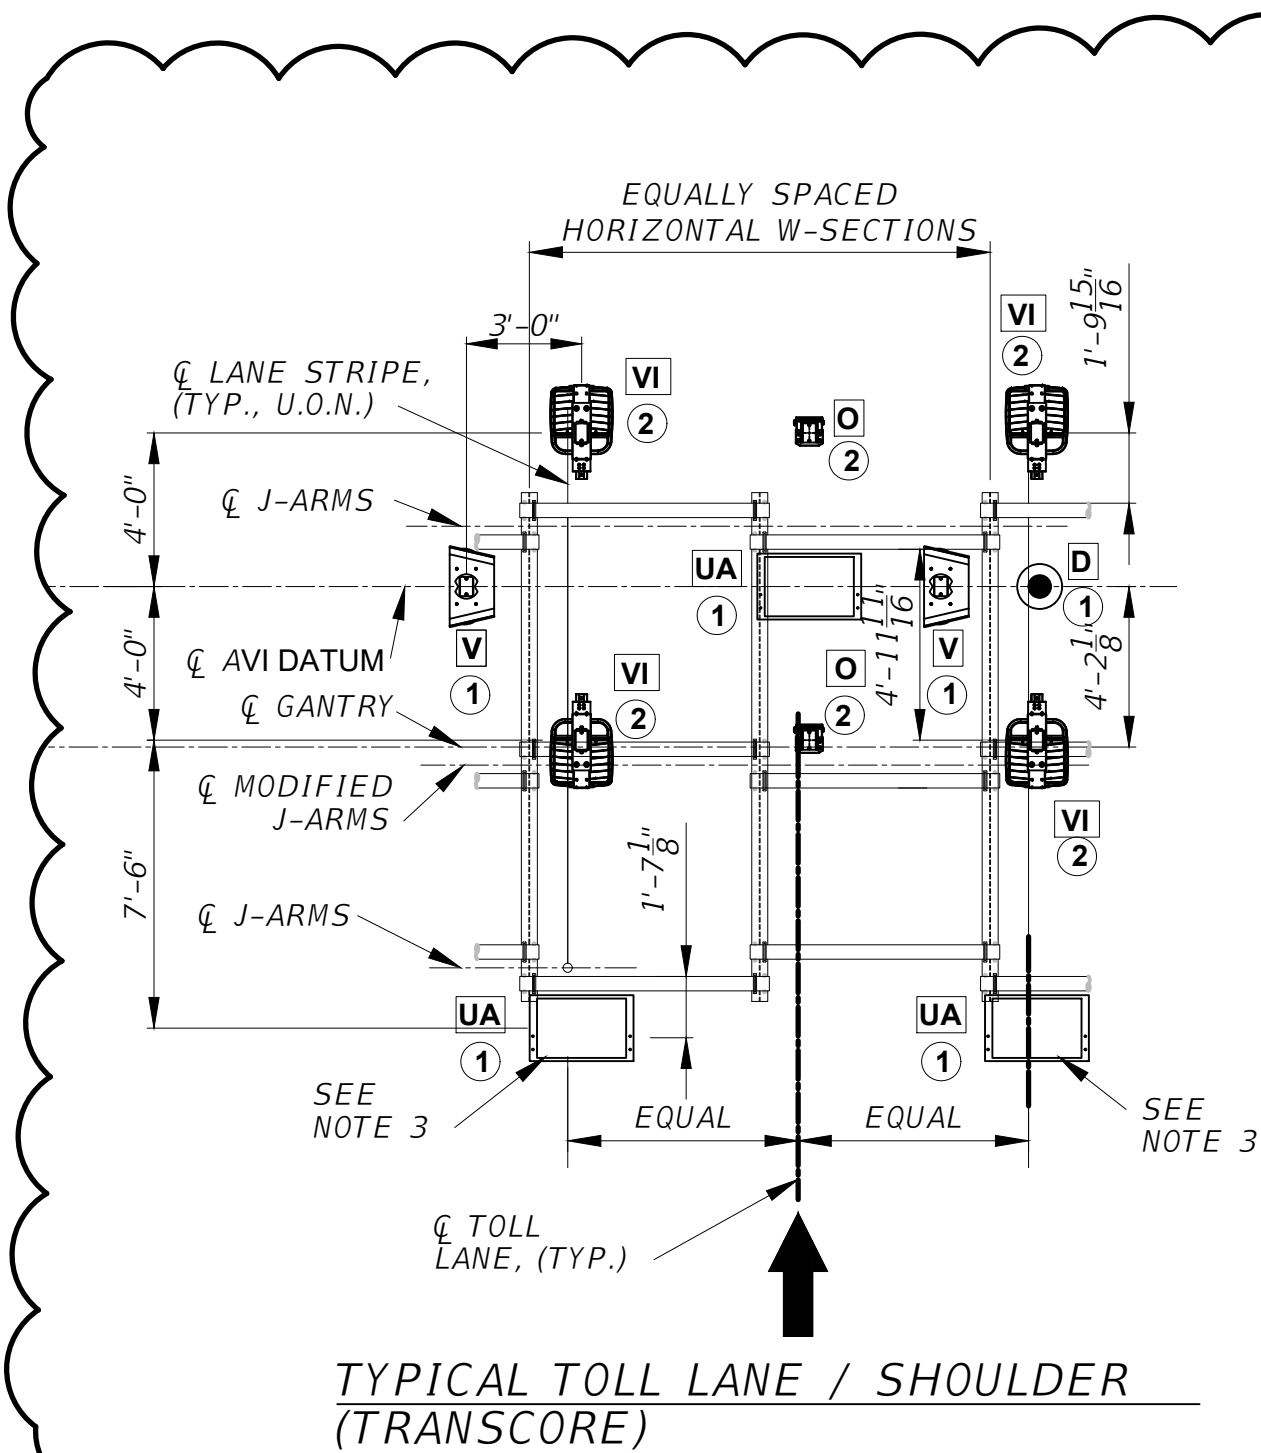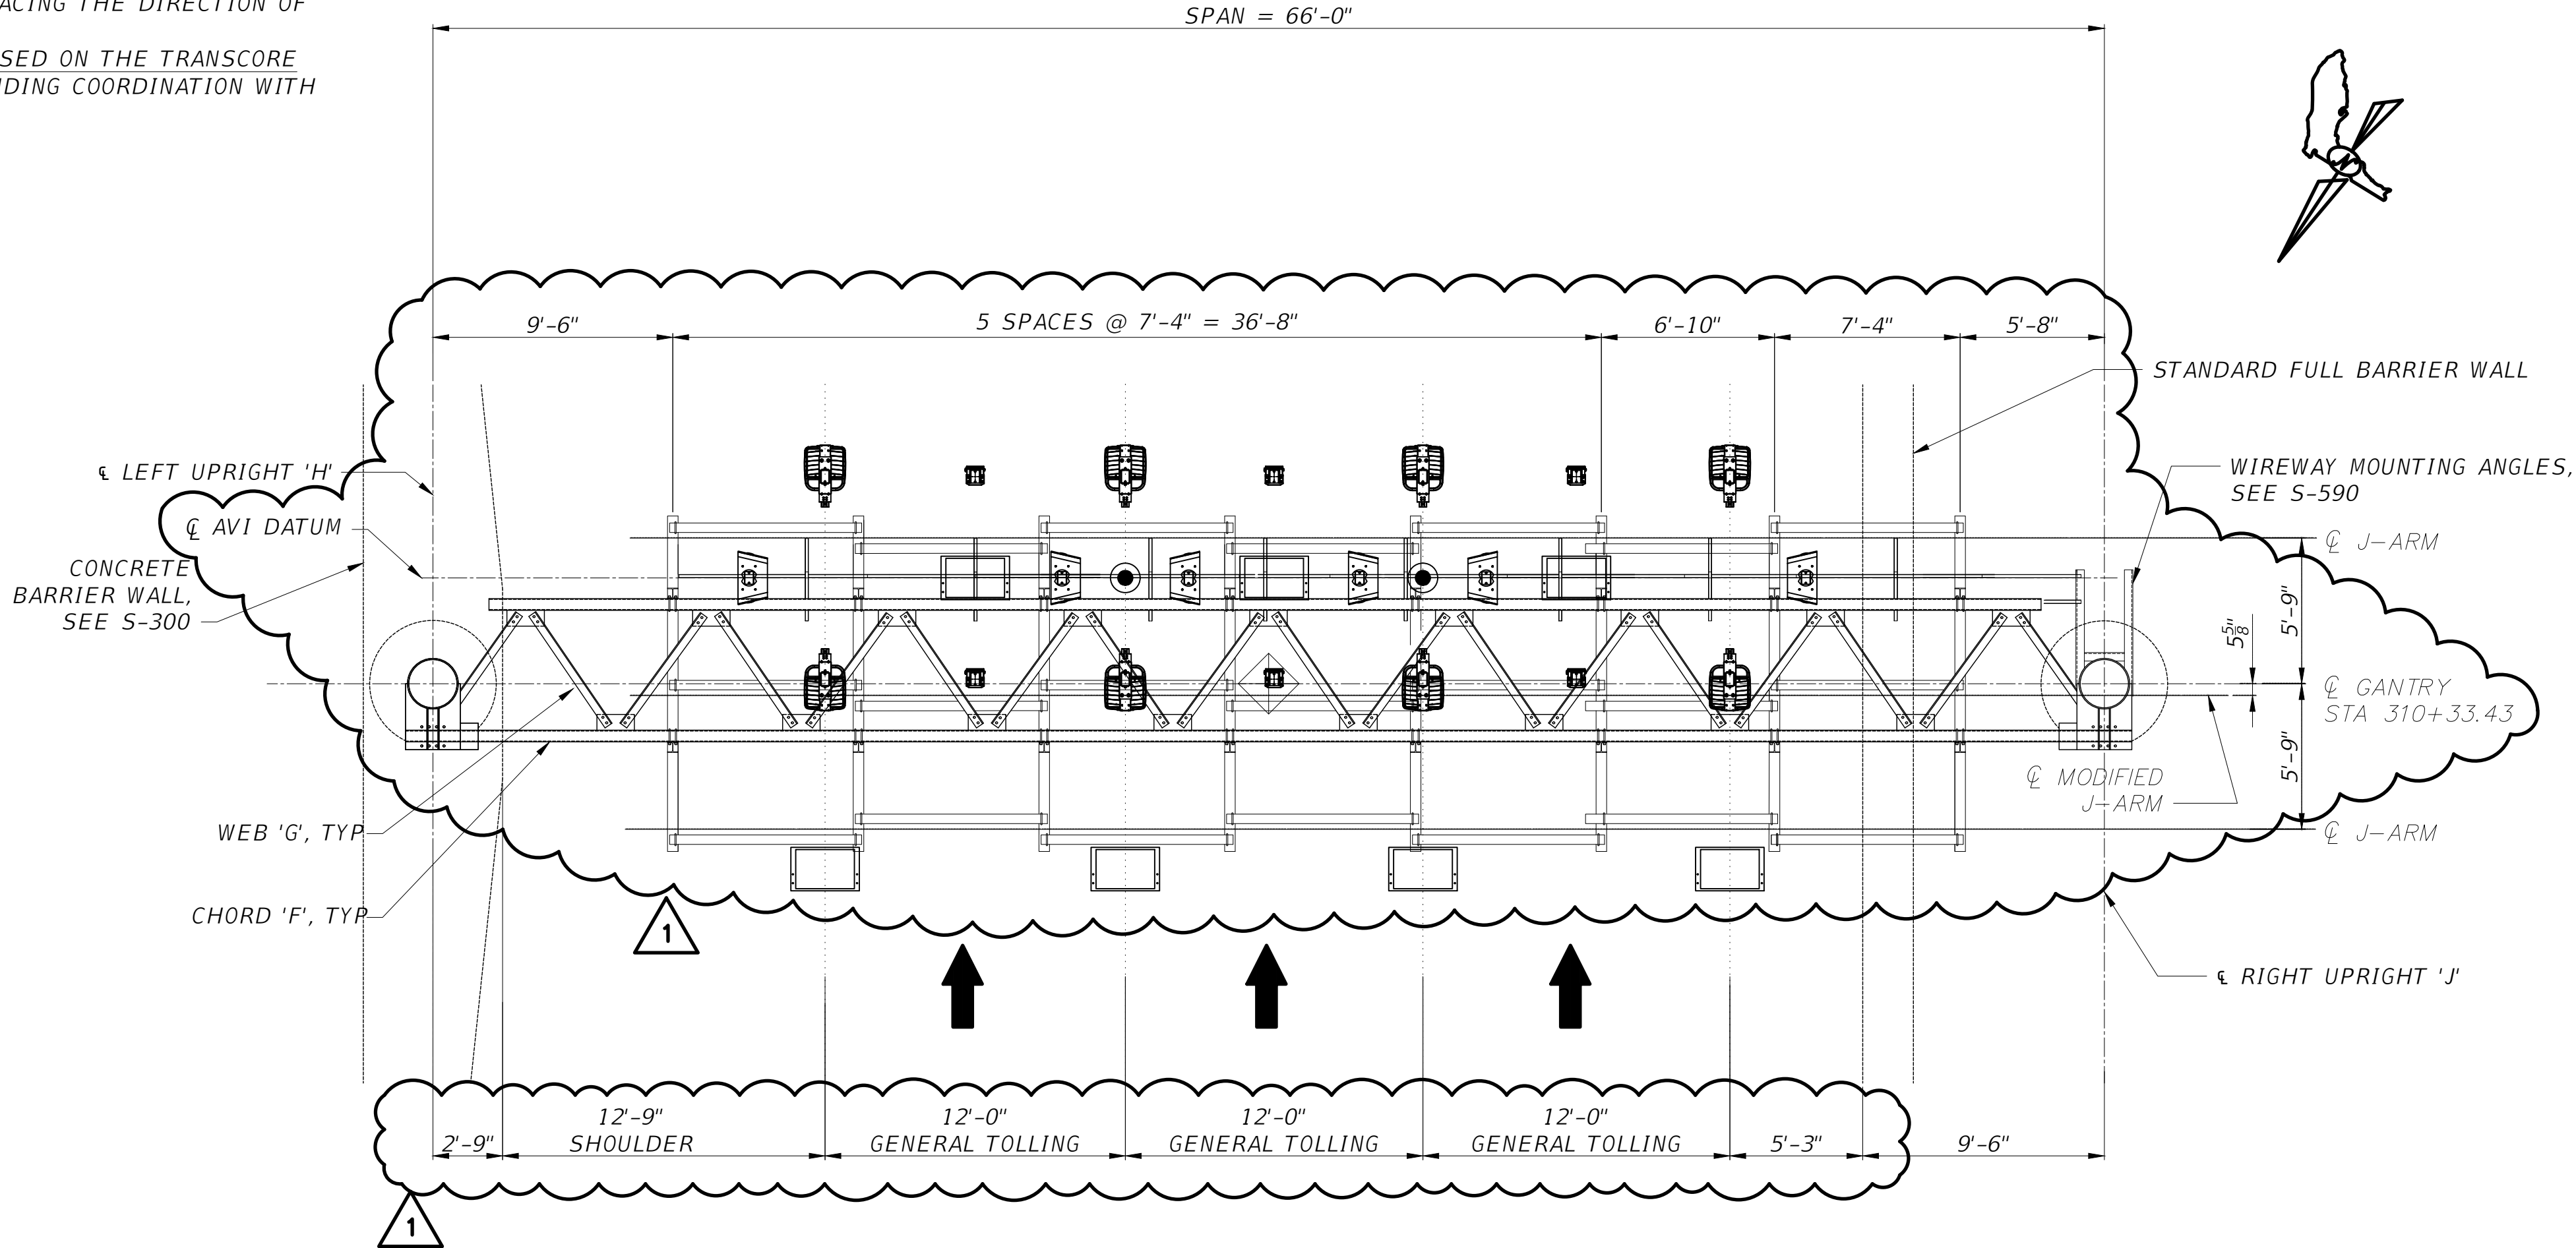

NOTES:


- TOLL EQUIPMENT LOCATION IS BASED ON THE CENTER OF THE EQUIPPED LANE / SHOULDER.
- J-ARM LOCATION IS BASED ON THE MOUNTING REQUIREMENTS OF THE TOLL EQUIPMENT.
- ANTENNAS AND DVAS ARE NOT REQUIRED OVER THE EDGE OF THE TOLL LOOP PAVEMENT AREA.
- TOLL EQUIPMENT CAN BE MIRRORED ABOUT THE CENTER ON THE LANE.
- THE ANTENNAS, OPUS, VCATS AND CREE LIGHTING J-ARM CONNECTION POINTS MAY BE SHIFTED HORIZONTALLY WITHIN THE LIMITS OF THE MOUNTING HARDWARE TO MITIGATE CONFLICT WITH STRUCTURAL ELEMENTS. SEE EXHIBITS 252.1-3 AND 252.1-4.
- TOLL EQUIPMENT IS NOT REQUIRED FOR SHOULDER WIDTHS LESS THAN 6 FEET.

TRANSCORE LEGEND:

- VCATS
- VCATS ILLUMINATOR
- OPUS2
- DVAS 360
- UTA ANTENNA
- J-ARM POSITION TYPE

LEGEND

- INDICATES J-ARM MOUNTING POSITION, SEE S-530
- DENOTES APPROXIMATE LOCATION OF SPT BORING. SEE S-100.

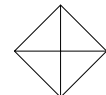

LATITUDE: N30° 20' 29.52"
LONGITUDE: W87° 08' 55.10"
NORTHING: 497584.14
EASTING: 1133059.71
STA 310+33.44

Jacobs

STRUCTURAL
GANTRY
SB FRAMING PLAN

PENSACOLA BEACH GATEWAY
(TOLL PLAZA REPLACEMENT AND ENHANCEMENTS)
BOARD OF COUNTY COMMISSIONERS
ESCAMBIA COUNTY, FLORIDA

NO.	DATE	REVISION	CHK	DR	BY	APVD
1	10/09/25	REVISED GANTRY AND EQUIPMENT LAYOUT	J. WINKELMANN	T. BRAXMEIER	B. ROWAN	


VERIFY SCALE	
BAR IS ONE INCH ON ORIGINAL DRAWING.	
DATE	SEPT 2025
PROJ	D3971300
DWG	S-110
SHEET	59 of 79

100% DESIGN DOCUMENTS

REUSE OF DOCUMENTS: THIS DOCUMENT, AND THE IDEAS AND DESIGNS INCORPORATED HEREIN, AS AN INSTRUMENT OF PROFESSIONAL SERVICE, IS THE PROPERTY OF JACOBS AND IS NOT TO BE USED, IN WHOLE OR IN PART, FOR ANY OTHER PROJECT WITHOUT THE WRITTEN AUTHORIZATION OF JACOBS.

© JACOBS 2024. ALL RIGHTS RESERVED.

1. WORK THIS SHEET WITH FDOT DESIGN STANDARD INDEX NO. 700-041 SEE S-600 FOR TOLLING STRUCTURE DATA TABLE.
2. TRUSS WEB MEMBERS AND WIREWAYS NOT SHOWN FOR CLARITY.
3. TRAILING EQUIPMENT NOT SHOWN FOR CLARITY.
4. UPRIGHTS TO BE FILLED WITH CONCRETE 8'-0" ABOVE THE TOP OF FOUNDATION/CONCRETE BARRIER WALL. SEE S-510.
5. A.P.E. = AVERAGE PAVEMENT ELEVATION.
6. TOLL EQUIPMENT AND LOCATIONS SHOWN ARE BASED ON THE TRANSCORE INFINITY SYSTEM. FINAL EQUIPMENT LAYOUT PENDING COORDINATION WITH TOLLING EQUIPMENT CONTRACTOR (TEC).

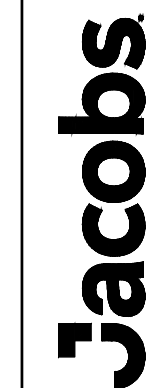

STRUCTURAL
GANTRY
SOUTHBOUND ELEVATION

PENSACOLA BEACH GATEWAY
(TOLL PLAZA REPLACEMENT AND ENHANCEMENTS)

BOARD OF COUNTY COMMISSIONERS

ESCAMBIA COUNTY, FLORIDA

**ROWAN
E PROPER
JACOBS.**

© JACOBS 2024. ALL RIGHTS RESERVED.

	I. DRAKEMEIER	J. WINCKELMANN	B. KOWAN
REUSE OF DOCUMENTS:	THIS DOCUMENT, AND THE IDEAS AND DESIGNS INCORPORATED HEREIN, AS AN INSTRUMENT OF PROFESSIONAL SERVICE, IS THE PROPERTY OF JACOBS AND IS NOT TO BE USED IN WHOLE OR IN PART FOR ANY OTHER PROJECT WITHOUT THE WRITTEN AUTHORIZATION OF JACOBS.		

[illegible]

VERIFY SCALE

BAR IS ONE INCH ON
ORIGINAL DRAWING.





DATE	SEPT 2025
------	-----------

PROJ	D3971300
------	----------

DWG	S-200
-----	-------

SHEET 60 of 79

- NOTES:
- WORK THIS SHEET WITH FDOT DESIGN STANDARD INDEX 410 & MEDIAN BARRIER INDEX 521-001.
 - SEE STANDARD INDEX 410, DETAIL B FOR INFORMATION ON DOWELED TRANSVERSE CONSTRUCTION JOINT.
 - THE CONTRACTOR SHALL UTILIZE CLASS IV (DRILLED SHAFT) CONCRETE FOR CONSTRUCTION OF THE DRILLED SHAFT CAP AND CONCRETE BARRIER WALL.
 - REINFORCING STEEL SHALL MEET THE REQUIREMENTS OF ASTM A615, GRADE 60.
 - THE TOP SURFACE OF THE DRILLED SHAFT SHALL BE INTENTIONALLY ROUGHED TO A 1/4" MINIMUM AMPLITUDE.

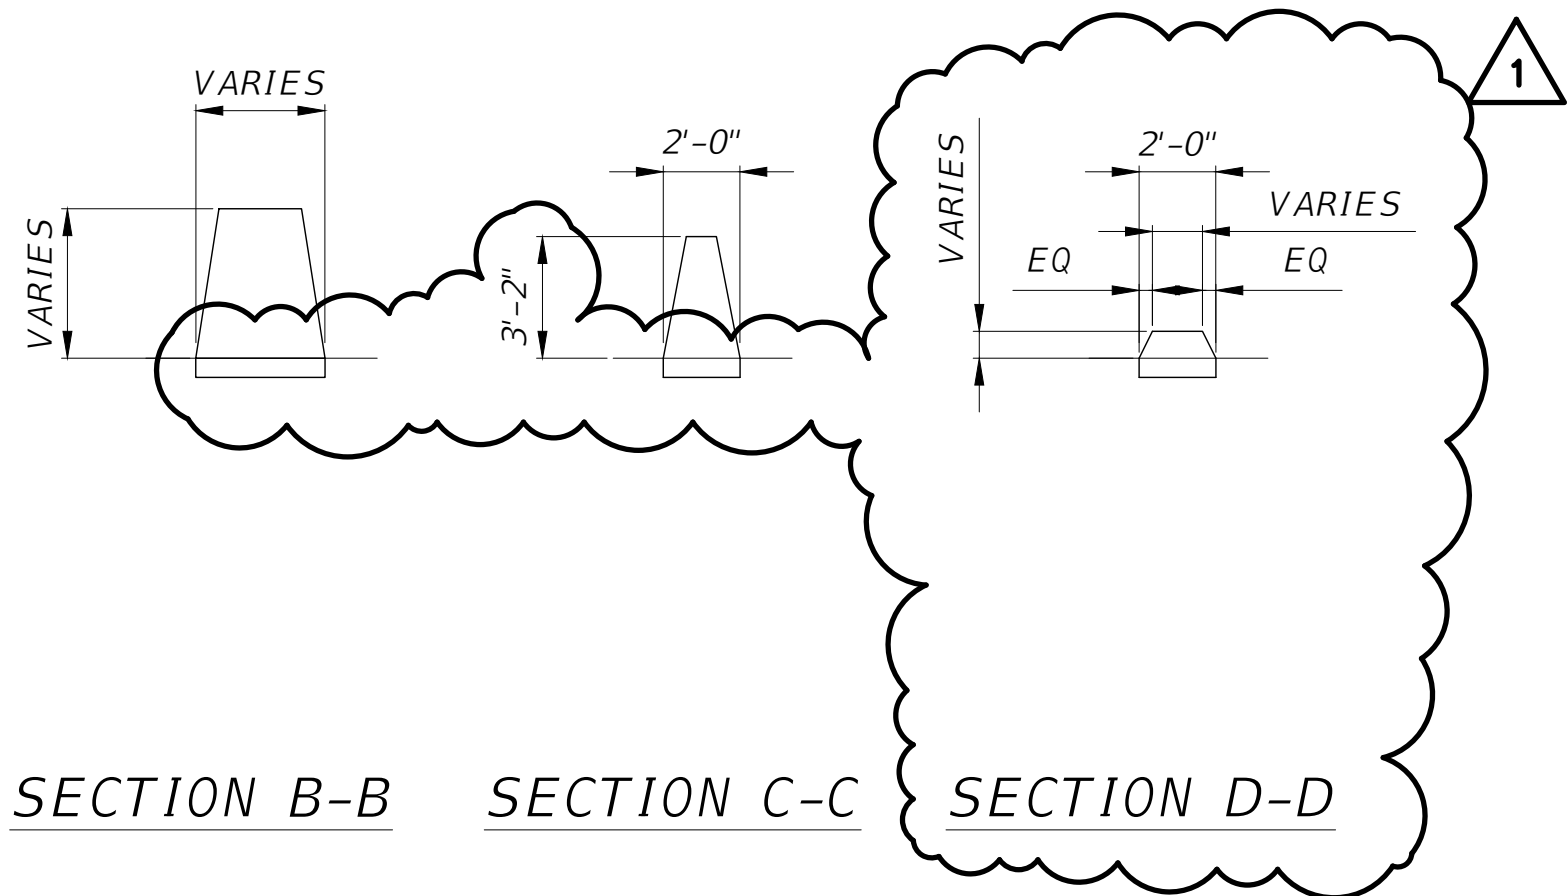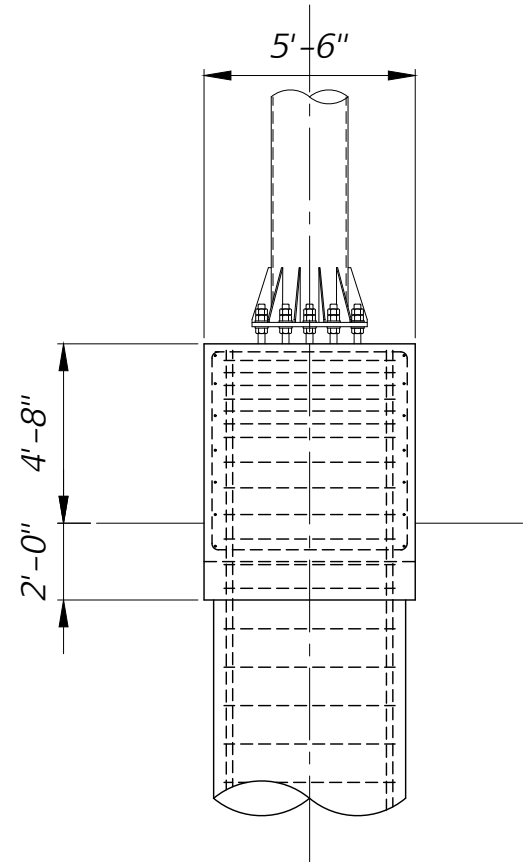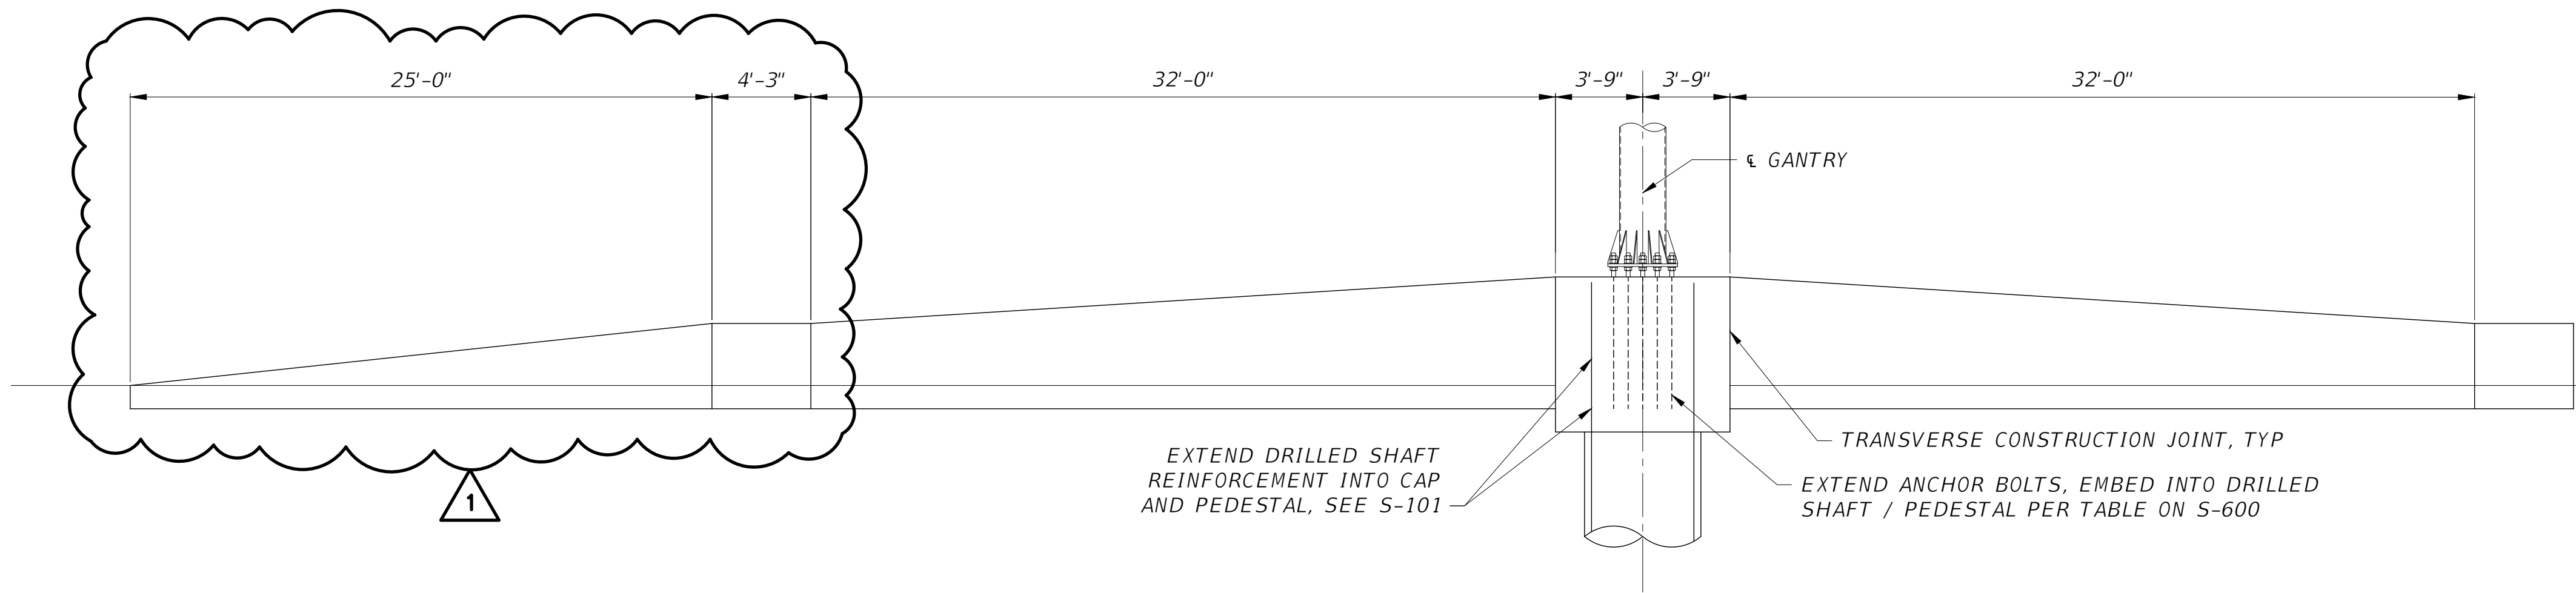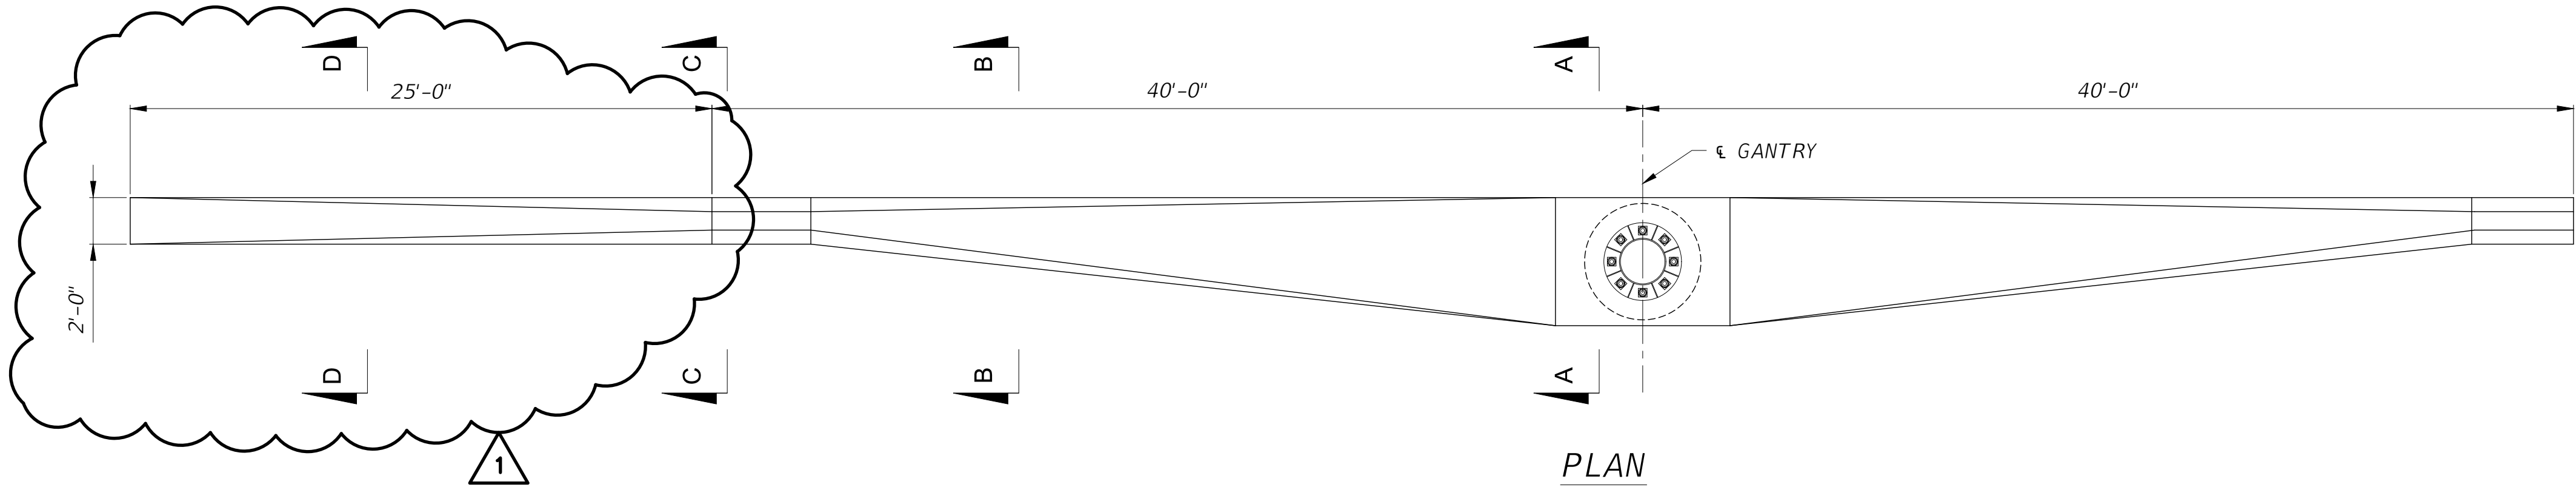

Jacobs

STRUCTURAL
GANTRY SITE
TOLL SITE BARRIER WALL

PENSACOLA BEACH GATEWAY
(TOLL PLAZA REPLACEMENT AND ENHANCEMENTS)
BOARD OF COUNTY COMMISSIONERS
ESCAMBIA COUNTY, FLORIDA


VERIFY SCALE	
BAR IS ONE INCH ON ORIGINAL DRAWING.	
DATE	SEPT 2025
PROJ	D3971300
DWG	S-300
SHEET	61 of 79

100% DESIGN DOCUMENTS

REUSE OF DOCUMENTS: THIS DOCUMENT, AND THE IDEAS AND DESIGNS INCORPORATED HEREIN, AS AN INSTRUMENT OF PROFESSIONAL SERVICE, IS THE PROPERTY OF JACOBS AND IS NOT TO BE USED, IN WHOLE OR IN PART, FOR ANY OTHER PROJECT WITHOUT THE WRITTEN AUTHORIZATION OF JACOBS.

© JACOBS 2024. ALL RIGHTS RESERVED.

- NOTES:
1. WORK THIS SHEET WITH FDOT DESIGN STANDARD INDEX 700-041 SEE S-600 FOR SPAN STRUCTURE TOLLING EQUIPMENT DATA TABLE.
 2. ALL TOLLING EQUIPMENT AND CONDUCTORS SHALL BE PROVIDED AND INSTALLED BY THE TEC.
 3. COORDINATE AND FIELD VERIFY ALL TOLL EQUIPMENT MOUNTING ARM LOCATIONS WITH THE TEC PRIOR TO TOLL EQUIPMENT INSTALLATIONS.
 4. SEE TOLL FACILITY ELECTRICAL PLANS FOR TOLL EQUIPMENT STRUCTURE GROUNDING.
 5. SEE SHEET S-501 FOR EQUIPMENT FRAMING DETAILS.

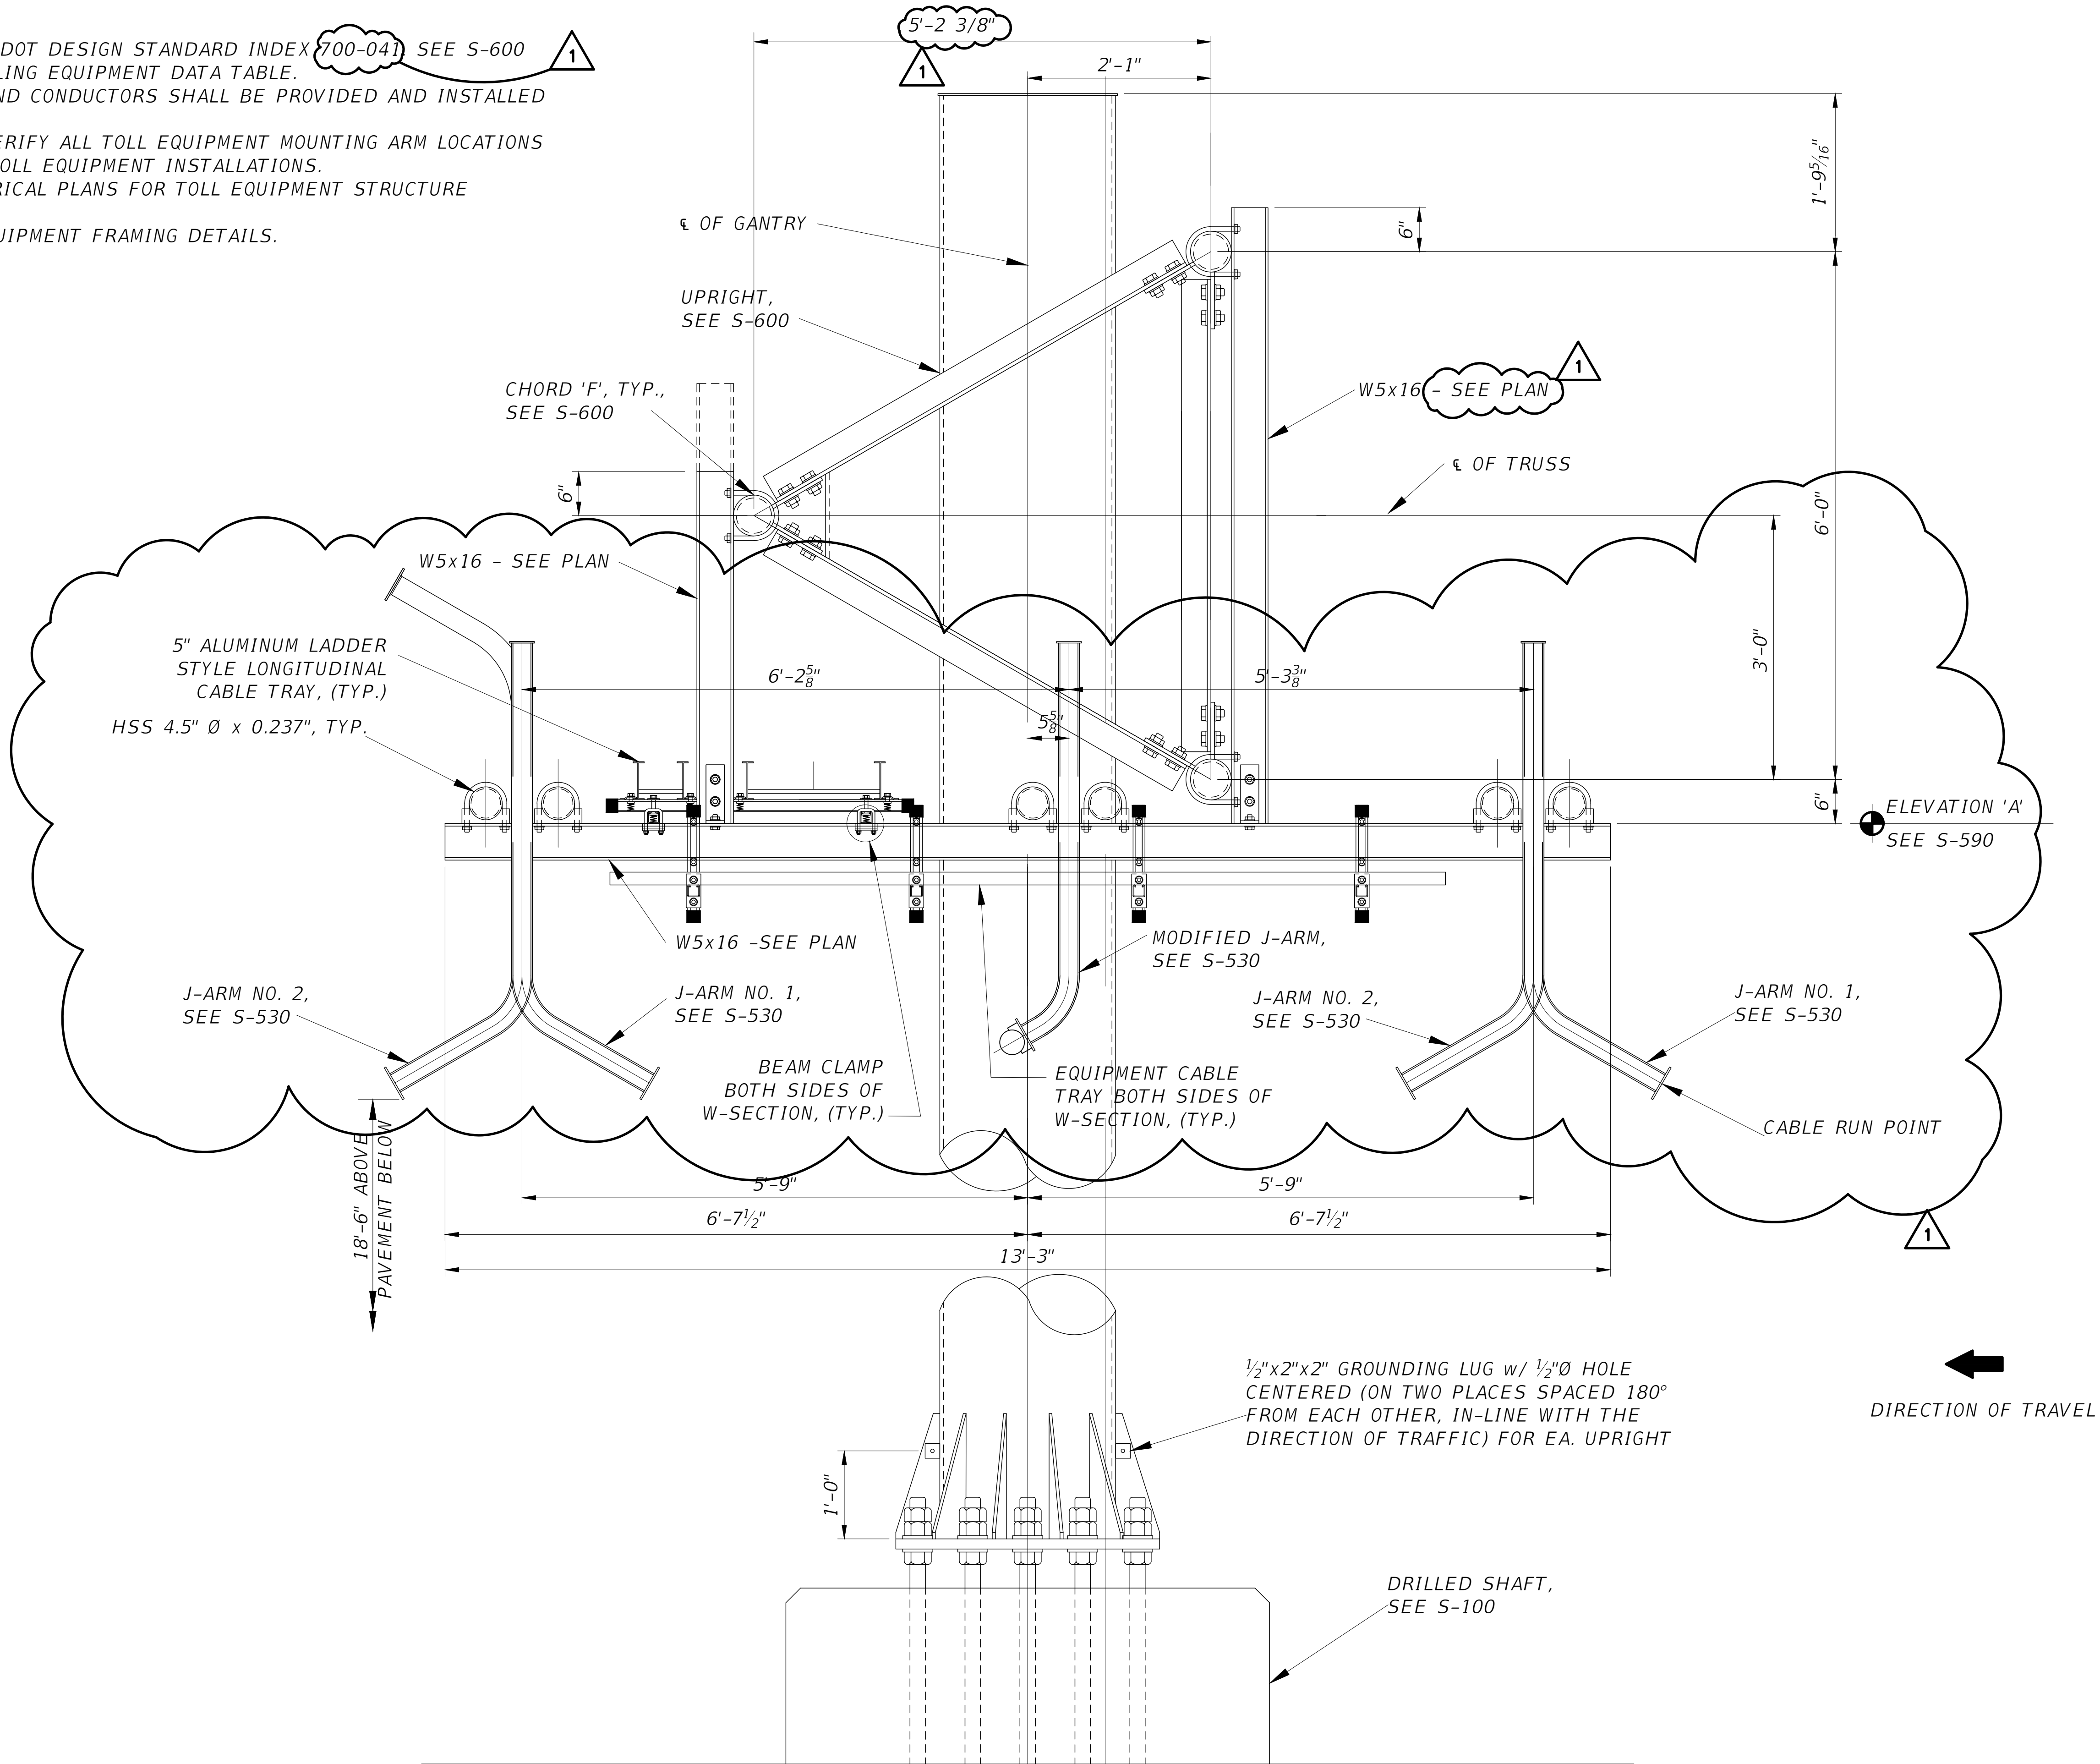

Jacobs

STRUCTURAL
GANTRY
TYPICAL SECTION

PENSACOLA BEACH GATEWAY
(TOLL PLAZA REPLACEMENT AND ENHANCEMENTS)
BOARD OF COUNTY COMMISSIONERS
ESCAMBIA COUNTY, FLORIDA

NO.	DATE	REVISION	CHK	DR	APVD
1	10/09/25	REVISED GANTRY AND EQUIPMENT LAYOUT	J.W	BY	APVD

VERIFY SCALE	
BAR IS ONE INCH ON ORIGINAL DRAWING.	
DATE	SEPT 2025
PROJ	D3971300
DWG	S-500
SHEET	62 of 79

100% DESIGN DOCUMENTS


REUSE OF DOCUMENTS: THIS DOCUMENT, AND THE IDEAS AND DESIGNS INCORPORATED HEREIN, AS AN INSTRUMENT OF PROFESSIONAL SERVICE, IS THE PROPERTY OF JACOBS AND IS NOT TO BE USED, IN WHOLE OR IN PART, FOR ANY OTHER PROJECT WITHOUT THE WRITTEN AUTHORIZATION OF JACOBS.

T. BRAXMEIER J. WINKELMANN B. ROWAN

© JACOBS 2024. ALL RIGHTS RESERVED.

1. WORK THIS SHEET WITH FDOT DESIGN STANDARD INDEX 700-041. SEE S-600 FOR SPAN STRUCTURE TOLLING EQUIPMENT DATA TABLE.

2. SEE S-520 FOR ADDITIONAL UNISTRUT FRAMING DETAILS.

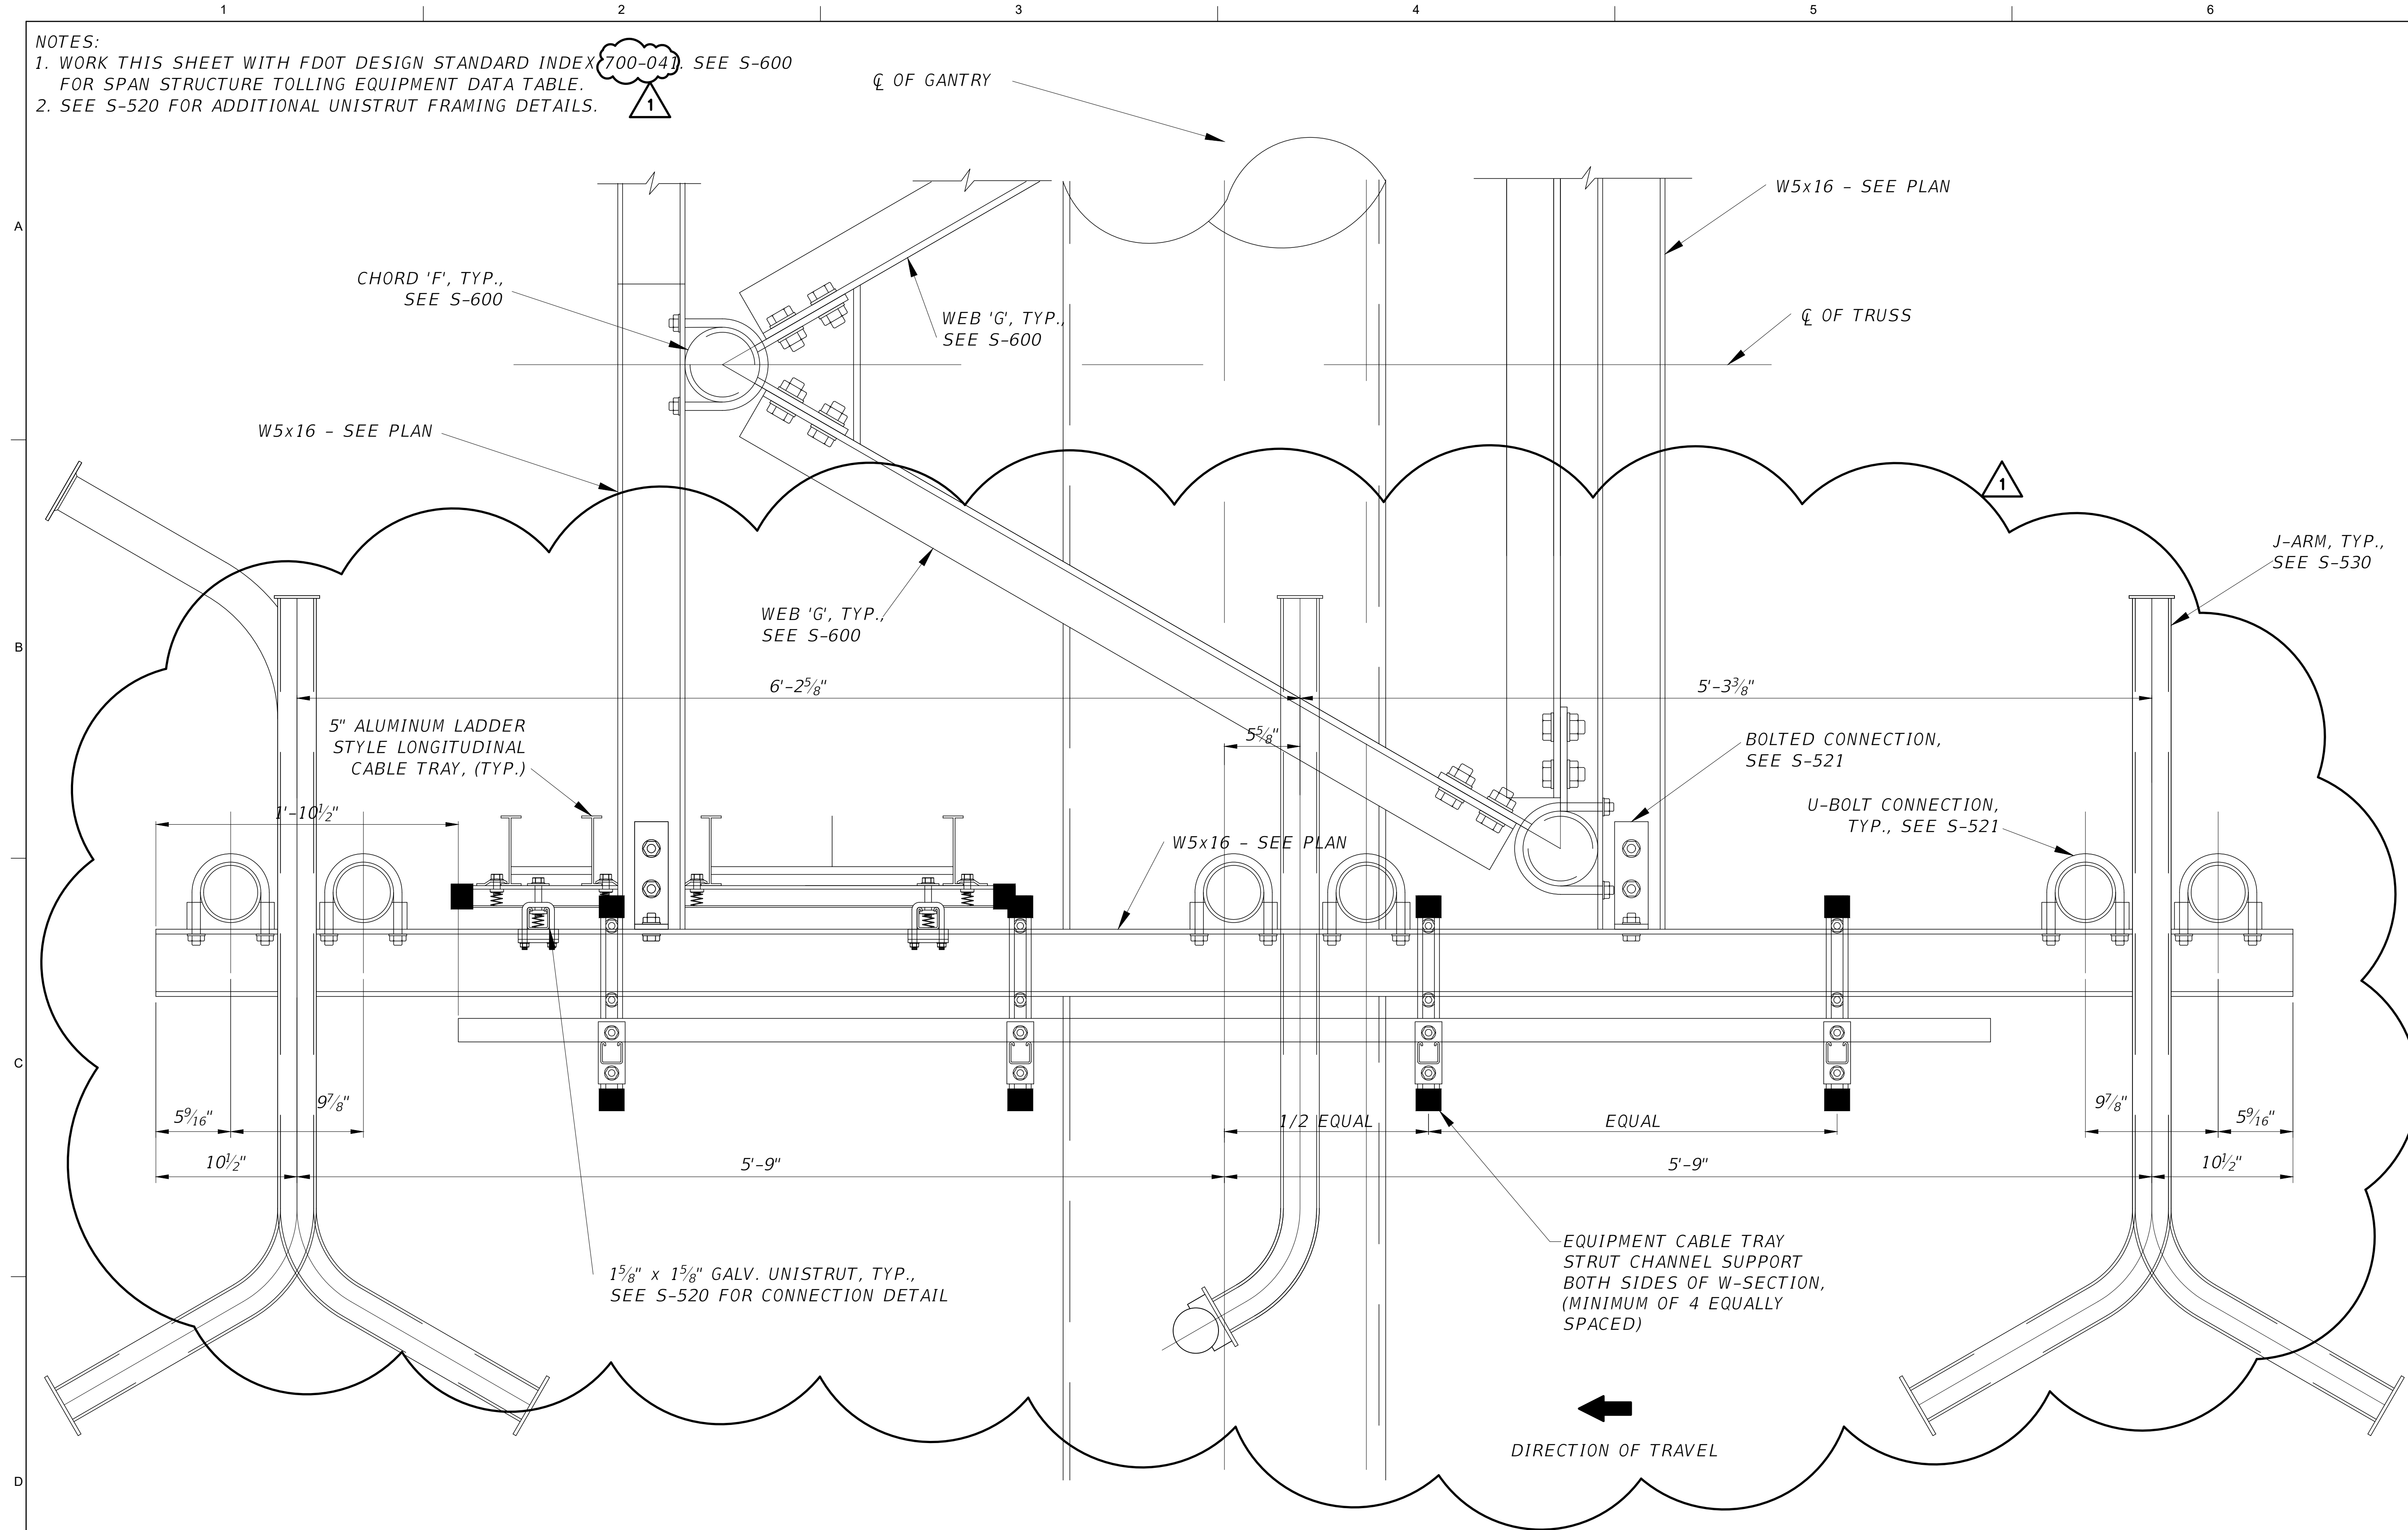

STRUCTURAL GANTRY EQUIPMENT FRAMING SECTION

PENSACOLA BEACH GATEWAY
(TOLL PLAZA REPLACEMENT AND ENHANCEMENTS)

BOARD OF COUNTY COMMISSIONERS

ESCAMBIA COUNTY, FLORIDA



[illegible]

THIS DOCUMENT, AND THE IDEAS AND DESIGNS INCORPORATED HEREIN, AS AN INSTRUMENT OF PROFESSIONAL SERVICE, IS THE PROPERTY OF JACOBS AND IS NOT TO BE USED IN WHOLE OR IN PART FOR ANY OTHER PROJECT WITHOUT THE WRITTEN AUTHORIZATION OF JACOBS.

100% DESIGN DOCUMENTS

VERIFY SCALE	
BAR IS ONE INCH ON ORIGINAL DRAWING	
0	
DATE	SEP
PROJ	D3
DWG	
SHEET	63 of 63

HANDHOLE ON DUAL UPRIGHTS.

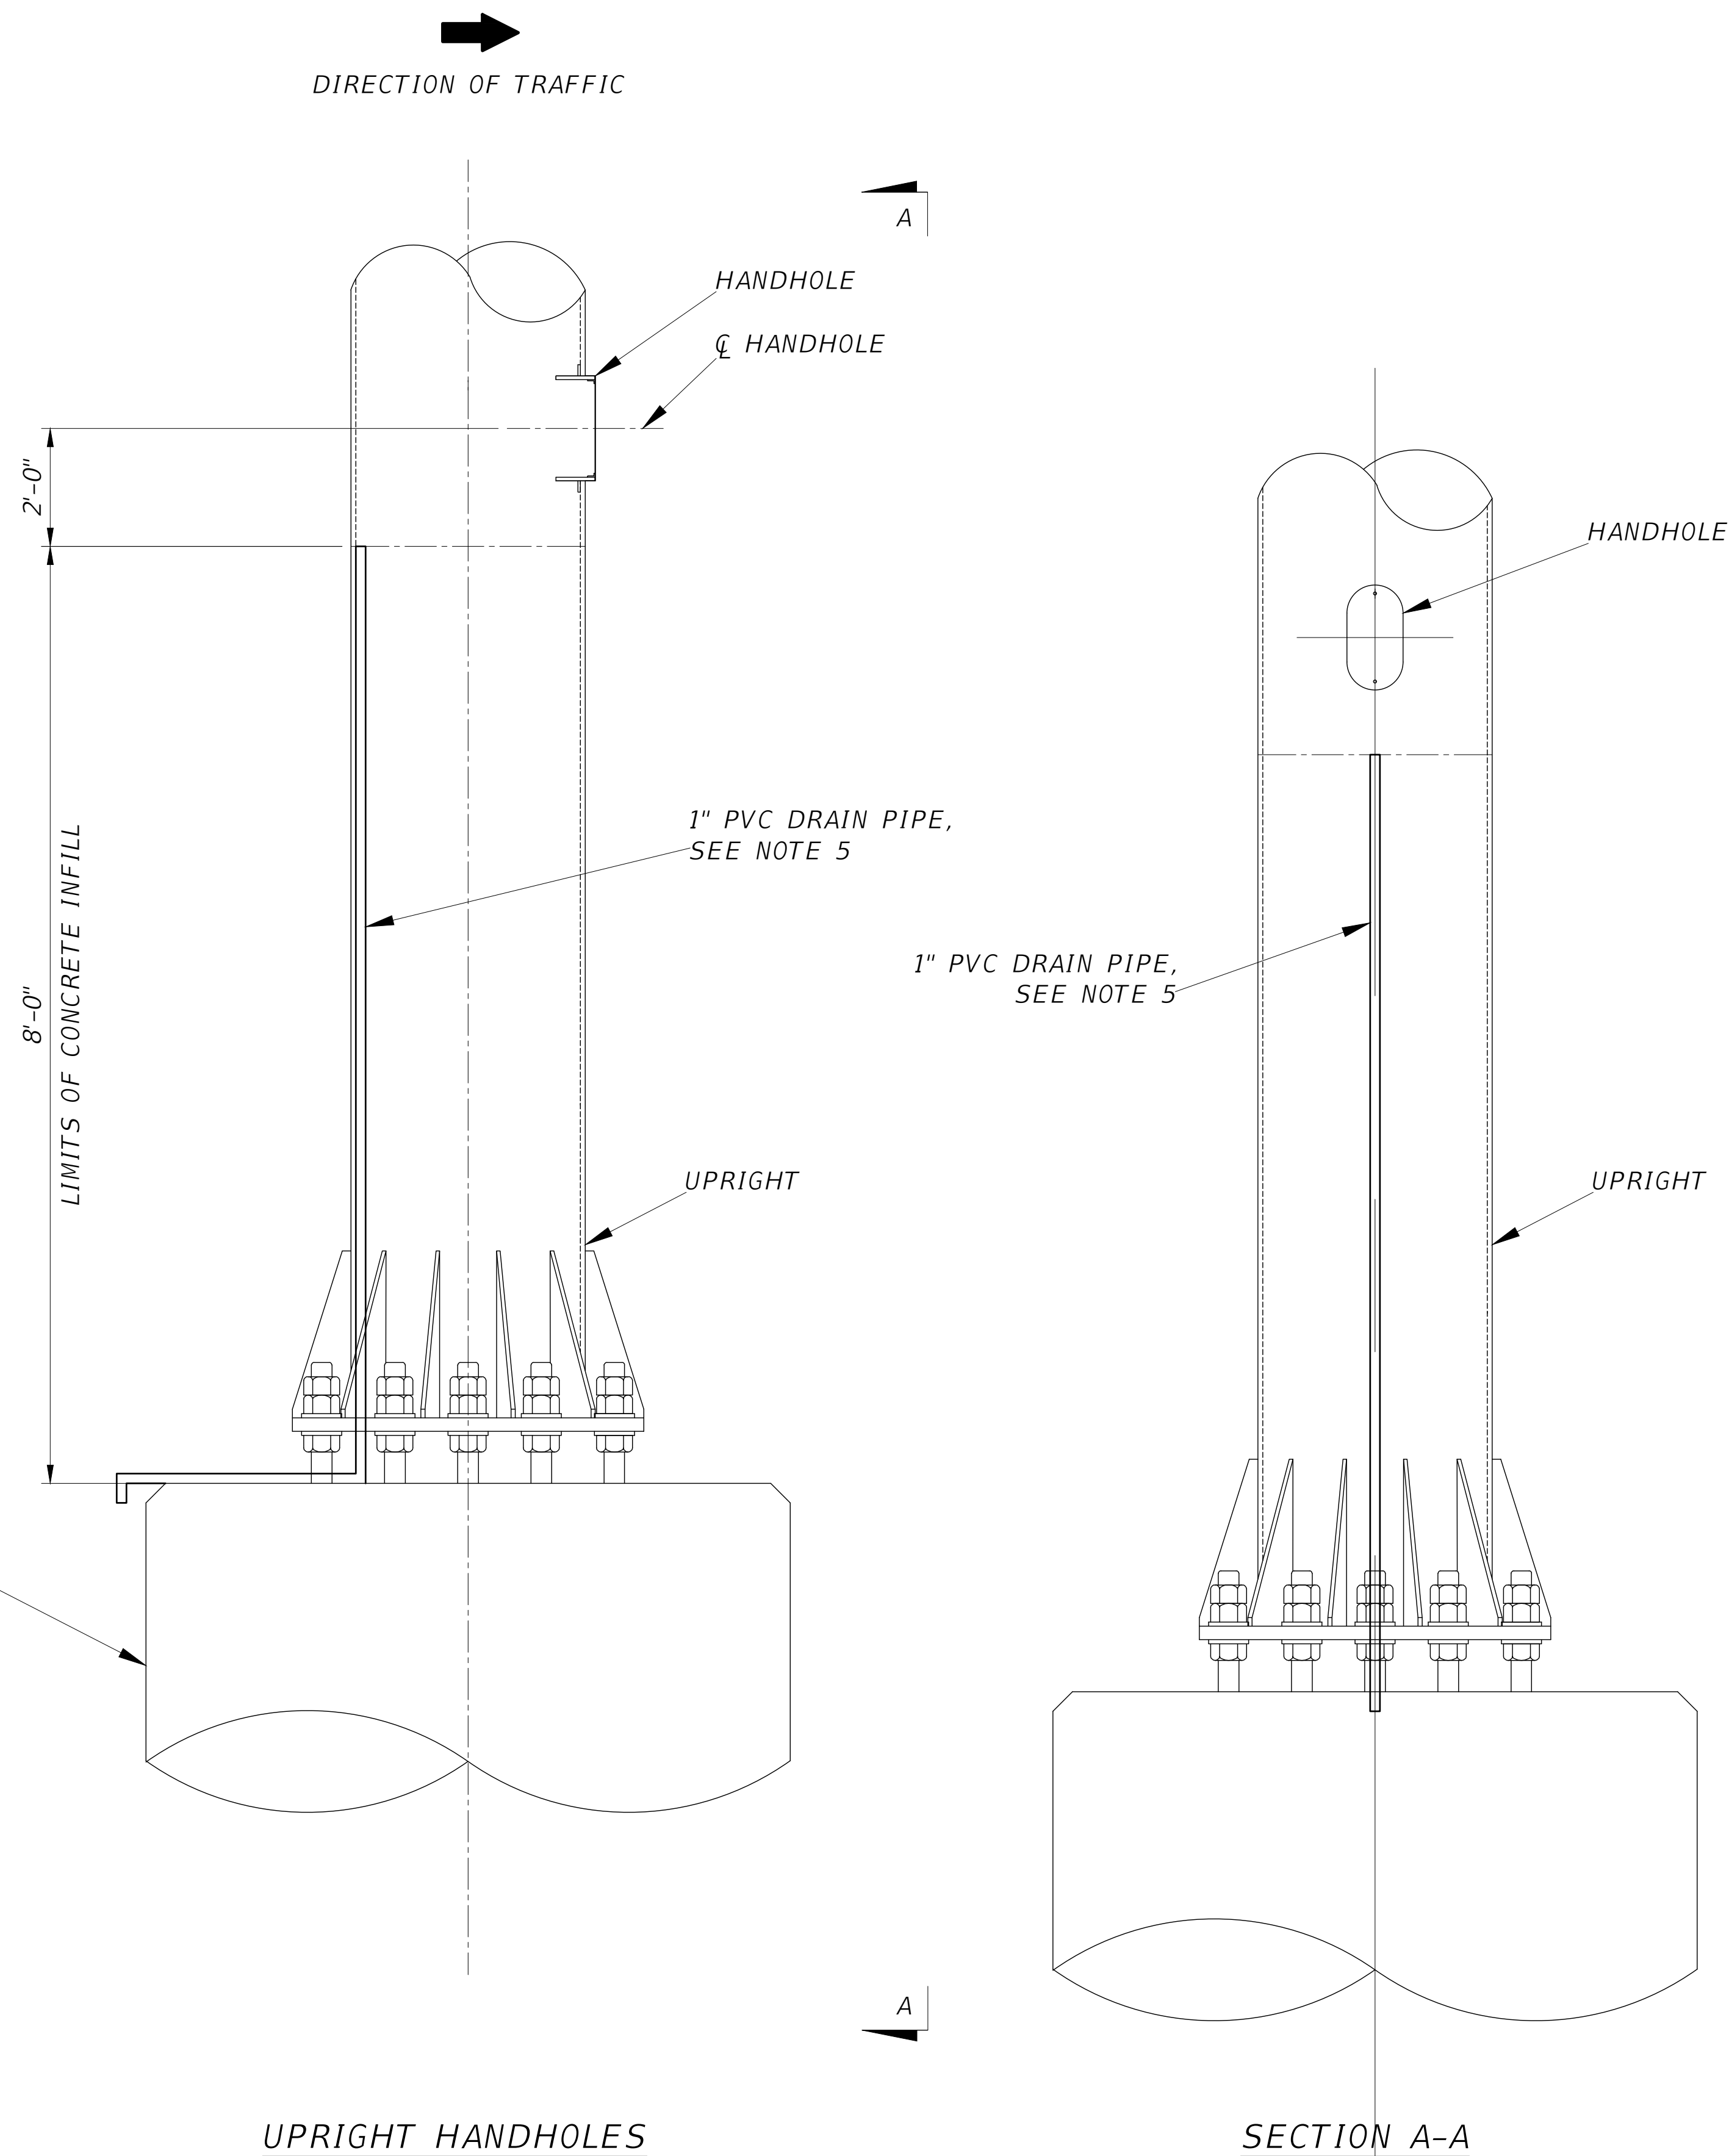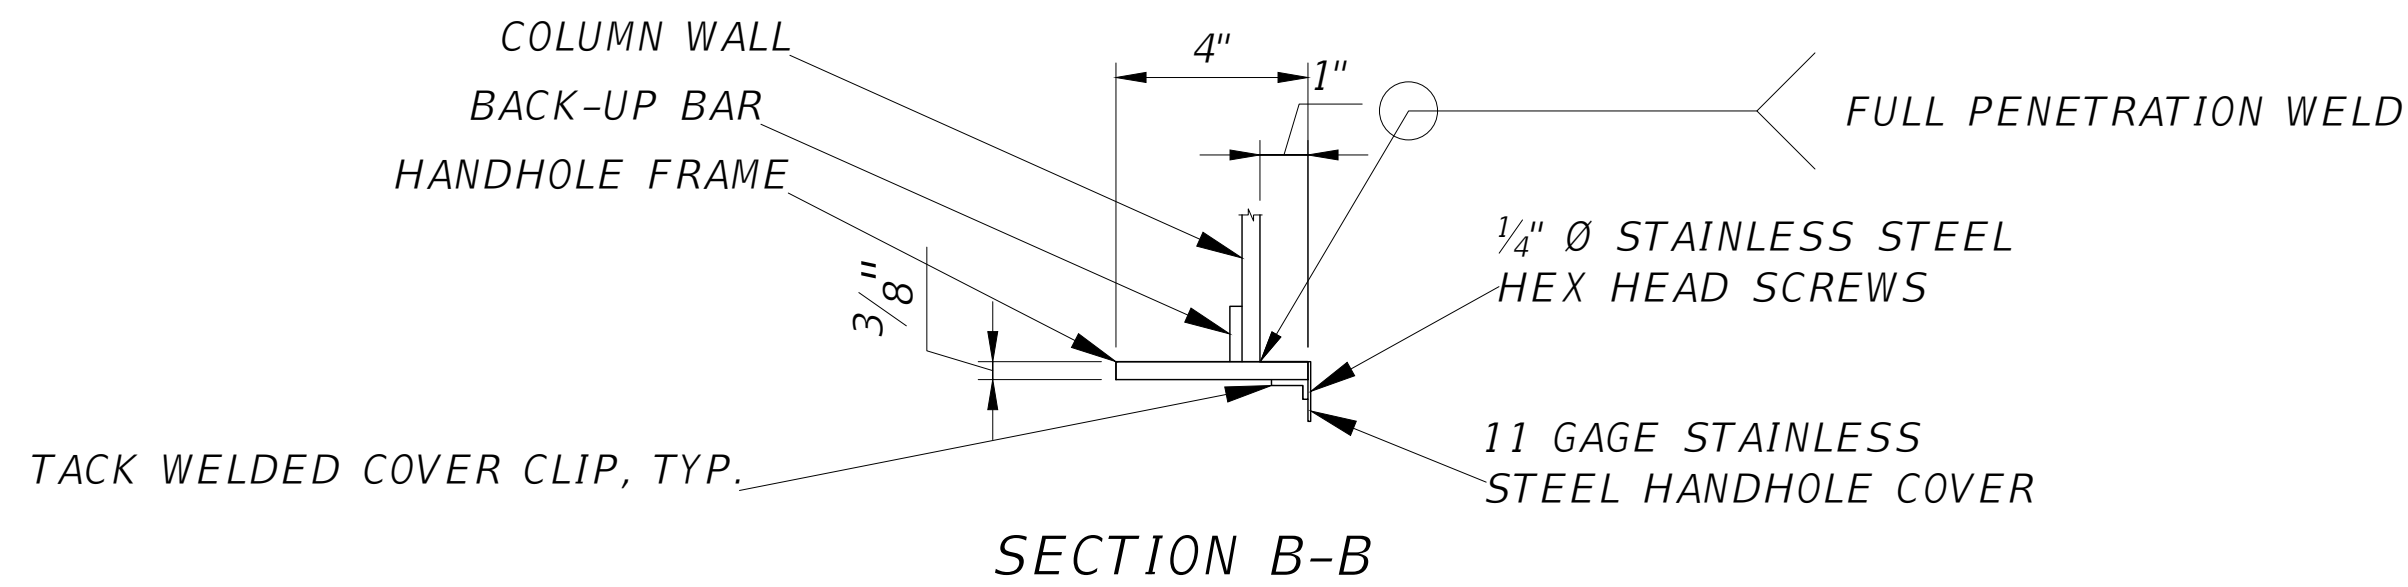

1. WORK THIS SHEET WITH FDOT DESIGN STANDARD INDEX 700-041 SEE S-600 FOR SPAN STRUCTURE TOLLING EQUIPMENT DATA TABLE.

2. SEE ELECTRICAL PLANS FOR WIREWAY CONNECTION TO UNISTRUT.



STRUCTURAL GANTRY EQUIPMENT FRAMING (1 OF 3)

PENSACOLA BEACH GATEWAY
(TOLL PLAZA REPLACEMENT AND ENHANCEMENTS)

BOARD OF COUNTY COMMISSIONERS


ESCAMBIA COUNTY, FLORIDA

[illegible]


100% DESIGN DOCUMENTS

© JACOBS 2024. ALL RIGHTS RESERVED.


NOTES:
1. SEE PLAN AND ELEVATION FOR CONNECTION LOCATIONS.

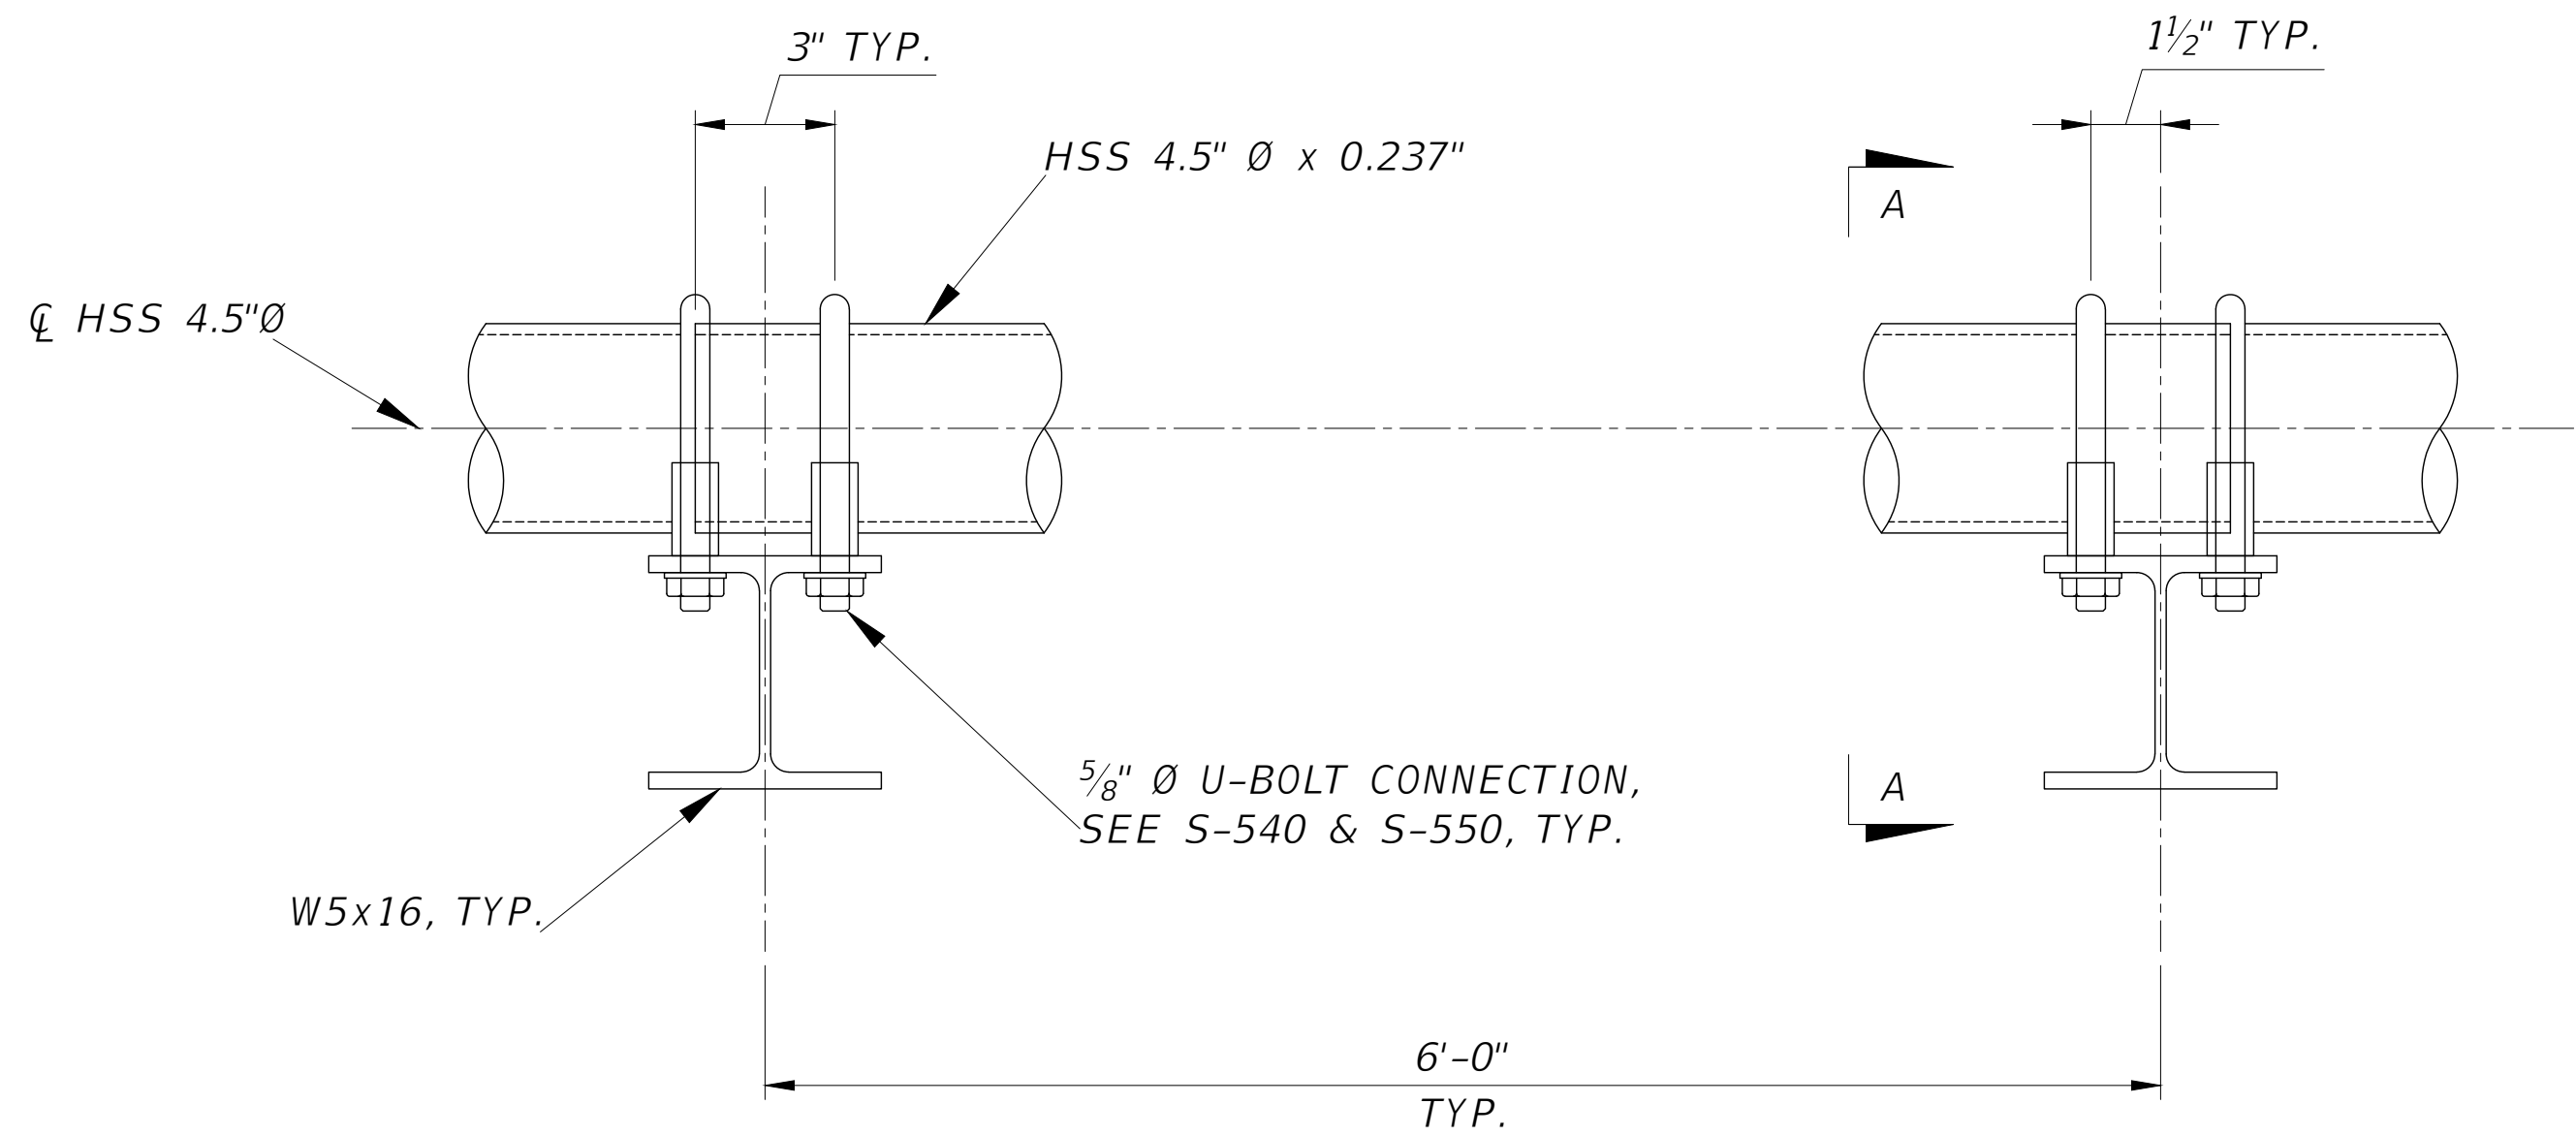


TYPICAL MOUNTING PIPE DETAIL

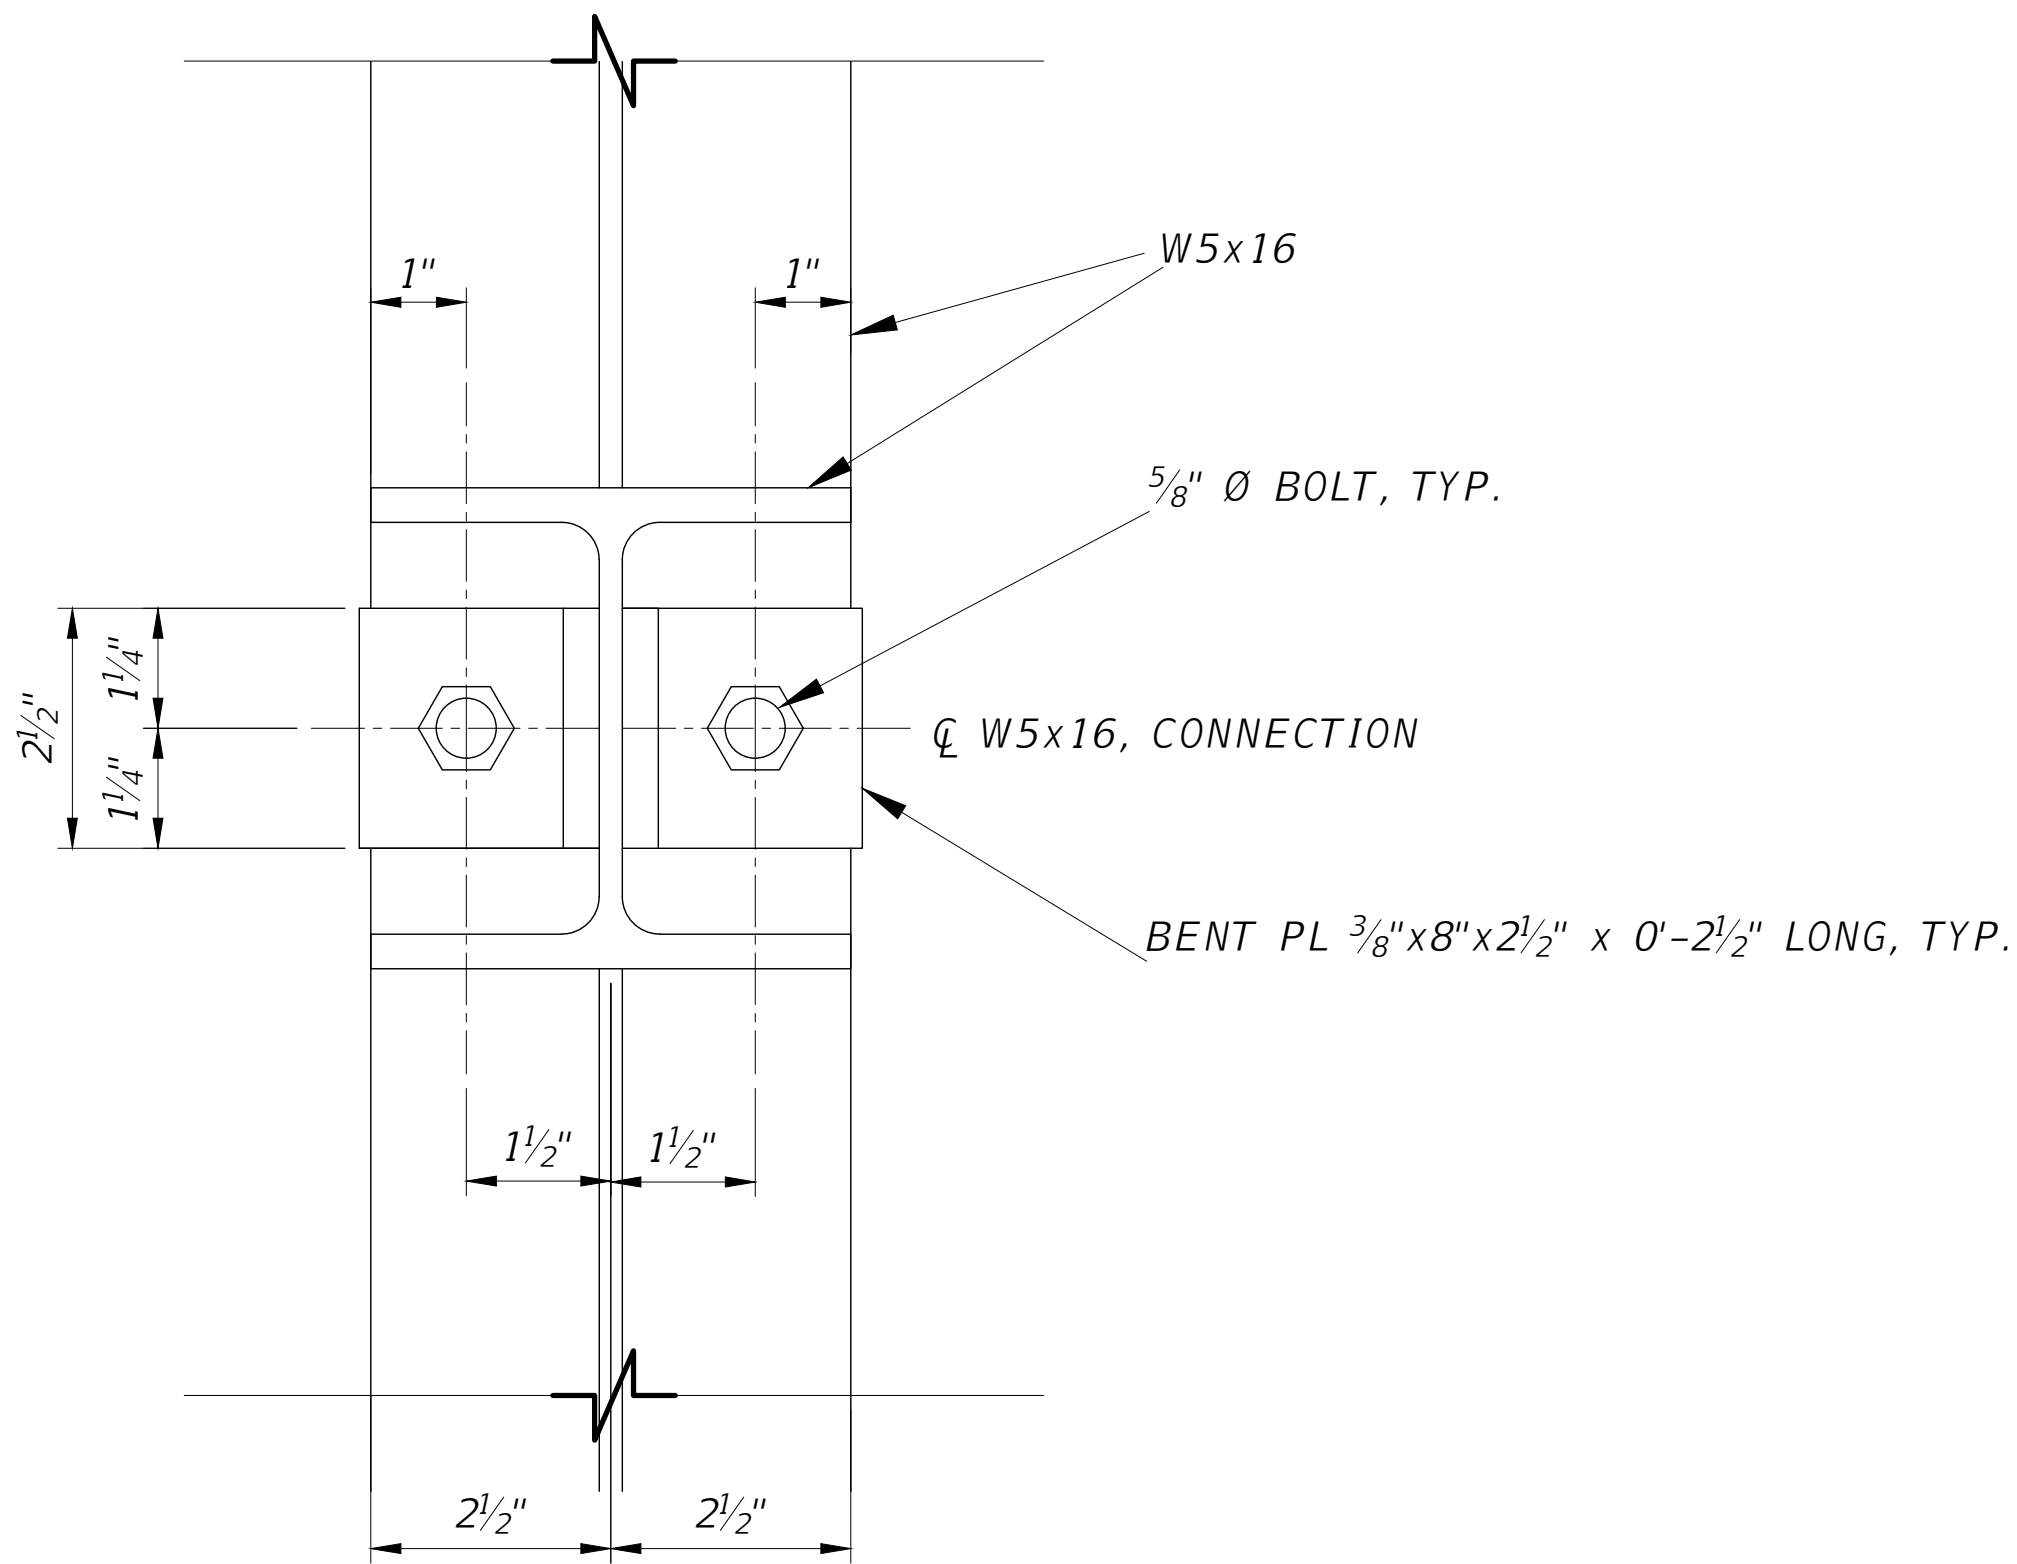

W5x16 TO W5x16 CONNECTION - PLAN

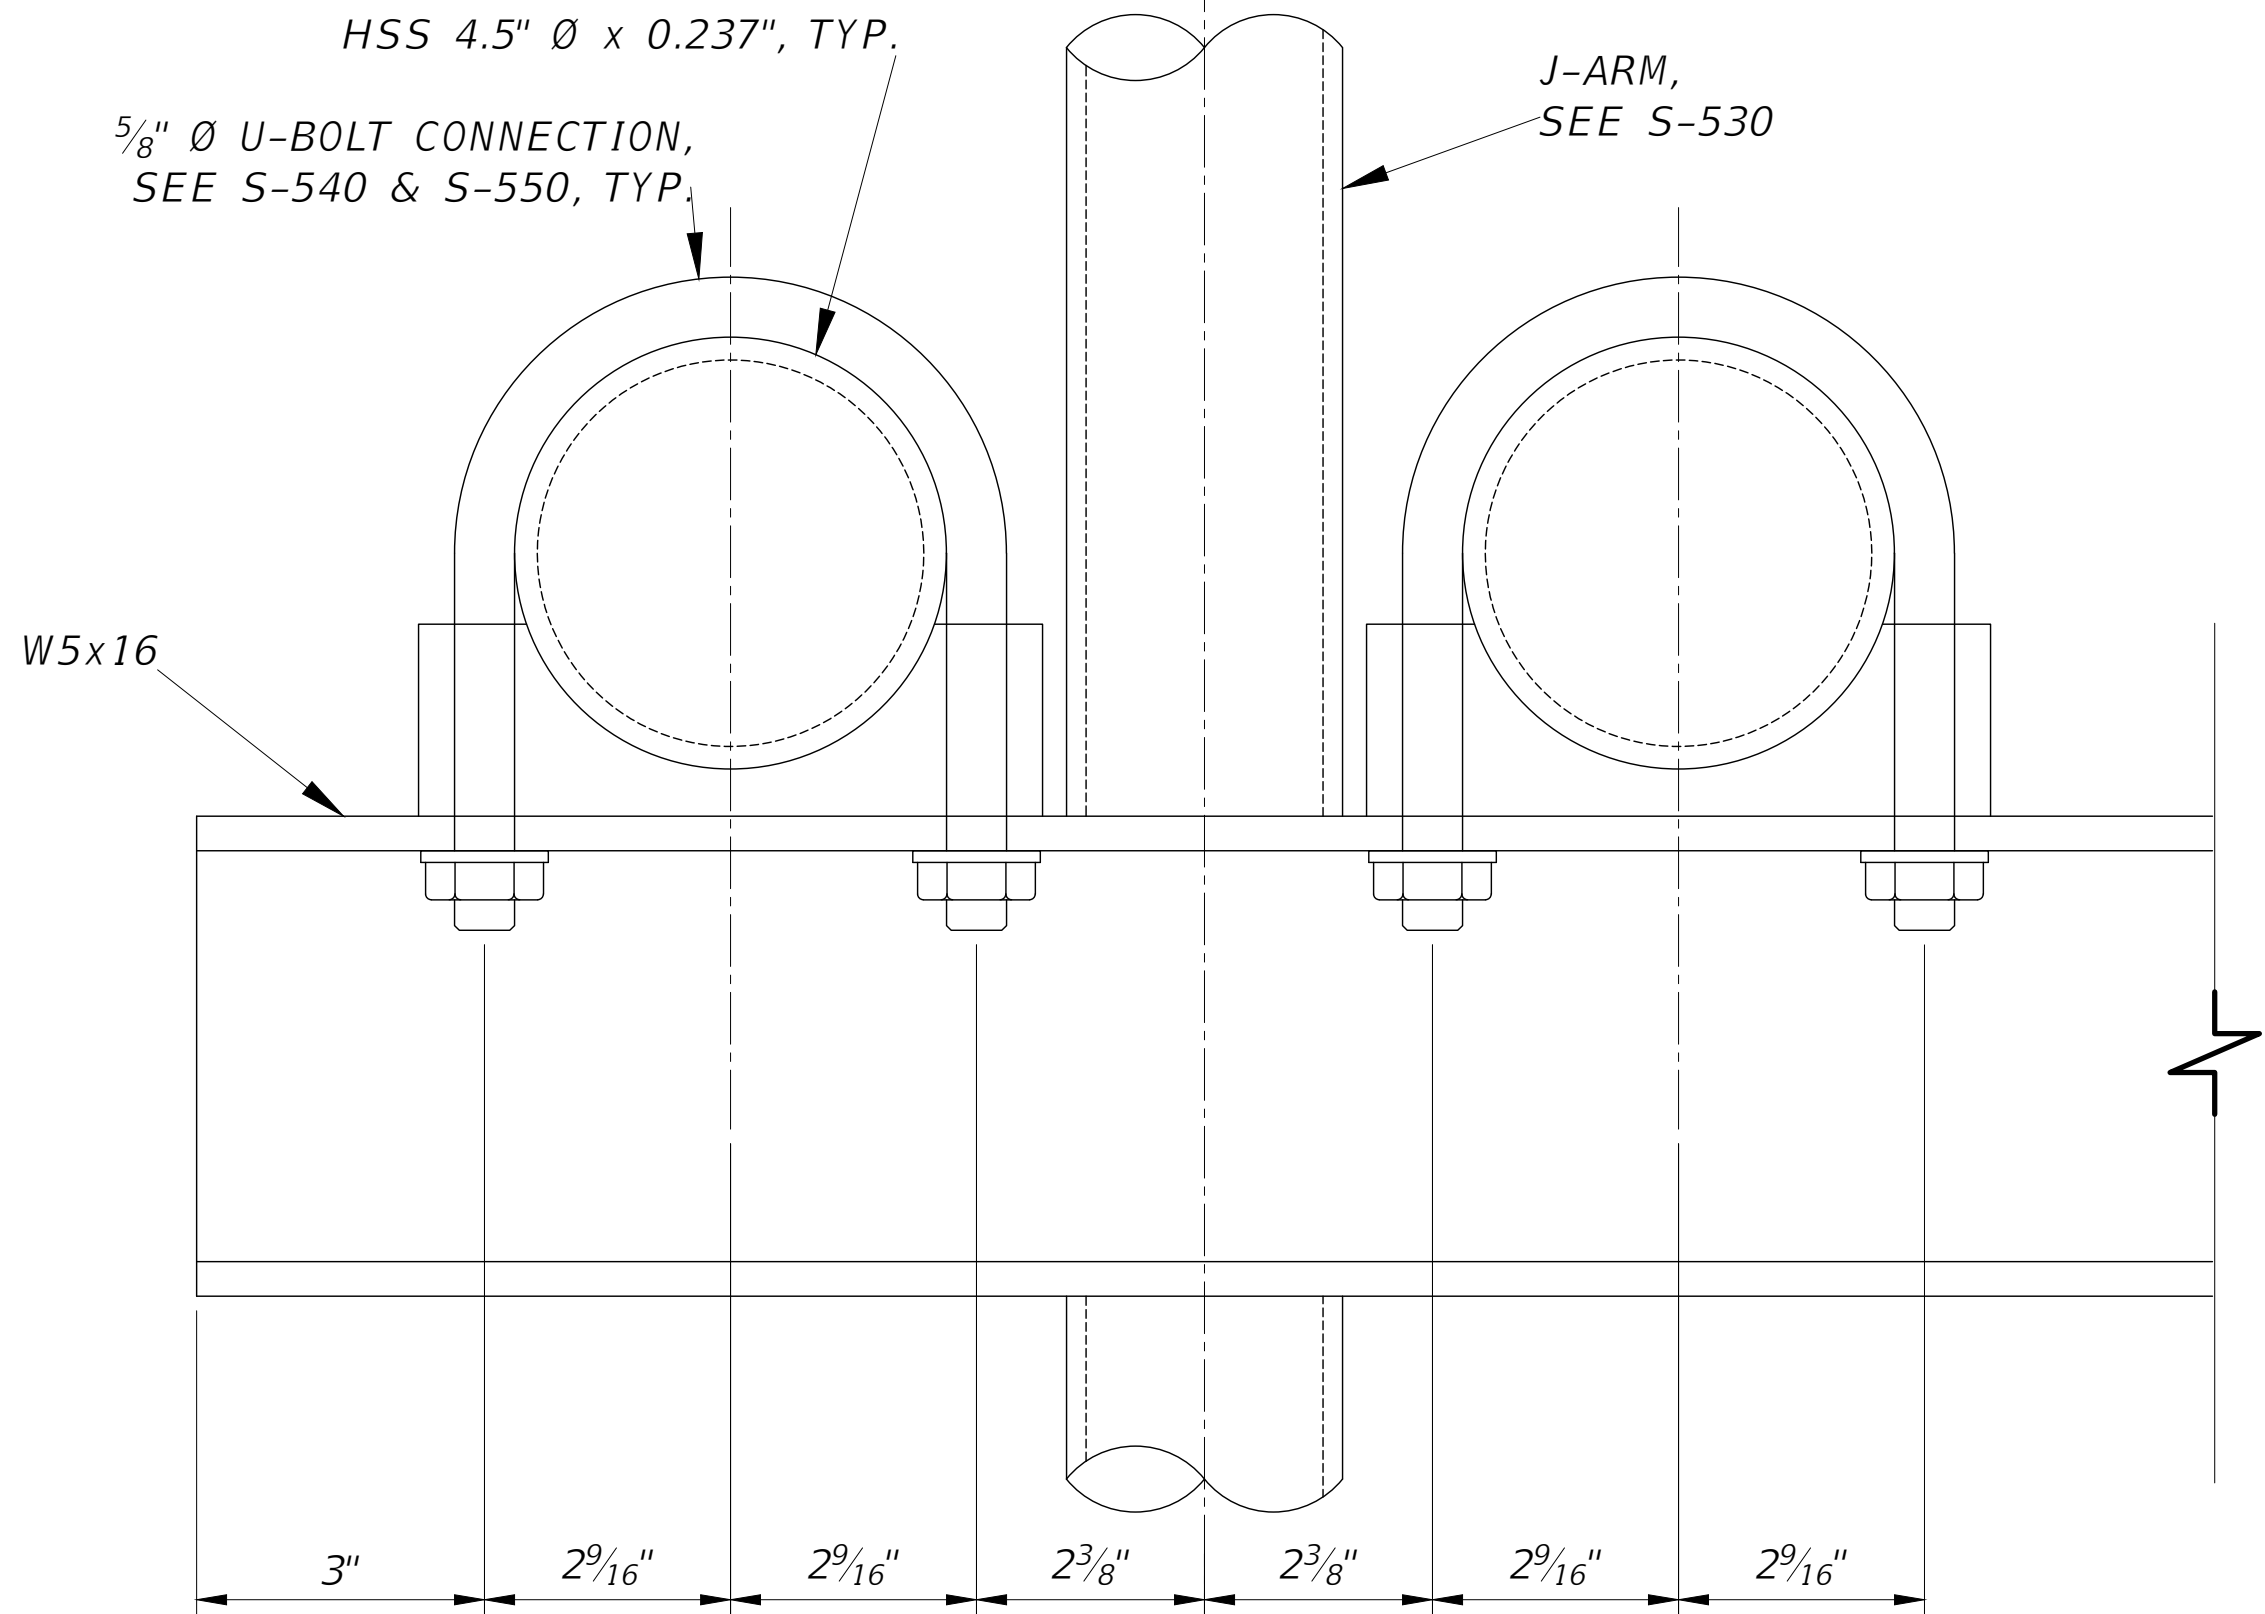

SECTION A-A

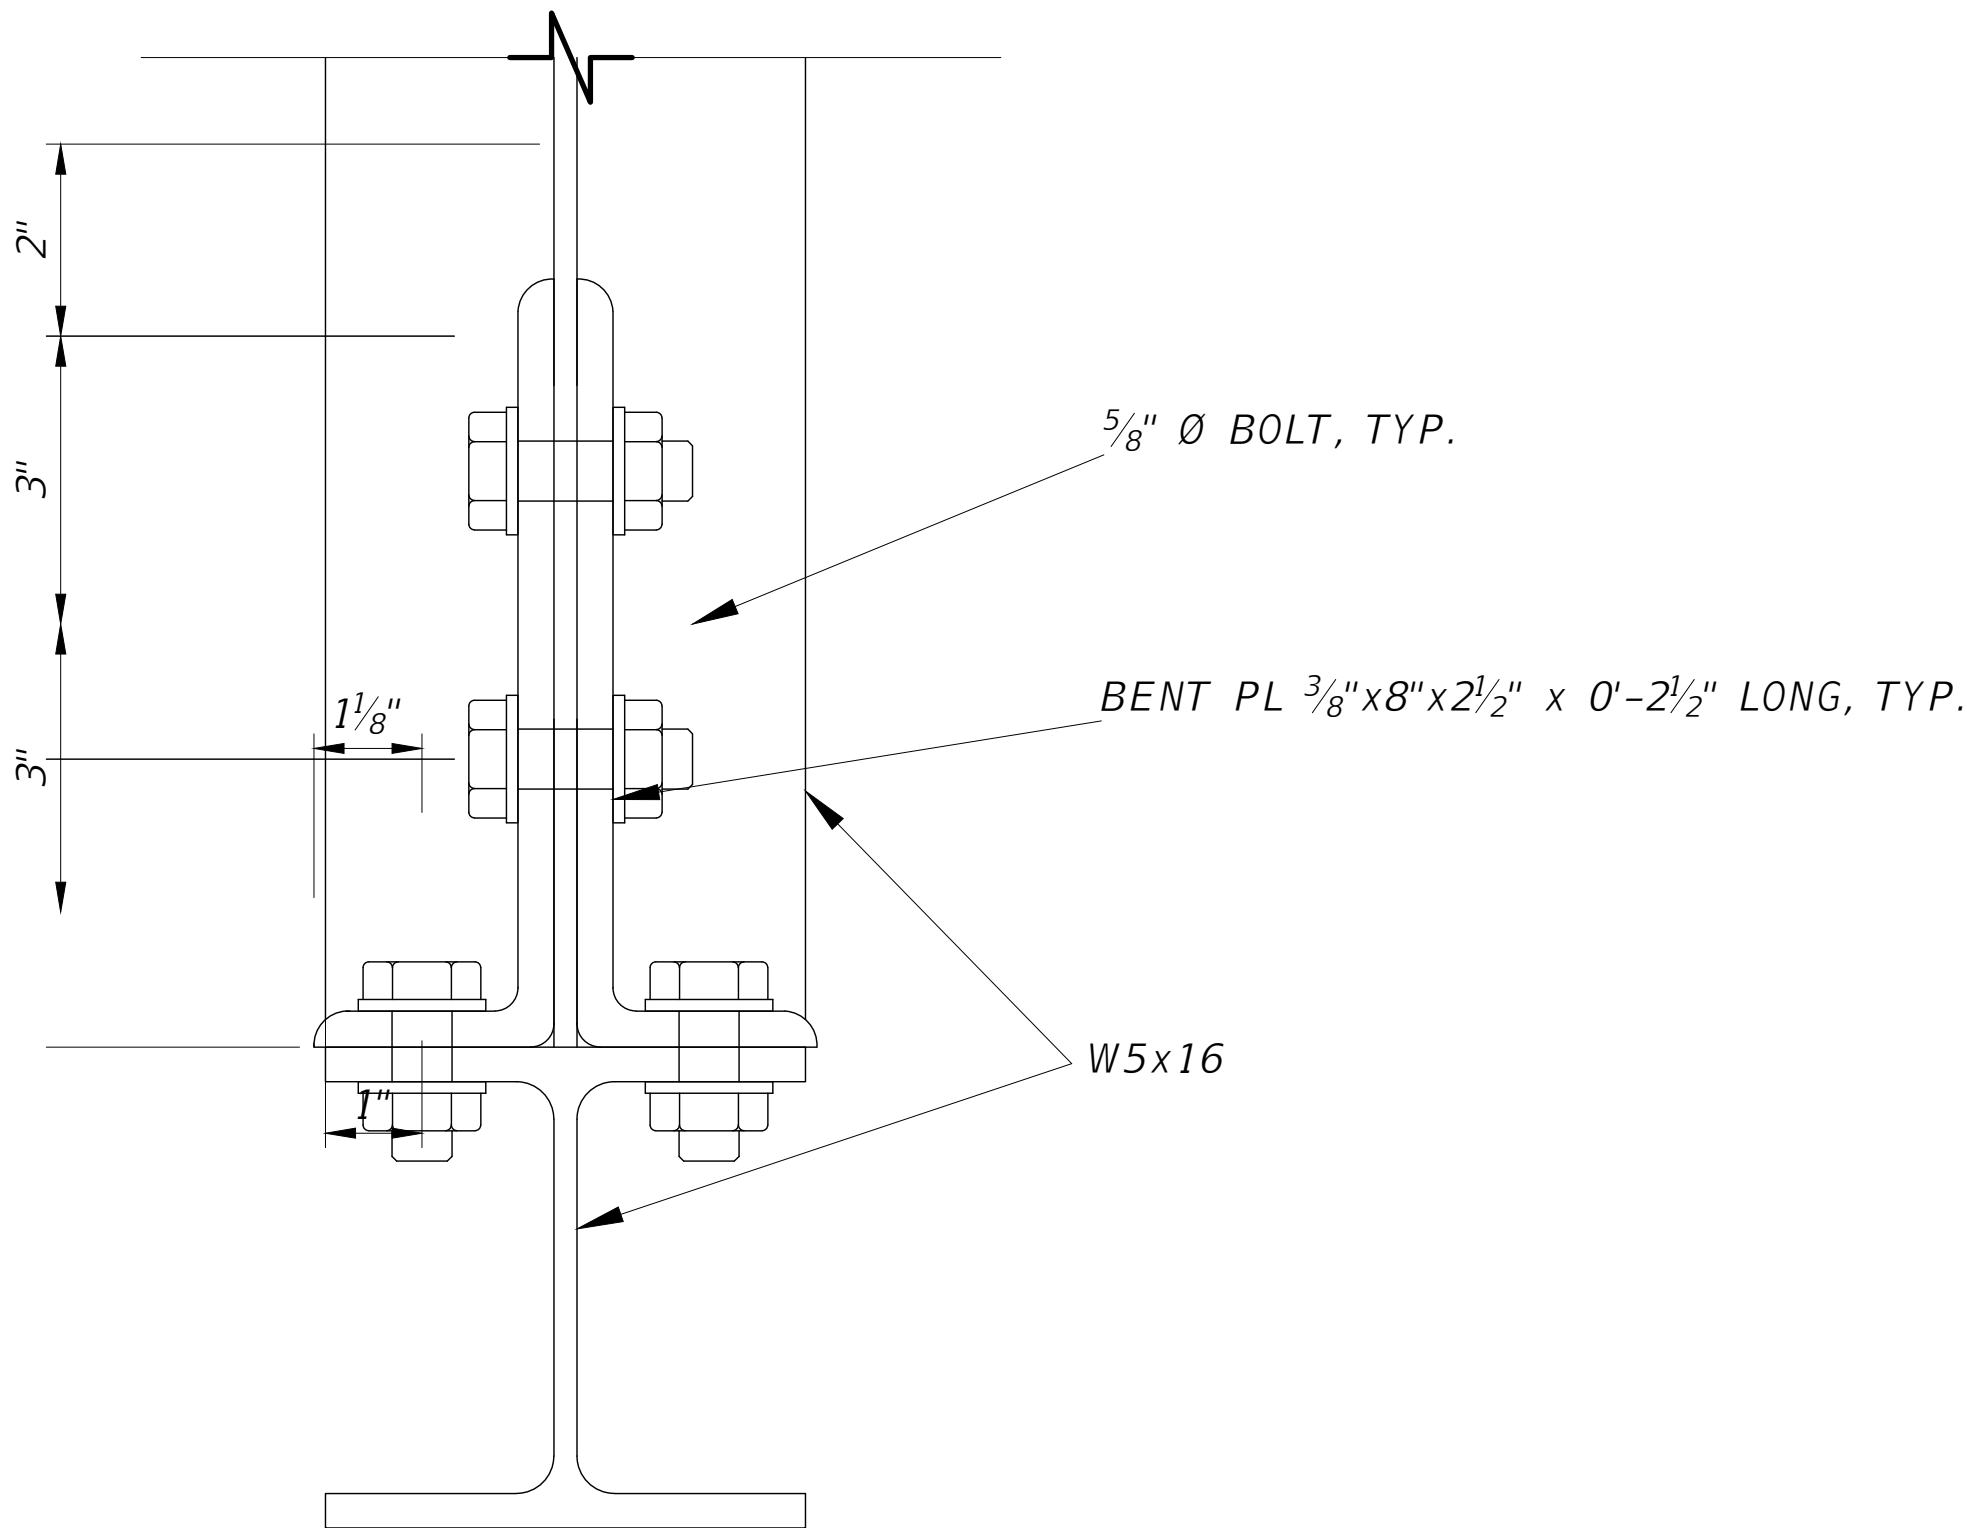

W5x16 TO W5x16 CONNECTION - SECTION

Jacobs

STRUCTURAL
GANTRY
EQUIPMENT FRAMING (2 OF 3)

PENSACOLA BEACH GATEWAY
(TOLL PLAZA REPLACEMENT AND ENHANCEMENTS)
BOARD OF COUNTY COMMISSIONERS
ESCAMBIA COUNTY, FLORIDA

NO.	DATE	DR	CHK	BY	APVD
1					
2					
DATE	SEPT 2025
PROJ	D3971300
DWG	S-521
SHEET	66 of 79

1. CONTRACTOR SHALL PROVIDE SIX SPARE HSS 4.5" Ø SUPPORT MEMBERS AND ASSOCIATED ATTACHMENT HARDWARE PER GANTRY TO THE COUNTY.




© JACOBS 2024. ALL RIGHTS RESERVED.


	I. BRAZILMEIER	J. WINKELMANN	B. ROWAN
THIS DOCUMENT, AND THE IDEAS AND DESIGNS INCORPORATED HEREIN, AS AN INSTRUMENT OF PROFESSIONAL SERVICE, IS THE PROPERTY OF			

12 0 6 1" 100% DESIGN DOCUMENTS


- NOTES:
1. SEE PLAN AND ELEVATION FOR MEMBER LOCATIONS.
 2. CONTRACTOR SHALL PROVIDE THREE SPARE J-ARMS AND ALL ASSOCIATED ATTACHMENT HARDWARE TO THE COUNTY.

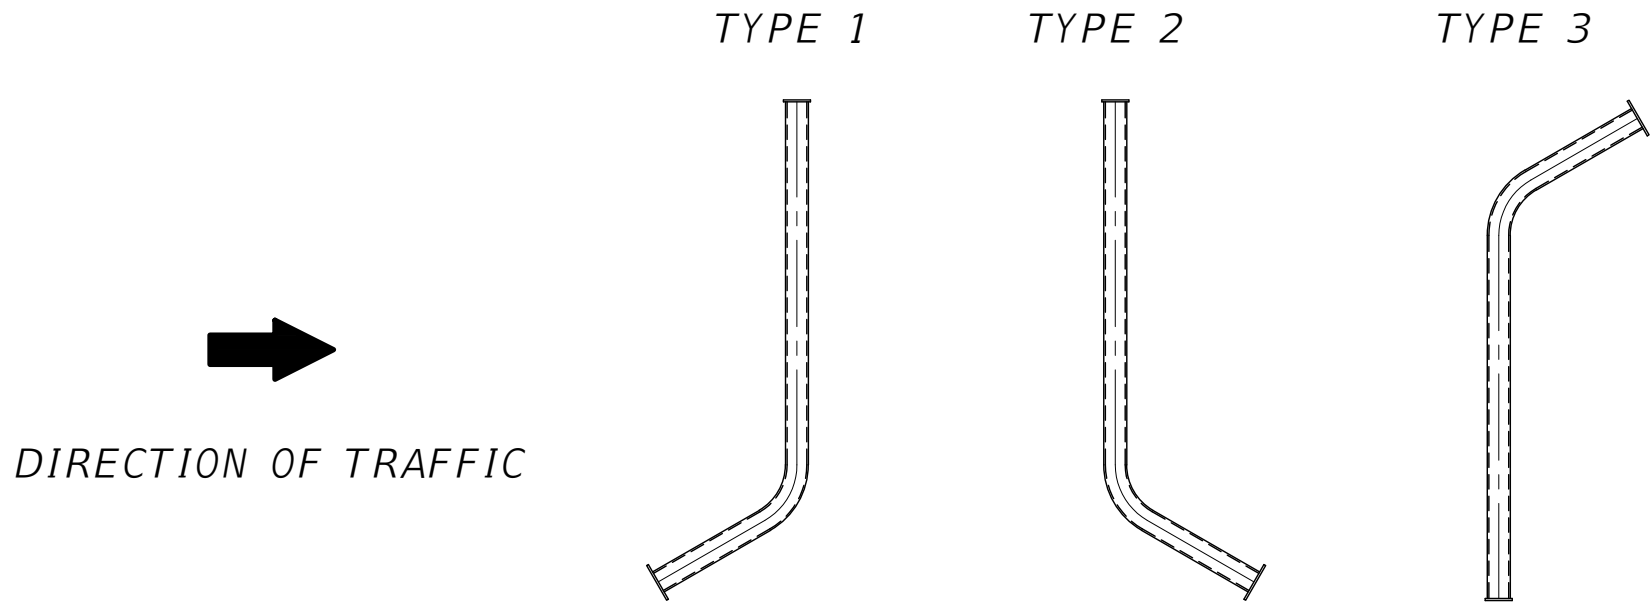


J-ARM MOUNTING POSITIONS

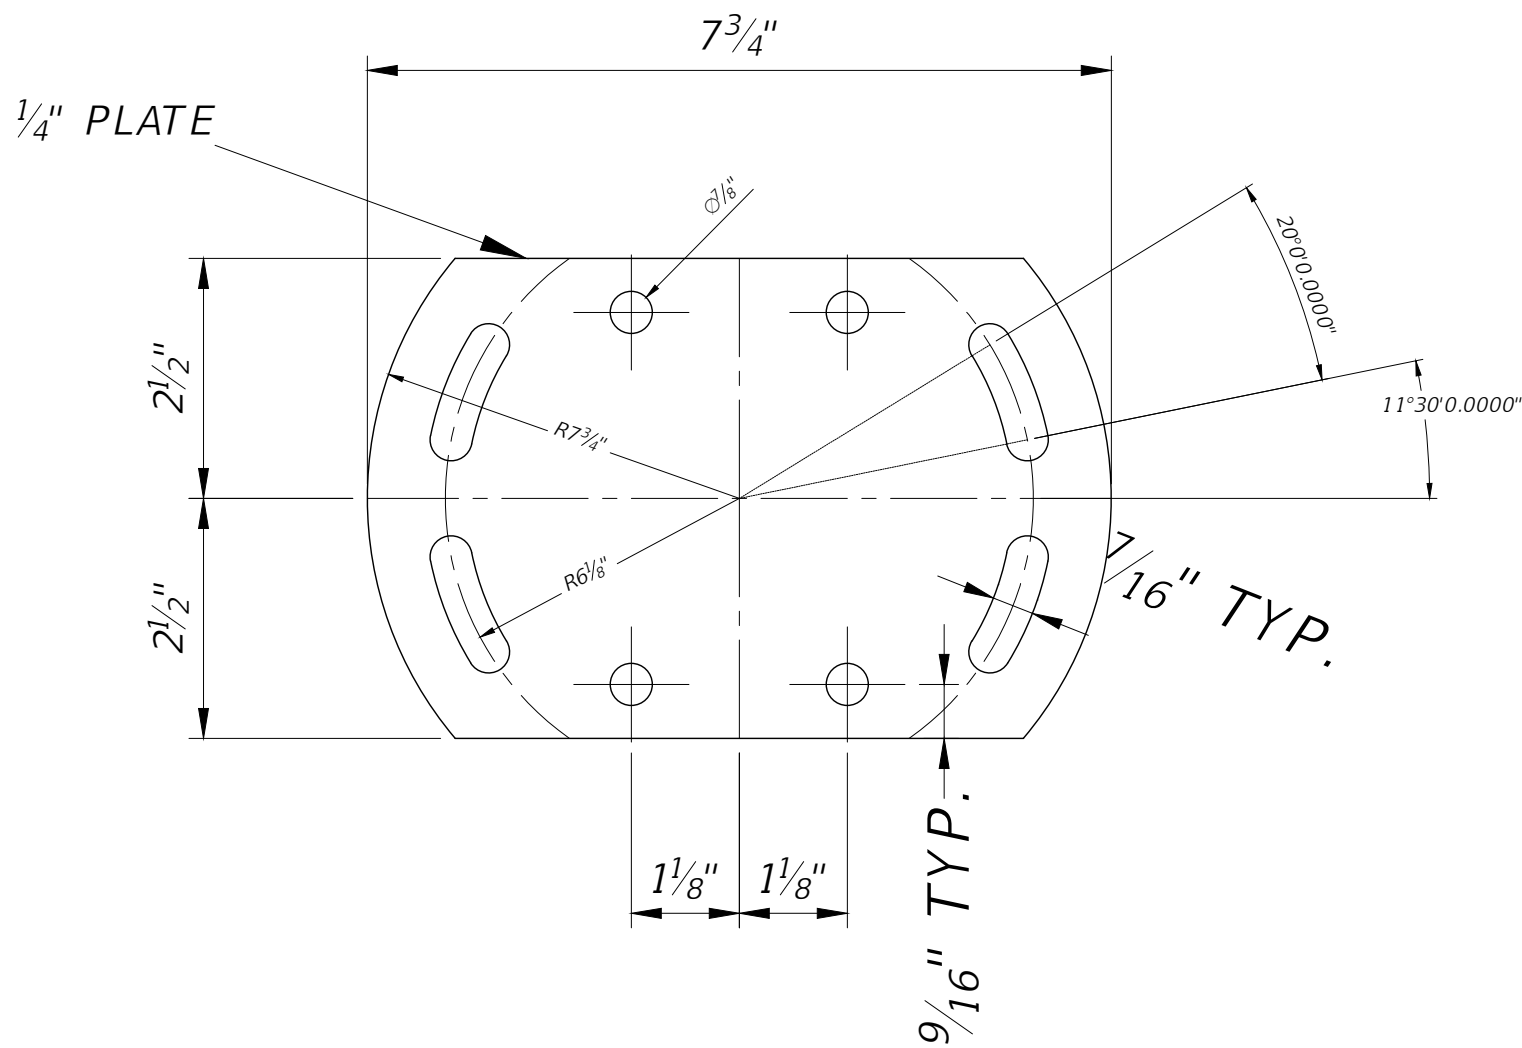

CONNECTION PLATE DETAIL

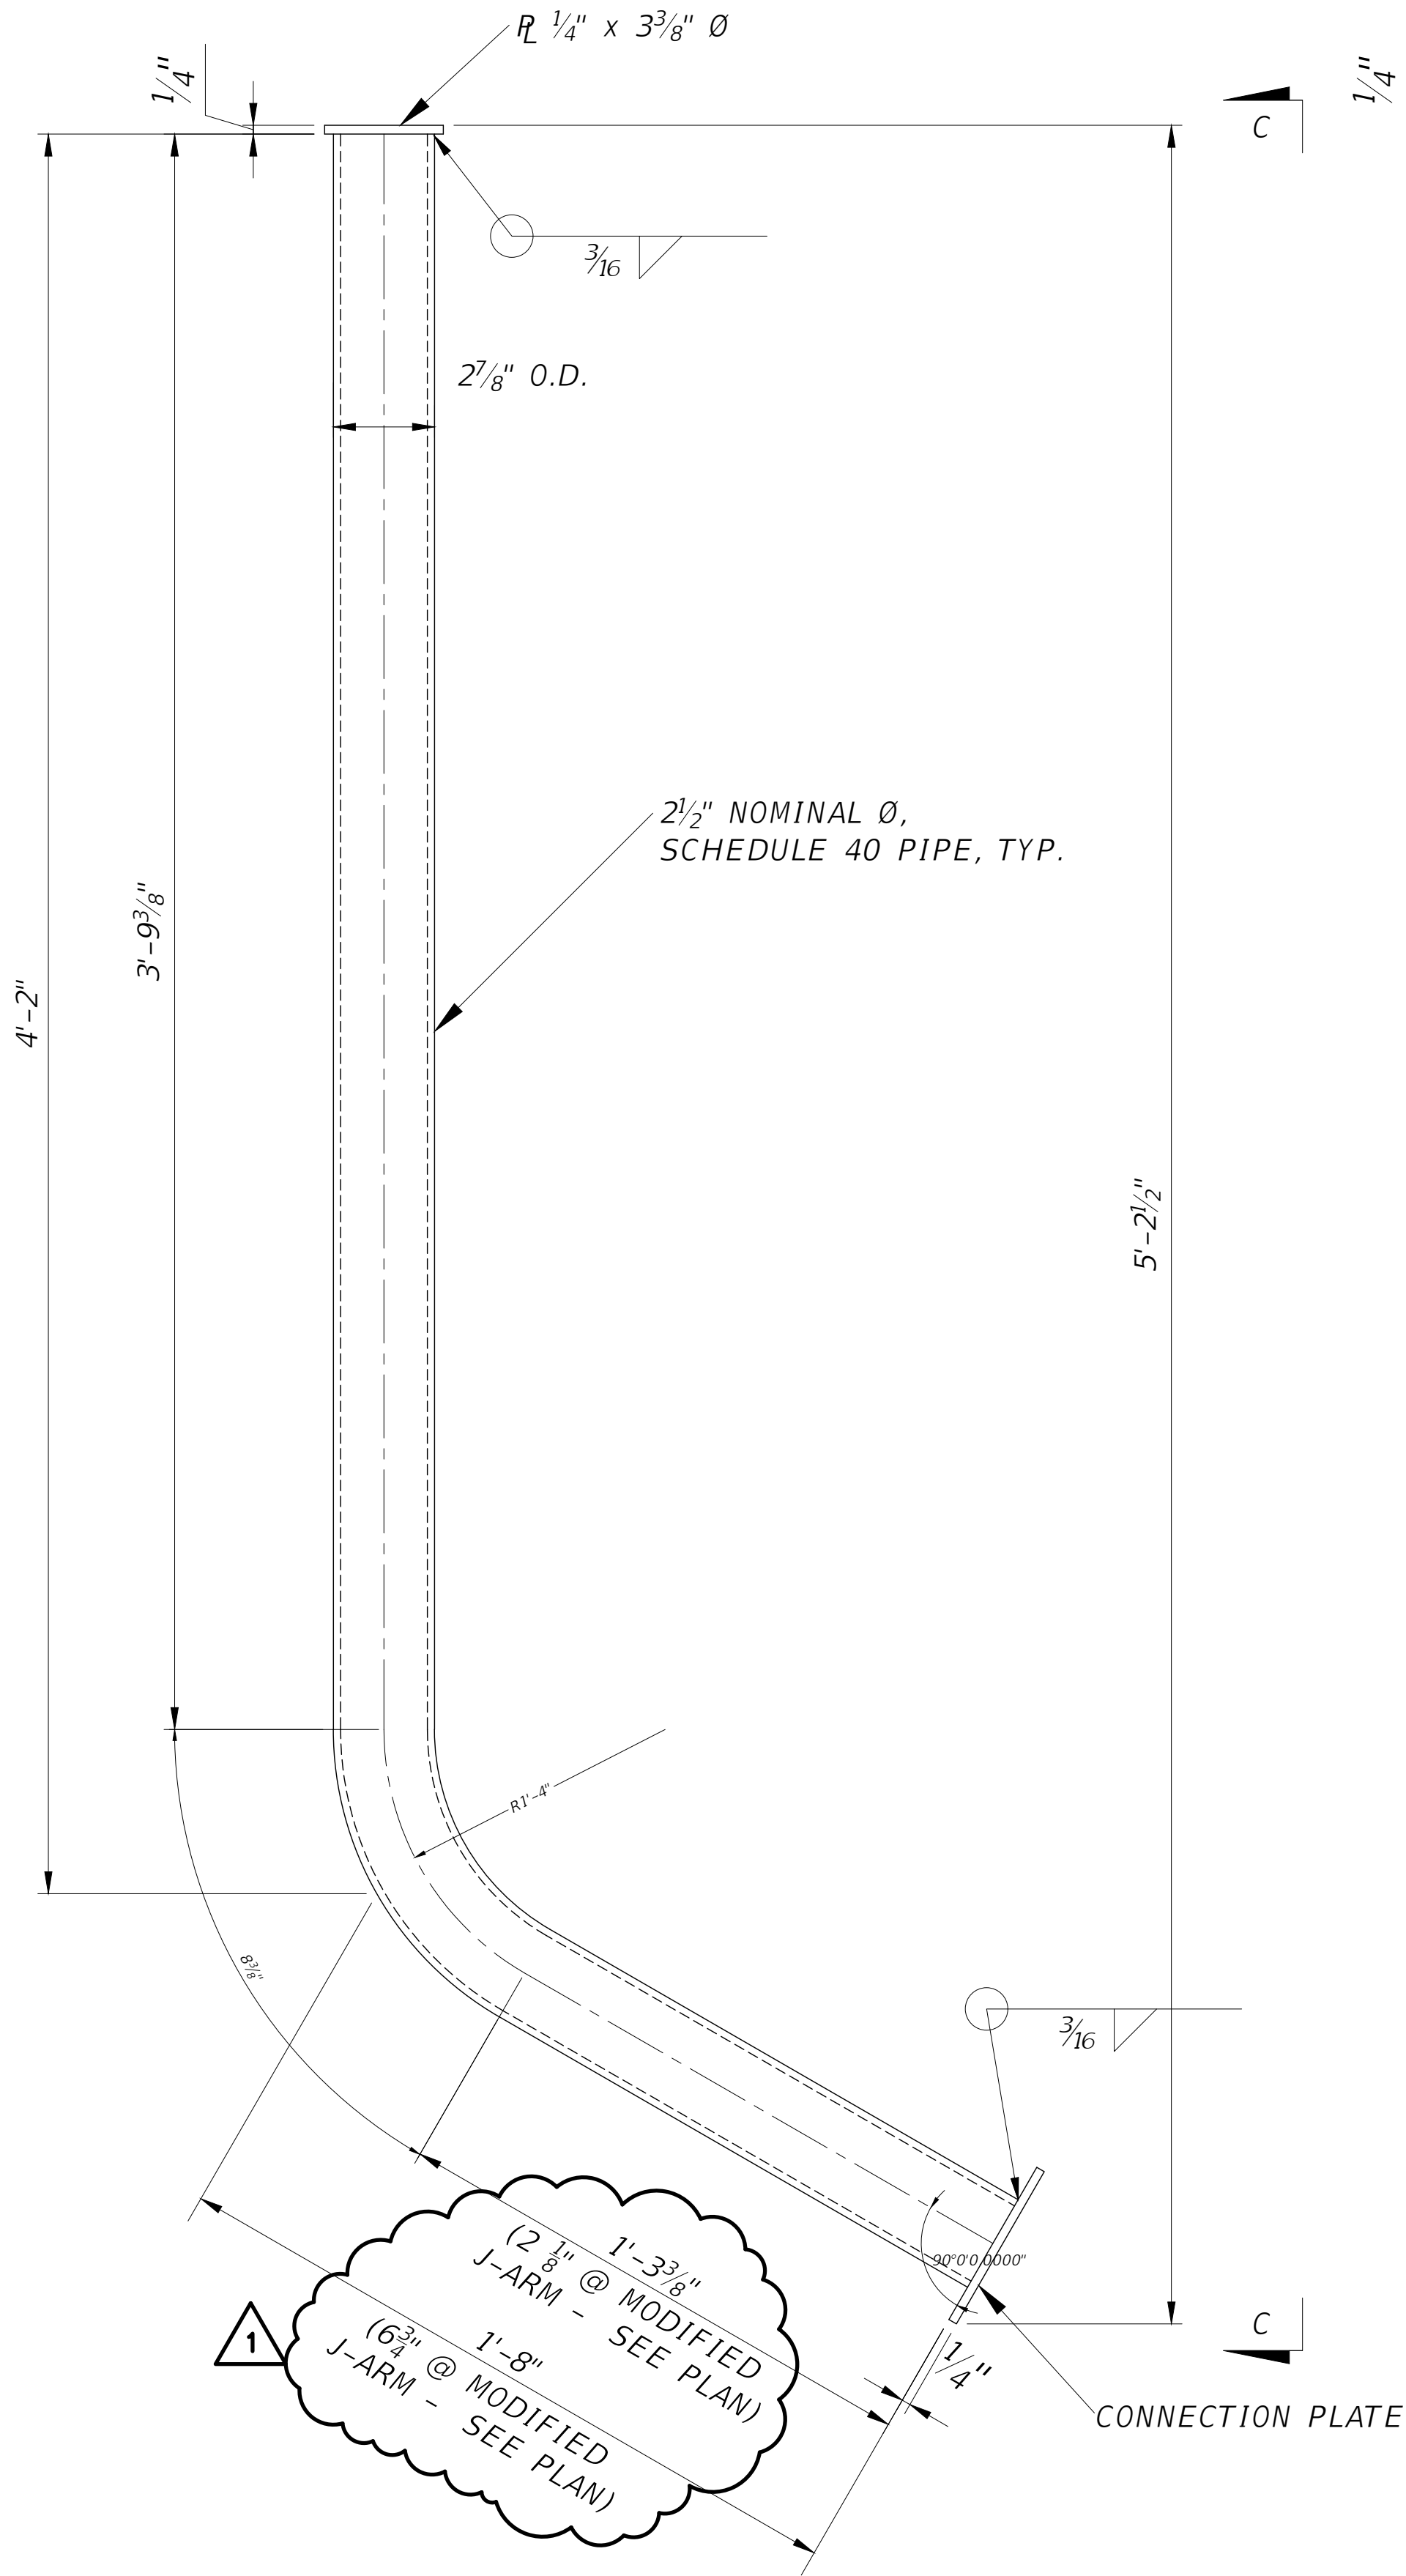

TOLL EQUIPMENT J-ARM

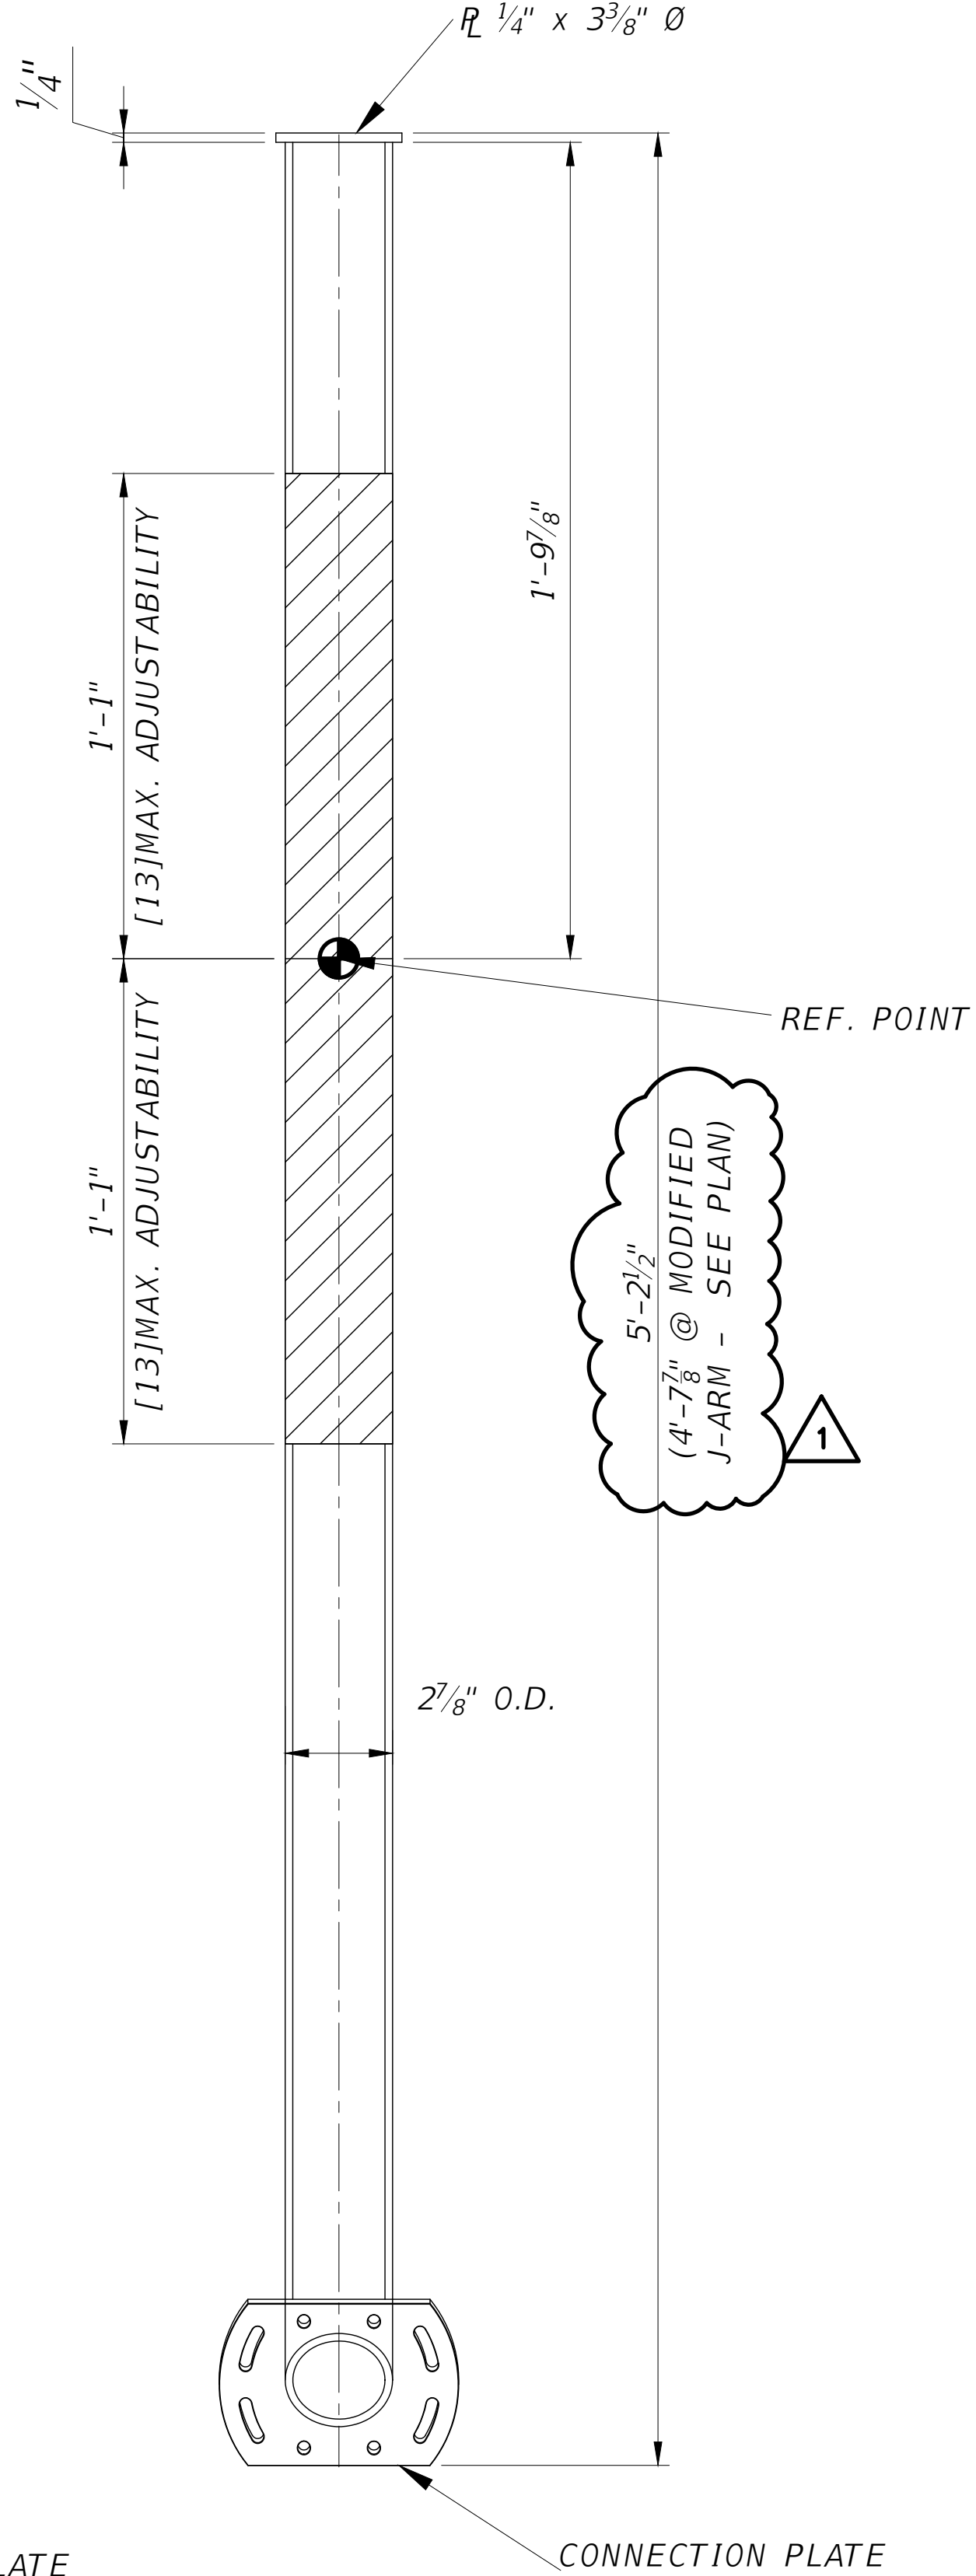

VIEW C-C

Jacobs

STRUCTURAL
GANTRY
J-ARM DETAILS (1 OF 3)

PENSACOLA BEACH GATEWAY
(TOLL PLAZA REPLACEMENT AND ENHANCEMENTS)
BOARD OF COUNTY COMMISSIONERS
ESCAMBIA COUNTY, FLORIDA

NO.	DATE	REVISION	CHK	APVD
1	10/09/25	ADDED MODIFIED J-ARM INFO FOR REVISED ITS EQUIPMENT	TLB	BY

DR	CHK	APVD
T. BRAXMEIER	J. WINKELMANN	B. ROWAN

DATE	SEPT 2025
PROJ	D3971300
DWG	S-530
SHEET	68 of 79


100% DESIGN DOCUMENTS

REUSE OF DOCUMENTS: THIS DOCUMENT, AND THE IDEAS AND DESIGNS INCORPORATED HEREIN, AS AN INSTRUMENT OF PROFESSIONAL SERVICE, IS THE PROPERTY OF JACOBS AND IS NOT TO BE USED, IN WHOLE OR IN PART, FOR ANY OTHER PROJECT WITHOUT THE WRITTEN AUTHORIZATION OF JACOBS.


© JACOBS 2024. ALL RIGHTS RESERVED.

1. SEE PLAN AND ELEVATION FOR MEMBER LOCATIONS.
2. CONTRACTOR SHALL PROVIDE THREE SPARE J-ARMS AND ALL ASSOCIATED ATTACHMENT HARDWARE TO THE COUNTY.

[illegible]

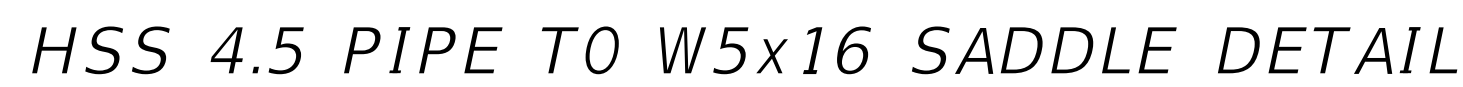

HSS 4.5 PIPE TO J-ARM PLATE SADDLE DETAIL

 VERIFY SCALE BAR IS ONE INCH ON ORIGINAL DRAWING. 0  1"	
DATE	SEPT 2025
PROJ	D3971300
DWG	S-540
SHEET	71 of 79

A

B

C

D



SADDLE TO BE ALUMINUM 6061-T6



SADDLE TO BE ALUMINUM 6061-T6


100% DESIGN DOCUMENTS

1. DATE	2. TIME	3. LOCATION	4. NAME	5. SIGNATURE	6. DATE


THIS DOCUMENT, AND THE IDEAS AND DESIGNS INCORPORATED HEREIN, AS AN INSTRUMENT OF PROFESSIONAL SERVICE, IS THE PROPERTY OF JACOBS AND IS NOT TO BE USED, IN WHOLE OR IN PART, FOR ANY OTHER PROJECT WITHOUT THE WRITTEN AUTHORIZATION OF JACOBS.

© JACOBS 2024. ALL RIGHTS RESERVED.

1. ALL DIMENSIONS ARE IN INCHES, UNLESS NOTED OTHERWISE.
2. FOR ADDITIONAL NOTES, SEE S-532

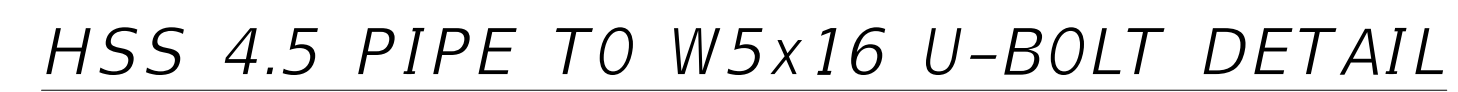[illegible]

NOTES:
1. SEE ELECTRICAL SHEETS FOR WIREWAY ATTACHMENT TO ANGLES.

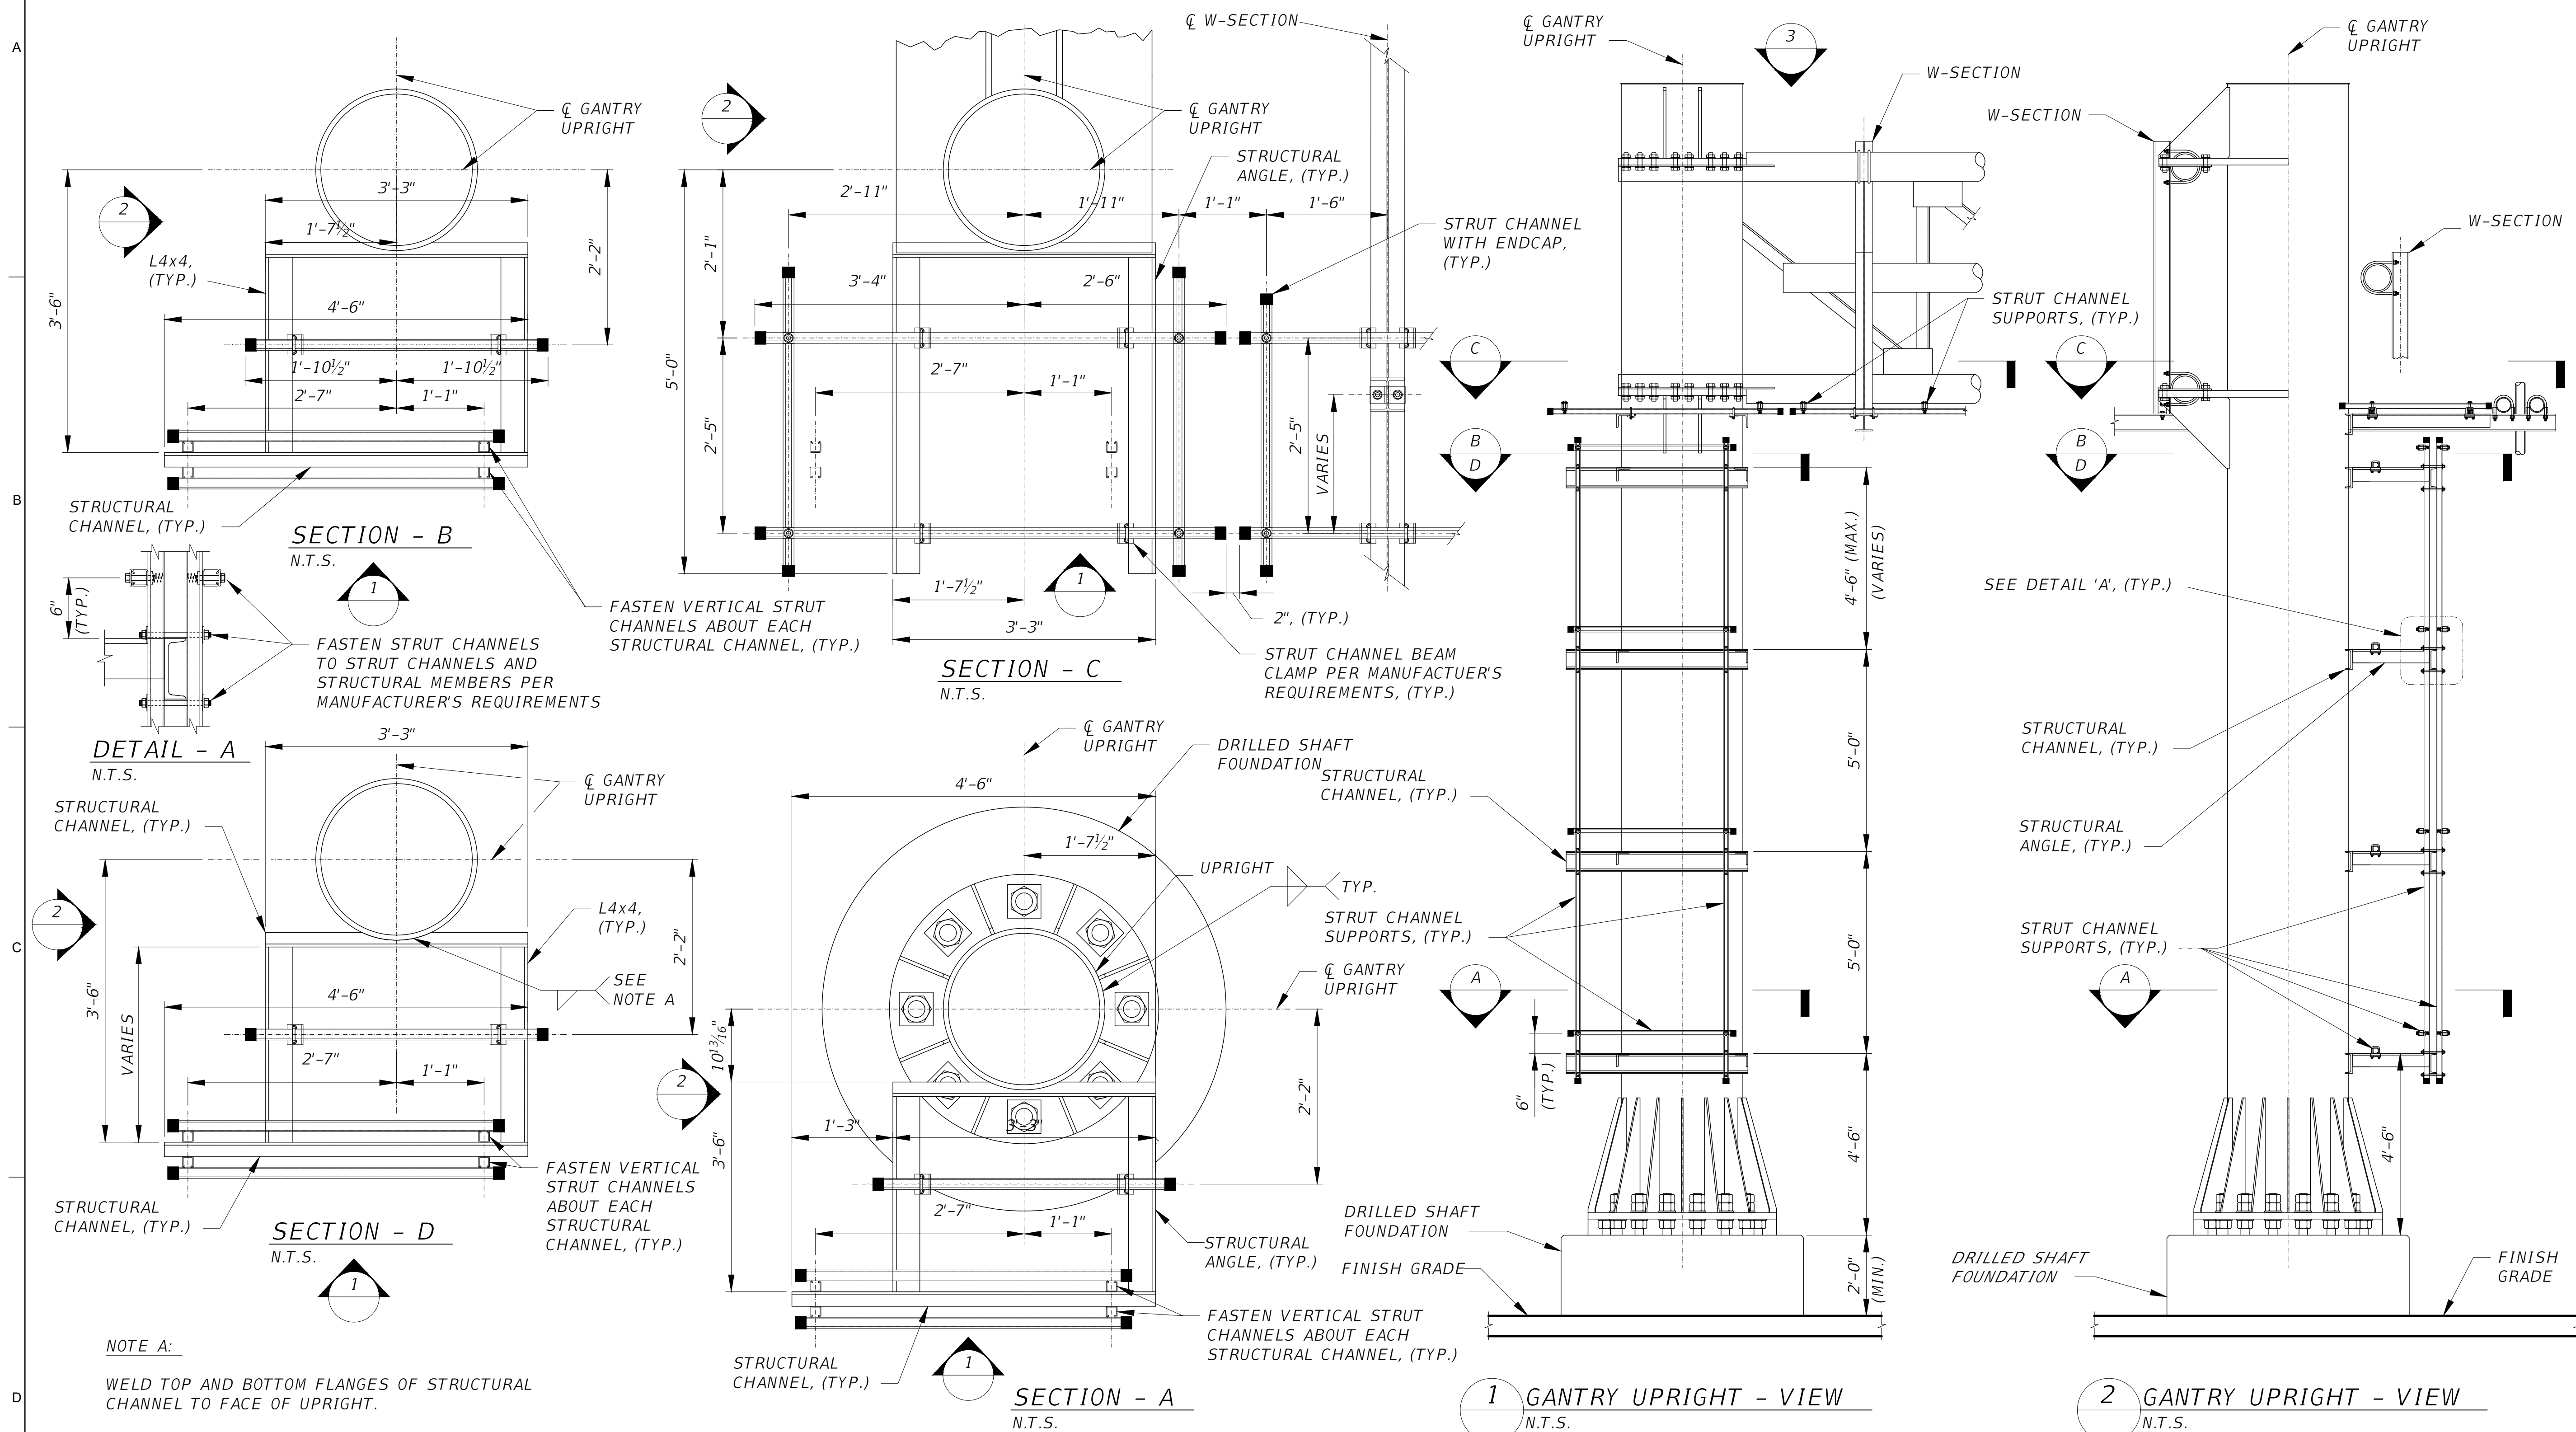

WIREWAY MOUNTING DATA TABLE	
LOCATION	ELEVATION 'A' (ft)
LEFT UPRIGHT	28.4
RIGHT UPRIGHT	28.4

VERIFY SCALE BAR IS ONE INCH ON ORIGINAL DRAWING. 	
DATE	SEPT 2025
PROJ	D3971300
DWG	S-590
SHEET	75 of 79

1

2

3

4

5

6

A

B

C

D

SPAN STRUCTURE TOLLING EQUIPMENT DATA TABLE

Table Date 01-01-11

GANTRY #	STATION	DIMENSIONS			PNLS	MEMBER SIZES										SPLICE		
		A	B	C		E	F (CHORD)		G (WEB)		H (LEFT UPRIGHT)		J (RIGHT UPRIGHT)		K (CAMBER)	SA	SB	SC
		ft	ft	ft		in	0. D. x Wall Thk. (in)		Angle (in)		0. D. x Wall Thk. (in)		0. D. x Wall Thk. (in)		in	Angle (in)	#	in
1	SEE S-100	66	20.81	23.83	9	72	5.563 x 0.375		L4x4x1/2		24.00 x 0.562		24.00 x 0.562		1/2	L5x5x1/2	6	7/8

SPAN STRUCTURE TOLLING EQUIPMENT DATA TABLE (CONT.)

Table Date 01-01-11

GANTRY #	ALTERNATE SPLICE						GUSSET PLATES																		
	PA	PB	PC	PD	PE	PF	GA	GB	GC		GD		GE		GF		GG		GH		GJ		GK		GL
	in	in	in	in	in	#	in	in	ft	in	ft	in	ft	in	ft	in	ft	in	ft	in	ft	in	ft	in	in
1	1 3/8	2	5/16	3/8	1	9	1/2	3/4	1	2-1/4	0	7	1	0	0	6	1	11	0	10-1/4	0	8-1/4	0	9-1/4	3/16

SPAN STRUCTURE TOLLING EQUIPMENT DATA TABLE (CONT.)

Table Date 01-01-11

GANTRY #	LEFT UPRIGHT CONNECTION								RIGHT UPRIGHT CONNECTION							
	LA	LB	LC	LD	LE	LF	LG	LH	RA	RB	RC	RD	RE	RF	RG	RH
	in	#	in	in	in	in	in	in	in	#	in	in	in	in	in	in
1	7/8	8	1/2	1/2	3/16	3/16	3/16	3/16	7/8	8	1/2	1/2	3/16	3/16	3/16	3/16

SPAN STRUCTURE TOLLING EQUIPMENT DATA TABLE (CONT.)

Table Date 01-01-11

GANTRY #	LEFT BASE CONNECTION										RIGHT BASE CONNECTION									
	BA	BB	BC	BD	BE		BF	BG	BH	BJ	CA	CB	CC	CD	CE		CF	CG	CH	CJ
	in	#	in	in	ft	in	in	in	in	in	in	#	in	in	ft	in	in	in	in	in
1	2-1/4	8	2	3/8	2	7	5/16	5/16	5/16	3/16	2-1/4	8	2	1/2	2	7	5/16	5/16	3/8	3/16

SPAN STRUCTURE TOLLING EQUIPMENT DATA TABLE (CONT.)

Table Date 01-01-11

GANTRY #	LEFT DRILLED SHAFT								RIGHT DRILLED SHAFT									
	DA		DB		DC		DD	DE	FA		FB		FC		FD	FE	DF	FF
	ft	in	ft	in	# / size	#	in	ft	in	ft	in	# / size	#	in	#	in	in	in
1	19	0	5	0	19 #11	12	8	20	0	5	0	19 #11	12	8	12	8	45	45

NOTES:

1. Work these Data Tables with Index 700-041.

2. Design Wind Speed = 173 mph

3. Erection is the Contractor's responsibility. To facilitate erection, the Contractor should consider using two vertical lift points, each located near a panel point approximately 20 to 25% of the truss length from each end.

4. 'DC' and 'FC' shall include quantity and size of reinforcing steel.

FOUNDATION NOTES:

1. Soil borings performed by Larry M. Jacobs and Associates, Inc. See Letter Report of Geotechnical Exploration, LMJ File # 25-227, dated August 13, 2025.

2. The estimated soil parameters used in design of foundations:

- Right Drilled Shaft: Φ = 28°, γ= 55 pcf

- Left Drilled Shaft: Φ = 28°, γ= 55 pcf

STRUCTURAL GANTRY STRUCTURE DATA TABLES

VERIFY SCALE

BAR IS ONE INCH ON ORIGINAL DRAWING.

DATE SEPT 2025

PROJ D3971300

DWG S-600

SHEET 76 of 79


JACOBS

100% DESIGN DOCUMENTS


REUSE OF DOCUMENTS: THIS DOCUMENT, AND THE IDEAS AND DESIGNS INCORPORATED HEREIN, AS AN INSTRUMENT OF PROFESSIONAL SERVICE, IS THE PROPERTY OF JACOBS AND IS NOT TO BE USED, IN WHOLE OR IN PART, FOR ANY OTHER PROJECT WITHOUT THE WRITTEN AUTHORIZATION OF JACOBS.

© JACOBS 2024. ALL RIGHTS RESERVED.

MODIFIED FDOT STANDARD INDEX 700-041
BASE PLATE CONNECTION - ELEVATION

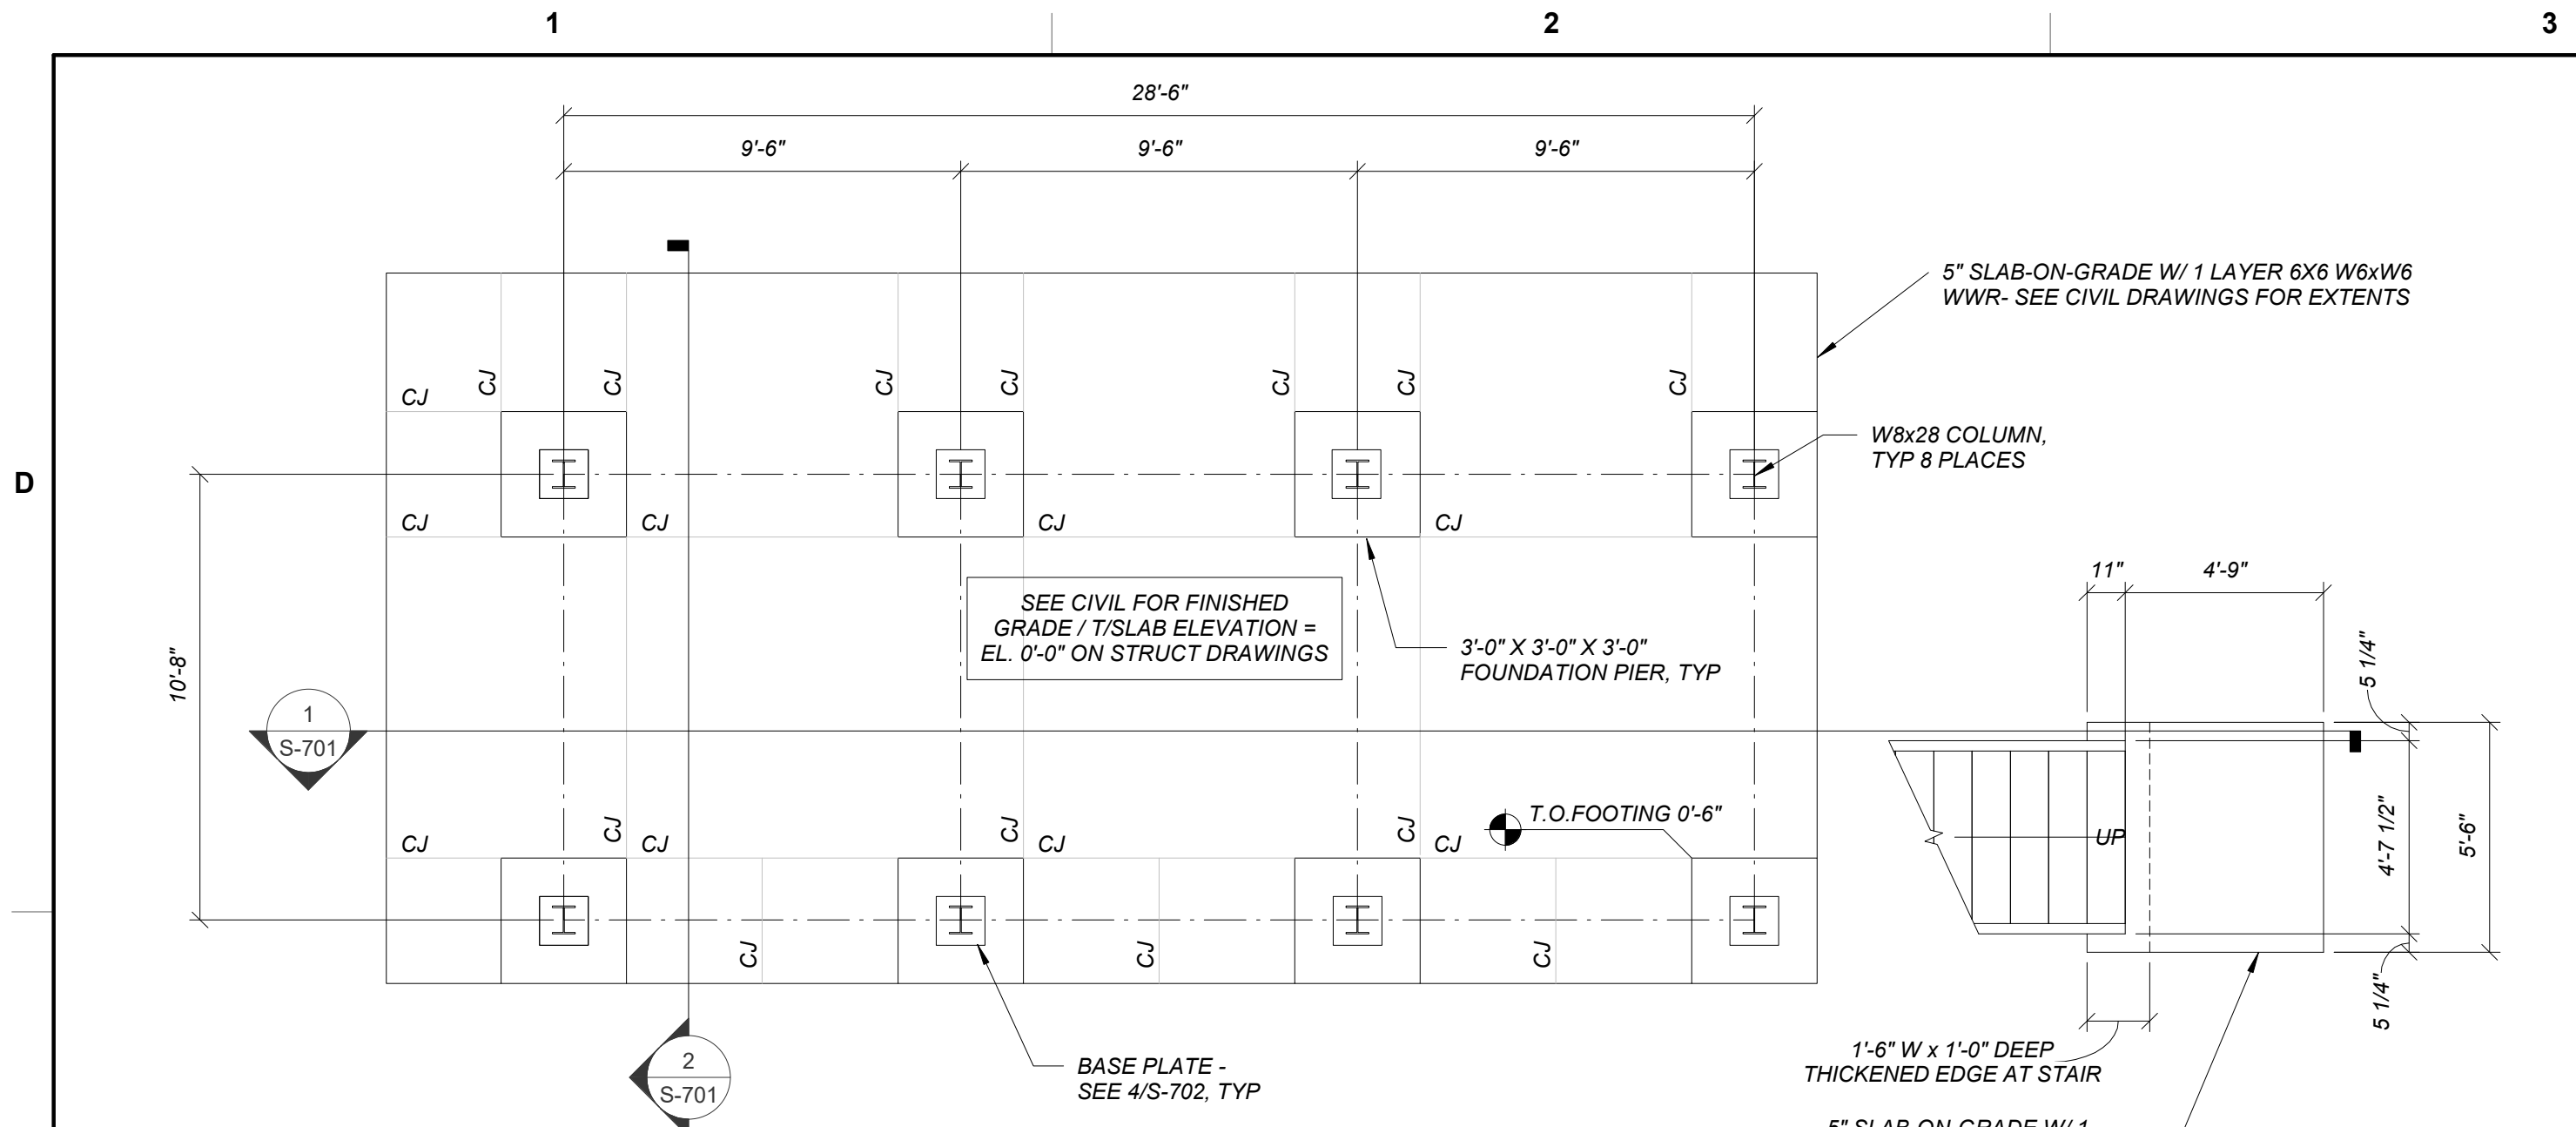

1 FOUNDATION PLAN
1/4" = 1'-0"

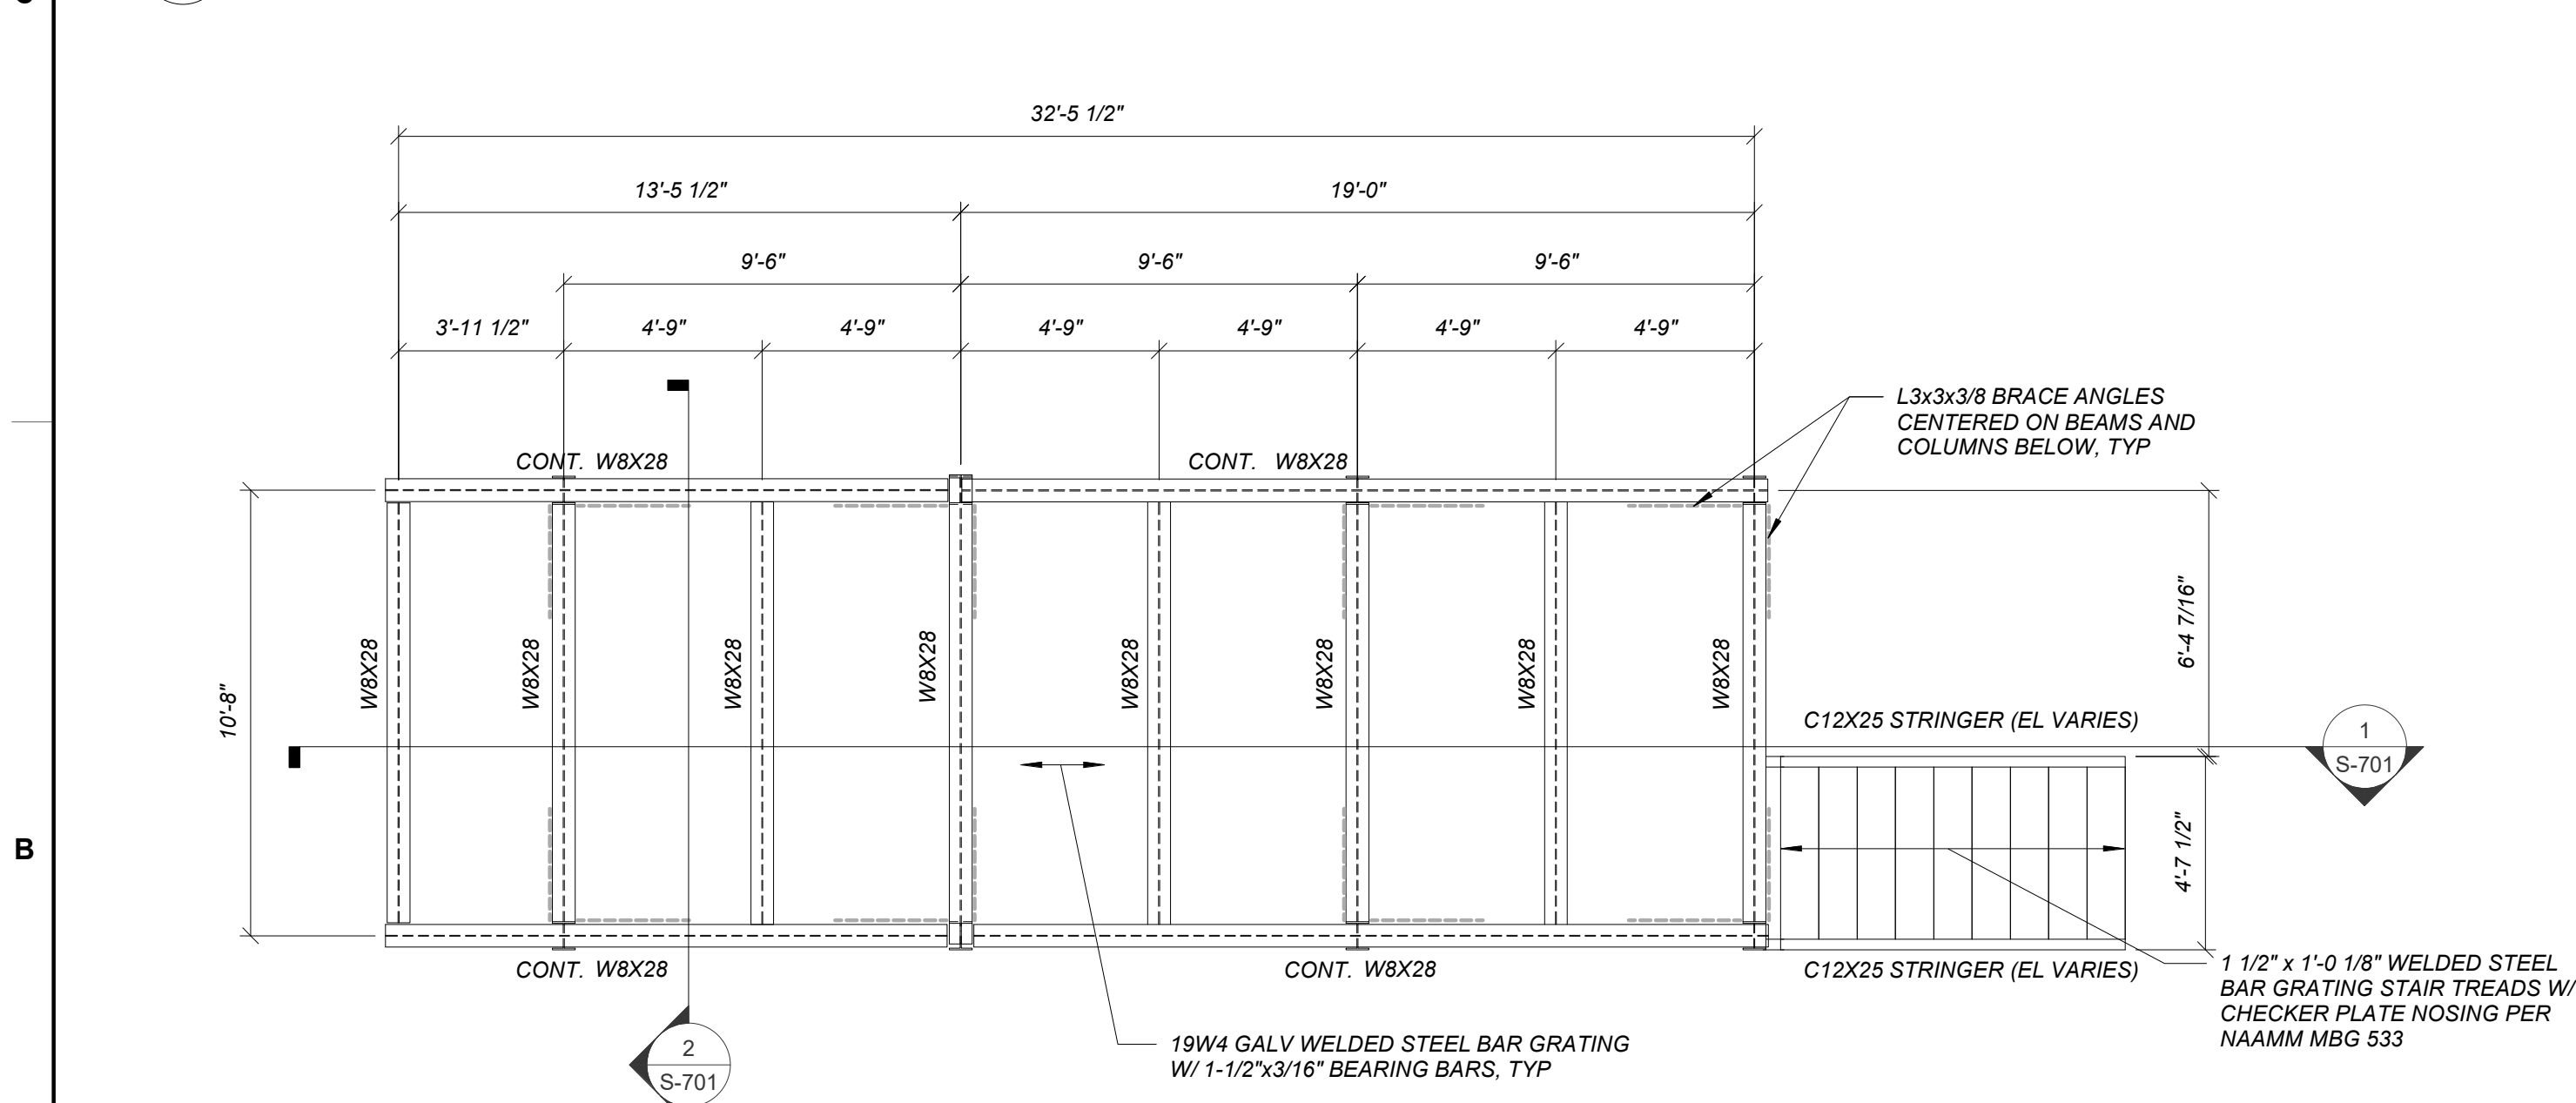

2 FRAMING PLAN
1/4" = 1'-0"



3 TYPICAL ITS POLE DETAIL
NTS

EQUIPMENT PLATFORM STRUCTURAL GENERAL NOTES

DESIGN CODES

- 2023 Florida Building Code (FBC)
- ASCE 7-22 Minimum Design Loads For Buildings and Other Structures
- ACI 318-19 Building Code Requirements for Structural Concrete and Commentary
- AISC Steel Construction Manual, 15th Edition
- Florida Department of Transportation Standard Plans FY 2025-26
- Florida Department of Transportation Standard Specifications for Road and Bridge Construction FY 2025-26
- Other Work not specifically addressed in Florida Department of Transportation Standards must be performed in conformance with the Technical Special Provisions

DESIGN LOADS

- Dead Loads
 - Welded Steel Bar Grating - 12 psf
 - Conduit / Misc Equipment - 10 psf
 - Equipment Cabinet - 2000 lbs
- Live Loads
 - Platform - 125 psf
- Wind Loads
 - Risk Category - I
 - Ultimate Design Wind Speed, V_{ULT} - 173 mph
 - Nominal Design Wind Speed, V_{ASD} - 134 mph
 - Exposure Category - C
 - Enclosure Classification - Open

GENERAL REQUIREMENTS

- All dimensions, elevations, and existing conditions shall be field verified prior to start of construction. Notify Engineer of any discrepancies, inconsistencies or other items requiring clarification.
- Coordinate piping, conduits, and other work of other disciplines embedded or passing through openings in concrete or structural steel Work items with appropriate specialty subcontractors, shop drawings, and drawings of other disciplines prior to placement of concrete reinforcement, pouring of cast-in-place concrete, or erection of steel.
- Coordinate Work shown on Structural drawings with Civil, Roadway, ITS, and other disciplines for locations of drains, slopes, sleeve requirements, anchor bolts, blockouts, etc. Notify Engineer of any discrepancies, inconsistencies or other items requiring clarification prior to proceeding with the Work.
- Do not scale Structural drawings.
- Shop drawings must be prepared and submitted for review and approval by the Engineer prior to commencement of fabrication and/or construction of the following:
 - Steel reinforcement for concrete construction
 - Structural Steel
 - Miscellaneous Steel items, bar gratings, stairs and railings, etc.
 - Concrete Mix Design
 - Precast Concrete ITS poles, including design analysis data accounting for standard and additional loading requirements, signed and sealed by pole manufacturer's Professional Engineer licensed in the State of Florida.
- Design and implementation of dewatering systems is the sole responsibility of the contractor as part of the Means & Methods of Construction. Develop and maintain all necessary precautionary measures to prevent uplift or flotation of structures and other items of the Work until all backfill has been placed and compacted.
- Verify & coordinate all underground utilities prior to commencement of the Work. Protect existing utilities throughout the performance of all excavation and construction activities.
- Do not cut structural members for pipes, ducts, etc., unless otherwise noted. Obtain prior approval for installation of any pipes, conduits, ducts, etc. Notify the Engineer when drawings of other disciplines show openings, pockets, etc. not shown on the structural drawings, but which are in conflict with structural members.
- Work shown on these drawings represent the finished structure. The Contractor is solely responsible for all Means & Methods of Construction, including, but not limited to, the design & implementation of all shoring, temporary bracing, temporary lateral bracing, excavation bracing & shoring, formwork, scaffolding, etc. Qualified Professional Engineers licensed in the state of Florida and working in the employ of the Contractor shall be utilized for the design of such systems and associated components.

FOUNDATIONS

- Shallow foundations supporting the equipment platform are designed based upon a presumptive allowable bearing pressure of 2000 psf. All site preparation and compaction must be performed under the direction of a qualified Professional Geotechnical Engineer.
- Fill materials shall conform to FDOT Standard Specification 455-30.
- Place fill in level lifts not exceeding 6 inches in thickness prior to compaction. Compact each lift to at least 95 percent of the modified Proctor maximum dry density (FM 1-T180, Method D). Fill & compaction operations shall continue in lifts until final subgrade elevations are achieved.
- Excavate, fill and compact subgrade to a depth of at least 2 feet below the proposed bottom of footing elevation and for a minimum of 2 feet horizontally beyond the edge of footing in all directions. Compact fill to a minimum of 95 percent of the modified Proctor maximum dry density (FM 1-T180, Method D).

CONCRETE

- Concrete work at equipment platform shall be in accordance with ACI 301-20.
- Provide cast-in-place concrete per the following:

CAST-IN-PLACE CONCRETE PROPERTIES				
LOCATION	MIN 28-DAY COMPRESSIVE STRENGTH	SLUMP	MAXIMUM WATER/CEMENT RATIO	MAXIMUM AGGREGATE SIZE
FOUNDATIONS	4000 PSI	4" +/- 1"	0.45	3/4"
SLAB-ON-GRADE	4000 PSI	4" MAX	0.45	3/4"

- Pea rock pump mixes shall not be permitted.
- Submit Concrete Mix Designs for review and approval per the following:
 - Clearly label each mix to indicate intended location (footings, slab-on-grade, etc.)
 - Design and document proposed mix designs in accordance with ACI 301-20. Include all supporting data for each mix, clearly labeled.
 - Submit separate mix designs for each class of concrete to be provided.
- Engage a certified Testing Agency to perform Industry Standard Testing including slump tests, placement temperature, strength tests, etc. to ensure conformance with plans and specifications. Submit test results to Escambia County and Engineer.
- Admixtures for cast-in-place concrete shall be in accordance with ACI 301-20 and ACI 318-19. Admixtures containing chlorides shall not be permitted.
- Provide 1/2-inch chamfered edge at all exposed corners unless noted otherwise.
- Provide sufficient vibration for consolidation without segregation and implement temperature control measures as required to ensure soundness & mitigate deficiencies.
- Repair surface defects, including spalls, popouts, honeycombs, rock pockets, crazing, and cracks in excess of 0.01 inch wide or that penetrate to reinforcement or completely through unreinforced sections regardless of width.
 - Repair defective areas, except random cracks and single holes 1 inch or less in diameter, by cutting out and replacing with fresh concrete.
 - Remove defective areas with clean, square cuts, and expose steel reinforcement with at least a 3/4-inch clearance all around.
 - Dampen concrete surfaces in contact with patching concrete and apply bonding agent.
 - Mix patching concrete of same materials and mixture as original concrete, except without coarse aggregate.
 - Place, compact, and finish to blend with adjacent finished concrete.
 - Cure in same manner as adjacent concrete.
 - Repair random cracks and single holes 1 inch or less in diameter with patching mortar.
 - Groove top of cracks and cut out holes to sound concrete, and clean off dust, dirt, and loose particles.
 - Dampen cleaned concrete surfaces and apply bonding agent.
 - Place patching mortar before bonding agent has dried.
 - Compact patching mortar and finish to match adjacent concrete.
 - Keep patched area continuously moist for at least 72 hours.
 - Perform structural repairs of concrete, subject to Engineer's approval, using epoxy adhesive and patching mortar.


CONCRETE REINFORCEMENT

- Deformed bar reinforcement for concrete shall conform to ASTM, Grade 60. Welded wire reinforcement shall conform to ASTM A1064 and fabricated in flat sheets. All reinforcement for concrete shall be domestically produced.
- Place reinforcement with bar supports per CRSI Manual of Standard Practice (latest edition).
- Prepare shop drawings in accordance with ACI Detailing Manual SP-66 (latest edition). Submit for review and approval prior to fabrication.
- Provide concrete clear cover for reinforcement as follows:
 - Concrete cast against and permanently exposed to earth - 3"
 - Concrete exposed to earth or weather
 - #5 bars and smaller - 1 1/2"
 - #6 bars and larger - 3"

STRUCTURAL STEEL


- Provide domestically produced steel sections and materials in accordance with the following:

- Connecting Elements - ASTM A572, Gr 50 ($F_y = 50$ ksi)
 - Angles - ASTM A36 ($F_y = 36$ ksi)
 - Wide Flanges and Channels - ASTM A572, Gr 50 ($F_y = 50$ ksi)
 - Pipes - ASTM A992 ($F_y = 50$ ksi)
 - Round & Rectangular HSS - ASTM A53, Gr B ($F_y = 35$ ksi)
 - High-Strength Bolts - ASTM A500, Gr C ($F_y = 50$ ksi)
 - Anchor Rods - ASTM F1554, Gr 55 ($F_u = 120$ ksi)
 - Threaded Rods - ASTM A36 ($F_y = 36$ ksi)
 - Welding Electrodes - E70XX for A36 steel (min) & SMAW process or its equivalent, matching weld metal for other steel grades and processes
- Bolted connections shall be made with 3/4"Ø minimum A325-N bolts unless noted otherwise. All bolted connection shall have a minimum of (2) bolts through each connected part.
 - All welding shall be in accordance with the latest AWS and AISC specifications and performed by welders currently certified per AWS procedures. Welds shall be prequalified in accordance with AWS D1.1.
 - Provide welded and galvanized steel bar grating in compliance with NAAMM MBG-531.
 - All structural steel elements shall be hot-dipped galvanized in accordance with the standards listed below. Refer to drawing S-001 for high-performance coating and additional requirements.
 - Nuts, bolts & washers - ASTM A153, Class C
 - All other steel items - ASTM A123

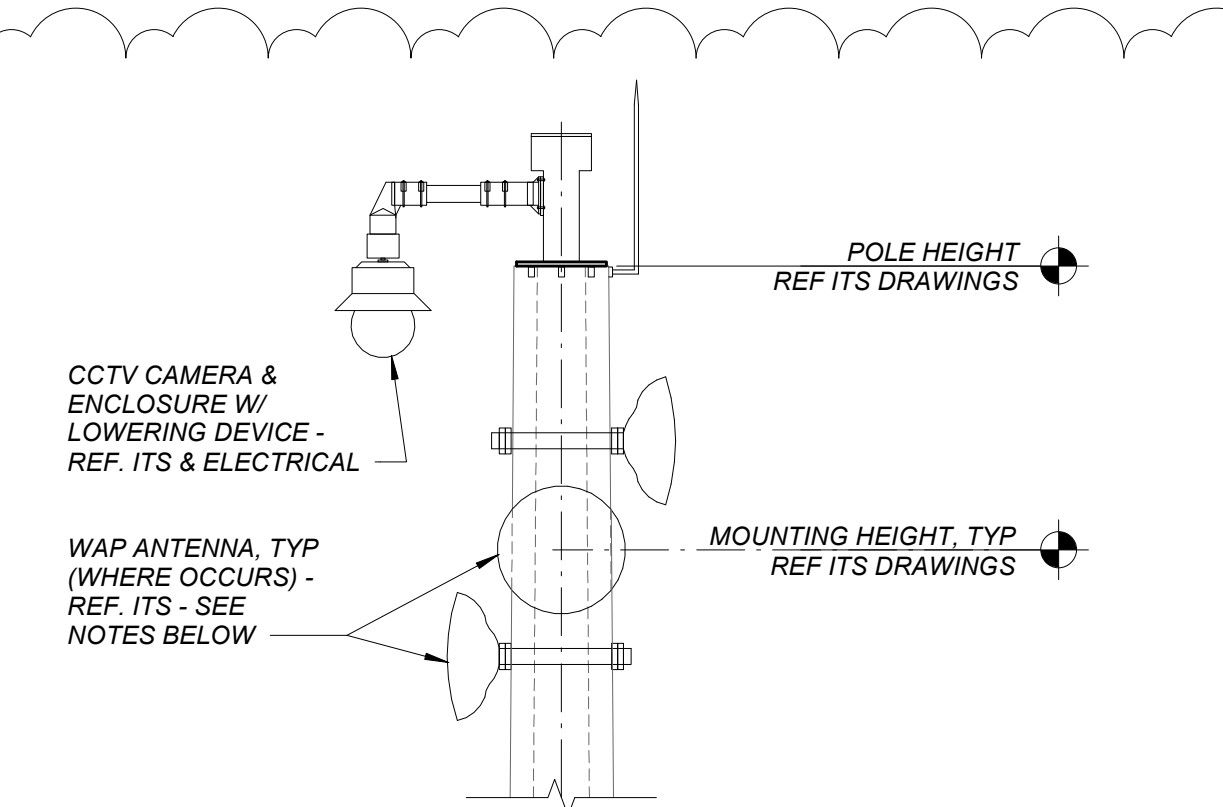


NOTES:

- REFER TO FDOT STANDARD SPECIFICATIONS FY 2025-26 SECTION 641 AND STANDARD PLANS INDEX 641-020 FOR MINIMUM POLE REQUIREMENTS.
- IN ADDITION TO THE STANDARD SPECIFICATION REQUIREMENTS, WHERE WAP ANTENNAE ARE REQUIRED PER DRAWINGS, POLE MANUFACTURER SHALL DESIGN POLE SECTIONS FOR THE ADDITIONAL LOADS LISTED BELOW. DESIGN SHALL BE BASED UPON A TOTAL OF (3) ANTENNAE MOUNTED AT THE HEIGHT LISTED ON THE ITS DRAWINGS. LOADS LISTED BELOW ARE PER EACH OF THE (3) ANTENNAE.
 - DEAD LOAD - 10 LBS MINIMUM FOR ANTENNA & MOUNTING HARDWARE
 - WIND LOAD - CALCULATED BASED ON EFFECTIVE PROJECTED AREA (EPA) = 1.9 SQUARE FEET FOR EACH ANTENNA.
- SUBMIT SIGNED & SEALED CALCULATIONS PREPARED BY A PROFESSIONAL ENGINEER LICENSED IN THE STATE OF FLORIDA FOR POLE DESIGNS WITH ADDITIONAL LOADING REQUIREMENTS.

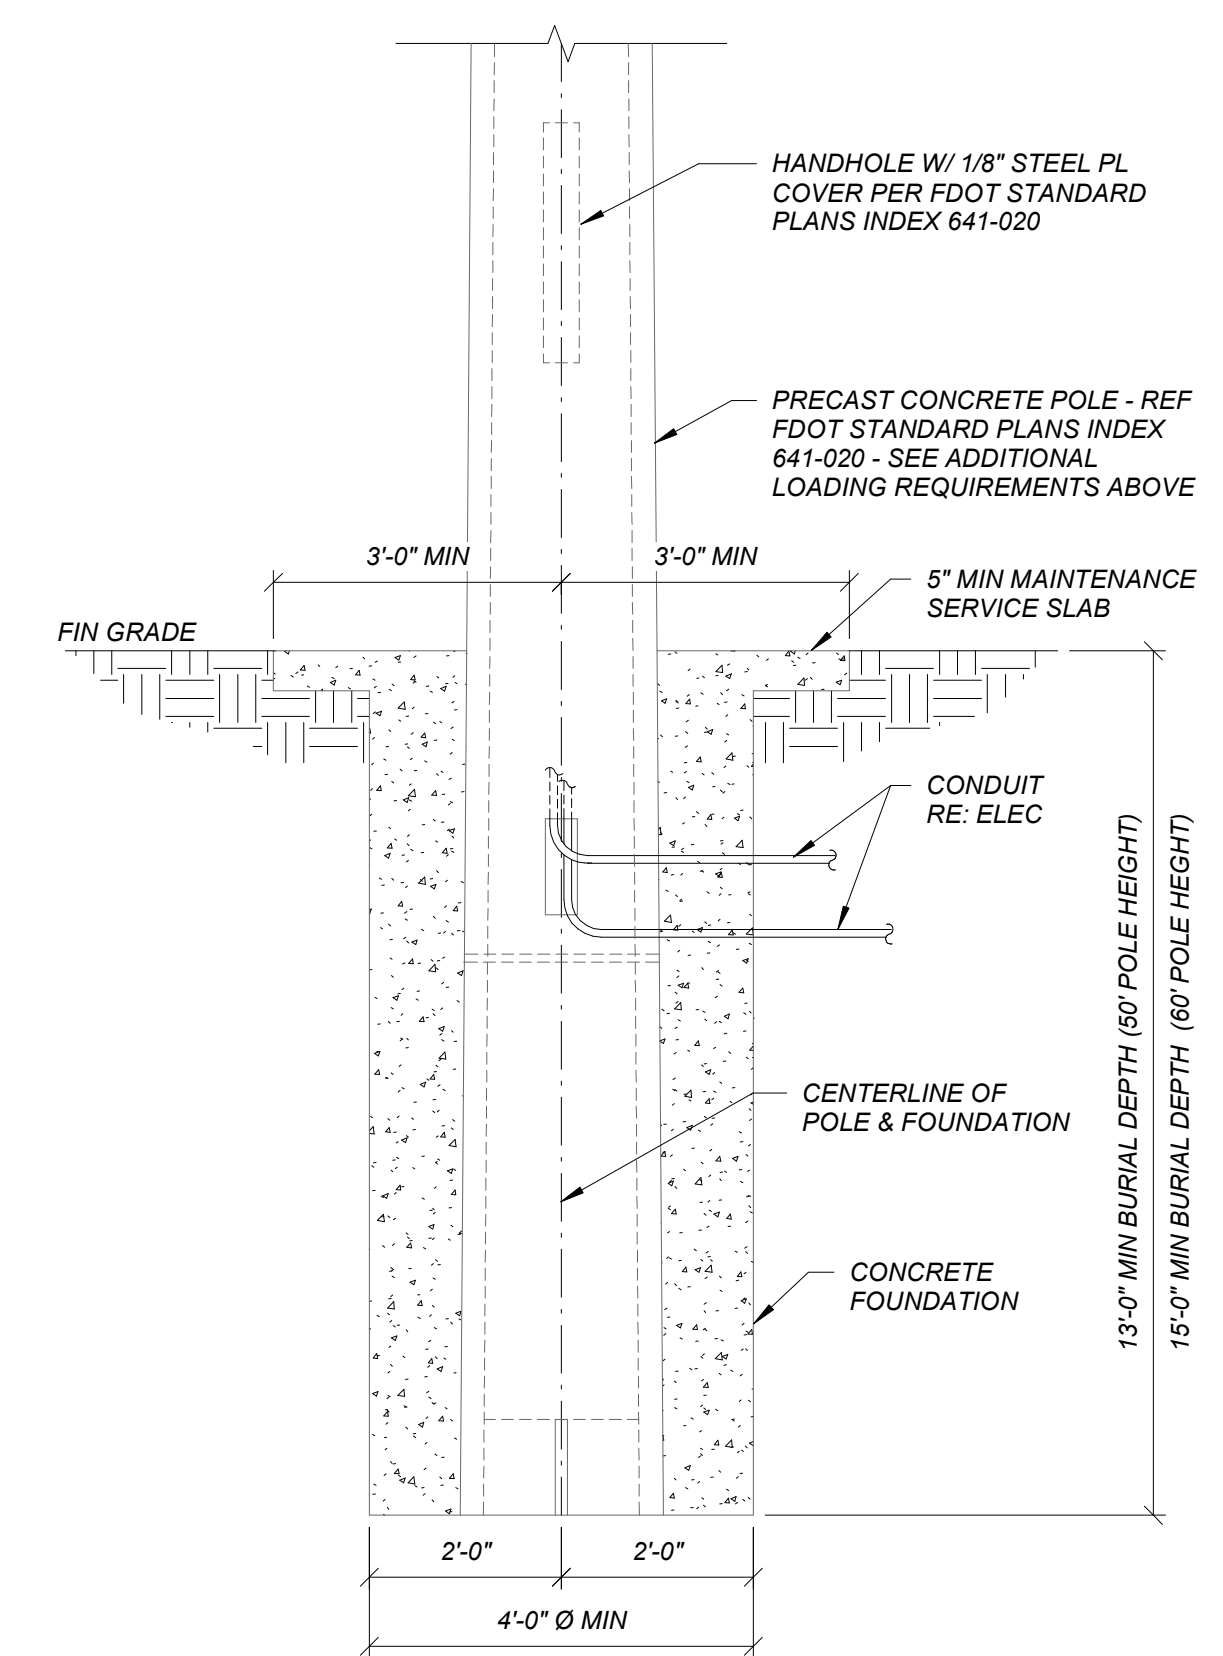

3 TYPICAL ITS POLE DETAIL
NTS

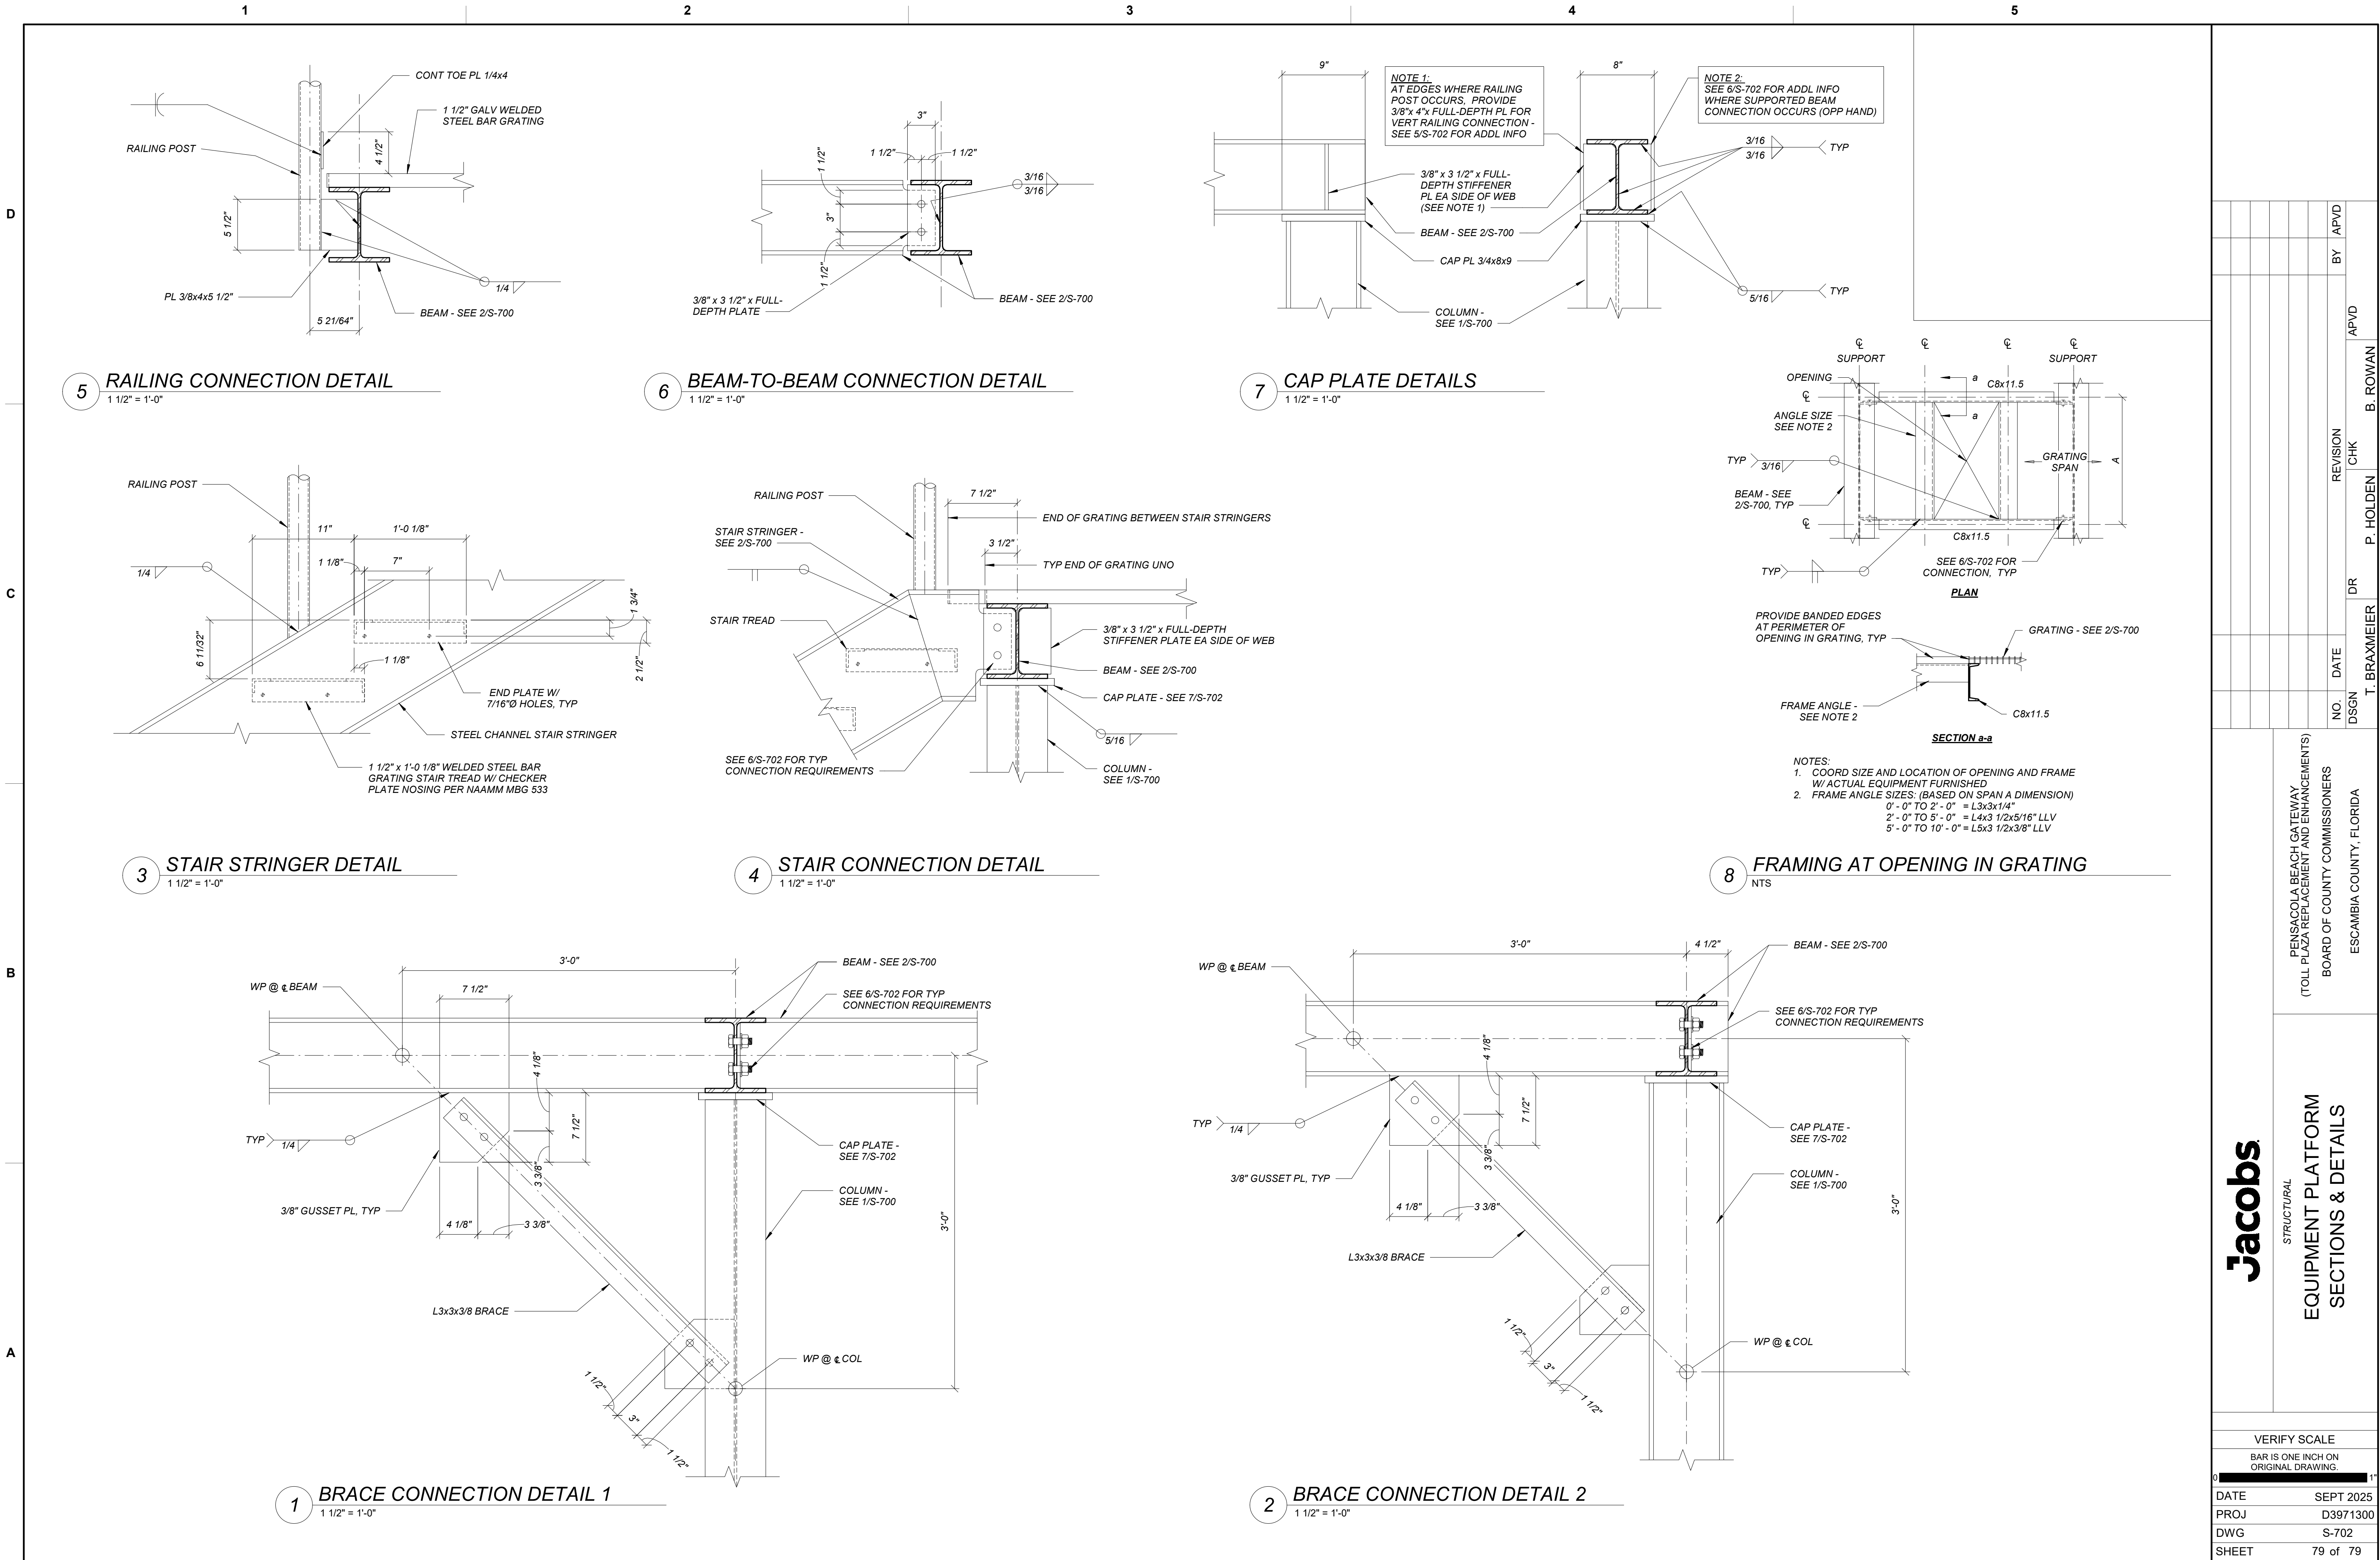

Jacobs

STRUCTURAL
EQUIPMENT PLATFORM
SECTIONS & DETAILS

PENSACOLA BEACH GATEWAY
(TOLL PLAZA REPLACEMENT AND ENHANCEMENTS)
BOARD OF COUNTY COMMISSIONERS
ESCAMBIA COUNTY, FLORIDA

100% DESIGN DOCUMENTS

© JACOBS 2024. ALL RIGHTS RESERVED.