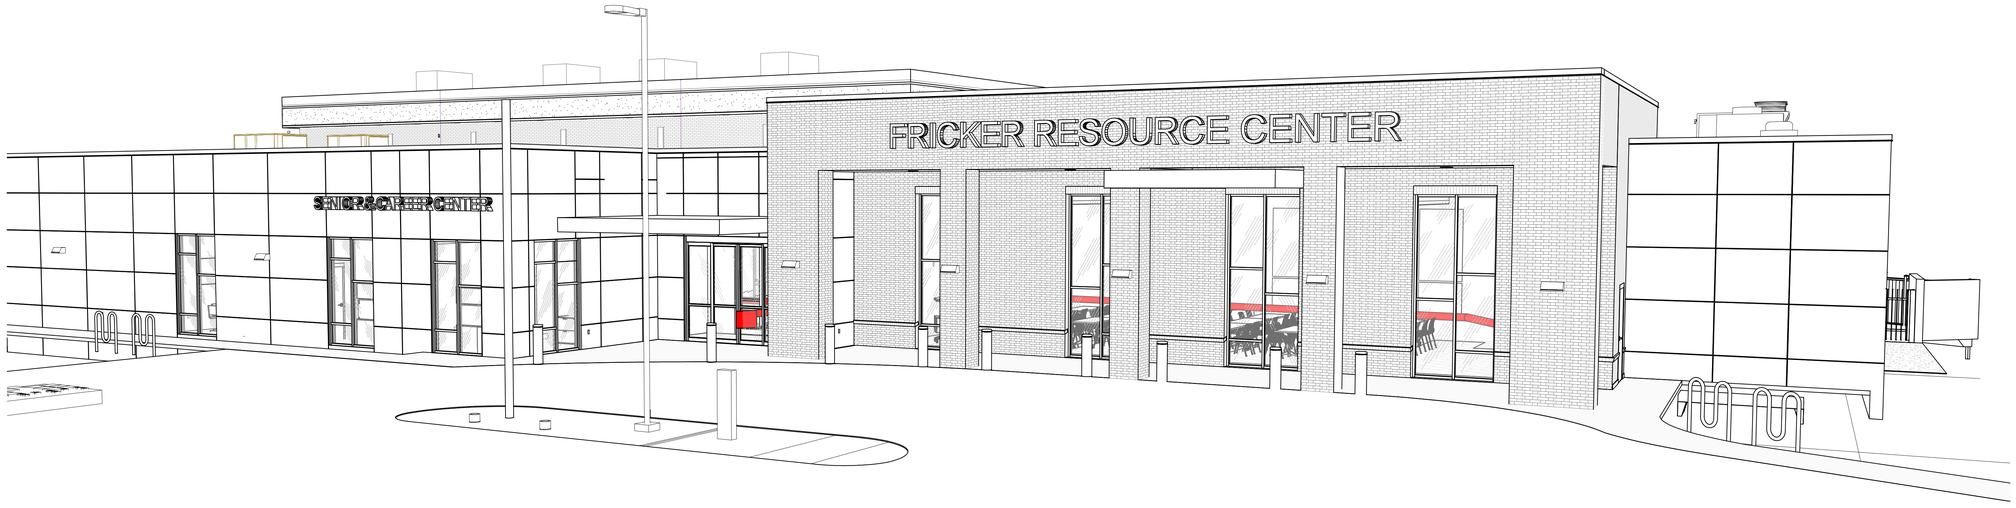


# FRICKER RESOURCE CENTER RENOVATION PROJECT

## CITY OF PENSACOLA / 900 N F ST, PENSACOLA, FL 32501

| | |
|---|---|
| GOODWYN MILLS CAWOOD, LLC. | ARCHITECTURE, INTERIORS, |
| REBOL - BATTLE & ASSOCIATES | CIVIL |
| JOE DEREUIL ASSOCIATES, LLC | STRUCTURAL ENGINEERING |
| W3 ENGINEERING, INC. | MECHANICAL, PLUMBING, FIRE PROTECTION ENGINEERING |
| HG ENGINEERS | ELECTRICAL ENGINEERING |
| SISU CONSULTING LLC | TELECOMMUNICATIONS |

GOODWYN MILLS CAWOOD, LLC.
720 Bayfront Parkway, Suite 200
Pensacola, FL 32502
T 850.432.0706
GMCNETWORK.COM
Kelly Wieczorek -
Qualifying Agent
FL Architect AR 96359

ISSUE | DATE
PERMIT SET | 12/08/2025

DRAWN BY: SJ
CHECKED BY: GW

FRICKER RESOURCE CENTER
RENOVATION PROJECT

900 N F St, Pensacola, FL 32501-2887

GMC # APEN250016

STATE OF FLORIDA · GEORGE D. WILLIAMS · AR0009434 · REGISTERED ARCHITECT

George D. Williams
AR 0009434

TITLE SHEET

T1

TEMPLATE VERSION: 2020.1

5/3/2026 9:17:25 PM

## INDEX OF DRAWINGS

| | SHEET NAME | ISSUE DATE | REVISION DATE |
|---|---|---|---|
| 0.0 TITLE | | | |
| T1 | TITLE SHEET | 12/08/2025 | |
| 0.1 GENERAL | | | |
| G1.01 | INDEX OF DRAWINGS/ BASIS OF DESIGN LEGEND | 12/08/2025 | 05/01/2026 |
| G1.02 | GENERAL NOTES | 12/08/2025 | |
| G1.03 | GENERAL INFORMATION | 12/08/2025 | |
| G1.11 | ACCESSIBILITY INFORMATION | 12/08/2025 | |
| G1.12 | PHASING PLANS | 12/08/2025 | 04/13/2026 |
| G1.14 | GRANT DIVISION | 12/08/2025 | |
| G1.20 | PARTITION TYPES | 12/08/2025 | |
| 1.0 CIVIL | | | |
| C1.0 | EXISTING SITE, DEMOLITION & EROSION CONTROL PLAN | 12/08/2025 | |
| C1.1 | EROSION CONTROL DETAILS | 12/08/2025 | |
| C1.2 | NPDES - STORMWATER POLLUTION PREVENTION PLAN | 12/08/2025 | |
| C2.0 | SITE LAYOUT & DIMENSION PLAN | 12/08/2025 | |
| C2.1 | SITE DETAILS | 12/08/2025 | |
| C3.0 | GRADING & DRAINAGE PLAN | 12/08/2025 | |
| C3.1 | GRADING & DRAINAGE DETAILS | 12/08/2025 | |
| C4.0 | UTILITY PLAN | 12/08/2025 | |
| C4.1 | UTILITY DETAILS | 12/08/2025 | |
| C5.0 | LANDSCAPE PLAN | 12/08/2025 | |
| 1.5 LIFE SAFETY | | | |
| LS1.00 | LIFE SAFETY - CODE STUDY | 12/08/2025 | 04/13/2026 |
| LS1.01 | LIFE SAFETY PLAN - FIRST FLOOR PLAN | 12/08/2025 | 05/01/2026 |
| 2.0 DEMOLITION | | | |
| D1.01 | DEMOLITION - SITE PLAN | 12/08/2025 | |
| D1.02 | DEMOLITION - FLOOR PLAN | 12/08/2025 | |
| D1.03 | DEMOLITION - REFLECTED CEILING PLAN | 12/08/2025 | |
| D1.04 | DEMOLITION - REFLECTED CEILING PLAN - HIGH CEILINGS | 12/08/2025 | |
| D1.05 | DEMOLITION - LOW ROOF PLAN | 12/08/2025 | |
| D1.06 | DEMOLITION - HIGH ROOF PLAN | 12/08/2025 | |
| D1.07 | DEMOLITION ELEVATIONS | 12/08/2025 | 04/13/2026 |
| 3.0 ARCHITECTURE | | | |
| A1.00 | NEW WORK - SITE PLAN | 12/08/2025 | 05/01/2026 |
| A1.01 | NEW WORK NOTED - FLOOR PLAN | 12/08/2025 | 05/01/2026 |
| A1.03 | NEW WORK DIMENSION - FLOOR PLAN | 12/08/2025 | 05/01/2026 |
| A1.12 | ENLARGED PLANS RESTROOMS | 12/08/2025 | 05/01/2026 |
| A1.13 | ENLARGED PLANS RESTROOMS | 12/08/2025 | |
| A1.14 | ENLARGED PLANS AND INTERIOR ELEVATIONS | 12/08/2025 | 05/01/2026 |
| A1.15 | ENLARGED PLANS AND INTERIOR ELEVATIONS | 12/08/2025 | 05/01/2026 |
| A1.16 | ENLARGED PLANS AND INTERIOR ELEVATIONS | 12/08/2025 | 04/13/2026 |
| A1.17 | ENLARGED PLANS AND INTERIOR ELEVATIONS | 12/08/2025 | |
| A1.18 | ENLARGED PLANS AND INTERIOR ELEVATIONS | 12/08/2025 | |
| A1.19 | GYMNASIUM ELEVATIONS | 12/08/2025 | 05/01/2026 |
| A1.20 | WEIGHT ROOM ELEVATIONS | 12/08/2025 | |
| A2.01 | NEW WORK - REFLECTED CEILING PLAN | 12/08/2025 | |
| A2.02 | TYPICAL CEILING DETAILS | 12/08/2025 | |
| A3.01 | NEW WORK - LOW ROOF PLAN | 12/08/2025 | 04/13/2026 |
| A3.02 | NEW WORK - HIGH ROOF PLAN | 12/08/2025 | |
| A3.03 | ROOF & CANOPY DETAILS | 12/08/2025 | |
| A3.04 | ROOF SECTION DETAILS | 12/08/2025 | |
| A3.05 | ROOF SADDLE FLASHING DETAILS | 12/08/2025 | |
| A4.01 | EXTERIOR ELEVATIONS | 12/08/2025 | 05/01/2026 |
| A5.01 | BUILDING SECTIONS | 12/08/2025 | |
| A5.02 | BUILDING SECTIONS | 12/08/2025 | |
| A5.03 | BUILDING SECTIONS | 12/08/2025 | |
| A5.11 | WALL SECTIONS | 12/08/2025 | |
| A5.12 | WALL SECTIONS | 12/08/2025 | |
| A5.13 | WALL & CANOPY ENTRY SECTIONS | 12/08/2025 | 05/01/2026 |
| A5.41 | EXTERIOR STEPS AND RAILING DETAILS | 12/08/2025 | 05/01/2026 |
| A5.42 | DUMPSTER ENCLOSURE DETAIL & MECH FENCE DETAIL | 12/08/2025 | |
| A6.01 | DOOR SCHEDULE, LEGEND, & DETAILS | 12/08/2025 | 05/01/2026 |
| A6.02 | DOOR HEAD, JAMB AND SILL DETAILS | 12/08/2025 | |
| A6.03 | MISCELLANEOUS | 12/08/2025 | |
| A6.11 | STOREFRONT & WINDOW TYPES | 12/08/2025 | |
| A6.12 | INTERIOR STOREFRONT HEAD, JAMB AND SILL DETAILS | 12/08/2025 | |
| A6.12B | EXTERIOR STOREFRONT HEAD, JAMB AND SILL DETAILS | 12/08/2025 | |
| A7.11 | MILLWORK DETAILS | 12/08/2025 | 05/01/2026 |
| A8.01 | FINISH LEGEND/ FLOORING DETAILS | 12/08/2025 | |
| A8.02 | FINISH SCHEDULE AND SIGNAGE | 12/08/2025 | 05/01/2026 |
| A8.03 | FINISH FLOOR PLAN | 12/08/2025 | 05/01/2026 |
| A8.05 | FURNITURE PLAN AND SCHEDULE | 12/08/2025 | 05/01/2026 |
| 4.0 STRUCTURAL | | | |
| SD.101 | STRUCTURAL - DEMOLITION GROUND FLOOR PLAN | 12/08/2025 | |
| SD.102 | STRUCTURAL - DEMOLITION LOW ROOF FRAMING | 12/08/2025 | |
| S.001 | GENERAL NOTES | 12/08/2025 | |
| S.002 | WIND LOAD DIAGRAM | 12/08/2025 | |
| S.101 | FOUNDATION PLAN | 12/08/2025 | |

## INDEX OF DRAWINGS

| | SHEET NAME | ISSUE DATE | REVISION DATE |
|---|---|---|---|
| S.101.1 | SLAB-ON-GRADE PLAN | 12/08/2025 | |
| S.102 | LOW ROOF FRAMING PLAN | 12/08/2025 | |
| S.103 | HIGH ROOF FRAMING PLAN | 12/08/2025 | |
| S.410 | FOUNDATION SECTIONS AND DETAILS | 12/08/2025 | |
| S.420 | LOW ROOF FRAMING DETAILS | 12/08/2025 | |
| S.421 | LOW ROOF FRAMING DETAILS | 12/08/2025 | |
| S.422 | LOW ROOF FRAMING DETAILS | 12/08/2025 | |
| S.430 | HIGH ROOF FRAMING SECTIONS AND DETAILS | 12/08/2025 | |
| S.501 | TYPICAL FOUNDATION, SLAB AND STEEL DETAILS | 12/08/2025 | |
| S.502 | TYPICAL STEEL AND MASONRY DETAILS | 12/08/2025 | |
| S.503 | MASONRY OPENING DETAILS IN EXISTING WALLS | 12/08/2025 | |
| 5.0 MECHANICAL | | | |
| M0.1 | LEGEND & GENERAL NOTES | 12/08/2025 | |
| M1.1 | HVAC DEMOLITION PLAN | 12/08/2025 | |
| M1.2 | HVAC NEW WORK FLOOR PLAN | 12/08/2025 | |
| M1.3 | HVAC NEW WORK LOWER ROOF PLAN | 12/08/2025 | |
| M1.4 | HVAC NEW WORK UPPER ROOF PLAN | 12/08/2025 | |
| M2.1 | HVAC NEW WORK PIPING PLAN | 12/08/2025 | |
| M2.2 | HVAC NEW WORK LOWER ROOF PIPING PLAN | 12/08/2025 | |
| M2.3 | HVAC NEW WORK UPPER ROOF PIPING PLAN | 12/08/2025 | |
| M3.1 | ENLARGED FLOOR PLANS | 12/08/2025 | |
| M3.2 | ENLARGED FLOOR PLANS | 12/08/2025 | |
| M3.3 | ENLARGED FLOOR PLANS | 12/08/2025 | |
| M5.1 | HVAC DETAILS | 12/08/2025 | |
| M5.2 | HVAC DETAILS | 12/08/2025 | |
| M5.3 | HVAC DETAILS | 12/08/2025 | |
| M6.1 | HVAC SCHEDULES | 12/08/2025 | |
| M6.2 | HVAC SCHEDULES | 12/08/2025 | |
| M7.1 | HVAC CONTROLS | 12/08/2025 | |
| 6.0 PLUMBING | | | |
| P0.01 | PLUMBING LEGEND, ABBREVIATIONS, & NOTES | 12/08/2025 | |
| P1.01 | SANITARY PLUMBING DEMOLITION PLAN | 12/08/2025 | |
| P1.02 | DOMESTIC PLUMBING DEMOLITION PLAN | 12/08/2025 | |
| P1.11 | DOMESTIC PIPING NEW WORK ENLARGED PLAN WEST (WEST) | 12/08/2025 | |
| P1.12 | DOMESTIC PIPING NEW WORK ENLARGED PLAN WEST (EAST) | 12/08/2025 | |
| P1.21 | SANITARY PIPING NEW WORK ENLARGED PLAN - WEST | 12/08/2025 | |
| P1.22 | SANITARY PIPING NEW WORK PLAN - EAST | 12/08/2025 | |
| P1.23 | SANITARY PIPING NEW WORK ROOF PLAN | 12/08/2025 | |
| P1.31 | NATURAL GAS PIPING NEW WORK PLAN | 12/08/2025 | |
| P4.01 | PLUMBING NEW WORK ENLARGED PLAN - KITCHEN | 12/08/2025 | |
| P4.02 | PLUMBING NEW WORK ENLARGED PLAN - RESTROOM C/D | 12/08/2025 | |
| P4.03 | PLUMBING NEW WORK ENLARGED PLAN - EAST RESTROOM | 12/08/2025 | |
| P5.01 | GAS DETAILS | 12/08/2025 | |
| P5.02 | EQUIPMENT DETAILS | 12/08/2025 | |
| P5.03 | PIPE SUPPORT DETAILS | 12/08/2025 | |
| P6.01 | PLUMBING SCHEDULES | 12/08/2025 | |
| P9.01 | SANITARY RISER DIAGRAM | 12/08/2025 | |
| P9.02 | DOMESTIC RISER DIAGRAM | 12/08/2025 | |
| P9.03 | NATURAL GAS RISER DIAGRAM | 12/08/2025 | |
| 6.5 FIRE PROTECTION | | | |
| FP0.1 | FIRE PROTECTION LEGEND, AND DETAILS | 12/08/2025 | |
| FP1.1 | FIRE PROTECTION 1ST FLOOR PLAN | 12/08/2025 | |
| 7.0 ELECTRICAL | | | |
| E0.01 | ELECTRICAL LEGENDS AND NOTES | 12/08/2025 | |
| E0.11 | ELECTRICAL DEMOLITION FLOOR PLAN | 12/08/2025 | |
| E0.12 | ELECTRICAL DEMOLITION RCP | 12/08/2025 | |
| E0.13 | ELECTRICAL DEMOLITION ROOF PLAN | 12/08/2025 | |
| E0.51 | ELECTRICAL SITE PLAN - NEW | 12/08/2025 | |
| E1.01 | NEW POWER PLAN | 12/08/2025 | |
| E1.02 | NEW ENLARGED KITCHEN POWER PLAN AND SCHEDULES | 12/08/2025 | |
| E2.01 | NEW MECH POWER PLAN | 12/08/2025 | |
| E2.02 | NEW MECH POWER PLAN - ROOF | 12/08/2025 | |
| E3.01 | NEW FIRE ALARM PLAN | 12/08/2025 | |
| E4.01 | NEW LIGHTING PLAN | 12/08/2025 | |
| E5.01 | ELECTRICAL DETAILS | 12/08/2025 | |
| E5.02 | ELECTRICAL DETAILS | 12/08/2025 | |
| E5.03 | GROUNDING DETAILS & FIRE ALARM RISER | 12/08/2025 | |
| E5.04 | LIGHTING CONTROL DETAILS | 12/08/2025 | |
| E6.01 | POWER RISER DIAGRAM | 12/08/2025 | |
| E7.01 | PANEL SCHEDULES | 12/08/2025 | |
| E7.02 | PANEL SCHEDULES | 12/08/2025 | |
| E7.03 | MECHANICAL EQUIPMENT SCHEDULE | 12/08/2025 | |
| E7.04 | LIGHTING SCHEDULES | 12/08/2025 | |
| 8.0 TELECOM | | | |
| T0.01 | COMMUNICATIONS LEGENDS & NOTES | 12/08/2025 | |
| T0.10 | COMMUNICATIONS FLOOR PLANS | 12/08/2025 | |
| T1.01 | COMMUNICATIONS FLOOR PLANS | 12/08/2025 | |
| T1.05 | COMMUNICATIONS DEMOLITION FLOOR PLAN | 12/08/2025 | |
| T1.50 | COMMUNICATIONS FLOOR PLANS | 12/08/2025 | |
| T2.01 | COMMUNICATIONS TYPICAL DETAILS | 12/08/2025 | |
| T2.02 | COMMUNICATIONS TYPICAL DETAILS | 12/08/2025 | |
| T2.03 | COMMUNICATIONS TYPICAL DETAILS | 12/08/2025 | |
| T2.04 | COMMUNICATIONS TYPICAL DETAILS | 12/08/2025 | |
| T2.05 | COMMUNICATIONS TYPICAL DETAILS | 12/08/2025 | |
| T2.06 | COMMUNICATIONS TYPICAL DETAILS | 12/08/2025 | |
| T3.01 | VOICE SYSTEM SINGLE LINE CONFIGURATION DIAGRAM | 12/08/2025 | |
| T3.02 | DATA AND TV SYSTEM SINGLE LINE CONFIGURATION DIAGRAMS | 12/08/2025 | |
| T4.01 | COMMUNICATION CLOSET (CC) ENLARGED FLOOR PLAN | 12/08/2025 | |
| T4.02 | COMMUNICATIONS RACK ELEVATIONS | 12/08/2025 | |

155

## BASIS OF DESIGN - EXTERIOR
## FLORIDA PRODUCT APPROVALS

| ELEMENT | MANUFACTURER | MODEL | FINISH | FLORIDA PRODUCT APPROVAL # |
|---|---|---|---|---|
| STOREFRONT | OLD CASTLE | FB-5750 T StormMax<br>FG-2000 | EXTERIOR: DARK BRONZE | FL# 20665.3 |
| GLAZING | GUARDIAN | SUNGUARD (LOW E) | SUPERNEUTRAL 68 ON GRAY | - |
| GLAZING SEALANT | - | - | TO MATCH GLAZING FRAME | - |
| EIFS | STO | STO THERM CI | FINISH: SANDBLAST<br>COLOR: TBD | FL#21034-R2 |
| SINGLE PLY ROOF MEMBRANE | JOHNS MANVILLE | JM PVC MEMBRANE ADHESIVE (LOW VOC) | WHITE (R1) | FL16758-R30 |
| SINGLE PLY ROOF MEMBRANE | JOHNS MANVILLE | JM PVC MEMBRANE ADHESIVE (LOW VOC) | GREY (FOR CANOPIES) | FL16758-R30 |
| METAL SOFFIT | PAC-CLAD | FLUSH & REVEAL SOFFIT WITH NARROW VENT | BURNISHED SLATE | FL22157-R2 |
| SLIDING DOOR ( BI-PART) STOREFRONT | STANLEY | DURA STORM - Impact Bi-Part 3000 | BRONZE | FI# 41992.3 |
| HOLLOW METAL DOORS AND FRAMES | CECO DOOR PRODUCTS ASSA ABLOY | SINGLE LEAF AND DOUBLE LEAF | PRIMED | FL4553-R15 |

**CONTRACTOR SHALL MAINTAIN ON THE SITE THE FOLLOWING:**
1. COPY OF THE PRODUCT APPROVAL, INCLUDING PERFORMANCE CHARACTERISTICS WHICH THE PRODUCT WAS TESTED AND CERTIFIED TO COMPLY WITH.
3. COPY OF THE APPLICABLE MANUFACTURERS INSTALLATION REQUIREMENTS.

PRODUCT SUBSTITUTION SHALL BE MADE SUBJECT TO FULL COMPLIANCE WITH THE CRITERIA NOTED HEREON, ANY SUCH SUBSTITUTIONS SHALL BE SUBJECT TO PRIOR APPROVAL BY THE DESIGN PROFESSIONAL AND THE LOCAL BUILDING AUTHORITY HAVING JURISDICTION.

## BASIS OF DESIGN - INTERIOR

| | | | | |
|---|---|---|---|---|
| STOREFRONT | YKK | YES 40 FS | INTERIOR: YB5N - DARK BRONZE | - |
| SLIDING DOOR ( BI-PART) STOREFRONT | STANLEY | DURA GLIDE NON-IMPACT 3000 F.B.O. | BRONZE | N/A |
| TRANSACTION WINDOW | C.R. LAURENCE | MODEL D1031 INTERIOR USE | DURANODIC BRONZE | N/A |

**NOTE:** CONTRACTOR TO PROVIDE SAMPLES PRIOR TO ORDERING FOR OWNER AND ARCHITECT'S REVIEW.

## VICINITY MAP

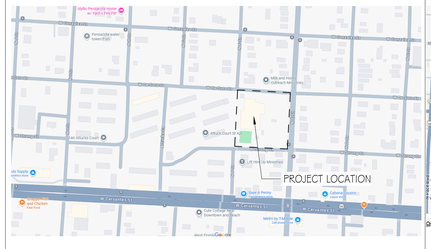


TRUE NORTH

## LOCATION MAP

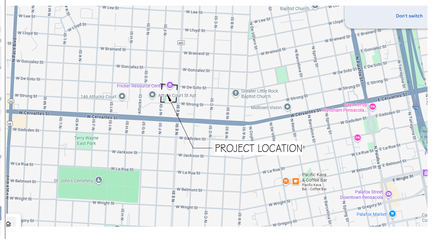


TRUE NORTH


GOODWYN MILLS CAWOOD, LLC.
720 Bayfront Parkway, Suite 200
Pensacola, FL 32502
T 850.432.0706
GMCNETWORK.COM
Kelly Wieczorek - Qualifying Agent
FL Architect AR 96359


| ISSUE | DATE |
|---|---|
| PERMIT SET | 12/08/2025 |
| 1 Revision 1 | 04/13/2026 |
| 2 Revision 2 | 05/01/2026 |

DRAWN BY: SJ
CHECKED BY: GW

**FRICKER RESOURCE CENTER RENOVATION PROJECT**
900 N F St. Pensacola, FL 32501-2887
GMC # APEN250016

STATE OF FLORIDA · GEORGE D. WILLIAMS · #0009434 · REGISTERED ARCHITECT

George D. Williams
AR 0009434

**INDEX OF DRAWINGS/ BASIS OF DESIGN LEGEND**

# G1.01

TEMPLATE VERSION: 2020.1
5/3/2026 9:17:25 PM

# GENERAL NOTES

## A DIVISION 1 - GENERAL REQUIREMENTS

1.01. **COMPLETE CONTRACT DOCUMENTS:** COMPLETE DRAWINGS, SPECIFICATIONS, ADDENDA, AND CLARIFICATIONS ISSUED BY FIELD ORDER OR SIMILAR INSTRUMENTS CONSTITUTE THE CONTRACT DOCUMENTS AND SHALL REMAIN INTACT. GENERAL CONTRACTOR IS FULLY RESPONSIBLE FOR COMPLIANCE WITH THE REQUIREMENTS INCLUDED, OR REASONABLY INFERRED THEREIN. CONSTRUCTION MANAGER OR GENERAL CONTRACTOR (AS APPLICABLE) MUST NOT ISSUE PARTIAL SETS OR OTHERWISE CAUSE INCOMPLETE CONTRACT INFORMATION TO BE PROVIDED TO PARTIES TO THE CONTRACT, INCLUDING ASSOCIATED SUB-CONTRACTORS, OR SUB-SUB-CONTRACTORS.

1.02. **MULTI-TRADE COORDINATION:** ALL WORK SHALL BE COORDINATED WITH THE WORK OF OTHER TRADES TO AVOID INTERFERENCES AND CONFLICTS. NO ALLOWANCES WILL BE MADE FOR CONTRACTORS FAILURE TO COORDINATE BETWEEN MULTIPLE DISCIPLINES, SYSTEMS OR EQUIPMENT. UNCOORDINATED WORK THAT RESULTS IN THE INEFFICIENT USE OF AVAILABLE SPACE AND/OR ENCROACHES ON THE WORK OF OTHER TRADES WILL BE SUBJECT TO REJECTION AND RE-INSTALLATION AT CONTRACTOR'S EXPENSE

1.03. **VERIFICATION:** GENERAL CONTRACTOR SHALL FIELD VERIFY ALL EXISTING CONDITIONS, CONSTRUCTION, MATERIALS, METHODS OF CONSTRUCTION, GRADES AND ELEVATIONS. NOTIFY THE ARCHITECT OF ANY DISCREPANCIES OR CONFLICTS WITHIN THE DOCUMENTS PRIOR TO BID, CONSTRUCTION, AND/OR INSTALLATION OF ASSOCIATED WORK. COMMENCEMENT OF WORK CONSTITUTES ACCEPTANCE THAT THE EXISTING CONDITIONS ARE CONSISTENT WITH THOSE OF THE CONTRACT DOCUMENTS. ANY CHANGE ORDER REQUEST ASSOCIATED WITH AN IDENTIFIABLE EXISTING CONDITION, WHETHER IN CONFLICT OR COMPLIANCE WITH THE CONTRACT DOCUMENTS, WILL NOT BE ACCEPTED. THIS PROVISION SHALL NOT APPLY TO WORK PERFORMED UNDER UNIT PRICE OR ALLOWANCE FEE STRUCTURES.

1.04. **DISCREPANCIES:** GENERAL CONTRACTOR SHALL NOTIFY THE ARCHITECT PROMPTLY UPON IDENTIFICATION OF ANY DISCREPANCIES OR CONFLICTS IN THE CONTRACT DOCUMENTS, WITH THE OBJECTIVE OF RESOLVING THE CONFLICT OR DISCREPANCY IN A TIMELY MANNER AND PRIOR TO ANY IMPACT TO CONTRACT TIME OR CONTRACT COST. GENERAL CONTRACTOR SHALL INCLUDE THE MORE EXPENSIVE, COMPLEX, AND TIME CONSUMING COMPONENTS OF ANY DISCREPANCIES IN THE BASE BID PRICE. FAILURE TO NOTIFY THE ARCHITECT PROMPTLY OF A KNOWN DISCREPANCY CONSTITUTES ACCEPTANCE OF FULL RESPONSIBILITY FOR THE ASSOCIATED COST AND SCHEDULE IMPACT.

1.05. **DRAWING SCALE:** REPROGRAPHIC TECHNIQUES MAY RENDER DRAWINGS DIFFERENTLY THAN THE INTENDED PRINTED SCALE. THEREFORE, DO NOT RELY UPON THE SCALE OF ANY PRINTED DRAWINGS. CONTACT THE ARCHITECT FOR REQUIRED DIMENSIONS THAT ARE NOT PROVIDED CLEARLY IN NUMERIC FORM HEREIN. FAILURE TO REQUEST CRITICAL DIMENSIONAL INFORMATION FROM THE ARCHITECT MAY RESULT IN THE REJECTION OF INSTALLED WORK.

1.06. **DIMENSIONAL STANDARDS:** STANDARD DIMENSION CONVENTIONS UTILIZED HEREIN CALL FOR DIMENSIONS TO FACE OF STUD (MASONRY) OF FINISHED PARTITION, FACE OF FINISH, OR CENTERLINE OF COLUMN LINE OR OTHER REFERENCE LINE, UNLESS OTHERWISE NOTED OR GRAPHICALLY ILLUSTRATED. DIMENSIONS NOTED AS "CLEAR", "MIN", OR "MAX" SHALL BE STRICTLY ENFORCED.

1.07. N/A

1.08. **PERMITTING:** THE GENERAL CONTRACTOR SHALL SECURE AND PAY FOR ALL NECESSARY AND REQUIRED PERMITS AND APPROVALS FROM JURISDICTIONAL AUTHORITIES, PRIOR TO COMMENCING THE WORK. THIS REQUIREMENT SHALL APPLY TO ON-SITE AND OFF-SITE WORK REQUIRED BY THE CONTRACT DOCUMENTS.

1.09. **CODE COMPLIANCE:** THE WORK SHALL BE PERFORMED IN STRICT COMPLIANCE WITH ALL APPLICABLE LAWS, CODES, AND ORDINANCE. THE GENERAL CONTRACTOR AND SUB-CONTRACTORS SHALL PERFORM THEIR WORK IN COMPLIANCE WITH ALL APPLICABLE BUILDING CODES, LAWS, REGULATIONS, AND ORDINANCES. GENERAL CONTRACTOR AND ALL SUB-CONTRACTORS SHALL CAREFULLY READ AND FAMILIARIZE THEMSELVES WITH THE CODE COMPLIANCE DATA INCLUDED IN THE DRAWINGS AND SPECIFICATIONS.

1.10. **NON-COMBUSTIBLE CONSTRUCTION TYPES:** THE PROPOSED BUILDING STRUCTURE IS NON-COMBUSTIBLE IN ACCORDANCE WITH APPLICABLE CODES, AND THEREFORE REQUIRES NON-COMBUSTIBLE CONSTRUCTION TECHNIQUES. ALL NEW CONSTRUCTION SHALL BE IN COMPLIANCE WITH APPLICABLE REQUIREMENTS, INCLUDING WOOD BLOCKING, FURRING, FRAMING, SHEATHING, BACK-BOARDS, AND RELATED WORK. FIRE RETARDANT TREATED [FRT] IS PERMITTED WHERE ALLOWED BY CODE. SEE CODE COMPLIANCE DRAWINGS FOR DETAILED INFORMATION AND REQUIREMENTS.

1.11. **TEMPORARY GUARDS:** THE GENERAL CONTRACTOR SHALL INSTALL AND MAINTAIN TEMPORARY GUARDS AT ALL SLAB EDGES, PIT EDGES, ELEVATED PLATFORM EDGES, AND SIMILAR CONDITIONS WHERE REQUIRED BY OSHA, ANY APPLICABLE CODE OR ORDINANCE, AND AT MINIMUM ALL CHANGES IN ELEVATION IN EXCESS OF THIRTY INCHES (30") INCLUDING BOTH SIDES OF STAIRS AND LADDERS. TEMPORARY GUARDS MUST BE MAINTAINED UNTIL THE PERMANENT GUARDS ARE INSTALLED.

1.12. **LIFE-SAFETY MEASURES DURING CONSTRUCTION:** THE GENERAL CONTRACTOR SHALL COMPLY WITH ALL REQUIREMENTS REQUIRED BY OSHA, CODE, AND OTHER APPLICABLE REGULATORY AUTHORITIES.

1.13. **MEANS OF EGRESS:** THE GENERAL CONTRACTOR SHALL MAINTAIN CLEAR AND UNOBSTRUCTED MEANS OF EGRESS AT ALL TIMES DURING CONSTRUCTION, WITHOUT EXCEPTION.

1.14. **CONSTRUCTION LOADS:** THE GENERAL CONTRACTOR SHALL NEVER LOAD NEW OR EXISTING CONSTRUCTION BEYOND ITS DESIGN CAPACITY WITH STORED MATERIAL, CONSTRUCTION EQUIPMENT, TEMPORARY LOADS ASSOCIATED WITH MATERIAL MOVEMENT, HOISTING, STORAGE, OR SIMILAR CONDITIONS.

1.15. **GENERAL CLEAN-UP:** THE GENERAL CONTRACTOR SHALL INCLUDE ONGOING CLEAN-UP OF THE PROPERTY AND BUILDING, INCLUDING REMOVAL OF TRASH AND WASTE MATERIALS, ON A REGULAR BASIS DURING CONSTRUCTION. RECYCLING OF CONSTRUCTION WASTE IS ENCOURAGED.

1.16. **OWNER FURNISHED EQUIPMENT:** LOOSE FURNISHINGS, WORKSTATIONS, OFFICE EQUIPMENT, COPIERS, VENDING MACHINES, KITCHEN EQUIPMENT, AND SIMILAR ITEMS THAT ARE BOTH LABELED "OWNER FURNISHED" OR "OF/OI", AND SHOWN DASHED OR IN GRAY-TONE SHALL BE CONSIDERED OWNER-FURNISHED EQUIPMENT. OWNER-FURNISHED EQUIPMENT IS SHOWN FOR THE GENERAL CONTRACTOR'S KNOWLEDGE AND UNDERSTANDING TO FACILITATE COORDINATION WITH THE OWNER'S WORK. THE GENERAL CONTRACTOR SHALL CAREFULLY REVIEW THE SCOPE OF WORK, AND REQUEST CLARIFICATION FROM THE ARCHITECT IN THE EVENT OF ANY UNCERTAINTY ABOUT THE DEFINITION OF OWNER FURNISHED WORK.

1.17. **TEMPORARY BRACING:** PRIOR TO REMOVAL OF ANY EXISTING STRUCTURAL ELEMENTS, THE GENERAL CONTRACTOR SHALL TEMPORARILY SHORE AND/OR BRACE EXISTING CONSTRUCTION TO REMAIN AS REQUIRED TO SUPPORT EXISTING LOADS AND/OR LOADS IMPOSED DURING CONSTRUCTION. FURTHER, THE GENERAL CONTRACTOR SHALL DESIGN, INSTALL AND MAINTAIN ANY TEMPORARY BRACING OR SUPPORT FRAMING REQUIRED TO SUPPORT NEW CONSTRUCTION COMPONENTS WHICH ARE NOT FULLY SECURED IN A COMPLETE STRUCTURAL ASSEMBLY, OR ARE OTHERWISE SUBJECTED TO LOADS IN EXCESS OF THE POST-CONSTRUCTION LOADS FOR WHICH THE ELEMENT IS DESIGNED.

## B DIVISION 2 - EXISTING CONDITIONS

2.01. **POSITIVE DRAINAGE AT BUILDING:** SLOPE EXTERIOR GRADE AWAY FROM THE BUILDING IN ACCORDANCE WITH THE INTERNATIONAL BUILDING CODE.

2.02. **SITE PAVING EXPANSION AND CONTROL JOINTS:** WHETHER SPECIFICALLY INDICATED OR NOT, PROVIDE CONTROL JOINTS IN ALL SITE CONCRETE PAVING FOR PEDESTRIAN TRAFFIC AT AN INTERVAL OF NO MORE THAN FIVE FEET (5') EACH WAY. IN ADDITION, PROVIDE CONTROL JOINTS AT NO MORE THAN THIRTY FOOT (30') INTERVAL, EACH WAY. ALL EXPANSION JOINTS, INCLUDING THOSE BETWEEN HORIZONTAL PAVING AND VERTICAL ABUTMENTS, SHALL RECEIVE SPECIFIED JOINT FILLER.

## C DIVISION 3 - CONCRETE

3.01. **SLAB-ON-GRADE:** SEE SPECIFICATION SECTION 033000 FOR DETAILED REQUIREMENTS OF SLAB-ON-GRADE CONSTRUCTION, INCLUDING REQUIREMENTS FOR REINFORCING, CONCRETE ADMIXTURES, VAPOR BARRIER, AND SURFACE TREATMENTS [IF ANY]. ALL SLAB-ON-GRADE CONSTRUCTION SHALL BE INSTALLED OVER MINIMUM FOUR INCH (4") THICK COMPACTED POROUS DRAINAGE LAYER UNLESS NOTED OTHERWISE.

3.02. **SLAB EXPANSION AND CONTROL JOINTS:** SEE STRUCTURAL DRAWINGS FOR REQUIRED SLAB EXPANSION AND CONTROL JOINTS. ALL EXPANSION JOINTS AND CONTROL JOINTS IN FLOOR SLABS, AND BETWEEN FLOOR SLABS AND VERTICAL ABUTMENTS SHALL RECEIVE TRAFFIC BEARING SEALANT JOINT MATERIAL.

## D DIVISION 4 - MASONRY

4.01. **SEAL VENEER ANCHORS:** ALL EXTERIOR VENEER SYSTEM ANCHORS SHALL BE SET IN FULL, FRESH BED OF TROWEL GRADE AIR/MOISTURE BARRIER COATING, OR DOW 795 OR EQUIVALENT AT THE PLANE OF THE AIR/ MOISTURE BARRIER.

## E DIVISION 5 - METALS

5.01. **EMBEDDED STEEL:** ALL MISCELLANEOUS STEEL ITEMS INCLUDING STEEL EDGE ANGLES, EMBEDDED PLATE, AND SIMILAR WORK SHALL BE HOT-DIPPED GALVANIZED. THIS PROVISION DOES NOT APPLY TO REINFORCING STEEL, WHICH SHALL COMPLY WITH SPECIFICATION DIVISION 033000.

## F DIVISION 6 - WOOD,PLASTICS & COMPOSITES

6.01. **WOOD IN CONTACT WITH CONCRETE/ MASONRY:** ALL WOOD IN CONTACT WITH CONCRETE OR MASONRY CONSTRUCTION SHALL BE PRESSURE TREATED [PT] UNLESS OTHERWISE NOTED TO BE FIRE RETARDANT TREATED [FRT].

6.02. **FIELD VERIFICATION:** THE CASEWORK OR MILLWORK CONTRACTOR SHALL OBTAIN AND VERIFY ALL FIELD MEASUREMENTS AND CONDITIONS AFFECTING HIS WORK AND SHALL BE RESPONSIBLE FOR ALL DETAILS AND DIMENSIONS ASSURING PRECISION AND PROPER ASSEMBLY OF HIS PRODUCTS.

6.03. **MILLWORK BASE:** PROVIDE FINISHED BASE TO MATCH MATERIAL AND FINISH OF ADJACENT SCHEDULED WALL BASE, AT TOE-KICK AT ALL EXPOSED FRONT, SIDE, AND REAR FACES OF MILLWORK OR CASEWORK.

6.04. **MILLWORK SPLASH:** PROVIDE BACKSPLASH AT ALL COUNTERTOPS UNLESS OTHERWISE INDICATED ON PLAN. PROVIDE SIDESPLASH OF SAME MATERIAL, DIMENSION, AND FINISH EVERYWHERE A COUNTERTOP BACKSPLASH ABUTS A VERTICAL WALL SURFACE AT ONE OR MORE OF ITS SIDES UNLESS OTHERWISE INDICATED ON PLAN.

## G DIVISION 7 - THERMAL & MOISTURE PROTECTION

7.01. **GENERAL SEALANTS:** CONTINUOUSLY SEAL PERIMETER OF ALL DOOR AND WINDOW FRAMES, MILLWORK AND CASEWORK, TRIM, CABINETS, AND SIMILAR FIXED CONSTRUCTION WITH PAINTABLE, SILICONIZED LATEX SEALANT. ALL VERTICAL SURFACE CONTROL AND EXPANSION JOINTS AT MASONRY WALLS SHALL BE CONTINUOUSLY SEALED, BOTH SIDES OF JOINT.

7.02. **SLOPE TO DRAIN:** ALL ROOF SURFACES SHALL BE SLOPED TO DRAIN, WITH MINIMUM PITCH OF ¼" PER LINEAR FOOT. PROVIDE TAPERED INSULATION, CRICKETS AS NECESSARY TO ASSURE THE MINIMUM SLOPE IS ACHIEVED.

7.03. **WALK-PADS:** FURNISH AND INSTALL COMPATIBLE ROOF WALK-PADS AT ALL MEMBRANE ROOF SURFACES THAT ARE TRAVELED TO ACCESS SERVICEABLE ROOFTOP EQUIPMENT SUCH AS HVAC UNITS, FANS, ELECTRICAL EQUIPMENT, AND SIMILAR EQUIPMENT REQUIRING SERVICE ACCESS.

7.04. **EXPANSION JOINTS COVERS:** ALL BUILDING EXPANSION JOINTS EXPOSED TO VIEW IN FLOOR, PARTITION, AND/ OR CEILING ASSEMBLIES SHALL RECEIVE COLOR-COORDINATED PRE-FABRICATED EXPANSION JOINT COVER ASSEMBLY DESIGNED TO ALLOW THE REQUIRED MOVEMENT, AND TO PROVIDE UL APPROVED FIRE RATED ASSEMBLY WHERE REQUIRED.

## H DIVISION 8 - OPENINGS

8.01. **TEMPERED GLASS:** PROVIDE TEMPERED SAFETY GLASS EVERYWHERE REQUIRED BY APPLICABLE CODE, INCLUDING ANY GLASS IN DOORS, OPERABLE WINDOWS, ADJACENT TO DOORS OR OPERABLE WINDOWS, WITHIN 36" OF THE ADJACENT FLOOR OR GRADE LEVEL, OR OTHERWISE WHERE REQUIRED BY CODE.

8.02. **BLOCKING:** FURNISH AND INSTALL BLOCKING IN METAL STUD FRAMED WALLS AND PARTITIONS THAT ARE SCHEDULED TO RECEIVE DOOR BUMPERS/ STOPS, MAGNETIC LOCK DEVICES, AND SIMILAR DOOR RELATED DEVICES THAT WILL SUBJECT THE PARTITION TO DOOR MOVEMENT LOADS AND IMPACT.

## I DIVISION 9 - FINISHES

9.01. **INDOOR ENVIRONMENTAL CONDITIONS:** NO INTERIOR SOFT CONSTRUCTION (IE. DRYWALL, CEILINGS, CARPET, MILLWORK, OR SIMILAR WORK THAT IS SUBJECT TO TEMPERATURE AND HUMIDITY INSTABILITY) SHALL COMMENCE, NOR SHALL MATERIALS BE STORED ON SITE, UNTIL STABLE INTERIOR ENVIRONMENTAL CONDITIONS ACCEPTABLE TO THE PRODUCT MANUFACTURER ARE PROVIDED AND IN PLACE FOR A DURATION SUFFICIENT TO ESTABLISH CONSISTENT AND ACCEPTABLE INDOOR TEMPERATURE AND HUMIDITY LEVELS. FAILURE TO PROVIDE AN INDOOR ENVIRONMENT IN STRICT COMPLIANCE WITH THE PRODUCT MANUFACTURERS PRINTED REQUIREMENTS WILL SUBJECT THE INSTALLING CONTRACTOR TO FULL RESPONSIBILITY FOR ANY COSTS ASSOCIATED WITH RE-WORK DUE TO MOLD OR MILDEW GROWTH , WARPING, CUPPING, DE-LAMINATION, OR SIMILAR DETERIORATION OF THE STORED OR INSTALLED CONSTRUCTION.

9.02. **FLOOR & WALL TILE:** INSTALL FLOOR AND WALL TILE IN ALL SCHEDULED AREAS IN ACCORDANCE WITH APPLICABLE TILE COUNCIL OF AMERICA (TCA) METHOD.

9.03. **FLOOR FINISH TRANSITIONS:** UNLESS OTHERWISE INDICATED, TRANSITION FLOOR FINISHES AT CENTERLINE OF DOOR IN CLOSED LOCATION. TRANSITION FLOOR MATERIAL UNDER CENTER OF DOORS & WHERE NOTED. PROVIDE SCHEDULED TRANSITION MATERIALS AT CHANGES IN FLOOR MATERIAL TYPE.

9.04. **PARTITIONS:** SEE PARTITION NOTES AND SPECIFICATIONS FOR REQUIREMENTS OF PARTITION CONSTRUCTION.

9.05. **EQUIPMENT ACCESS DOORS:** THE GENERAL CONTRACTOR SHALL PROVIDE PROPOSED LOCATION OF CEILING ACCESS DOORS TO THE ARCHITECT FOR APPROVAL. ACCESS DOORS SHALL BE PAINTED TO MATCH ADJACENT FINISH.

9.06. **CASEWORK AND MILLWORK ANCHORAGE:** COORDINATE INSTALLATION OF IN-WALL STEEL ANCHORAGE, GROUNDS, AND REQUIRED BLOCKING WITH OTHER TRADES FOR PRECISE LOCATION.

9.07. **PARTITION COORDINATION WITH OTHER TRADES:**
(A) COORDINATE BETWEEN TRADES BEFORE FRAMING PARTITIONS. PARTITION FRAMING SHALL BE LAID OUT SO AS TO PERMIT THE INSTALLATION OF PIPING, CONDUITS, AND DUCTWORK WITH A MINIMUM OF CUTTING BY OTHER TRADES.
(B) EXCEPT FOR PIPING LOCATED IN EQUIPMENT ROOMS, ALL PIPING INSIDE THE BUILDING SHALL BE CONCEALED WITHIN PARTITIONS AND FURRED SPACES. WHERE IT OCCURS THAT PIPING CANNOT BE EASILY CONCEALED, NOTIFY THE ARCHITECT IN WRITING FOR CLARIFICATION. IN ANY CASE, SUCH PIPING SHALL BE CONCEALED AT NO ADDITIONAL COST.
(C) COORDINATE WITH OTHER TRADES AND OWNERS' SCHEDULED EQUIPMENT VENDORS FOR SUPPORT REQUIREMENTS OF WALL- MOUNTED AND SUSPENDED ITEMS. SIZE STUD GAUGE AND SPACING TO SUPPORT ANY ADDITIONAL LOADS IMPOSED BY THESE ITEMS. MAX. DEFLECTION L/360 @ 5 PSF HORIZ. LOAD.
(D) PROVIDE AND INSTALL ALL BLOCKING, STIFFENERS, BRACES, BACK-UP PLATES, AND SUPPORTING BRACKETS AS REQUIRED FOR THE INSTALLATION OF WALL-MOUNTED OR SUSPENDED MECHANICAL ELECTRICAL, CASEWORK, MILLWORK AND ANY OTHER MISCELLANEOUS EQUIPMENT OR WALL-MOUNTED ACCESSORIES.
(E) FIRE-RATED PARTITIONS AND FIRE-RATED SMOKE BARRIERS SHALL BE PERMANENTLY LABELED IN RED STENCILED LETTERING ABOVE FINISHED CEILING AT 1'-0" ABOVE CEILING AND/OR IN ACCORDANCE WITH LOCAL JURISDICTION.

## J DIVISION 10 - SPECIALTIES

10.01. **SPECIALTIES GENERAL:** WHEN APPLICABLE TO THE PROJECT, OWNER WILL AWARD AND WILL ASSIGN TO THE GENERAL CONTRACTOR THE CONTRACT FOR CERTAIN SPECIALTY ITEMS. CONTRACTOR SHALL BE RESPONSIBLE FOR PROCURING, SCHEDULING, AND COORDINATING THE INSTALLATION OF WORK INSTALLED UNDER THESE CONTRACTS. THE COST OF ASSIGNED CONTRACTS SHALL BE INCLUDED AS PART OF THE WORK OF THIS CONTRACT. SEE SPECIFICATION SECTION 01 1000 - "SUMMARY"; PARA. "1.07 WORK UNDER SEPARATE CONTRACTS"

10.02. **SPECIALTY CONTRACTS:** THE FOLLOWING SPECIALTY CONTRACTS WILL BE ASSIGNED TO THE GENERAL CONTRACTOR:
(A) INTERIOR AND EXTERIOR SIGNAGE PACKAGE.
(B) ROLLER WINDOW SHADE AND CUBICLE CURTAIN PACKAGE.

## K DIVISION 11 - EQUIPMENT

11.01. **EQUIPMENT GENERAL:** FOR EQUIPMENT OR SYSTEMS INSTALLED UNDER SEPARATE CONTRACT, GENERAL CONTRACTOR SHALL COOPERATE FULLY WITH SEPARATE CONTRACTORS SO WORK ON THOSE CONTRACTS MAY BE CARRIED OUT SMOOTHLY, WITHOUT INTERFERING WITH OR DELAYING WORK UNDER THIS CONTRACT OR OTHER CONTRACTS. COORDINATE THE WORK OF THIS CONTRACT WITH WORK PERFORMED UNDER SEPARATE CONTRACTS. WORK TO BE PERFORMED UNDER SEPARATE CONTRACT IS AS ITEMIZED UNDER SPECIFICATION SECTION 01 1000 - "SUMMARY"; PARA. "1.07 WORK UNDER SEPARATE CONTRACTS".

## L DIVISION 12 - FURNISHINGS

12.01. **LOCKABLE CASEWORK:** ALL CABINETS TO BE LOCKABLE WITH THE EXCEPTION OF UPPER & LOWER TYPICAL CLASSROOM & BREAK ROOM CABINETS. ALL TALL CABINETS & FILE DRAWERS TO BE LOCKABLE.

12.02. **CASEWORK BASE:** PROVIDE FINISHED BASE TO MATCH MATERIAL & FINISH OF ADJACENT WALL BASE, AT TOE KICK, AT ALL EXPOSED FRONT, SIDE, & REAR FACES OF CASEWORK.

12.03. **CASEWORK SPLASH:** PROVIDE BACKSPLASH AT ALL COUNTERTOPS UNLESS OTHERWISE INDICATED ON PLAN. PROVIDE SIDESPLASH OF SAME MATERIAL, DIMENSION, AND FINISH EVERYWHERE A COUNTERTOP BACKSPLASH ABUTS A VERTICAL WALL SURFACE AT ONE OR MORE OF ITS SIDES UNLESS OTHERWISE INDICATED ON PLAN.

## M DIVISION 13 - SPECIAL CONSTRUCTION

N/A

## N DIVISION 14 - CONVEYING SYSTEMS

N/A

## O DIVISION 21 - FIRE SUPPRESSION

21.01. **FIRE PROTECTION SYSTEMS:** WHERE REQUIRED, INSTALL FIRE PROTECTION SYSTEMS IN STRICT ACCORDANCE WITH APPLICABLE CODES AND ORDINANCES, INCLUDING NFPA. ALL EQUIPMENT UTILIZED IN THE FIRE PROTECTION SYSTEM SHALL BE LISTED BY UNDERWRITER'S LABORATORIES [UL].

21.02. **FIRE PROTECTION SYSTEM DESIGN:** WHERE DESIGN OF THE FIRE PROTECTION SYSTEM IS THE RESPONSIBILITY OF THE CONTRACTOR AS REQUIRED BY A PERFORMANCE SPECIFICATION, THE SYSTEM DESIGN SHALL BE SUPERVISED BY AN INDIVIDUAL WHO IS A REGISTERED FIRE PROTECTION ENGINEER AND/OR IS CERTIFIED AT LEVEL III OR HIGHER IN FIRE PROTECTION ENGINEERING TECHNOLOGY AUTOMATIC SPRINKLER SYSTEM LAYOUT BY THE NATIONAL INSTITUTE FOR CERTIFICATION IN ENGINEERING TECHNOLOGY (NICET).

21.03. **FIRE PROTECTION PIPING:** SPRINKLER PIPING SHALL BE UNENCUMBERED BY THE WORK OF ANY OTHER TRADE THROUGHOUT THE ENTIRE BUILDING. UNDER NO CIRCUMSTANCES SHALL ANYTHING BE SUPPORTED BY, DRAPED OVER, TIED-OFF TO, OR SUSPENDED BY, SPRINKLER PIPING. GENERAL CONTRACTOR SHALL BE RESPONSIBLE TO CONTINUOUSLY MONITOR ONGOING WORK IN THE VICINITY OF SPRINKLER PIPING AND SHALL DIRECT ANY OTHER CONTRACTOR OR TRADESMAN TO IMMEDIATELY REMOVE AND RE-INSTALL ANY ITEM NOT IN COMPLIANCE WITH THIS REQUIREMENT.

## P DIVISION 22 - PLUMBING

22.01. **CONCEALED PIPING:** ALL PIPING, DUCTWORK, ELECTRICAL RACEWAYS & CONDUITS SHALL BE CONCEALED IN THE BUILDING CONSTRUCTION. THE GENERAL CONTRACTOR SHALL INCLUDE, IN THE BASE BID, REQUIRED FURRING TO CONCEAL THESE SYSTEMS WHETHER OR NOT THE FRAMING AND FURRING IS ILLUSTRATED IN THE DRAWINGS.

22.02. **SECURE PIPING:** TIE ALL PIPING "HARD" TO STRUCTURE.

22.03. **GAS PIPING EXPOSED ON ROOF:** WHERE GAS PIPING IS EXPOSED ON THE ROOF, PAINT GAS PIPING "YELLOW".

22.04. **PLUMBING FIXTURES:** CAREFULLY REVIEW THE DIMENSIONAL STANDARDS FOR INSTALLED PLUMBING FIXTURES, AND PLAN THE WORK TO ASSURE FULL COMPLIANCE OF CODE REQUIRED FIXTURE CLEARANCES.

## Q DIVISION 23 - HVAC

23.01. **MEP DEVICE/ FIXTURE COORDINATION:** COORDINATE LOCATIONS FOR DIFFUSERS, AND RETURN AIR GRILLES TO THE GREATEST EXTENT POSSIBLE IN ORDER TO MAINTAIN LIGHTING LAYOUT INDICATED IN THE DRAWINGS. MEP&FP CONTRACTORS SHALL COORDINATE WORK WITH OTHER TRADES PRIOR TO INSTALLATION.

## R DIVISION 26 - ELECTRICAL

26.01. **MEP DEVICE/ FIXTURE COORDINATION:** COORDINATE LOCATIONS FOR DIFFUSERS, AND RETURN AIR GRILLES TO THE GREATEST EXTENT POSSIBLE IN ORDER TO MAINTAIN LIGHTING LAYOUT INDICATED IN THE DRAWINGS. MEP&FP CONTRACTORS SHALL COORDINATE WORK WITH OTHER DISCIPLINES PRIOR TO INSTALLATION. ALL ELECTRICAL ITEMS INDICATED IN OR ON CABINETRY OR MILLWORK SHALL BE SUPPLIED, INSTALLED AND COORDINATED BY THE ELECTRICAL CONTRACTOR, UNLESS OTHERWISE NOTED.

26.02. **CENTER CEILING DEVICES:** CENTER LIGHTS, SUPPLY DIFFUSERS, RETURN GRILLES, SPRINKLER HEADS, ETC. IN CEILING PANELS IF NOT OTHERWISE INDICATED.

26.03. **ELECTRICAL DEVICES IN OR NEAR MILLWORK:** CAREFULLY LOCATE ELECTRICAL BOXES FOR DEVICES IN OR NEAR MILLWORK AND/OR CASEWORK TO ASSURE COORDINATED INSTALLATION. LOCATE ELECTRICAL DEVICES ABOVE COUNTERTOP SUCH THAT THE DEVICE COVER PLATE WILL NOT INTERFERE WITH SCHEDULED BACKSPLASH OR SIDESPLASH.

GMC
GOODWYN MILLS CAWOOD, LLC.
720 Bayfront Parkway, Suite 200
Pensacola, FL 32502
T 850.432.0706
GMCNETWORK.COM
Kelly Wieczorek - Qualifying Agent
FL Architect AR 96359

ISSUE | DATE
PERMIT SET | 12/08/2025

DRAWN BY: SJ
CHECKED BY: GW

FRICKER RESOURCE CENTER RENOVATION PROJECT
900 N F St. Pensacola, FL 32501-2887
GMC # APEN250016

STATE OF FLORIDA · GEORGE D. WILLIAMS · LICENSE · REGISTERED ARCHITECT · AR0009434

George D. Williams
AR 0009434

GENERAL NOTES
G1.02

TEMPLATE VERSION: 2020.1
5/2/2026 9:17:25 PM

# ABBREVIATIONS

| | |
|---|---|
| ACC | ACCESSIBLE |
| ACI | AMERICAN CONCRETE INSTITUTE |
| ACT | ACOUSTICAL CEILING TILE |
| ADD | ADDENDUM |
| AFF | ABOVE FINISH FLOOR |
| ALT | ALTERNATE |
| ALUM | ALUMINUM |
| APPROX | APPROXIMATE |
| ARCH | ARCHITECT (URAL) |
| ADJ | ADJACENT |
| B/B | BACK-TO-BACK |
| BC | BASE OF CURB |
| BD | BOARD |
| BLDG | BUILDING |
| BLKG | BLOCKING |
| BM | BENCHMARK |
| BOT | BOTTOM |
| BRG | BEARING |
| BSMT | BASEMENT |
| BUR | BUILT-UP ROOF |
| BOW | BOTTOM OF WALL |
| B/W | BETWEEN |
| CAB | CABINET |
| CB | CATCH BASIN |
| C/C | CENTER TO CENTER |
| CD | CORE DECK |
| CF | CUBIC FOOT |
| CFCI | CONTRACTOR FURNISHED, CONTRACTOR INSTALLED |
| CI | CAST IRON |
| CIP | CAST IRON PIPE |
| CJ | CONSTRUCTION OR CONTROL JOINT |
| CLG | CEILING |
| CLO | CLOSET |
| CLR | CLEAR (ANCE) |
| CMP | CORRUGATED METAL PIPE |
| CMU | CONCRETE MASONRY UNIT |
| CO | CLEAN OUT |
| COL | COLUMN |
| CONC | CONCRETE |
| CONN | CONNECTION |
| CONST | CONSTRUCTION |
| CONT | CONTINUOUS OR CONTINUE |
| COORD | COORDINATE |
| CPT | CARPET (ED) |
| CSMU | CALCIUM SILICATE MASONRY UNIT |
| CT | CERAMIC TILE |
| CW | CURTAIN WALL |
| D | DRYER |
| DBL | DOUBLE |
| DEM | DEMOLISH OR DEMOLITION |
| DET | DETAIL |
| DH | DOUBLE HUNG |
| DIA | DIAMETER |
| DIAG | DIAGONAL |
| DIM | DIMENSION |
| DL | DEAD LOAD |
| DS | DOWNSPOUT |
| DWG | DRAWING |
| DF | DRINKING FOUNTAIN |
| EA | EACH |
| EF | EACH FACE |
| EIFS | EXTERIOR INSULATION FINISH SYSTEM |
| EJ | EXPANSION JOINT |
| ELEV | ELEVATION / ELEVATOR |
| ELEC | ELECTRIC (ALL) |
| ENGR | ENGINEER |
| EOP | EDGE OF PAVEMENT |
| EOS | EDGE OF SLAB |
| EQ | EQUAL |
| EW | EACH WAY |
| EWC | ELECTRIC WATER COOLER |
| EXH | EXHAUST |
| EXIST | EXISTING |
| EXP | EXPOSED |
| EXPN | EXPANSION |
| EXT | EXTERIOR |
| FBO | FURNISHED BY OTHERS |
| FD | FLOOR DRAIN |
| FEC | FIRE EXTINGUISHER # CABINET |
| FFE | FINISH FLOOR ELEVATION |
| FFW | FINISH FACE OF WALL |
| FHC | FIRE HOSE # CABINET |
| F/F | FACE TO FACE |
| FL | FLOOR |
| FLG | FLANGE |
| FND | FOUNDATION |
| FO | FACE OF |
| FOB | FACE OF BRICK |
| FOC | FACE OF CONCRETE |
| FOF | FACE OF FINISH |
| FOM | FACE OF MASONRY |
| FOS | FACE OF STUD |
| FR | FRAME (ED), (ING) |
| FRT | FIRE RETARDANT TREATED |
| FT | FOOT/FEET |
| FTG | FOOTING |
| GA | GAUGE |
| GALV | GALVANIZED |
| GB | GRAB BAR |
| GHM | GALVANIZED HOLLOW METAL |
| GI | GALVANIZED IRON |
| GWB | GYPSUM WALL BOARD |
| GYP | GYPSUM |
| H | HEIGHT |
| HC | HANDICAP |
| HM | HOLLOW METAL |
| HOD | HIGHEST OPERABLE DEVICE |
| HORIZ | HORIZONTAL |
| HP | HIGH POINT/HORSE POWER |
| HSS | HOLLOW STRUCTURAL STEEL |
| HT | HEIGHT |
| HVAC | HEATING / VENTILATION / AIR CONDITIONING |
| HW | HARDWARE |
| ID | INSIDE DIAMETER |
| IE | INVERT ELEVATION |
| IJ | ISOLATION JOINT |
| IN | INCH / INCHES |
| INSUL | INSULATION |
| JAN | JANITOR'S CLOSET |
| JG | JOIST GIRDER |
| JT | JOINT |
| K | THOUSAND |
| KIP | 1 000 # |
| KJ | KEY JOINT |
| KSI | 1 000 # PER SQ IN |
| LAM | LAMINATE (D) |
| LF | LINEAR FOOT |
| L | LENGTH, ANGLE |
| LAB | LABORATORY |
| LAV | LAVATORY |
| LH | LEFT HAND |
| LL | LIVE LOAD |
| LLH | LONG LEG HORIZONTAL |
| LLV | LONG LEG VERTICAL |
| LP | LOW POINT |
| LT GA | LIGHT GAUGE |
| LT | LIGHT |
| MATL | MATERIAL |
| MAX | MAXIMUM |
| MC | MISCELLANEOUS CHANNEL |
| MECH | MECHANICAL |
| MEZZ | MEZZANINE |
| MANUF | MANUFACTURE (R) |
| MH | MANHOLE |
| MIN | MINIMUM |
| MO | MASONRY OPENING |
| MULL | MULLION |
| MGB | MOISTURE RESISTANT GYPSUM BOARD |
| NIC | NOT IN CONTRACT |
| NO | NUMBER |
| NOM | NOMINAL |
| NTS | NOT TO SCALE |
| O/H | OVERHEAD |
| OC | ON CENTER (S) |
| OCC | OCCUPANT (S) |
| OD | OUTSIDE DIAMETER |
| OFCI | OWNER FURNISHED, CONTRACTOR INSTALLED |
| OH | OPPOSITE HAND |
| OPG | OPENING |
| OPP | OPPOSITE |
| PJ | PRECAST JOINT |
| PL | PROPERTY LINE, PLATE |
| PLAM | PLASTIC LAMINATE |
| PNT | PAINT (ED) |
| PREFAB | PREFABRICATED |
| PREFIN | PREFINISHED |
| PREMANUF | PREMANUFACTURED |
| PSF | POUNDS PER SQUARE FOOT |
| PSI | POUNDS PER SQUARE INCH |
| PT | POINT / PRESSURE TREATED / POINT OF TANGENCY |
| PVC | POLYVINYL CHLORIDE |
| PVMT | PAVEMENT |
| PWD | PLYWOOD |
| QT | QUARRY TILE |
| RA | RETURN AIR |
| RAD | RADIUS |
| RB | RUBBER BASE |
| RCP | REFLECTED CEILING PLAN |
| RD | ROOF DRAIN |
| REBAR | REINFORCEMENT BAR |
| REF | REFRIGERATOR / REFERENCE |
| REINF | REINFORCE (D), (ING) |
| REQ'D | REQUIRED |
| RET | RETAINING |
| REV | REVISION (S), REVISED |
| RH | RIGHT HAND |
| RJ | RECESSED JOINT |
| RM | ROOM |
| RO | ROUGH OPENING |
| ROW | RIGHT OF WAY |
| RTU | ROOF TOP UNIT |
| SC | SEALED CONCRETE |
| SCHED | SCHEDULED |
| SD | STORM DRAIN |
| SECT | SECTION |
| SF | STOREFRONT |
| SIM | SIMILAR |
| SPEC | SPECIFICATION (S) |
| SQ | SQUARE |
| SS | SOLID SURFACE |
| SST | STAINLESS STEEL |
| STD | STANDARD |
| STL | STEEL |
| STOR | STORAGE |
| STRUCT | STRUCTURAL |
| SY | SQUARE YARD |
| TELE | TELEPHONE |
| TERM | TERMINATION |
| T&G | TONGUE AND GROOVE |
| TH | THICK (NESS) |
| THK | THICK (NESS) |
| TO | TOP OF |
| TOC | TOP OF CURB |
| TOGB | TOP OF GRAB BAR |
| TOF | TOP OF FOOTING |
| TOJ | TOP OF JOIST |
| TOPO | TOPOGRAPHY |
| TOS | TOP OF SLAB / TOP OF STEEL |
| TOW | TOP OF WALL |
| TYP | TYPICAL |
| TZ | TERRAZZO |
| UNO | UNLESS NOTED OTHERWISE |
| VB | VINYL BASE |
| VCT | VINYL COMPOSITION TILE |
| VERT | VERTICAL |
| VWC | VINYL WALL COVERING |
| W | WASHER / WIDTH / WIDE FLANGE |
| WB | WOOD BASE |
| WC | WATER CLOSET |
| WD | WOOD |
| WH | WATER HEATER |
| WIN | WINDOW |
| WP | WORK POINT / WATERPROOFING |
| WT | WEIGHT |
| W/W | WALL TO WALL |
| WWF | WELDED WIRE FABRIC |
| W/ | WITH |
| W/O | WITHOUT |

# ANNOTATION SYMBOLS

ROOM NAME
101
ROOM REFERENCE SYMBOL

COLUMN LINES:
CONSECUTIVE NUMBERS ARE USED FOR COLUMN LINES RUNNING NORTH & SOUTH

CONSECUTIVE LETTERS ARE USED FOR COLUMN LINES RUNNING EAST & WEST

FACE OF MASONRY OR FACE OF GIRDER

677.52
ELEVATION MARK SYMBOL:
677.52 - ELEVATION (FT)

EXTERIOR ELEVATION SYMBOL:
ELEVATION 1 ON SHEET A101

INTERIOR ELEVATION SYMBOL:
INTERIOR ELEVATION 3 ON SHEET A101

FF&E:
BY OTHERS

REVISION SYMBOL:
USED TO INDICATE SCOPE OF CURRENT REVISION

DOOR SYMBOL:
101 DOOR NUMBER 101
A DOOR TYPE A
(SEE DOOR SCHEDULE AND FLOOR PLANS)

WINDOW SYMBOL:
W1 WINDOW TYPE A
(SEE EXTERIOR ELEVATIONS AND WINDOW SCHEDULE)

LOUVER SYMBOL:
L1 LOUVER TYPE L1
(SEE LOUVER SCHEDULE)

WALL SYMBOL:
OG WALL TYPE OG
(SEE PARTITION LEGEND)

TA01
SPECIALTY EQUIPMENT TAG:
SEE SPECIALTY EQUIPMENT SCHEDULE

A
PLAN KEYNOTE TAG:
NOTE NUMBER A
SEE PLAN KEYNOTE SCHEDULE

1 / A1.01
BUILDING SECTION SYMBOL:
SECTION 1 ON SHEET A101

1 / A1.01
WALL SECTION SYMBOL:
SECTION 1 ON SHEET A101

1 / A1.01
ENLARGED DETAIL SYMBOL:
DETAIL 1 ON SHEET A101

CDS#
# / HEIGHT # / DEPTH # / WIDTH #
CASEWORK TAG

NORTH ARROW:
ARCHITECTURAL ORIENTATION

PLAN NORTH

CIVIL ORIENTATION

TRUE NORTH


GOODWYN MILLS CAWOOD, LLC.
720 Bayfront Parkway, Suite 200
Pensacola, FL 32502
T 850.432.0706
GMCNETWORK.COM
Kelly Wieczorek - Qualifying Agent
FL Architect AR 96359


ISSUE | DATE
PERMIT SET | 12/08/2025

DRAWN BY: SJ
CHECKED BY: GW

FRICKER RESOURCE CENTER
RENOVATION PROJECT

900 N F St. Pensacola, FL 32501-2887

GMC # APEN250016

STATE OF FLORIDA · GEORGE D. WILLIAMS · AR0009434 · REGISTERED ARCHITECT

George D. Williams
AR 0009434

GENERAL INFORMATION

G1.03

TEMPLATE VERSION: 2020.1

5/3/2026 9:17:26 PM

# MOUNTING HEIGHT NOTES

01. **TYPICAL HEIGHTS:** MOUNTING HEIGHTS INDICATED HEREIN ARE TYPICAL MOUNTING HEIGHTS FOR DEVICE INDICATED. MOUNTING HEIGHTS FOR SUBMITTED PRODUCTS MAY VARY BY MANUFACTURER. THE GENERAL CONTRACTOR SHALL NOTIFY THE ARCHITECT OF ANY DISCREPANCY BETWEEN THE INDICATED MOUNTING HEIGHT AND THE MANUFACTURERS RECOMMENDED MOUNTING HEIGHT, PRIOR TO INSTALLATION OF THE DEVICE.

02. THE GENERAL CONTRACTOR SHALL REFER TO PLANS FOR LOCATIONS OF DEVICES SHOWN HEREIN.

03. **ADA DEVICES:** ALL DEVICES AND FIXTURES NOTED AS "ADA" OR "ACCESSIBLE" SHALL BE INSTALLED IN STRICT ACCORDANCE WITH THE AMERICANS WITH DISABILITIES ACT AND APPLICABLE BUILDING CODES.

04. **ELECTRICAL DEVICES:** SEE ELECTRICAL DRAWINGS AND SPECIFICATIONS FOR REQUIRED MOUNTING HEIGHT OF ELECTRICAL DEVICES AND FIXTURES. WHERE CONFLICTS EXIST BETWEEN MOUNTING HEIGHTS INDICATED HEREIN AND THE REQUIREMENTS OF THE ELECTRICAL ENGINEER, THE GENERAL CONTRACTOR SHALL NOTIFY THE ARCHITECT PRIOR TO ROUGH-IN.

05. **MECHANICAL/PLUMBING DEVICES:** SEE MECHANICAL AND PLUMBING DRAWINGS AND SPECIFICATIONS FOR REQUIRED MOUNTING HEIGHT OF MECHANICAL AND PLUMBING DEVICES AND FIXTURES. WHERE CONFLICTS EXIST BETWEEN MOUNTING HEIGHTS INDICATED HEREIN AND THE REQUIREMENTS OF THE MECHANICAL ENGINEER, THE GENERAL CONTRACTOR SHALL NOTIFY THE ARCHITECT PRIOR TO ROUGH-IN.

06. INSTALL ADA / ANSI COMPLIANT UNDER LAVATORY GUARDS ON ALL EXPOSED SINK PIPING.

07. CONTRACTOR MUST MAINTAIN ON THE JOB SITE A COPY OF THE CURRENT ADAAG STANDARDS AND THE IBC CHAPTER 11 ACCESSIBILITY REQUIREMENTS OR FBC ACCESSIBILITY CODE REQUIREMENTS

08. DIMENSIONAL DESIGNATIONS OF +/- TO HAVE +/- 1/2" TOLERANCE UNLESS OTHERWISE NOTED.

09. DESIGNATION FOR FINISHED FACE OF WALL (FFW) TO BE TAKEN FROM NEAREST CONTINUOUS SURFACE IN THE PLANE OF THE WALL [I.E. FACE OF FLOOR BASE IF FACE OF BASE EXTENDS BEYOND FACE OF WALL].

# ABBREVIATIONS AND ACRONYMS

| | |
|---|---|
| AFF . . . . . ABOVE FINISHED FLOOR | MAX . . . . . MAXIMUM |
| BOGB . . . . . BOTTOM OF GRAB BAR | MIN . . . . . MINIMUM |
| FFE . . . . . FINISHED FLOOR ELEVATION | TOGB . . . . . TOP OF GRAB BAR |
| FFW . . . . . FINISH FACE OF WALL | WC . . . . . WATER CLOSET |
| GB . . . . . GRAB BAR | W/ . . . . . WITH |
| HOD . . . . . HIGHEST OPERABLE DEVICE | W/O . . . . . WITHOUT |
| FBC . . . . . FLORIDA BUILDING CODE | EWC . . . . . ELECTRIC WATER COOLER (DRINKING FOUNTAIN) |
| IBC . . . . . INTERNATIONAL BUILDING CODE | |

# DOOR AND GATE MANEUVERING CLEARANCES

## 404.2.4.1 MANEUVERING CLEARANCES AT MANUAL SWINGING DOORS AND GATES

NOTES:
1. LOCATE FLUSH ACTIVATION ON WIDE SIDE AT ALL TOILETS - LOCATE FLUSH VALVE BENEATH ADJACENT GRAB BARS.
2. SANITARY NAPKIN DISPENSERS TO BE LOCATED AT ALL FEMALE, UNISEX, & FAMILY TOILETS

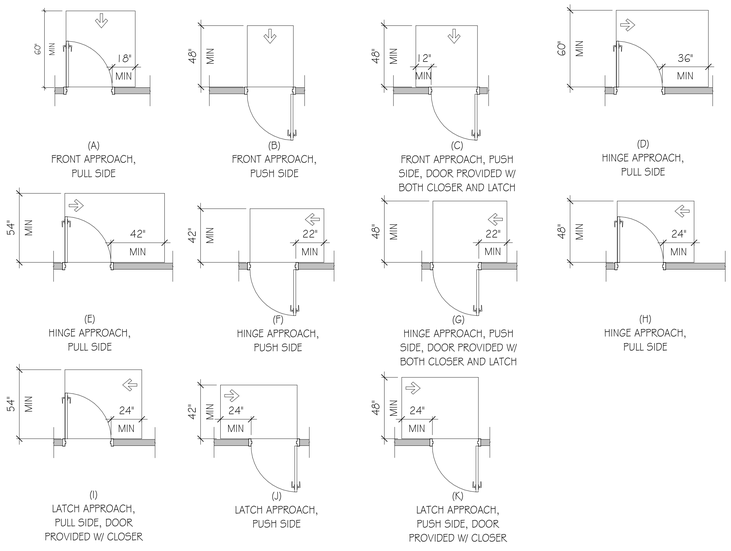


## 404.2.4.2 MANEUVERING CLEARANCES AT DOORWAYS WITHOUT DOORS OR GATES, MANUAL SLIDING DOORS, AND MANUAL FOLDING DOORS

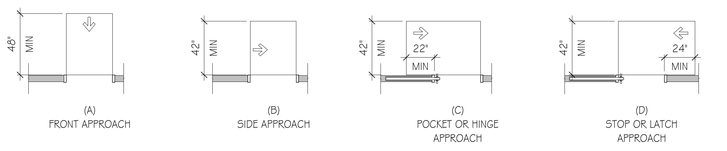


## 404.2.4.3 RECESSED DOORS AND GATES

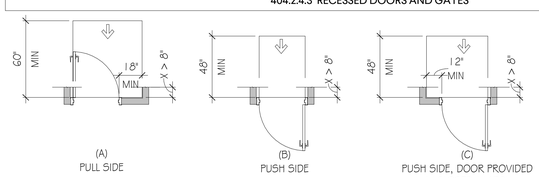


404.2.4.3 RECESSED DOORS AND GATES. A DOOR CAN BE RECESSED DUE TO WALL THICKNESS OR BECAUSE OF CASEWORK AND OTHER FIXED ELEMENTS ADJACENT TO THE DOORWAY. THIS PROVISION MUST BE APPLIED WHEREVER DOORS ARE RECESSED.

## 404.2.4.6 DOORS IN SERIES AND GATES IN SERIES

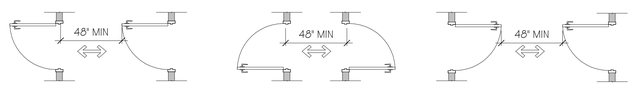


# TYPICAL ACCESSIBLE PLUMBING DETAILS - ELEVATION

SEE G1.12 FOR PLAN DETAILS

### ACCESSIBLE TUB (WITH REMOVABLE SEAT)

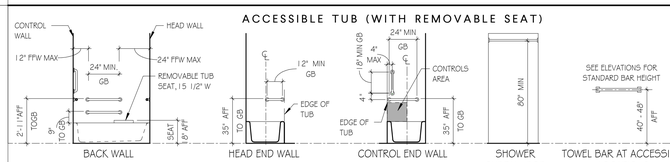


### ACCESSIBLE ROLL-IN SHOWER (WITHOUT FOLDING SEAT)

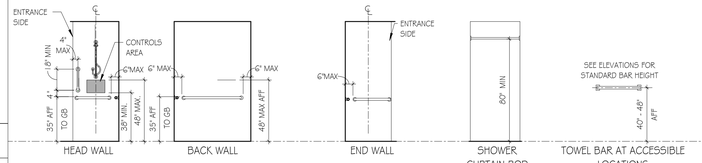


### ACCESSIBLE TRANSFER SHOWER (WITH FOLDING SEAT)

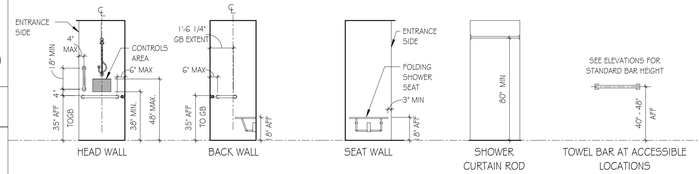


### ACCESSIBLE TUB (WITH PERMANENT SEAT)

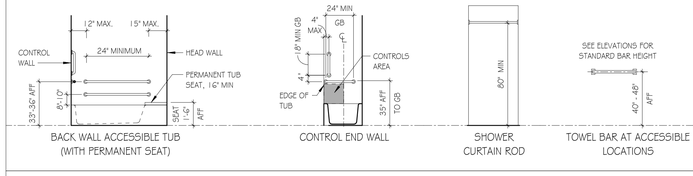


### URINAL

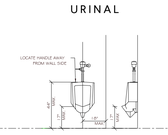


### WATER CLOSET

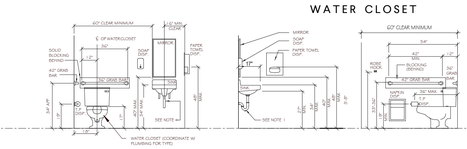


### LAVATORY OR VANITY SINK

### ACCESSIBLE ROLL-IN SHOWER (WITH FOLDING SEAT)

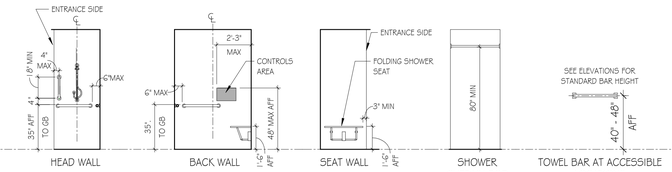


### ADA INTERIOR SIGNAGE

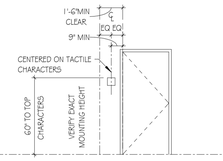


### FIRE ALARM W/ STROBE

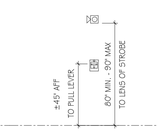


### ELECTRICAL DEVICES

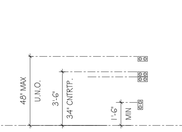


# TYPICAL REACH RANGES

### UNOBSTRUCTED FORWARD REACH

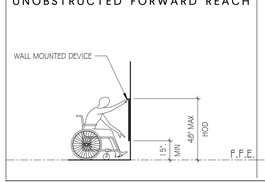


### OBSTRUCTED HIGH FORWARD REACH

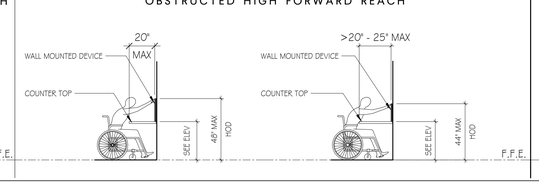


### UNOBSTRUCTED SIDE REACH

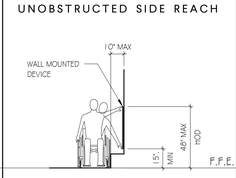


### OBSTRUCTED HIGH SIDE REACH

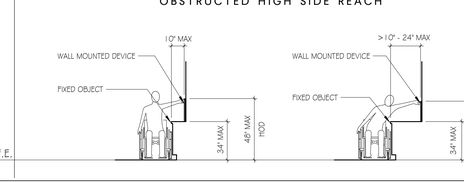


# TYPICAL ACCESSIBLE MOUNTING HEIGHTS

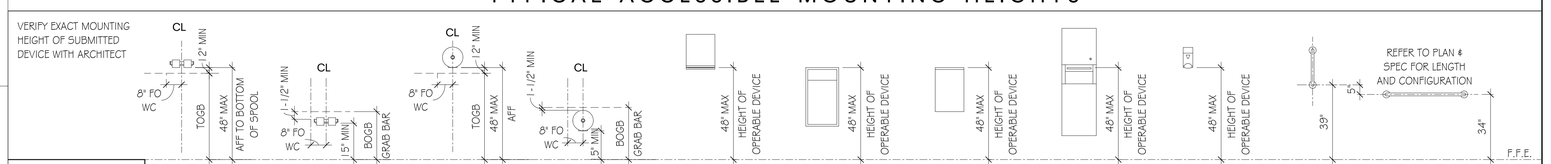


| | | | | | | | | | | | | | | | | | | | | | | | | |
|---|---|---|---|---|---|---|---|---|---|---|---|---|---|---|---|---|---|---|---|---|---|---|---|---|
| TOILET ACCESSORY TYPE | TOILET TISSUE HOLDER | | | TOILET TISSUE DISPENSER | | | PAPER TOWEL DISPENSER | | | WASTE RECEPTACLE | | | WASTE RECEPTACLE | | | WASTE RECEPTACLE | | | SOAP DISPENSER | | | GRAB BAR VERTICAL | GRAB BAR HORIZONTAL NOTE: TOP OF GRAB BAR MAY BE 36" WHERE USED WITH TANK TOILETS | | |
| DRAWING DESIGNATION | TA01 | TA50 | | TA02 | | | TA03 | TA04 | TA05 | TA06 | TA07 | TA08 | TA09 | TA10 | TA11 | RECESSED | TA12 | TA13 | SURFACE MOUNTED | TA14 | TA15 | TA16 | RECESSED | TA17 | TA18 | 18" TA23 or TA74 | 18" TA20 or TA74<br>36" TA21 or TA65 or TA75<br>42" TA22 or TA66 or TA76<br>48" TA26 |

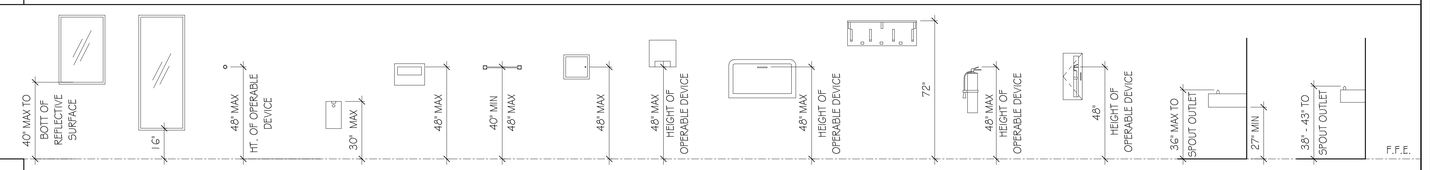


| | | | | | | | | | | | | | | | | | | | | | | | | |
|---|---|---|---|---|---|---|---|---|---|---|---|---|---|---|---|---|---|---|---|---|---|---|---|---|
| TOILET ACCESSORY TYPE | MIRROR ADA | | MIRROR FULL LENGTH | | ROBE HOOK AT ACCESSIBLE LOCATIONS (SEE ELEVATIONS FOR STANDARD HOOK HT) | | SANITARY NAPKIN DISPOSAL | | TOILET SEAT COVER DISPENSER | | TOWEL BAR OR TOILETRY SHELF | | | SPECIMEN PASS-THRU CABINET | | HAND DRYER | | BABY CHANGING STATION | | MOP AND BROOM HOLDER | | FIRE EXTINGUISHER | | FIRE EXTINGUISHER CABINET | | E.W.C. (ACCESSIBLE) | | E.W.C. (STANDARD) | |
| DRAWING DESIGNATION | TA30 | TA31 TA77 | TA32 | | TA33 | | TA36 | | TA38 | | TA53 T.B. | TA54 T.S. | | TA60 | | TA80 | | TA85 | | TA95 | | FE | | FEC | | | | | |


5/3/2026 9:17:28 PM TEMPLATE VERSION: 2020.1



GOODWYN MILLS CAWOOD, LLC.
720 Bayfront Parkway, Suite 200
Pensacola, FL 32502
T 850.432.0706
GMCNETWORK.COM
Kelly Wieczorek - Qualifying Agent
FL Architect AR 96359


| ISSUE | DATE |
|---|---|
| PERMIT SET | 12/08/2025 |

DRAWN BY: SJ
CHECKED BY: GW

**FRICKER RESOURCE CENTER RENOVATION PROJECT**

900 N F St, Pensacola, FL 32501-2887

GMC # APEN250016

STATE OF FLORIDA GEORGE D. WILLIAMS AR0008434 REGISTERED ARCHITECT

George D. Williams
AR 0008434

**ACCESSIBLILITY INFORMATION**

G1.11

# PHASE IA AND 1B

**PHASE 1A: DEMOLITION & TEMPORARY PROTECTIONS**

- BEGIN DEMOLITION OF THE EXISTING BUILDING SCOPE WHILE ENSURING THE FRICKER RESOURCE CENTER REMAINS OPERATIONAL.
- PUBLIC FUNCTIONS CONTINUE IN THE NEWLY OFFICE SPACE, RESTROOMS, AND GYMNASIUM (RENOVATION OF PHASE 1B TIMELINE TO BE COORDINATED WITH OWNER).
- INSTALL TEMPORARY CONSTRUCTION WALLS AND BARRIERS TO SEPARATE ACTIVE DEMOLITION ZONES FROM PUBLIC AREAS.
- ERECT CONSTRUCTION FENCING AND SIGNAGE TO GUIDE VISITORS SAFELY AND MINIMIZE DISRUPTION.
  INTERIM STORMWATER MANAGEMENT PLAN TO BE INTEGRATED WITH NEW WORK AT PLAN NORTH. COORDINATE ROOF DRAIN PIPING TO DISCHARGE INTO NEW RETENTION POND. ENSURE ROUTING ALIGNS WITH STRUCTURAL AND SITE GRADING.

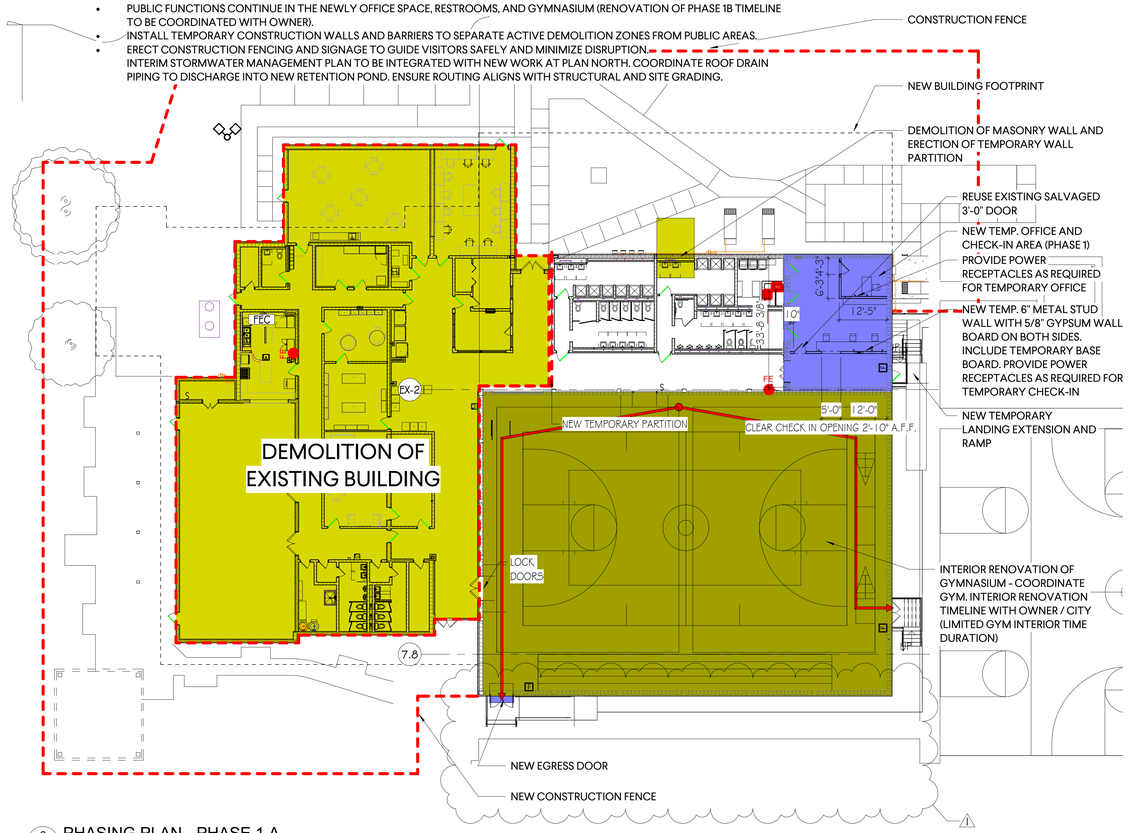


2 G1.12 PHASING PLAN - PHASE 1 A
SCALE: 1/16" = 1'-0"

# PHASE I

**PHASE 1: TEMPORARY OFFICE, ENTRY RECONFIGURATION & ACCESSIBILITY**

- CONVERT THE EXISTING WEIGHT ROOM INTO A TEMPORARY OFFICE SPACE TO SUPPORT ADMINISTRATIVE FUNCTIONS DURING PHASE 1 CONSTRUCTION.
- ESTABLISH THIS OFFICE AS THE MAIN ENTRY POINT FOR THE FRICKER RESOURCE CENTER, ENSURING UNINTERRUPTED PUBLIC ACCESS.
- CONSTRUCT A NEW EGRESS DOOR AT THE GYMNASIUM TO MEET LIFE-SAFETY REQUIREMENTS AND IMPROVE CIRCULATION.
- BUILD A TEMPORARY ACCESSIBILITY RAMP LEADING TO THE NEW ENTRY, ENSURING ADA COMPLIANCE AND SAFE ACCESS FOR ALL VISITORS DURING CONSTRUCTION.

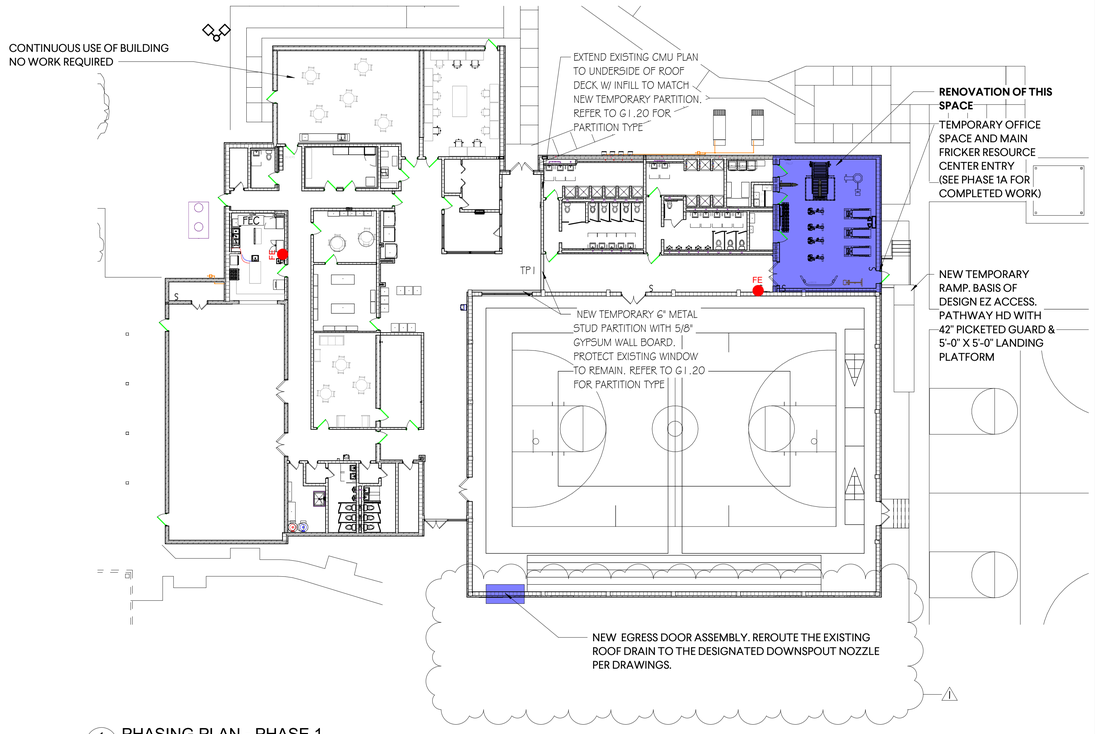


1 G1.12 PHASING PLAN - PHASE 1
SCALE: 1/16" = 1'-0"

# PHASE 2A

**PHASE 2A: EXTERIOR SITE IMPROVEMENTS**

- RESURFACE THE BASKETBALL COURT .
- CONSTRUCT PERMANENT EXTERIOR STEPS .
- ADDRESS LANDSCAPING AND SITE DRAINAGE INDICATED ON CIVIL DRAWINGS.

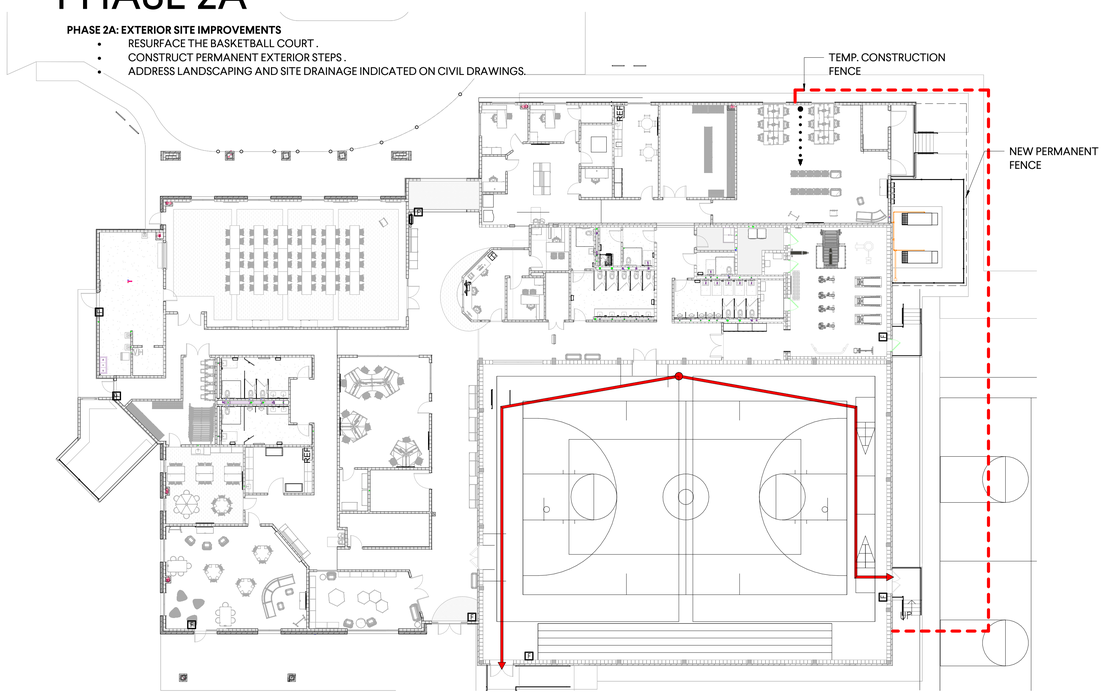


6 G1.12 PHASING PLAN - PHASE 2A
SCALE: 1/16" = 1'-0"

# PHASE 2

**PHASE 2: RENOVATION & PUBLIC REOPENING**

- FOLLOWING DEMOLITION AND COMPLETION OF PHASE 1, 1A, AND 1B WORK, AND NEW CONSTRUCTION. COMPLETE THE RENOVATION OF EXISTING RESTROOMS, WEIGHT ROOM, AND REMOVAL OF TEMPORARY GYMNASIUM EGRESS DOOR.
- TRANSITION THE TEMPORARY OFFICE AND ENTRY BACK INTO PERMANENT WEIGHT ROOM.

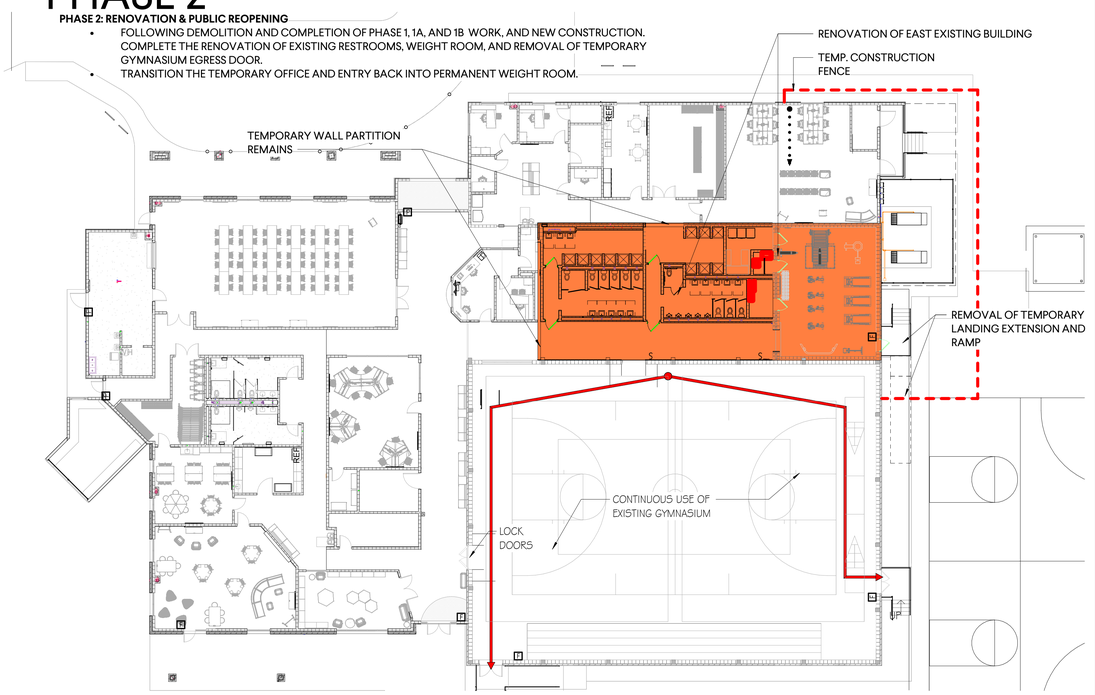


4 G1.12 PHASING PLAN - PHASE 2
SCALE: 1/16" = 1'-0"


GMC

GOODWYN MILLS CAWOOD, LLC.
720 Bayfront Parkway, Suite 200
Pensacola, FL 32502
T 850.432.0706
GMCNETWORK.COM
Kelly Wieczorek - Qualifying Agent
FL Architect AR 96359


| ISSUE | DATE |
|---|---|
| PERMIT SET | 12/08/2025 |
| 1 Revision1 | 04/15/2026 |

DRAWN BY: SJ
CHECKED BY: GW

FRICKER RESOURCE CENTER
RENOVATION PROJECT

900 N F St, Pensacola, FL 32501-2887

GMC # APEN250016

STATE OF FLORIDA · GEORGE D. WILLIAMS · AR0009434 · REGISTERED ARCHITECT

George D. Williams
AR 0009434

PHASING PLANS

G1.12

TEMPLATE VERSION: 2020.1

5/3/2026 9:18:09 PM

## GRANT SF DIVISION

| SCOPE OF WORK | RENOVATION SF | NEW WORK SF | TOTAL SF PER GRANT |
|---|---|---|---|
| MPCF SCOPE | 1,123 GSF | 4,250 GSF | 5,373 GSF |
| CDBG SCOPE | 2,733 GSF GYMNASIUM 8,582 GSF | 9,459 GSF | 20,774 GSF |
| SITE | | | |
| TOTAL | 12,438 GSF RENOVATION | 13,709 GSF NEW WORK | |

## PLAN LEGEND

- MPCF - GRANT EXTENTS
- CDBG - GRANT EXTENTS

NOTE: SITE WORK IS COVERED BY BOTH GRANTS.
SCOPE OF WORK TO BE DIVIDED AS FOLLOWS:

30% MPCF
70% CDBG

TRUE NORTH
PLAN NORTH

1 / G1.14 GRANT DIVISION PLAN
SCALE: 1/8" = 1'-0"

TEMPLATE VERSION: 2020.1
5/3/2026 9:18:35 PM

GMC
GOODWYN MILLS CAWOOD, LLC.
720 Bayfront Parkway, Suite 200
Pensacola, FL 32502
T 850.432.0706
GMCNETWORK.COM
Kelly Wieczorek - Qualifying Agent
FL Architect AR 96359

ISSUE
PERMIT SET 12/08/2025

DRAWN BY: SJ
CHECKED BY: GW

**FRICKER RESOURCE CENTER RENOVATION PROJECT**
900 N F St. Pensacola, FL 32501-2887
GMC # APEN250016

STATE OF FLORIDA · GEORGE D. WILLIAMS · AR0009434 · REGISTERED ARCHITECT
George D. Williams
AR 0009434

GRANT DIVISION

G1.14

# GENERAL WALL TYPES

## EXTERIOR WALL

### PLAN VIEW

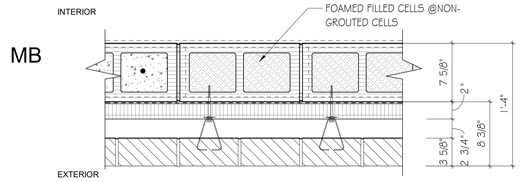


**TYP. EXTERIOR BRICK WALL ASSEMBLY**

- PAINTED 8" INSULATED CMU BLOCK WALL WITH HORIZONTAL JOINT REINF.; 16" O.C. VERTICALLY
- LIQUID APPLIED AIR/WEATHER BARRIER
- 2" RIGID INSULATION BOARD
- 2 3/4" AIR GAP
- 4" NOMINAL BRICK VENEER W/ THERMAL-GRIP BRICK TIES @16" O.C. EACH WAY

### WALL SECTION VIEWS

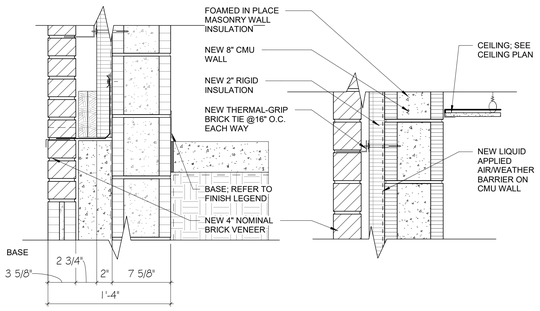


## EXTERIOR WALL

### PLAN VIEW

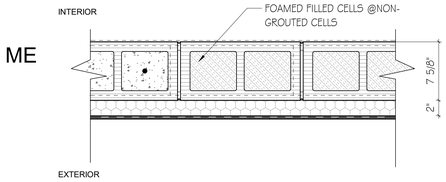


**TYP. EXTERIOR EIFS/CMU WALL ASSEMBLY**

- PAINTED 8" INSULATED CMU BLOCK WALL WITH HORIZONTAL JOINT REINF.; 16" O.C. VERTICALLY
- LIQUID APPLIED AIR/WEATHER BARRIER
- 2" EIFS LAYER

### WALL SECTION VIEWS

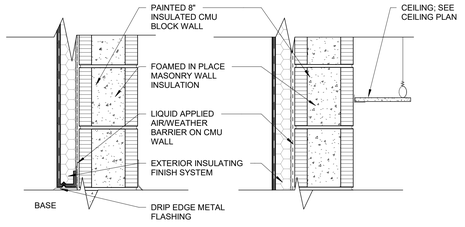


## INTERIOR WALL

### PLAN VIEW

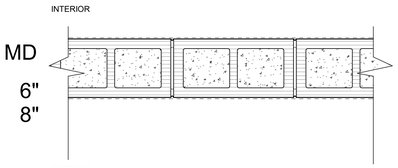


**TYP. INTERIOR CMU WALL EXTENDS TO DECK + ACOUSTICAL**

- PAINTED CMU WALL (ON BOTH SIDES)

### WALL SECTION VIEWS

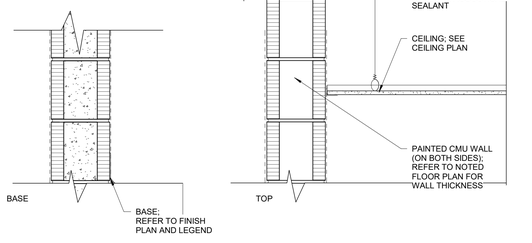


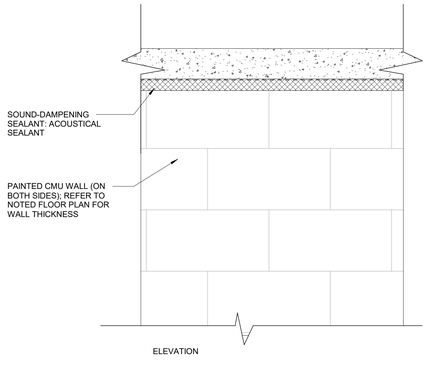


## TEMPORARY PARTITIONS

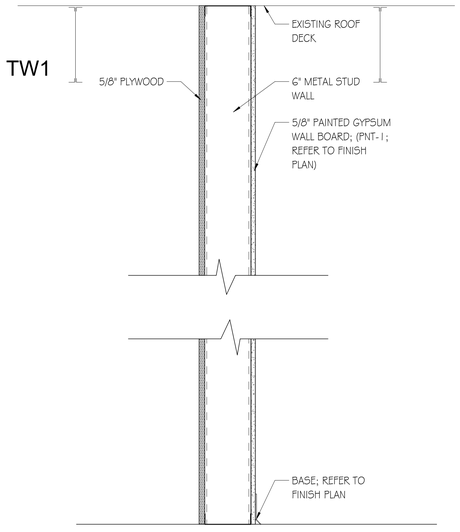


**FULL WALL**

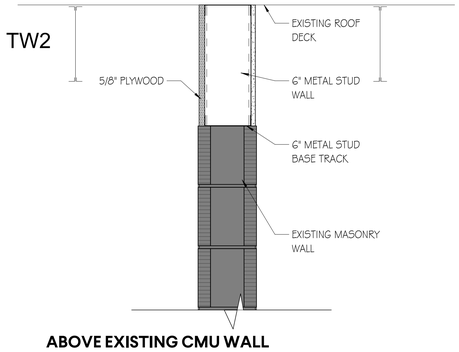


**ABOVE EXISTING CMU WALL**

## INTERIOR WALL

### PLAN VIEW

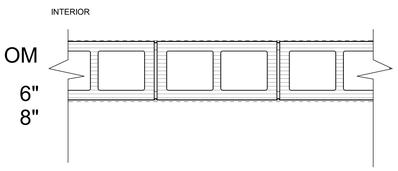


**TYP. INTERIOR CMU WALL ASSEMBLY**

- PAINTED CMU WALL (ON BOTH SIDES)

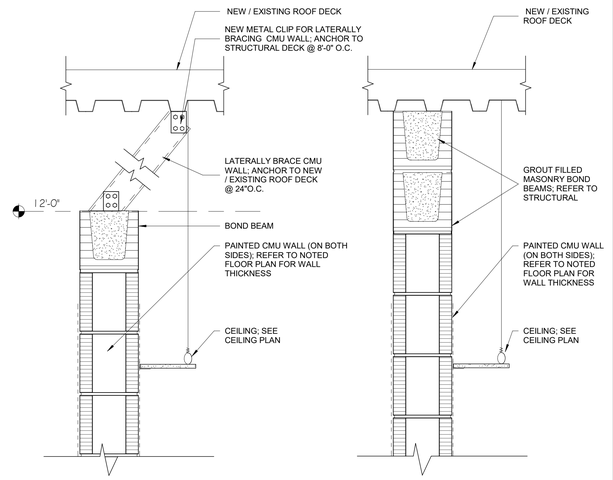


**TOP OF WALL - TERMINATE ABOVE CEILING**

**TOP OF WALL - TERMINATE AT DECK**

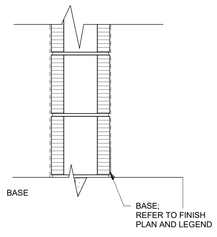


**BOTTOM OF WALL**

# GENERAL NOTES - PARTITIONS

1. UL LISTED ASSEMBLIES

A. WHERE UL ASSEMBLY NUMBERS ARE REFERENCED ABOVE, PARTITIONS SHALL BE CONSTRUCTED IN STRICT COMPLIANCE WITH REQUIREMENTS SET FORTH BY THE UL FIRE RESISTANCE DIRECTORY. NO DEVIATION SHALL BE ALLOWED WITHOUT PRIOR WRITTEN APPROVAL BY THE ARCHITECT AND/OR BUILDING OFFICIAL.

2. FIRE BARRIERS, FIRE PARTITIONS, & SMOKE BARRIERS [FIRE-RATED]

A. ALL PERIMETER JOINTS MUST BE PROTECTED BY UL LISTED FIRE-RESISTANT JOINT SYSTEMS.

B. ALL PENETRATIONS OF RATED ASSEMBLIES MUST BE PROTECTED BY UL LISTED THROUGH-PENETRATION FIRESTOPPING ASSEMBLIES.

C. FIRE DAMPERS MUST PROTECT HVAC DUCT PENETRATIONS.

D. IDENTIFY FIRE WALLS, SMOKE BARRIERS, ETC., IN ACCESSIBLE CONCEALED FLOOR, FLOOR-CEILING OR ATTIC SPACES, BY STENCILING:

'X-HOUR FIRE AND /OR SMOKE BARRIER
PROTECT ALL OPENINGS' IN 4-INCH HIGH CONTRASTING LETTERS, 3/8-INCH MINIMUM STROKE. LOCATE WITHIN 15 FEET OF END OF WALL, AND AT INTERVALS NOT EXCEEDING 30 FEET MEASURED HORIZONTALLY ALONG THE WALL OR PARTITION.

3. SMOKE PARTITIONS [NON-RATED]

A. ALL PERIMETER JOINTS MUST BE SEALED WITH AIRTIGHT SEALANT APPLICATION.

B. ALL PIPING, ELECTRICAL, AND DUCT PENETRATIONS MUST BE SEALED WITH AIRTIGHT SEALANT APPLICATION.

4. SOUND INSULATION

A. INSULATION THICKNESS SHALL MATCH CAVITY DEPTH UNLESS NOTED OTHERWISE.

B. INSULATE BEHIND RECESSED ITEMS IN ANY SCHEDULED ACOUSTIC PARTITIONS.

C. INSULATION MAY BE OMITTED AT CHASES NOT EXCEEDING 10 S.F. IN AREA.

5. ACOUSTICAL SEALANT

A. AT ALL GYP BOARD AND METAL STUD PARTITIONS: REQUIRED AT BOTTOM AND TOP RUNNERS AND AT WALL ANGLES WHERE DISSIMILAR MATERIALS MEET (SEE DETAILS).

B. AT SCHEDULED ACOUSTIC PARTITIONS: AIRTIGHT SEAL IS REQUIRED AT ALL PENETRATIONS.

C. ELECTRICAL AND OTHER BOXES TO BE WRAP-SEALED.

6. PARTITION COORDINATION

A. COMPLY WITH "9.07 PARTITION COORDINATION WITH OTHER TRADES" REQUIREMENTS LOCATED UNDER "GENERAL NOTES" ON PROJECT INFORMATION DRAWING G1.02

| SEALANT NOTES: | DIMENSIONS KEY |
|---|---|
| 1. FOR BUTT JOINTS, PROVIDE A "HOURGLASS" PROFILE WHERE POSSIBLE (B > T)<br>2. CLEAN AND / OR GRIND SURFACES TO COMPLETELY REMOVE EXISTING RESIDUE. AT LOCATIONS WHERE SEALANT IS TO BE INSTALLED ON AN EIFS SURFACE, REMOVE FINISH COAT AND BOND SEALANT TO BASE COAT.<br>3. PRIME SURFACES WITH APPROPRIATE PRIMER AS RECOMMENDED BY SEALANT MANUFACTURER.<br>4. VERIFY SEALANT PROFILES AND INSTALL SEALANT PER MANUFACTURER'S INSTRUCTIONS. | W: SEALANT WIDTH<br>T: SEALANT THICKNESS<br>B: BOND SURFACE |

| SEALANT CHART | | |
|---|---|---|
| W | T | B |
| 1/4" | 1/4" | 3/8" MIN. |
| 1/4" TO 1/2" | 1/4" | 3/8" MIN. |
| 1/2" TO 1" | W/2 | 3/8" MIN. |
| > 1" | 1/2" MAX | 3/8" MIN. |

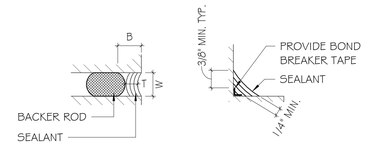


A - BUTT JOINT B - FILLET JOINT

2 G1.20 SEALANT JOINT
SCALE: 3" = 1'-0"

# PARTITION KEY

| | | | |
|---|---|---|---|
| TYPE 1G 6" METAL STUDS | 1G | ME | TYPE ME 8" CMU |
| TYPE OM 6" OR 8" CMU | OM | MB | TYPE MB 8" CMU |
| TYPE 0M 8" CMU | 1M | | |
| TYPICAL PARTITION (SHOWN THUS) | | VARIANT PARTITION (SHOWN THUS) | |

**STANDARD FRAMING**
6" METAL STUDS • 8" CMU •

PARTITIONS USE STANDARD FRAMING EXCEPT WHERE VARIANT FRAMING SIZE IS INDICATED

**VARIANT FRAMING**
• WHERE APPLICABLE, SIZE IS SHOWN IN INCHES BELOW PARTITION TYPE

**NOTE:** REFER TO STRUCTURAL DRAWINGS FOR TOP OF WALL TERMINATION AND REINFORCEMENT DETAILS PERTAINING TO INTERIOR AND EXTERIOR MASONRY WALLS.


GMC

GOODWYN MILLS CAWOOD, LLC.
720 Bayfront Parkway, Suite 200
Pensacola, FL 32502
T 850.432.0706
GMCNETWORK.COM
Kelly Wieczorek - Qualifying Agent
FL Architect AR 96359


| ISSUE | DATE |
|---|---|
| PERMIT SET | 12/08/2025 |

DRAWN BY: SJ
CHECKED BY: GW

**FRICKER RESOURCE CENTER RENOVATION PROJECT**
900 N F St. Pensacola, FL 32501-2887
GMC # APEN250016

STATE OF FLORIDA · GEORGE D. WILLIAMS · AR0009434 · REGISTERED ARCHITECT

George D. Williams
AR 0009434

**PARTITION TYPES**

**G1.20**

TEMPLATE VERSION: 2020.1
5/3/2026 9:18:36 PM

## OCCUPANCY COUNT SCHEDULE FOR EGRESS

| OCCUPANCY | AREA | SF/PERSON | OCCUPANCY COUNT |
|---|---|---|---|
| 5 ASSEMBLY (A-3) Standing space | | | |
| SOCIAL HALL | 2008 SF | 5 | 402 |
| | | | 402 OCCUPANTS |
| 15 ASSEMBLY (A-3) Unconcentrated (tables and chairs) | | | |
| MULTIPURPOSE ROOM | 932 SF | 15 | 62 |
| WORKFORCE DEVELOPMENT | 1208 SF | 15 | 81 |
| | | | 143 OCCUPANTS |
| 18 | | | |
| GYM SEATING | 351 L.F. | 1 PER 18" 1.5 L.F. | 234 GYMNASIUM OCCUPANCY* |
| 20 CLASSROOM | | | |
| ARTS AND CRAFT | 404 SF | 20 | 20 |
| | | | 20 OCCUPANTS |
| 50 READING / EXERCISE | | | |
| GYMNASIUM | 8126 SF | 50 | 163 GYMNASIUM OCCUPANCY* |
| LIBRARY | 434 SF | 50 | 9 |
| STEM LAB | 724 SF | 50 | 14 |
| WEIGHT ROOM | 1818 SF | 50 | 36 |
| | | | 222 OCCUPANTS |
| 150 BUSINESS | | | |
| CHECK-IN | 235 SF | 150 | 2 |
| CORRIDOR | 875 SF | 150 | 6 |
| OFFICE A | 129 SF | 150 | 1 |
| OFFICE B | 126 SF | 150 | 1 |
| OFFICE C | 163 SF | 150 | 1 |
| OFFICE D | 136 SF | 150 | 1 |
| STAFF BREAKROOM | 294 SF | 150 | 2 |
| TELE H. A. | 70 SF | 150 | 0 |
| TELE H. B | 70 SF | 150 | 0 |
| | | | 14 OCCUPANTS |
| 200 KITCHEN | | | |
| KITCHEN | 699 SF | 200 | 3 |
| | | | 3 OCCUPANTS |
| 300 STORAGE | | | |
| 3D PRINTER | 98 SF | 300 | 0 |
| COMM. | 98 SF | 300 | 0 |
| ELECT. A | 45 SF | 300 | 0 |
| ELECT. V | 87 SF | 300 | 0 |
| EVS. | 74 SF | 300 | 0 |
| LAUNDRY | 141 SF | 300 | 0 |
| MECH/ELECT. ROOM | 182 SF | 300 | 1 |
| PANTRY STO. | 225 SF | 300 | 1 |
| RISER ROOM | 81 SF | 300 | 0 |
| SOCIAL HALL STORAGE | 359 SF | 300 | 1 |
| STO. | 132 SF | 300 | 0 |
| STORAGE | 716 SF | 300 | 2 |
| | 20716 SF | | 5 OCCUPANTS |
| *397 TOTAL GYMNASIUM OCCUPANCY | | | 809 OCCUPANTS |

## OCCUPANCY COUNT SCHEDULE FOR PLUMBING FIXTURE TABULATIONS

| | OCCUPANCY | OCCUPANT LOAD (ACTUAL) | WC M | WC F | WC U/SX | URINALS FPC 424.2 | LAV M | LAV F | LAV U/SX | BATH/ SHOWER | DRINKING FOUNTAIN | SVC SINKS | SPACES |
|---|---|---|---|---|---|---|---|---|---|---|---|---|---|
| | | ACTUAL LOAD CALCULATIONS | | | | | | | | | | | |
| | ASSEMBLY | 545 | 1/125 2* | 1/65 9 | - | 2* | 1/200 3 | 3 | | - | 1/500 1 | 1 | SOCIAL HALL - 402<br>MULTIPURPOSE ROOM - 62<br>WORKFORCE DEVELOPMENT - 81 |
| | ASSEMBLY (EXISTING GYMNASIUM) | 397 | | | | | | | | | | | GYMNASIUM |
| | TOTAL: | 1,085<br>471 EA M F | | | | | | | | | | | |
| | BUSINESS | 17 | - | | 1/25 1 | | - | | 1/40 1 | - | 1 | 1 | BUSINESS + KITCHEN |
| | EDUCATIONAL | 79 | - | | 1/50 2 | | - | | 2 | - | 1 | 1 | ARTS AND CRAFT<br>LIBRARY<br>STEM LAB<br>WEIGHT ROOM |
| TOTAL | REQUIRED | | 14 | | | 2* | 8 | | | - | 1 | 1 | |
| TOTAL | PROVIDED | | 15 | | | 7 | 17 | | | 1 | 2 | 1 | |

* FPC 424.2 ASSEMBLY 4 MALE W.C. = 2 W.C. + 2 URINALS.

## OVERALL BUILDING AREA

| LEVEL | AREA (GROSS SQUARE FEET) | |
|---|---|---|
| 1 | 13,709 GSF | NEW CONSTRUCTION |
| | 3,856 GSF | RENOVATION |
| | 8,582 GSF | GYMNASIUM |
| TOTAL | 26,147 GSF | |

## APPLICABLE CODES & REGULATIONS

| | |
|---|---|
| 2023 | FLORIDA BUILDING CODE 8th EDITION - BUILDING |
| 2023 | FLORIDA BUILDING CODE 8th EDITION - ACCESSIBILITY |
| 2023 | FLORIDA BUILDING CODE 8th EDITION - TEST PROTOCOLS |
| 2023 | FLORIDA BUILDING CODE 8th EDITION - MECHANICAL |
| 2023 | FLORIDA BUILDING CODE 8th EDITION - PLUMBING |
| 2023 | FLORIDA BUILDING CODE 8th EDITION - FUEL GAS |
| 2023 | FLORIDA BUILDING CODE 8th EDITION - ENERGY CONSERVATION |
| 2023 | FLORIDA ADMINISTRATIVE CODES, CHAPTER 69A-3, 69A-4 AND 69A-5 |

## FIRE CODES

| | |
|---|---|
| 2023 | FLORIDA FIRE PROTECTION CODE (2021NFPA 101 LIFE SAFETY CODE + 2021 NFPA FIRE CODE) |

## OTHER CODES

| | |
|---|---|
| 2022 | ANSI/ASHRAE/IESNA STANDARD 90.1 |
| 2020 | OTHER CODES<br>FLORIDA ELECTRIC CODE (NFPA 70 NATIONAL ELECTRIC CODE - 2020 EDITION ADOPTED BY REFERENCE FBC - BUILDING CHAPTER 27) |
| 2019 | FLORIDA FIRE SPRINKLER CODE 2019 (NFPA 13) |
| 2019 | FLORIDA FIRE ALARM CODE 2019 (NFPA 72 ) |
| 2017 | ASTM E96 STANDARD TEST METHODS FOR WATER VAPOR TRANSMISSION |
| 2013 | UL STANDARD 181 - STANDARD FOR SAFETY FACTORY - MADE AIR DUCTS AND AIR CONNECTORS |
| 13 EDITION | ANSI / TIA TELECOMMUNICATIONS INDUSTRY ASSOCIATE LATEST COMMUNICATIONS STANDARDS - TELECOMMUNICATIONS DISTRIBUTION METHODS MANUAL (TDMM)<br>ASCE / SEI 7-22 MINIMUM DESIGN LOADS AND ASSOCIATED CRITERIA FOR BUILDINGS AND OTHER STRUCTURES |
| 2010 | STANDARDS FOR ACCESSIBLE DESIGN |
| ICC 500-2008 | ICC/NSSA STANDARD FOR THE DESIGN AND CONSTRUCTION OF STORM SHELTERS |

## OCCUPANCY CLASSIFICATION — FBC CH 3

| | |
|---|---|
| OCCUPANCY | ASSEMBLY GROUP-3 |

## NON- SEPARATED OCCUPANCY — FBC CH 5

THIS BUILDING IS DESIGNED UNDER THE NONSEPARATED OCCUPANCIES PROVISIONS OF THE FLORIDA BUILDING CODE (FBC), IN ACCORDANCE WITH SECTION 508.3. IN THIS METHOD, MULTIPLE OCCUPANCY CLASSIFICATIONS ARE PERMITTED TO COEXIST WITHIN THE BUILDING WITHOUT FIRE-RESISTANCE-RATED SEPARATIONS BETWEEN THEM.

AS ASSEMBLY OCCUPANCY IS INCLUDED WITHIN THE BUILDING, ALL OTHER OCCUPANCIES MUST COMPLY WITH THE MOST RESTRICTIVE REQUIREMENTS ASSOCIATED WITH ASSEMBLY OCCUPANCY.

## CONSTRUCTION CLASSIFICATION — FBC CH 5

| | | |
|---|---|---|
| CONSTRUCTION TYPE | TYPE IIB - FULLY SPRINKLERED | |
| HEIGHT<br>TABLE 504.3 | ALLOWABLE: 75 FEET | ACTUAL: 22 FEET (NEW SOCIAL HALL) |
| # OF STORIES<br>TABLE 504.4 | ALLOWABLE: 3 | ACTUAL: 1 |
| HEIGHT MODIFICATIONS | N/A | |
| AREA PER FLOOR<br>TABLE 506.2 | ALLOWABLE: 38,000 SF | ACTUAL:<br>26,147 GSF SF GROSS |

## FIRE RESISTANCE - STRUCT. ELEMENTS — FBC CH 6

| | RESISTANCE REQUIRED | RESISTANCE PROVIDED | |
|---|---|---|---|
| RESISTANCE REQUIRED BY FBC TYPE TABLE 601 | | | |
| CONSTRUCTION TYPE : IIB | | | |
| | | RATING | ACHIEVED BY |
| BUILDING ELEMENT - STRUCTURAL | | | |
| PRIMARY STRUCTURAL FRAME (PER CH 2 WITH RATING NOT LESS THAN CH 7) | | | |
| COLUMNS<br>STRUCTURAL MEMBERS HAVING DIRECT CONNECTION TO COLUMNS - BEAMS, GIRDERS, TRUSSES, AND SPANDRELS | 0 HR | 0HR | N/A |
| BEARING WALLS | | | |
| EXTERIOR WALLS (RATING NOT LESS THAN CH 6 OR CH 7) | 0 HR | 0 HR | N/A |
| INTERIOR WALLS | 0 HR | 0 HR | N/A |
| NON BEARING WALLS AND PARTITIONS | | | |
| EXTERIOR WALLS (BASED ON FIRE SEPARATION DISTANCE PER CH 6) | 0 HR | 0 HR | N/A |
| NON BEARING WALLS AND PARTITIONS | | | |
| INTERIOR WALLS (RATING NOT LESS THAN REQUIRED BY SECTIONS OTHER THAN SECTION 6) | 0 HR | 0 HR | N/A |
| FLOOR CONSTRUCTION AND SECONDARY MEMBERS (PER CH 2) | | | |
| FLOOR CONSTRUCTION HAVING DIRECT CONNECTIONS TO THE COLUMNS | 0 HR | 0 HR | N/A |
| ROOF CONSTRUCTION AND SECONDARY MEMBERS (PER CH 2) | | | |
| ROOF CONSTRUCTION HAVING DIRECT CONNECTIONS TO THE COLUMNS | 0 HR | 0 HR | N/A |

## MEANS OF EGRESS

| | | |
|---|---|---|
| MAXIMUM ALLOWABLE | | |
| TRAVEL DISTANCE TO EXIT<br>*TABLE 1017.2* | FOR B= 300 FT<br>FOR A= 250 FT<br><br>FOR B= 100 FT<br>FOR A= 75 FT | |
| COMMON PATH OF TRAVEL<br>*TABLE 1006.3.3(2)* | 75 FT | |
| DEAD END LENGTH<br>*1020.5* | 50 FT | |
| MIN. NUMBER OF EXITS<br>*TABLE 1006.3.2* | REQUIRED: 3 EXITS<br>PROVIDED: 10 EXITS | |
| EGRESS CAPACITY | REQUIRED: 809 PERSONS | PROVIDED: 2,495 PERSONS |

EGRESS PROVIDED (LEVEL @ .2/ OCCUPANT)
DOOR/LEVEL: 5 @36", 1 @48" , 2 @72" = 1,860 PERSONS
RAMP/LEVEL: 1 @67" = 335 PERSONS

EGRESS PROVIDED (LEVEL @ .3/ OCCUPANT)
STAIR: 1 @60" = 300 PERSONS

TOTAL EGRESS = 2,495 PERSONS


GOODWYN MILLS CAWOOD, LLC.
720 Bayfront Parkway, Suite 200
Pensacola, FL 32502
T 850.432.0706
GMCNETWORK.COM
Kelly Wieczorek - Qualifying Agent
FL Architect AR 96359


ISSUE | DATE
PERMIT SET | 12/08/2025
1 Revision 1 | 04/15/2026

DRAWN BY: SJ
CHECKED BY: GW

**FRICKER RESOURCE CENTER RENOVATION PROJECT**

900 N F St, Pensacola, FL 32501-2887

GMC # APEN250016

STATE OF FLORIDA · GEORGE D. WILLIAMS · AR0009434 · REGISTERED ARCHITECT

George D. Williams
AR 0009434

**LIFE SAFETY - CODE STUDY**

LS1.00

TEMPLATE VERSION: 2020.1

5/3/2026 9:18:37 PM

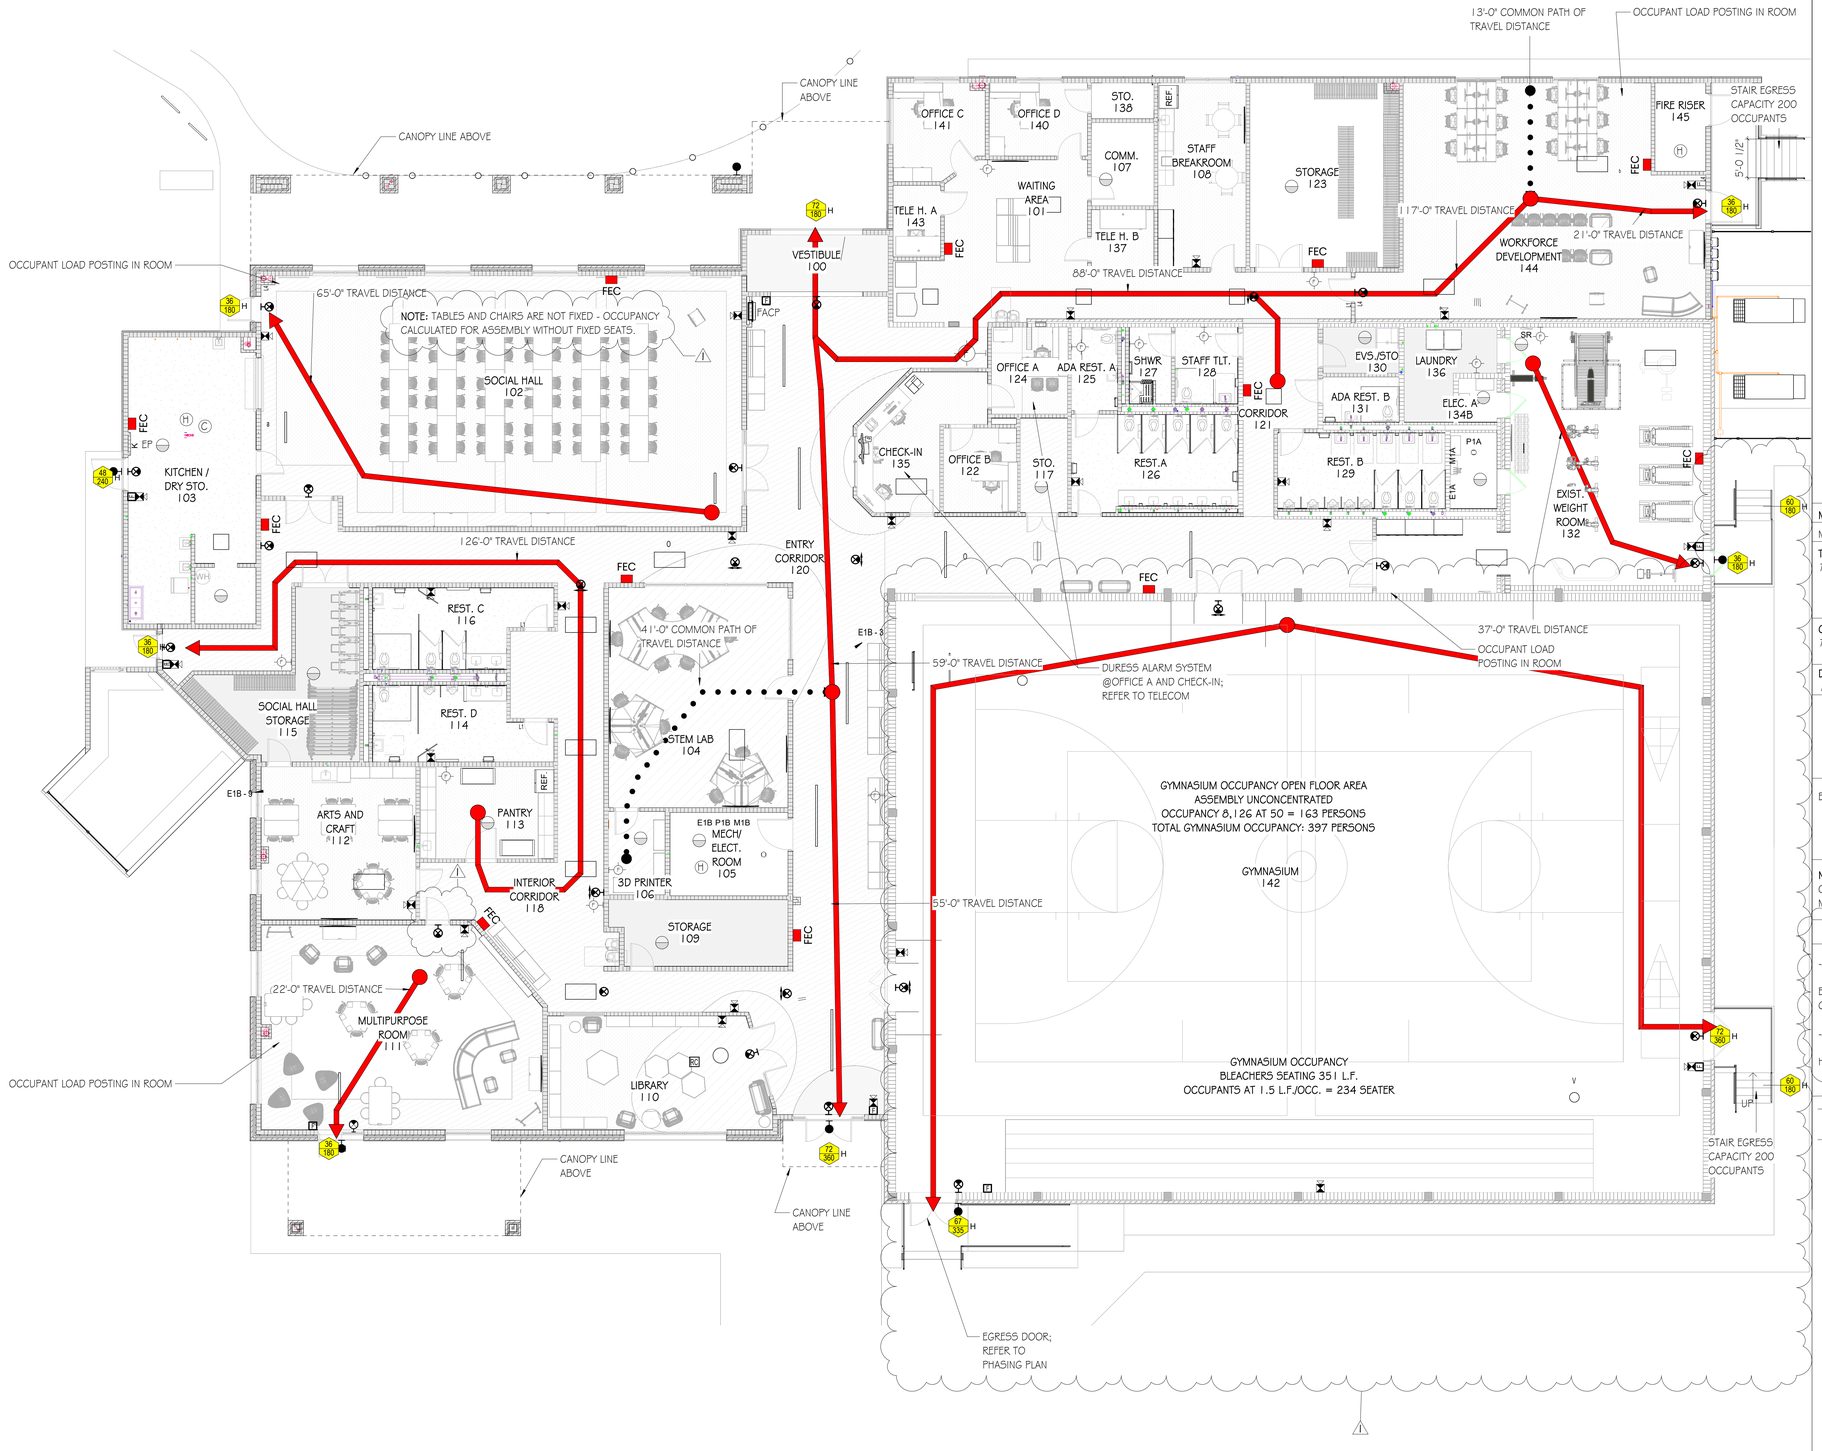


## LIFE SAFETY LEGEND

| | |
|---|---|
| FE | FIRE EXTINGUISHER |
| FEC | FIRE EXTINGUISHER CABINET |
| F | FIRE ALARM MANUAL PULL STATION |
| F | WALL MTD. FIRE ALARM HORN / STROBE |
| | CEILING MTD. FIRE ALARM |
| FACP | FIRE ALARM CONTROL PANEL/ REMOTE ANNUNCIATOR PANEL AS INDICATED; RECESSED MOUNT |
| EP | ELECTRICAL PANEL |
| | ILLUMINATED EXIT SIGN |
| 0 0 H | EXIT WIDTH (IN INCHES) / HORIZONTAL EXIT / EXIT CAPACITY (IN # OF PERSONS) |
| | DISTANCE OF TRAVEL TO NEAREST EXIT |
| | COMMON PATH OF TRAVEL |
| | EMERGENCY LIGHTING; REFER TO ELECTRICAL |
| | EMERGENCY LIGHTING; REFER TO ELECTRICAL |
| | ILLUMINATED EXIT SIGN |
| | WALL MOUNT SIGNAL SPEAKER / STROBE |
| F | CEILING MOUNT SIGNAL STROBE |
| C | CEILING MOUNT CARBON MONOXIDE |
| H | CEILING MOUNT AUTOMATIC HEAT DETECTOR |
| | CEILING MOUNT AUTOMATIC SMOKE DETECTOR |

## MEANS OF EGRESS

| | |
|---|---|
| MAXIMUM ALLOWABLE AREA | |
| TRAVEL DISTANCE TO EXIT *TABLE 1017.2* | FOR B= 300 FT<br>FOR A= 250 FT<br><br>FOR B= 100 FT<br>FOR A= 75 FT |
| COMMON PATH OF TRAVEL *TABLE 1006.3.3(2)* | 75 FT |
| DEAD END LENGTH *1020.5* | 50 FT |
| | |
| EGRESS WIDTH | REQUIRED: 0.2<br>PER OCCUPANT 942 OCCUPANTS = 189"<br><br>PROVIDED: 360" |

NOTE: PER FBC 1004.9 EVERY ROOM OR SPACE THAT IS AN ASSEMBLY OCCUPANCY SHALL HAVE THE OCCUPANT LOAD OF THE ROOM POSTED NEAR THE MAIN EXIT OR EXIT ACCESS DOORWAY. REFER TO A6.02 SIGNAGE SCHEDULE.

## FIRE EXTINGUISHERS

-JL INDUSTRIES COSMIC SERIES FIRE EXTINGUISHER (GENERAL PURPOSE)
JL INDUSTRIES 1037V10 COSMOPOLITAN STAINLESS STEEL FIRE EXTINGUISHER CABINET, SEMI-RECESSED MAXIMUM 4" PROJECTION (ADA COMPLIANT)

-JL INDUSTRIES SATURN SERIES FIRE EXTINGUISHER (AT KITCHEN ONLY)
CLASS K, WET CHEMICAL, STAINLESS STEEL CYLINDER, INDUSTRY STANDARD HORN AND NOZZLE DESIGN, 1.8 GALLON, BRACKET MOUNTED.

## GRANT SCOPE LEGEND

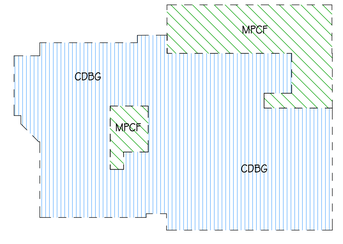


TRUE NORTH
PLAN NORTH

1 LS1.01 FIRST FLOOR - LIFE SAFETY PLAN
SCALE: 1/8" = 1'-0"

TEMPLATE VERSION: 20201
5/3/2026 9:19:02 PM

GMC
GOODWYN MILLS CAWOOD, LLC.
720 Bayfront Parkway, Suite 200
Pensacola, FL 32502
T 850.432.0706
GMCNETWORK.COM
Kelly Wieczorek - Qualifying Agent
FL Architect AR 96359

| ISSUE | DATE |
|---|---|
| PERMIT SET | 12/08/2025 |
| 1 Revision 1 | 04/15/2026 |
| 2 Revision 2 | 05/01/2026 |
| DRAWN BY: | SJ |
| CHECKED BY: | GW |

FRICKER RESOURCE CENTER RENOVATION PROJECT
900 N F St. Pensacola, FL 32501-2887
GMC # APEN250016

STATE OF FLORIDA · GEORGE D. WILLIAMS · AR0009434 · REGISTERED ARCHITECT
George D. Williams
AR 0009434

LIFE SAFETY PLAN - FIRST FLOOR PLAN

LS1.01

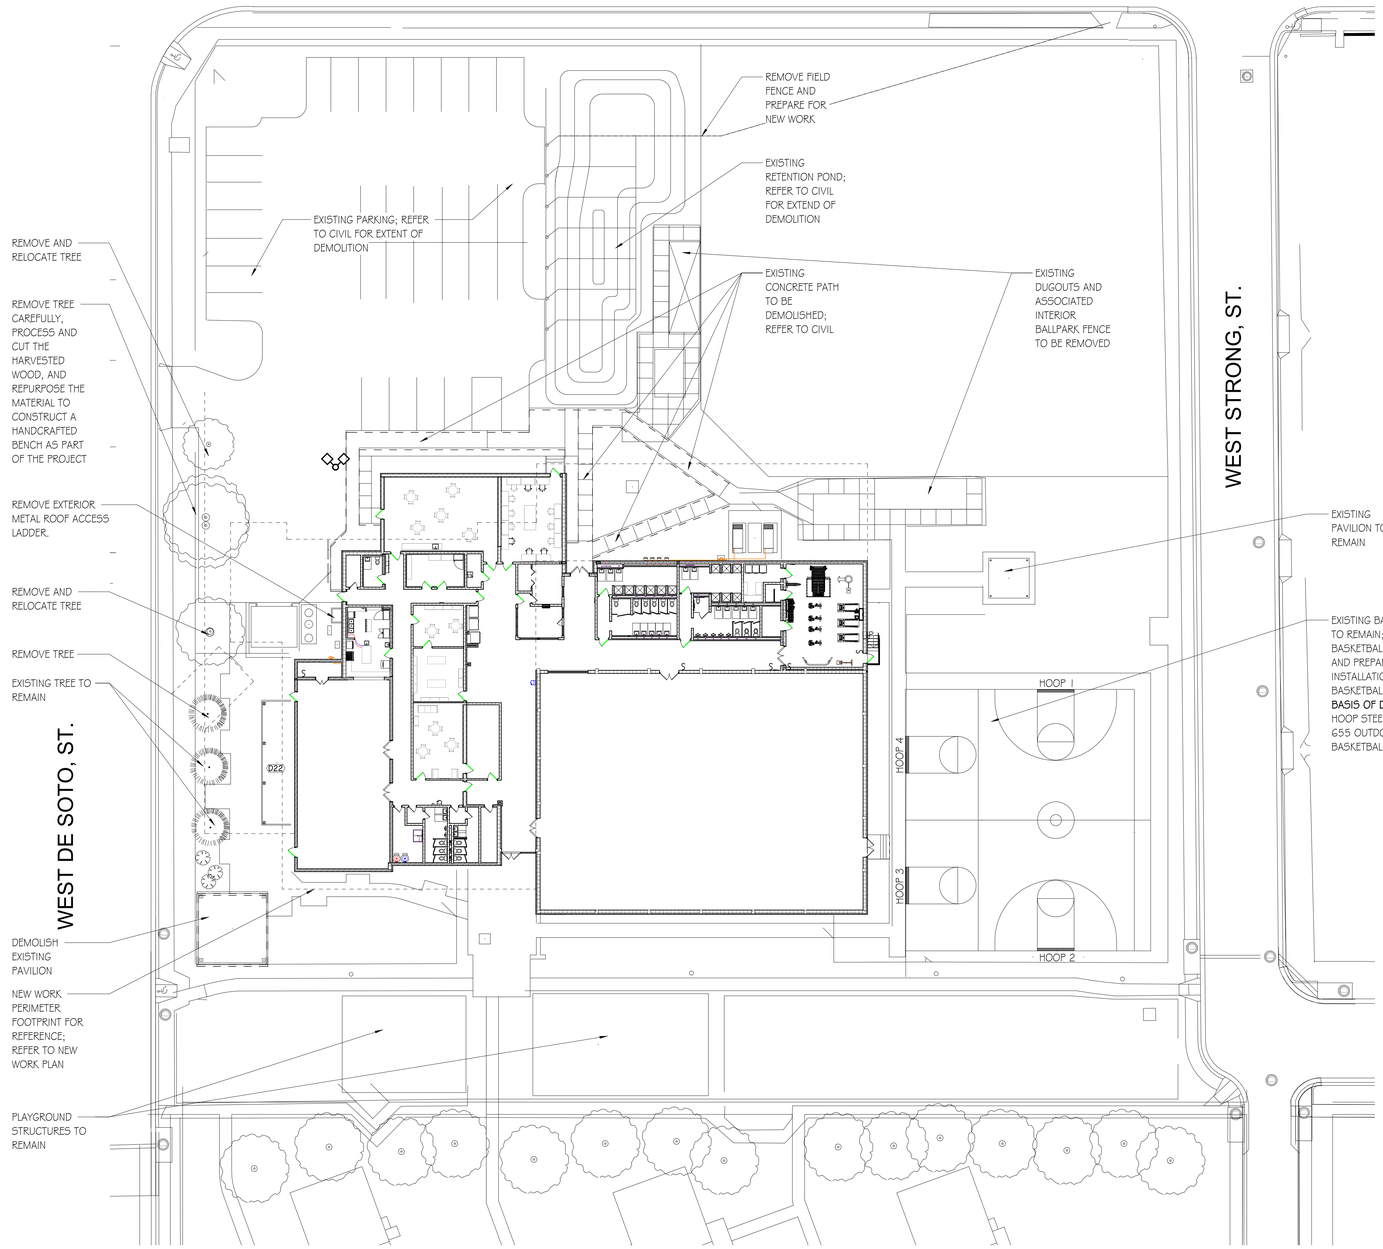


NOTE: FOR GENERAL REFERENCE ONLY / SEE CIVIL DEMOLITION PLAN FOR EXTENT OF WORK.

TRUE NORTH

PLAN NORTH

1 D1.01 DEMOLITION SITE PLAN
SCALE: 1" = 20'-0"

## DEMOLITION LEGEND

- EXISTING WALL TO BE REMOVED
- EXISTING WALL TO REMAIN
- EXISTING DOOR TO BE REMOVED
- EXISTING DOOR TO REMAIN
- EXISTING SHOWER TO BE REMOVED
- EXISTING SINK TO BE REMOVED
- EXISTING WATER CLOSET TO BE REMOVED
- EXISTING SHOWER TO REMAIN
- EXISTING SINK TO REMAIN
- EXISTING WATER CLOSET TO REMAIN
- EXISTING GYPSUM CEILING TO BE REMOVED
- EXISTING ACOUSTICAL CEILING TILE TO BE REMOVED
- EXISTING ROOF AND ROOF STRUCTURE TO BE REMOVED COMPLETE
- EXISTING ROOFING MEMBRANE TO BE REMOVED - EXISTING CONCRETE ROOF DECK & STRUCTURE TO REMAIN
- EOAU — EXISTING OUTDOOR AIR UNIT
- ERTU — EXISTING ROOF TOP UNIT
- EEF — EXISTING EXHAUST FAN
- EV — EXISTING VENT
- ERD — EXISTING ROOF DRAIN
- EXISTING GAS PIPING

## GRANT SCOPE LEGEND

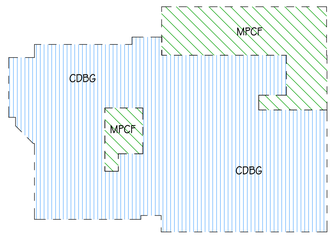


GOODWYN MILLS CAWOOD, LLC.
720 Bayfront Parkway, Suite 200
Pensacola, FL 32502
T 850.432.0706
GMCNETWORK.COM
Kelly Wieczorek - Qualifying Agent
FL Architect AR 96359

| ISSUE | DATE |
|---|---|
| PERMIT SET | 12/08/2025 |

DRAWN BY: SJ
CHECKED BY: GW

**FRICKER RESOURCE CENTER RENOVATION PROJECT**

900 N F St, Pensacola, FL 32501-2887

GMC # APEN250016

STATE OF FLORIDA · GEORGE D. WILLIAMS · AR0008434 · REGISTERED ARCHITECT

George D. Williams
AR 0008434

**DEMOLITION - SITE PLAN**

D1.01

TEMPLATE VERSION: 2020.1

5/3/2026 9:19:05 PM

## GRANT SCOPE LEGEND

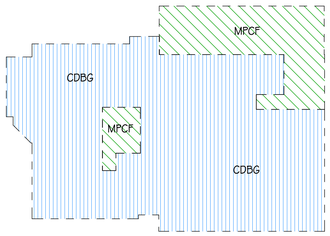


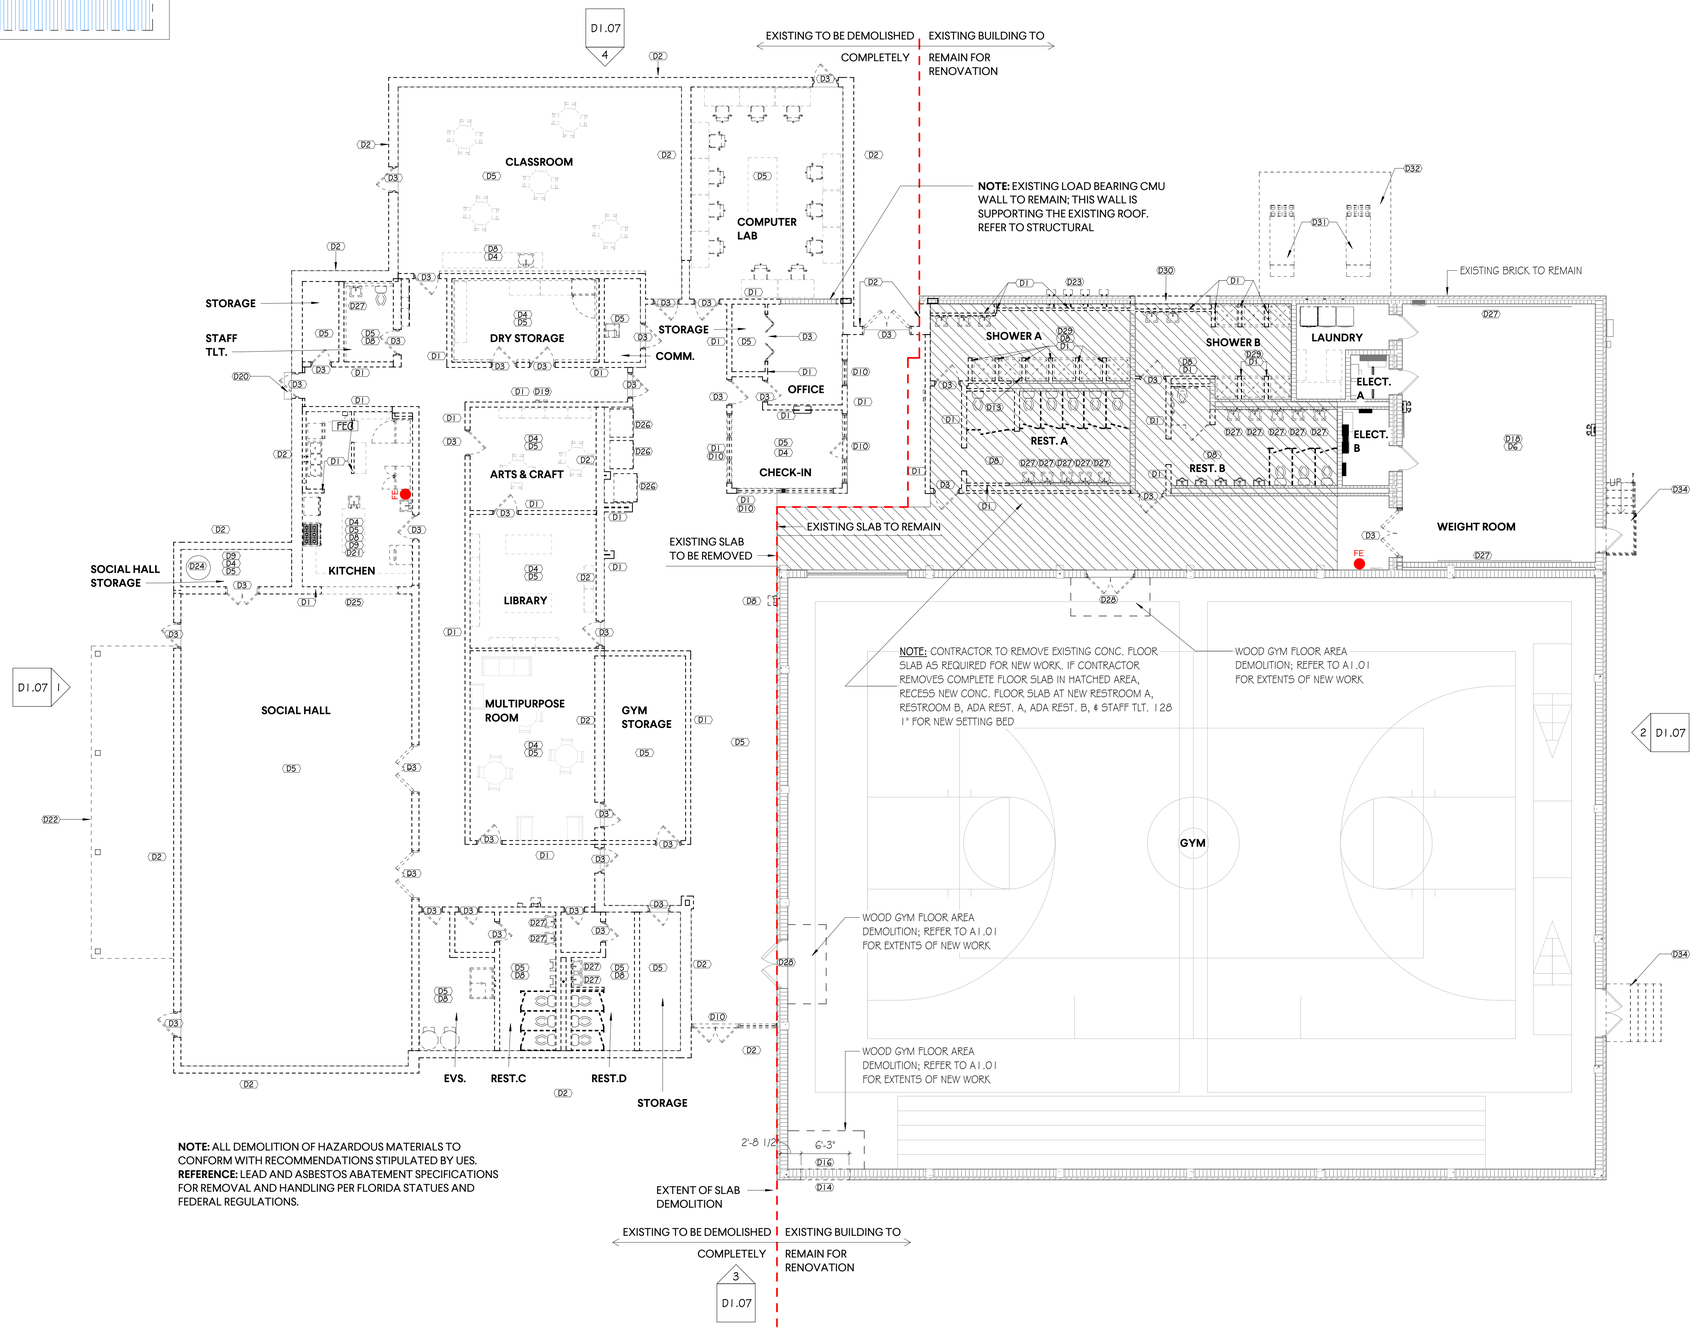


**NOTE:** ALL DEMOLITION OF HAZARDOUS MATERIALS TO CONFORM WITH RECOMMENDATIONS STIPULATED BY UES.
**REFERENCE:** LEAD AND ASBESTOS ABATEMENT SPECIFICATIONS FOR REMOVAL AND HANDLING PER FLORIDA STATUES AND FEDERAL REGULATIONS.

TRUE NORTH
PLAN NORTH

1 / D1.02 OVERALL DEMOLITION PLAN
SCALE: 1/8" = 1'-0"

## DEMOLITION LEGEND

- EXISTING WALL TO BE REMOVED
- EXISTING WALL TO REMAIN
- EXISTING DOOR TO BE REMOVED
- EXISTING DOOR TO REMAIN
- EXISTING SHOWER TO BE REMOVED
- EXISTING SINK TO BE REMOVED
- EXISTING WATER CLOSET TO BE REMOVED
- EXISTING SHOWER TO REMAIN
- EXISTING SINK TO REMAIN
- EXISTING WATER CLOSET TO REMAIN
- EXISTING GYPSUM CEILING TO BE REMOVED
- EXISTING ACOUSTICAL CEILING TILE TO BE REMOVED
- EXISTING ROOF AND ROOF STRUCTURE TO BE REMOVED COMPLETE
- EXISTING ROOFING MEMBRANE TO BE REMOVED - EXISTING CONCRETE ROOF DECK & STRUCTURE TO REMAIN
- EOAU — EXISTING OUTDOOR AIR UNIT
- ERTU — EXISTING ROOF TOP UNIT
- EEF — EXISTING EXHAUST FAN
- EV — EXISTING VENT
- ERD — EXISTING ROOF DRAIN
- EXISTING GAS PIPING

## DEMOLITION KEY NOTES

D1 REMOVE EXISTING CMU WALLS AS INDICATED, INCLUDING DOORS, GLAZING, ELECTRICAL, AND DATA.
D2 REMOVE MASONRY EXTERIOR/ INTERIOR WALL ASSEMBLY & FOUNDATION/FOOTING.
D3 REMOVE EXISTING DOOR / WINDOW & ITS ASSOCIATED HARDWARE AND FRAME IN ITS ENTIRETY. INFILL OPENING IF INDICATED.
D4 REMOVE EXISTING CASEWORK, CABINETS, MILLWORK, FURNITURE, AND / OR WALL PROTECTION AS SHOWN.
D5 REMOVE FLOORING AND CONCRETE SLAB IN ITS' ENTIRETY.
D6 REMOVE FLOORING IN ITS' ENTIRETY & GRIND SLAB SMOOTH IF REQUIRED.
D7 REMOVE SUSPENDED CEILING, INCLUDING CEILING FRAMING AND CEILING MOUNTED COMPONENTS (LIGHT FIXTURES AND SUPPLY/RETURN GRILLES) WHERE NECESSARY.
D8 REMOVE PLUMBING FIXTURES AND ANY SURROUNDING CASEWORK IN THEIR ENTIRETY. COORDINATE WITH PLUMBING PLANS FOR TERMINATION / CAPPING OF EXISTING PIPING.
D9 REMOVE EXISTING EQUIPMENT IN ITS ENTIRETY, REPORT FINDINGS TO OWNER AND ARCHITECT.
D10 REMOVE EXISTING WINDOW / STOREFRONT AS INDICATED; INFILL OPENING IF INDICATED
D11 NOT USED
D12 REMOVE EXISTING GYPSUM BOARD CEILING, INCLUDING CEILING FRAMING AND CEILING MOUNTED COMPONENTS WHERE NECESSARY.
D13 CUT EXISTING FLOOR SLAB AS REQUIRED FOR CONSTRUCTION OF NEW SHOWER
D14 REMOVE EXISTING BRICK WALL ASSEMBLY AND PREPARE FOR NEW EGRESS DOOR.
D15 REMOVE EXISTING EXTERIOR SOFFIT AND FASCIA.
D16 REMOVE EXISTING MASONRY WALL ASSEMBLY AND PREPARE FOR NEW EGRESS DOOR.
D17 REMOVE EXISTING METAL RAILING; PREPARE FOR NEW METAL RAILING
D18 EXISTING WEIGHT ROOM EQUIPMENT TO BE REMOVED; REFER TO PHASING PLAN AND COORDINATE EQUIPMENT STORAGE LOCATION WITH OWNER.
D19 REMOVE ELECTRICAL PANEL; REFER TO ELECTRICAL
D20 REMOVE CONCRETE STEP
D21 REMOVE ALL KITCHEN EQUIPMENT AND COORDINATE STORAGE LOCATION WITH OWNER.
D22 REMOVE CANOPY AND STRUCTURAL COLUMNS.
D23 REMOVE AND RELOCATE WATER HEATERS AND ASSOCIATED PIPING; REFER TO PLUMBING
D24 REMOVE KILN AND COORDINATE STORAGE LOCATION WITH OWNER.
D25 REMOVE ROLLING COUNTER SHUTTER COMPLETE.
D26 VENDING MACHINES TO BE REMOVED BY OWNER.
D27 REMOVE WALL MIRRORS.
D28 REMOVE FLOORING TRANSITION AND FLOORING. PREPARE FOR NEW RAMP.
D29 REMOVE CURTAIN RODS AND CURTAINS.
D30 REMOVE EXTERIOR MASONRY WALL AND PREPARE FOR NEW TEMPORARY PARTITION WALL PER NEW WORK.
D31 REMOVE AND RELOCATE GENERATORS; REFER TO ELECTRICAL AND ARCHITECTURAL NEW WORK FLOOR PLAN.
D32 REMOVE CONCRETE SLAB AS REQUIRED FOR NEW WORK.
D33 REMOVE EXISTING STUCCO PANEL, MASONRY WALL AND BRICK ROWLOCK; PREPARE WALL FOR INSTALLATION OF NEW EGRESS DOOR.
D34 REMOVE EXISTING CONCRETE STEPS, LANDING AND ASSOCIATED ELEMENTS; PREPARE FOR CONSTRUCTION OF NEW STEPS, LANDING AND ASSOCIATED RAILING.
D35 REMOVE EXISTING CONCRETE STEPS, LANDING AND ASSOCIATED ELEMENTS

GMC
GOODWYN MILLS CAWOOD, LLC.
720 Bayfront Parkway, Suite 200
Pensacola, FL 32502
T 850.432.0706
GMCNETWORK.COM
Kelly Wieczorek - Qualifying Agent
FL Architect AR 96359

ISSUE | DATE
PERMIT SET | 12/08/2025
DRAWN BY: SJ
CHECKED BY: GW

**FRICKER RESOURCE CENTER RENOVATION PROJECT**
900 N F St, Pensacola, FL 32501-2887
GMC # APEN250016

STATE OF FLORIDA · GEORGE D. WILLIAMS · AR0008434 · REGISTERED ARCHITECT
George D. Williams
AR 0008434

**DEMOLITION - FLOOR PLAN**

D1.02

TEMPLATE VERSION: 2020.1
5/3/2026 9:19:08 PM

## GRANT SCOPE LEGEND

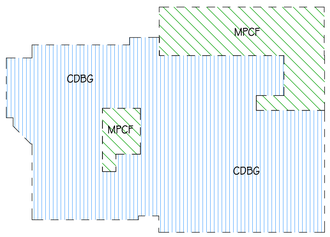


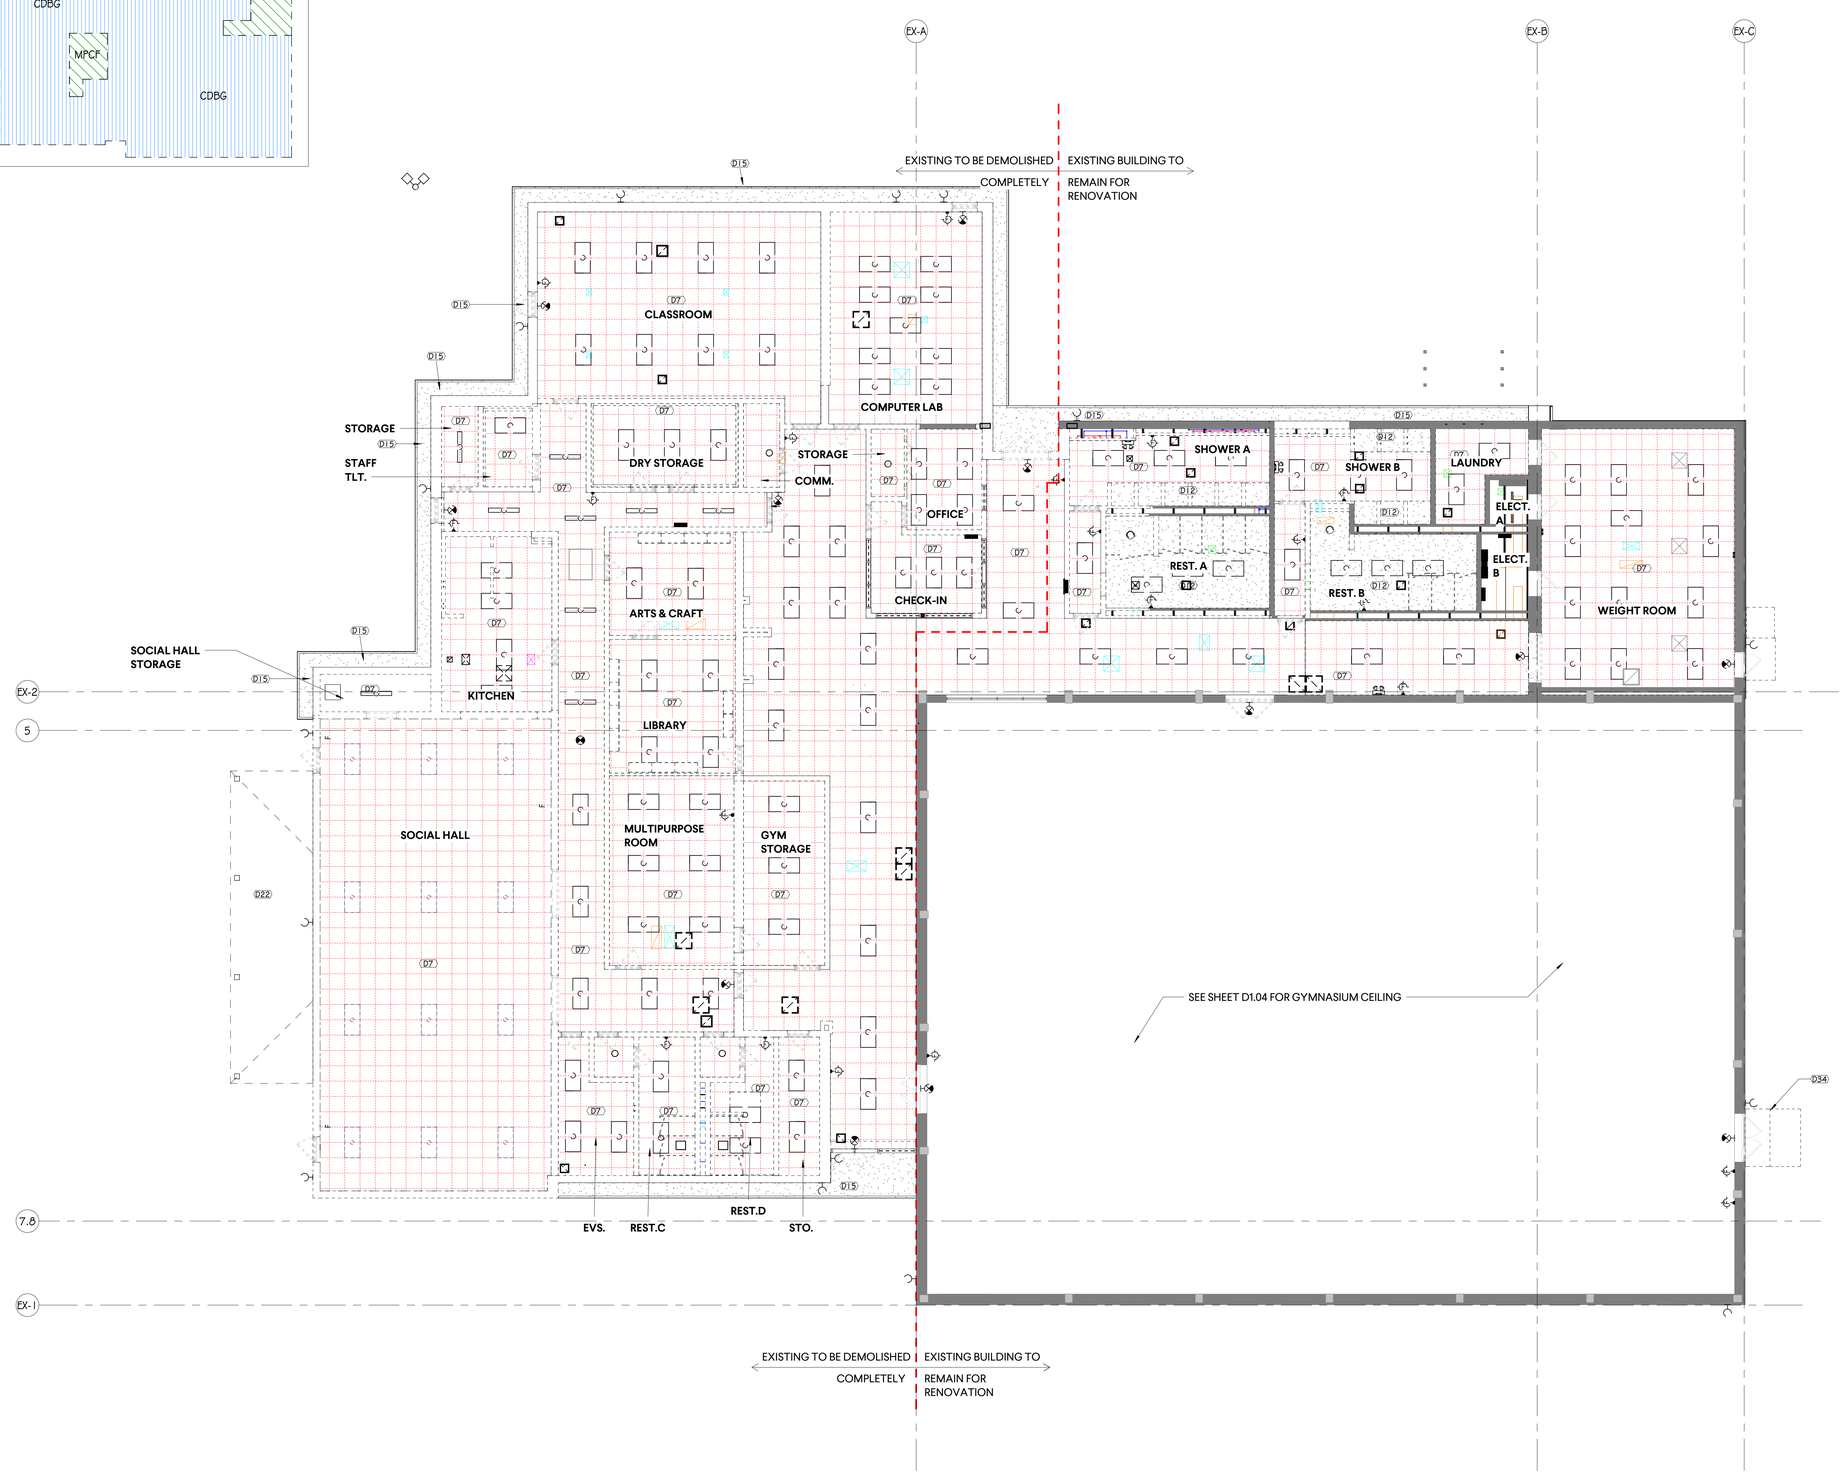


## DEMOLITION LEGEND

- EXISTING WALL TO BE REMOVED
- EXISTING WALL TO REMAIN
- EXISTING DOOR TO BE REMOVED
- EXISTING DOOR TO REMAIN
- EXISTING SHOWER TO BE REMOVED
- EXISTING SINK TO BE REMOVED
- EXISTING WATER CLOSET TO BE REMOVED
- EXISTING SHOWER TO REMAIN
- EXISTING SINK TO REMAIN
- EXISTING WATER CLOSET TO REMAIN
- EXISTING GYPSUM CEILING TO BE REMOVED
- EXISTING ACOUSTICAL CEILING TILE TO BE REMOVED
- EXISTING ROOF AND ROOF STRUCTURE TO BE REMOVED COMPLETE
- EXISTING ROOFING MEMBRANE TO BE REMOVED - EXISTING CONCRETE ROOF DECK & STRUCTURE TO REMAIN
- EOAU — EXISTING OUTDOOR AIR UNIT
- ERTU — EXISTING ROOF TOP UNIT
- EEF — EXISTING EXHAUST FAN
- EV — EXISTING VENT
- ERD — EXISTING ROOF DRAIN
- EXISTING GAS PIPING

## DEMOLITION KEY NOTES

D1 REMOVE EXISTING CMU WALLS AS INDICATED, INCLUDING DOORS, GLAZING, ELECTRICAL, AND DATA.

D2 REMOVE MASONRY EXTERIOR/ INTERIOR WALL ASSEMBLY & FOUNDATION/FOOTING.

D3 REMOVE EXISTING DOOR / WINDOW & ITS ASSOCIATED HARDWARE AND FRAME IN ITS ENTIRETY. INFILL OPENING IF INDICATED.

D4 REMOVE EXISTING CASEWORK, CABINETS, MILLWORK, FURNITURE, AND / OR WALL PROTECTION AS SHOWN.

D5 REMOVE FLOORING AND CONCRETE SLAB IN ITS' ENTIRETY.

D6 REMOVE FLOORING IN ITS' ENTIRETY & GRIND SLAB SMOOTH IF REQUIRED.

D7 REMOVE SUSPENDED CEILING, INCLUDING CEILING FRAMING AND CEILING MOUNTED COMPONENTS (LIGHT FIXTURES AND SUPPLY/RETURN GRILLES) WHERE NECESSARY.

D8 REMOVE PLUMBING FIXTURES AND ANY SURROUNDING CASEWORK IN THEIR ENTIRETY. COORDINATE WITH PLUMBING PLANS FOR TERMINATION / CAPPING OF EXISTING PIPING.

D9 REMOVE EXISTING EQUIPMENT IN ITS ENTIRETY, REPORT FINDINGS TO OWNER AND ARCHITECT.

D10 REMOVE EXISTING WINDOW / STOREFRONT AS INDICATED; INFILL OPENING IF INDICATED

D11 NOT USED

D12 REMOVE EXISTING GYPSUM BOARD CEILING, INCLUDING CEILING FRAMING AND CEILING MOUNTED COMPONENTS WHERE NECESSARY.

D13 CUT EXISTING FLOOR SLAB AS REQUIRED FOR CONSTRUCTION OF NEW SHOWER

D14 REMOVE EXISTING BRICK WALL ASSEMBLY AND PREPARE FOR NEW EGRESS DOOR.

D15 REMOVE EXISTING EXTERIOR SOFFIT AND FASCIA.

D16 REMOVE EXISTING MASONRY WALL ASSEMBLY AND PREPARE FOR NEW EGRESS DOOR.

D17 REMOVE EXISTING METAL RAILING; PREPARE FOR NEW METAL RAILING

D18 EXISTING WEIGHT ROOM EQUIPMENT TO BE REMOVED; REFER TO PHASING PLAN AND COORDINATE EQUIPMENT STORAGE LOCATION WITH OWNER.

D19 REMOVE ELECTRICAL PANEL; REFER TO ELECTRICAL

D20 REMOVE CONCRETE STEP

D21 REMOVE ALL KITCHEN EQUIPMENT AND COORDINATE STORAGE LOCATION WITH OWNER.

D22 REMOVE CANOPY AND STRUCTURAL COLUMNS.

D23 REMOVE AND RELOCATE WATER HEATERS AND ASSOCIATED PIPING; REFER TO PLUMBING

D24 REMOVE KILN AND COORDINATE STORAGE LOCATION WITH OWNER.

D25 REMOVE ROLLING COUNTER SHUTTER COMPLETE.

D26 VENDING MACHINES TO BE REMOVED BY OWNER.

D27 REMOVE WALL MIRRORS.

D28 REMOVE FLOORING TRANSITION AND FLOORING. PREPARE FOR NEW RAMP.

D29 REMOVE CURTAIN RODS AND CURTAINS.

D30 REMOVE EXTERIOR MASONRY WALL AND PREPARE FOR NEW TEMPORARY PARTITION WALL PER NEW WORK.

D31 REMOVE AND RELOCATE GENERATORS; REFER TO ELECTRICAL AND ARCHITECTURAL NEW WORK FLOOR PLAN.

D32 REMOVE CONCRETE SLAB AS REQUIRED FOR NEW WORK.

D33 REMOVE EXISTING STUCCO PANEL, MASONRY WALL AND BRICK ROWLOCK; PREPARE WALL FOR INSTALLATION OF NEW EGRESS DOOR.

D34 REMOVE EXISTING CONCRETE STEPS, LANDING AND ASSOCIATED ELEMENTS; PREPARE FOR CONSTRUCTION OF NEW STEPS, LANDING AND ASSOCIATED RAILING.

D35 REMOVE EXISTING CONCRETE STEPS, LANDING AND ASSOCIATED ELEMENTS

TRUE NORTH / PLAN NORTH

1 D1.03 REFLECTED CEILING DEMOLITION PLAN
SCALE: 1/8" = 1'-0"

GOODWYN MILLS CAWOOD, LLC.
720 Bayfront Parkway, Suite 200
Pensacola, FL 32502
T 850.432.0706
GMCNETWORK.COM
Kelly Wieczorek - Qualifying Agent
FL Architect AR 96359

ISSUE | DATE
PERMIT SET | 12/08/2025

DRAWN BY: SJ
CHECKED BY: GW

FRICKER RESOURCE CENTER RENOVATION PROJECT
900 N F St. Pensacola, FL 32501-2887
GMC # APEN250016

STATE OF FLORIDA · GEORGE D. WILLIAMS · AR0009434 · REGISTERED ARCHITECT
George D. Williams
AR 0009434

DEMOLITION - REFLECTED CEILING PLAN

D1.03

TEMPLATE VERSION: 2020.1
5/3/2026 9:19:11 PM

## GRANT SCOPE LEGEND

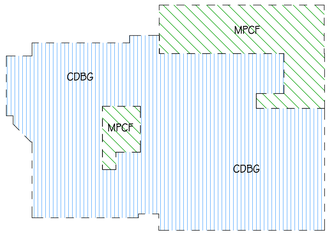


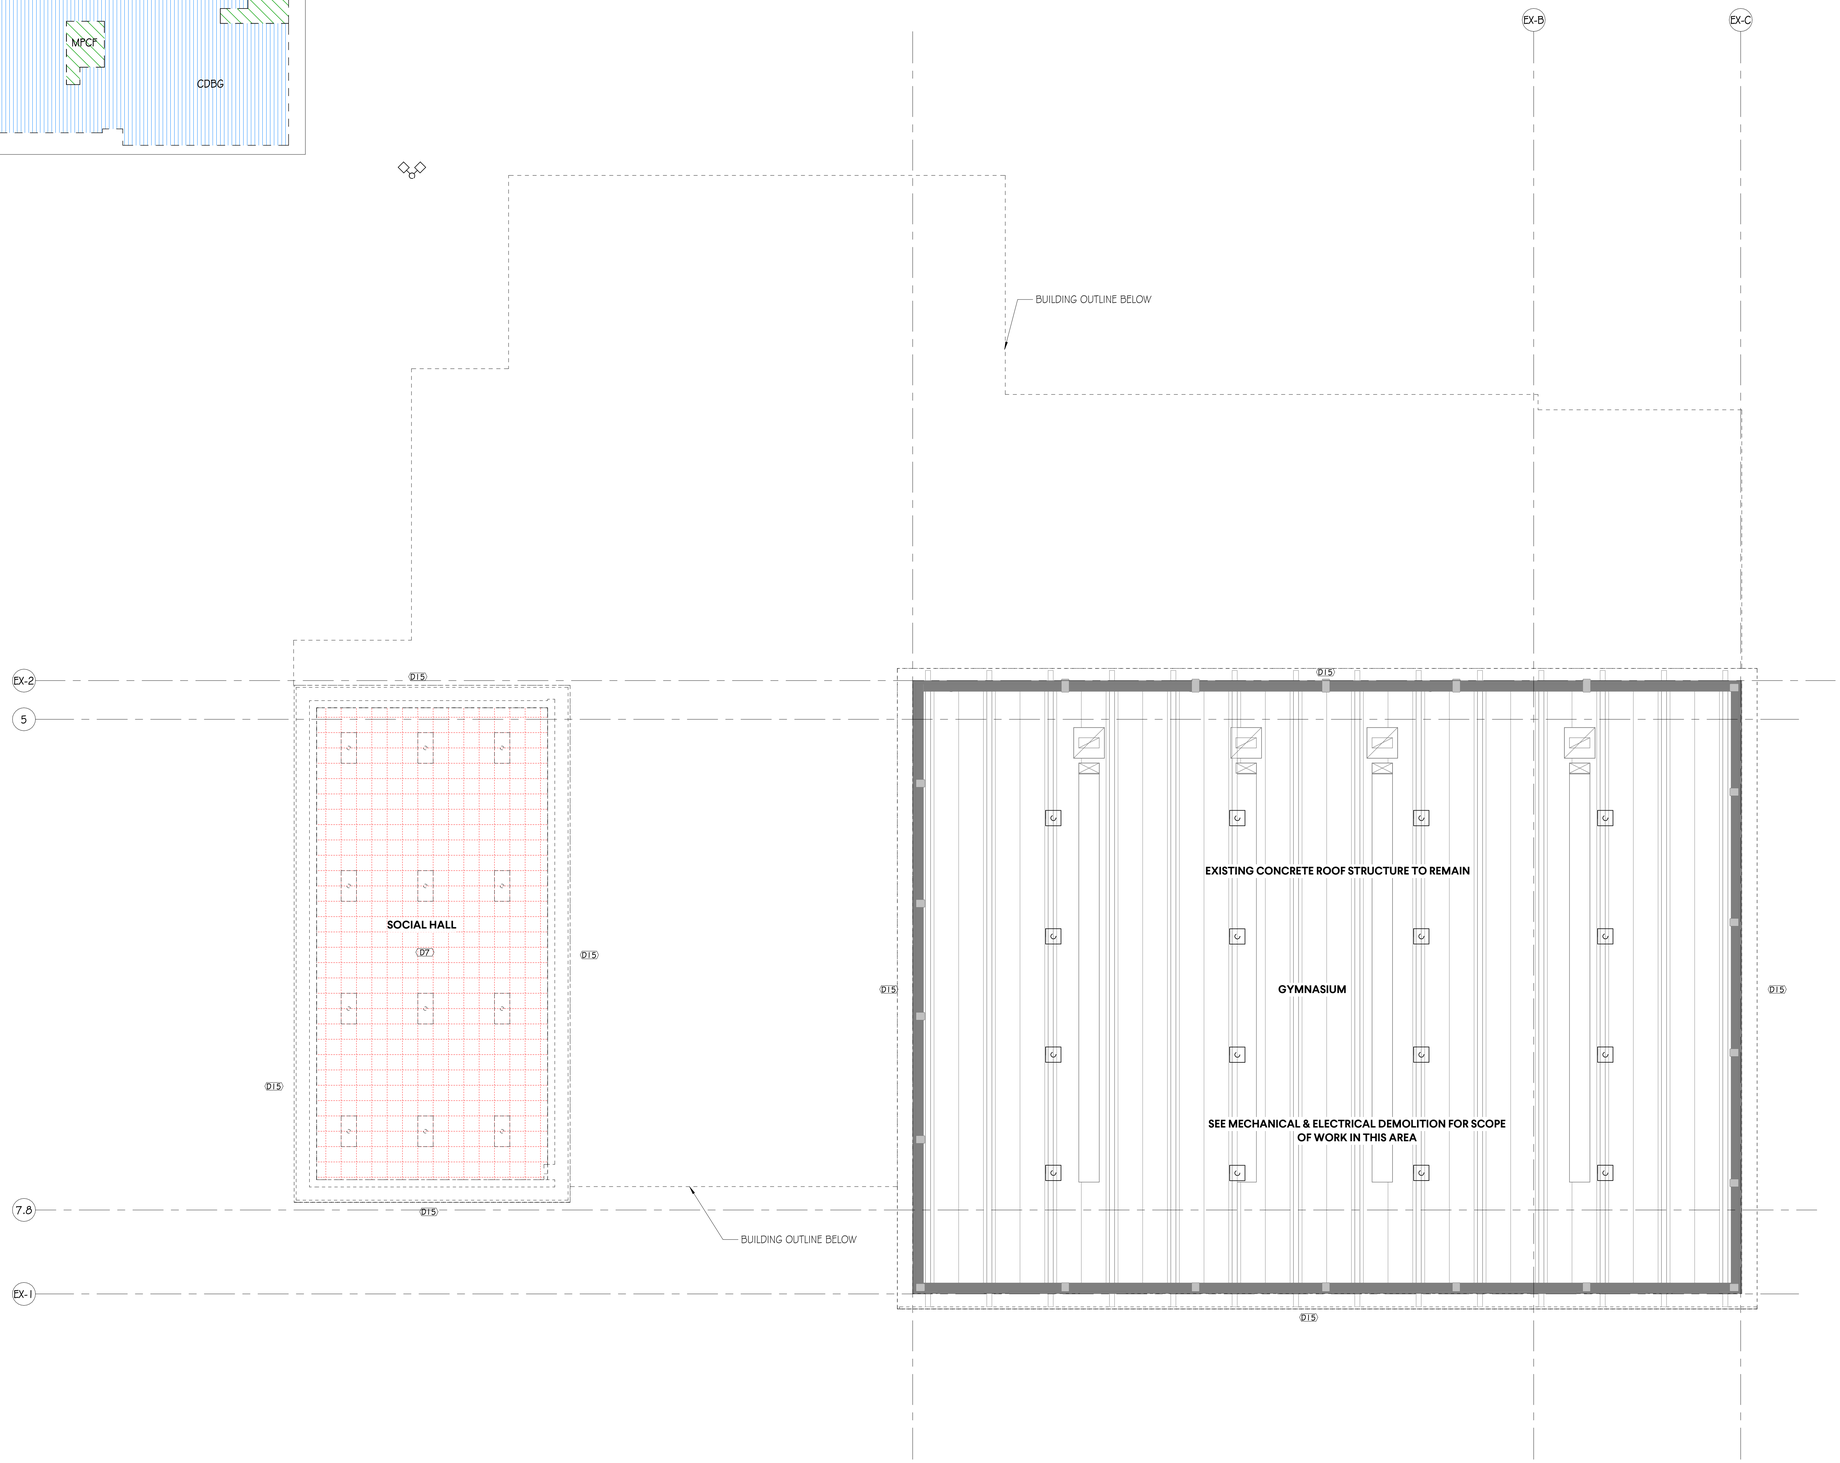


TRUE NORTH

PLAN NORTH

1 / D1.04 REFLECTED CEILING DEMOLITION - HIGH CEILINGS
SCALE: 1/8" = 1'-0"

## DEMOLITION LEGEND

- EXISTING WALL TO BE REMOVED
- EXISTING WALL TO REMAIN
- EXISTING DOOR TO BE REMOVED
- EXISTING DOOR TO REMAIN
- EXISTING SHOWER TO BE REMOVED
- EXISTING SINK TO BE REMOVED
- EXISTING WATER CLOSET TO BE REMOVED
- EXISTING SHOWER TO REMAIN
- EXISTING SINK TO REMAIN
- EXISTING WATER CLOSET TO REMAIN
- EXISTING GYPSUM CEILING TO BE REMOVED
- EXISTING ACOUSTICAL CEILING TILE TO BE REMOVED
- EXISTING ROOF AND ROOF STRUCTURE TO BE REMOVED COMPLETE
- EXISTING ROOFING MEMBRANE TO BE REMOVED - EXISTING CONCRETE ROOF DECK & STRUCTURE TO REMAIN
- EOAU — EXISTING OUTDOOR AIR UNIT
- ERTU — EXISTING ROOF TOP UNIT
- EEF — EXISTING EXHAUST FAN
- EV — EXISTING VENT
- ERD — EXISTING ROOF DRAIN
- EXISTING GAS PIPING

## DEMOLITION KEY NOTES

D1 REMOVE EXISTING CMU WALLS AS INDICATED, INCLUDING DOORS, GLAZING, ELECTRICAL, AND DATA.

D2 REMOVE MASONRY EXTERIOR/ INTERIOR WALL ASSEMBLY & FOUNDATION/FOOTING.

D3 REMOVE EXISTING DOOR / WINDOW & ITS ASSOCIATED HARDWARE AND FRAME IN ITS ENTIRETY. INFILL OPENING IF INDICATED.

D4 REMOVE EXISTING CASEWORK, CABINETS, MILLWORK, FURNITURE, AND / OR WALL PROTECTION AS SHOWN.

D5 REMOVE FLOORING AND CONCRETE SLAB IN ITS' ENTIRETY.

D6 REMOVE FLOORING IN ITS' ENTIRETY & GRIND SLAB SMOOTH IF REQUIRED.

D7 REMOVE SUSPENDED CEILING, INCLUDING CEILING FRAMING AND CEILING MOUNTED COMPONENTS (LIGHT FIXTURES AND SUPPLY/RETURN GRILLES) WHERE NECESSARY.

D8 REMOVE PLUMBING FIXTURES AND ANY SURROUNDING CASEWORK IN THEIR ENTIRETY. COORDINATE WITH PLUMBING PLANS FOR TERMINATION / CAPPING OF EXISTING PIPING.

D9 REMOVE EXISTING EQUIPMENT IN ITS ENTIRETY, REPORT FINDINGS TO OWNER AND ARCHITECT.

D10 REMOVE EXISTING WINDOW / STOREFRONT AS INDICATED; INFILL OPENING IF INDICATED

D11 NOT USED

D12 REMOVE EXISTING GYPSUM BOARD CEILING, INCLUDING CEILING FRAMING AND CEILING MOUNTED COMPONENTS WHERE NECESSARY.

D13 CUT EXISTING FLOOR SLAB AS REQUIRED FOR CONSTRUCTION OF NEW SHOWER

D14 REMOVE EXISTING BRICK WALL ASSEMBLY AND PREPARE FOR NEW EGRESS DOOR.

D15 REMOVE EXISTING EXTERIOR SOFFIT AND FASCIA.

D16 REMOVE EXISTING MASONRY WALL ASSEMBLY AND PREPARE FOR NEW EGRESS DOOR.

D17 REMOVE EXISTING METAL RAILING; PREPARE FOR NEW METAL RAILING

D18 EXISTING WEIGHT ROOM EQUIPMENT TO BE REMOVED; REFER TO PHASING PLAN AND COORDINATE EQUIPMENT STORAGE LOCATION WITH OWNER.

D19 REMOVE ELECTRICAL PANEL; REFER TO ELECTRICAL

D20 REMOVE CONCRETE STEP

D21 REMOVE ALL KITCHEN EQUIPMENT AND COORDINATE STORAGE LOCATION WITH OWNER.

D22 REMOVE CANOPY AND STRUCTURAL COLUMNS.

D23 REMOVE AND RELOCATE WATER HEATERS AND ASSOCIATED PIPING; REFER TO PLUMBING

D24 REMOVE KILN AND COORDINATE STORAGE LOCATION WITH OWNER.

D25 REMOVE ROLLING COUNTER SHUTTER COMPLETE.

D26 VENDING MACHINES TO BE REMOVED BY OWNER.

D27 REMOVE WALL MIRRORS.

D28 REMOVE FLOORING TRANSITION AND FLOORING. PREPARE FOR NEW RAMP.

D29 REMOVE CURTAIN RODS AND CURTAINS.

D30 REMOVE EXTERIOR MASONRY WALL AND PREPARE FOR NEW TEMPORARY PARTITION WALL PER NEW WORK.

D31 REMOVE AND RELOCATE GENERATORS; REFER TO ELECTRICAL AND ARCHITECTURAL NEW WORK FLOOR PLAN.

D32 REMOVE CONCRETE SLAB AS REQUIRED FOR NEW WORK.

D33 REMOVE EXISTING STUCCO PANEL, MASONRY WALL AND BRICK ROWLOCK; PREPARE WALL FOR INSTALLATION OF NEW EGRESS DOOR.

D34 REMOVE EXISTING CONCRETE STEPS, LANDING AND ASSOCIATED ELEMENTS; PREPARE FOR CONSTRUCTION OF NEW STEPS, LANDING AND ASSOCIATED RAILING.

D35 REMOVE EXISTING CONCRETE STEPS, LANDING AND ASSOCIATED ELEMENTS

GMC

GOODWYN MILLS CAWOOD, LLC.
720 Bayfront Parkway, Suite 200
Pensacola, FL 32502
T 850.432.0706
GMCNETWORK.COM
Kelly Wieczorek - Qualifying Agent
FL Architect AR 96359

| ISSUE | DATE |
|---|---|
| PERMIT SET | 12/08/2025 |

DRAWN BY: SJ
CHECKED BY: GW

**FRICKER RESOURCE CENTER RENOVATION PROJECT**

900 N F St, Pensacola, FL 32501-2887

GMC # APEN250016

STATE OF FLORIDA · GEORGE D. WILLIAMS · AR0008434 · REGISTERED ARCHITECT

George D. Williams
AR 0008434

**DEMOLITION - REFLECTED CEILING PLAN - HIGH CEILINGS**

# D1.04

TEMPLATE VERSION: 2020.1

5/3/2026 9:19:12 PM

## GRANT SCOPE LEGEND

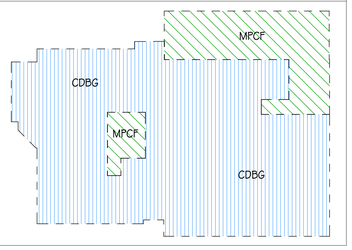


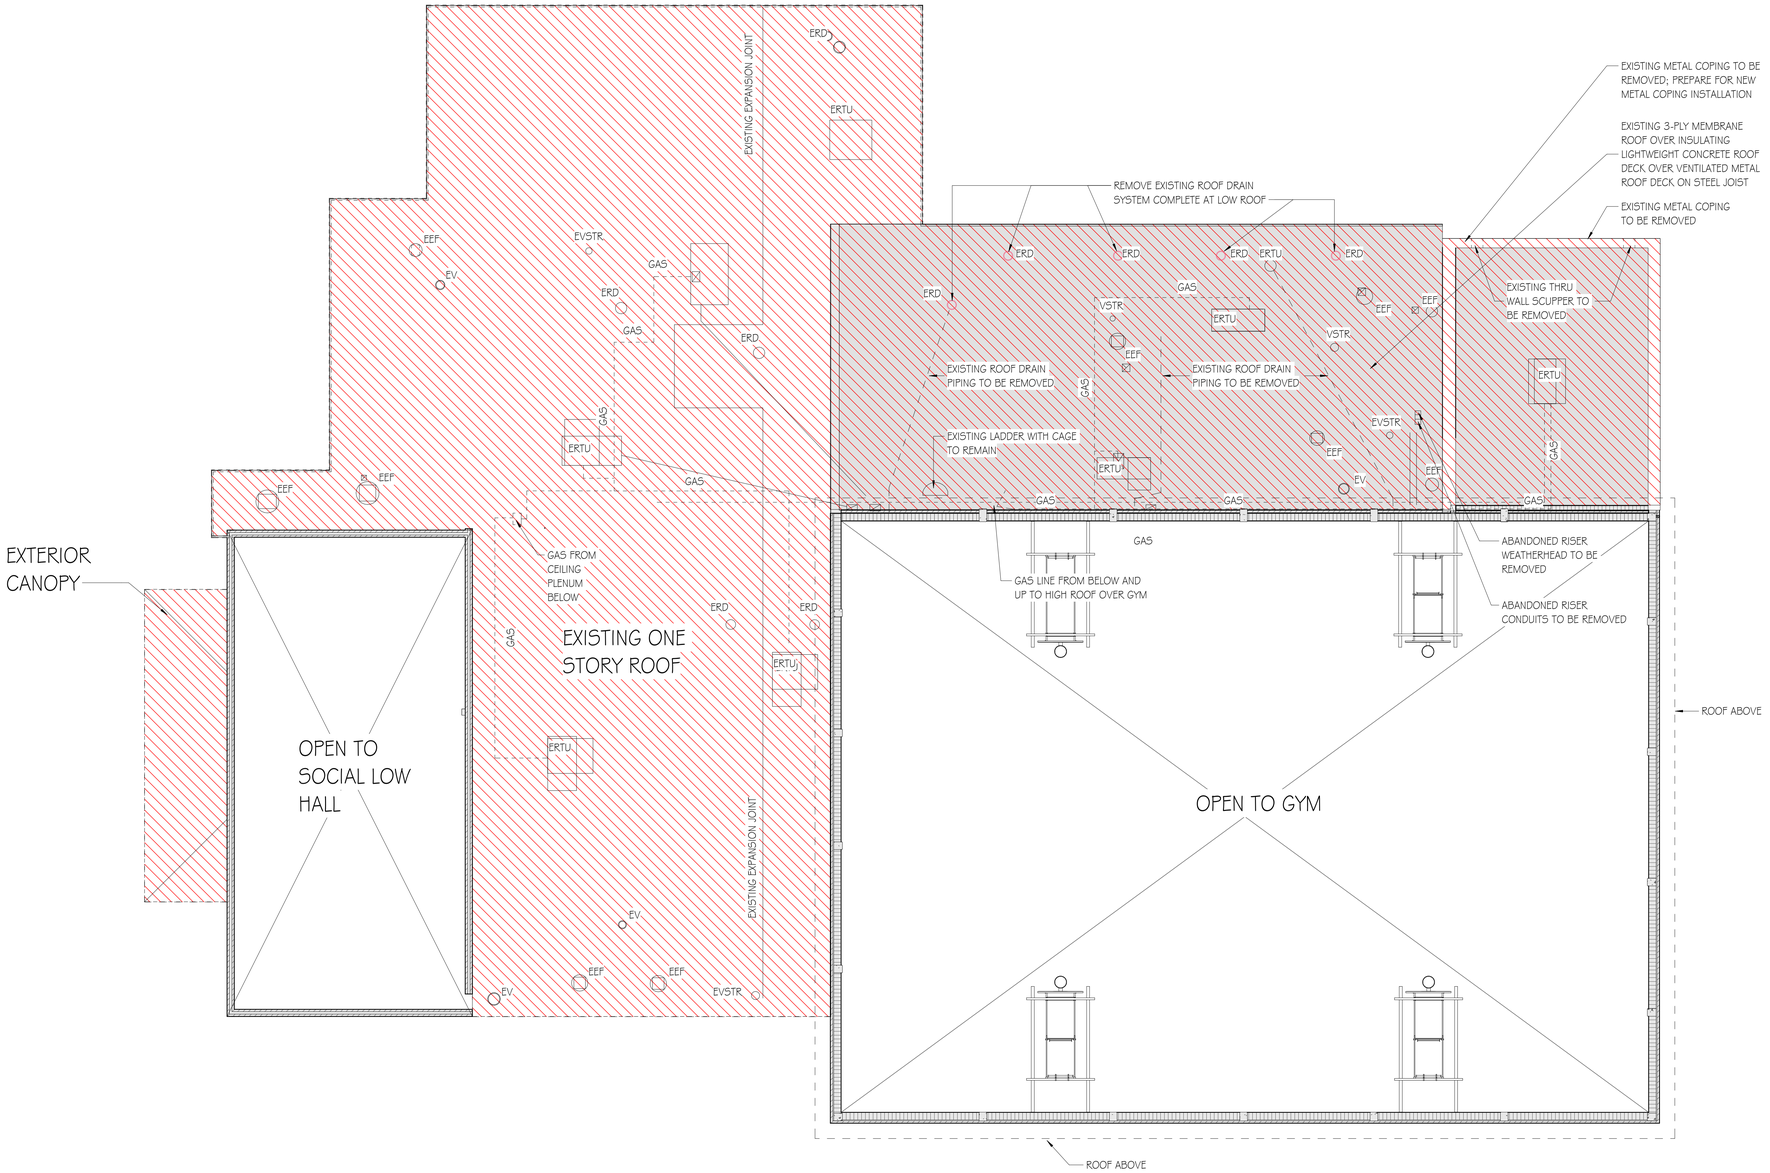


## DEMOLITION LEGEND

- EXISTING WALL TO BE REMOVED
- EXISTING WALL TO REMAIN
- EXISTING DOOR TO BE REMOVED
- EXISTING DOOR TO REMAIN
- EXISTING SHOWER TO BE REMOVED
- EXISTING SINK TO BE REMOVED
- EXISTING WATER CLOSET TO BE REMOVED
- EXISTING SHOWER TO REMAIN
- EXISTING SINK TO REMAIN
- EXISTING WATER CLOSET TO REMAIN
- EXISTING GYPSUM CEILING TO BE REMOVED
- EXISTING ACOUSTICAL CEILING TILE TO BE REMOVED
- EXISTING ROOF AND ROOF STRUCTURE TO BE REMOVED COMPLETE
- EXISTING ROOFING MEMBRANE TO BE REMOVED - EXISTING CONCRETE ROOF DECK & STRUCTURE TO REMAIN
- EOAU — EXISTING OUTDOOR AIR UNIT
- ERTU — EXISTING ROOF TOP UNIT
- EEF — EXISTING EXHAUST FAN
- EV — EXISTING VENT
- ERD — EXISTING ROOF DRAIN
- EXISTING GAS PIPING

## DEMOLITION KEY NOTES

- D1 REMOVE EXISTING CMU WALLS AS INDICATED, INCLUDING DOORS, GLAZING, ELECTRICAL, AND DATA.
- D2 REMOVE MASONRY EXTERIOR/ INTERIOR WALL ASSEMBLY & FOUNDATION/FOOTING.
- D3 REMOVE EXISTING DOOR / WINDOW & ITS ASSOCIATED HARDWARE AND FRAME IN ITS ENTIRETY. INFILL OPENING IF INDICATED.
- D4 REMOVE EXISTING CASEWORK, CABINETS, MILLWORK, FURNITURE, AND / OR WALL PROTECTION AS SHOWN.
- D5 REMOVE FLOORING AND CONCRETE SLAB IN ITS' ENTIRETY.
- D6 REMOVE FLOORING IN ITS' ENTIRETY & GRIND SLAB SMOOTH IF REQUIRED.
- D7 REMOVE SUSPENDED CEILING, INCLUDING CEILING FRAMING AND CEILING MOUNTED COMPONENTS (LIGHT FIXTURES AND SUPPLY/RETURN GRILLES) WHERE NECESSARY.
- D8 REMOVE PLUMBING FIXTURES AND ANY SURROUNDING CASEWORK IN THEIR ENTIRETY. COORDINATE WITH PLUMBING PLANS FOR TERMINATION / CAPPING OF EXISTING PIPING.
- D9 REMOVE EXISTING EQUIPMENT IN ITS ENTIRETY, REPORT FINDINGS TO OWNER AND ARCHITECT.
- D10 REMOVE EXISTING WINDOW / STOREFRONT AS INDICATED; INFILL OPENING IF INDICATED
- D11 NOT USED
- D12 REMOVE EXISTING GYPSUM BOARD CEILING, INCLUDING CEILING FRAMING AND CEILING MOUNTED COMPONENTS WHERE NECESSARY.
- D13 CUT EXISTING FLOOR SLAB AS REQUIRED FOR CONSTRUCTION OF NEW SHOWER
- D14 REMOVE EXISTING BRICK WALL ASSEMBLY AND PREPARE FOR NEW EGRESS DOOR.
- D15 REMOVE EXISTING EXTERIOR SOFFIT AND FASCIA.
- D16 REMOVE EXISTING MASONRY WALL ASSEMBLY AND PREPARE FOR NEW EGRESS DOOR.
- D17 REMOVE EXISTING METAL RAILING; PREPARE FOR NEW METAL RAILING
- D18 EXISTING WEIGHT ROOM EQUIPMENT TO BE REMOVED; REFER TO PHASING PLAN AND COORDINATE EQUIPMENT STORAGE LOCATION WITH OWNER.
- D19 REMOVE ELECTRICAL PANEL; REFER TO ELECTRICAL
- D20 REMOVE CONCRETE STEP
- D21 REMOVE ALL KITCHEN EQUIPMENT AND COORDINATE STORAGE LOCATION WITH OWNER.
- D22 REMOVE CANOPY AND STRUCTURAL COLUMNS.
- D23 REMOVE AND RELOCATE WATER HEATERS AND ASSOCIATED PIPING; REFER TO PLUMBING
- D24 REMOVE KILN AND COORDINATE STORAGE LOCATION WITH OWNER.
- D25 REMOVE ROLLING COUNTER SHUTTER COMPLETE.
- D26 VENDING MACHINES TO BE REMOVED BY OWNER.
- D27 REMOVE WALL MIRRORS.
- D28 REMOVE FLOORING TRANSITION AND FLOORING. PREPARE FOR NEW RAMP.
- D29 REMOVE CURTAIN RODS AND CURTAINS.
- D30 REMOVE EXTERIOR MASONRY WALL AND PREPARE FOR NEW TEMPORARY PARTITION WALL PER NEW WORK.
- D31 REMOVE AND RELOCATE GENERATORS; REFER TO ELECTRICAL AND ARCHITECTURAL NEW WORK FLOOR PLAN.
- D32 REMOVE CONCRETE SLAB AS REQUIRED FOR NEW WORK.
- D33 REMOVE EXISTING STUCCO PANEL, MASONRY WALL AND BRICK ROWLOCK; PREPARE WALL FOR INSTALLATION OF NEW EGRESS DOOR.
- D34 REMOVE EXISTING CONCRETE STEPS, LANDING AND ASSOCIATED ELEMENTS; PREPARE FOR CONSTRUCTION OF NEW STEPS, LANDING AND ASSOCIATED RAILING.
- D35 REMOVE EXISTING CONCRETE STEPS, LANDING AND ASSOCIATED ELEMENTS

TRUE NORTH PLAN NORTH

1 D1.05 EXISTING DEMOLITION LOW ROOF PLAN
SCALE: 1/8" = 1'-0"

GMC

GOODWYN MILLS CAWOOD, LLC.
720 Bayfront Parkway, Suite 200
Pensacola, FL 32502
T 850.432.0706
GMCNETWORK.COM
Kelly Wieczorek - Qualifying Agent
FL Architect AR 96359

ISSUE | DATE
PERMIT SET | 12/08/2025

DRAWN BY: SJ
CHECKED BY: GW

FRICKER RESOURCE CENTER RENOVATION PROJECT
900 N F St, Pensacola, FL 32501-2887
GMC # APEN250016

STATE OF FLORIDA · GEORGE D. WILLIAMS · AR0009434 · REGISTERED ARCHITECT
George D. Williams
AR 0009434

DEMOLITION - LOW ROOF PLAN

D1.05

TEMPLATE VERSION: 2020.1
5/3/2026 9:19:15 PM

## GRANT SCOPE LEGEND

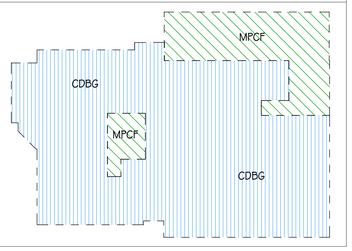


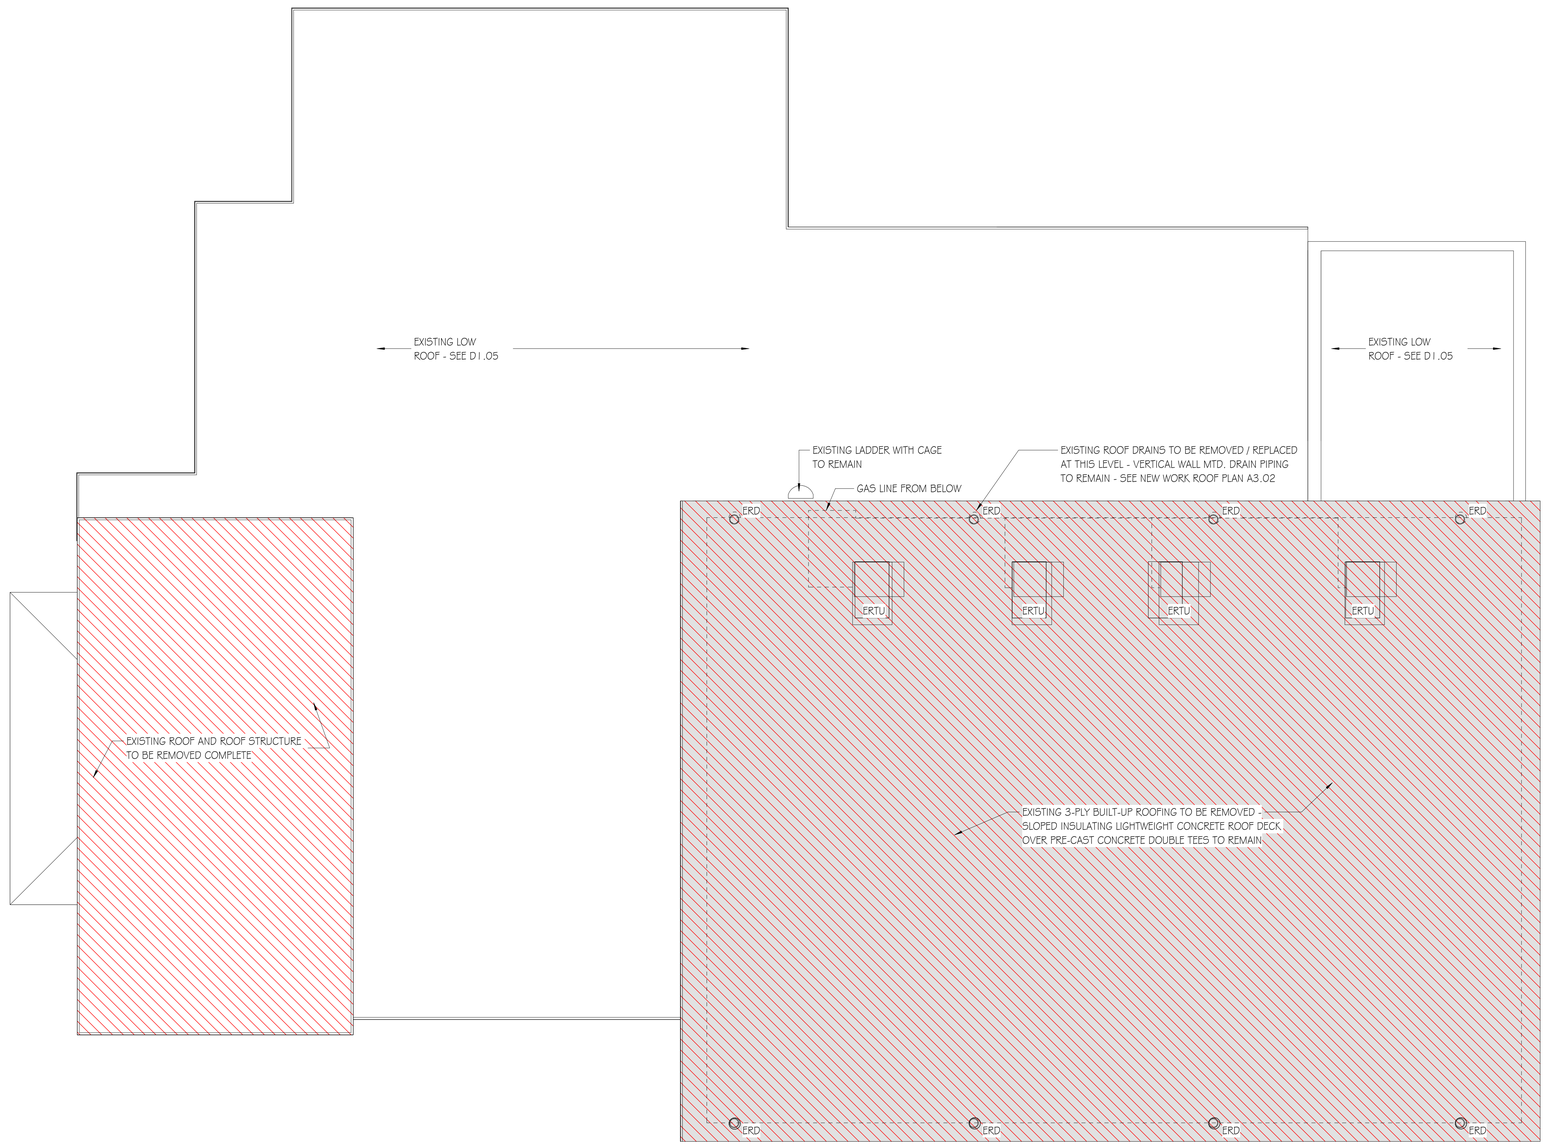


TRUE NORTH

PLAN NORTH

1 D1.06 EXISTING DEMOLITION HIGH ROOF PLAN

SCALE: 1/8" = 1'-0"

## DEMOLITION LEGEND

- EXISTING WALL TO BE REMOVED
- EXISTING WALL TO REMAIN
- EXISTING DOOR TO BE REMOVED
- EXISTING DOOR TO REMAIN
- EXISTING SHOWER TO BE REMOVED
- EXISTING SINK TO BE REMOVED
- EXISTING WATER CLOSET TO BE REMOVED
- EXISTING SHOWER TO REMAIN
- EXISTING SINK TO REMAIN
- EXISTING WATER CLOSET TO REMAIN
- EXISTING GYPSUM CEILING TO BE REMOVED
- EXISTING ACOUSTICAL CEILING TILE TO BE REMOVED
- EXISTING ROOF AND ROOF STRUCTURE TO BE REMOVED COMPLETE
- EXISTING ROOFING MEMBRANE TO BE REMOVED - EXISTING CONCRETE ROOF DECK & STRUCTURE TO REMAIN
- EOAU — EXISTING OUTDOOR AIR UNIT
- ERTU — EXISTING ROOF TOP UNIT
- EEF — EXISTING EXHAUST FAN
- EV — EXISTING VENT
- ERD — EXISTING ROOF DRAIN
- EXISTING GAS PIPING

## DEMOLITION KEY NOTES

D1 REMOVE EXISTING CMU WALLS AS INDICATED, INCLUDING DOORS, GLAZING, ELECTRICAL, AND DATA.

D2 REMOVE MASONRY EXTERIOR/ INTERIOR WALL ASSEMBLY & FOUNDATION/FOOTING.

D3 REMOVE EXISTING DOOR / WINDOW & ITS ASSOCIATED HARDWARE AND FRAME IN ITS ENTIRETY. INFILL OPENING IF INDICATED.

D4 REMOVE EXISTING CASEWORK, CABINETS, MILLWORK, FURNITURE, AND / OR WALL PROTECTION AS SHOWN.

D5 REMOVE FLOORING AND CONCRETE SLAB IN ITS' ENTIRETY.

D6 REMOVE FLOORING IN ITS' ENTIRETY & GRIND SLAB SMOOTH IF REQUIRED.

D7 REMOVE SUSPENDED CEILING, INCLUDING CEILING FRAMING AND CEILING MOUNTED COMPONENTS (LIGHT FIXTURES AND SUPPLY/RETURN GRILLES) WHERE NECESSARY.

D8 REMOVE PLUMBING FIXTURES AND ANY SURROUNDING CASEWORK IN THEIR ENTIRETY. COORDINATE WITH PLUMBING PLANS FOR TERMINATION / CAPPING OF EXISTING PIPING.

D9 REMOVE EXISTING EQUIPMENT IN ITS ENTIRETY, REPORT FINDINGS TO OWNER AND ARCHITECT.

D10 REMOVE EXISTING WINDOW / STOREFRONT AS INDICATED; INFILL OPENING IF INDICATED

D11 NOT USED

D12 REMOVE EXISTING GYPSUM BOARD CEILING, INCLUDING CEILING FRAMING AND CEILING MOUNTED COMPONENTS WHERE NECESSARY.

D13 CUT EXISTING FLOOR SLAB AS REQUIRED FOR CONSTRUCTION OF NEW SHOWER

D14 REMOVE EXISTING BRICK WALL ASSEMBLY AND PREPARE FOR NEW EGRESS DOOR.

D15 REMOVE EXISTING EXTERIOR SOFFIT AND FASCIA.

D16 REMOVE EXISTING MASONRY WALL ASSEMBLY AND PREPARE FOR NEW EGRESS DOOR.

D17 REMOVE EXISTING METAL RAILING; PREPARE FOR NEW METAL RAILING

D18 EXISTING WEIGHT ROOM EQUIPMENT TO BE REMOVED; REFER TO PHASING PLAN AND COORDINATE EQUIPMENT STORAGE LOCATION WITH OWNER.

D19 REMOVE ELECTRICAL PANEL; REFER TO ELECTRICAL

D20 REMOVE CONCRETE STEP

D21 REMOVE ALL KITCHEN EQUIPMENT AND COORDINATE STORAGE LOCATION WITH OWNER.

D22 REMOVE CANOPY AND STRUCTURAL COLUMNS.

D23 REMOVE AND RELOCATE WATER HEATERS AND ASSOCIATED PIPING; REFER TO PLUMBING

D24 REMOVE KILN AND COORDINATE STORAGE LOCATION WITH OWNER.

D25 REMOVE ROLLING COUNTER SHUTTER COMPLETE.

D26 VENDING MACHINES TO BE REMOVED BY OWNER.

D27 REMOVE WALL MIRRORS.

D28 REMOVE FLOORING TRANSITION AND FLOORING. PREPARE FOR NEW RAMP.

D29 REMOVE CURTAIN RODS AND CURTAINS.

D30 REMOVE EXTERIOR MASONRY WALL AND PREPARE FOR NEW TEMPORARY PARTITION WALL PER NEW WORK.

D31 REMOVE AND RELOCATE GENERATORS; REFER TO ELECTRICAL AND ARCHITECTURAL NEW WORK FLOOR PLAN.

D32 REMOVE CONCRETE SLAB AS REQUIRED FOR NEW WORK.

D33 REMOVE EXISTING STUCCO PANEL, MASONRY WALL AND BRICK ROWLOCK; PREPARE WALL FOR INSTALLATION OF NEW EGRESS DOOR.

D34 REMOVE EXISTING CONCRETE STEPS, LANDING AND ASSOCIATED ELEMENTS; PREPARE FOR CONSTRUCTION OF NEW STEPS, LANDING AND ASSOCIATED RAILING.

D35 REMOVE EXISTING CONCRETE STEPS, LANDING AND ASSOCIATED ELEMENTS

GMC

GOODWYN MILLS CAWOOD, LLC.
720 Bayfront Parkway, Suite 200
Pensacola, FL 32502
T 850.432.0706
GMCNETWORK.COM
Kelly Wieczorek - Qualifying Agent
FL Architect AR 96359

| ISSUE | DATE |
|---|---|
| PERMIT SET | 12/08/2025 |

DRAWN BY: SJ
CHECKED BY: GW

**FRICKER RESOURCE CENTER RENOVATION PROJECT**

900 N F St, Pensacola, FL 32501-2887

GMC # APEN250016

STATE OF FLORIDA · GEORGE D. WILLIAMS · AR0008434 · REGISTERED ARCHITECT

George D. Williams
AR 0008434

**DEMOLITION - HIGH ROOF PLAN**

D1.06

TEMPLATE VERSION: 2020.1

5/3/2026 9:19:16 PM

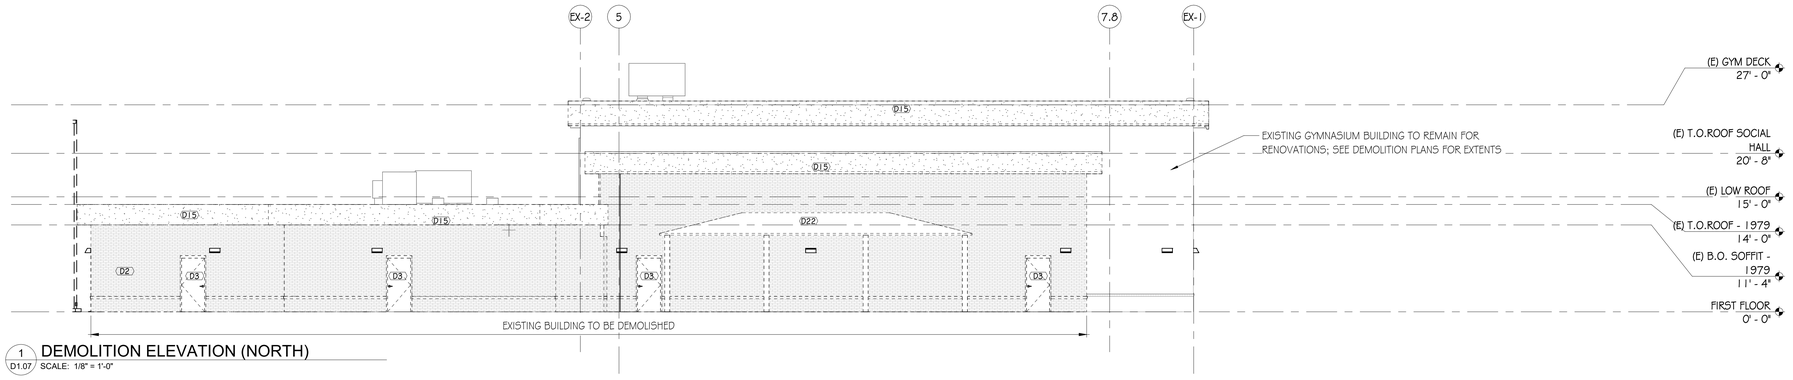


1 DEMOLITION ELEVATION (NORTH)
D1.07 SCALE: 1/8" = 1'-0"

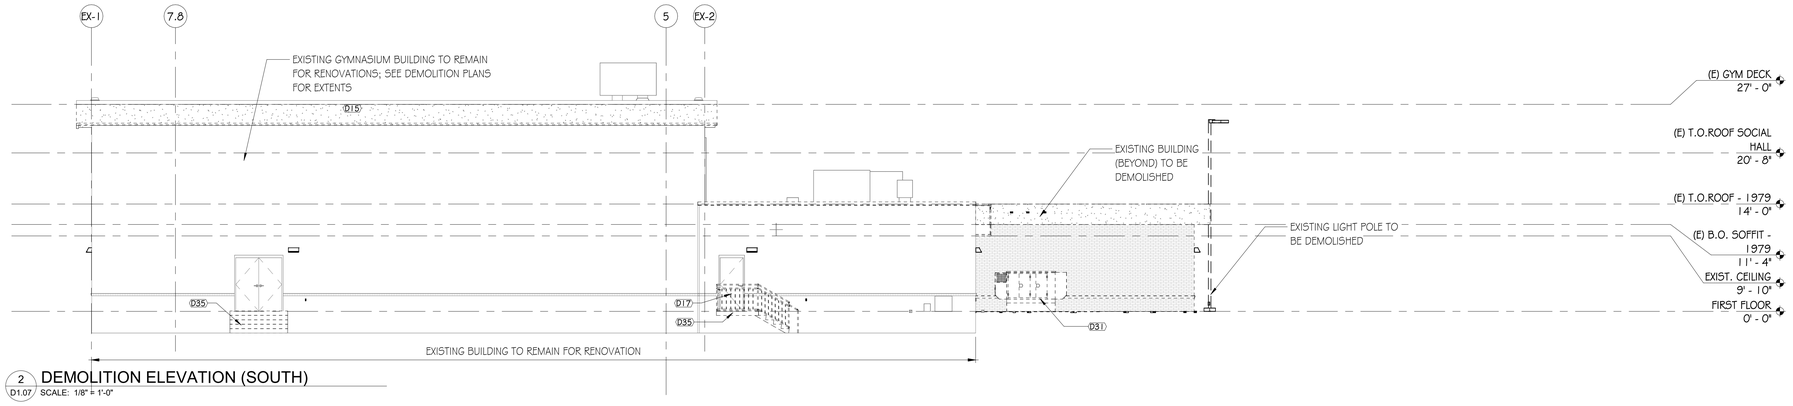


2 DEMOLITION ELEVATION (SOUTH)
D1.07 SCALE: 1/8" = 1'-0"

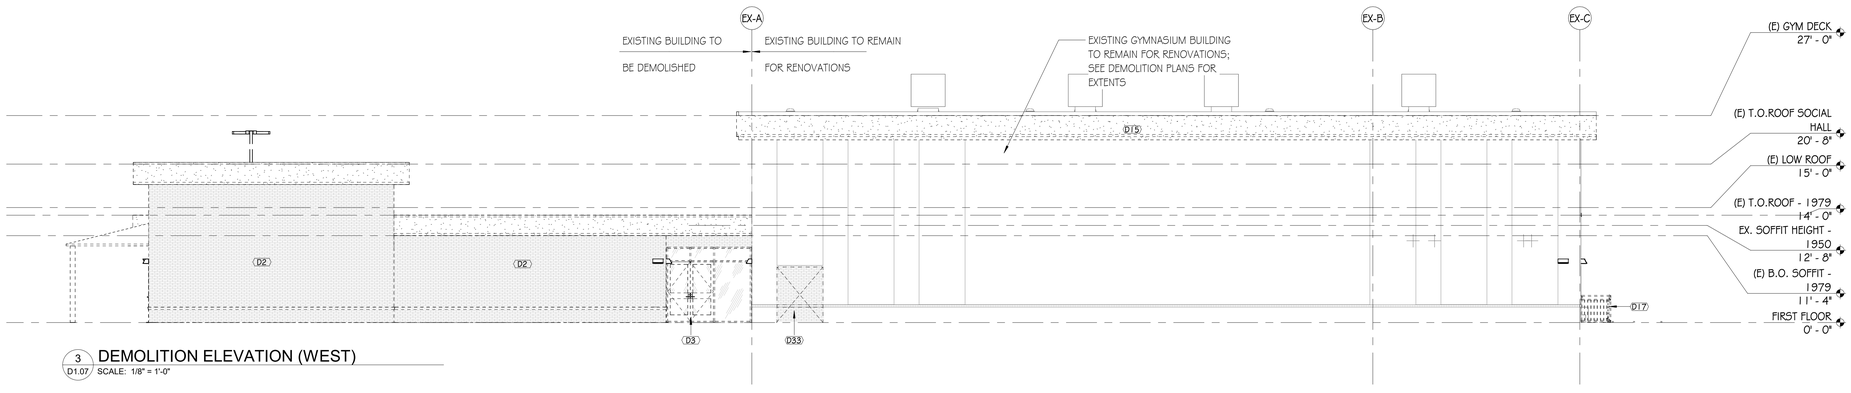


3 DEMOLITION ELEVATION (WEST)
D1.07 SCALE: 1/8" = 1'-0"

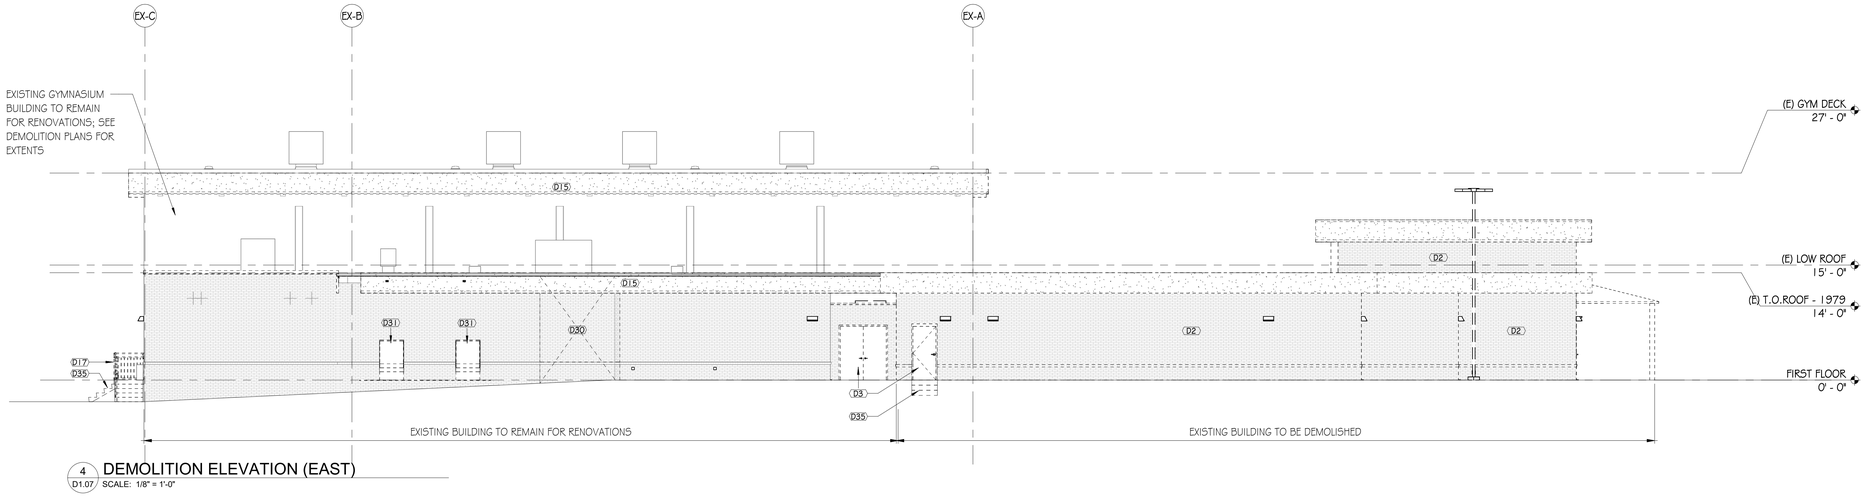


4 DEMOLITION ELEVATION (EAST)
D1.07 SCALE: 1/8" = 1'-0"

## DEMOLITION LEGEND

- EXISTING WALL TO BE REMOVED
- EXISTING WALL TO REMAIN
- EXISTING DOOR TO BE REMOVED
- EXISTING DOOR TO REMAIN
- EXISTING SHOWER TO BE REMOVED
- EXISTING SINK TO BE REMOVED
- EXISTING WATER CLOSET TO BE REMOVED
- EXISTING SHOWER TO REMAIN
- EXISTING SINK TO REMAIN
- EXISTING WATER CLOSET TO REMAIN
- EXISTING GYPSUM CEILING TO BE REMOVED
- EXISTING ACOUSTICAL CEILING TILE TO BE REMOVED
- EXISTING ROOF AND ROOF STRUCTURE TO BE REMOVED COMPLETE
- EXISTING ROOFING MEMBRANE TO BE REMOVED - EXISTING CONCRETE ROOF DECK & STRUCTURE TO REMAIN
- EOAU — EXISTING OUTDOOR AIR UNIT
- ERTU — EXISTING ROOF TOP UNIT
- EEF — EXISTING EXHAUST FAN
- EV — EXISTING VENT
- ERD — EXISTING ROOF DRAIN
- EXISTING GAS PIPING

## DEMOLITION KEY NOTES

- D1 REMOVE EXISTING CMU WALLS AS INDICATED, INCLUDING DOORS, GLAZING, ELECTRICAL, AND DATA.
- D2 REMOVE MASONRY EXTERIOR/ INTERIOR WALL ASSEMBLY & FOUNDATION/FOOTING.
- D3 REMOVE EXISTING DOOR / WINDOW & ITS ASSOCIATED HARDWARE AND FRAME IN ITS ENTIRETY. INFILL OPENING IF INDICATED.
- D4 REMOVE EXISTING CASEWORK, CABINETS, MILLWORK, FURNITURE, AND / OR WALL PROTECTION AS SHOWN.
- D5 REMOVE FLOORING AND CONCRETE SLAB IN ITS' ENTIRETY.
- D6 REMOVE FLOORING IN ITS' ENTIRETY & GRIND SLAB SMOOTH IF REQUIRED.
- D7 REMOVE SUSPENDED CEILING, INCLUDING CEILING FRAMING AND CEILING MOUNTED COMPONENTS (LIGHT FIXTURES AND SUPPLY/RETURN GRILLES) WHERE NECESSARY.
- D8 REMOVE PLUMBING FIXTURES AND ANY SURROUNDING CASEWORK IN THEIR ENTIRETY. COORDINATE WITH PLUMBING PLANS FOR TERMINATION / CAPPING OF EXISTING PIPING.
- D9 REMOVE EXISTING EQUIPMENT IN ITS ENTIRETY, REPORT FINDINGS TO OWNER AND ARCHITECT.
- D10 REMOVE EXISTING WINDOW / STOREFRONT AS INDICATED; INFILL OPENING IF INDICATED
- D11 NOT USED
- D12 REMOVE EXISTING GYPSUM BOARD CEILING, INCLUDING CEILING FRAMING AND CEILING MOUNTED COMPONENTS WHERE NECESSARY.
- D13 CUT EXISTING FLOOR SLAB AS REQUIRED FOR CONSTRUCTION OF NEW SHOWER
- D14 REMOVE EXISTING BRICK WALL ASSEMBLY AND PREPARE FOR NEW EGRESS DOOR.
- D15 REMOVE EXISTING EXTERIOR SOFFIT AND FASCIA.
- D16 REMOVE EXISTING MASONRY WALL ASSEMBLY AND PREPARE FOR NEW EGRESS DOOR.
- D17 REMOVE EXISTING METAL RAILING; PREPARE FOR NEW METAL RAILING
- D18 EXISTING WEIGHT ROOM EQUIPMENT TO BE REMOVED; REFER TO PHASING PLAN AND COORDINATE EQUIPMENT STORAGE LOCATION WITH OWNER.
- D19 REMOVE ELECTRICAL PANEL; REFER TO ELECTRICAL
- D20 REMOVE CONCRETE STEP
- D21 REMOVE ALL KITCHEN EQUIPMENT AND COORDINATE STORAGE LOCATION WITH OWNER.
- D22 REMOVE CANOPY AND STRUCTURAL COLUMNS.
- D23 REMOVE AND RELOCATE WATER HEATERS AND ASSOCIATED PIPING; REFER TO PLUMBING
- D24 REMOVE KILN AND COORDINATE STORAGE LOCATION WITH OWNER.
- D25 REMOVE ROLLING COUNTER SHUTTER COMPLETE.
- D26 VENDING MACHINES TO BE REMOVED BY OWNER.
- D27 REMOVE WALL MIRRORS.
- D28 REMOVE FLOORING TRANSITION AND FLOORING. PREPARE FOR NEW RAMP.
- D29 REMOVE CURTAIN RODS AND CURTAINS.
- D30 REMOVE EXTERIOR MASONRY WALL AND PREPARE FOR NEW TEMPORARY PARTITION WALL PER NEW WORK.
- D31 REMOVE AND RELOCATE GENERATORS; REFER TO ELECTRICAL AND ARCHITECTURAL NEW WORK FLOOR PLAN.
- D32 REMOVE CONCRETE SLAB AS REQUIRED FOR NEW WORK.
- D33 REMOVE EXISTING STUCCO PANEL, MASONRY WALL AND BRICK ROWLOCK; PREPARE WALL FOR INSTALLATION OF NEW EGRESS DOOR.
- D34 REMOVE EXISTING CONCRETE STEPS, LANDING AND ASSOCIATED ELEMENTS; PREPARE FOR CONSTRUCTION OF NEW STEPS, LANDING AND ASSOCIATED RAILING.
- D35 REMOVE EXISTING CONCRETE STEPS, LANDING AND ASSOCIATED ELEMENTS

GOODWYN MILLS CAWOOD, LLC.
720 Bayfront Parkway, Suite 200
Pensacola, FL 32502
T 850.432.0706
GMCNETWORK.COM
Kelly Wieczorek - Qualifying Agent
FL Architect AR 96359

| ISSUE | DATE |
|---|---|
| PERMIT SET | 12/08/2025 |
| 1 Revision 1 | 04/13/2026 |

DRAWN BY: SJ
CHECKED BY: GW

**FRICKER RESOURCE CENTER RENOVATION PROJECT**

900 N F St. Pensacola, FL 32501-2887

GMC # APEN250016

STATE OF FLORIDA · GEORGE D. WILLIAMS · AR0009434 · REGISTERED ARCHITECT

George D. Williams
AR 0009434

**DEMOLITION ELEVATIONS**

D1.07

TEMPLATE VERSION: 2020.1

5/3/2026 9:19:22 PM

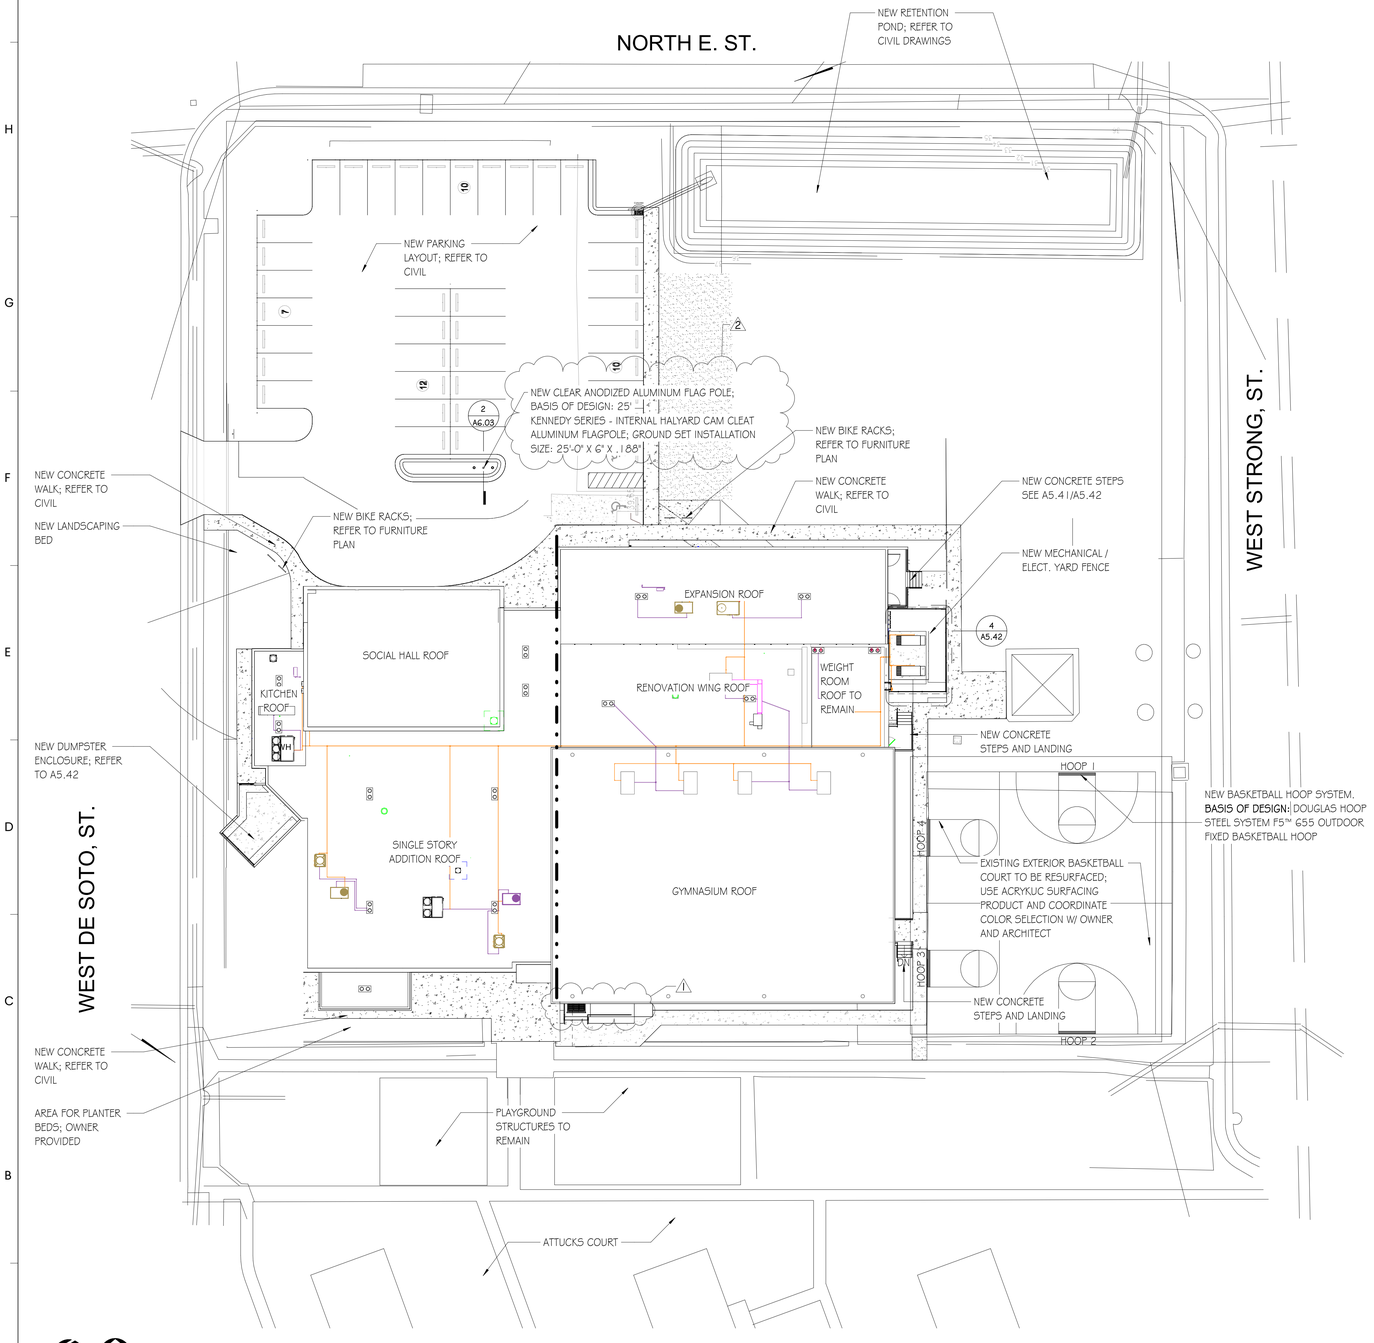


TRUE NORTH

PLAN NORTH

1 A1.00 NEW WORK SITE PLAN
SCALE: 1" = 20'-0"

## SITE PLAN LEGEND

- NEW CONCRETE WALKWAY; REFER TO CIVIL
- EXISTING TREES TO REMAIN
- BIKE RACK; REFERE TO FURNITURE PACKAGE

## GENERAL SITE NOTES

CONTRACTOR SHALL INSTALL PRIOR TO THE START OF CONSTRUCTION AND MAINTAIN DURING CONSTRUCTION, ALL SEDIMENT CONTROL MEASURES AS REQUIRED TO RETAIL ALL SEDIMENTS ON THE SITE. IMPROPER SEDIMENT MEASURES MAY RESULT IN CODE ENFORCEMENT VIOLATION(S).

ALL DISTURBED AREAS SHALL BE STABILIZED WITH SEE & MULCH AND/OR SOD.

PROTECT EXISTING TREES AND VEGETATION DESIGNATED TO REMAIN.

GRADE SITE TO ENSURE PROPER DRAINAGE AWAY FROM STRUCTURES.

EROSION CONTROL MEASURES SHALL BE IMPLEMENTED PRIOR TO ANY EARTHWORK.

COORDINATE ALL WORK WITH CIVIL, STRUCTURAL, MECHANICAL, ELECTRICAL, AND LANDSCAPE DRAWINGS.

IT IS THE CONTRACTORS RESPONSIBILITY TO DETERMINE THE EXACT LOCATION AND DEPTH OF EXISTING UTILITIES AND IF OTHER UTILITIES WILL BE ENCOUNTERED DURING TO COURSE OF THE WORK AND TAKE THE NECESSARY STEPS TO PROVIDE PROTECTION. REFER TO CIVIL DRAWINGS FOR ADDITIONAL INFORMATION.

CONTRACTOR SHALL COORDINATE WITH ECUA, AND FPL, OR ANY OTHER UTILITY COMPANY HAVING JURISDICTION FOR REMOVAL/ RELOCATION AND/OR PROTECTION OF EXISTING UTILITIES.

ALL UTILITY CONNECTIONS SHALL BE MADE PER UTILITY PROVIDER REQUIREMENTS.

PROVIDE TEMPORARY FENCING AND SIGNAGE AS REQUIRED FOR SITE SAFETY AND SECURITY. REFER TO PHASING PLANS.

ALL SITE WORK SHALL COMPLY WITH ADA (AMERICANS WITH DISABILITIES ACT) REQUIREMENTS.

FIRE LANES AND HYDRANTS SHALL REMAIN UNOBSTRUCTED AT ALL TIMES.

## GRANT SCOPE LEGEND

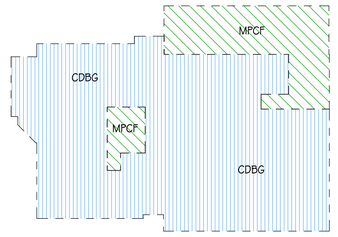


GMC

GOODWYN MILLS CAWOOD, LLC.
720 Bayfront Parkway, Suite 200
Pensacola, FL 32502
T 850.432.0706
GMCNETWORK.COM
Kelly Wieczorek - Qualifying Agent
FL Architect AR 96359

| ISSUE | DATE |
|---|---|
| PERMIT SET | 12/08/2025 |
| 1 Revision1 | 04/15/2026 |
| 2 Revision 2 | 05/01/2026 |

DRAWN BY: SJ
CHECKED BY: GW

**FRICKER RESOURCE CENTER RENOVATION PROJECT**

900 N F St, Pensacola, FL 32501-2887

GMC # APEN250016

STATE OF FLORIDA · GEORGE D. WILLIAMS · AR0009434 · REGISTERED ARCHITECT

George D. Williams
AR 0009434

**NEW WORK - SITE PLAN**

A1.00

TEMPLATE VERSION: 2020.1

5/3/2026 9:19:28 PM

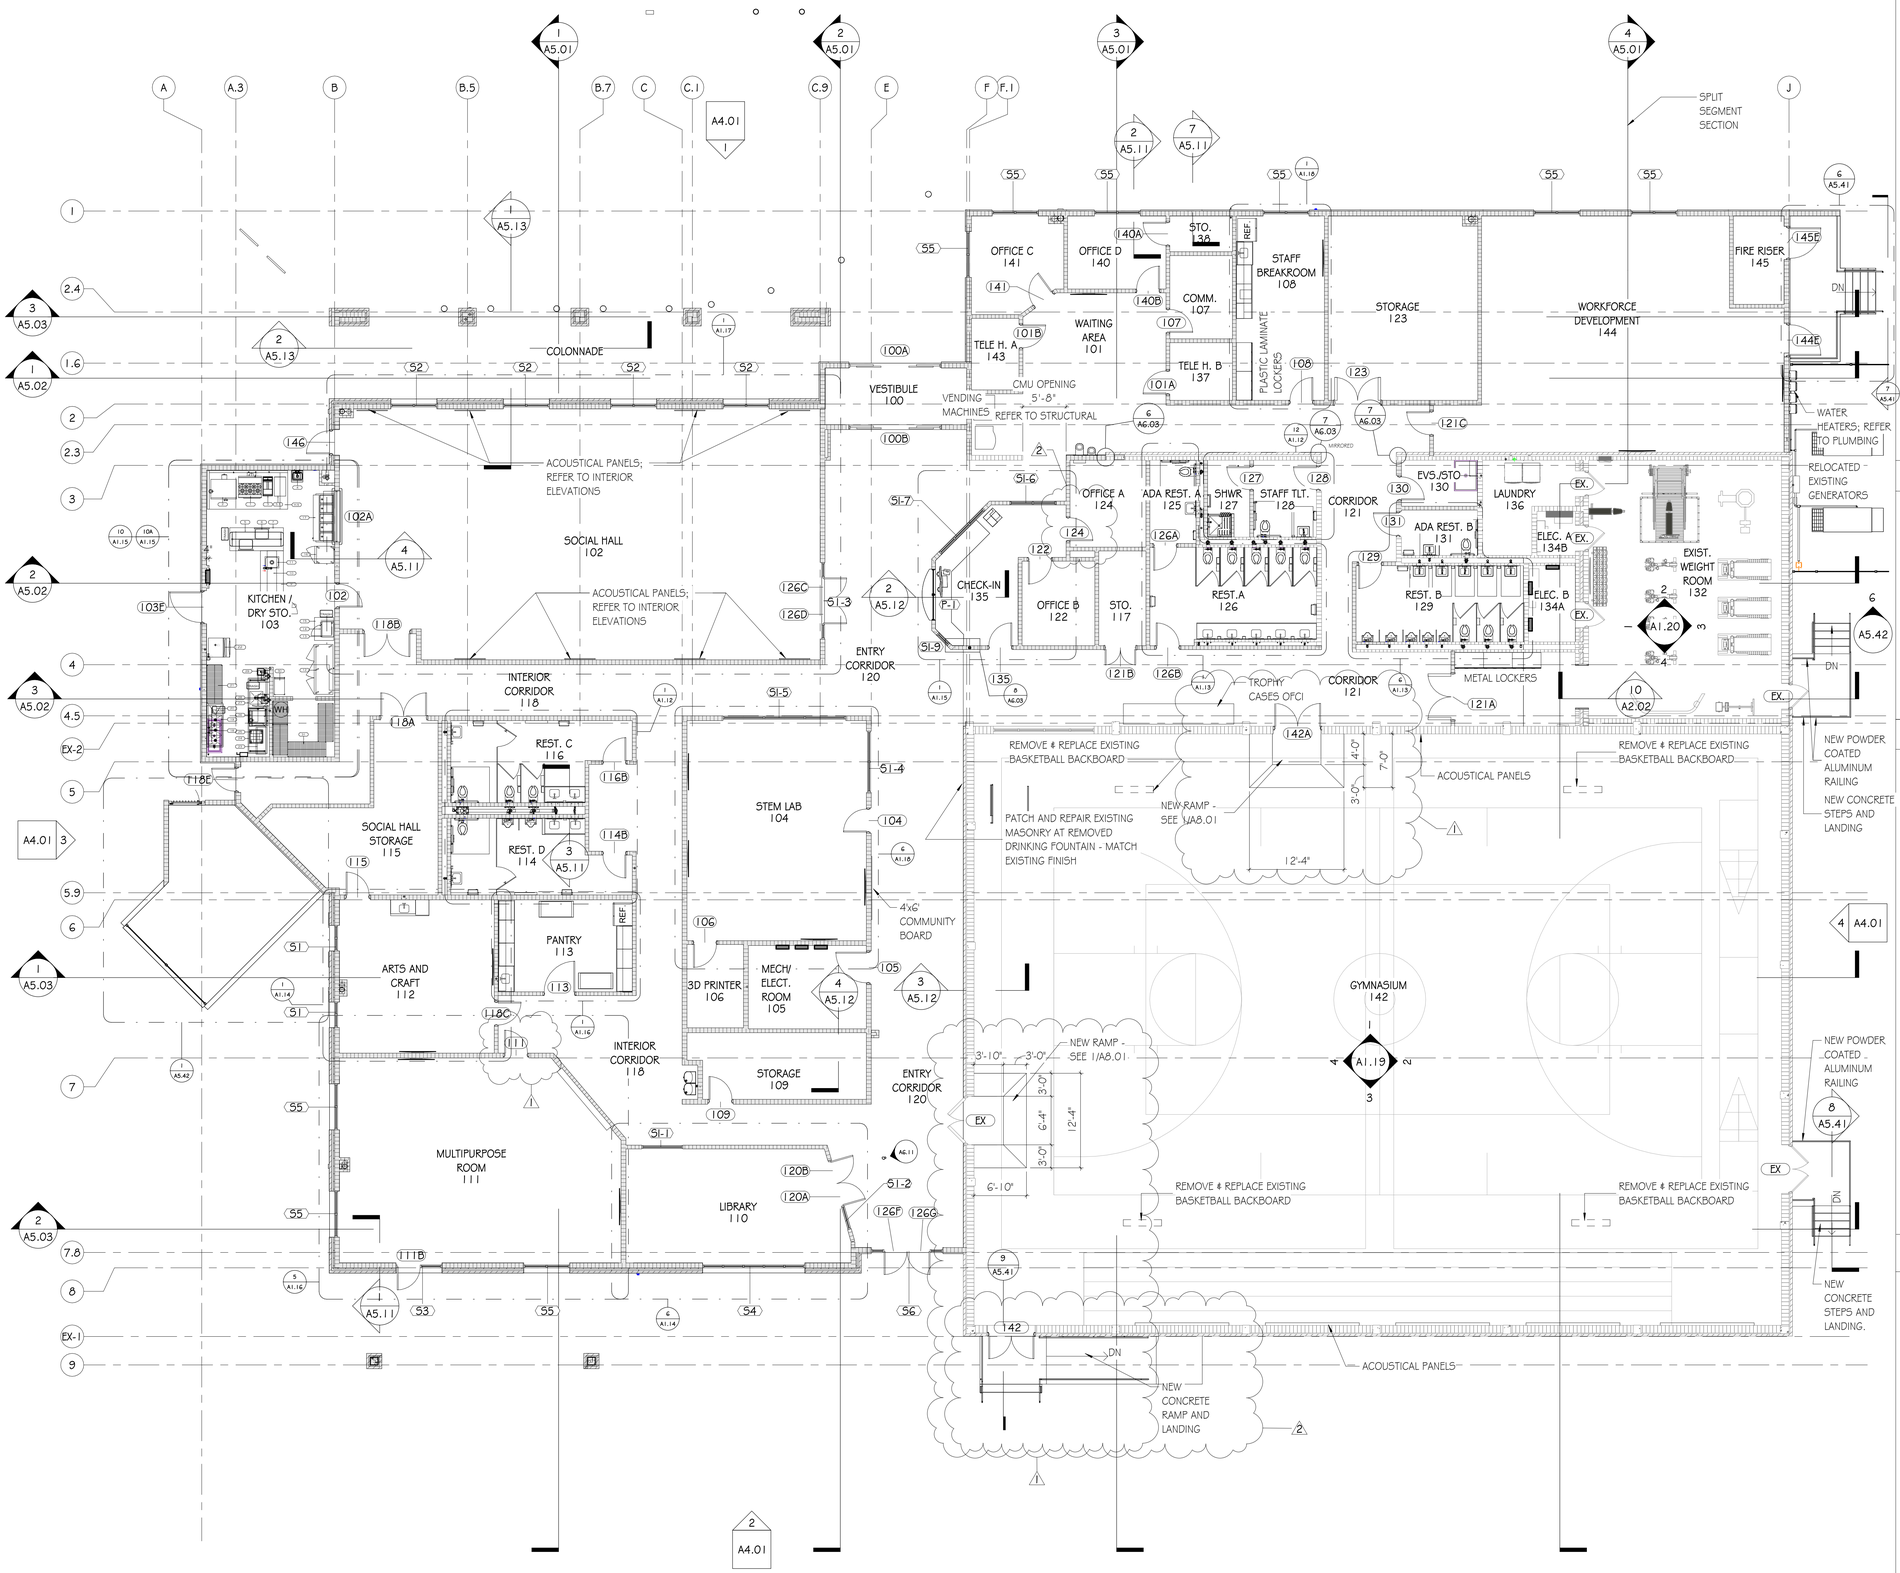


1 A1.01 NEW WORK - FLOOR NOTED PLAN
SCALE: 1/8" = 1'-0"

## FLOOR PLAN LEGEND

- EXISTING DOOR FRAME TO REMAIN. DOOR PANEL TO BE REPLACED
- NEW DOOR & FRAME
- NEW PARTITION & PARTITION TAG; SEE G1.21 FOR PARTITION TYPES
- EXISTING PARTITION TO REMAIN
- NEW FIRE EXTINGUISHER CABINET
- EXISTING FIRE EXTINGUISHER CABINET
- EXISTING ROOM - SEE INTERIORS FOR EXTENT OF RENOVATIONS
- NEW ROOM / EXISTING ROOM TO BE RENOVATED ROOM NAME / NUMBER
- WINDOW; SEE WINDOW TYPES A6.01
- ELEVATION MARK SHEET WHERE ELEVATION IS LOCATED
- SECTION DETAIL MARK SHEET WHERE SECTION DETAIL IS LOCATED
- ALIGN NEW FINISH WITH EXISTING
- FIRE ALARM PULL STATION

## PARTITION KEY

| | | | |
|---|---|---|---|
| TYPE 1G 3 5/8" METAL STUDS | 1G | 1G 6" | TYPE 1G 6" METAL STUDS |
| TYPE 1S 4" METAL CH STUDS | 1S | 1S 2.5" | TYPE 1S 2.5" METAL CH STUDS |
| TYPE 0M 8" CMU | 0M | 0M 4" | TYPE 0M 4" CMU |
| TYPICAL PARTITION (SHOWN THUS) | | | VARIANT PARTITION (SHOWN THUS) |

**STANDARD FRAMING**
- 3 5/8" METAL STUDS
- 4" METAL CH STUDS
- 8" CMU

PARTITIONS USE STANDARD FRAMING EXCEPT WHERE VARIANT FRAMING SIZE IS INDICATED

**VARIANT FRAMING**
- WHERE APPLICABLE, SIZE IS SHOWN IN INCHES BELOW PARTITION TYPE

## GENERAL NOTES

ALL DIMENSIONS ARE TO FACE OF CMU UNLESS OTHERWISE NOTED.

WALL THICKNESSES SHOWN ARE NOMINAL. WALL TYPES ARE DESIGNATED BY TAGS; REFER TO WALL TYPE LEGEND AND DETAILS.

FURNITURE SHOWN FOR REFERENCE ONLY. NOT IN CONTRACT.

UNLESS OTHERWISE NOTED, ALL FLOOR TILE SHALL BE CENTERED IN ROOM.

UNLESS OTHERWISE NOTED, ALL CEILING GRID AND LIGHT FIXTURES SHALL BE CENTERED IN ROOM/OPENING.

CONTRACTOR TO REVIEW WITH ARCHITECT, ON SITE, AREAS WITH MULTIPLE CEILING, WALL, AND FLOOR FINISHES BEFORE FINISH WORK BEGINS.

REFER TO RCP LEGEND ON OVERALL REFLECTED CEILING PLANS FOR RCP ABBREVIATIONS AND FINISHES.

FINISH MATERIALS SHALL BE INSTALLED PER FINISH SCHEDULE AND SPECIFICATIONS; REFER TO FINISH PLAN.

CONTRACTOR SHALL VERIFY ALL DIMENSIONS AND CONDITIONS ON SITE PRIOR TO CONSTRUCTION.

NOTIFY ARCHITECT OF ANY DISCREPANCIES OR CONFLICTS BEFORE PROCEEDING.

COORDINATE ALL PENETRATIONS, CHASES, AND RECESSES WITH MEP DRAWINGS.

OFCI - OWNER FURNISHED CONTRACTOR INSTALLED

ALL CMU WALLS ARE TO BE PAINTED PNT-1 UNLESS NOTED OTHERWISE.

## GRANT SCOPE LEGEND

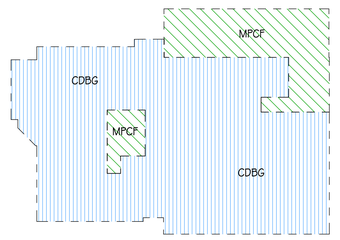


GMC

GOODWYN MILLS CAWOOD, LLC.
720 Bayfront Parkway, Suite 200
Pensacola, FL 32502
T 850.432.0706
GMCNETWORK.COM
Kelly Wieczorek - Qualifying Agent
FL Architect AR 96359

| ISSUE | DATE |
|---|---|
| PERMIT SET | 12/08/2025 |
| 1 Revision1 | 04/15/2026 |
| 2 Revision 2 | 05/01/2026 |

DRAWN BY: SJ
CHECKED BY: GW

FRICKER RESOURCE CENTER RENOVATION PROJECT
900 N F St. Pensacola, FL 32501-2887
GMC # APEN250016

STATE OF FLORIDA · GEORGE D. WILLIAMS · AR0009434 · REGISTERED ARCHITECT
George D. Williams
AR 0009434

NEW WORK NOTED - FLOOR PLAN

A1.01

TEMPLATE VERSION: 20201
5/3/2026 9:19:30 PM

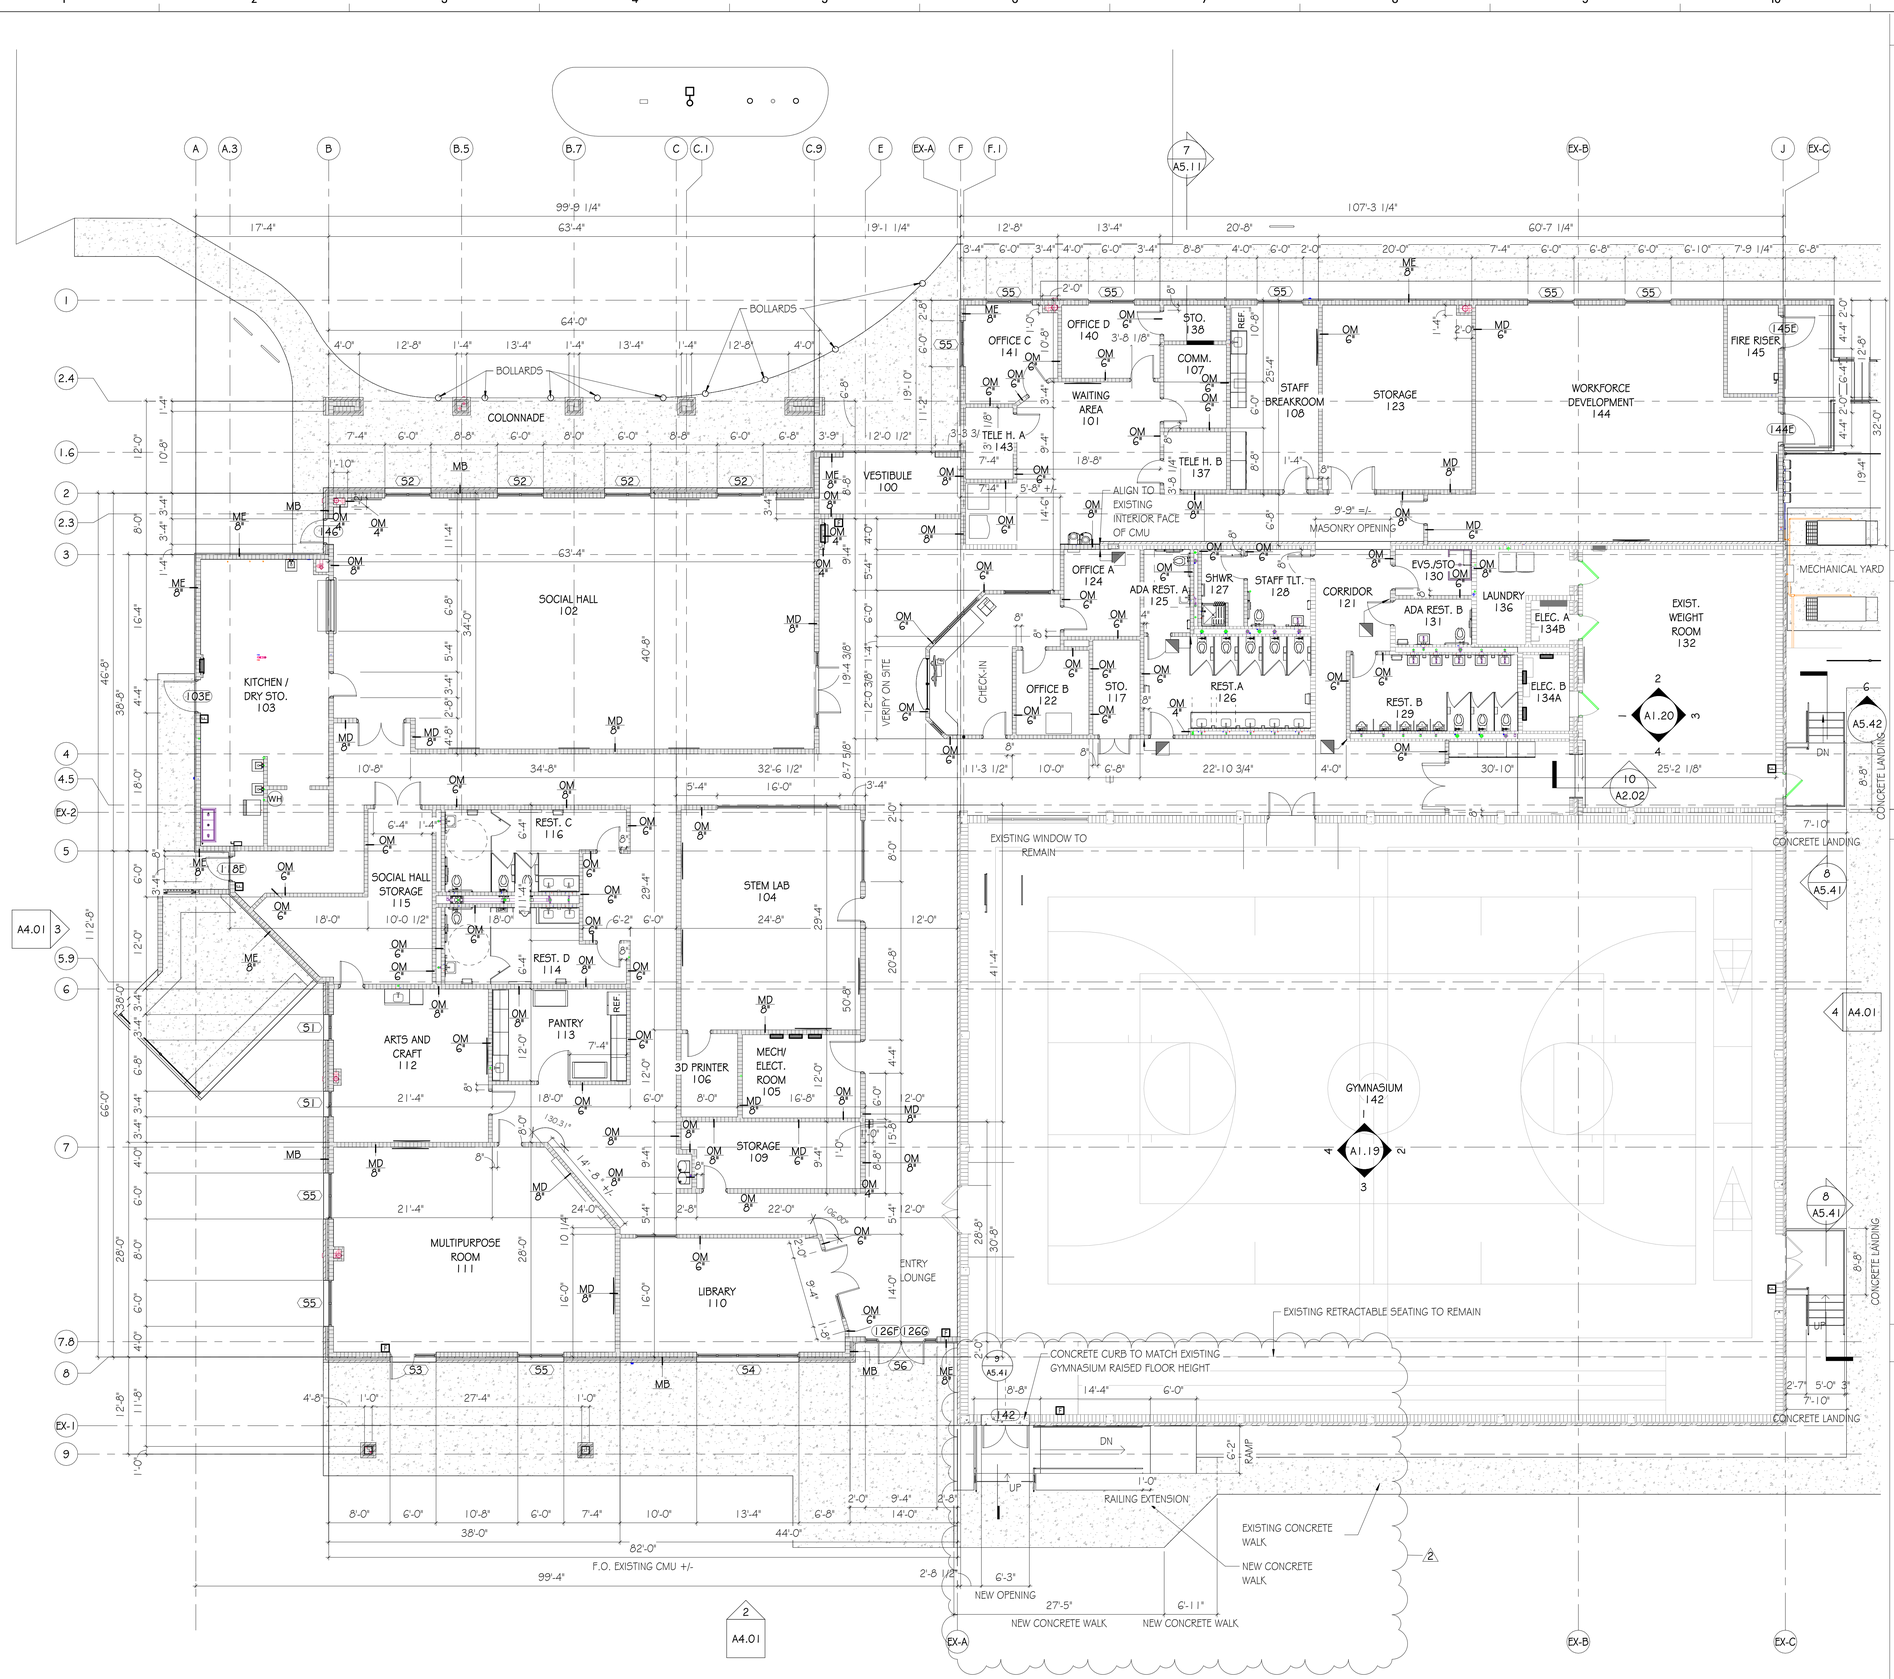


## FLOOR PLAN LEGEND

- EXISTING DOOR FRAME TO REMAIN. DOOR PANEL TO BE REPLACED
- NEW DOOR & FRAME
- NEW PARTITION & PARTITION TAG; SEE G1.21 FOR PARTITION TYPES
- EXISTING PARTITION TO REMAIN
- NEW FIRE EXTINGUISHER CABINET
- EXISTING FIRE EXTINGUISHER CABINET
- EXISTING ROOM - SEE INTERIORS FOR EXTENT OF RENOVATIONS
- NEW ROOM / EXISTING ROOM TO BE RENOVATED ROOM NAME / NUMBER
- WINDOW; SEE WINDOW TYPES A6.01
- ELEVATION MARK SHEET WHERE ELEVATION IS LOCATED
- SECTION DETAIL MARK SHEET WHERE SECTION DETAIL IS LOCATED
- ALIGN NEW FINISH WITH EXISTING
- FIRE ALARM PULL STATION

## PARTITION KEY

| | | | |
|---|---|---|---|
| TYPE 1G 3 5/8" METAL STUDS | 1G | 1G 6" | TYPE 1G 6" METAL STUDS |
| TYPE 1S 4" METAL CH STUDS | 1S | 1S 2.5" | TYPE 1S 2.5" METAL CH STUDS |
| TYPE 0M 8" CMU | 0M | 0M 4" | TYPE 0M 4" CMU |
| TYPICAL PARTITION (SHOWN THUS) | | | VARIANT PARTITION (SHOWN THUS) |

**STANDARD FRAMING**
3 5/8" METAL STUDS •
4" METAL CH STUDS •
8" CMU •

PARTITIONS USE STANDARD FRAMING EXCEPT WHERE VARIANT FRAMING SIZE IS INDICATED

**VARIANT FRAMING**
• WHERE APPLICABLE, SIZE IS SHOWN IN INCHES BELOW PARTITION TYPE

## GENERAL NOTES

ALL DIMENSIONS ARE TO FACE OF CMU UNLESS OTHERWISE NOTED.

WALL THICKNESSES SHOWN ARE NOMINAL. WALL TYPES ARE DESIGNATED BY TAGS; REFER TO WALL TYPE LEGEND AND DETAILS.

FURNITURE SHOWN FOR REFERENCE ONLY. NOT IN CONTRACT.

UNLESS OTHERWISE NOTED, ALL FLOOR TILE SHALL BE CENTERED IN ROOM.

UNLESS OTHERWISE NOTED, ALL CEILING GRID AND LIGHT FIXTURES SHALL BE CENTERED IN ROOM/OPENING.

CONTRACTOR TO REVIEW WITH ARCHITECT, ON SITE, AREAS WITH MULTIPLE CEILING, WALL, AND FLOOR FINISHES BEFORE FINISH WORK BEGINS.

REFER TO RCP LEGEND ON OVERALL REFLECTED CEILING PLANS FOR RCP ABBREVIATIONS AND FINISHES.

FINISH MATERIALS SHALL BE INSTALLED PER FINISH SCHEDULE AND SPECIFICATIONS; REFER TO FINISH PLAN.

CONTRACTOR SHALL VERIFY ALL DIMENSIONS AND CONDITIONS ON SITE PRIOR TO CONSTRUCTION.

NOTIFY ARCHITECT OF ANY DISCREPANCIES OR CONFLICTS BEFORE PROCEEDING.

COORDINATE ALL PENETRATIONS, CHASES, AND RECESSES WITH MEP DRAWINGS.

OFCI - OWNER FURNISHED CONTRACTOR INSTALLED

ALL CMU WALLS ARE TO BE PAINTED PNT-1 UNLESS NOTED OTHERWISE.

## GRANT SCOPE LEGEND

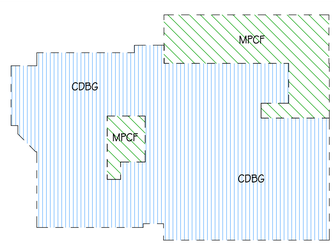


TRUE NORTH

TRUE NORTH

1 A1.03 NEW WORK - DIMENSION PLAN
SCALE: 1/8" = 1'-0"

TEMPLATE VERSION: 2020.1

5/3/2026 9:19:35 PM

GMC

GOODWYN MILLS CAWOOD, LLC.
720 Bayfront Parkway, Suite 200
Pensacola, FL 32502
T 850.432.0706
GMCNETWORK.COM
Kelly Wieczorek - Qualifying Agent
FL Architect AR 96359

| ISSUE | DATE |
|---|---|
| PERMIT SET | 12/08/2025 |
| 2 Revision 2 | 05/01/2026 |

DRAWN BY: SJ
CHECKED BY: GW

**FRICKER RESOURCE CENTER RENOVATION PROJECT**

900 N F St, Pensacola, FL 32501-2887

GMC # APEN250016

STATE OF FLORIDA · GEORGE D. WILLIAMS · AR0008434 · REGISTERED ARCHITECT

George D. Williams
AR 0008434

**NEW WORK DIMENSION - FLOOR PLAN**

# A1.03

# TYPICAL RESTROOM ELEVATIONS - C AND E

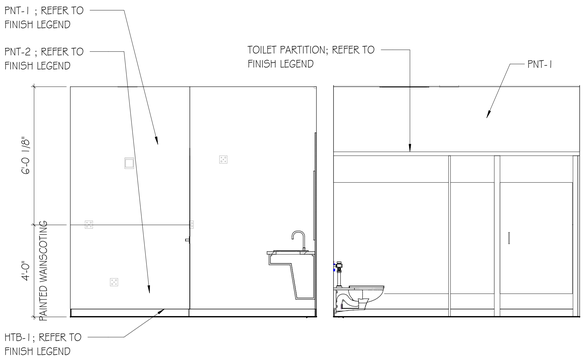


2 A1.12 TYP. REST C / E - ELEV. C
SCALE: 3/8" = 1'-0"




3 A1.12 TYP. REST C / E - ELEV. B
SCALE: 3/8" = 1'-0"

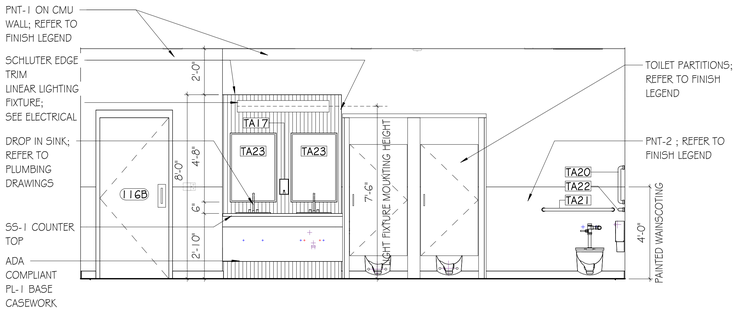


4 A1.12 TYP. REST C / E - ELEV. A
SCALE: 3/8" = 1'-0"

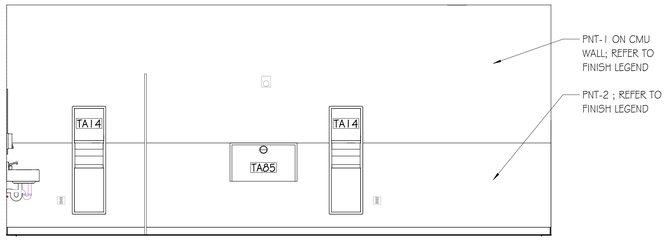


5 A1.12 TYP. REST. C / E - ELEV. D
SCALE: 3/8" = 1'-0"

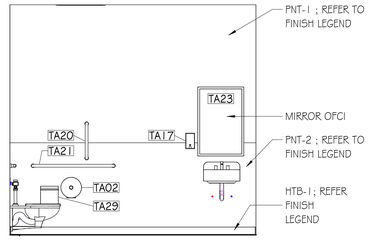


6 A1.12 TYP. ADA REST C / E - ELEV
SCALE: 3/8" = 1'-0"

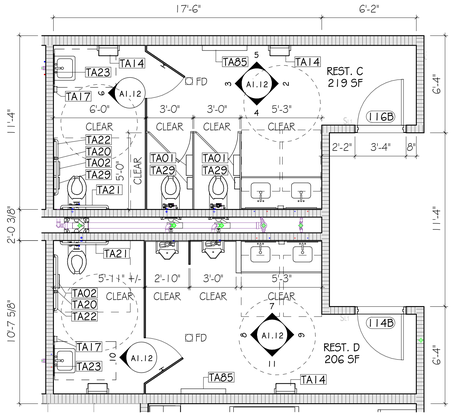


1 A1.12 RESTROOMS - ENLARGED PLAN TYP.
SCALE: 1/4" = 1'-0"

## GENERAL NOTES

ALL DIMENSIONS ARE TO FACE OF CMU UNLESS OTHERWISE NOTED.

WALL THICKNESSES SHOWN ARE NOMINAL. WALL TYPES ARE DESIGNATED BY TAGS; REFER TO WALL TYPE LEGEND AND DETAILS.

FURNITURE SHOWN FOR REFERENCE ONLY. NOT IN CONTRACT.

UNLESS OTHERWISE NOTED, ALL FLOOR TILE SHALL BE CENTERED IN ROOM.

UNLESS OTHERWISE NOTED, ALL CEILING GRID AND LIGHT FIXTURES SHALL BE CENTERED IN ROOM/OPENING.

CONTRACTOR TO REVIEW WITH ARCHITECT, ON SITE, AREAS WITH MULTIPLE CEILING, WALL, AND FLOOR FINISHES BEFORE FINISH WORK BEGINS.

REFER TO RCP LEGEND ON OVERALL REFLECTED CEILING PLANS FOR RCP ABBREVIATIONS AND FINISHES.

FINISH MATERIALS SHALL BE INSTALLED PER FINISH SCHEDULE AND SPECIFICATIONS; REFER TO FINISH PLAN.

CONTRACTOR SHALL VERIFY ALL DIMENSIONS AND CONDITIONS ON SITE PRIOR TO CONSTRUCTION.

NOTIFY ARCHITECT OF ANY DISCREPANCIES OR CONFLICTS BEFORE PROCEEDING.

COORDINATE ALL PENETRATIONS, CHASES, AND RECESSES WITH MEP DRAWINGS.

OFCI - OWNER FURNISHED CONTRACTOR INSTALLED

ALL CMU WALLS ARE TO BE PAINTED PNT-1 UNLESS NOTED OTHERWISE.

## TOILET ACCESSORY SCHEDULE

| MK | DESCRIPTION | MODEL | FURNISHED BY |
|---|---|---|---|
| ---- | NOT USED | ---- | |
| TA02 | TOILET TISSUE DISPENSER | BY OWNER | OWNER FURNISHED CONTRACTOR INSTALLED |
| TA09 | PAPER TOWEL DISPENSER WALL MOUNTED | BOBRICK B-359039 | |
| TA11 | TRASH RECEP. WALL MOUNTED | BOBRICK B-35639 | |
| TA14 | SURFACE MTD. PAPER TOWEL DISPENSER AND WASTE RECEPTACLE | BOBRICK B-39619 | |
| TA17 | SOAP DISPENSER | BY OWNER | |
| TA62 | SHOWER ROD & CURTAIN | BY OWNER | |
| TA20 | 18" VERTICAL GRAB BAR | BRADLEY 812/001x18" | CONTRACTOR FURNISHED AND INSTALLED |
| TA21 | 36" GRAB BAR | BRADLEY 817 / 001 X 36" | |
| TA22 | 42" GRAB BAR | BRADLEY 817 / 001 X 42" | |
| TA23 | MIRROR (40" TO B.O. REFLECTIVE SURFACE TYP.) | BOBRICK B-2908 | |
| TA26 | COAT HOOK/ TOWEL HOOK | BOBRICK B-9541 | |
| TA29 | SANITARY NAPKIN RECEPTACLE | BOBRICK B-270 | |
| TA44 | 18" TOWEL BAR | BOBRICK B-530x18 | |
| TA85 | BABY CHANGING STATION | KB310-55WM | |
| TA96 | FOLDING SHOWER SEAT | BRADLEY 957 | |

*SEE G1.11 FOR MOUNTING HEIGHT REQUIREMENTS*

# TYPICAL RESTROOM ELEVATIONS - D AND F

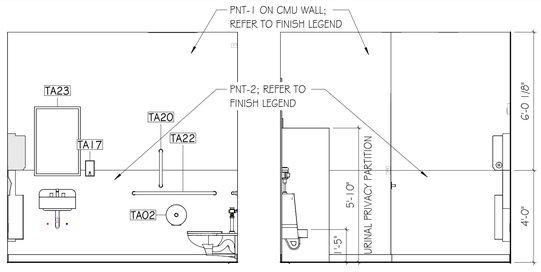


10 A1.12 TYP. ADA REST D / F - ELEV.
SCALE: 3/8" = 1'-0"




9 A1.12 TYP. REST. D / F - ELEV. C
SCALE: 3/8" = 1'-0"

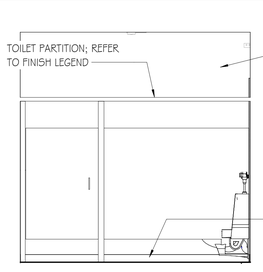


8 A1.12 TYP. REST. D / F - ELEV. B
SCALE: 3/8" = 1'-0"

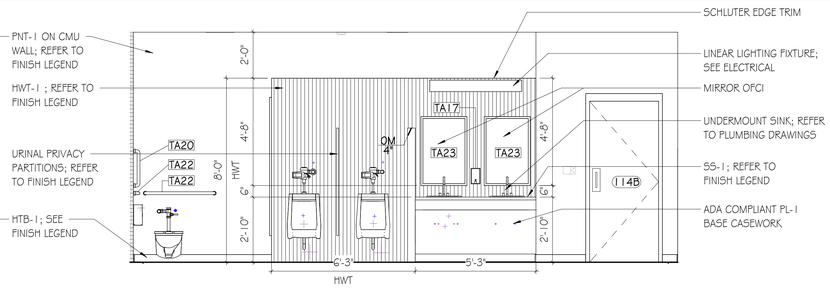


7 A1.12 TYP. REST. D/F - ELEV. A
SCALE: 3/8" = 1'-0"

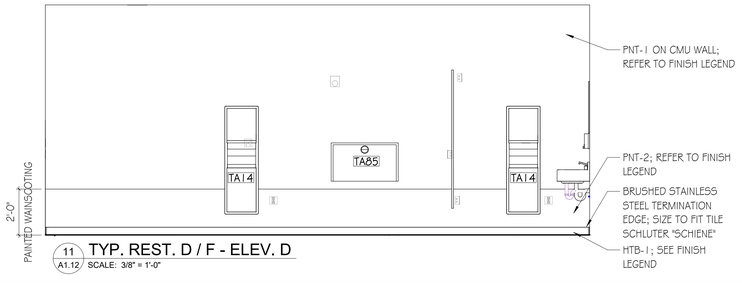


11 A1.12 TYP. REST. D / F - ELEV. D
SCALE: 3/8" = 1'-0"

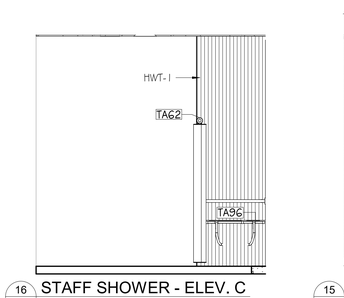


16 A1.12 STAFF SHOWER - ELEV. C
SCALE: 3/8" = 1'-0"

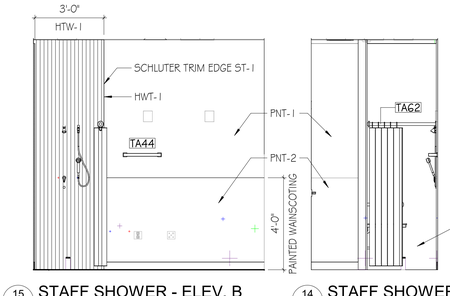


15 A1.12 STAFF SHOWER - ELEV. B
SCALE: 3/8" = 1'-0"

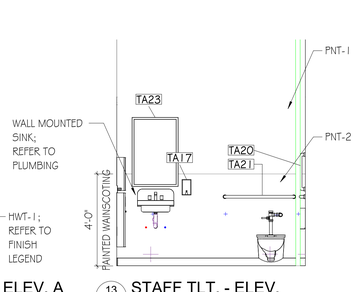


14 A1.12 STAFF SHOWER - ELEV. A
SCALE: 3/8" = 1'-0"

13 A1.12 STAFF TLT. - ELEV.
SCALE: 3/8" = 1'-0"

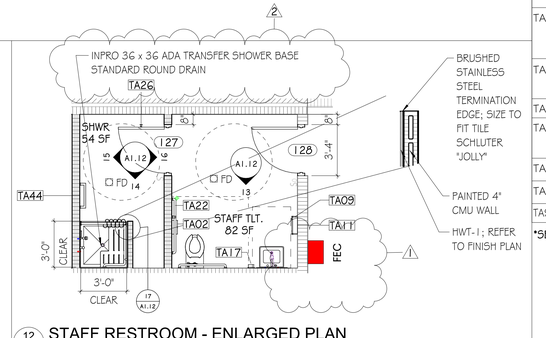


12 A1.12 STAFF RESTROOM - ENLARGED PLAN
SCALE: 1/4" = 1'-0"


GOODWYN MILLS CAWOOD, LLC.
720 Bayfront Parkway, Suite 200
Pensacola, FL 32502
T 850.432.0706
GMCNETWORK.COM
Kelly Wieczorek - Qualifying Agent
FL Architect AR 96359


| ISSUE | DATE |
|---|---|
| PERMIT SET | 12/08/2025 |
| 1 Revision 1 | 04/15/2026 |
| 2 Revision 2 | 05/01/2026 |
| DRAWN BY: | SJ |
| CHECKED BY: | GW |

FRICKER RESOURCE CENTER RENOVATION PROJECT
900 N F St, Pensacola, FL 32501-2887
GMC # APEN250016

STATE OF FLORIDA · GEORGE D. WILLIAMS · AR0009434 · REGISTERED ARCHITECT
George D. Williams
AR 0009434

ENLARGED PLANS RESTROOMS

A1.12

TEMPLATE VERSION: 20200.1
5/3/2026 9:19:46 PM

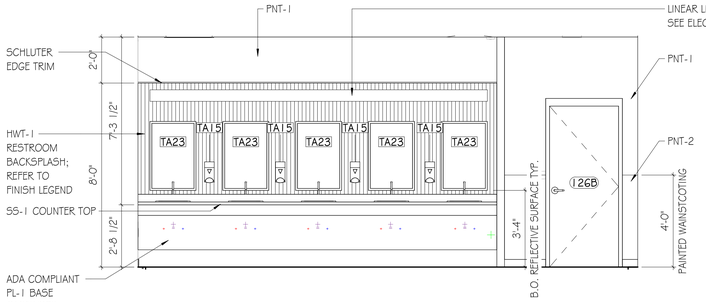


2 REST. A - ELEV. B
A1.13 SCALE: 3/8" = 1'-0"

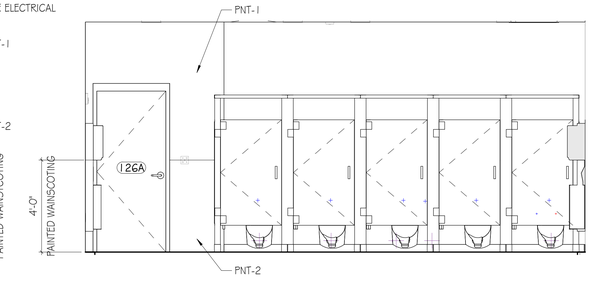


3 REST. A - ELEV. A
A1.13 SCALE: 3/8" = 1'-0"

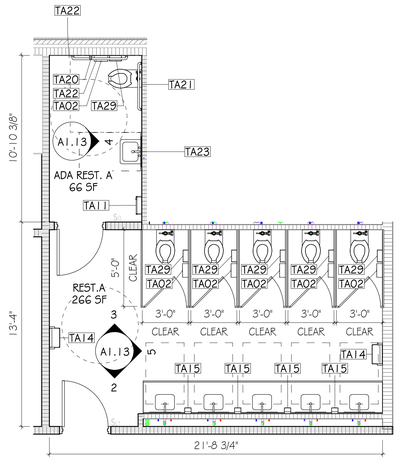


1 RESTROOM A - ENLARGED PLAN
A1.13 SCALE: 1/4" = 1'-0"

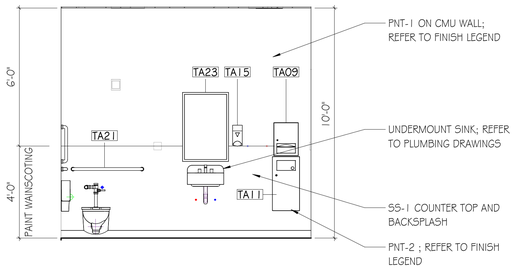


4 ADA REST. A - ELEV.
A1.13 SCALE: 3/8" = 1'-0"

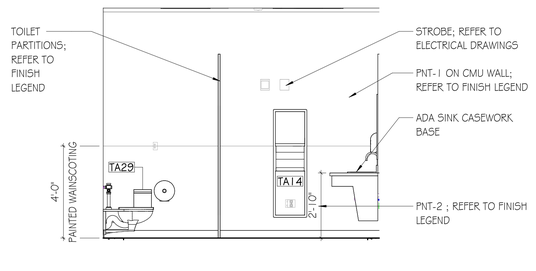


5 REST. A - ELEV. C
A1.13 SCALE: 3/8" = 1'-0"

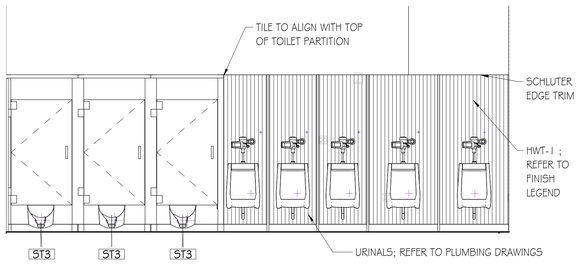


8 REST. B - ELEV. B
A1.13 SCALE: 3/8" = 1'-0"

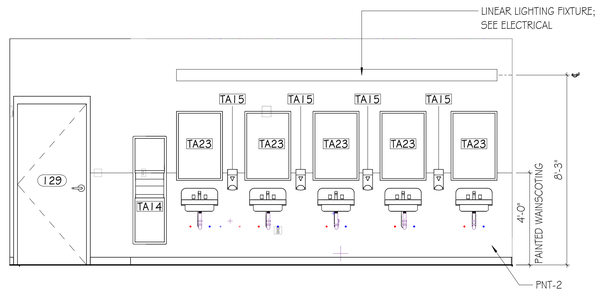


7 REST. B - ELEV. A
A1.13 SCALE: 3/8" = 1'-0"

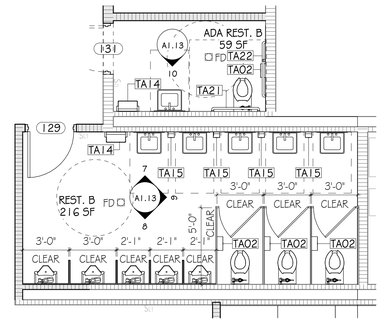


6 RESTROOM B - ENLARGED PLAN
A1.13 SCALE: 1/4" = 1'-0"

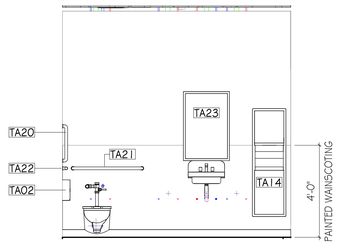


10 ADA RESTB. B - ELEV.
A1.13 SCALE: 3/8" = 1'-0"

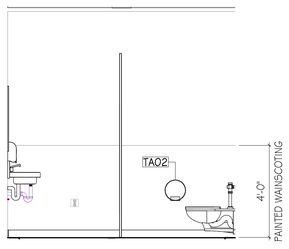


9 REST. B - ELEV C
A1.13 SCALE: 3/8" = 1'-0"

## GENERAL NOTES

ALL DIMENSIONS ARE TO FACE OF CMU UNLESS OTHERWISE NOTED.

WALL THICKNESSES SHOWN ARE NOMINAL. WALL TYPES ARE DESIGNATED BY TAGS; REFER TO WALL TYPE LEGEND AND DETAILS.

FURNITURE SHOWN FOR REFERENCE ONLY. NOT IN CONTRACT.

UNLESS OTHERWISE NOTED, ALL FLOOR TILE SHALL BE CENTERED IN ROOM.

UNLESS OTHERWISE NOTED, ALL CEILING GRID AND LIGHT FIXTURES SHALL BE CENTERED IN ROOM/OPENING.

CONTRACTOR TO REVIEW WITH ARCHITECT, ON SITE, AREAS WITH MULTIPLE CEILING, WALL, AND FLOOR FINISHES BEFORE FINISH WORK BEGINS.

REFER TO RCP LEGEND ON OVERALL REFLECTED CEILING PLANS FOR RCP ABBREVIATIONS AND FINISHES.

FINISH MATERIALS SHALL BE INSTALLED PER FINISH SCHEDULE AND SPECIFICATIONS; REFER TO FINISH PLAN.

CONTRACTOR SHALL VERIFY ALL DIMENSIONS AND CONDITIONS ON SITE PRIOR TO CONSTRUCTION.

NOTIFY ARCHITECT OF ANY DISCREPANCIES OR CONFLICTS BEFORE PROCEEDING.

COORDINATE ALL PENETRATIONS, CHASES, AND RECESSES WITH MEP DRAWINGS.

OFCI - OWNER FURNISHED CONTRACTOR INSTALLED

ALL CMU WALLS ARE TO BE PAINTED PNT-1 UNLESS NOTED OTHERWISE.

## TOILET ACCESSORY SCHEDULE

| MK | DESCRIPTION | MODEL | FURNISHED BY |
|---|---|---|---|
| ---- | NOT USED | ---- | |
| TA02 | TOILET TISSUE DISPENSER | BY OWNER | OWNER FURNISHED CONTRACTOR INSTALLED |
| TA09 | PAPER TOWEL DISPENSER WALL MOUNTED | BOBRICK B-359039 | |
| TA11 | TRASH RECEP. WALL MOUNTED | BOBRICK B-35639 | |
| TA14 | SURFACE MTD. PAPER TOWEL DISPENSER AND WASTE RECEPTACLE | BOBRICK B-39619 | |
| TA17 | SOAP DISPENSER | BY OWNER | |
| TA62 | SHOWER ROD & CURTAIN | BY OWNER | |
| TA20 | 18" VERTICAL GRAB BAR | BRADLEY 812/001x18" | CONTRACTOR FURNISHED AND INSTALLED |
| TA21 | 36" GRAB BAR | BRADLEY 817 / 001 X 36" | |
| TA22 | 42" GRAB BAR | BRADLEY 817 / 001 X 42" | |
| TA23 | MIRROR (40" TO B.O. REFLECTIVE SURFACE TYP.) | BOBRICK B-2908 | |
| TA26 | COAT HOOK/ TOWEL HOOK | BOBRICK B-9541 | |
| TA29 | SANITARY NAPKIN RECEPTACLE | BOBRICK B-270 | |
| TA44 | 18" TOWEL BAR | BOBRICK B-530x18 | |
| TA85 | BABY CHANGING STATION | KB310-55WM | |
| TA96 | FOLDING SHOWER SEAT | BRADLEY 957 | |

*SEE G1.11 FOR MOUNTING HEIGHT REQUIREMENTS*

GMC

GOODWYN MILLS CAWOOD, LLC.
720 Bayfront Parkway, Suite 200
Pensacola, FL 32502
T 850.432.0706
GMCNETWORK.COM
Kelly Wieczorek - Qualifying Agent
FL Architect AR 96359

ISSUE | DATE
PERMIT SET | 12/08/2025
DRAWN BY: SJ
CHECKED BY: GW

FRICKER RESOURCE CENTER
RENOVATION PROJECT
900 N F St, Pensacola, FL 32501-2887
GMC # APEN250016

STATE OF FLORIDA · GEORGE D. WILLIAMS · AR0009434 · REGISTERED ARCHITECT

George D. Williams
AR 0009434

ENLARGED PLANS
RESTROOMS

A1.13

5/3/2026 9:19:53 PM TEMPLATE VERSION: 2020.1

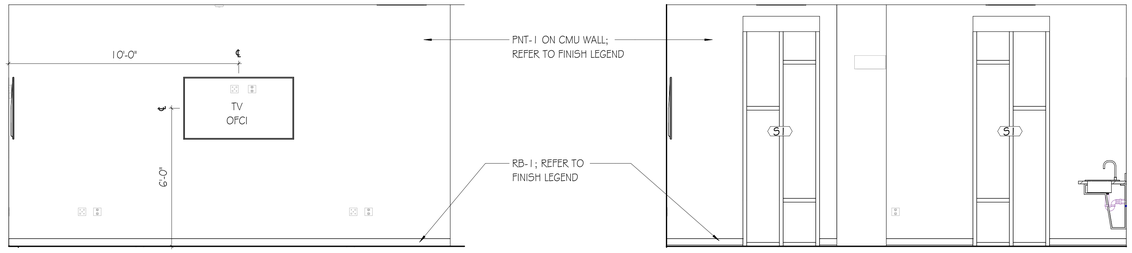


2 A1.14 ARTS AND CRAFT - ELEV. 2
SCALE: 3/8" = 1'-0"




3 A1.14 ARTS AND CRAFT - ELEV. 3
SCALE: 3/8" = 1'-0"

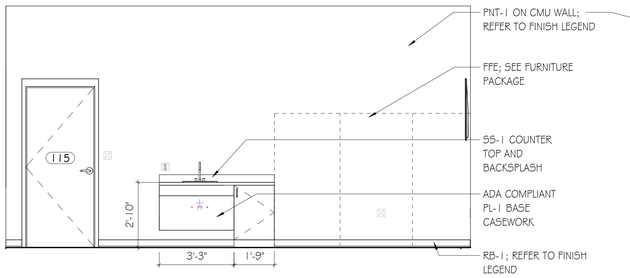


4 A1.14 ARTS AND CRAFT - ELEV. 4
SCALE: 3/8" = 1'-0"

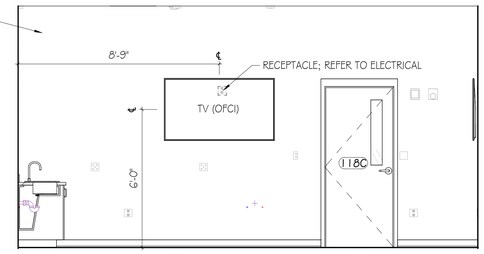


5 A1.14 ARTS AND CRAFT - ELEV. 5
SCALE: 3/8" = 1'-0"

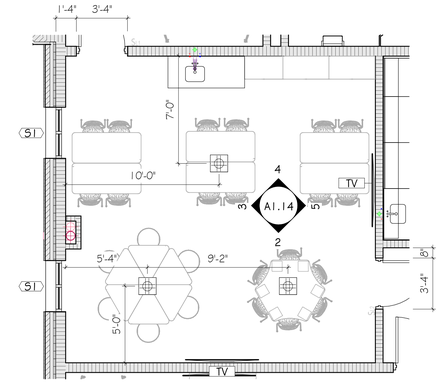


1 A1.14 ARTS AND CRAFT - ENLARGED PLAN
SCALE: 1/4" = 1'-0"

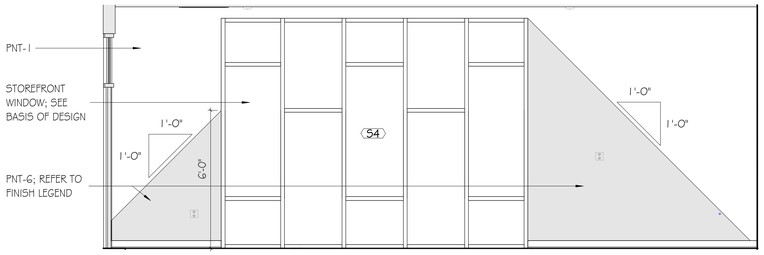


7 A1.14 LIBRARY - ELEV. 7
SCALE: 3/8" = 1'-0"

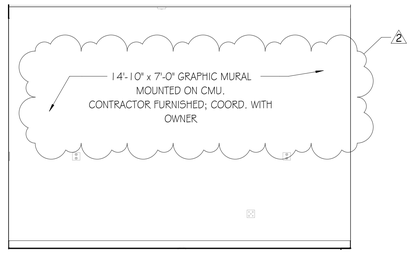


8 A1.14 LIBRARY - ELEV. 8
SCALE: 3/8" = 1'-0"

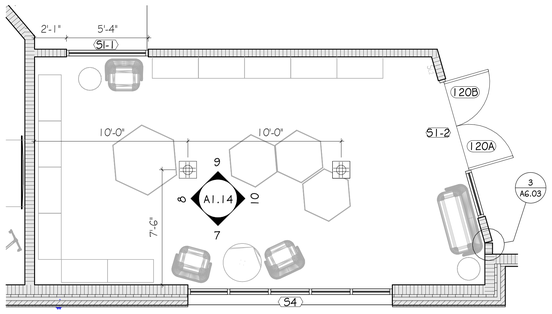


6 A1.14 LIBRARY - ENLARGED PLAN
SCALE: 1/4" = 1'-0"

9 A1.14 LIBRARY - ELEV. 9
SCALE: 3/8" = 1'-0"

10 A1.14 LIBRARY - ELEV. 10
SCALE: 3/8" = 1'-0"

## GENERAL NOTES

ALL DIMENSIONS ARE TO FACE OF CMU UNLESS OTHERWISE NOTED.

WALL THICKNESSES SHOWN ARE NOMINAL. WALL TYPES ARE DESIGNATED BY TAGS; REFER TO WALL TYPE LEGEND AND DETAILS.

FURNITURE SHOWN FOR REFERENCE ONLY. NOT IN CONTRACT.

UNLESS OTHERWISE NOTED, ALL FLOOR TILE SHALL BE CENTERED IN ROOM.

UNLESS OTHERWISE NOTED, ALL CEILING GRID AND LIGHT FIXTURES SHALL BE CENTERED IN ROOM/OPENING.

CONTRACTOR TO REVIEW WITH ARCHITECT, ON SITE, AREAS WITH MULTIPLE CEILING, WALL, AND FLOOR FINISHES BEFORE FINISH WORK BEGINS.

REFER TO RCP LEGEND ON OVERALL REFLECTED CEILING PLANS FOR RCP ABBREVIATIONS AND FINISHES.

FINISH MATERIALS SHALL BE INSTALLED PER FINISH SCHEDULE AND SPECIFICATIONS; REFER TO FINISH PLAN.

CONTRACTOR SHALL VERIFY ALL DIMENSIONS AND CONDITIONS ON SITE PRIOR TO CONSTRUCTION.

NOTIFY ARCHITECT OF ANY DISCREPANCIES OR CONFLICTS BEFORE PROCEEDING.

COORDINATE ALL PENETRATIONS, CHASES, AND RECESSES WITH MEP DRAWINGS.

OFCI - OWNER FURNISHED CONTRACTOR INSTALLED

ALL CMU WALLS ARE TO BE PAINTED PNT-1 UNLESS NOTED OTHERWISE.

## LEGEND

RECESSED ELECTRICAL FLOOR RECEPTACLE

GOODWYN MILLS CAWOOD, LLC.
720 Bayfront Parkway, Suite 200
Pensacola, FL 32502
T 850.432.0706
GMCNETWORK.COM
Kelly Wieczorek - Qualifying Agent
FL Architect AR 96359

| ISSUE | DATE |
|---|---|
| PERMIT SET | 12/08/2025 |
| 2 Revision 2 | 05/01/2026 |

DRAWN BY: SJ
CHECKED BY: GW

FRICKER RESOURCE CENTER RENOVATION PROJECT
900 N Ft. St. Pensacola, FL 32501-2887
GMC # APEN250016

STATE OF FLORIDA · GEORGE D. WILLIAMS · AR0009434 · REGISTERED ARCHITECT

George D. Williams
AR 0009434

ENLARGED PLANS AND INTERIOR ELEVATIONS

A1.14

5/3/2026 9:19:59 PM TEMPLATE VERSION: 2020.1

2 A1.15 CHECK-IN - ELEV. 2 SCALE: 3/8" = 1'-0"

3 A1.15 CHECK-IN - ELEV. 3 SCALE: 3/8" = 1'-0"

4 A1.15 CHECK-IN - ELEV. 4 SCALE: 3/8" = 1'-0"

5 A1.15 CHECK-IN ELEV. 5 SCALE: 3/8" = 1'-0"

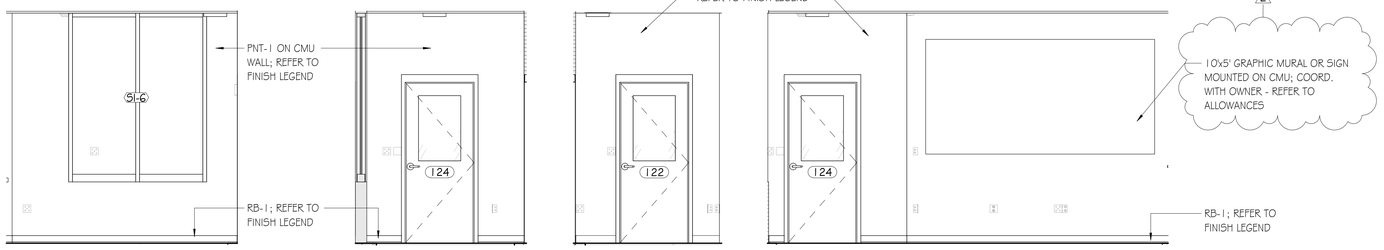


6 A1.15 CHECK-IN - ELEV. 6 SCALE: 3/8" = 1'-0"

7 A1.15 CHECK-IN - ELEV. 7 SCALE: 3/8" = 1'-0"

8 A1.15 CHECK-IN - ELEV. 8 SCALE: 3/8" = 1'-0"

9 A1.15 CHECK-IN - ELEV. 9 SCALE: 3/8" = 1'-0"

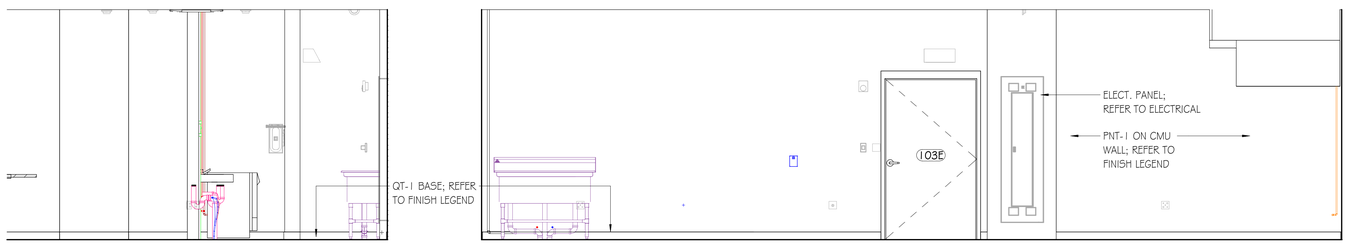


11 A1.15 KITCHEN ELEV. 11 SCALE: 3/8" = 1'-0"

12 A1.15 KITCHEN - ELEV. 12 SCALE: 3/8" = 1'-0"

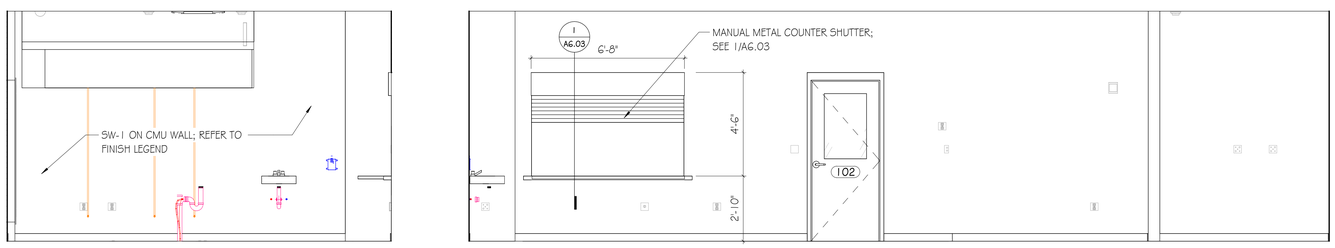


13 A1.15 KITCHEN - ELEV. 13 SCALE: 3/8" = 1'-0"

14 A1.15 KITCHEN - ELEV. 14 SCALE: 3/8" = 1'-0"

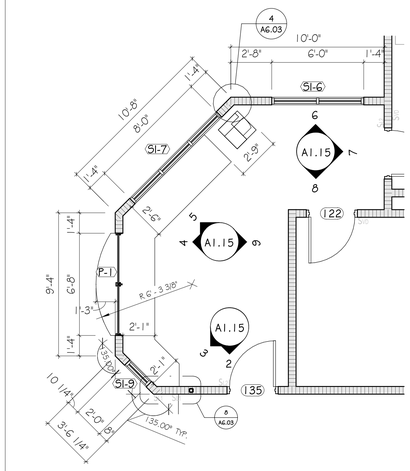


1 A1.15 CHECKIN - ENLARGED PLAN SCALE: 1/4" = 1'-0"

## GENERAL NOTES

ALL DIMENSIONS ARE TO FACE OF CMU UNLESS OTHERWISE NOTED.

WALL THICKNESSES SHOWN ARE NOMINAL. WALL TYPES ARE DESIGNATED BY TAGS; REFER TO WALL TYPE LEGEND AND DETAILS.

FURNITURE SHOWN FOR REFERENCE ONLY. NOT IN CONTRACT.

UNLESS OTHERWISE NOTED, ALL FLOOR TILE SHALL BE CENTERED IN ROOM.

UNLESS OTHERWISE NOTED, ALL CEILING GRID AND LIGHT FIXTURES SHALL BE CENTERED IN ROOM/OPENING.

CONTRACTOR TO REVIEW WITH ARCHITECT, ON SITE, AREAS WITH MULTIPLE CEILING, WALL, AND FLOOR FINISHES BEFORE FINISH WORK BEGINS.

REFER TO RCP LEGEND ON OVERALL REFLECTED CEILING PLANS FOR RCP ABBREVIATIONS AND FINISHES.

FINISH MATERIALS SHALL BE INSTALLED PER FINISH SCHEDULE AND SPECIFICATIONS; REFER TO FINISH PLAN.

CONTRACTOR SHALL VERIFY ALL DIMENSIONS AND CONDITIONS ON SITE PRIOR TO CONSTRUCTION.

NOTIFY ARCHITECT OF ANY DISCREPANCIES OR CONFLICTS BEFORE PROCEEDING.

COORDINATE ALL PENETRATIONS, CHASES, AND RECESSES WITH MEP DRAWINGS.

OFCI - OWNER FURNISHED CONTRACTOR INSTALLED

ALL CMU WALLS ARE TO BE PAINTED PNT-1 UNLESS NOTED OTHERWISE.

## KITCHEN LEGEND

| | | |
|---|---|---|
| 1 | - | RANGE, RESTAURANT, GAS (OFCI) |
| 2 | - | OVEN, CONVECTION, GAS (OFCI) |
| 3 | - | TUBE FIRED GAS FRYER (OFCI) |
| 4 | - | HAND SINK, WALL MOUNT (CFCI) |
| 5 | - | WORK TABLE / COUNTERTOP (OFCI) |
| 6 | - | POT RACK, TABLE MOUNT (OFCI) |
| 7 | - | DRAWER (OFCI) |
| 8 | - | CABINET,MOBILE,WARMING & HOLDING (OFCI) |
| 9 | - | TABLE, WORK, S/S36" DEEP X 72" LONG (OFCI) |
| 10 | - | OVERSHELF, TABLE MOUNT (OFCI) |
| 11 | - | SINK, WELDED INTO TABLE (CFCI) |
| 12 | - | REFRIGERATOR, 3 DOOR REACH-IN (OFCI) |
| 13 | - | SHELF,MICROWAVE (OFCI) |
| 14 | - | OVER, MICROWAVE (OFCI) |
| 15 | - | TABLE, WORK, S/S 30" X 36" (OFCI) |
| 16 | - | FREEZER, REACH-IN (OFCI) |
| 17 | - | 5 WELL STEAMTABLE (OFCI) |
| 18 | - | FAUCET, WALL MOUNT (OFCI) |
| 19 | - | SINK, N5F, 3 COMP, 16 GAUGE (CFCI) |
| 20 | - | POT RACK, WALL MOUNT (OFCI) |
| 21 | - | WIRE SHELVING, CHROME (OFCI) |
| 22 | - | ICE MAKER W/ BIN (OFCI) |
| 23 | - | DISHTABLE, SORTING SHELF (OFCI) |
| 24 | - | DISHTABLE, CLEAN 48" LONG (OFCI) |
| 25 | - | DISH RACK AND DOLLY (OFCI) |
| 26 | - | WAREWASHER, DOOR TYPE, LOW TEMP (OFCI) |
| 27 | - | DISHTABLE, SOILED W/ PRE RINSE SINK (OFCI) |
| 28 | - | PRE-RINSE FAUCET, WALL MOUNT (OFCI) |
| 29 | - | HAND SINK, WALL MOUNT (CFCI) |
| 30 | - | CART, UTILITY (OFCI) |
| 31 | - | DRY STORAGE SHELVING (OFCI) |
| H.S. | - | HOOD SYSTEM PACKAGE (CFCI) |

NOTE: (OFCI) - OWNER FURNISHED CONTRACTOR INSTALLED
(CFCI) - CONTRACTOR FURNISHED CONTRACTOR INSTALLED

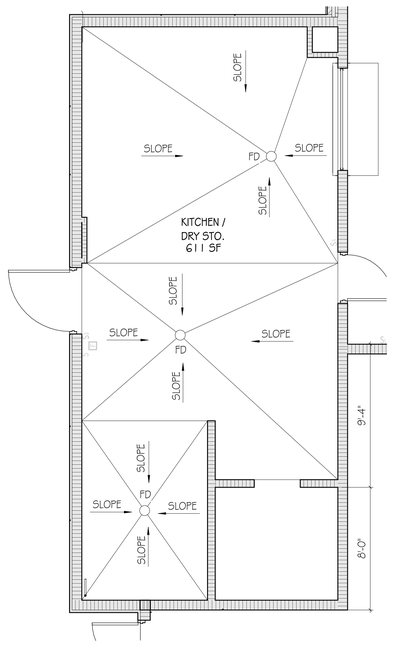


10A A1.15 KITCHEN - FLOOR TILE SLOPE PLAN SCALE: 1/4" = 1'-0"

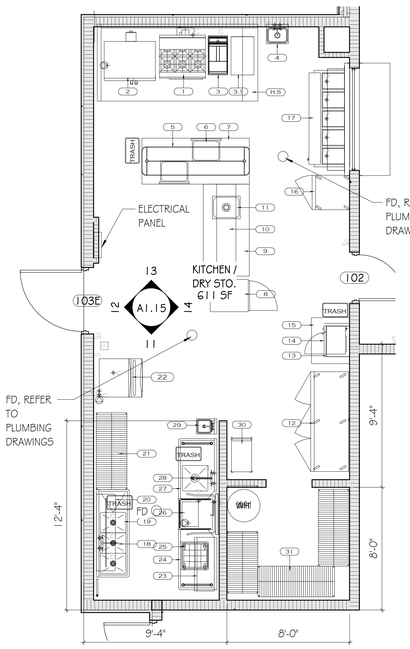


10 A1.15 KITCHEN - ENLARGED PLAN SCALE: 1/4" = 1'-0"

GOODWYN MILLS CAWOOD, LLC.
720 Bayfront Parkway, Suite 200
Pensacola, FL 32502
T 850.432.0706
GMCNETWORK.COM
Kelly Wieczorek - Qualifying Agent
FL Architect AR 96359

| ISSUE | DATE |
|---|---|
| PERMIT SET | 12/08/2025 |
| 1 Revision 1 | 04/15/2026 |
| 2 Revision 2 | 05/01/2026 |
| DRAWN BY: | SJ |
| CHECKED BY: | GW |

FRICKER RESOURCE CENTER RENOVATION PROJECT

900 N F St, Pensacola, FL 32501-2887

GMC # APEN250016

STATE OF FLORIDA · GEORGE D. WILLIAMS · AR0009434 · REGISTERED ARCHITECT

George D. Williams
AR 0009434

ENLARGED PLANS AND INTERIOR ELEVATIONS

A1.15

TEMPLATE VERSION: 2020.1

5/3/2026 9:20:07 PM

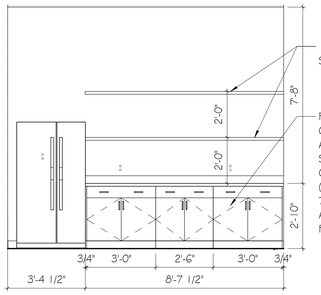


2 PANTRY - ELEV. 2
A1.16 SCALE: 3/8" = 1'-0"

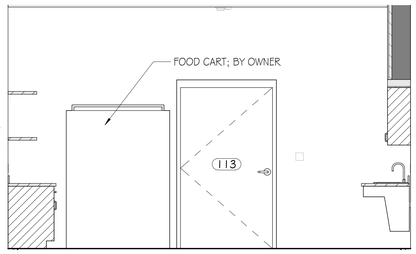


3 PANTRY - ELEV. 3
A1.16 SCALE: 3/8" = 1'-0"

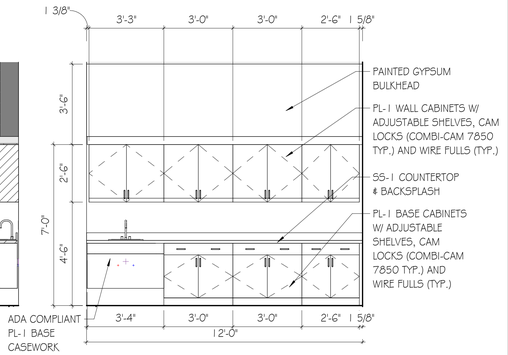


4 PANTRY - ELEV. 4
A1.16 SCALE: 3/8" = 1'-0"

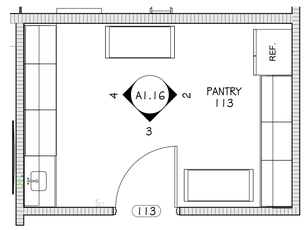


1 PANTRY - ENLARGED PLAN
A1.16 SCALE: 1/4" = 1'-0"

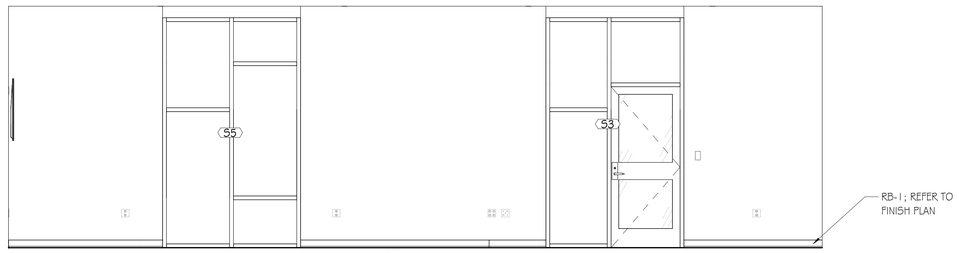


6 MULTIPURPOSE ROOM - ELEV. 6
A1.16 SCALE: 3/8" = 1'-0"

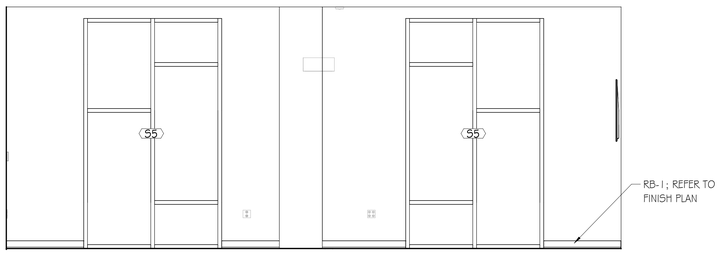


7 MULTIPURPOSE ROOM - ELEV. 7
A1.16 SCALE: 3/8" = 1'-0"

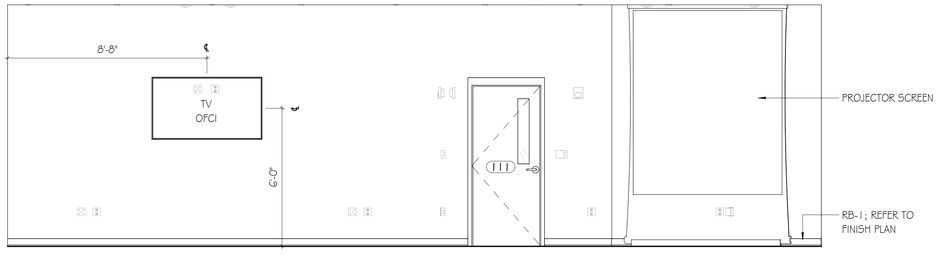


8 MULTIPURPOSE ROOM - ELEV. 8
A1.16 SCALE: 3/8" = 1'-0"

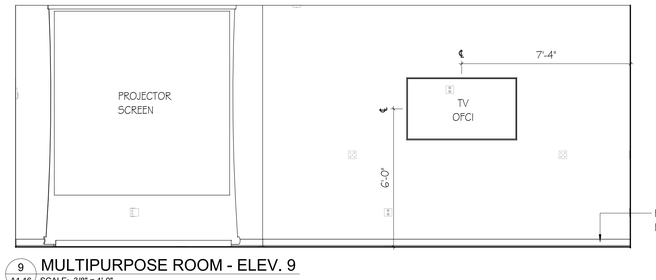


9 MULTIPURPOSE ROOM - ELEV. 9
A1.16 SCALE: 3/8" = 1'-0"

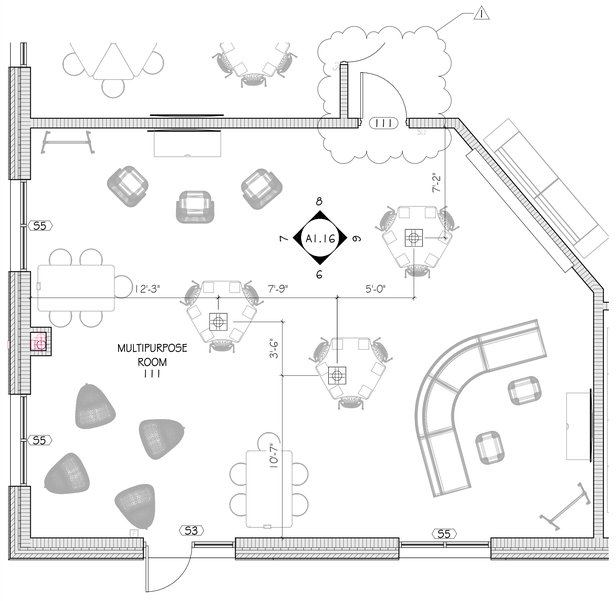


5 MULTIPURPOSE - ENLARGED PLAN
A1.16 SCALE: 1/4" = 1'-0"

## GENERAL NOTES

ALL DIMENSIONS ARE TO FACE OF CMU UNLESS OTHERWISE NOTED.

WALL THICKNESSES SHOWN ARE NOMINAL. WALL TYPES ARE DESIGNATED BY TAGS; REFER TO WALL TYPE LEGEND AND DETAILS.

FURNITURE SHOWN FOR REFERENCE ONLY. NOT IN CONTRACT.

UNLESS OTHERWISE NOTED, ALL FLOOR TILE SHALL BE CENTERED IN ROOM.

UNLESS OTHERWISE NOTED, ALL CEILING GRID AND LIGHT FIXTURES SHALL BE CENTERED IN ROOM/OPENING.

CONTRACTOR TO REVIEW WITH ARCHITECT, ON SITE, AREAS WITH MULTIPLE CEILING, WALL, AND FLOOR FINISHES BEFORE FINISH WORK BEGINS.

REFER TO RCP LEGEND ON OVERALL REFLECTED CEILING PLANS FOR RCP ABBREVIATIONS AND FINISHES.

FINISH MATERIALS SHALL BE INSTALLED PER FINISH SCHEDULE AND SPECIFICATIONS; REFER TO FINISH PLAN.

CONTRACTOR SHALL VERIFY ALL DIMENSIONS AND CONDITIONS ON SITE PRIOR TO CONSTRUCTION.

NOTIFY ARCHITECT OF ANY DISCREPANCIES OR CONFLICTS BEFORE PROCEEDING.

COORDINATE ALL PENETRATIONS, CHASES, AND RECESSES WITH MEP DRAWINGS.

OFCI - OWNER FURNISHED CONTRACTOR INSTALLED

ALL CMU WALLS ARE TO BE PAINTED PNT-1 UNLESS NOTED OTHERWISE.

## LEGEND

RECESSED ELECTRICAL FLOOR RECEPTACLE

GMC

GOODWYN MILLS CAWOOD, LLC.
720 Bayfront Parkway, Suite 200
Pensacola, FL 32502
T 850.432.0706
GMCNETWORK.COM
Kelly Wieczorek - Qualifying Agent
FL Architect AR 96359

| ISSUE | DATE |
|---|---|
| PERMIT SET | 12/08/2025 |
| 1 Revision 1 | 04/15/2026 |

DRAWN BY: SJ
CHECKED BY: GW

FRICKER RESOURCE CENTER
RENOVATION PROJECT

900 N F St. Pensacola, FL 32501-2887

GMC # APEN250016

STATE OF FLORIDA · GEORGE D. WILLIAMS · AR0009434 · REGISTERED ARCHITECT

George D. Williams
AR 0009434

ENLARGED PLANS AND INTERIOR ELEVATIONS

A1.16

TEMPLATE VERSION: 2020.1

5/3/2026 9:20:14 PM

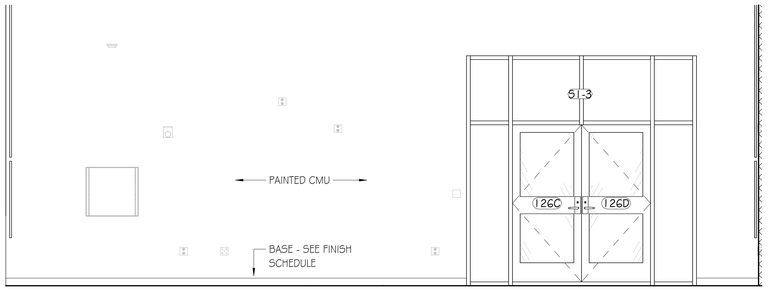


2 A1.17 SOCIAL HALL - ELEV. 2
SCALE: 3/8" = 1'-0"

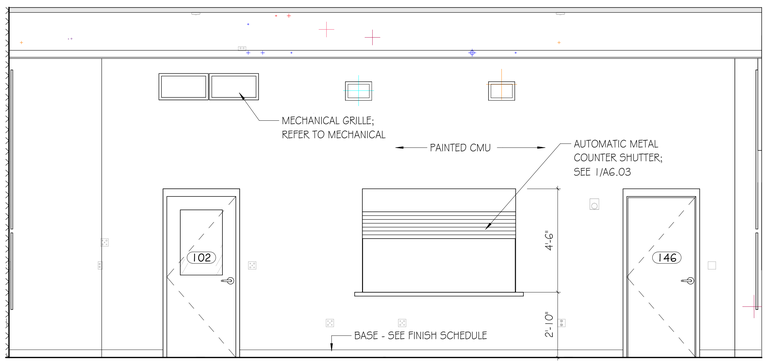


3 A1.17 SOCIAL HALL - ELEV. 3
SCALE: 3/8" = 1'-0"

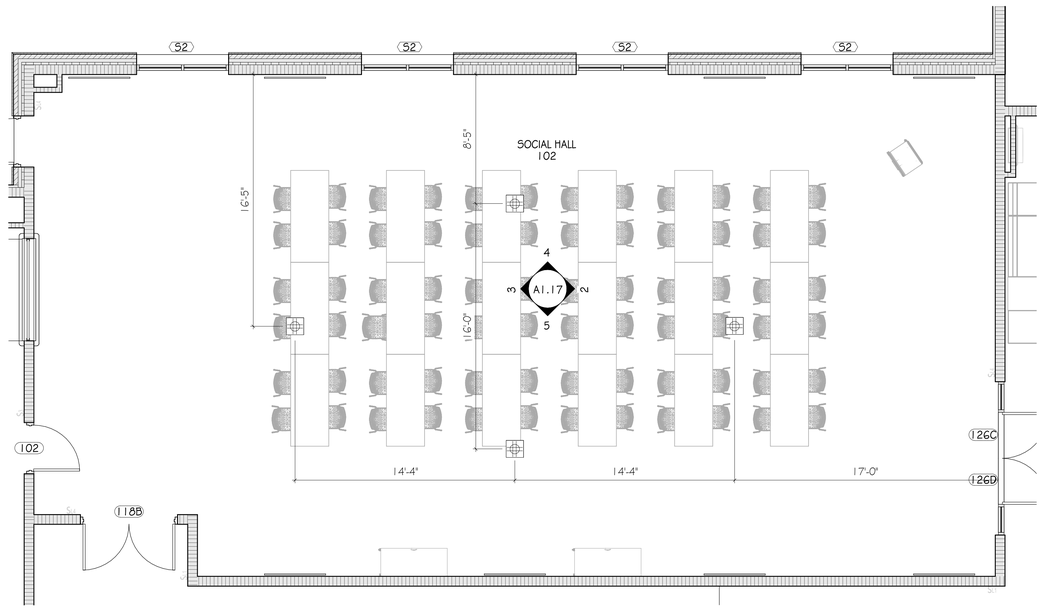


1 A1.17 SOCIAL HALL - ENLARGED PLAN
SCALE: 1/4" = 1'-0"

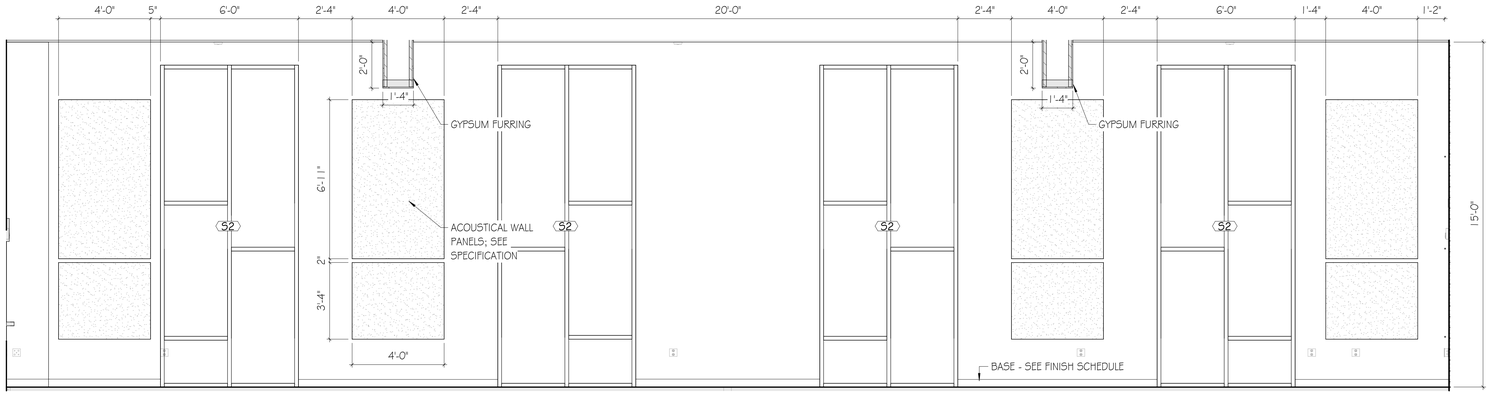


4 A1.17 SOCIAL HALL - ELEV. 4
SCALE: 3/8" = 1'-0"

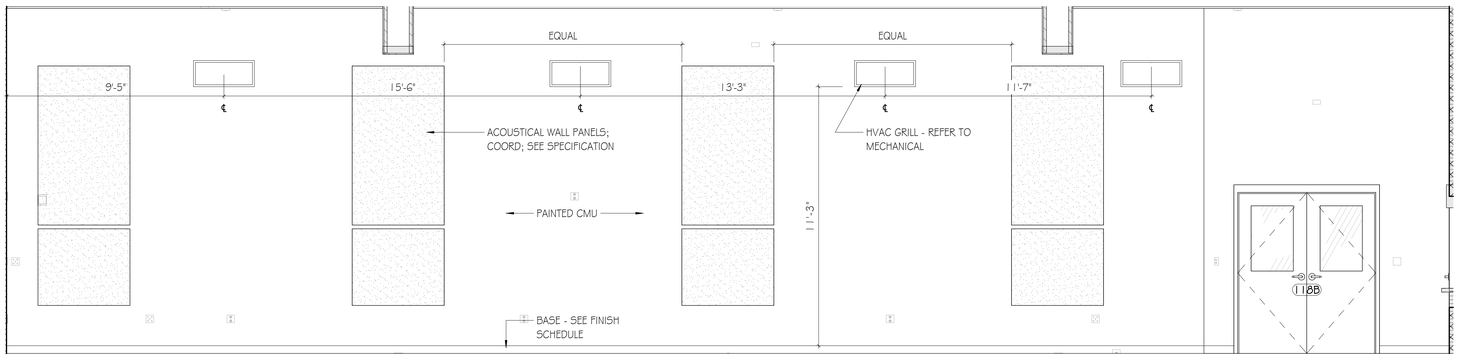


5 A1.17 SOCIAL HALL - ELEV. 5
SCALE: 3/8" = 1'-0"

## GENERAL NOTES

ALL DIMENSIONS ARE TO FACE OF CMU UNLESS OTHERWISE NOTED.

WALL THICKNESSES SHOWN ARE NOMINAL. WALL TYPES ARE DESIGNATED BY TAGS; REFER TO WALL TYPE LEGEND AND DETAILS.

FURNITURE SHOWN FOR REFERENCE ONLY. NOT IN CONTRACT.

UNLESS OTHERWISE NOTED, ALL FLOOR TILE SHALL BE CENTERED IN ROOM.

UNLESS OTHERWISE NOTED, ALL CEILING GRID AND LIGHT FIXTURES SHALL BE CENTERED IN ROOM/OPENING.

CONTRACTOR TO REVIEW WITH ARCHITECT, ON SITE, AREAS WITH MULTIPLE CEILING, WALL, AND FLOOR FINISHES BEFORE FINISH WORK BEGINS.

REFER TO RCP LEGEND ON OVERALL REFLECTED CEILING PLANS FOR RCP ABBREVIATIONS AND FINISHES.

FINISH MATERIALS SHALL BE INSTALLED PER FINISH SCHEDULE AND SPECIFICATIONS; REFER TO FINISH PLAN.

CONTRACTOR SHALL VERIFY ALL DIMENSIONS AND CONDITIONS ON SITE PRIOR TO CONSTRUCTION.

NOTIFY ARCHITECT OF ANY DISCREPANCIES OR CONFLICTS BEFORE PROCEEDING.

COORDINATE ALL PENETRATIONS, CHASES, AND RECESSES WITH MEP DRAWINGS.

OFCI - OWNER FURNISHED CONTRACTOR INSTALLED

ALL CMU WALLS ARE TO BE PAINTED PNT-1 UNLESS NOTED OTHERWISE.

## LEGEND

RECESSED ELECTRICAL FLOOR RECEPTACLE

GMC

GOODWYN MILLS CAWOOD, LLC.
720 Bayfront Parkway, Suite 200
Pensacola, FL 32502
T 850.432.0706
GMCNETWORK.COM
Kelly Wieczorek - Qualifying Agent
FL Architect AR 96359

ISSUE | DATE
PERMIT SET | 12/08/2025

DRAWN BY: SJ
CHECKED BY: GW

**FRICKER RESOURCE CENTER RENOVATION PROJECT**

900 N F St, Pensacola, FL 32501-2887

GMC # APEN250016

STATE OF FLORIDA · GEORGE D. WILLIAMS · AR0009434 · REGISTERED ARCHITECT

George D. Williams
AR 0009434

**ENLARGED PLANS AND INTERIOR ELEVATIONS**

A1.17

TEMPLATE VERSION: 2020.1

5/3/2026 9:20:19 PM

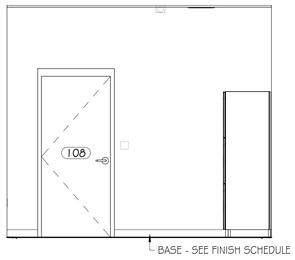


2 A1.18 STAFF ROOM - ELEV. 2
SCALE: 3/8" = 1'-0"

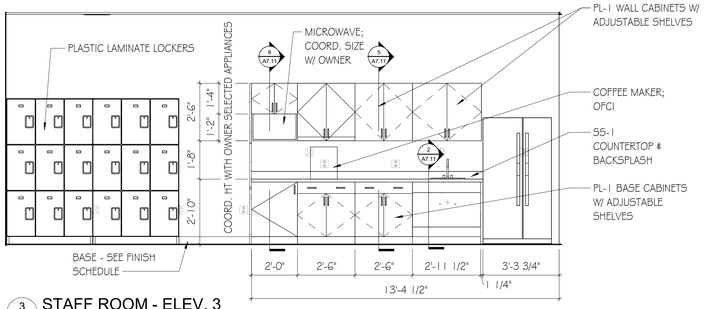


3 A1.18 STAFF ROOM - ELEV. 3
SCALE: 3/8" = 1'-0"

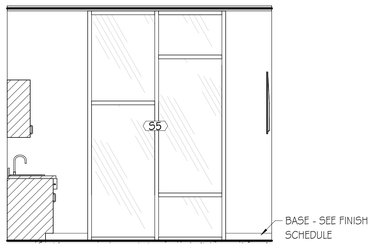


4 A1.18 STAFF ROOM - ELEV. 4
SCALE: 3/8" = 1'-0"

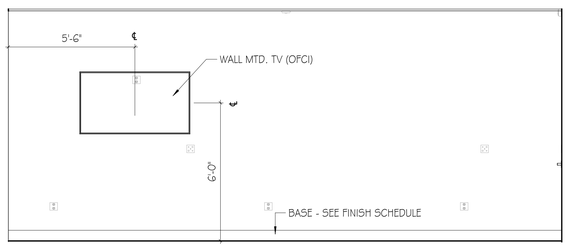


5 A1.18 STAFF ROOM - ELEV. 5
SCALE: 3/8" = 1'-0"

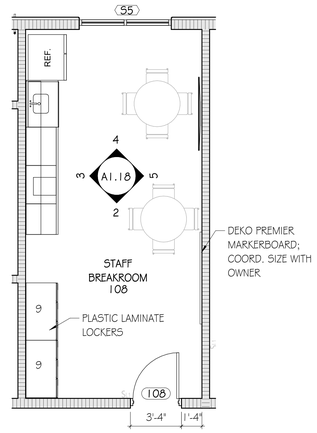


1 A1.18 STAFF BREAKROOM - ENLARGED PLAN
SCALE: 1/4" = 1'-0"

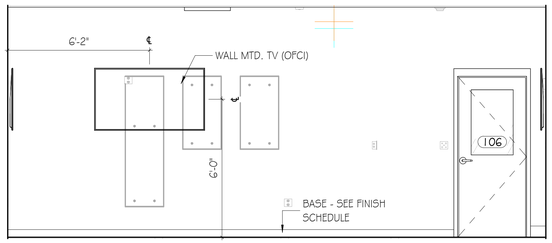


7 A1.18 STEM LAB -ELEV. 7
SCALE: 3/8" = 1'-0"

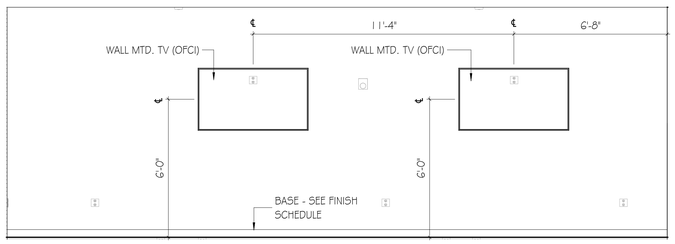


8 A1.18 STEM LAB - ELEV. 8
SCALE: 3/8" = 1'-0"

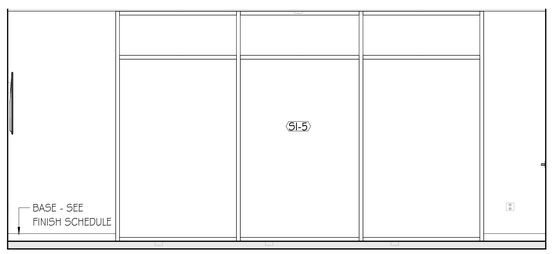


9 A1.18 STEM LAB- ELEV. 9
SCALE: 3/8" = 1'-0"

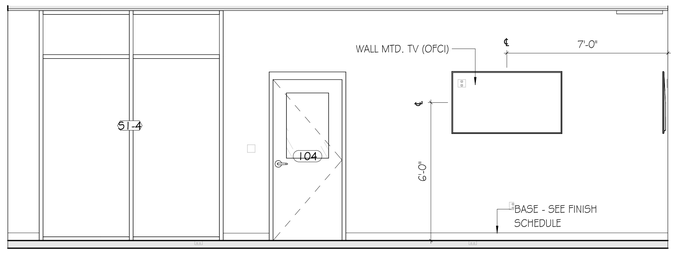


10 A1.18 STEM LAB - ELEV. 10
SCALE: 3/8" = 1'-0"

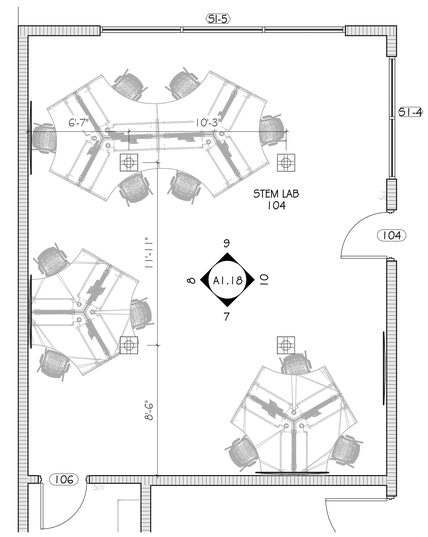


6 A1.18 STEM LAB - ENLARGED PLAN
SCALE: 1/4" = 1'-0"

## GENERAL NOTES

ALL DIMENSIONS ARE TO FACE OF CMU UNLESS OTHERWISE NOTED.

WALL THICKNESSES SHOWN ARE NOMINAL. WALL TYPES ARE DESIGNATED BY TAGS; REFER TO WALL TYPE LEGEND AND DETAILS.

FURNITURE SHOWN FOR REFERENCE ONLY. NOT IN CONTRACT.

UNLESS OTHERWISE NOTED, ALL FLOOR TILE SHALL BE CENTERED IN ROOM.

UNLESS OTHERWISE NOTED, ALL CEILING GRID AND LIGHT FIXTURES SHALL BE CENTERED IN ROOM/OPENING.

CONTRACTOR TO REVIEW WITH ARCHITECT, ON SITE, AREAS WITH MULTIPLE CEILING, WALL, AND FLOOR FINISHES BEFORE FINISH WORK BEGINS.

REFER TO RCP LEGEND ON OVERALL REFLECTED CEILING PLANS FOR RCP ABBREVIATIONS AND FINISHES.

FINISH MATERIALS SHALL BE INSTALLED PER FINISH SCHEDULE AND SPECIFICATIONS; REFER TO FINISH PLAN.

CONTRACTOR SHALL VERIFY ALL DIMENSIONS AND CONDITIONS ON SITE PRIOR TO CONSTRUCTION.

NOTIFY ARCHITECT OF ANY DISCREPANCIES OR CONFLICTS BEFORE PROCEEDING.

COORDINATE ALL PENETRATIONS, CHASES, AND RECESSES WITH MEP DRAWINGS.

OFCI - OWNER FURNISHED CONTRACTOR INSTALLED

ALL CMU WALLS ARE TO BE PAINTED PNT-1 UNLESS NOTED OTHERWISE.

## LEGEND

RECESSED ELECTRICAL FLOOR RECEPTACLE

GMC

GOODWYN MILLS CAWOOD, LLC.
720 Bayfront Parkway, Suite 200
Pensacola, FL 32502
T 850.432.0706
GMCNETWORK.COM
Kelly Wieczorek - Qualifying Agent
FL Architect AR 96359

| ISSUE | DATE |
|---|---|
| PERMIT SET | 12/08/2025 |

DRAWN BY: SJ
CHECKED BY: GW

**FRICKER RESOURCE CENTER RENOVATION PROJECT**

900 N F St, Pensacola, FL 32501-2887

GMC # APEN250016

STATE OF FLORIDA · GEORGE D. WILLIAMS · AR0009434 · REGISTERED ARCHITECT

George D. Williams
AR 0009434

**ENLARGED PLANS AND INTERIOR ELEVATIONS**

# A1.18

5/3/2026 9:20:26 PM TEMPLATE VERSION: 2020.1

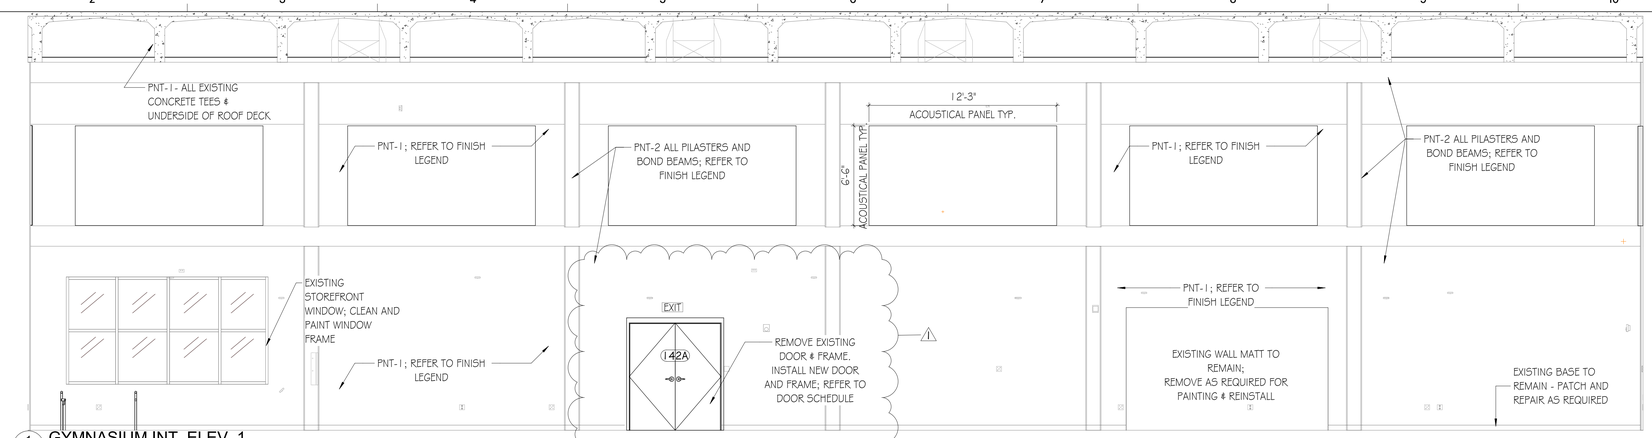


1 A1.19 GYMNASIUM INT. ELEV. 1
SCALE: 1/4" = 1'-0"

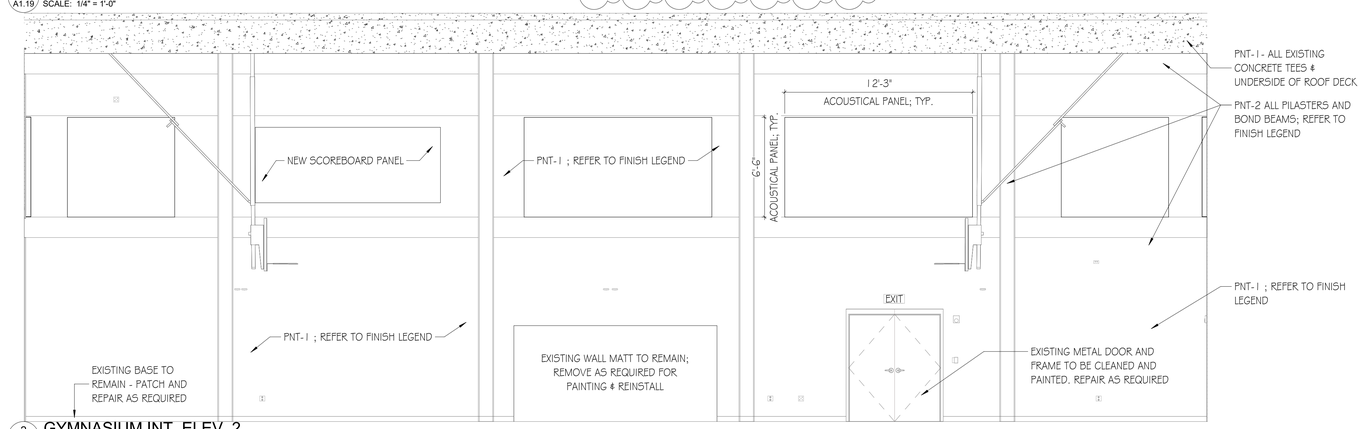


2 A1.19 GYMNASIUM INT. ELEV. 2
SCALE: 1/4" = 1'-0"

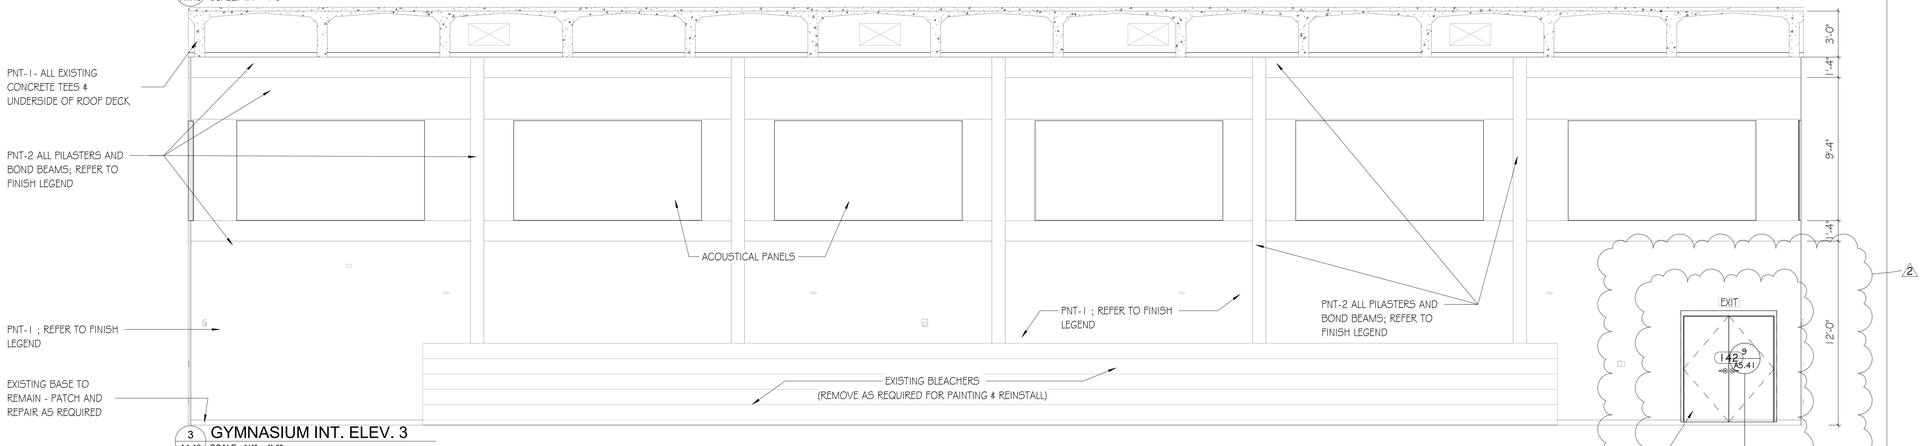


3 A1.19 GYMNASIUM INT. ELEV. 3
SCALE: 1/4" = 1'-0"

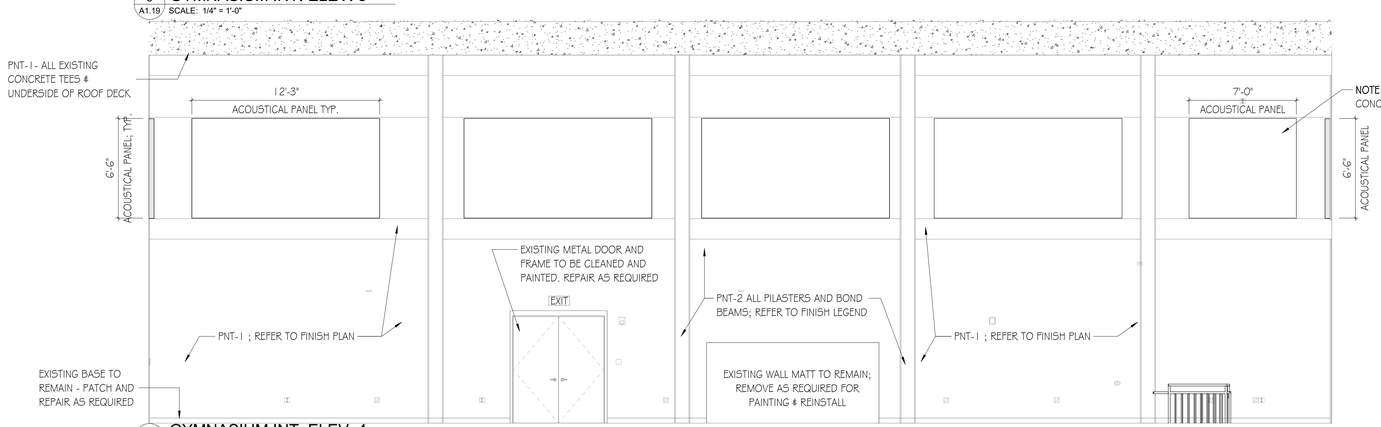


4 A1.19 GYMNASIUM INT. ELEV. 4
SCALE: 1/4" = 1'-0"

## GENERAL NOTES

ALL DIMENSIONS ARE TO FACE OF CMU UNLESS OTHERWISE NOTED.

WALL THICKNESSES SHOWN ARE NOMINAL. WALL TYPES ARE DESIGNATED BY TAGS; REFER TO WALL TYPE LEGEND AND DETAILS.

FURNITURE SHOWN FOR REFERENCE ONLY. NOT IN CONTRACT.

UNLESS OTHERWISE NOTED, ALL FLOOR TILE SHALL BE CENTERED IN ROOM.

UNLESS OTHERWISE NOTED, ALL CEILING GRID AND LIGHT FIXTURES SHALL BE CENTERED IN ROOM/OPENING.

CONTRACTOR TO REVIEW WITH ARCHITECT, ON SITE, AREAS WITH MULTIPLE CEILING, WALL, AND FLOOR FINISHES BEFORE FINISH WORK BEGINS.

REFER TO RCP LEGEND ON OVERALL REFLECTED CEILING PLANS FOR RCP ABBREVIATIONS AND FINISHES.

FINISH MATERIALS SHALL BE INSTALLED PER FINISH SCHEDULE AND SPECIFICATIONS; REFER TO FINISH PLAN.

CONTRACTOR SHALL VERIFY ALL DIMENSIONS AND CONDITIONS ON SITE PRIOR TO CONSTRUCTION.

NOTIFY ARCHITECT OF ANY DISCREPANCIES OR CONFLICTS BEFORE PROCEEDING.

COORDINATE ALL PENETRATIONS, CHASES, AND RECESSES WITH MEP DRAWINGS.

OFCI - OWNER FURNISHED CONTRACTOR INSTALLED

ALL CMU WALLS ARE TO BE PAINTED PNT-1 UNLESS NOTED OTHERWISE.

## KEY PLAN

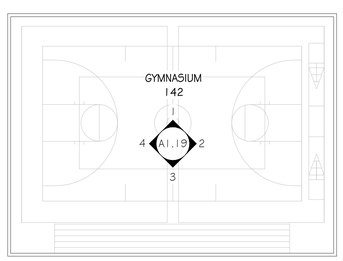


GMC

GOODWYN MILLS CAWOOD, LLC.
720 Bayfront Parkway, Suite 200
Pensacola, FL 32502
T 850.432.0706
GMCNETWORK.COM
Kelly Wieczorek - Qualifying Agent
FL Architect AR 96359

| ISSUE | DATE |
|---|---|
| PERMIT SET | 12/08/2025 |
| 1 Revision 1 | 04/15/2026 |
| 2 Revision 2 | 05/01/2026 |

DRAWN BY: SJ
CHECKED BY: GW

**FRICKER RESOURCE CENTER RENOVATION PROJECT**
900 N F St, Pensacola, FL 32501-2887
GMC # APEN250016

STATE OF FLORIDA · GEORGE D. WILLIAMS · AR0008434 · REGISTERED ARCHITECT · LICENSED

George D. Williams
AR 0008434

**GYMNASIUM ELEVATIONS**

**A1.19**

TEMPLATE VERSION: 2020.1
5/3/2026 9:20:29 PM

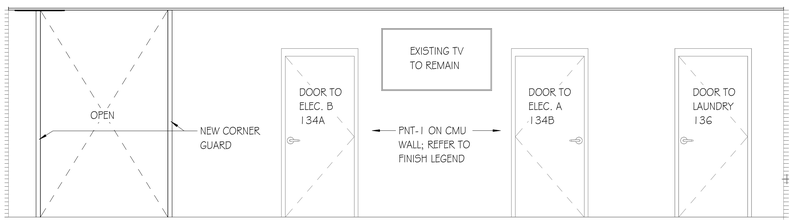


1 A1.20 EXIST. WEIGHT ROOM 132 ELEV. 1
SCALE: 3/8" = 1'-0"

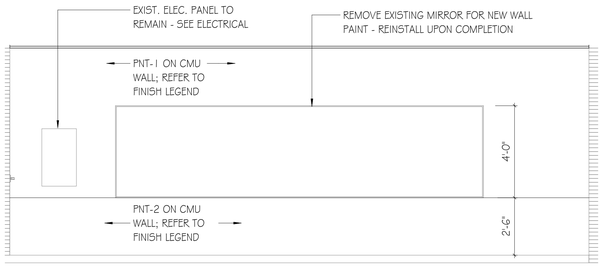


2 A1.20 EXIST. WEIGHT ROOM 132 ELEV. 2
SCALE: 3/8" = 1'-0"

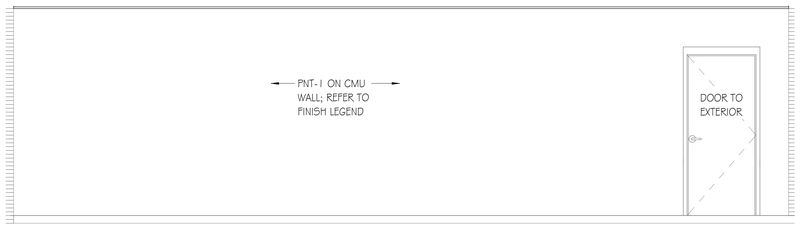


3 A1.20 EXIST. WEIGHT ROOM 132 ELEV. 3
SCALE: 3/8" = 1'-0"

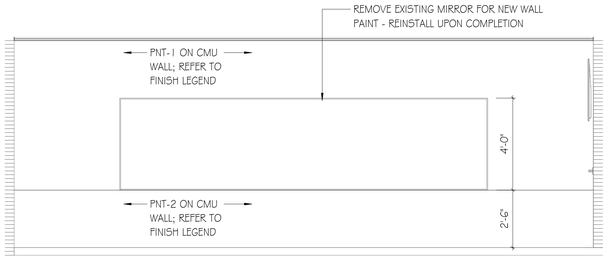


4 A1.20 EXIST. WEIGHT ROOM 132 ELEV. 4
SCALE: 3/8" = 1'-0"

GOODWYN MILLS CAWOOD, LLC.
720 Bayfront Parkway, Suite 200
Pensacola, FL 32502
T 850.432.0706
GMCNETWORK.COM
Kelly Wieczorek - Qualifying Agent
FL Architect AR 96359

| ISSUE | DATE |
|---|---|
| PERMIT SET | 12/08/2025 |

DRAWN BY: SJ
CHECKED BY: GW

**FRICKER RESOURCE CENTER RENOVATION PROJECT**

900 N F St, Pensacola, FL 32501-2887

GMC # APEN250016

STATE OF FLORIDA · GEORGE D. WILLIAMS · AR0009434 · REGISTERED ARCHITECT

George D. Williams
AR 0009434

**WEIGHT ROOM ELEVATIONS**

# A1.20

5/3/2026 9:20:31 PM TEMPLATE VERSION: 2020.1

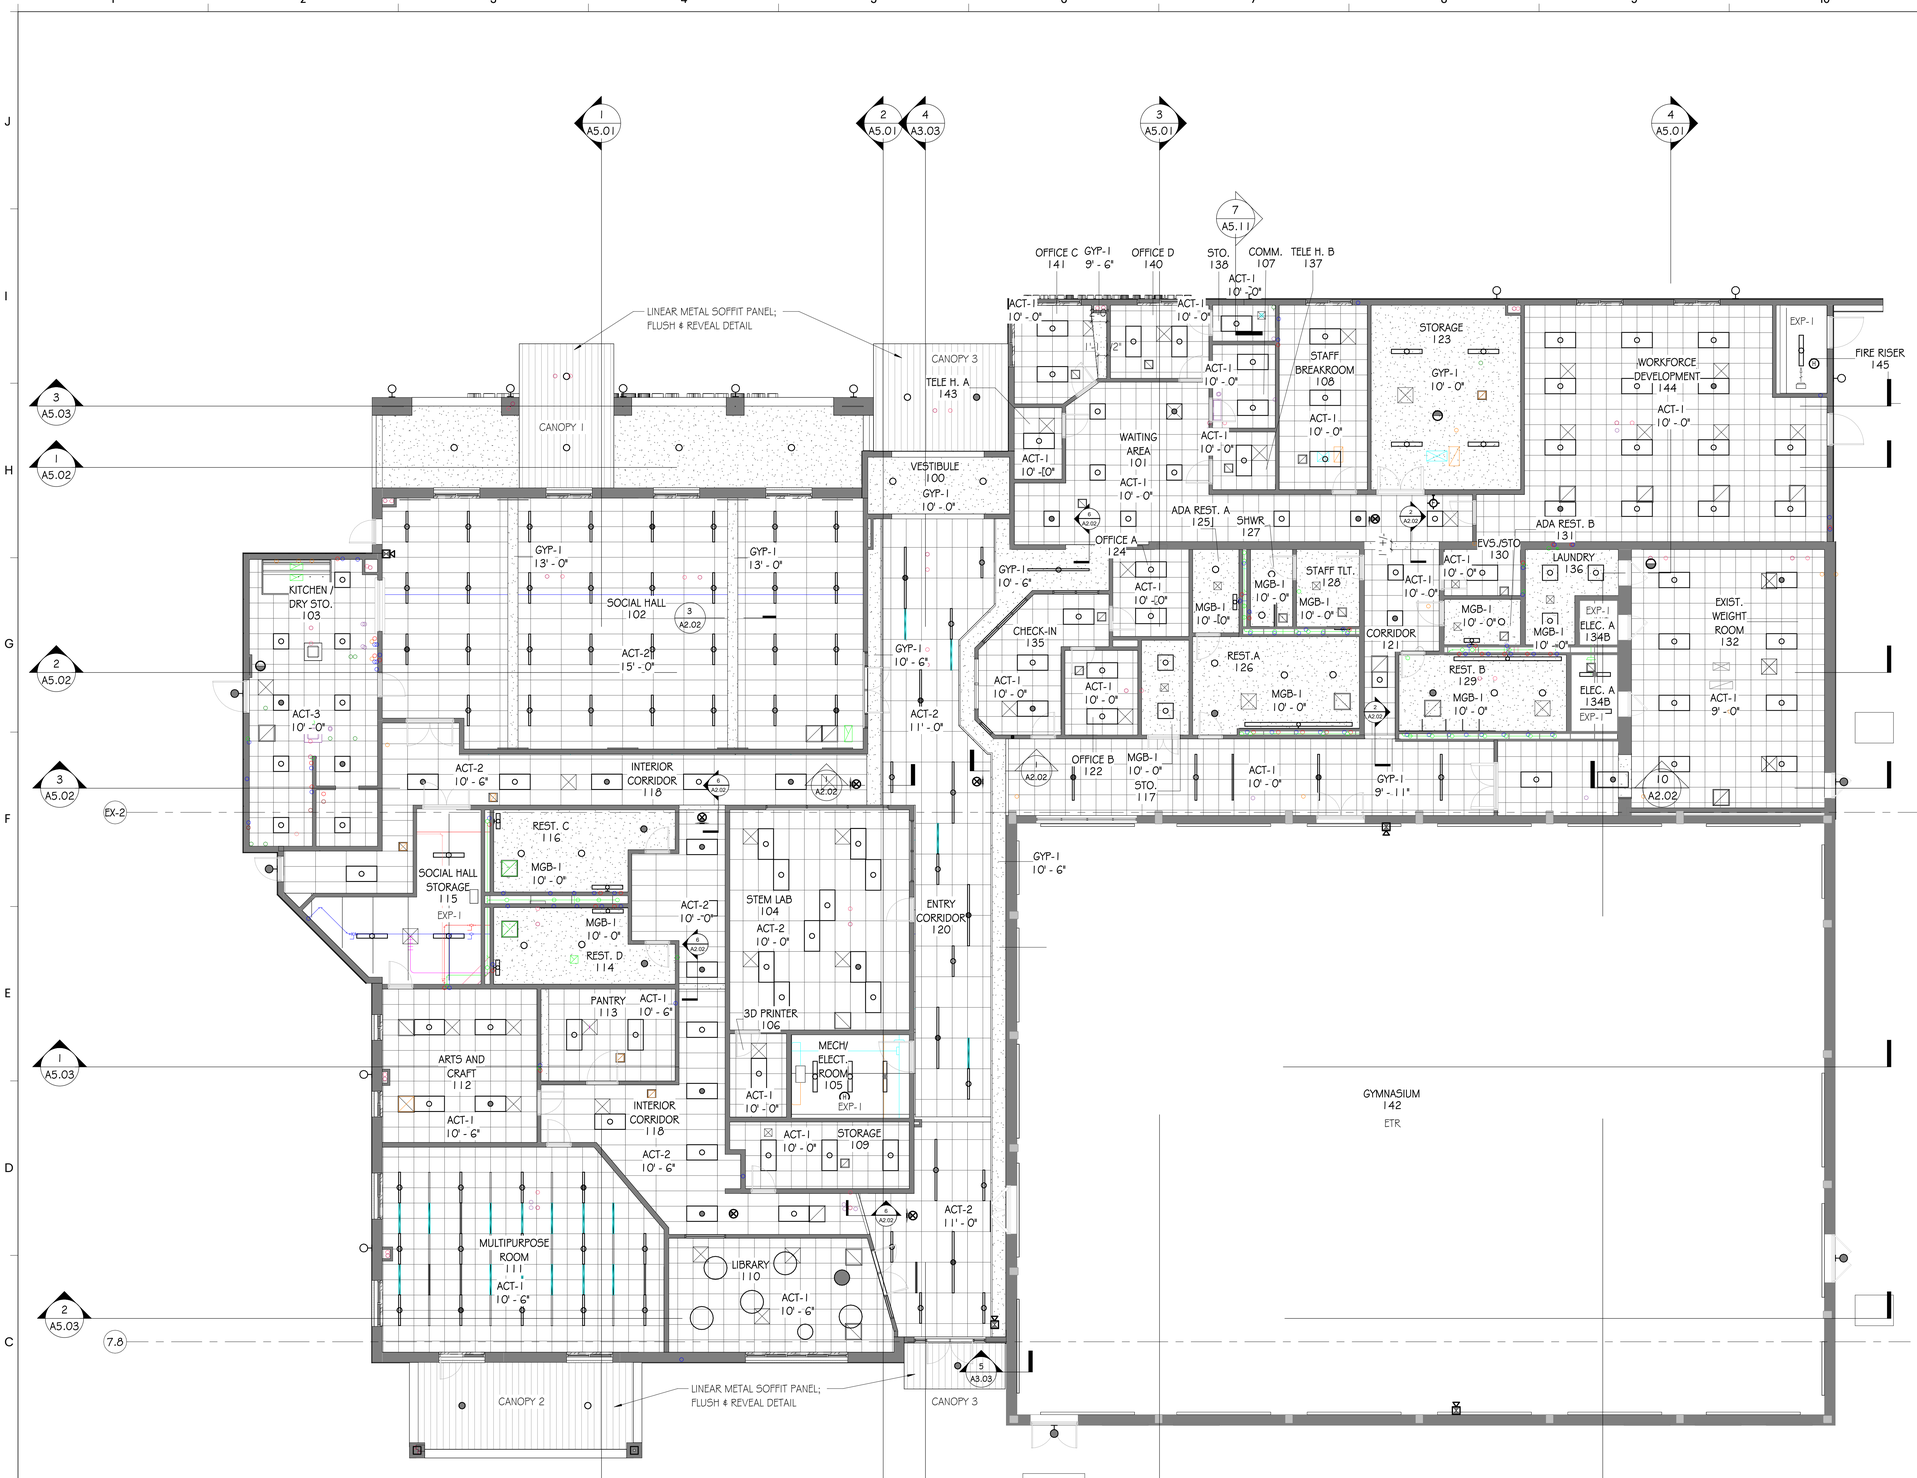


TRUE NORTH

PLAN NORTH

1 A2.01 NEW WORK - REFLECTED CEILING PLAN
SCALE: 1/8" = 1'-0"

# REFLECTED CEILING PLAN LEGEND

CEILING:

- NEW ACOUSTICAL CEILING TILE GRID; SEE REFLECTED CEILING PLAN FOR MOUNTING HEIGHT
- EXISTING ACOUSTICAL CEILING TILE GRID TO REMAIN; SEE REFLECTED CEILING PLAN
- NEW GYPSUM BOARD CEILING; SEE REFLECTED CEILING PLAN FOR MOUNTING HEIGHT
- EXISTING GYPSUM BOARD CEILING TO REMAIN; SEE REFLECTED CEILING PLAN
- (ETR) EXISTING CEILING TO REMAIN

LIGHTING:

- SURFACE OR PENDANT LIGHT FIXTURE, CHEVRON INDICATED WALL WASH AIMING, SHADING INDICATES EMERGENCY EGRESS FIXTURE
- RECESSED LIGHT FIXTURE, CHEVRON INDICATED WALL WASH AIMING, SHADING INDICATES EMERGENCY EGRESS FIXTURE
- RECESSED LIGHT FIXTURE
- EMERGENCY EGRESS LIGHT FIXTURE
- RECESSED LINEAR ARCHITECTURAL LIGHT FIXTURE
- WALL MOUNTED LIGHT FIXTURE, HALF - SHADING INDICATES EMERGENCY EGRESS LIGHT FIXTURE
- TRACK MOUNTED LIGHT FIXTURE
- EXIT SIGN, PROVIDE ARROWS / CHEVRONS AS INDICATED ON PLANS, SHADED AREA INDICATES FACE, FOOT ON SYMBOL INDICATES WALL MOUNTED, LIGHT HEADS INDICATE COMBINATION EXIT / BATTERY POWERED EMERGENCY LIGHTING UNIT
- BATTERY POWERED EMERGENCY LIGHTING UNIT, LIGHT HEADS ON SIDES OF UNIT INDICATES CEILING MOUNTED
- MANUAL WINDOW TREATMENT

MECHANICAL:

- SUPPLY DIFFUSER
- RETURN AIR GRILLE
- EXHAUST FAN

CONTROLS:

- (VS) CEILING VACANCY SENSOR
- (OS) CEILING OCCUPANCY SENSOR
- (S) SPEAKER

NOTE: SEE ELECTRICAL & MECHANICAL FOR ADDITIONAL CEILING MTD. LIGHTING & EQUIPMENT INFORMATION

# REFLECTED CEILING PLAN NOTES

1. CEILING HEIGHTS SHALL BE AS NOTED ON REFLECTED CEILING PLANS.
2. WHEREVER POSSIBLE NO CEILING TILE SHOULD BE LESS THAN 6" IN ANY DIRECTION.
3. SEE ELECTRICAL FOR ALL LIGHT FIXTURE TYPES AND SIZES.
4. SEE MECHANICAL FOR ALL DIFFUSER TYPES AND SIZES.
5. SEE INTERIOR ELEVATIONS FOR WALL MOUNTED LIGHT FIXTURE HEIGHT AND LOCATIONS.
6. COORDINATE LOCATIONS OF ALL LIGHTS, DIFFUSERS, AND DEVICES BETWEEN THIS RCP AND MECHANICAL, FIRE PROTECTION, AND ELECTRICAL. NOTIFY ARCHITECT OF ANY DISCREPANCIES FOUND BEFORE PROCEEDING.
7. WHERE EXIT SIGNS ARE LOCATED ABOVE DOORWAYS, CENTER FIXTURE OVER DOOR BUT MAINTAIN MINIMUM OVERHEAD CLEARANCE.
8. ALL SPRINKLER HEADS IN ACOUSTIC CEILINGS SHALL BE CENTERED IN CEILING TILE.
9. ALL BULKHEADS TO BE 4" BELOW ADJACENT ACT CEILING UNLESS NOTED OTHERWISE.

# CEILING FINISH LEGEND

| NUMBER | TYPE | DETAIL DESCRIPTION |
|---|---|---|
| ACT-1 | ACOUSTICAL CEILING TILE SYSTEM | MANUFACTURER: ARMSTRONG<br>STYLE: CALLA (0.85 NRC 39 CAC)<br>COLOR: WHITE<br>SIZE: 24" X 24" X 1" THK<br>SUSPENSION SYSTEM: PRELUDE XL 15/16" EXPOSED TEE |
| ACT-2 | ACOUSTICAL CEILING TILE SYSTEM | MANUFACTURER: ARMSTRONG<br>STYLE: CALLA (0.85 NRC 39 CAC)<br>COLOR: WHITE<br>SIZE: 24" X 48" X 1" THK<br>SUSPENSION SYSTEM: PRELUDE XL 15/16" EXPOSED TEE |
| ACT-3 | ACOUSTICAL CEILING TILE SYSTEM KITCHEN ZONE | MANUFACTURER: ARMSTRONG<br>STYLE: KITCHEN ZONE (33 CAC)<br>COLOR: WHITE<br>SIZE: 24" X 48" X 1" THK<br>SUSPENSION SYSTEM: PRELUDE XL STAINLESS STEEL 15/16" EXPOSED TEE |
| GYP-1 | GYP BOARD CEILING | PAINTED GYP BOARD CEILING<br>COLOR: BENJAMIN MOORE PALE OAK OC-20 (U.N.O. ON RCP) |
| MGB-1 | MOISTURE RESISTANT GYP BOARD CEILING | PAINTED GYP BOARD CEILING - MOISTURE RESISTANT<br>COLOR: BENJAMIN MOORE PALE OAK OC-20 (U.N.O. ON RCP) |
| EXP-1 | EXPOSED TO STRUCTURE | EXPOSED TO STRUCTURE |

# GRANT SCOPE LEGEND

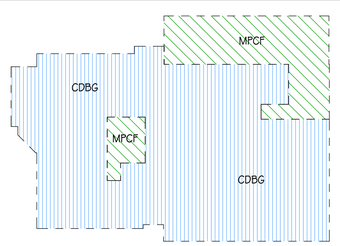


GMC

GOODWYN MILLS CAWOOD, LLC.
720 Bayfront Parkway, Suite 200
Pensacola, FL 32502
T 850.432.0706
GMCNETWORK.COM
Kelly Wieczorek - Qualifying Agent
FL Architect AR 96359

ISSUE DATE
PERMIT SET 12/08/2025

DRAWN BY: SJ
CHECKED BY: GW

FRICKER RESOURCE CENTER RENOVATION PROJECT
900 N F St, Pensacola, FL 32501-2887
GMC # APEN250016

STATE OF FLORIDA · GEORGE D. WILLIAMS · AR0009434 · REGISTERED ARCHITECT

George D. Williams
AR 0009434

NEW WORK - REFLECTED CEILING PLAN

A2.01

TEMPLATE VERSION: 2020.1

5/3/2026 9:20:36 PM

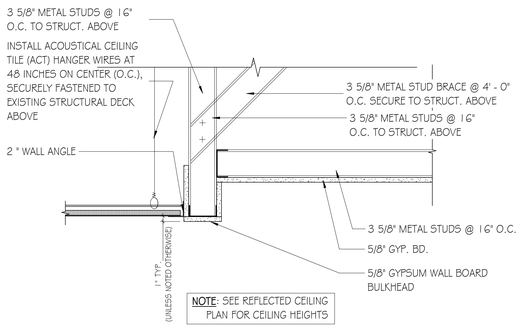


GYPSUM SOFFIT TRANSITION DETAIL TO ACT - DETAIL 2

7 A2.02 SCALE: 1 1/2" = 1'-0"

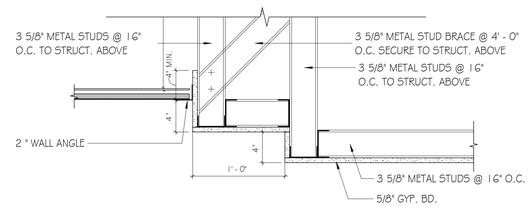


GYPSUM SOFFIT TRANSITION DETAIL TO ACT - DETAIL 1

4 A2.02 SCALE: 1 1/2" = 1'-0"

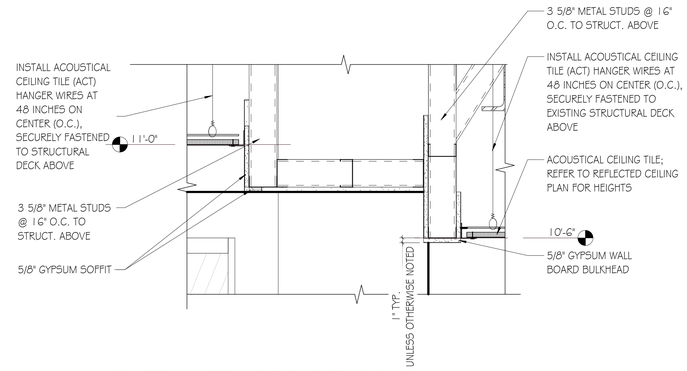


CEILING TRANSITION DETAIL A

1 A2.02 SCALE: 1 1/2" = 1'-0"

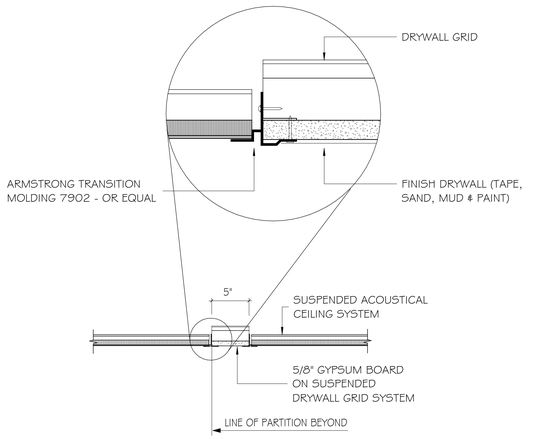


SAC TO SAC GRID CHANGE - ALTERNATE TO BULKHEAD DETAIL - ACT TO ACT 2/A2.02

8 A2.02 SCALE: 1 1/2" = 1'-0"

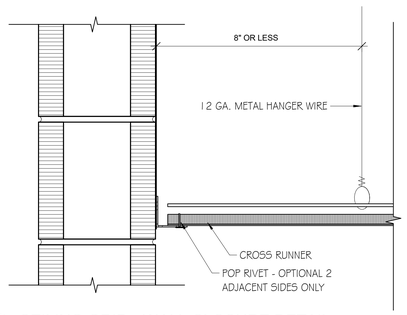


CEILING GRID - WALL CLOSURE DETAIL

5 A2.02 SCALE: 3" = 1'-0"

NOTE: SEE REFLECTED CEILING PLAN FOR CEILING HEIGHTS

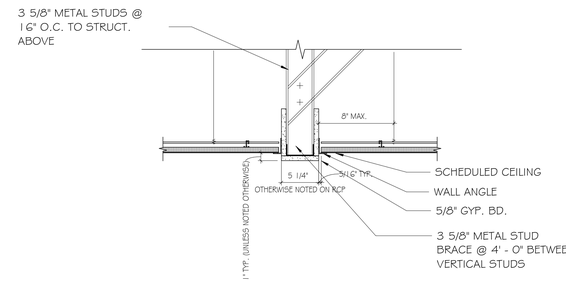


BULKHEAD DETAIL - ACT TO ACT

2 A2.02 SCALE: 1 1/2" = 1'-0"

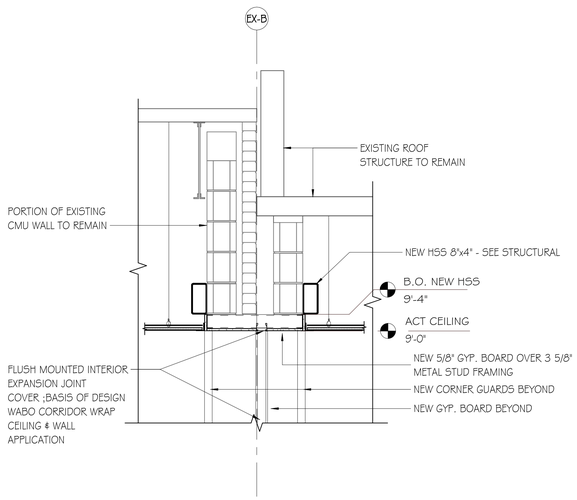


ACT TO GYP. BOARD TRANSITION AT EXIST. WEIGHT ROOM 132

10 A2.02 SCALE: 3/4" = 1'-0"

NOTE: SEE REFLECTED CEILING PLAN FOR CEILING HEIGHTS

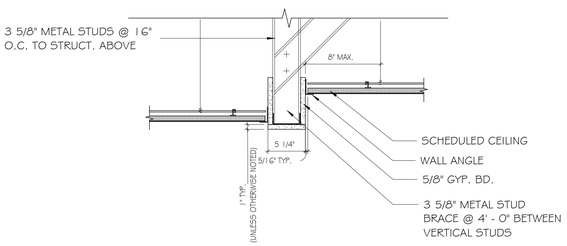


BULKHEAD DETAIL - ACT TO ACT HEIGHT DIFFERENCE

6 A2.02 SCALE: 1 1/2" = 1'-0"

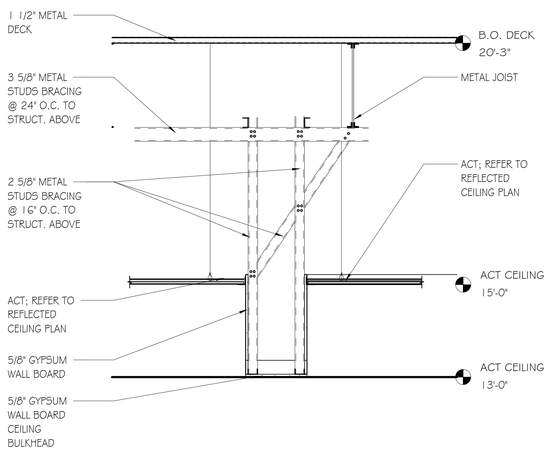


SOCIAL HALL - BULKHEAD DETAIL

3 A2.02 SCALE: 3/4" = 1'-0"

GOODWYN MILLS CAWOOD, LLC.
720 Bayfront Parkway, Suite 200
Pensacola, FL 32502
T 850.432.0706
GMCNETWORK.COM
Kelly Wieczorek - Qualifying Agent
FL Architect AR 96359

| ISSUE | DATE |
|---|---|
| PERMIT SET | 12/08/2025 |

DRAWN BY: SJ
CHECKED BY: GW

FRICKER RESOURCE CENTER RENOVATION PROJECT

900 N F St, Pensacola, FL 32501-2887

GMC # APEN250016

STATE OF FLORIDA · GEORGE D. WILLIAMS · AR0009434 · REGISTERED ARCHITECT

George D. Williams
AR 0009434

TYPICAL CEILING DETAILS

A2.02

TEMPLATE VERSION: 20201

5/3/2026 9:20:38 PM

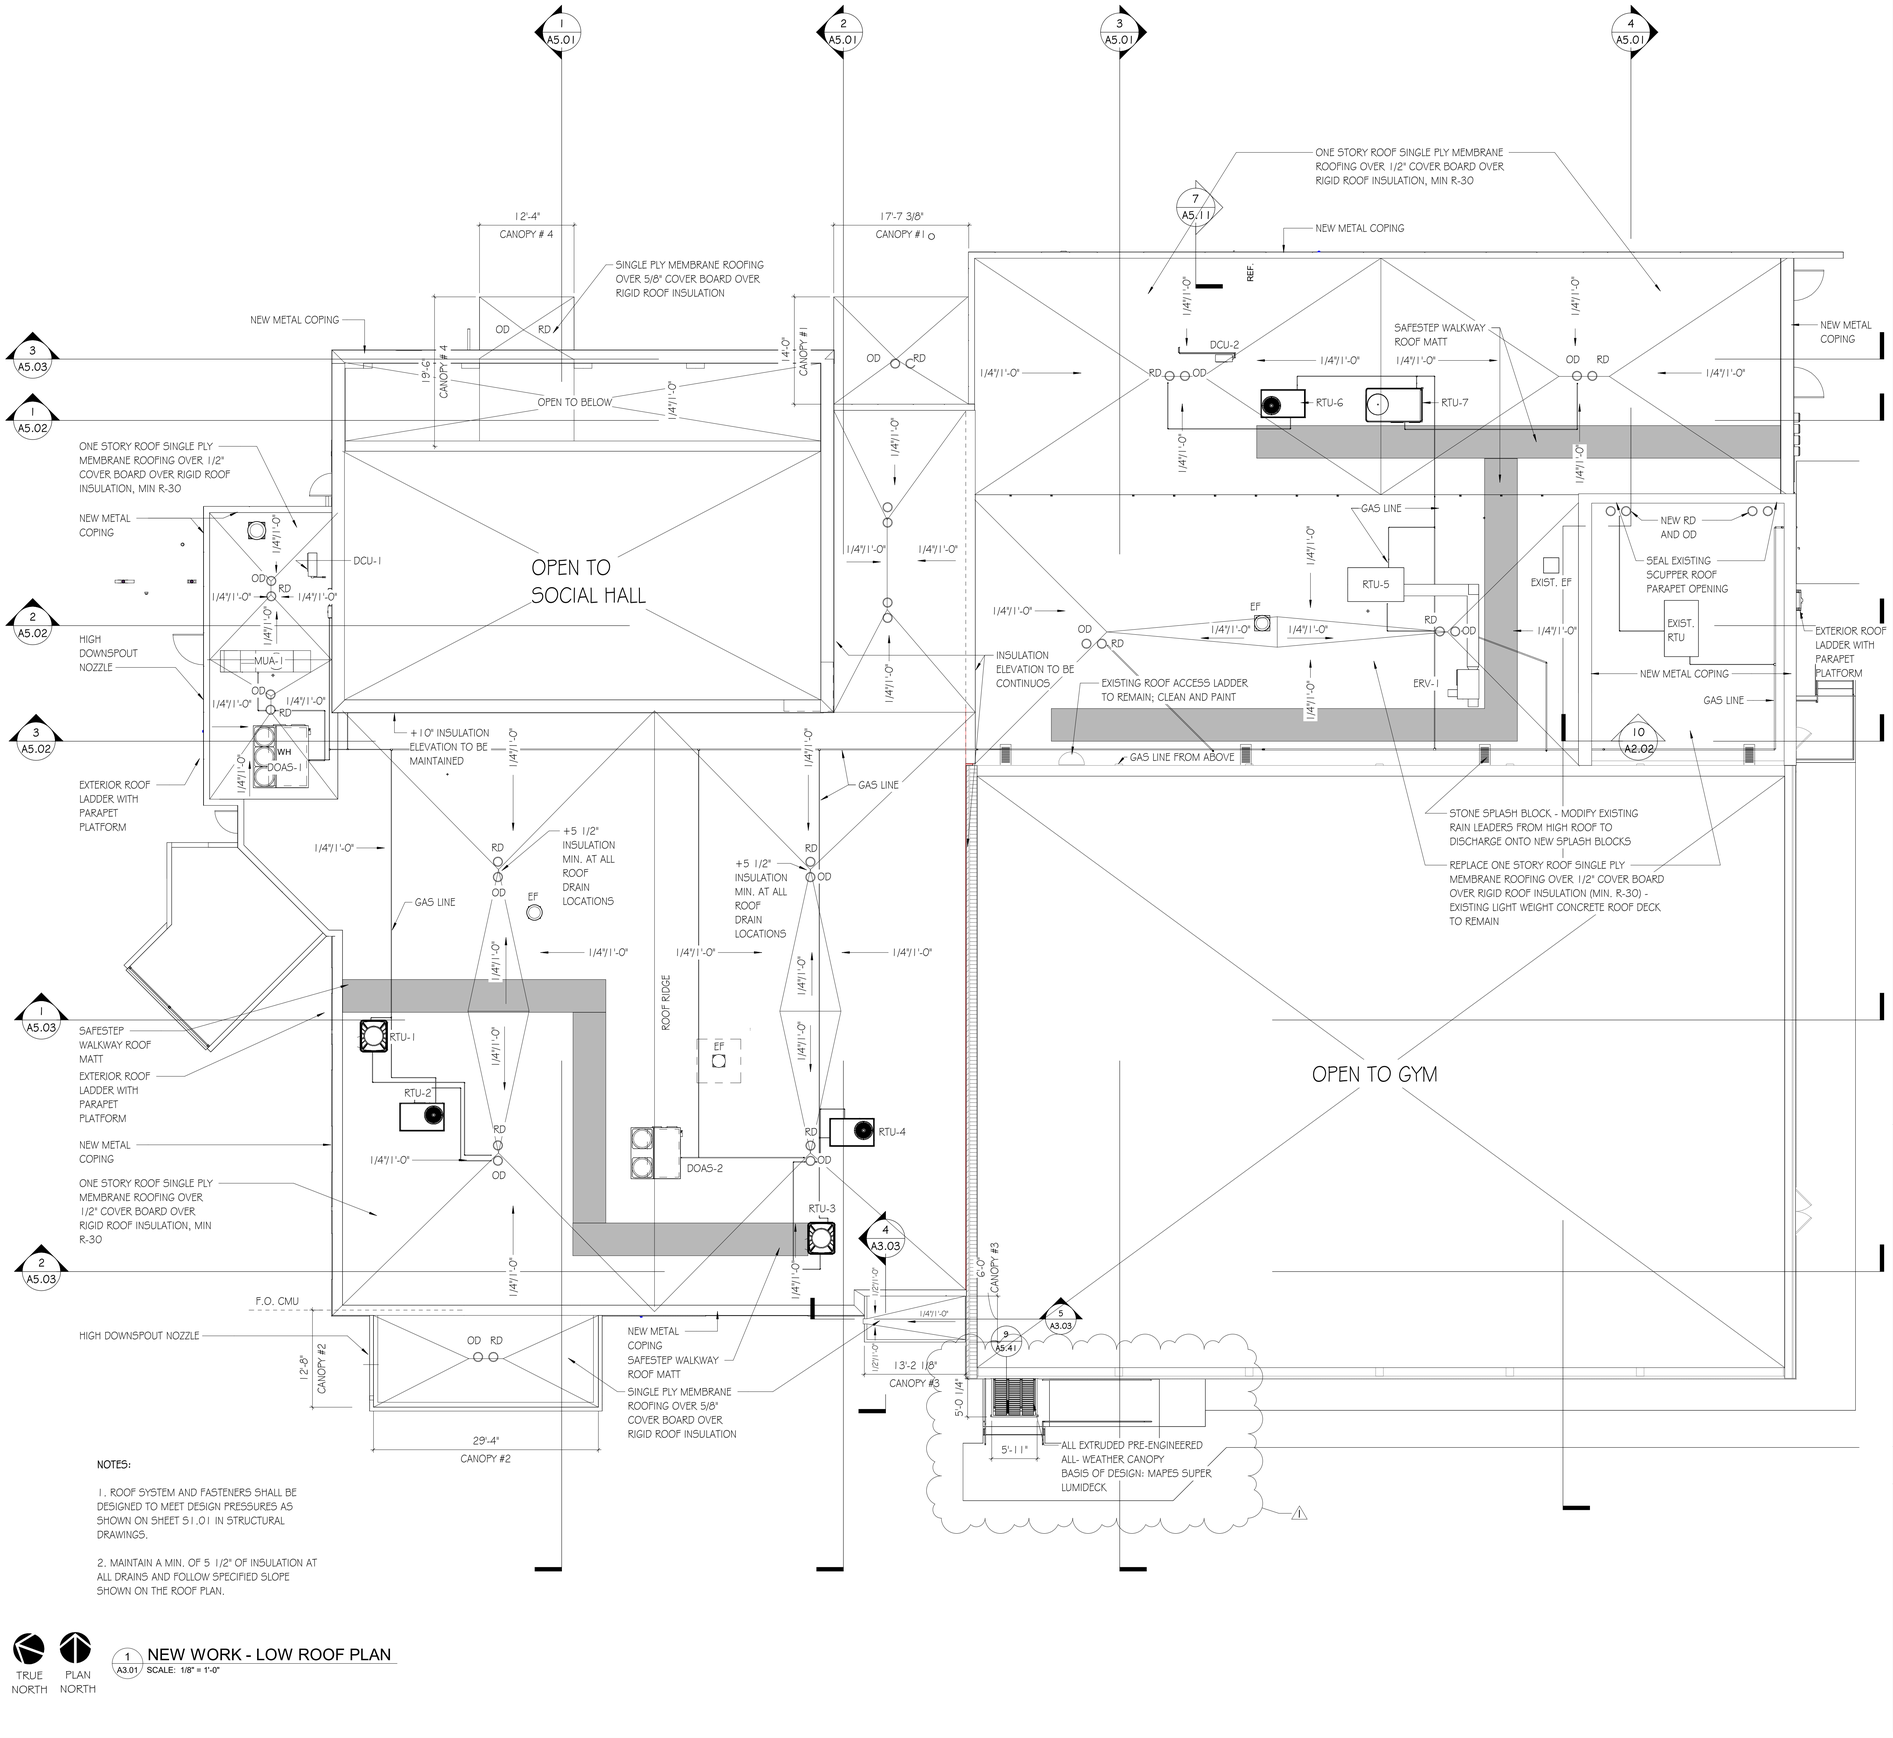


NOTES:

1. ROOF SYSTEM AND FASTENERS SHALL BE DESIGNED TO MEET DESIGN PRESSURES AS SHOWN ON SHEET S1.01 IN STRUCTURAL DRAWINGS.

2. MAINTAIN A MIN. OF 5 1/2" OF INSULATION AT ALL DRAINS AND FOLLOW SPECIFIED SLOPE SHOWN ON THE ROOF PLAN.

TRUE NORTH  PLAN NORTH

1 A3.01 NEW WORK - LOW ROOF PLAN
SCALE: 1/8" = 1'-0"

## ROOF PLAN - GENERAL NOTES

1. ARROWS ON THE ROOF PLAN INDICATE WATER DRAINAGE DIRECTION. ROOF SLOPES SHALL BE MINIMUM OF 1/4" PER FOOT OR AS PER MANUFACTURER'S RECOMMENDATIONS.
2. RIGID INSULATION BOARD AND CRICKETS DIRECTING WATER TO DOWNSPOUTS SHALL BE SLOPED TO DIRECT POSITIVE DRAINAGE TO THE ROOF DRAINS AT A MINIMUM OF 1/4" PER FOOT OR AS PER MANUFACTURER'S RECOMMENDATIONS
3. THICKNESS INDICATED ON THE ROOF PLAN IS MINIMUM ALLOWED. THIS IS MEASURED FROM THE TOP OF DECK TO THE TOP OF ROOF CONSTRUCTION PER THE SPECIFIC U.L. ROOF ASSEMBLY NOTED ON THE ROOF PLAN. SEE THE INDEX AND G SERIES SHEETS FOR SPECIFIC INFORMATION ON EACH U.L. ROOF ASSEMBLY'S REQUIREMENTS. BUILD UP EDGES OF ROOF THE THICKNESS SHOWN
4. ALL EXPOSED MECHANICAL EQUIPMENT SHALL BE PAINTED TO MATCH THE ARCHITECT'S COLOR SELECTION.
5. SEE ELECTRICAL SHEETS FOR INFORMATION ON LIGHTNING PROTECTION
6. SEE PLUMBING PLANS FOR ALL VENT PIPE LOCATIONS
7. CONTRACTOR TO SUBMIT SHOP DRAWINGS INDICATING ALL TYPICAL FLASHING DETAILS AND ROOF SLOPES FOR APPROVAL. PROVIDE MIN 1/4" PER FOOT SLOPE, TYPICAL.
8. CONTRACTOR SHALL COORDINATE WITH ALL TRADES PRIOR TO FINAL ROOFING INSTALLATION REFER TO MECHANICAL, ELECTRICAL, PLUMBING AND TELECOM DRAWINGS FOR ADDITIONAL INFORMATION.
9. ROOFING SURFACES SHALL MEET IECC REFLECTANCE FACTORS.
10. CONTRACTOR SHALL FOLLOW SMACNA STANDARDS FOR ALL ROOF TOP PENETRATIONS.
11. COORDINATE ROOF TOP EQUIPMENT WITH STRUCTURAL, MECHANICAL AND PLUMBING CONSULTANTS
12. PIPING PENETRATION THRU ROOFS SHALL BE DESIGNED WITH INVERTED P-TRAP STYLE PIPING. FILL ALL PIPING ROUTED THRU PIPING WITH SEALING MATERIAL TO REDUCE AIR AND WATER INFILTRATION.
13. PROVIDE ADEQUATE ROOF PROTECTION WHERE ACCESS REQUIRED FOR MAINTENANCE OF PERTINENT ROOFTOP EQUIPMENT.
14. ROOFING CONTRACTOR IS TO INSTALL FLASHING AT ALL ROOF PENETRATIONS AS PER MANUFACTURER'S STANDARD DETAILS.
15. ALL ROOF EDGE CONDITIONS ARE TO BE CONSIDERED PARAPET WALLS UNLESS OTHERWISE NOTED.
16. TYPICAL MINIMUM ROOF INSULATION AT ROOF DRAINS TO BE 5" THICK / R-30 . CRICKETS SHALL SLOPE UP AT 1/4"/12" MINIMUM
17. ALL VENTS THROUGH ROOF SHALL MAINTAIN THE FOLLOWING MINIMUM DISTANCE:
    A. MECHANICAL FRESH AIR INTAKE - 25'-0"
    B. EDGE OF BUILDING - 5'-0"
18. PAINT ALL GAS PIPE SAFETY YELLOW AS REQUIRED BY CODE.
19. INTERIM STORMWATER MANAGEMENT PLAN TO BE INTEGRATED WITH NEW WORK AT PLAN NORTH. COORDINATE ROOF DRAIN PIPING TO DISCHARGE INTO NEW RETENTION POND. ENSURE ROUTING ALIGNS WITH STRUCTURAL AND SITE GRADING.

## ROOF PLAN LEGEND - NEW WORK

SLOPE 1/4"/FT MIN — INDICATES DIRECTION OF SLOPE

INDICATES NEW SINGLE PLY MEMBRANE ROOF OVER NEW TAPERED INSULATION

OD RD — ROOF DRAIN / OVERFLOW DRAIN LOCATION

## ROOF ACCESS LADDER

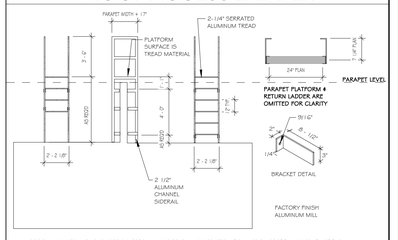


VERTICAL LADDER WITH PARAPET PLATFORM AND RETURN LADDER FOR USE WHERE ACCESS LADDER IS LESS THAN 24'-0" VERTICAL HEIGHT.

## GRANT SCOPE LEGEND

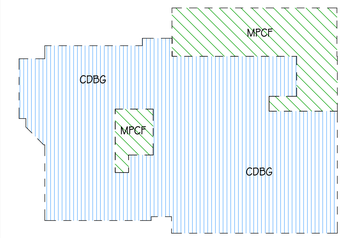


GOODWYN MILLS CAWOOD, LLC.
720 Bayfront Parkway, Suite 200
Pensacola, FL 32502
T 850.432.0706
GMCNETWORK.COM
Kelly Wieczorek - Qualifying Agent
FL Architect AR 96359

| ISSUE | DATE |
|---|---|
| PERMIT SET | 12/08/2025 |
| 1 Revision1 | 04/15/2026 |

DRAWN BY: SJ
CHECKED BY: GW

FRICKER RESOURCE CENTER RENOVATION PROJECT
900 N F St, Pensacola, FL 32501-2887
GMC # APEN250016

STATE OF FLORIDA · GEORGE D. WILLIAMS · AR0009434 · REGISTERED ARCHITECT

George D. Williams
AR 0009434

NEW WORK - LOW ROOF PLAN

A3.01

TEMPLATE VERSION: 2020.1
5/3/2026 9:20:43 PM

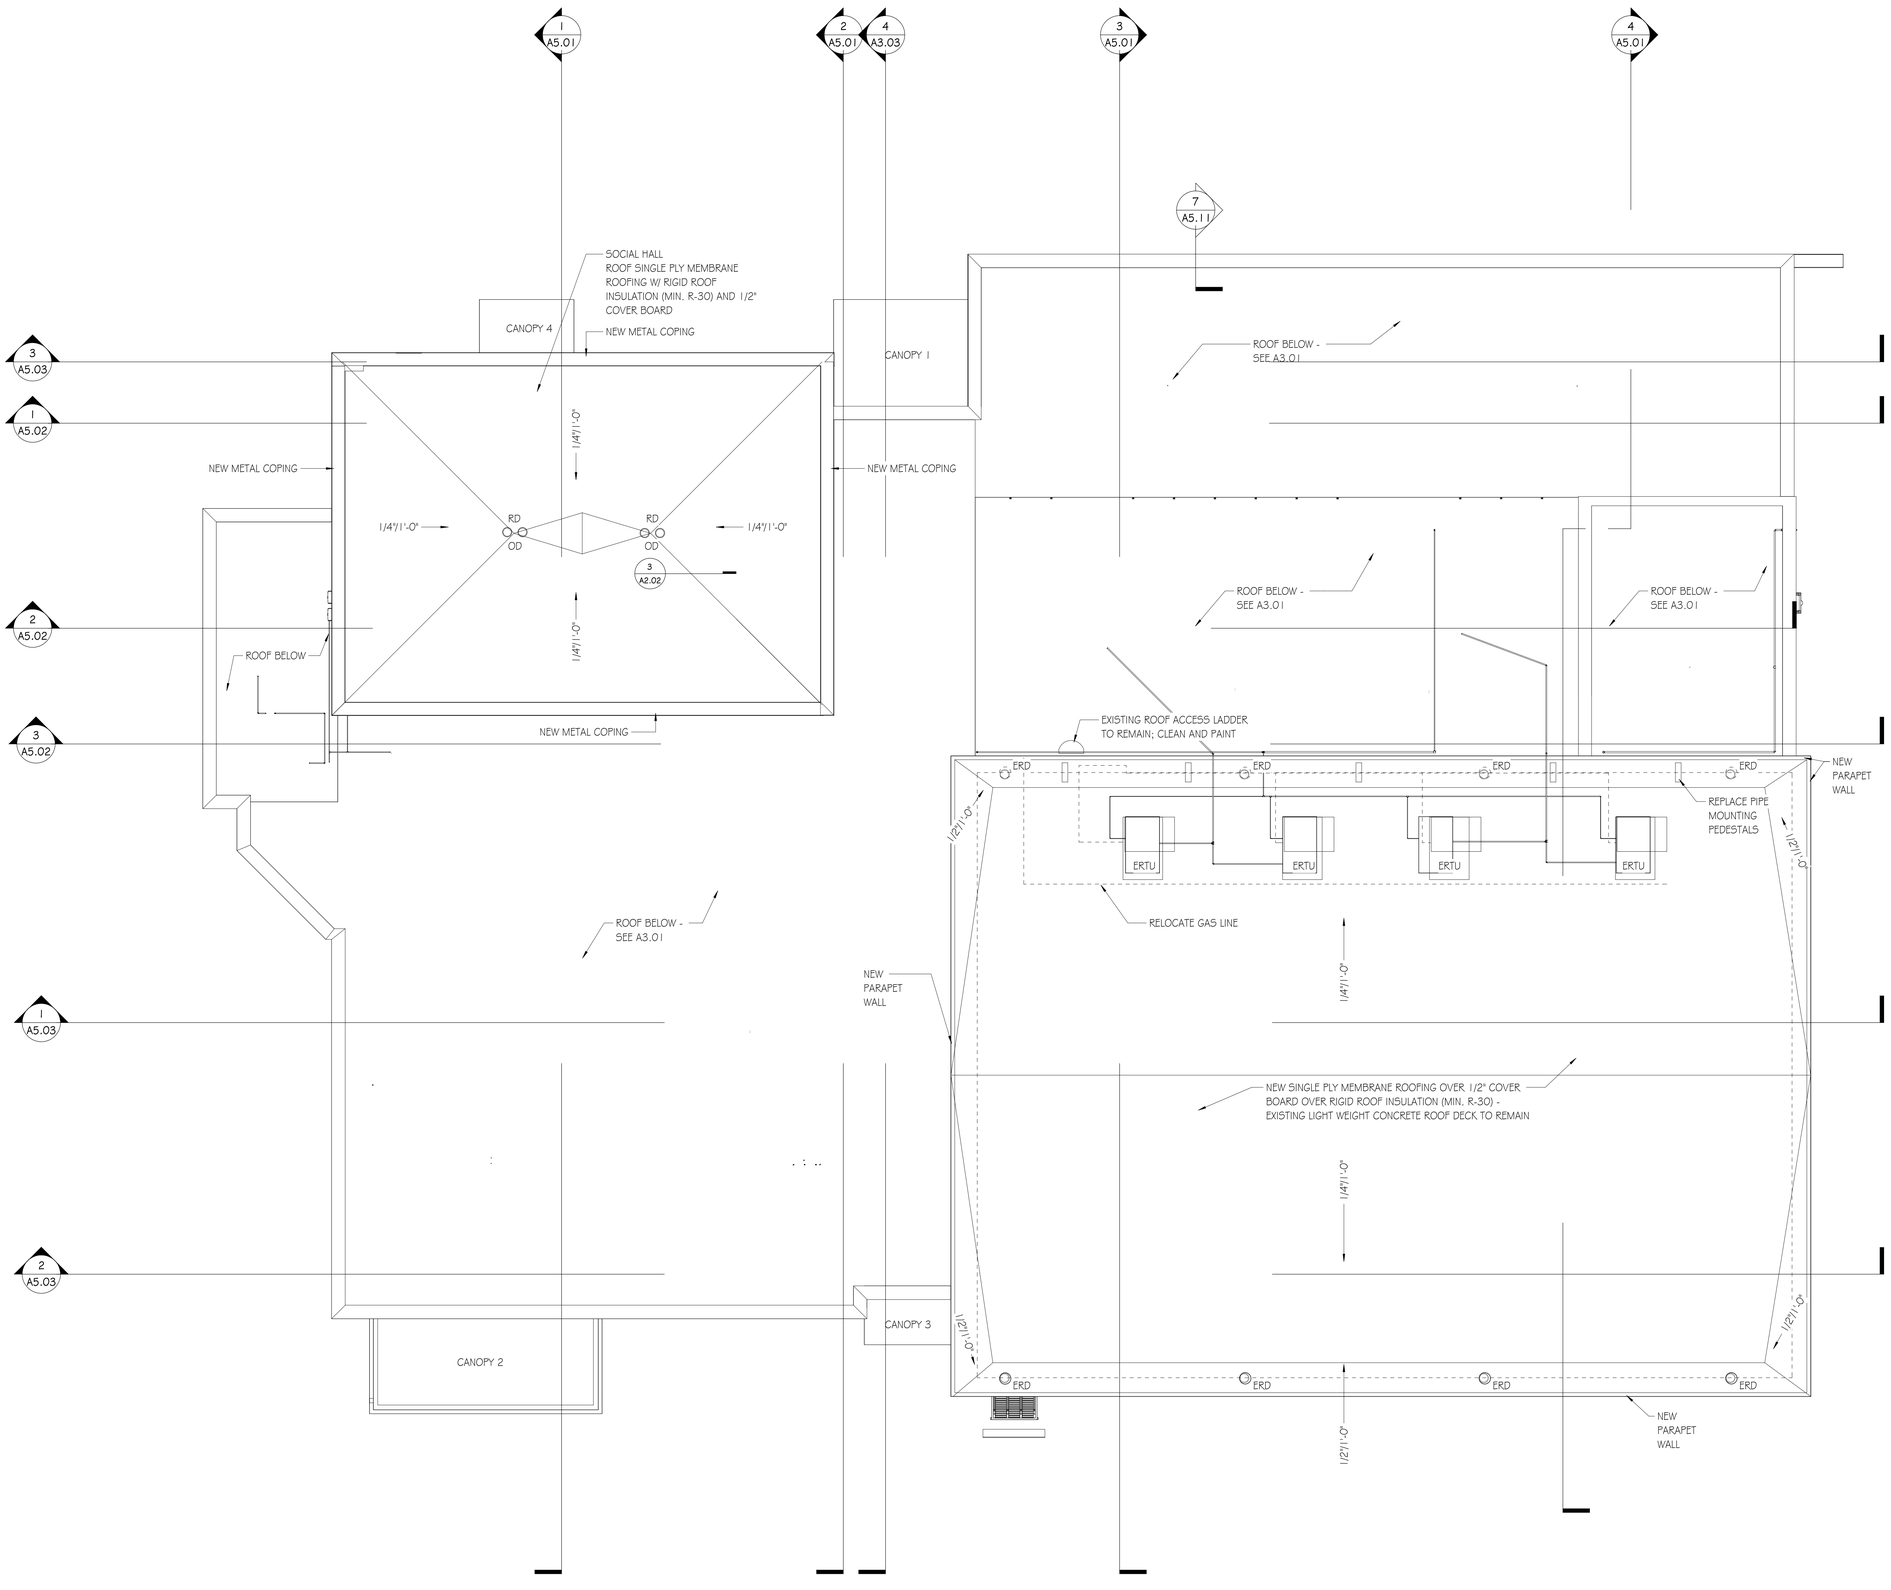


TRUE NORTH

PLAN NORTH

1 A3.02 NEW WORK - HIGH ROOF PLAN
SCALE: 1/8" = 1'-0"

## ROOF PLAN - GENERAL NOTES

1. ARROWS ON THE ROOF PLAN INDICATE WATER DRAINAGE DIRECTION. ROOF SLOPES SHALL BE MINIMUM OF 1/4" PER FOOT OR AS PER MANUFACTURER'S RECOMMENDATIONS.
2. RIGID INSULATION BOARD AND CRICKETS DIRECTING WATER TO DOWNSPOUTS SHALL BE SLOPED TO DIRECT POSITIVE DRAINAGE TO THE ROOF DRAINS AT A MINIMUM OF 1/4" PER FOOT OR AS PER MANUFACTURER'S RECOMMENDATIONS
3. THICKNESS INDICATED ON THE ROOF PLAN IS MINIMUM ALLOWED. THIS IS MEASURED FROM THE TOP OF DECK TO THE TOP OF ROOF CONSTRUCTION PER THE SPECIFIC U.L. ROOF ASSEMBLY NOTED ON THE ROOF PLAN. SEE THE INDEX AND G SERIES SHEETS FOR SPECIFIC INFORMATION ON EACH U.L. ROOF ASSEMBLY'S REQUIREMENTS. BUILD UP EDGES OF ROOF THE THICKNESS SHOWN
4. ALL EXPOSED MECHANICAL EQUIPMENT SHALL BE PAINTED TO MATCH THE ARCHITECT'S COLOR SELECTION.
5. SEE ELECTRICAL SHEETS FOR INFORMATION ON LIGHTNING PROTECTION
6. SEE PLUMBING PLANS FOR ALL VENT PIPE LOCATIONS
7. CONTRACTOR TO SUBMIT SHOP DRAWINGS INDICATING ALL TYPICAL FLASHING DETAILS AND ROOF SLOPES FOR APPROVAL. PROVIDE MIN 1/4" PER FOOT SLOPE, TYPICAL.
8. CONTRACTOR SHALL COORDINATE WITH ALL TRADES PRIOR TO FINAL ROOFING INSTALLATION REFER TO MECHANICAL, ELECTRICAL, PLUMBING AND TELECOM DRAWINGS FOR ADDITIONAL INFORMATION.
9. ROOFING SURFACES SHALL MEET IECC REFLECTANCE FACTORS.
10. CONTRACTOR SHALL FOLLOW SMACNA STANDARDS FOR ALL ROOF TOP PENETRATIONS.
11. COORDINATE ROOF TOP EQUIPMENT WITH STRUCTURAL, MECHANICAL AND PLUMBING CONSULTANTS
12. PIPING PENETRATION THRU ROOFS SHALL BE DESIGNED WITH INVERTED P-TRAP STYLE PIPING. FILL ALL PIPING ROUTED THRU PIPING WITH SEALING MATERIAL TO REDUCE AIR AND WATER INFILTRATION.
13. PROVIDE ADEQUATE ROOF PROTECTION WHERE ACCESS REQUIRED FOR MAINTENANCE OF PERTINENT ROOFTOP EQUIPMENT.
14. ROOFING CONTRACTOR IS TO INSTALL FLASHING AT ALL ROOF PENETRATIONS AS PER MANUFACTURER'S STANDARD DETAILS.
15. ALL ROOF EDGE CONDITIONS ARE TO BE CONSIDERED PARAPET WALLS UNLESS OTHERWISE NOTED.
16. TYPICAL MINIMUM ROOF INSULATION AT ROOF DRAINS TO BE 5" THICK / R-30 . CRICKETS SHALL SLOPE UP AT 1/4"/12" MINIMUM
17. ALL VENTS THROUGH ROOF SHALL MAINTAIN THE FOLLOWING MINIMUM DISTANCE:
    A. MECHANICAL FRESH AIR INTAKE - 25'-0"
    B. EDGE OF BUILDING - 5'-0"
18. PAINT ALL GAS PIPE SAFETY YELLOW AS REQUIRED BY CODE.
19. INTERIM STORMWATER MANAGEMENT PLAN TO BE INTEGRATED WITH NEW WORK AT PLAN NORTH. COORDINATE ROOF DRAIN PIPING TO DISCHARGE INTO NEW RETENTION POND. ENSURE ROUTING ALIGNS WITH STRUCTURAL AND SITE GRADING.

## ROOF PLAN LEGEND - NEW WORK

| | |
|---|---|
| SLOPE 1/4"/FT MIN → | INDICATES DIRECTION OF SLOPE |
| | INDICATES NEW SINGLE PLY MEMBRANE ROOF OVER NEW TAPERED INSULATION |
| OD RD | ROOF DRAIN / OVERFLOW DRAIN LOCATION |

## GRANT SCOPE LEGEND

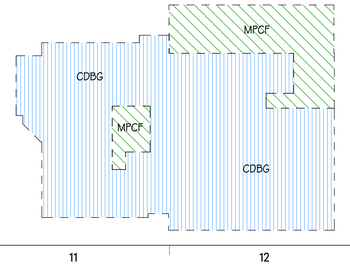


GMC

GOODWYN MILLS CAWOOD, LLC.
720 Bayfront Parkway, Suite 200
Pensacola, FL 32502
T 850.432.0706
GMCNETWORK.COM
Kelly Wieczorek - Qualifying Agent
FL Architect AR 96359

| ISSUE | DATE |
|---|---|
| PERMIT SET | 12/08/2025 |

DRAWN BY: SJ
CHECKED BY: GW

**FRICKER RESOURCE CENTER RENOVATION PROJECT**

900 N F St. Pensacola, FL 32501-2887

GMC # APEN250016

STATE OF FLORIDA · GEORGE D. WILLIAMS · #0009434 · REGISTERED ARCHITECT

George D. Williams
AR 0009434

**NEW WORK - HIGH ROOF PLAN**

# A3.02

5/3/2026 9:20:46 PM TEMPLATE VERSION: 2020.1

# CANOPY 1 DETAILS

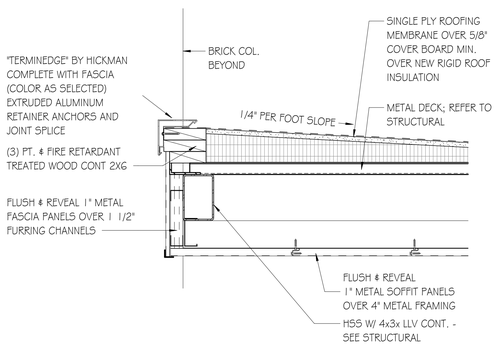


2A A3.03 CANOPY 1 - BRICK COLUMN FLASHING DETAIL Copy 1
SCALE: 1 1/2" = 1'-0"

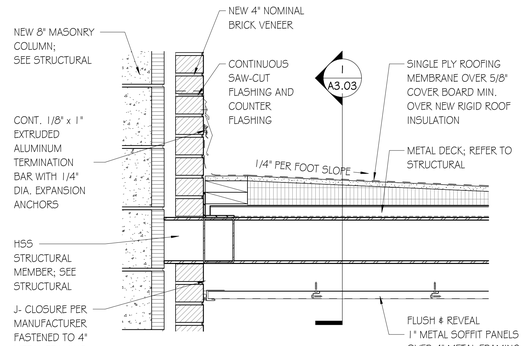


2 A3.03 CANOPY 1 - BRICK COLUMN FLASHING DETAIL
SCALE: 1 1/2" = 1'-0"

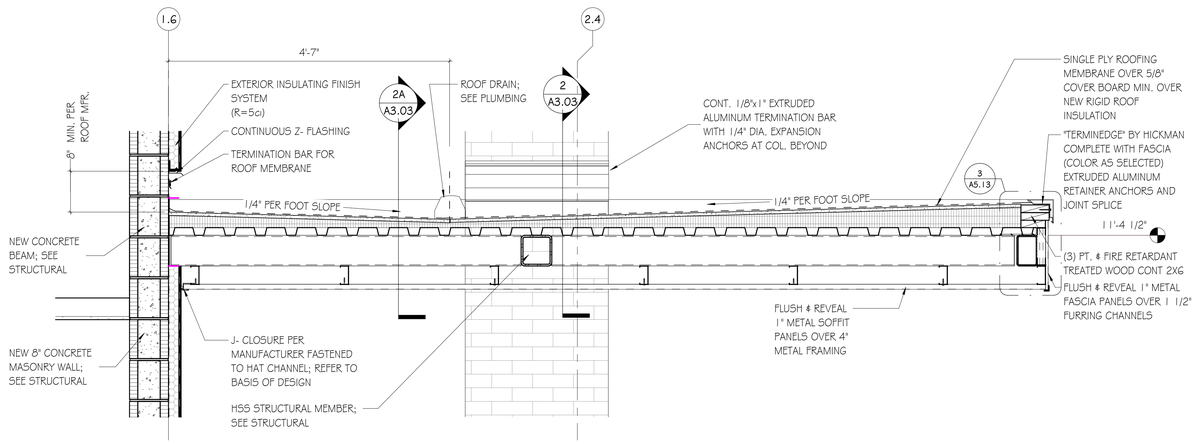


1 A3.03 CANOPY 1 - EIFS SECTION DETAIL
SCALE: 1" = 1'-0"

# CANOPY 2 & 3 DETAILS

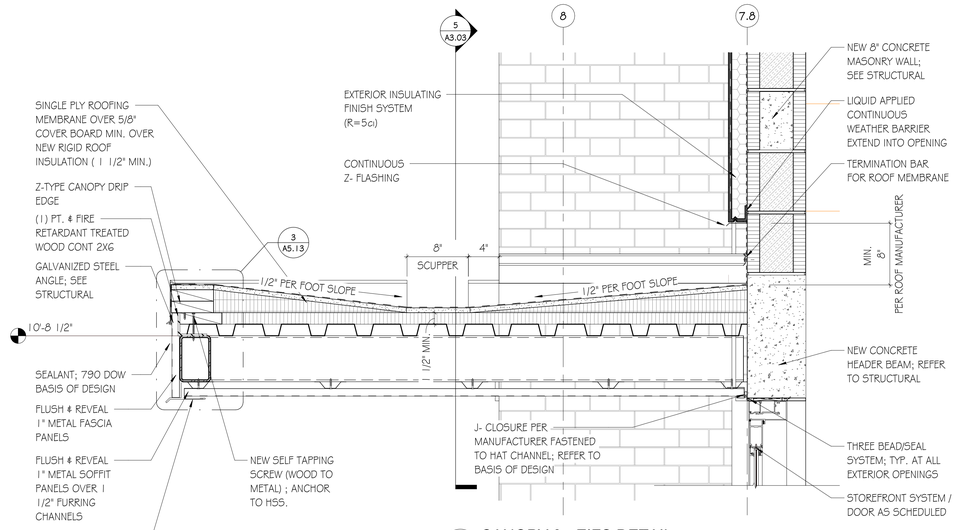


4 A3.03 CANOPY 3 - EIFS DETAIL
SCALE: 1 1/2" = 1'-0"

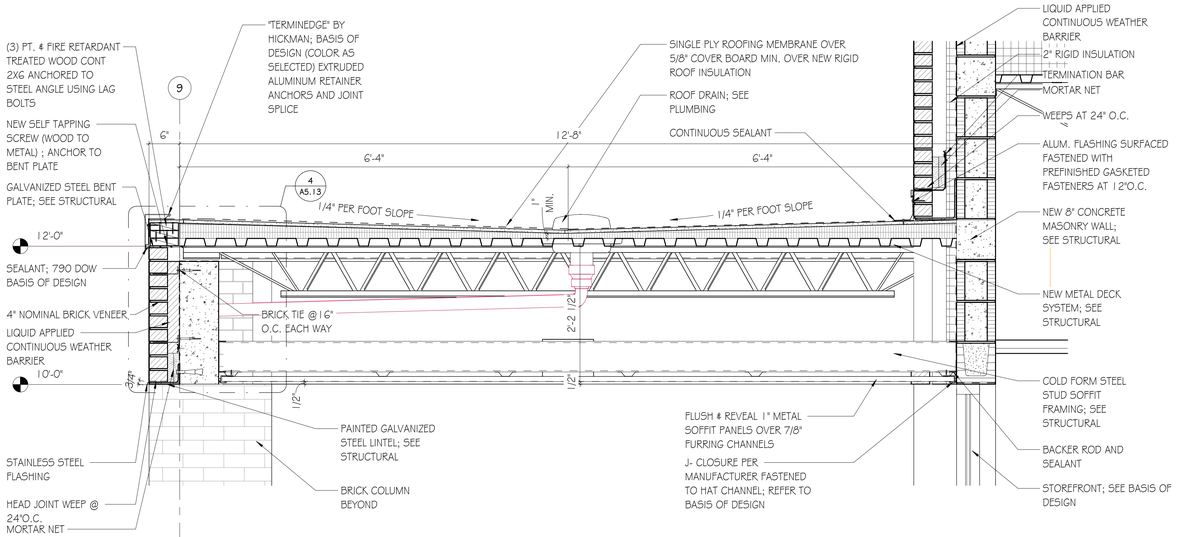


3 A3.03 CANOPY 2- BRICK SECTION DETAIL
SCALE: 1" = 1'-0"

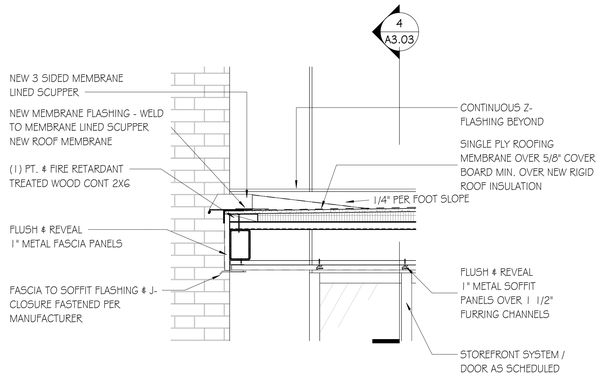


5 A3.03 CANOPY 3 - DETAIL AT SCUPPER
SCALE: 1" = 1'-0"

# ROOF DETAILS

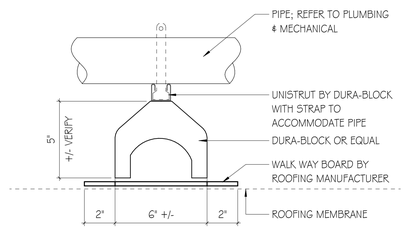


6 A3.03 ROOF PIPE SUPPORT DETAIL
SCALE: 3" = 1'-0"

GOODWYN MILLS CAWOOD, LLC.
720 Bayfront Parkway, Suite 200
Pensacola, FL 32502
T 850.432.0706
GMCNETWORK.COM
Kelly Wieczorek - Qualifying Agent
FL Architect AR 96359

| ISSUE | DATE |
|---|---|
| PERMIT SET | 12/08/2025 |

DRAWN BY: SJ
CHECKED BY: GW

**FRICKER RESOURCE CENTER RENOVATION PROJECT**
900 N F St, Pensacola, FL 32501-2887
GMC # APEN250016

STATE OF FLORIDA · GEORGE D. WILLIAMS · AR0009434 · REGISTERED ARCHITECT
George D. Williams
AR 0009434

**ROOF & CANOPY DETAILS**

**A3.03**

TEMPLATE VERSION: 2020.1
5/3/2026 9:20:50 PM

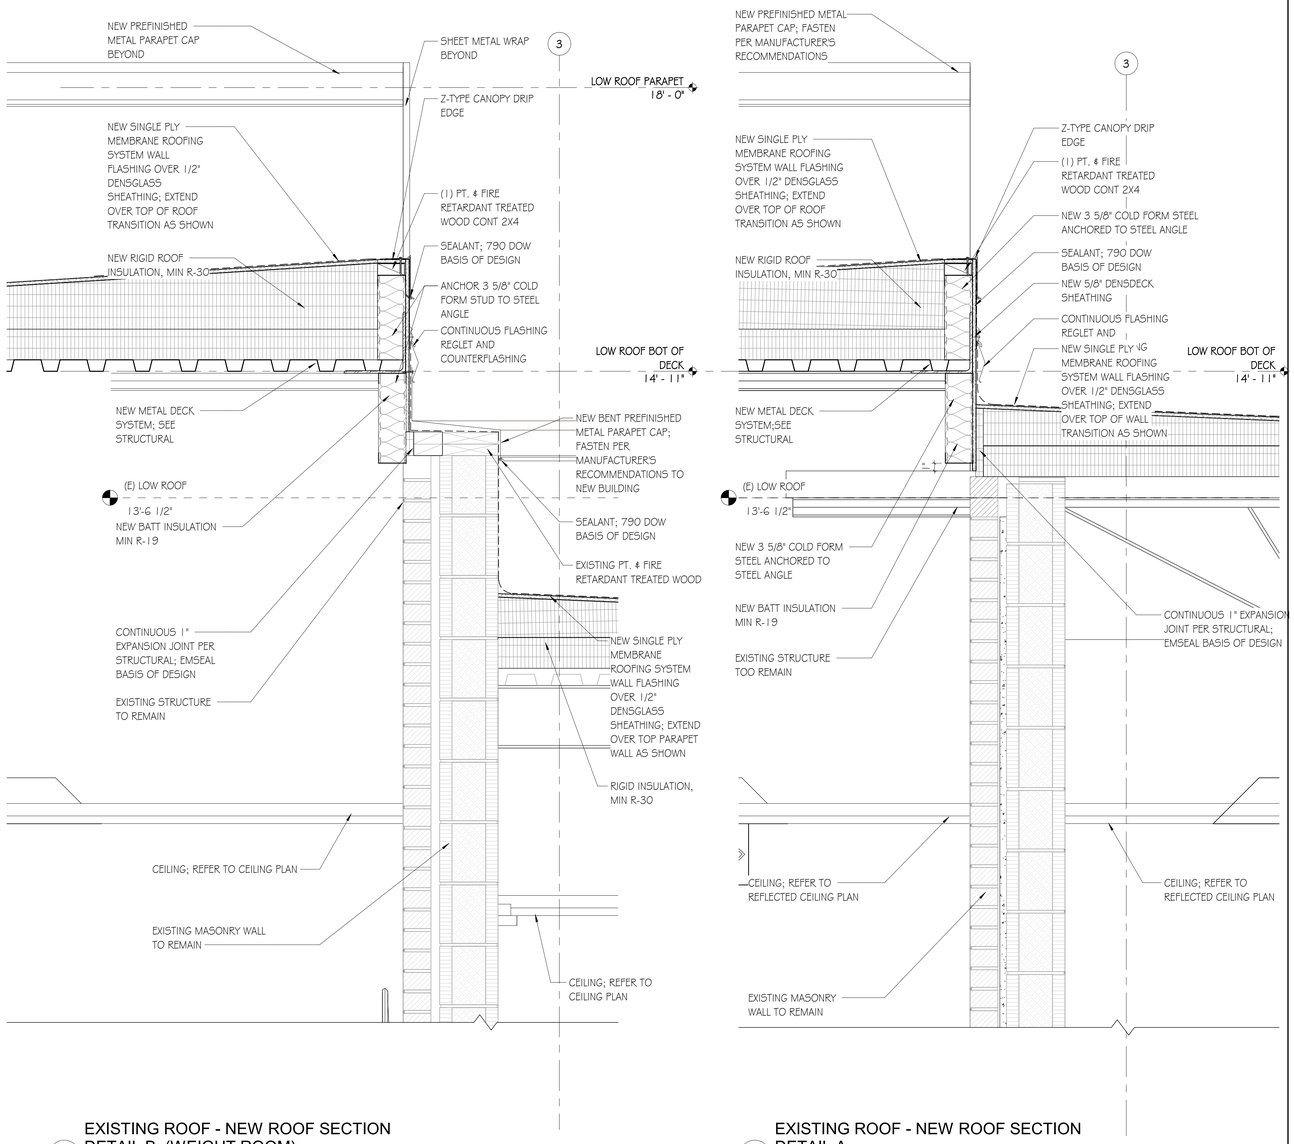


2 A3.04 EXISTING ROOF - NEW ROOF SECTION DETAIL B (WEIGHT ROOM)
SCALE: 1 1/2" = 1'-0"

1 A3.04 EXISTING ROOF - NEW ROOF SECTION DETAIL A
SCALE: 1 1/2" = 1'-0"

GMC
GOODWYN MILLS CAWOOD, LLC.
720 Bayfront Parkway, Suite 200
Pensacola, FL 32502
T 850.432.0706
GMCNETWORK.COM
Kelly Wieczorek - Qualifying Agent
FL Architect AR 96359

ISSUE | DATE
PERMIT SET | 12/08/2025

DRAWN BY: SJ
CHECKED BY: GW

FRICKER RESOURCE CENTER
RENOVATION PROJECT

900 N F St. Pensacola, FL 32501-2887

GMC # APEN250016

STATE OF FLORIDA · GEORGE D. WILLIAMS · AR0009434 · REGISTERED ARCHITECT

George D. Williams
AR 0009434

ROOF SECTION DETAILS

A3.04

5/3/2026 9:20:51 PM TEMPLATE VERSION: 2020.1

## SADDLE FLASHING DETAIL

NOT TO SCALE

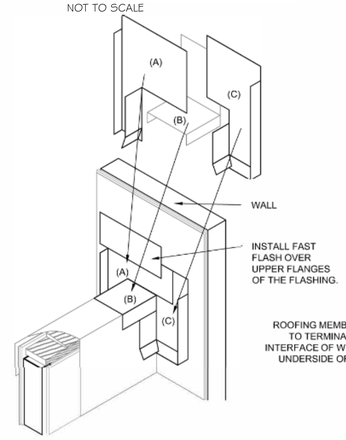


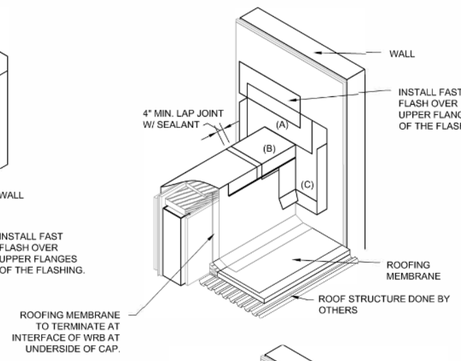


**NOTES FOR PARAPET TO WALL**

**STEP ONE**
- PIECES "A" & 'B' ARE FOLDED AS SHOWN AND ARE MIRROR IMAGES OF EACH OTHER. THE FLAT TOP PORTIONS ARE DESIGNED TO OVERLAP OVER THE LOWER PARAPET WALL AND FLAT AGAINST THE HIGHER WALL. THE TURNOUTS ARE TO MATCH THE THICKNESS OF THE SIDE MATERIAL PLUS 1/4" (6MM) SO WATER WILL DRAIN BEYOND THE MATERIAL FINISH.

**STEP TWO**
- PIECE "B" IS DESIGNED TO STRADDLE THE PARAPET WALL. THE UPTURNED FLANGE IS PLACED OVER THE FLAT FLANGES OF "A" & "C" AND THE TWO DOWN TURNED LEGS INTERLOCK OVER THE LOWER PORTIONS OF "A" & "C" IN A SHINGLE FASHION.

**STEP THREE**
- THE ASSEMBLED PIECES ARE INSTALLED AGAINST ROOF MEMBRANE, COVERED TOP OF FLASHING WITH FAST FLASH WATERPROOFING.

**STEP FOUR**
- INSTALL PARAPET WALL CAP AS SHOWN.

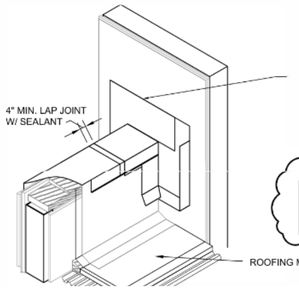


**NOTES**
ALL SADDLES CAN BE CONSTRUCTED WITH CLAD METAL AND WELDED TOGETHER WITH ROOFING MEMBRANE TO SEAL ALL SEAMS. COPING CAP SHALL BE TURNED UP AT TOP AND SIDES AND SEALED WITH DOW 795

**NOTES**
COPING CAPS SHALL EXTEND UPWARD MIN 4 INCHES ON BACK LEGS AND SEALED WITH DOW 795

4 A3.05 SADDLE FLASHING DETAILS
SCALE: NOT TO SCALE

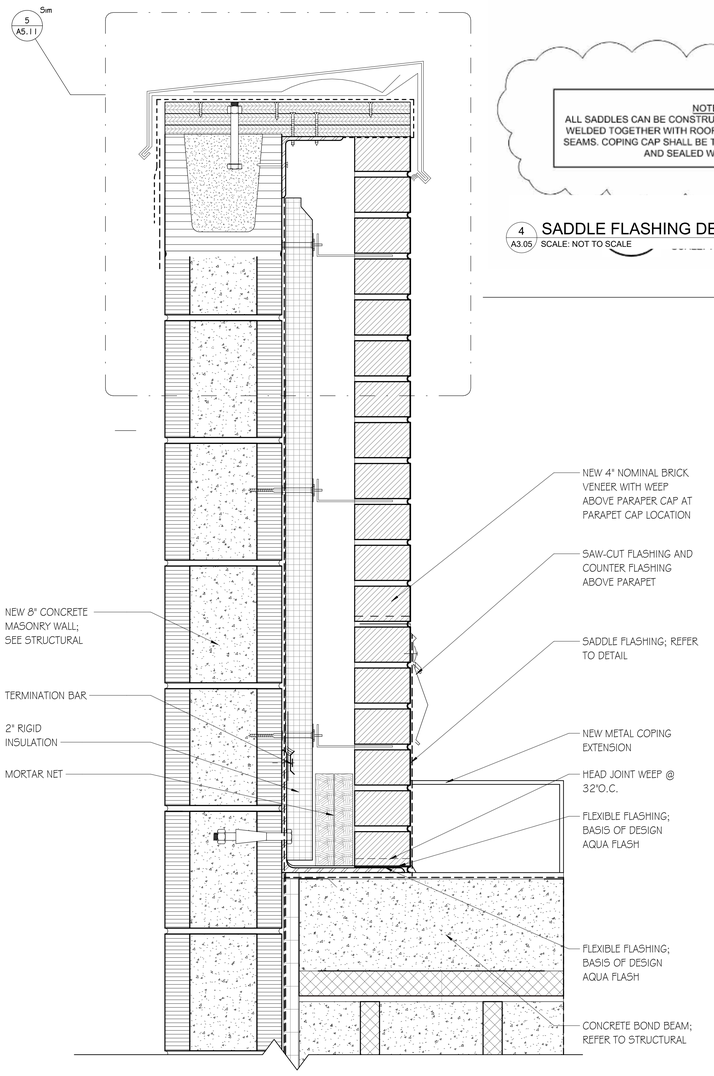


66 A3.05 SADDLE FLASHING DETAIL SECTION
SCALE: NOT TO SCALE

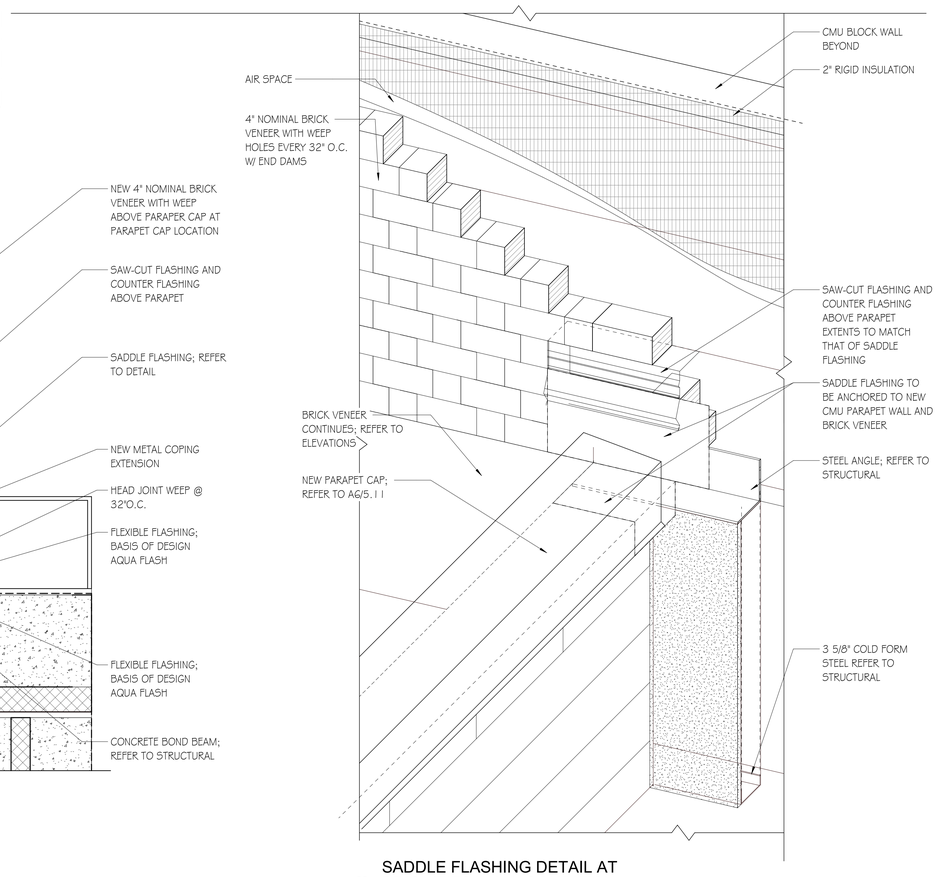


5 A3.05 SADDLE FLASHING DETAIL AT BRICK/EIFS WALL CONDITION
SCALE: 1 1/2" = 1'-0"

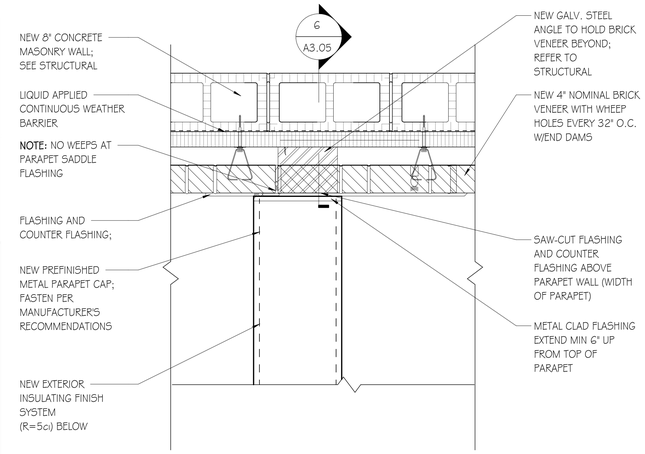


## TYP. MASONRY/ EIFS DETAIL @EXISTING / NEW CONNECTION - @PARAPET WALL

1 A3.05 SCALE: NOT TO SCALE

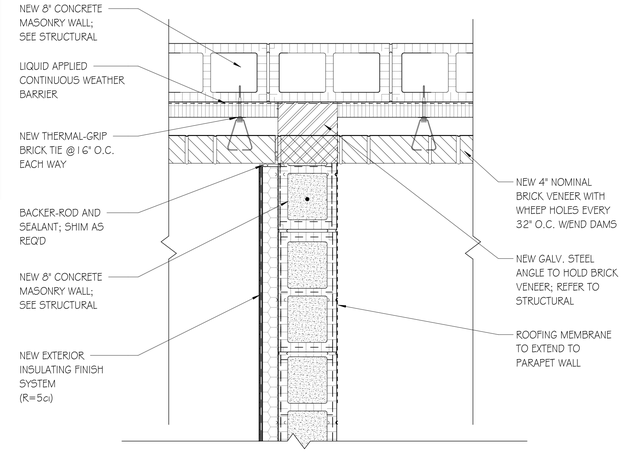


## TYP. MASONRY/EIFS DETAIL @EXISTING / NEW CONNECTION - @ROOF

2 A3.05 SCALE: NOT TO SCALE

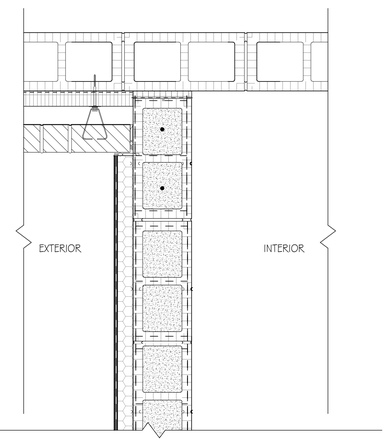


## TYP. MASONRY/ EIFS DETAIL @EXISTING / NEW CONNECTION - @GROUND FLOOR

3 A3.05 SCALE: NOT TO SCALE


GOODWYN MILLS CAWOOD, LLC.
720 Bayfront Parkway, Suite 200
Pensacola, FL 32502
T 850.432.0706
GMCNETWORK.COM
Kelly Wieczorek - Qualifying Agent
FL Architect AR 96359


GMC

| ISSUE | DATE |
|---|---|
| PERMIT SET | 12/08/2025 |

DRAWN BY: SJ
CHECKED BY: GW

**FRICKER RESOURCE CENTER RENOVATION PROJECT**

900 N F St. Pensacola, FL 32501-2887

GMC # APEN250016

STATE OF FLORIDA · GEORGE D. WILLIAMS · AR0009434 · REGISTERED ARCHITECT

George D. Williams
AR 0009434

**ROOF SADDLE FLASHING DETAILS**

# A3.05

TEMPLATE VERSION: 2020.1

5/3/2026 9:20:52 PM

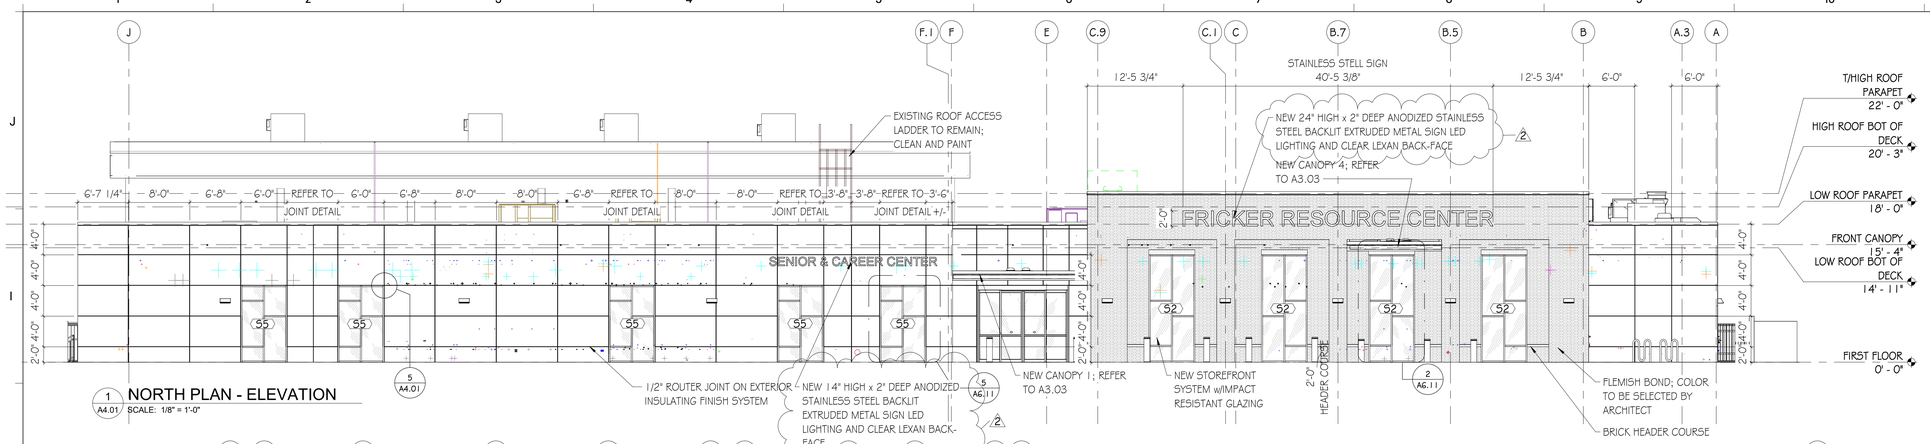


1 A4.01 NORTH PLAN - ELEVATION
SCALE: 1/8" = 1'-0"

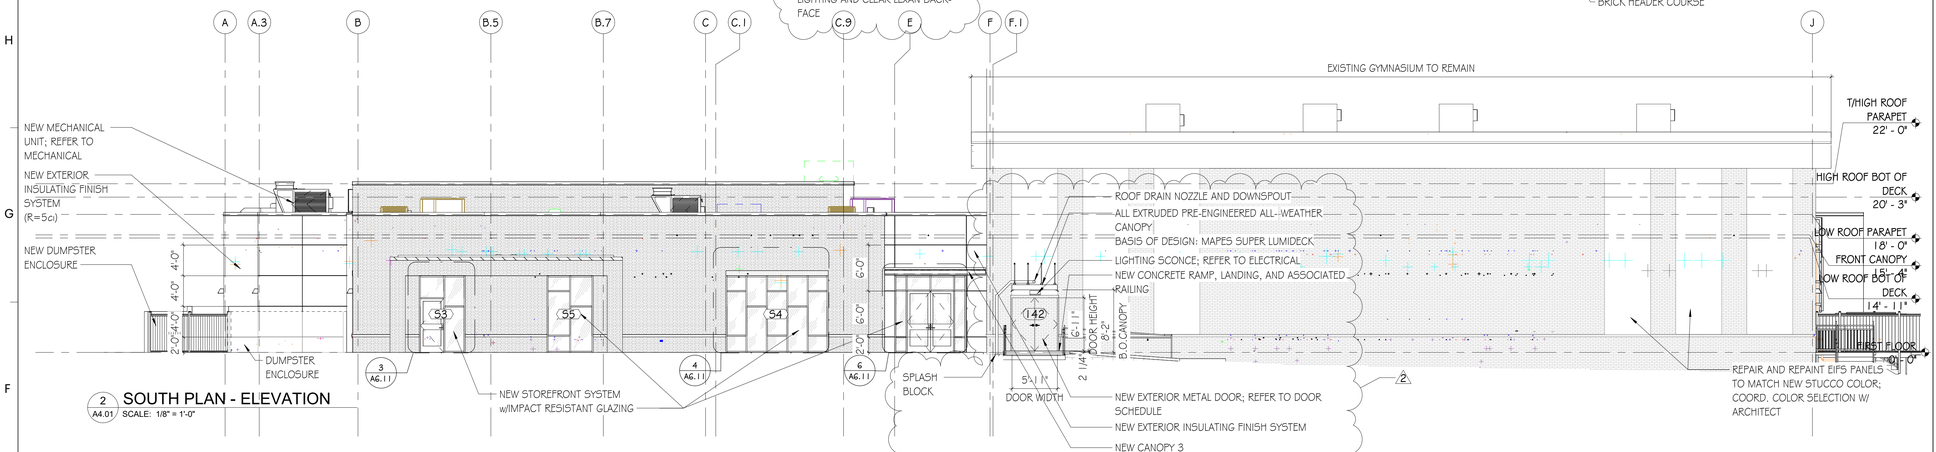


2 A4.01 SOUTH PLAN - ELEVATION
SCALE: 1/8" = 1'-0"

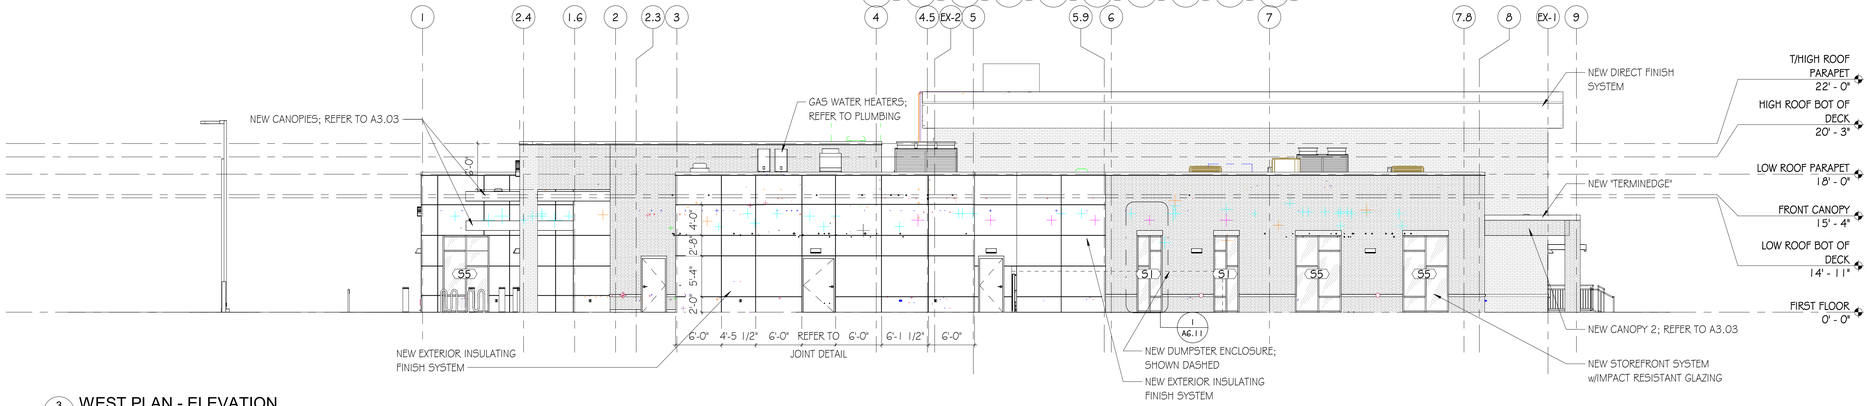


3 A4.01 WEST PLAN - ELEVATION
SCALE: 1/8" = 1'-0"

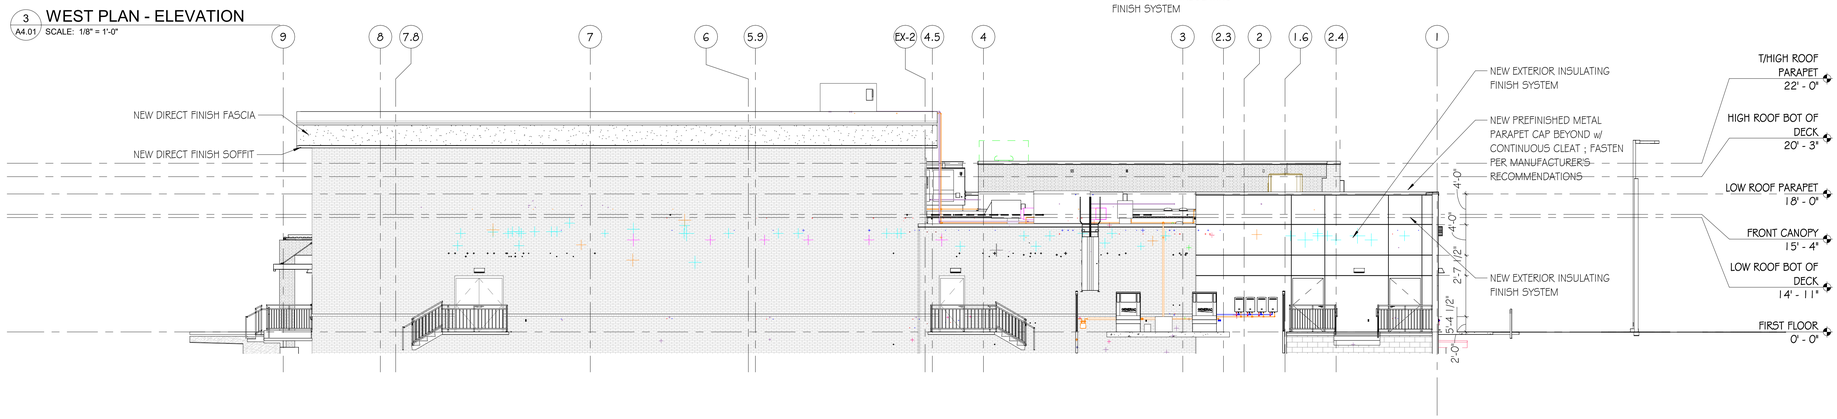


4 A4.01 EAST PLAN - ELEVATION
SCALE: 1/8" = 1'-0"

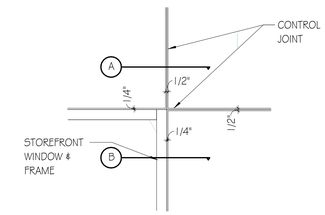


5 A4.01 TYP. CONTROL JOINT DETAIL - AT EIFS - STOREFRONT
SCALE: 1" = 1'-0"

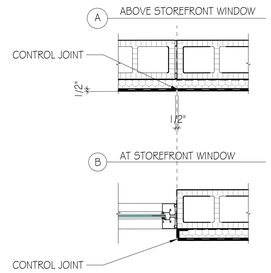


6 A4.01 TYP. CONTROL JOINT PLAN DETAIL - AT EIFS
SCALE: 1" = 1'-0"

GOODWYN MILLS CAWOOD, LLC.
720 Bayfront Parkway, Suite 200
Pensacola, FL 32502
T 850.432.0706
GMCNETWORK.COM
Kelly Wieczorek - Qualifying Agent
FL Architect AR 96359

| ISSUE | DATE |
|---|---|
| PERMIT SET | 12/08/2025 |
| 2 Revision 2 | 05/01/2026 |

DRAWN BY: SJ
CHECKED BY: GW

FRICKER RESOURCE CENTER
RENOVATION PROJECT
900 N F St, Pensacola, FL 32501-2887
GMC # APEN250016

STATE OF FLORIDA · GEORGE D. WILLIAMS · REGISTERED ARCHITECT · #0009434
George D. Williams
AR 0009434

EXTERIOR ELEVATIONS

A4.01

TEMPLATE VERSION: 2020.1
5/3/2026 9:21:15 PM

5/3/2026 9:21:22 PM TEMPLATE VERSION: 2020.1

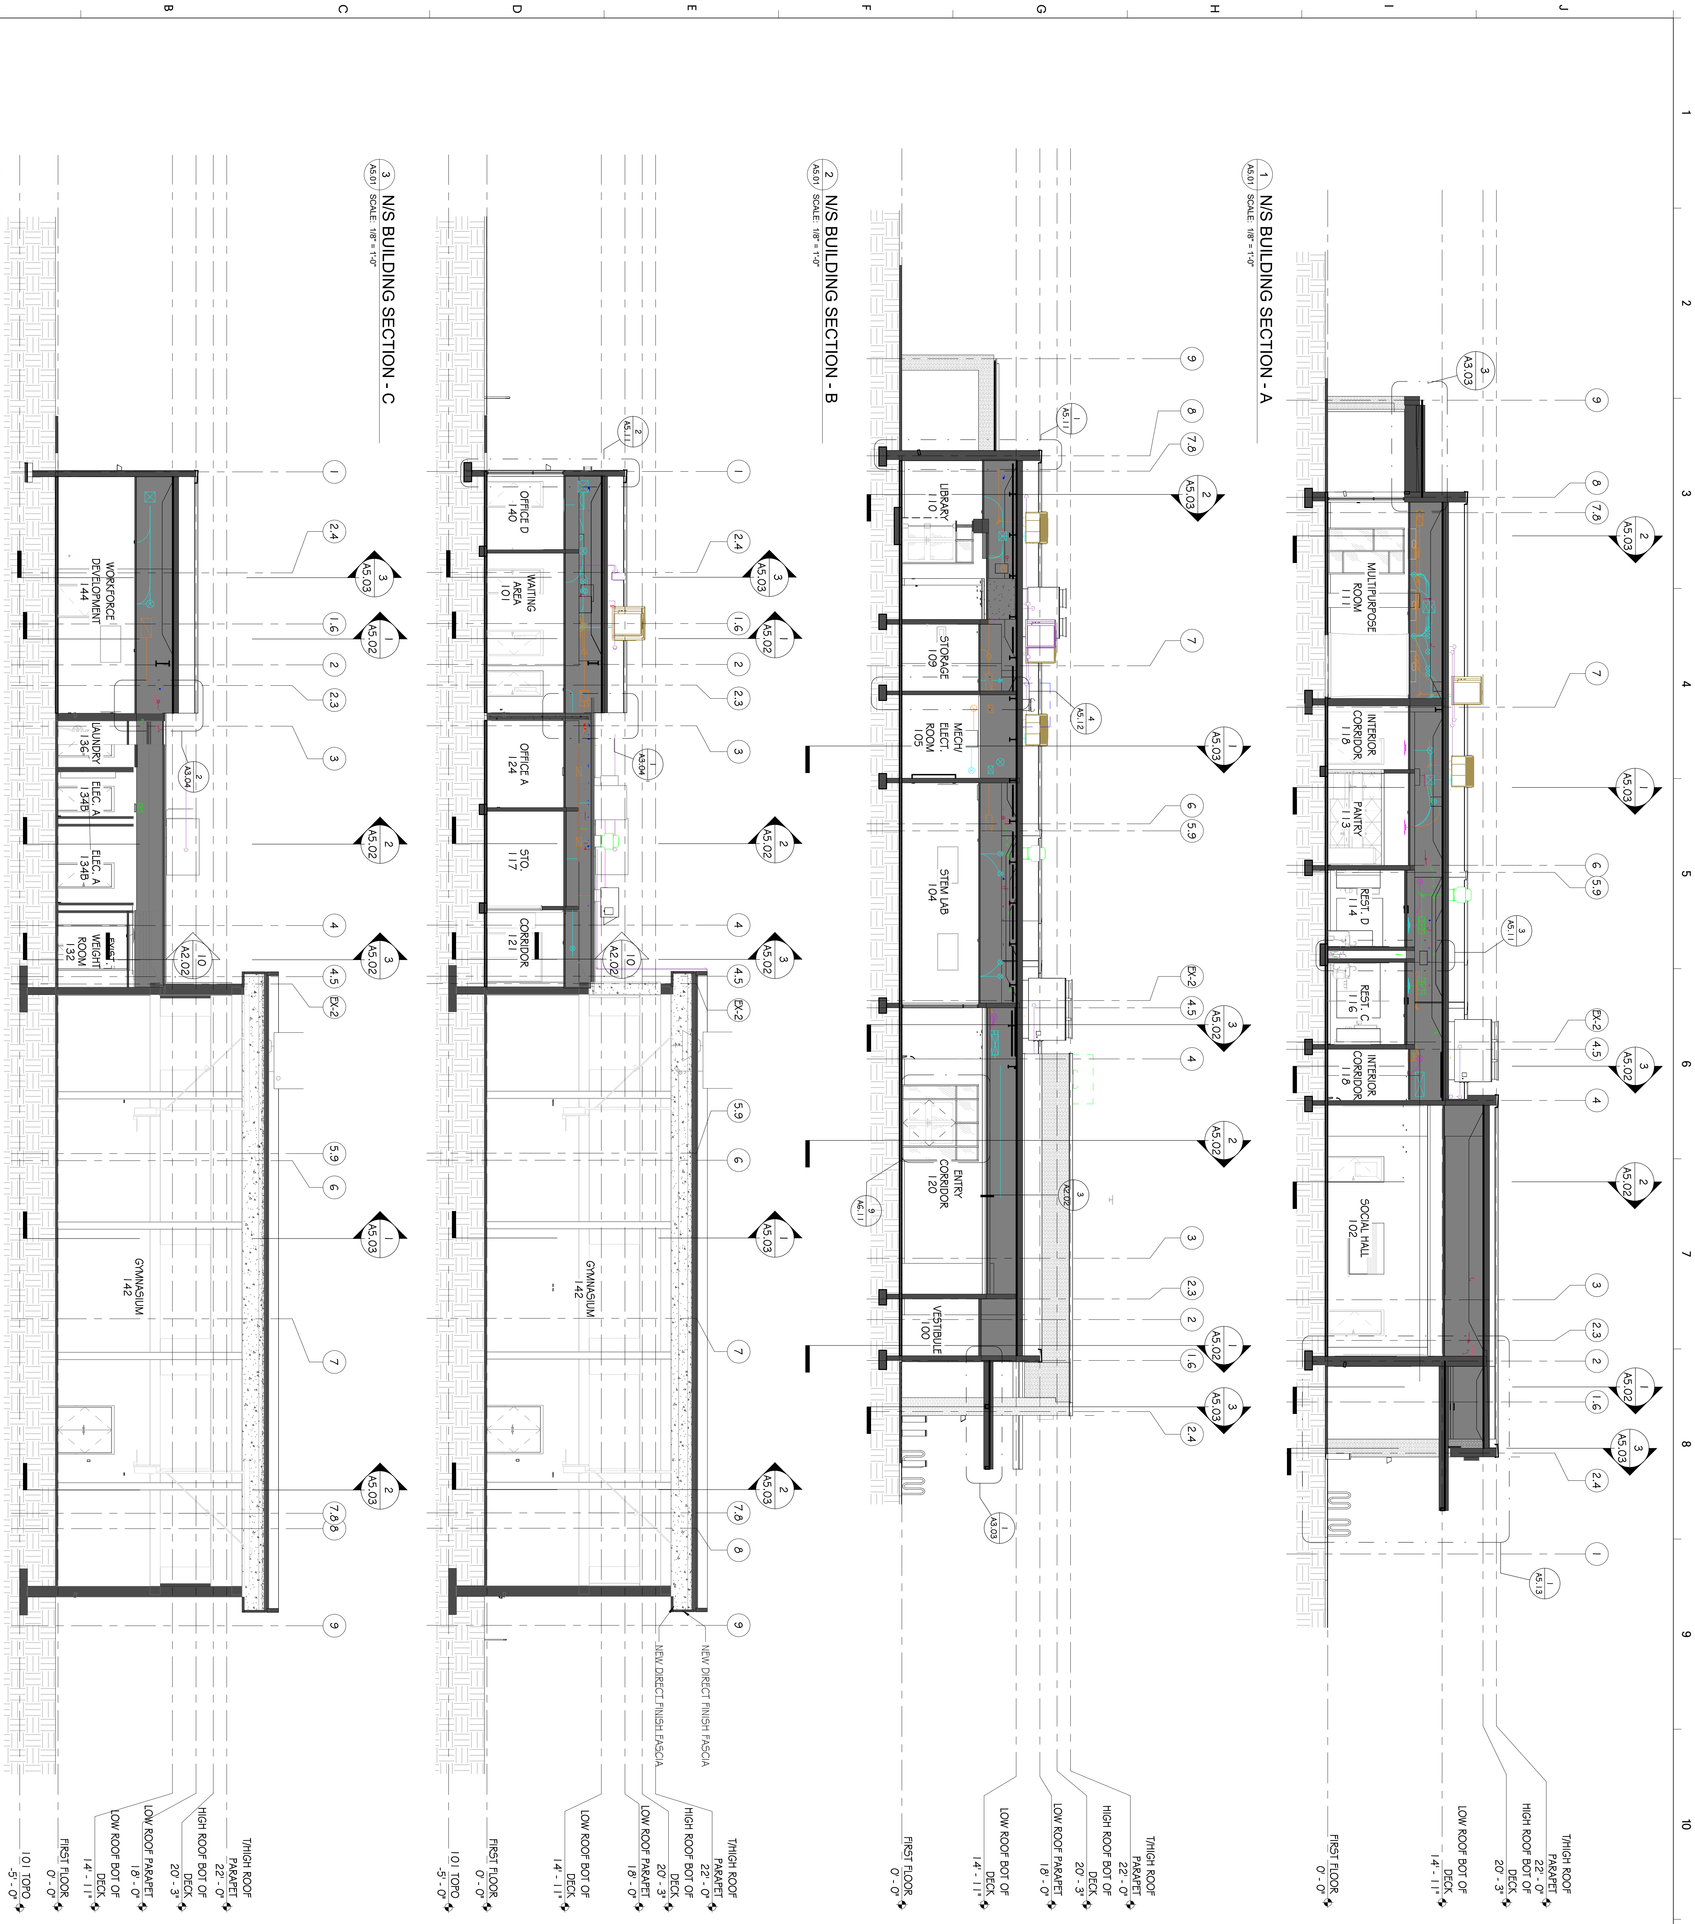


**BUILDING SECTIONS**

# A5.01

STATE OF FLORIDA · GEORGE D. WILLIAMS · AR0009434 · REGISTERED ARCHITECT

George D. Williams
AR 0009434

**FRICKER RESOURCE CENTER RENOVATION PROJECT**

900 N F St, Pensacola, FL 32501-2887

GMC # APEN250016

| ISSUE | DATE |
|---|---|
| PERMIT SET | 12/08/2025 |
| DRAWN BY: | SJ |
| CHECKED BY: | GW |


GOODWYN MILLS CAWOOD, LLC.
720 Bayfront Parkway, Suite 200
Pensacola, FL 32502
T 850.432.0706
GMCNETWORK.COM
Kelly Wieczorek -
Qualifying Agent
FL Architect AR 96359


GMC

5/3/2026 9:21:30 PM TEMPLATE VERSION: 2020.1

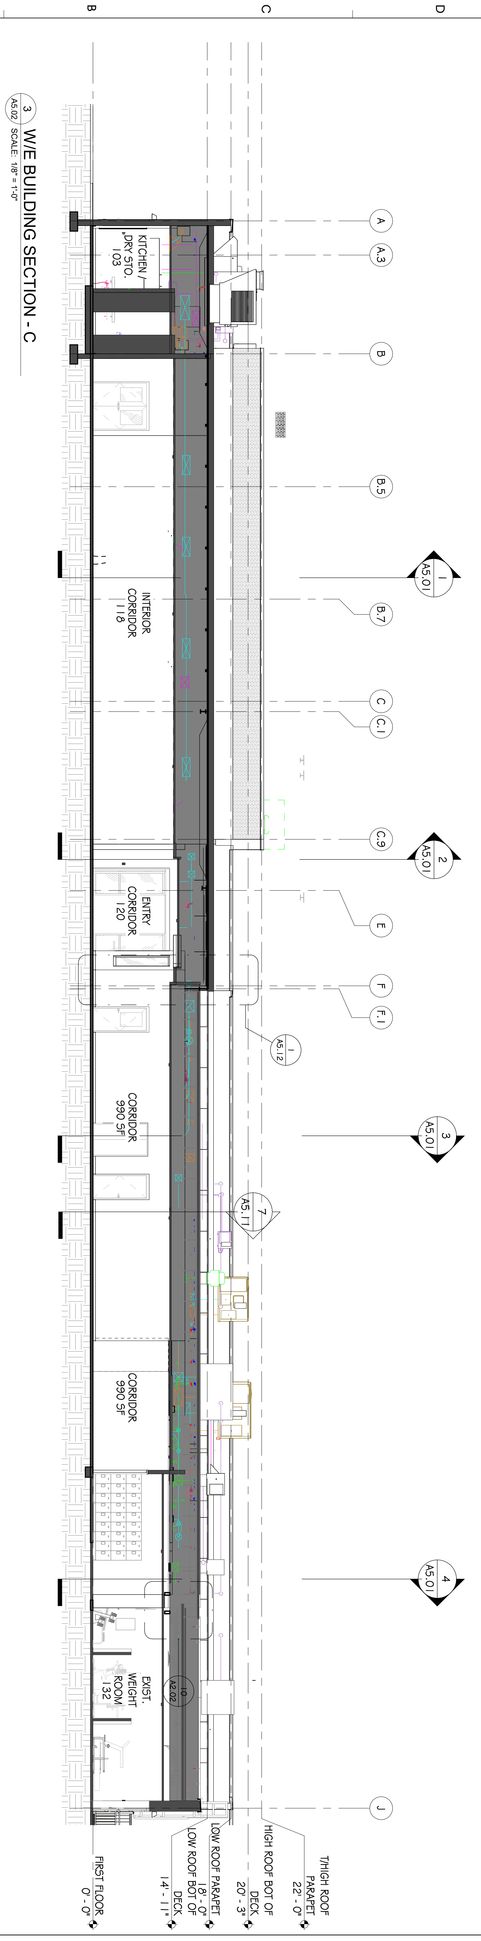


1 A5.02 SCALE: 1/8" = 1'-0"
W/E BUILDING SECTION - C

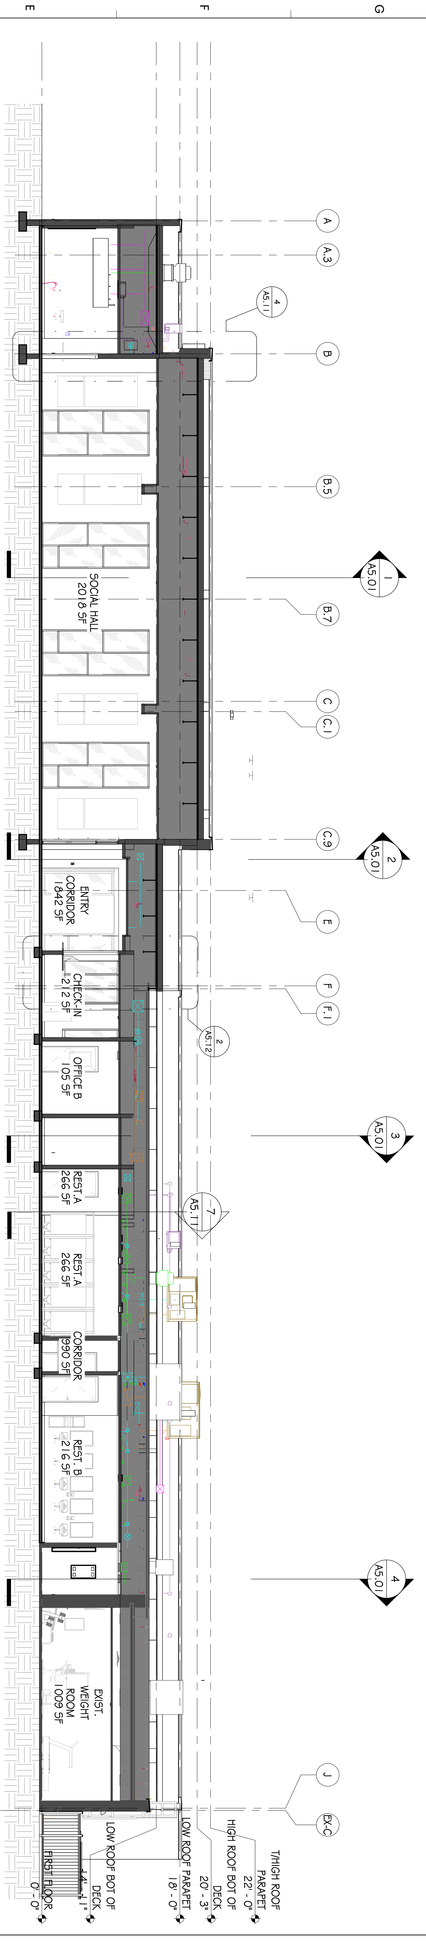


2 A5.02 SCALE: 1/8" = 1'-0"
W/E BUILDING SECTION - B

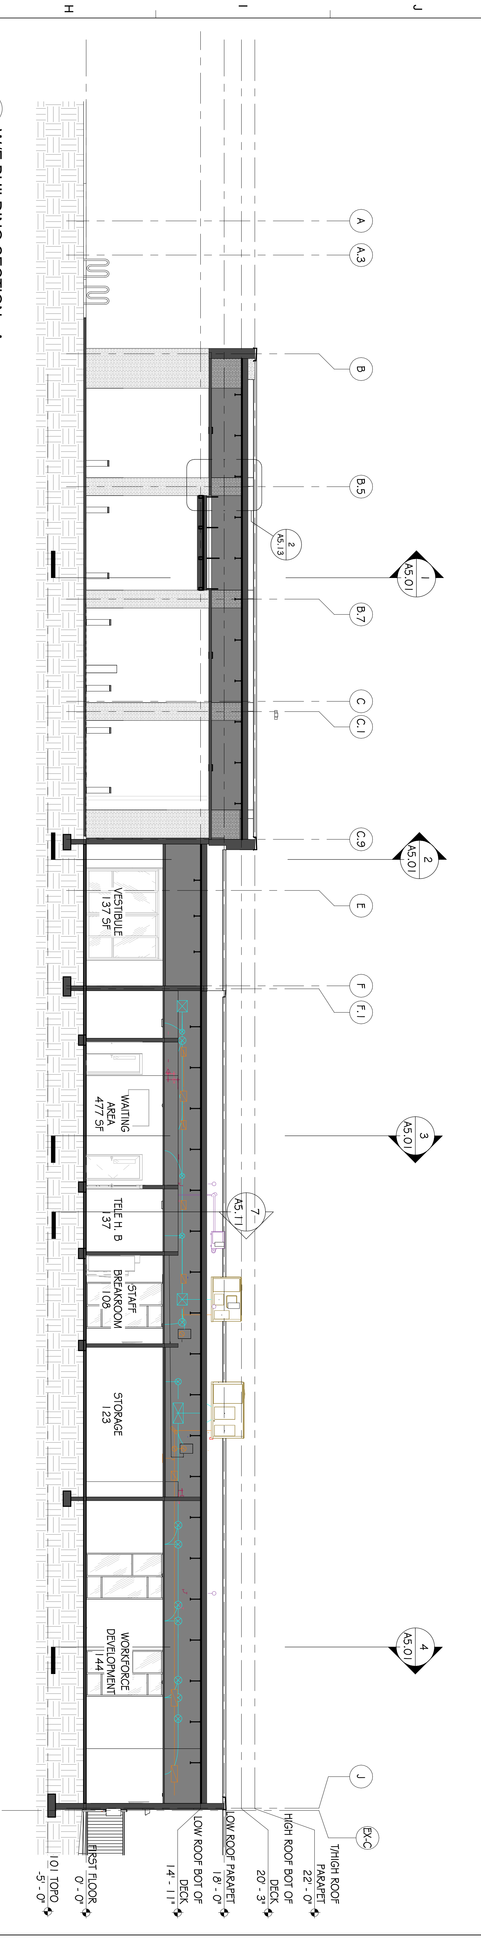


1 A5.02 SCALE: 1/8" = 1'-0"
W/E BUILDING SECTION - A

**BUILDING SECTIONS**

# A5.02

George D. Williams
AR 0009434

**FRICKER RESOURCE CENTER RENOVATION PROJECT**

900 N F St, Pensacola, FL 32501-2887

GMC # APEN250016

| ISSUE | DATE |
|---|---|
| PERMIT SET | 12/08/2025 |
| DRAWN BY: | Author |
| CHECKED BY: | Checker |


GOODWYN MILLS CAWOOD, LLC.
720 Bayfront Parkway, Suite 200
Pensacola, FL 32502
T 850.432.0706
GMCNETWORK.COM
Kelly Wieczorek -
Qualifying Agent
FL Architect AR 96359


GMC

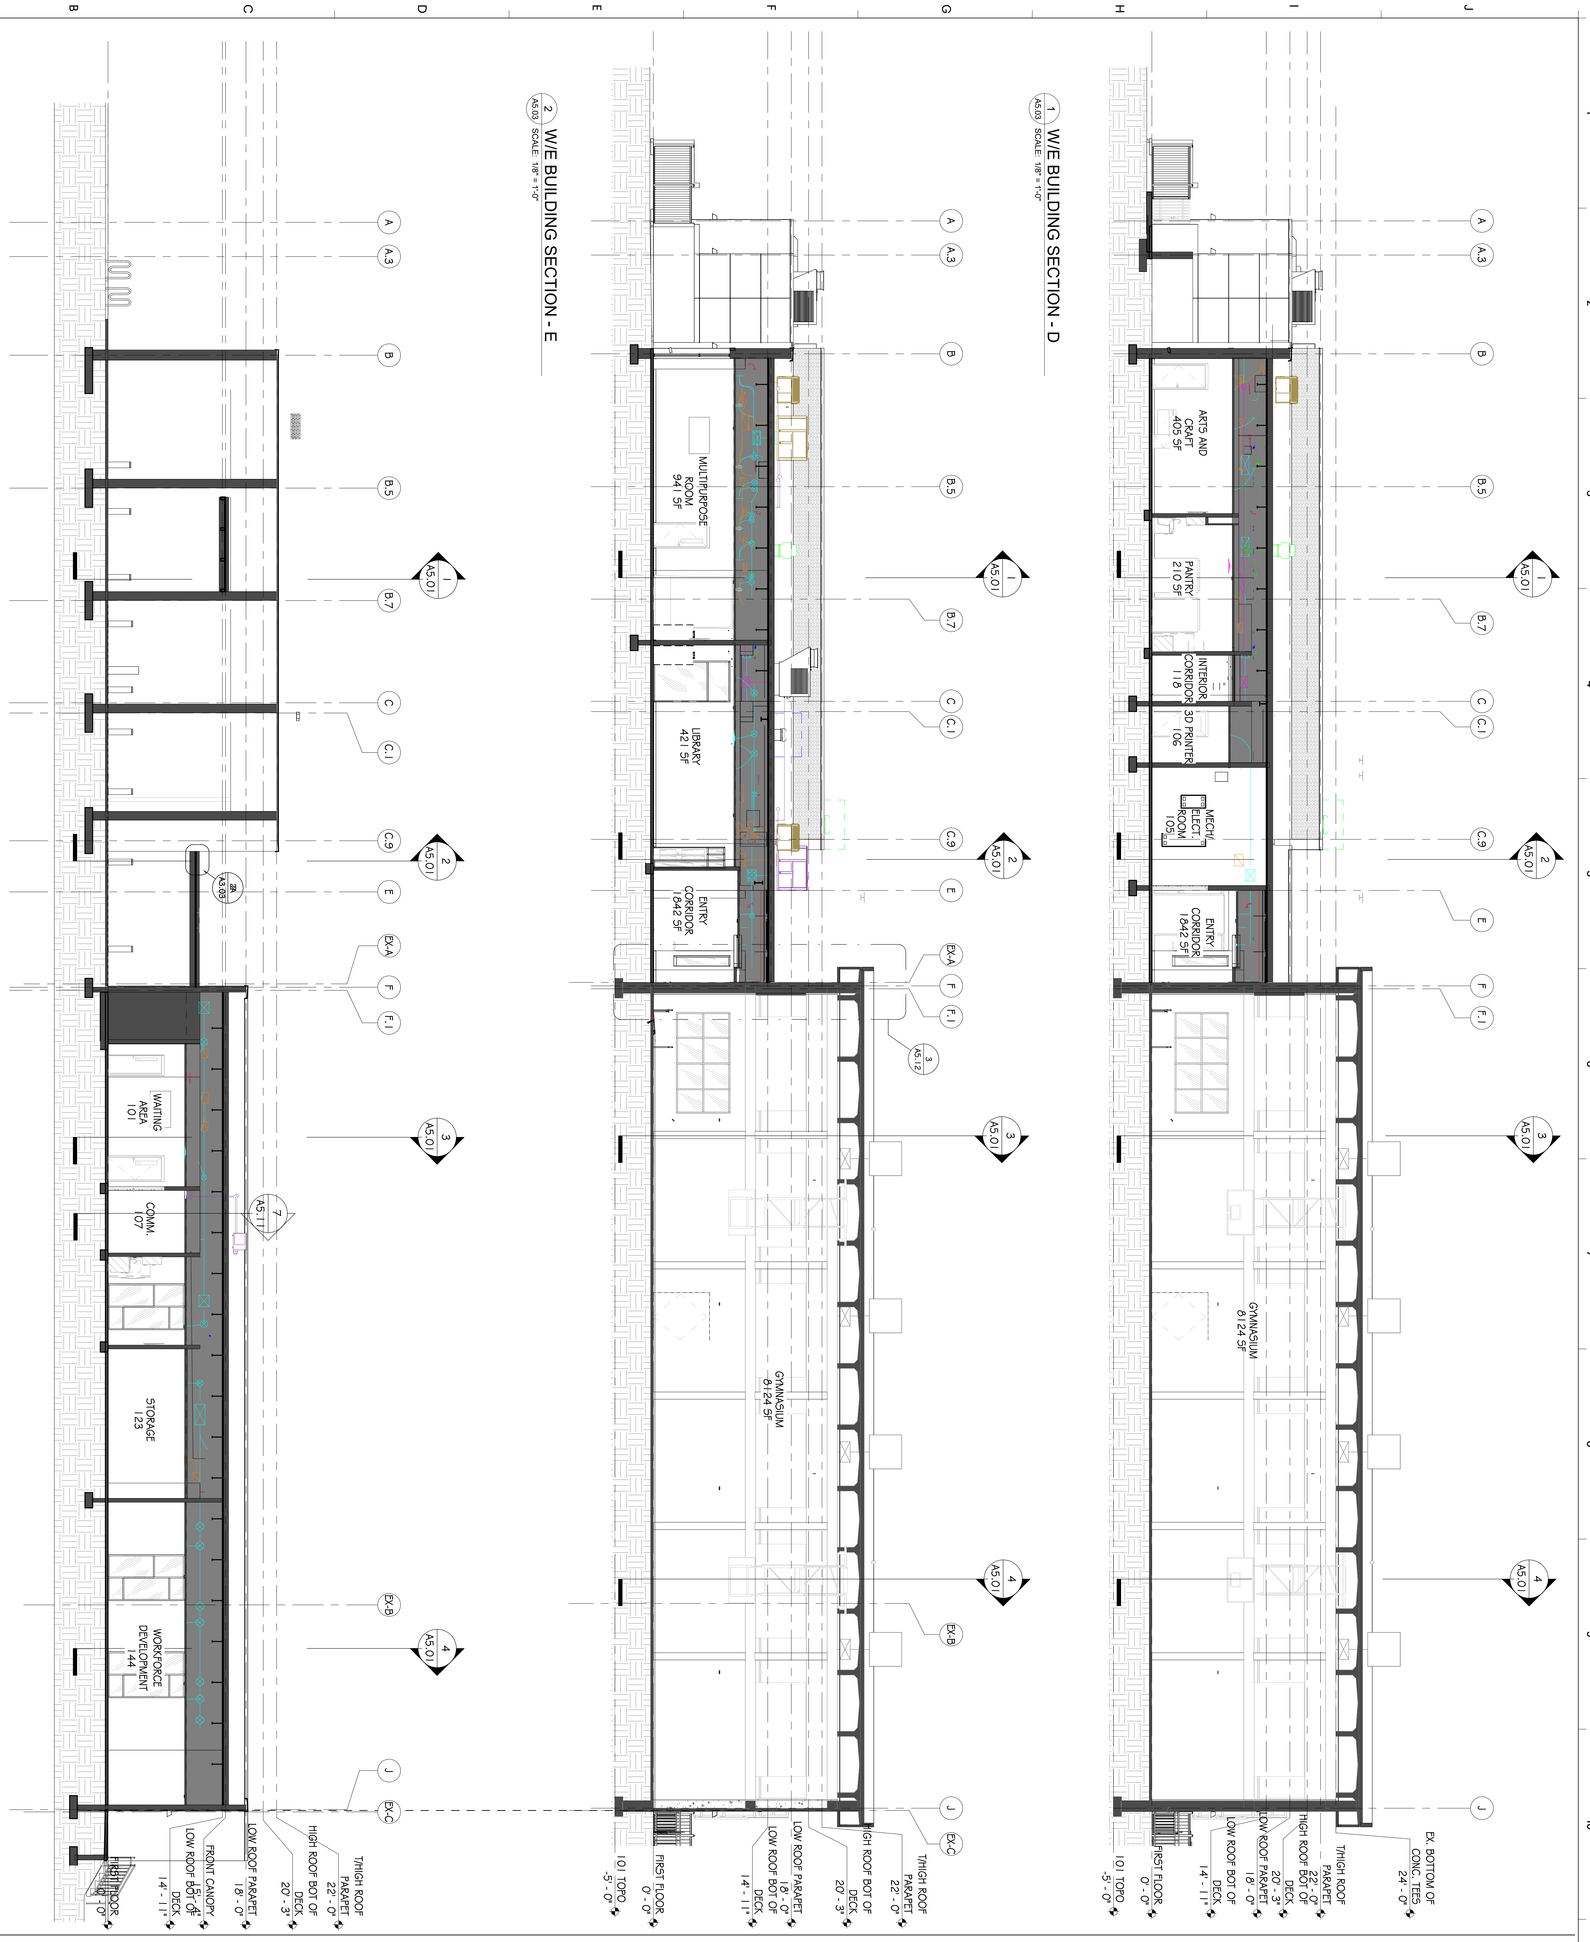


1 A5.03 SCALE: 1/8" = 1'-0" W/E BUILDING SECTION - D

2 A5.03 SCALE: 1/8" = 1'-0" W/E BUILDING SECTION - E

3 A5.03 SCALE: 1/8" = 1'-0" W/E BUILDING SECTION - A1

**BUILDING SECTIONS**

A5.03

STATE OF FLORIDA · GEORGE D. WILLIAMS · AR0009434 · REGISTERED ARCHITECT

George D. Williams
AR 0009434

**FRICKER RESOURCE CENTER RENOVATION PROJECT**

900 N F St, Pensacola, FL 32501-2887

GMC # APEN250016

| ISSUE | DATE |
|---|---|
| PERMIT SET | 12/08/2025 |
| DRAWN BY: | Author |
| CHECKED BY: | Checker |

GOODWYN MILLS CAWOOD, LLC.
720 Bayfront Parkway, Suite 200
Pensacola, FL 32502
T 850.432.0706
GMCNETWORK.COM
Kelly Wieczorek -
Qualifying Agent
FL Architect AR 96359

GMC

NEW PREFINISHED METAL PARAPET CAP; FASTEN PER MANUFACTURER'S RECOMMENDATIONS

TEK SCREW @18" O.C. STAGGERED

(3) LAYERS AT 3/4" PLYWOOD SHEATHING; STAGGER PLYWOOD BUTT JOINTS TYP.

4" NOMINAL BRICK VENEER WITH WEEP HOLES EVERY 32" O.C. W/ END DAMS

SEALANT; 790 DOW BASIS OF DESIGN

TEKS WOOD-TO-METAL SCREWS

STEEL ANGLE; REFER TO STRUCTURAL

LIQUID APPLIED CONTINUOUS WEATHER BARRIER

2" RIGID INSULATION

THERMALLY BROKEN BRICK TIE @ 16" O.C. EACH WAY

NEW RECESSED 3/8" EXPANSION ANCHOR BOLTS @48" O.C. MAX. SPACING

NEW SINGLE PLY MEMBRANE ROOFING SYSTEM WALL FLASHING OVER 1/2" DENSGLASS SHEATHING; EXTEND OVER TOP OF WALL AS SHOWN

T/HIGH ROOF PARAPET 22' - 0"

NEW RIGID ROOF INSULATION, MIN R-30

HIGH ROOF BOT OF DECK 20' - 3"

8" | 1/8" | 4 7/8" | 4 1/2" | 8 3/8" | 7 5/8" | 1'-4"

5 A5.11 TYP. CMU-BRICK WALL COPING
SCALE: 1 1/2" = 1'-0"

TEK SCREW @18" O.C. STAGGERED

NEW PREFINISHED METAL PARAPET CAP; FASTEN PER MANUFACTURER'S RECOMMENDATIONS

NEW RECESSED 3/8" EXPANSION ANCHOR BOLTS @48" O.C. MAX. SPACING

LOW ROOF PARAPET 18' - 0"

8" | 3 3/8" | 4 5/8" | 5 1/8"

SEALANT; 790 DOW BASIS OF DESIGN

EXTERIOR INSULATING FINISH SYSTEM

LIQUID APPLIED CONTINUOUS WEATHER BARRIER

NEW 8" CONCRETE MASONRY WALL; SEE STRUCTURAL.

NOTE: ALL NON-CONCRETE-FILLED MASONRY CELLS SHALL RECEIVE FOAMED-IN-PLACE INSULATION.

6 A5.11 TYP. CMU-EIFS WALL COPING
SCALE: 1 1/2" = 1'-0"

(3) LAYERS AT 3/4" PLYWOOD SHEATHING; STAGGER PLYWOOD BUTT JOINTS TYP.

SEALANT; 790 DOW BASIS OF DESIGN

THERMALLY BROKEN BRICK TIE @16" O.C. EACH WAY

2" RIGID INSULATION

4" NOMINAL BRICK VENEER WITH WEEP HOLES EVERY 32" O.C. W/ END DAMS

HEAD JOINT WEEP @ 32"O.C.

STAINLESS STEEL FLASHING

NEW 5/8" DENSDECK SHEATHING OVER 3 5/8" COLD FORM STUD ANCHOR TO CMU WALL

NEW SINGLE PLY MEMBRANE ROOFING SYSTEM WALL FLASHING OVER 1/2" DENSGLASS SHEATHING; EXTEND OVER TOP OF WALL AS SHOWN

NEW PREFINISHED METAL PARAPET CAP; FASTEN PER MANUFACTURER'S RECOMMENDATIONS

NEW SINGLE PLY MEMBRANE ROOFING SYSTEM WALL FLASHING OVER 1/2" DENSGLASS SHEATHING; EXTEND OVER TOP OF WALL AS SHOWN

T/HIGH ROOF PARAPET 22' - 0"

HIGH ROOF BOT OF DECK 20' - 3"

NEW RIGID ROOF INSULATION, MIN R-30

LIQUID APPLIED CONTINUOUS WEATHER BARRIER

GALVANIZED STEEL LINTEL; SEE STRUCTURAL

NEW 8" CONCRETE MASONRY WALL; SEE STRUCTURAL

NEW ACOUSTICAL CEILING TILE; REFER TO CEILING PLAN

NEW SINGLE PLY MEMBRANE ROOFING SYSTEM OVER 1/2" DENSGLASS SHEATHING OVER RIGID ROOF INSULATION, MIN R-30

LOW ROOF PARAPET 18' - 0"

LOW ROOF BOT OF DECK 14' - 11"

NEW SINGLE PLY MEMBRANE ROOFING SYSTEM WALL FLASHING OVER 1/2" DENSGLASS SHEATHING; EXTEND OVER TOP OF WALL AS SHOWN

NEW RIGID ROOF INSULATION, MIN R-30
NEW METAL DECK SYSTEM; SEE STRUCTURAL

NEW VINYL FACED ACOUSTICAL CEILING TILE; REFER TO CEILING PLAN

PAINTED CMU LINTEL

KITCHEN / DRY STO. 103

SOCIAL HALL 102

NEW 20 MILL VAPOR BARRIER

CONCRETE FOOTING; REFER TO STRUCTURAL

FIRST FLOOR 0' - 0"

102 TOPO -2' - 0"

103 TOPO -3' - 0"

4 A5.11 HIGH LOW ROOF TRANSITION - WALL SECTION
SCALE: 3/4" = 1'-0"

NEW METAL DECK SYSTEM; SEE STRUCTURAL

NEW STEEL JOISTS; SEE STRUCTURAL

PLUMBING PIPE; SEE PLUMBING

MGB-1; REFER TO CEILING PLAN FOR HEIGHTS

LINEAR LIGHT FIXTURE; SEE ELECTRICAL

HWT-1 ON CMU WALL; REFER TO FINISH LEGEND

HFT-1; REFER TO FINISH LEGEND

TB-1; REFER TO FINISH LEGEND

THICKENED SLAB; REFER TO STRUCTURAL

11'-4" TYP. FOR WALLS THAT DON'T EXTEND TO STRUCTURAL DECK.

LOW ROOF BOT OF DECK 14' - 11"

FIRST FLOOR 0' - 0"

105 TOPO -1' - 0"

3 A5.11 PLUMBING WALL - TYP SECTION
SCALE: 3/4" = 1'-0"

SEALANT; 790 DOW BASIS OF DESIGN

EXTERIOR INSULATING FINISH SYSTEM (R=5ci)

LIQUID APPLIED CONTINUOUS WEATHER BARRIER

NEW 8" CONCRETE MASONRY WALL; SEE STRUCTURAL.

NOTE: ALL NON-CONCRETE-FILLED MASONRY CELLS SHALL RECEIVE FOAMED-IN-PLACE INSULATION.

DRIP EDGE METAL FLASHING

NEOGARD PEDAGARD TO EXTEND FROM UNDER CURTAINWALL TO SLOPED SILL EDGE. LIGHT BROOM FINISH AT ALL AREAS WHERE NEOGARD PEDAGARD IS TO BE APPLIED.

GROUT FILL 8" CMU CELLS BELOW GRADE; TYP.

20 MILL VAPOR BARRIER

NEW PREFINISHED METAL PARAPET CAP; FASTEN PER MANUFACTURER'S RECOMMENDATIONS

LOW ROOF PARAPET 18' - 0"

NEW 8" CONCRETE MASONRY WALL; SEE STRUCTURAL

NEW SINGLE PLY MEMBRANE ROOFING SYSTEM WALL FLASHING OVER 1/2" DENSGLASS SHEATHING; EXTEND OVER TOP OF WALL AS SHOWN

LOW ROOF BOT OF DECK 14' - 11"

NEW RIGID ROOF INSULATION, MIN R-30

NEW METAL DECK SYSTEM; SEE STRUCTURAL

NEW STEEL JOIST BEYOND; SEE STRUCTURAL

NEW ACOUSTICAL CEILING TILE; REFER TO CEILING PLAN

NEW STOREFRONT SYSTEM w/IMPACT RESISTANT GLAZING

NEW FLOORING AS SCHEDULE; SEE FINISH PLAN

CONCRETE SLAB; SEE STRUCTURAL

FIRST FLOOR 0' - 0"

TERMITE TREATED COMPACTED FILL

CONCRETE FOOTING; SEE STRUCTURAL

102 TOPO -2' - 0"

103 TOPO -3' - 0"

2 A5.11 EXTERIOR EIFS WALL - TYP SECTION
SCALE: 3/4" = 1'-0"

NEW PREFINISHED METAL PARAPET CAP; FASTEN PER MANUFACTURER'S RECOMMENDATIONS

LOW ROOF PARAPET 18' - 0"

EXTEND NEW MEMBRANE FLASHING OVER TOP OF PARAPET

NEW SINGLE PLY MEMBRANE ROOFING SYSTEM OVER 5/8" DENSEGLASS SHEATHING

LOW ROOF BOT OF DECK 14' - 11"

NEW CANOPY STRUCTURE BEYOND

NEW RIGID ROOF INSULATION, MIN R-30

NEW 4" NOMINAL BRICK VENEER WITH WHEEP HOLES EVERY 32" O.C. W/END DAMS

NEW THERMAL-GRIP BRICK TIE @16" O.C. EACH WAY

2" RIGID INSULATION

MB

NEW ACOUSTICAL CEILING TILE; REFER TO CEILING PLAN

LIQUID APPLIED CONTINUOUS WEATHER BARRIER

BRICK HEADER COURSE

NEW 8" CMU WALL; SEE STRUCTURAL FOR FILLED CELL LOCATIONS

TERMINATION BAR

MORTAR NET

FLEXIBLE FLASHING; BASIS OF DESIGN AQUA FLASH

BASE AS SCHEDULED; REFER TO FINISH PLAN

1/2" PREFORMED JOINT FILLER

FLOORING AS SCHEDULED; REFER TO FINISH PLAN

STAINLESS STEEL FLASHING

20 MILL VAPOR BARRIER

FIRST FLOOR 0' - 0"

EXTERIOR CONCRETE PAD; REFER TO CIVIL

GROUT FILL ALL CELLS BELOW GRADE; TYP.

TERMITE TREATED COMPACTED FILL

102 TOPO -2' - 0"

PROVIDE PRE-MOLDED JOINT FILLER FULL DEPTH

103 TOPO -3' - 0"

CONCRETE FOOTING; SEE STRUCTURAL

1 A5.11 EXTERIOR MASONRY WALL - TYP SECTION
SCALE: 3/4" = 1'-0"

NEW RIGID ROOF INSULATION, MIN R-30

NEW METAL DECK; REFER TO STRUCTURAL

NEW JOISTS; REFER TO STRUCTURAL

FIRST FLOOR CEILING 13' - 0"

EXTERIOR INSULATING FINISH SYSTEM (R=13.5ci)

EXIST. CEILING 9' - 10"

LIQUID APPLIED CONTINUOUS WEATHER BARRIER

NEW 8" CONCRETE MASONRY WALL; SEE STRUCTURAL.

NOTE: ALL NON-CONCRETE-FILLED MASONRY CELLS SHALL RECEIVE FOAMED-IN-PLACE INSULATION.

FLASHING

CLEARANCE BETWEEN STOTHERM CI TERMINATION AND FINISHED GRADE.

6"

PROTECTIVE COATING PER MANUFACTURER

NEW 20 MILL VAPOR BARRIER

NEW TERMITE TREATED COMPACTED FILL

CONCRETE FOOTING; REFER TO STRUCTURAL

LOW ROOF BOT OF DECK 14' - 11"

FIRST FLOOR 0' - 0"

102 TOPO -2' - 0"

103 TOPO -3' - 0"

7 A5.11 TYP. EIFS WALL SECTION DETAIL
SCALE: 3/4" = 1'-0"


GOODWYN MILLS CAWOOD, LLC.
720 Bayfront Parkway, Suite 200
Pensacola, FL 32502
T 850.432.0706
GMCNETWORK.COM
Kelly Wieczorek - Qualifying Agent
FL Architect AR 96359


| ISSUE | DATE |
|---|---|
| PERMIT SET | 12/08/2025 |

DRAWN BY: SJ
CHECKED BY: GW

**FRICKER RESOURCE CENTER RENOVATION PROJECT**

900 N F St. Pensacola, FL 32501-2887

GMC # APEN250016

STATE OF FLORIDA · GEORGE D. WILLIAMS · AR0009434 · REGISTERED ARCHITECT

George D. Williams
AR 0009434

**WALL SECTIONS**

**A5.11**

TEMPLATE VERSION: 2020.1

5/3/2026 9:21:41 PM

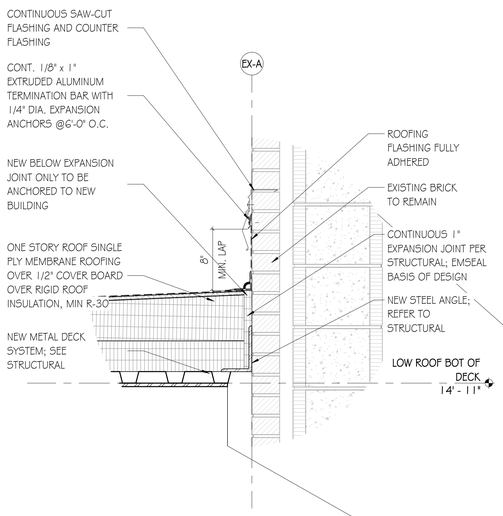


5 A5.12 EXPANSION JOINT DETAIL - ROOF LINE
SCALE: 1 1/2" = 1'-0"

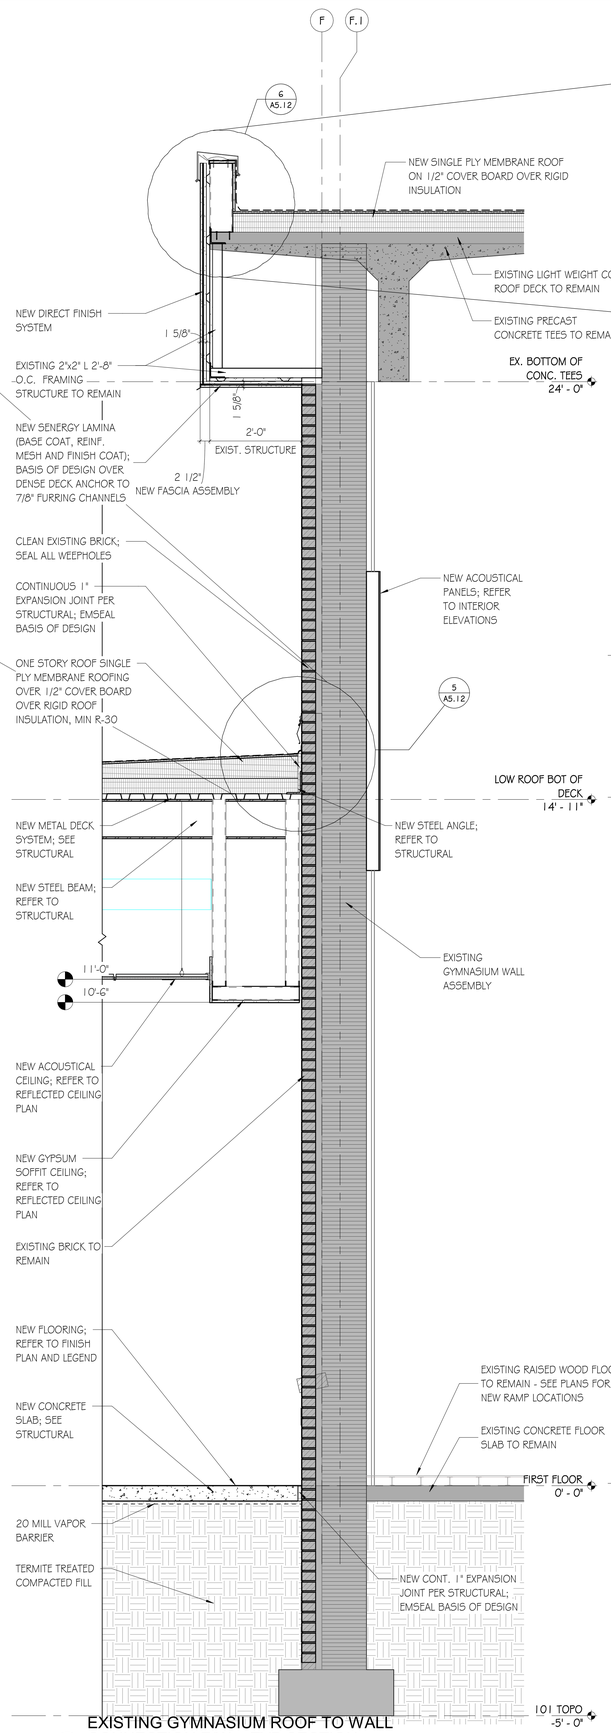


3 A5.12 EXISTING GYMNASIUM ROOF TO WALL CONNECTION E/W - TYP SECTION
SCALE: 3/4" = 1'-0"

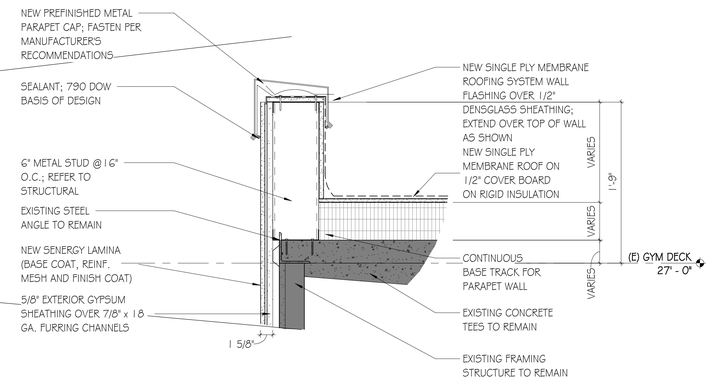


6 A5.12 GYMNASIUM ROOF PARAPET DETAIL
SCALE: 1 1/2" = 1'-0"

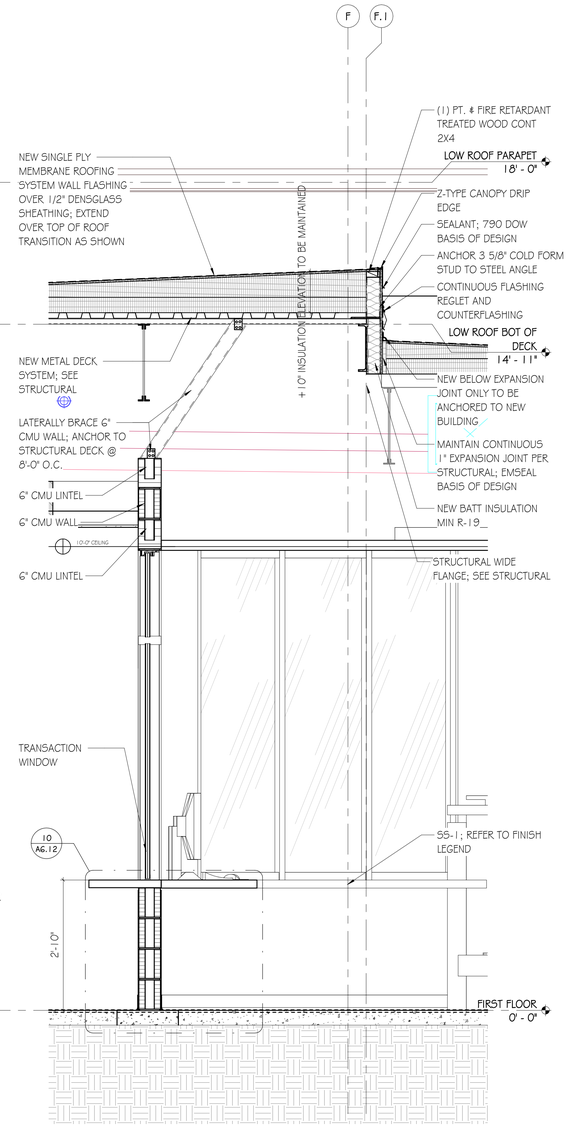


2 A5.12 NEW ROOF TO EXIST. ROOF TRANSITION DETAIL B
SCALE: 3/4" = 1'-0"

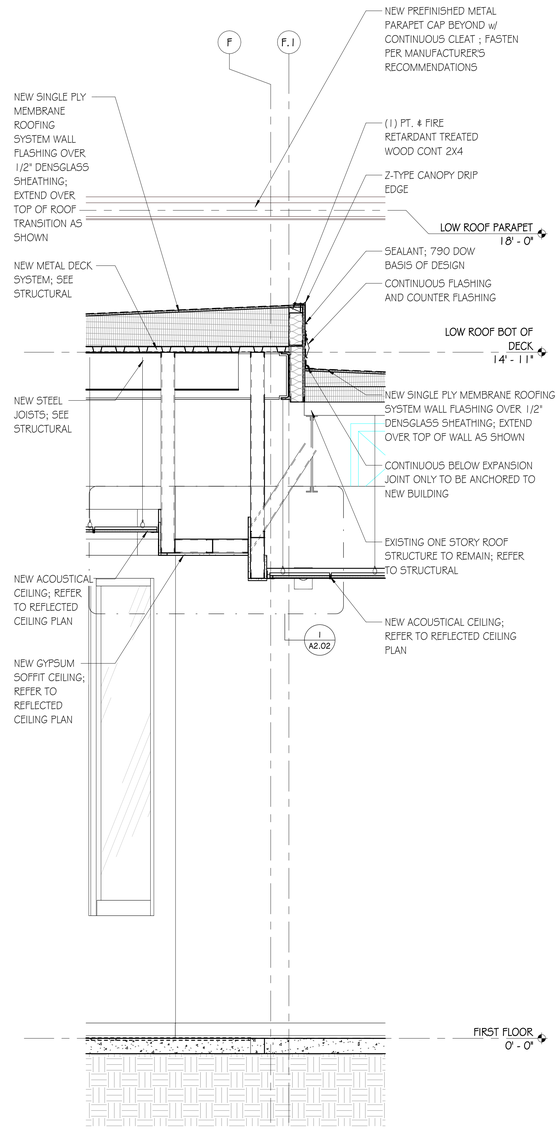


1 A5.12 NEW ROOF TO EXIST. ROOF TRANSITION DETAIL A
SCALE: 3/4" = 1'-0"

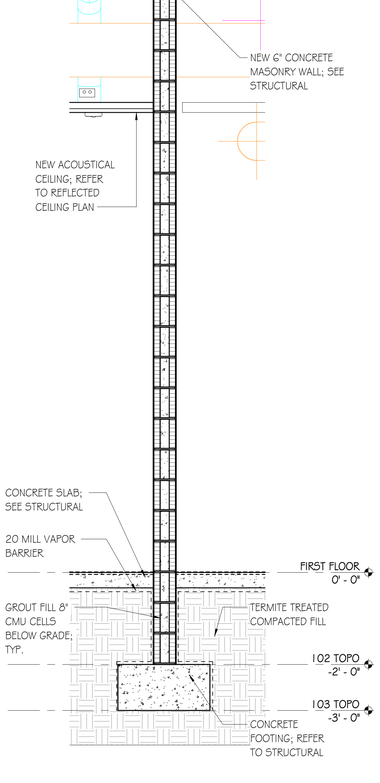


4 A5.12 WALL SECTION DETAIL AT SOCIAL HALL
SCALE: 3/4" = 1'-0"

GOODWYN MILLS CAWOOD, LLC.
720 Bayfront Parkway, Suite 200
Pensacola, FL 32502
T 850.432.0706
GMCNETWORK.COM
Kelly Wieczorek - Qualifying Agent
FL Architect AR 96359

| ISSUE | DATE |
|---|---|
| PERMIT SET | 12/08/2025 |

DRAWN BY: SJ
CHECKED BY: GW

FRICKER RESOURCE CENTER
RENOVATION PROJECT

900 N F St, Pensacola, FL 32501-2887

GMC # APEN250016

STATE OF FLORIDA · GEORGE D. WILLIAMS · AR0008434 · REGISTERED ARCHITECT

George D. Williams
AR 0008434

WALL SECTIONS

A5.12

TEMPLATE VERSION: 2020.1
5/3/2026 9:21:46 PM

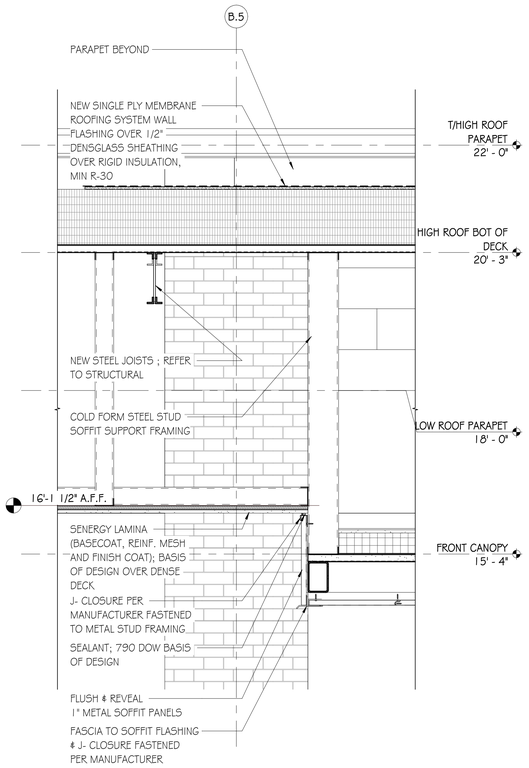


## DROP OFF CANOPY ENTRY - DETAIL E/W

2 / A5.13 SCALE: 1" = 1'-0"

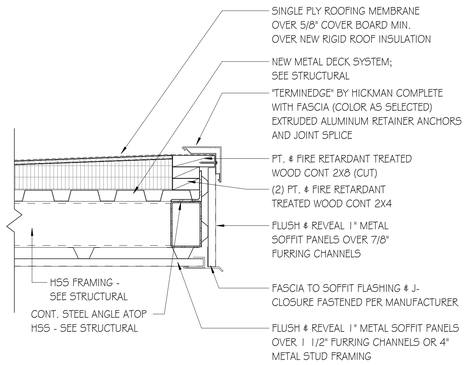


## CANOPY ROOF EDGE - METAL PANEL

3 / A5.13 SCALE: 1 1/2" = 1'-0"

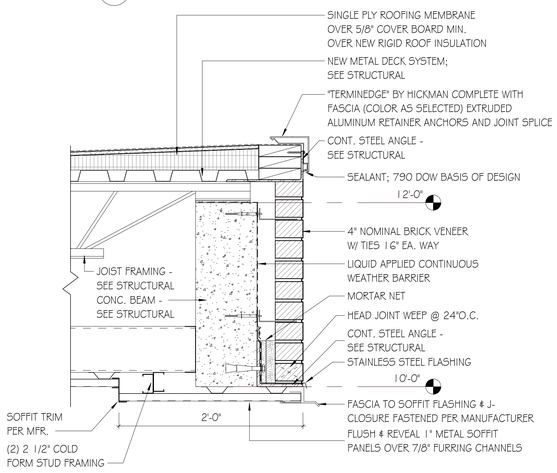


## CANOPY ROOF EDGE - BRICK

4 / A5.13 SCALE: 1 1/2" = 1'-0"

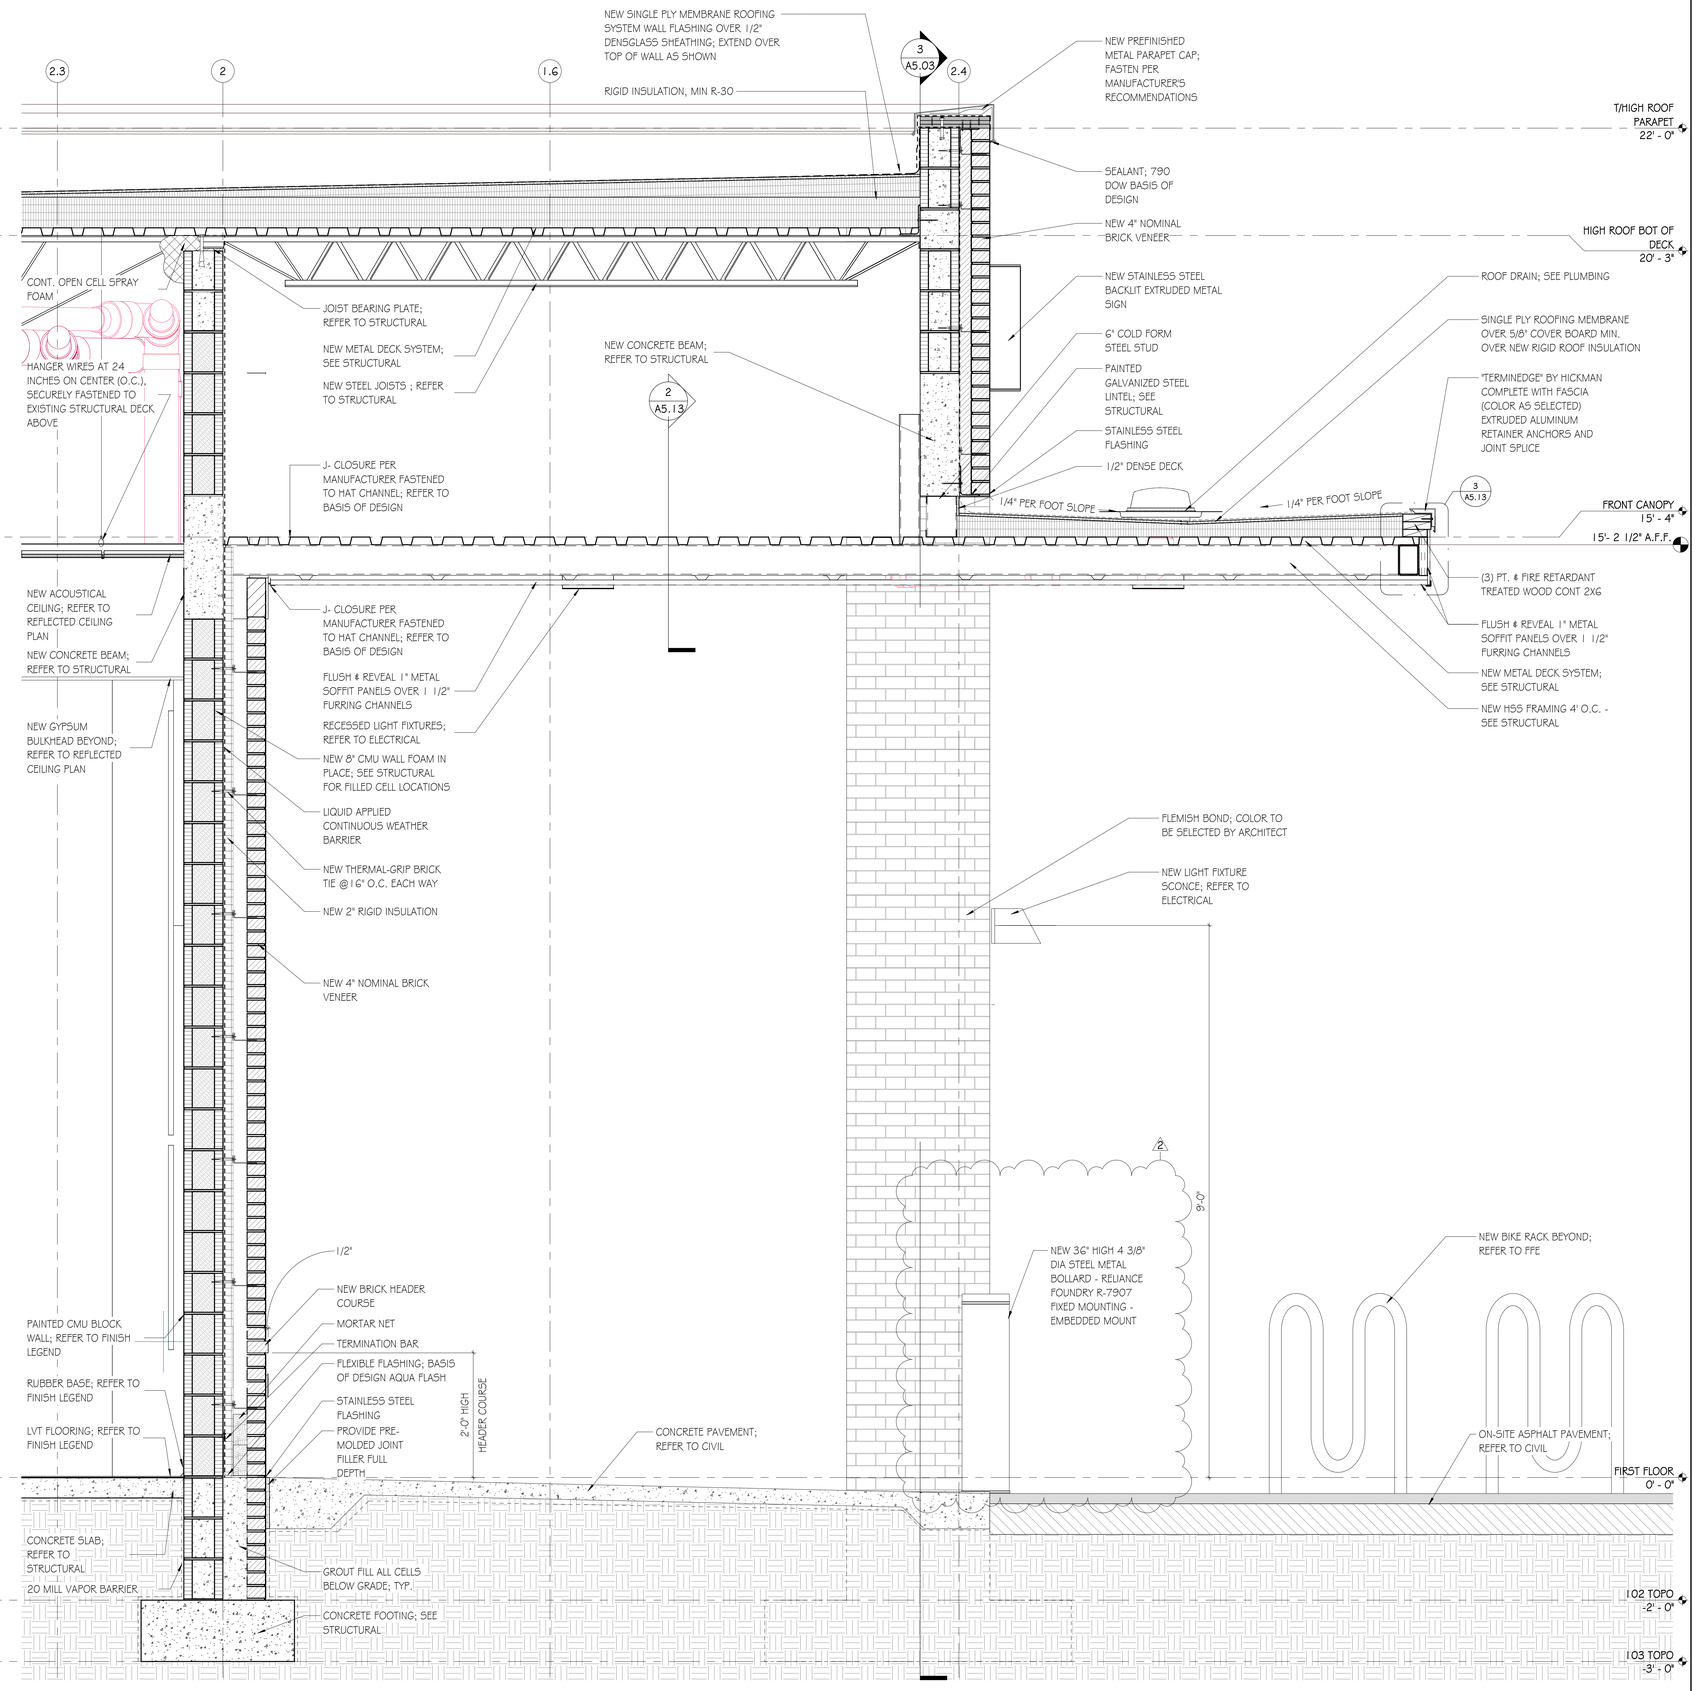


## DROP OFF CANOPY ENTRY - DETAIL (CANOPY 4)

1 / A5.13 SCALE: 1" = 1'-0"

TEMPLATE VERSION: 2020.1

5/3/2026 9:21:49 PM

GMC

GOODWYN MILLS CAWOOD, LLC.
720 Bayfront Parkway, Suite 200
Pensacola, FL 32502
T 850.432.0706
GMCNETWORK.COM
Kelly Wieczorek - Qualifying Agent
FL Architect AR 96359

| ISSUE | DATE |
|---|---|
| PERMIT SET | 12/08/2025 |
| 2 Revision 2 | 05/01/2026 |

DRAWN BY: SJ
CHECKED BY: GW

**FRICKER RESOURCE CENTER RENOVATION PROJECT**

900 N F St, Pensacola, FL 32501-2887

GMC # APEN250016

STATE OF FLORIDA · GEORGE D. WILLIAMS · AR0008434 · REGISTERED ARCHITECT

George D. Williams
AR 0008434

**WALL & CANOPY ENTRY SECTIONS**

# A5.13

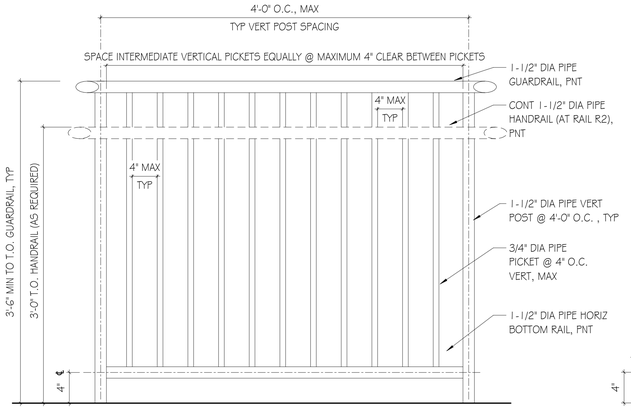


## 2 TYPICAL GUARDRAIL ELEVATION
A5.41 SCALE: 1 1/2" = 1'-0"

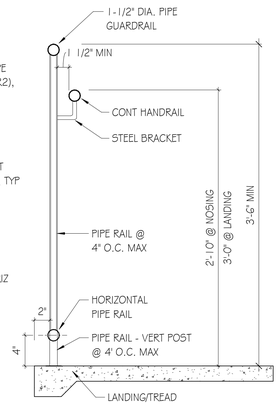


## 1 TYPICAL RAIL MOUNT - STRINGER
A5.41 SCALE: 1 1/2" = 1'-0"

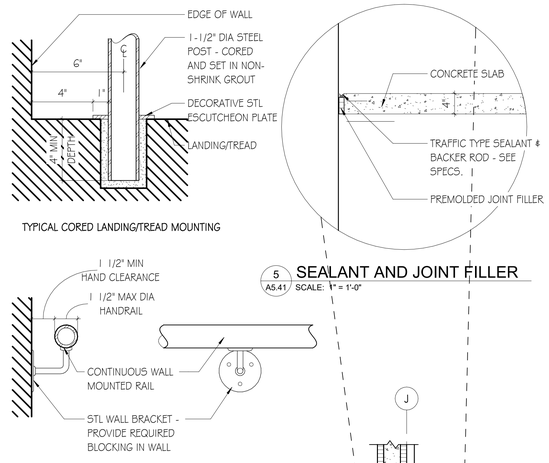


## 5 SEALANT AND JOINT FILLER
A5.41 SCALE: 1" = 1'-0"

## RAILING ABBREVIATIONS

| | | |
|---|---|---|
| WM | - | WALL MOUNTED |
| FMW | - | FLOOR MOUNTED/WELDED TO EMBED |
| FMC | - | FLOOR (TREAD/LANDING) MOUNTED/CORED |
| PF | - | PREFINISHED |
| PNT | - | PAINTED FINISH |
| STL | - | STEEL |
| HR-1 | - | HANDRAIL |
| GR | - | GUARDRAIL |
| ALUM | - | ALUMINUM |

## RAILING GENERAL NOTES

R.01. **CODE COMPLIANCE:** SEE GENERAL NOTES DIVISION 1 GENERAL REQUIREMENTS ITEM 1.09 FOR CODE COMPLIANCE.

R.02. **MULTI-TRADE COORDINATION:** SEE GENERAL NOTES DIVISION 1 GENERAL REQUIREMENTS ITEM 1.02 FOR MULTI-TRADE COORDINATION.

R.03. **HANDRAIL DIMENSIONS:** DIMENSIONS FOR HAND RAILINGS AS INDICATED IN CONTRACT DOCUMENTS. WIDTH BETWEEN HANDRAILS AT STAIRS AS INDICATED IN CONTRACT DOCUMENTS BUT SHALL NOT BE LESS THAN 44 INCHES CLEAR.

HEIGHT OF HANDRAILS ABOVE STAIR TREAD NOSING OR FINISH SURFACES OF RAMPS AS INDICATED IN CONTRACT DOCUMENTS BUT SHALL BE UNIFORM AND NOT LESS THAN 24 INCHES AND NOT MORE THAN 38 INCHES. DIAMETER OF HANDRAILS AS INDICATED IN CONTRACT DOCUMENTS BUT SHALL NOT HAVE AN OUTSIDE DIAMETER OF LESS THAN 1-1/4 INCHES AND NOT GREATER THAN 2 INCHES.

THE EXTENSIONS OF HANDRAILS SHALL BE IN THE SAME DIRECTION OF THE STAIR FLIGHT AS STAIRWAYS AND RAMP RUNS AT RAMPS. CLEAR SPACE BETWEEN HANDRAIL AND WALL OR OTHER SURFACE AS INDICATED IN CONTRACT DOCUMENTS BUT SHALL BE A MINIMUM OF 1-1/2 INCHES.

R.04. **GUARDRAIL DIMENSIONS:** DIMENSIONS FOR GUARDRAILS AS INDICATED IN CONTRACT DOCUMENTS. HEIGHT OF GUARDRAILS ABOVE ADJACENT WALKING SURFACES, , OR THE LINE CONNECTING THE LEADING EDGE OF TREADS AS INDICATED IN CONTRACT DOCUMENTS BUT SHALL NOT BE LESS THAN 42 INCHES. OPENINGS IN GUARDRAILS AS INDICATED IN CONTRACT DOCUMENTS BUT SHALL NOT ALLOW THE PASSAGE OF A SPHERE 4 INCHES IN DIAMETER FROM THE WALKING SURFACE TO THE REQUIRED GUARD HEIGHT. FROM A HEIGHT OF 36 INCHES TO 42 INCHES GUARDS SHALL NOT HAVE OPENINGS WHICH ALLOW PASSAGE OF A SPHERE 4-3/8 INCHES IN DIAMETER. THE TRIANGULAR OPENINGS AT THE OPEN SIDES OF A STAIR FORMED BY THE RISER, TREAD, AND BOTTOM RAIL SHALL NOT ALLOW PASSAGE OF A SPHERE 6 INCHES IN DIAMETER.

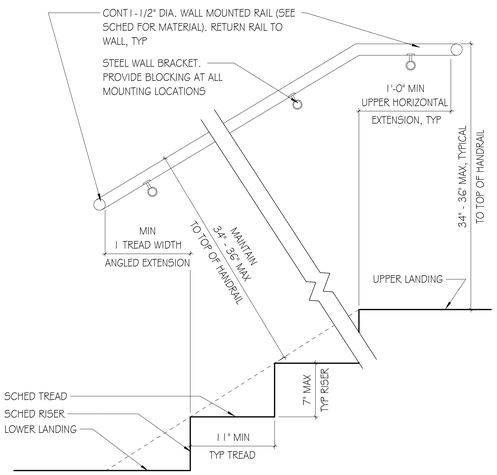


## 4 TYPICAL WALL MOUNTED HANDRAIL - SLOPED EXTENSION
A5.41 SCALE: 1 1/2" = 1'-0"

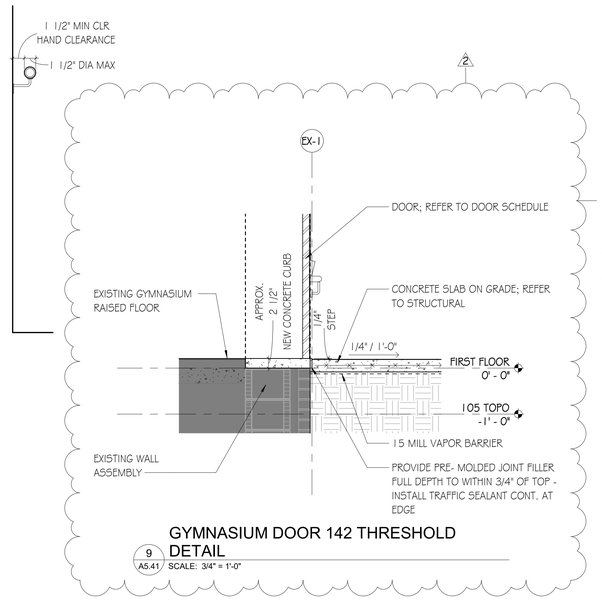


## 9 GYMNASIUM DOOR 142 THRESHOLD DETAIL
A5.41 SCALE: 3/4" = 1'-0"

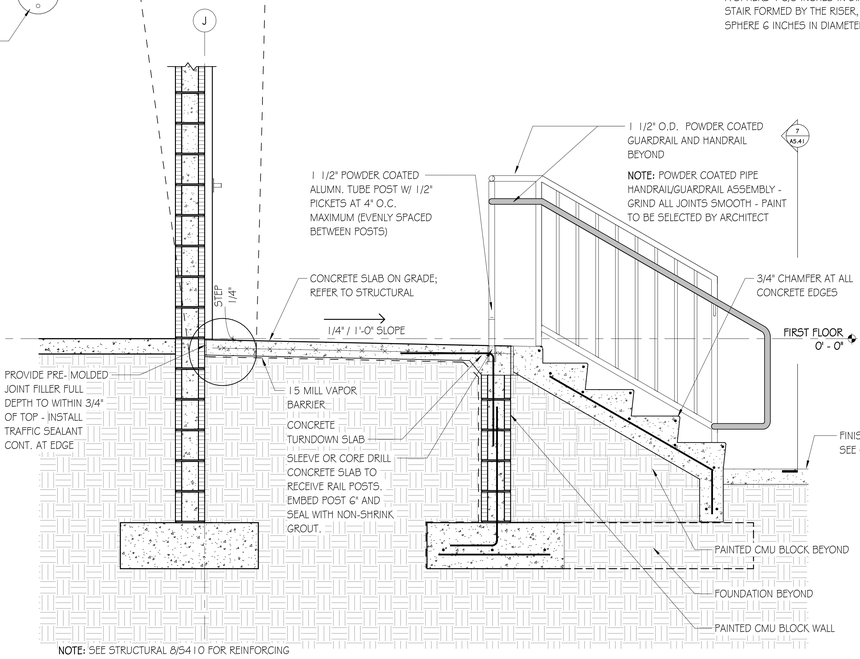


## 3 CONCRETE LANDING AND STEPS - DETAIL
A5.41 SCALE: 3/4" = 1'-0"

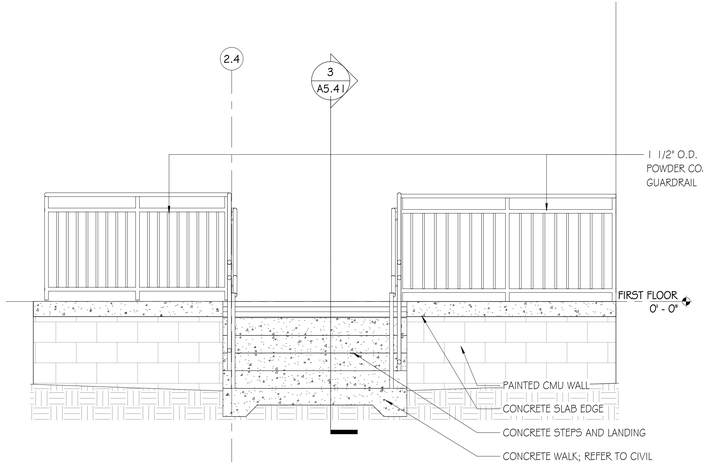


## 7 EXTERIOR RAMP & STAIR - DETAIL1
A5.41 SCALE: 1/2" = 1'-0"

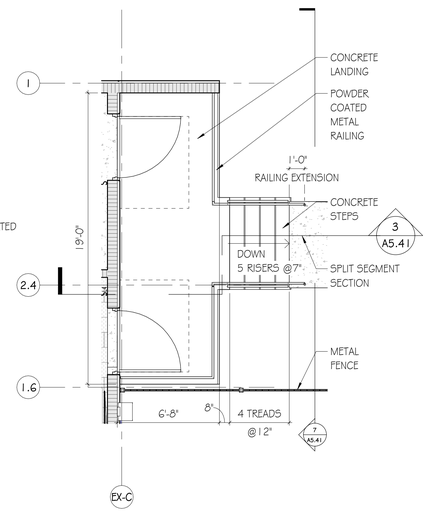


## 6 EXTERIOR RAMP/STEP - ENLARGED PLAN
A5.41 SCALE: 1/4" = 1'-0"

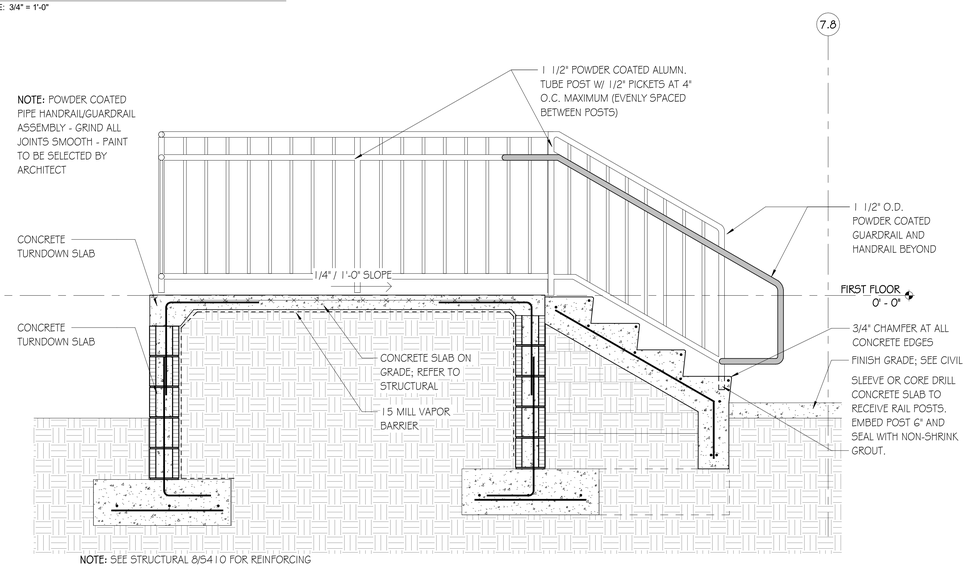


## 8 CONCRETE LANDING AND STEP - DETAIL 2
A5.41 SCALE: 3/4" = 1'-0"

GOODWYN MILLS CAWOOD, LLC.
720 Bayfront Parkway, Suite 200
Pensacola, FL 32502
T 850.432.0706
GMCNETWORK.COM
Kelly Wieczorek - Qualifying Agent
FL Architect AR 96359

| ISSUE | DATE |
|---|---|
| PERMIT SET | 12/08/2025 |
| 2 Revision 2 | 05/01/2026 |

DRAWN BY: SJ
CHECKED BY: GW

**FRICKER RESOURCE CENTER RENOVATION PROJECT**
900 N F St, Pensacola, FL 32501-2887
GMC # APEN250016

STATE OF FLORIDA · GEORGE D. WILLIAMS · AR0008434 · REGISTERED ARCHITECT
George D. Williams
AR 0008434

**EXTERIOR STEPS AND RAILING DETAILS**

# A5.41

TEMPLATE VERSION: 2020.1
5/3/2026 9:21:53 PM

# MECH - ELECT. YARD DETAILS

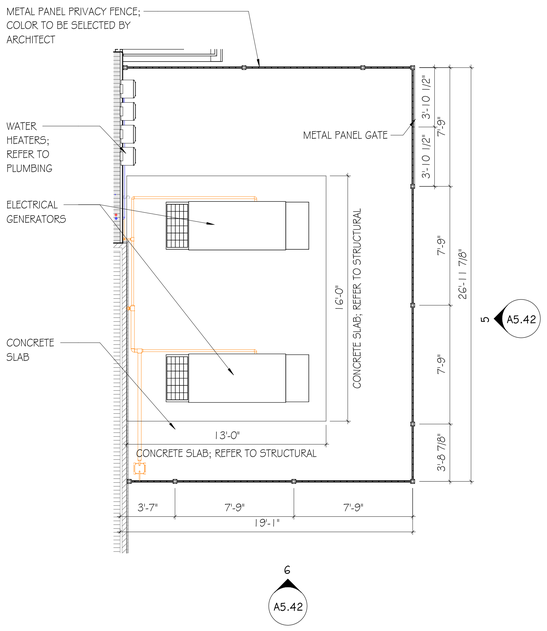


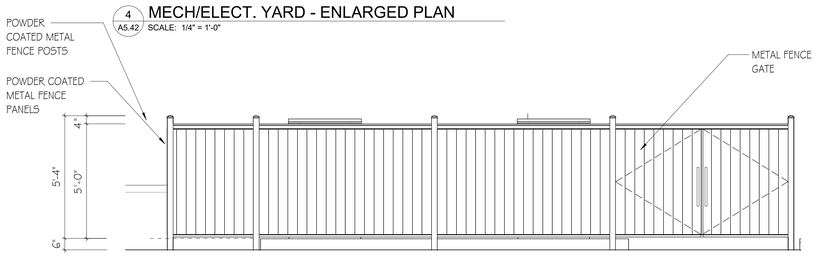


4 A5.42 MECH/ELECT. YARD - ENLARGED PLAN
SCALE: 1/4" = 1'-0"

5 A5.42 MECH/ ELECT. YARD - FENCE A
SCALE: 3/8" = 1'-0"

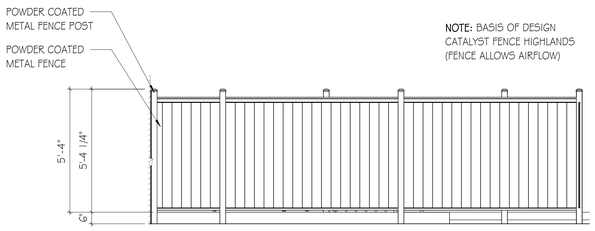


6 A5.42 MECH/ ELECT. YARD - FENCE B (OPPOSITE END SIMILAR)
SCALE: 3/8" = 1'-0"

# DUMPSTER ENCLOSURE DETAILS

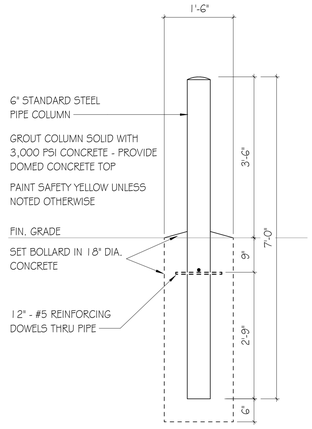


3 A5.42 BOLLARD DETAIL
SCALE: 3/4" = 1'-0"

TYPICAL REINFORCING

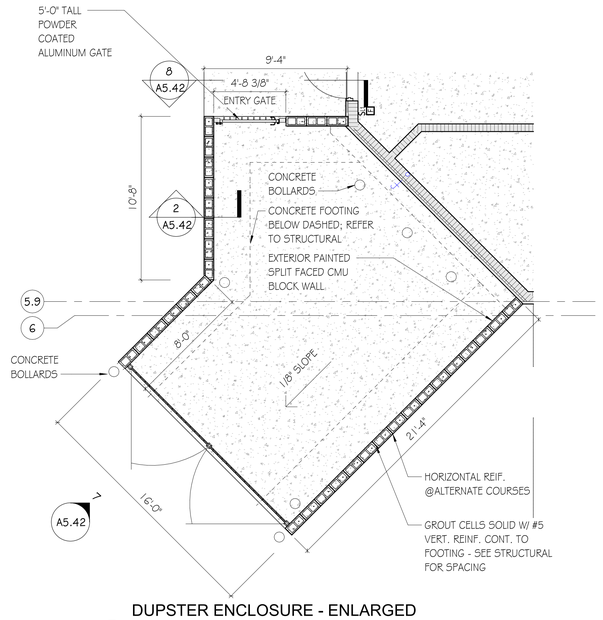


1 A5.42 DUPSTER ENCLOSURE - ENLARGED PLAN
SCALE: 1/4" = 1'-0"

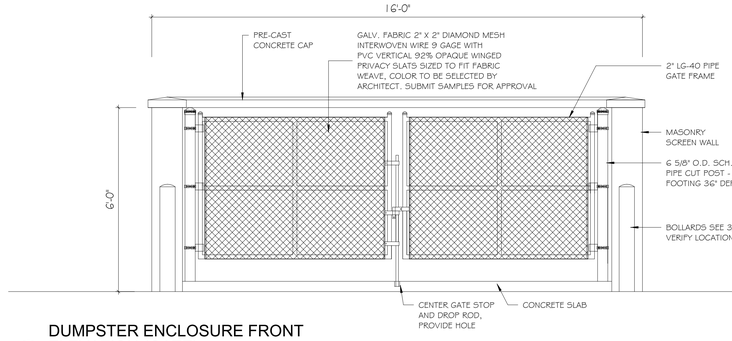


7 A5.42 DUMPSTER ENCLOSURE FRONT ELEVATION (GATE)
SCALE: 1/2" = 1'-0"

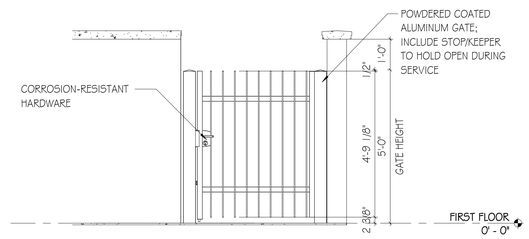


8 A5.42 DUMPSTER ENCLOSURE - GATE FRONT ELEVATION
SCALE: 1/2" = 1'-0"

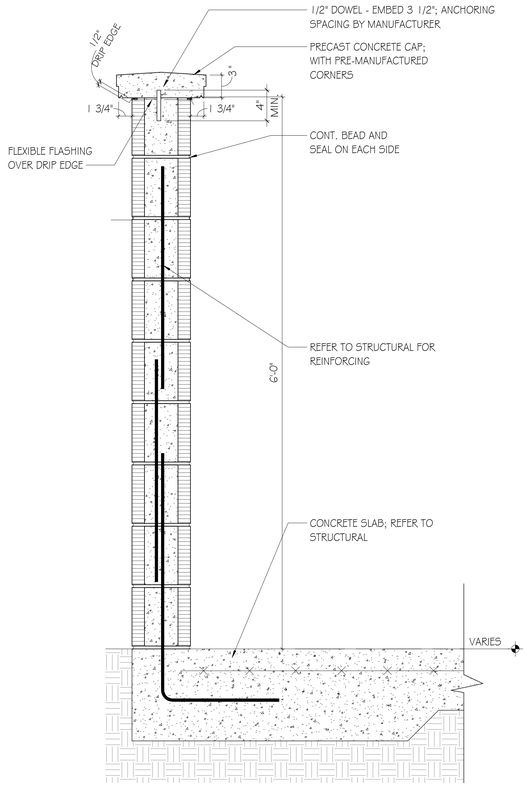


2 A5.42 DUMPSTER - WALL SECTION A
SCALE: 1 1/2" = 1'-0"

GOODWYN MILLS CAWOOD, LLC.
720 Bayfront Parkway, Suite 200
Pensacola, FL 32502
T 850.432.0706
GMCNETWORK.COM
Kelly Wieczorek - Qualifying Agent
FL Architect AR 96359

GMC

ISSUE | DATE
PERMIT SET | 12/08/2025

DRAWN BY: SJ
CHECKED BY: GW

**FRICKER RESOURCE CENTER RENOVATION PROJECT**

900 N F St, Pensacola, FL 32501-2887

GMC # APEN250016

STATE OF FLORIDA · GEORGE D. WILLIAMS · AR0009434 · REGISTERED ARCHITECT

George D. Williams
AR 0009434

**DUMPSTER ENCLOSURE DETAIL & MECH FENCE DETAIL**

A5.42

TEMPLATE VERSION: 2020.1

5/3/2026 9:21:58 PM

| DOOR NUMBER | TO | FROM | WIDTH | HEIGHT | THK | DOOR TYPE | DOOR | FRAME | HARDWARE | HEAD | JAMB | THRESHOLD | Access Control Device | Comments |
|---|---|---|---|---|---|---|---|---|---|---|---|---|---|---|
| 100A | VESTIBULE 100 | EXTERIOR | 12' - 0" | 10' - 0" | 1 3/4" | E | ALUM | HM | 01 | 10/A6.02 | 11/A6.02 | 12/A6.02 | | IMPACT RATED |
| 100B | ENTRY CORRIDOR 120 | VESTIBULE 100 | 12' - 0" | 10' - 0" | 1 3/4" | EN | ALUM | HM | 01 | 10/A6.02 | 11/A6.02 | 12/A6.02 | | NON-IMPACT RATED |
| 101A | WAITING AREA 101 | TELE H. B 137 | 3' - 0" | 7' - 0" | 1 3/4" | N | HM | HM | 02 | 1/A6.02 | 2/A6.02 | 3/A6.02 | YES | |
| 101B | WAITING AREA 101 | TELE H. A 143 | 3' - 0" | 7' - 0" | 1 3/4" | N | HM | HM | 02 | 1/A6.02 | 2/A6.02 | 3/A6.02 | YES | |
| 102 | SOCIAL HALL 102 | KITCHEN 103 | 3' - 0" | 7' - 0" | 1 3/4" | HG | HM | HM | 03 | 1/A6.02 | 2/A6.02 | 3/A6.02 | | KITCHEN DOOR W/ KICK PLATE |
| 102A | SOCIAL HALL 102 | KITCHEN 103 | 6' - 8" | 4' - 6" | | RC | --- | --- | | 1/A6.03 | 1/A6.03 | 1/A6.03 | | |
| 103E | EXTERIOR | KITCHEN 103 | 4' - 0" | 7' - 0" | 1 3/4" | F | HM | HM | 04 | 4/A6.02 | 5/A6.02 | 6A/A6.02 | | |
| 104 | STEM LAB 104 | ENTRY CORRIDOR 120 | 3' - 0" | 7' - 0" | 1 3/4" | HG | HM | HM | 05 | 1/A6.02 | 2/A6.02 | 3/A6.02 | YES | |
| 105 | MECH/ ELECT. ROOM 105 | INTERIOR CORRIDOR 120 | 4' - 0" | 7' - 0" | 1 3/4" | F | HM | HM | 06 | 1/A6.02 | 2/A6.02 | 3/A6.02 | YES | |
| 106 | 3D PRINTER 106 | STEM LAB 104 | 3' - 0" | 7' - 0" | 1 3/4" | HG | HM | HM | 23 | 1/A6.02 | 2/A6.02 | 3/A6.02 | | |
| 107 | COMM. 107 | WAITING AREA 101 | 3' - 0" | 7' - 0" | 1 3/4" | F | HM | HM | 06 | 1/A6.02 | 2/A6.02 | 3/A6.02 | YES | |
| 108 | STAFF BREAKROOM 108 | CORRIDOR 121 | 3' - 0" | 7' - 0" | 1 3/4" | F | HM | HM | 05 | 1/A6.02 | 2/A6.02 | 3/A6.02 | YES | |
| 109 | ENTRY CORRIDOR 120 | STORAGE 109 | 3' - 0" | 7' - 0" | 1 3/4" | F | HM | HM | 06 | 1/A6.02 | 2/A6.02 | 3/A6.02 | YES | |
| 111 | MULTIPURPOSE ROOM 111 | INTERIOR CORRIDOR 118 | 3' - 0" | 7' - 0" | 1 3/4" | N | HM | HM | 08 | 1/A6.02 | 2/A6.02 | 3/A6.02 | | |
| 111B | EXTERIOR | MULTIPURPOSE ROOM 111 | 3' - 0" | 7' - 0" | 1 3/4" | STOREFRONT | SF | SF | 01 | - | 7/A6.12B | 8/A6.12B | | |
| 113 | FOOD STO. 113 | INTERIOR CORRIDOR 118 | 4' - 0" | 7' - 0" | 1 3/4" | F | HM | HM | 05 | 1/A6.02 | 2/A6.02 | 3/A6.02 | YES | |
| 114B | REST. D 114 | INTERIOR CORRIDOR 118 | 3' - 0" | 7' - 0" | 1 3/4" | F | HM | HM | 11 | 1/A6.02 | 2/A6.02 | 3/A6.02 | | |
| 115 | SOCIAL HALL STORAGE 115 | ARTS AND CRAFT 112 | 3' - 0" | 7' - 0" | 1 3/4" | F | HM | HM | 20 | 1/A6.02 | 2/A6.02 | 3/A6.02 | YES | |
| 116B | REST. C 116 | INTERIOR CORRIDOR 119 | 3' - 0" | 7' - 0" | 1 3/4" | F | HM | HM | 11 | 1/A6.02 | 2/A6.02 | 3/A6.02 | | |
| 118A | INTERIOR CORRIDOR 118 | SOCIAL HALL STORAGE 115 | 6' - 0" | 8' - 0" | 0" | D | HM | HM | 09 | 1/A6.02 | 2/A6.02 | 3/A6.02 | YES | |
| 118B | INTERIOR CORRIDOR 118 | SOCIAL HALL 102 | 6' - 0" | 7' - 0" | 1 3/4" | HG2 | HM | HM | 13 | 1/A6.02 | 2/A6.02 | 3/A6.02 | | |
| 118C | INTERIOR CORRIDOR 118 | ARTS AND CRAFT 112 | 3' - 0" | 7' - 0" | 1 3/4" | N | HM | HM | 08 | 1/A6.02 | 2/A6.02 | 3/A6.02 | | |
| 118E | EXTERIOR | INTERIOR CORRIDO 118 | 3' - 0" | 7' - 0" | 1 3/4" | F | HM | HM | 12 | 4/A6.02 | 5/A6.02 | 6/A6.02 | | |
| 120A | ENTRY CORRIDOR 120 | LIBRARY 110 | 3' - 0" | 7' - 0" | 1 3/4" | STOREFRONT | SI-3 | SF | 01 | - | 4/A6.12 | 5/A6.12 | | SI-2 |
| 120B | ENTRY CORRIDOR 120 | LIBRARY 110 | 3' - 0" | 7' - 0" | 1 3/4" | STOREFRONT | SI-3 | SF | 01 | - | 4/A6.12 | 5/A6.12 | | SI-2 |
| 121A | CORRIDOR 121 | EXIST. WEIGHT ROOM 132 | 6' - 0" | 7' - 0" | 0" | D | HM | HM | 09 | 1/A6.02 | 2/A6.02 | 3/A6.02 | YES | |
| 121B | CORRIDOR 121 | STO. 117 | 4' - 0" | 7' - 0" | 0" | D | HM | HM | 09 | 1/A6.02 | 2/A6.02 | 3/A6.02 | YES | |
| 121C | CORRIDOR 121 | WORKFORCE DEVELOPMENT 144 | 3' - 0" | 7' - 0" | 1 3/4" | N | HM | HM | 08 | 1/A6.02 | 2/A6.02 | 3/A6.02 | | |
| 122 | OFFICE B 122 | CHECKIN 135 | 3' - 0" | 7' - 0" | 1 3/4" | HG | HM | HM | 16 | 1/A6.02 | 2/A6.02 | 3/A6.02 | | |
| 123 | STORAGE 123 | CORRIDOR 121 | 6' - 0" | 7' - 0" | 0" | D | HM | HM | 09 | 1/A6.02 | 2/A6.02 | 3/A6.02 | YES | |
| 124 | OFFICE A 124' | CHECKIN 135 | 3' - 0" | 7' - 0" | 1 3/4" | HG | HM | HM | 16 | 1/A6.02 | 2/A6.02 | 3/A6.02 | | |
| 126A | ADA REST. A 126 | REST. A 126 | 3' - 0" | 7' - 0" | 1 3/4" | F | HM | HM | 10 | 1/A6.02 | 2/A6.02 | 3/A6.02 | | |
| 126B | REST. A 126 | CORRIDOR 121 | 3' - 0" | 7' - 0" | 1 3/4" | F | SI-2 | HM | 11 | 1/A6.02 | 2/A6.02 | 3/A6.02 | | |
| 126C | ENTRY CORRIDOR 120 | SOCIAL HALL 102 | 3' - 0" | 6' - 10" | 1 3/4" | STOREFRONT | SI-2 | SF | 01 | - | - | 5/A6.12 | | SI-3 |
| 126D | ENTRY CORRIDOR 120 | SOCIAL HALL 102 | 3' - 0" | 6' - 10" | 1 3/4" | STOREFRONT | SI-6 | SF | 01 | - | - | 5/A6.12 | | SI-3 |
| 126F | EXTERIOR | ENTRY CORRIDOR 120 | 3' - 0" | 8' - 0" | 1 3/4" | STOREFRONT | SI-6 | SF | 01 | - | 9/A6.12B | 3/A6.12B | | IMPACT RATED |
| 126G | EXTERIOR | ENTRY CORRIDOR 120 | 3' - 0" | 8' - 0" | 1 3/4" | STOREFRONT | | SF | 01 | - | 9/A6.12B | 3/A6.12B | | IMPACT RATED |
| 127 | SHWR 127 | STAFF TLT. 128 | 3' - 0" | 7' - 0" | 1 3/4" | F | | HM | 18 | 1/A6.02 | 2/A6.02 | 3/A6.02 | | |
| 128 | STAFF TLT. 128 | CORRIDOR 121 | 3' - 0" | 7' - 0" | 1 3/4" | F | | HM | 17 | 1/A6.02 | 2/A6.02 | 3/A6.02 | | |
| 129 | REST. B 129 | CORRIDOR 121 | 3' - 0" | 7' - 0" | 1 3/4" | F | | HM | 11 | 1/A6.02 | 2/A6.02 | 3/A6.02 | | |
| 130 | EVS/STO. 130 | CORRIDOR 121 | 3' - 0" | 7' - 0" | 1 3/4" | F | | HM | 07 | 1/A6.02 | 2/A6.02 | 3/A6.02 | | |
| 131 | CORRIDOR 121 | ADA REST. B | 3' - 0" | 7' - 0" | 1 3/4" | F | | HM | 17 | 1/A6.02 | 2/A6.02 | 3/A6.02 | | |
| 135 | CHECK-IN 135 | CORRIDOR 121 | 3' - 0" | 7' - 0" | 1 3/4" | HG | | HM | 05 | 1/A6.02 | 2/A6.02 | 3/A6.02 | YES | |
| 140A | OFFICE D 140 | STO. 138 | 3' - 0" | 7' - 0" | 1 3/4" | F | | HM | 05 | 1/A6.02 | 2/A6.02 | 3/A6.02 | YES | |
| 140B | OFFICE D 140 | WAITING AREA 101 | 3' - 0" | 7' - 0" | 1 3/4" | N | | HM | 05 | 1/A6.02 | 2/A6.02 | 3/A6.02 | YES | |
| 141 | OFFICE C 141 | WAITING AREA 101 | 3' - 0" | 7' - 0" | 1 3/4" | N | | HM | 05 | 1/A6.02 | 2/A6.02 | 3/A6.02 | YES | |
| 142 | EXTERIOR | GYMNASIUM | 5' - 11" | 6' - 11" | 1 3/4" | F | | HM | 19 | 7/A6.02 | 8/A6.02 | 9/A6.02 | | |
| 142A | CORRIDOR 121 | GYMNASIUM | 6' - 0" | 7' - 0" | 1 3/4" | F | | HM | 13 | 1/A6.02 | 2/A6.02 | 3/A6.02 | | |
| 144E | EXTERIOR | WORKFORCE DEVELOPMENT 144 | 4' - 0" | 7' - 0" | 1 3/4" | F | | HM | 14 | 1/A6.02 | 2/A6.02 | 3/A6.02 | | |
| 145E | EXTERIOR | RISER ROOM 141 | 4' - 0" | 7' - 0" | 1 3/4" | F | | HM | 15 | 4/A6.02 | 5/A6.02 | 6/A6.02 | YES | |
| 146 | EXTERIOR | SOCIAL HALL 102 | 3' - 0" | 7' - 0" | 1 3/4" | F | | HM | 14 | 7/A6.02 | 8/A6.02 | 9/A6.02 | | |

## DOOR GENERAL NOTES

1) GENERAL:
A. DOOR AND/OR FRAME CONSTRUCTION SHALL BE AS SPECIFIED UNLESS NOTED OTHERWISE.

B. ALL TYPES OF DOORS ARE REPRESENTED IN THIS SCHEDULE FOR CONVENIENCE. WHERE MORE DESCRIPTIVE INFORMATION MAY BE LOCATED ELSEWHERE, NOTATION IS MADE IN THE NUMBERED NOTES COLUMN. (E.G. ALUMINUM FRAMED ENTRANCE DOORS. SEE GLAZING SCHEDULE FOR CONFIGURATION.)

2) MATERIAL AND FINISH:
A. MATERIALS AND FINISHES INDICATED ON THE SCHEDULE ARE AS FOLLOWS:
- HM HOLLOW METAL
- ST STEEL
- ST/S STEEL / STAINLESS OR STAINLESS CLAD
- AL ALUMINUM
- GL GLAZING/GLASS

3) GLASS:
A. GLASS TYPES INDICATED ON THE SCHEDULE ARE AS FOLLOWS:
MONOLITHIC:
- G1 9/16" CLEAR, LAMINATED, INTERLAYER COLOR: CLEAR
- G2 1/4" CLEAR, TEMPERED GLAZING (INTERIOR)

INSULATING:
- IG1 1 5/16 INCH INSULATING / IMPACT, VISION LITE (EXTERIOR)
- IG2 7/16" IMPACT RATED (DOOR)

4) LOUVERS:
A. DOOR LOUVER TYPES INDICATION ON THE SCHEDULE ARE AS FOLLOWS:
- L1 A" W X B" H, SIGHT PROOF, WEATHER RESISTANT, WITH INSECT SCREEN
- L2 A" W X B" H, LIGHT PROOF

5) DOOR HARDWARE:
A. "HARDWARE SET NUMBER" REFERS TO HARDWARE SETS SPECIFIED IN SPECIFICATION SECTION 087100 "DOOR HARDWARE".

## FRAME PROFILES

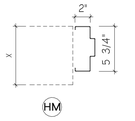


## DOOR TYPES

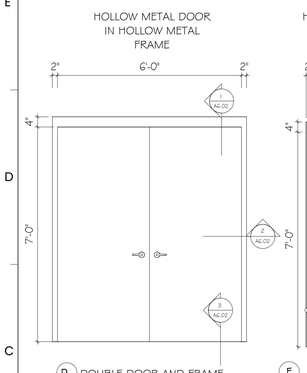

D DOUBLE DOOR AND FRAME ASSEMBLY

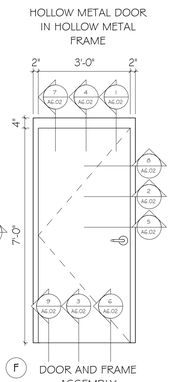

F DOOR AND FRAME ASSEMBLY

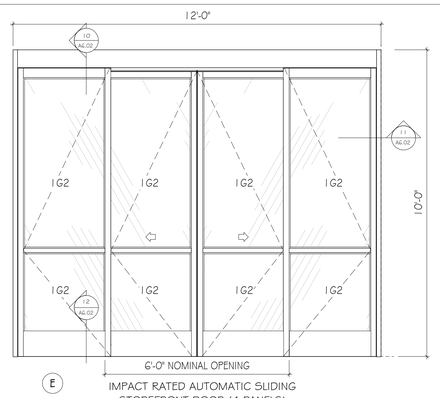

E IMPACT RATED AUTOMATIC SLIDING STOREFRONT DOOR (4 PANELS) FULL BREAKOUT EGRESS

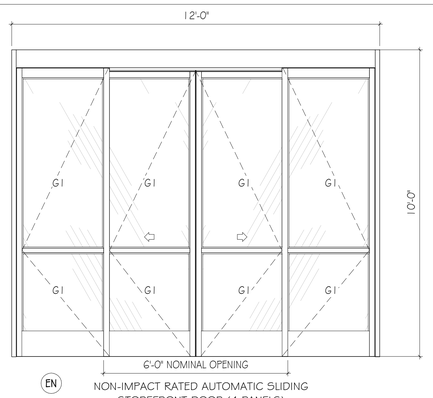

EN NON-IMPACT RATED AUTOMATIC SLIDING STOREFRONT DOOR (4 PANELS) FULL BREAKOUT EGRESS

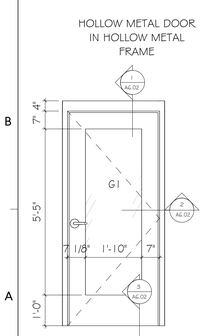

FG FULL LITE DOOR AND FRAME ASSEMBLY

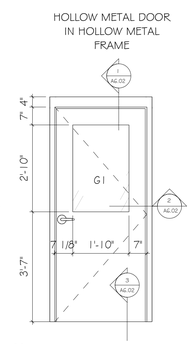

HG HALF LITE DOOR AND FRAME ASSEMBLY

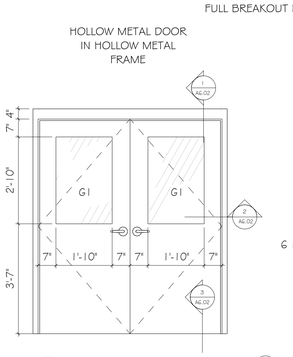

HG2 HALF LITE DOOR AND FRAME ASSEMBLY

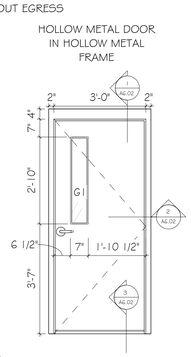

N NARROW LITE DOOR AND FRAME ASSEMBLY

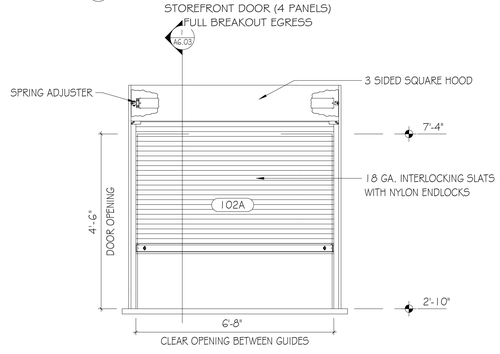

RC INTERIOR ROLLING COUNTER DOOR - COOKSON PUSH-UP OPERATED ROLLING COUNTER DOOR OR EQUAL

GOODWYN MILLS CAWOOD, LLC.
720 Bayfront Parkway, Suite 200
Pensacola, FL 32502
T 850.432.0706
GMCNETWORK.COM
Kelly Wieczorek - Qualifying Agent
FL Architect AR 96359

ISSUE | DATE
PERMIT SET | 12/08/2025
1 Revision 1 | 04/15/2026
2 Revision 2 | 05/01/2026

DRAWN BY: SJ
CHECKED BY: GW

FRICKER RESOURCE CENTER RENOVATION PROJECT
900 N F St. Pensacola, FL 32501-2887
GMC # APEN250016

STATE OF FLORIDA · GEORGE D. WILLIAMS · AR0009434 · REGISTERED ARCHITECT

George D. Williams
AR 0009434

DOOR SCHEDULE, LEGEND, & DETAILS

A6.01

TEMPLATE VERSION: 2020.1
5/3/2026 9:22:01 PM

## INTERIOR CMU H.M. DOOR HEAD, JAMB AND THRESHOLD DETAILS

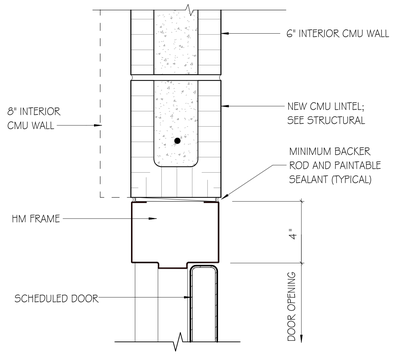


1 / A6.02 HM HEAD INTERIOR CMU DETAIL
SCALE: 3" = 1'-0"

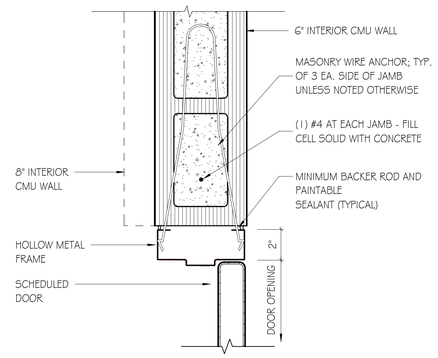


2 / A6.02 HM JAMB INTERIOR CMU DETAIL
SCALE: 3" = 1'-0"

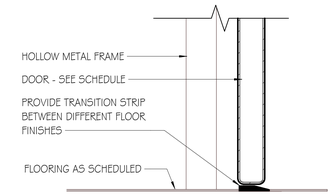


3 / A6.02 THRESHOLD AT INTERIOR DOOR
SCALE: 3" = 1'-0"

## EIFS CMU WALL H.M. DOOR HEAD, JAMB AND THRESHOLD DETAILS

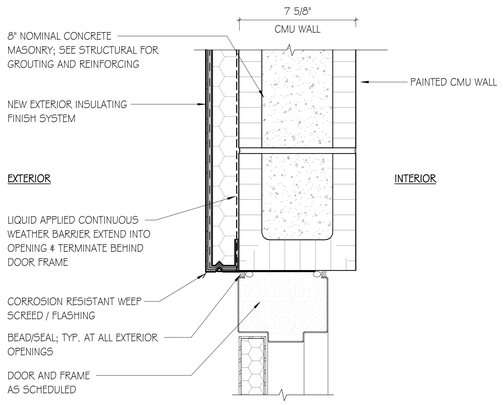


4 / A6.02 H.M. DOOR HEAD - EIFS EXTERIOR MASONRY WALL
SCALE: 3" = 1'-0"

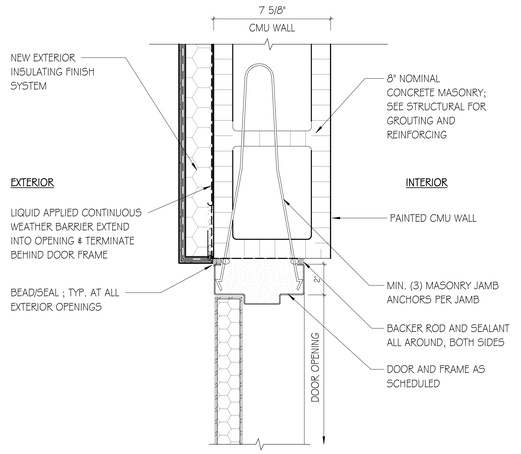


5 / A6.02 H.M. DOOR JAMB - EIFS EXTERIOR MASONRY WALL
SCALE: 3" = 1'-0"

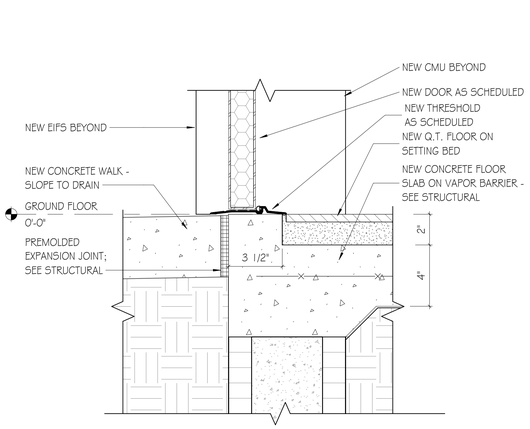


6A / A6.02 HM DOOR THRESHOLD AT EXTERIOR EIFS - QUARRY TILE
SCALE: 3" = 1'-0"

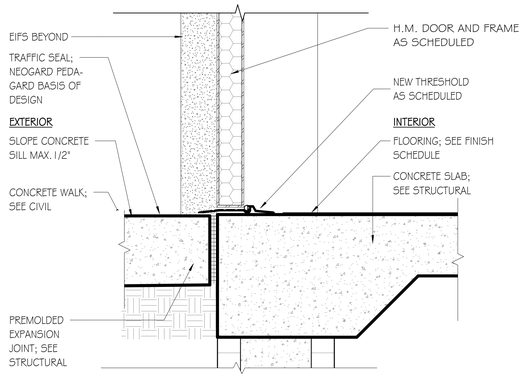


6 / A6.02 H.M. DOOR THRESHOLD - EXTERIOR EIFS MASONRY WALL
SCALE: 3" = 1'-0"

## BRICK/CMU WALL H.M. DOOR HEAD, JAMB AND THRESHOLD DETAILS

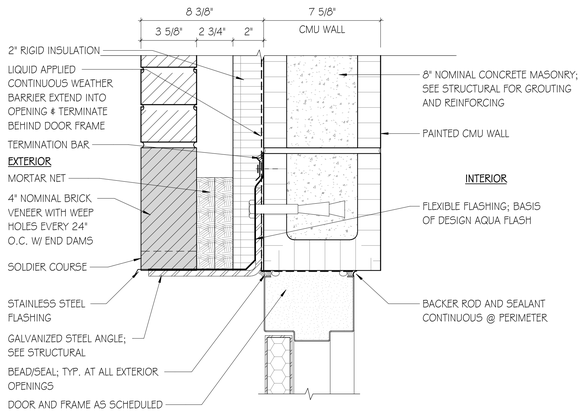


7 / A6.02 HM DOOR HEAD - EXTERIOR MASONRY WALL
SCALE: 3" = 1'-0"

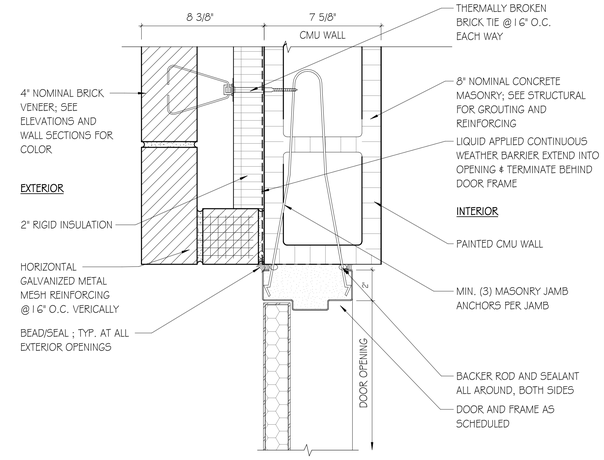


8 / A6.02 HM DOOR JAMB - EXTERIOR MASONRY WALL
SCALE: 3" = 1'-0"

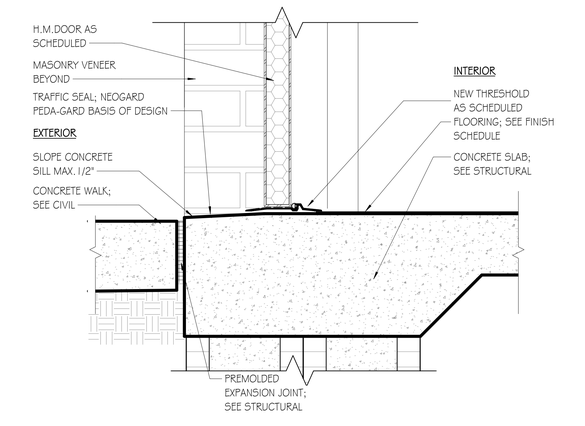


9 / A6.02 HM DOOR THRESHOLD - EXTERIOR MASONRY WALL
SCALE: 3" = 1'-0"

## EIFS CMU WALL AUTOMATIC DOOR HEAD, JAMB AND THRESHOLD DETAILS

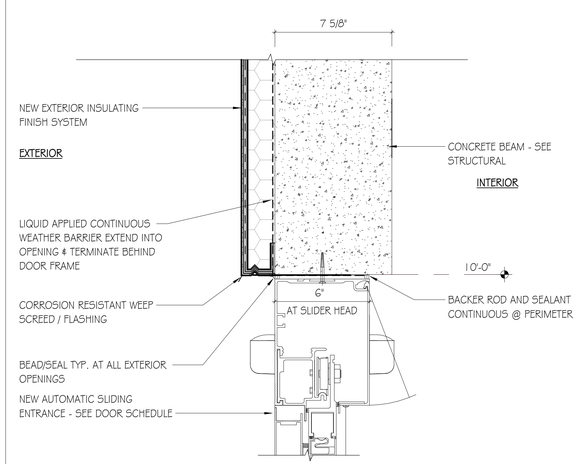


10 / A6.02 AUTOMATIC SLIDING DOOR HEAD - EXTERIOR MASONRY WALL
SCALE: 3" = 1'-0"

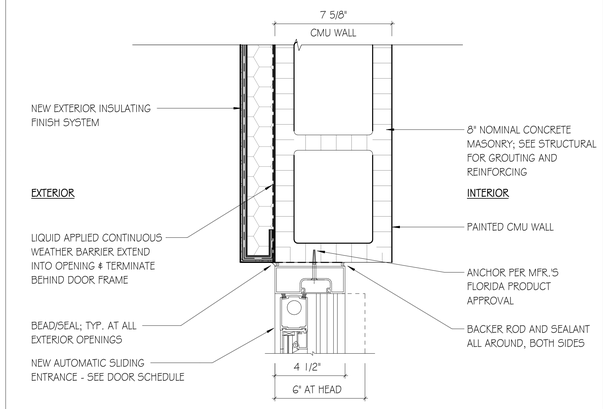


11 / A6.02 AUTOMATIC SLIDING DOOR JAMB - EXTERIOR MASONRY WALL
SCALE: 3" = 1'-0"

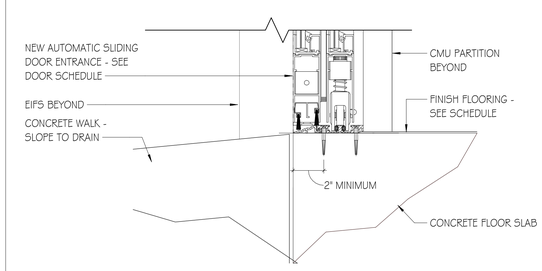


12 / A6.02 AUTOMATIC SLIDING DOOR THRESHOLD - EXTERIOR MASONRY WALL
SCALE: 3" = 1'-0"

GMC

GOODWYN MILLS CAWOOD, LLC.
720 Bayfront Parkway, Suite 200
Pensacola, FL 32502
T 850.432.0706
GMCNETWORK.COM
Kelly Wieczorek - Qualifying Agent
FL Architect AR 96359

| ISSUE | DATE |
|---|---|
| PERMIT SET | 12/08/2025 |

DRAWN BY: Author
CHECKED BY: Checker

**FRICKER RESOURCE CENTER RENOVATION PROJECT**

900 N F St, Pensacola, FL 32501-2887

GMC # APEN250016

STATE OF FLORIDA · GEORGE D. WILLIAMS · AR0009434 · REGISTERED ARCHITECT

George D. Williams
AR 0009434

**DOOR HEAD, JAMB AND SILL DETAILS**

# A6.02

5/3/2026 9:22:02 PM TEMPLATE VERSION: 2020.1

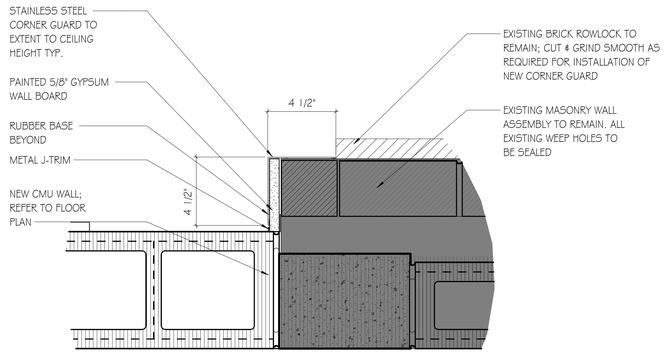


## EXISTING MASONRY WALL TO NEW CMU TRANSITION DETAIL

6 / A6.03 SCALE: 3" = 1'-0"

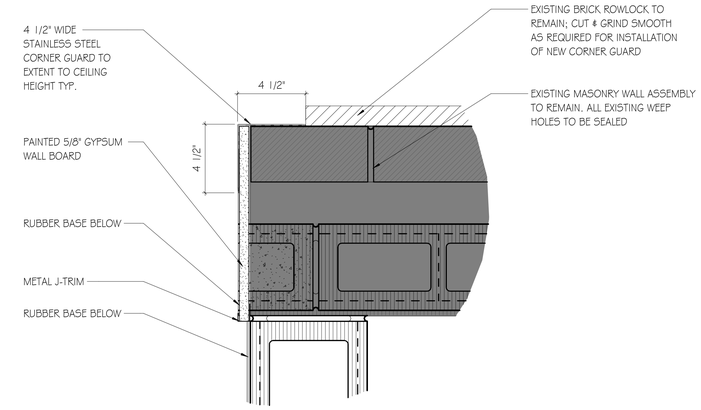


## EXISTING MASONRY WALL TO CORNER TRANSITION DETAIL

7 / A6.03 SCALE: 3" = 1'-0"

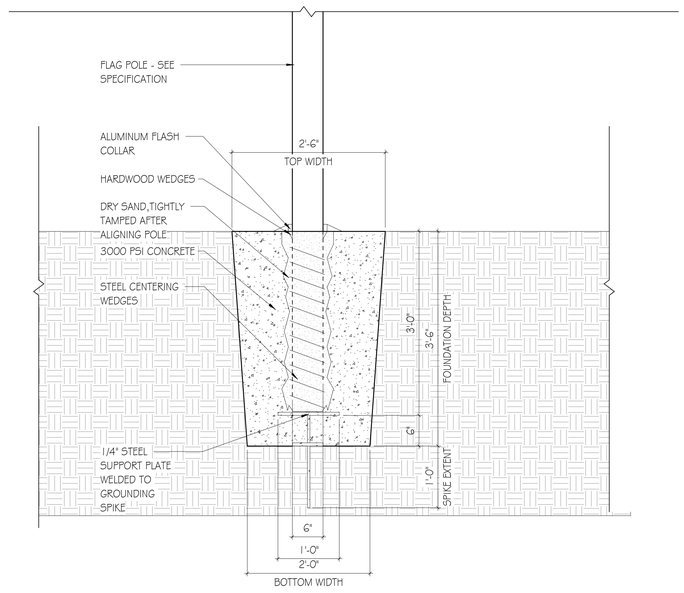


## FLAG POLE FOOTING DETAIL

2 / A6.03 SCALE: 1" = 1'-0"

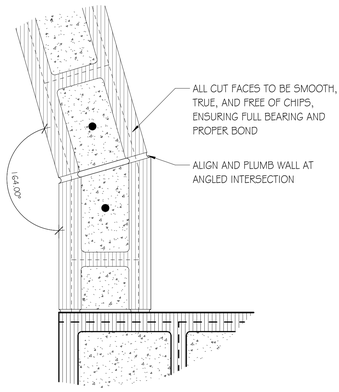


## CMU ANGLE DETAIL - LIBRARY

3 / A6.03 SCALE: 3" = 1'-0"

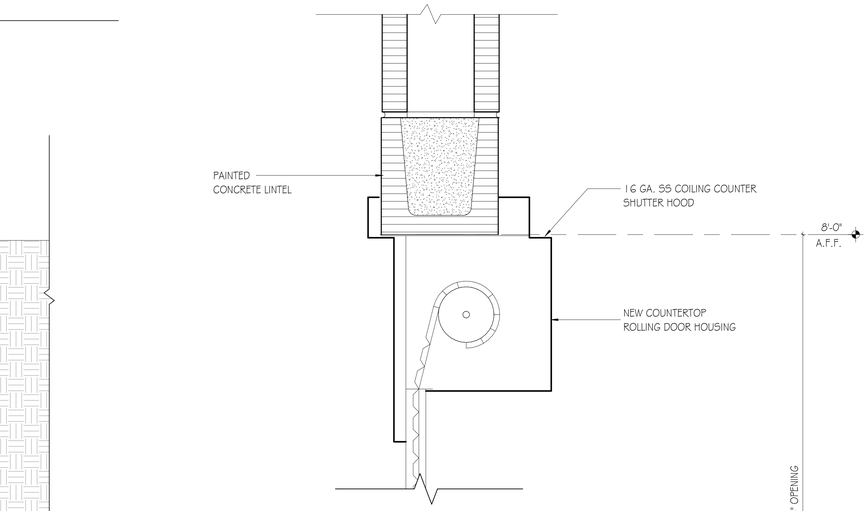


## HEAD @ COILING COUNTER SHUTTER DOOR

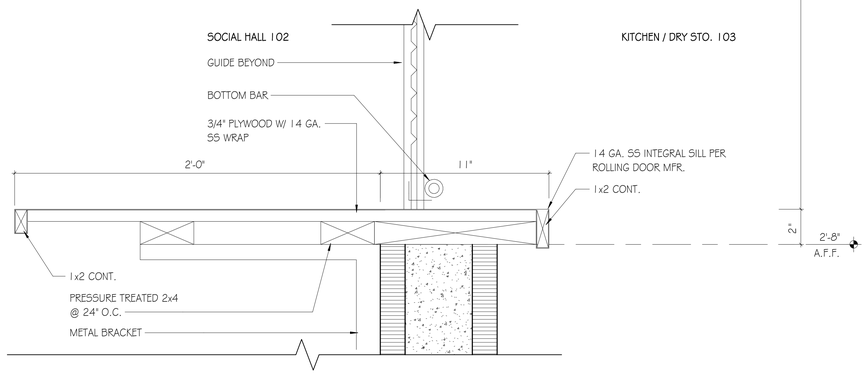


## SILL @ COILING COUNTER SHUTTER DOOR

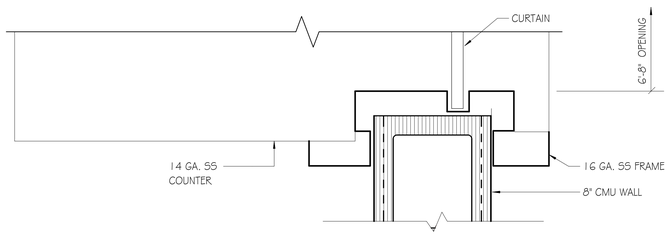


## JAMB @ COILING COUNTER SHUTTER DOOR

1 / A6.03 SCALE: 3" = 1'-0"

## KITCHEN COILING SHUTTER DETAIL

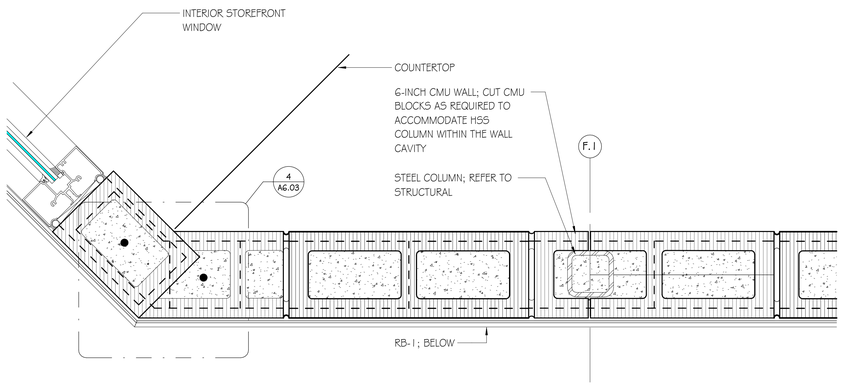


## COLUMN - CMU WALL DETAIL

8 / A6.03 SCALE: 3" = 1'-0"

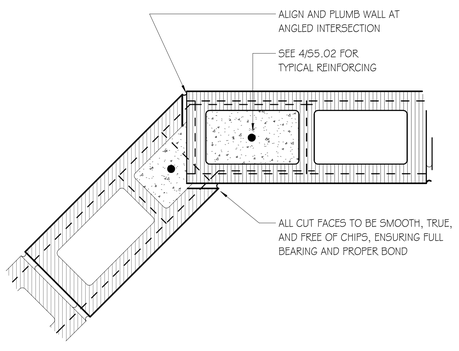


## CMU ANGLE DETAIL @ TYP. 135 DEGREES

4 / A6.03 SCALE: 3" = 1'-0"

GOODWYN MILLS CAWOOD, LLC.
720 Bayfront Parkway, Suite 200
Pensacola, FL 32502
T 850.432.0706
GMCNETWORK.COM
Kelly Wieczorek - Qualifying Agent
FL Architect AR 96359

ISSUE | DATE
PERMIT SET | 12/08/2025

DRAWN BY: Author
CHECKED BY: Checker

**FRICKER RESOURCE CENTER RENOVATION PROJECT**

900 N F St, Pensacola, FL 32501-2887

GMC # APEN250016

STATE OF FLORIDA · GEORGE D. WILLIAMS · AR0009434 · REGISTERED ARCHITECT

George D. Williams
AR 0009434

MISCELLANEOUS

A6.03

TEMPLATE VERSION: 2020.1

5/3/2026 9:22:05 PM

# EXTERIOR STOREFRONT TYPES

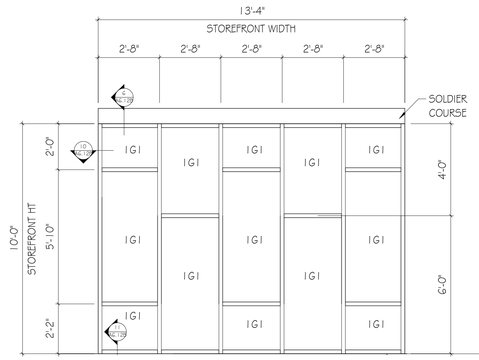


4 A6.11 **S4 - STOREFRONT ELEV.**
SCALE: 3/8" = 1'-0"

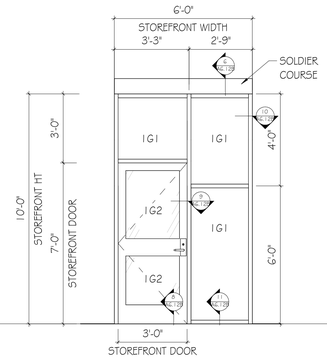


3 A6.11 **S3 - STOREFRONT DOOR & SIDELITE ELEV.**
SCALE: 3/8" = 1'-0"

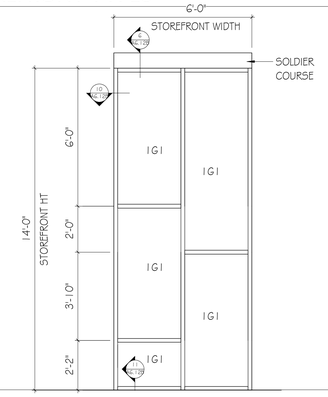


2 A6.11 **S2 - STOREFRONT ELEV.**
SCALE: 3/8" = 1'-0"

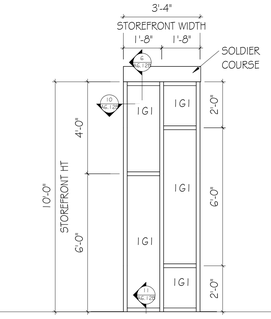


1 A6.11 **S1 - STOREFRONT ELEV.**
SCALE: 3/8" = 1'-0"

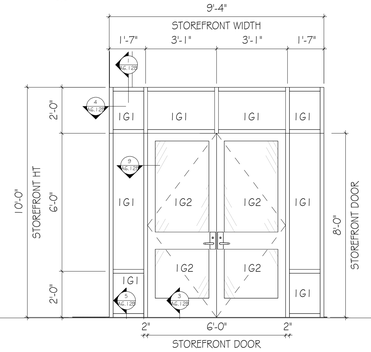


6 A6.11 **S6 - STOREFRONT ELEV.**
SCALE: 3/8" = 1'-0"

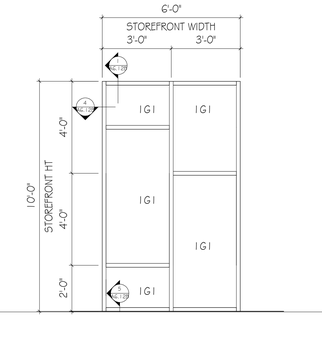


5 A6.11 **S5 - STOREFRONT ELEV.**
SCALE: 3/8" = 1'-0"

## GLASS SCHEDULE

GLASS TYPES INDICATED ON THE SCHEDULE ARE AS FOLLOWS (SEE SPECIFICATION SECTIONS 088000 "GLAZING" & 134900 "RADIATION PROTECTION"):
GLASS TYPES (SEE SPECIFICATION SECTIONS 088000 "GLAZING"):

A. GLASS TYPES INDICATED ON THE SCHEDULE ARE AS FOLLOWS:

MONOLITHIC:

| | | |
|---|---|---|
| G1 | 9/16" | CLEAR, LAMINATED, INTERLAYER COLOR: CLEAR |
| G2 | 1/4" | CLEAR, TEMPERED GLAZING (INTERIOR) |

INSULATING:

| | | |
|---|---|---|
| IG1 | 1 5/16 INCH | INSULATING / IMPACT, VISION LITE (EXTERIOR) |
| IG2 | 7/16" | IMPACT RATED (DOOR) |

# INTERIOR STOREFRONT TYPES

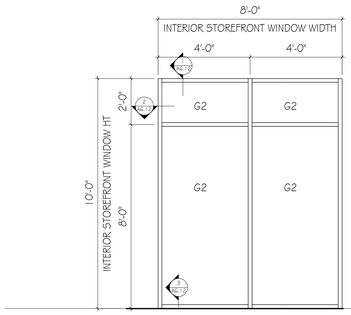


10 A6.11 **SI-4 - INTERIOR STOREFRONT ELEV.**
SCALE: 3/8" = 1'-0"

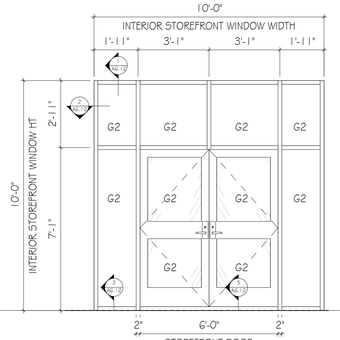


9 A6.11 **SI-3 - STOREFRONT DOOR & SIDELITES ELEV.**
SCALE: 3/8" = 1'-0"

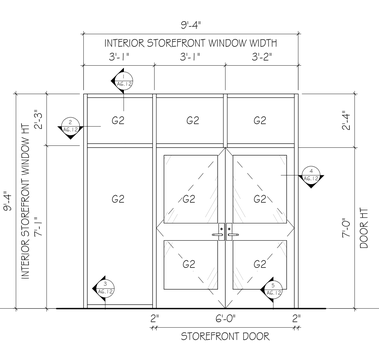


8 A6.11 **SI-2 - INTERIOR STOREFRONT DOOR & SIDELITE ELEV.**
SCALE: 3/8" = 1'-0"

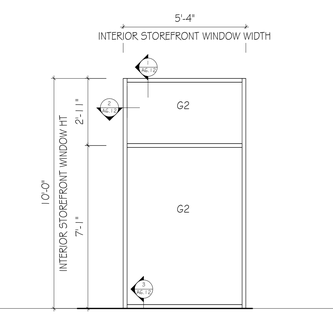


7 A6.11 **SI-1 - INTERIOR STOREFRONT ELEV.**
SCALE: 3/8" = 1'-0"

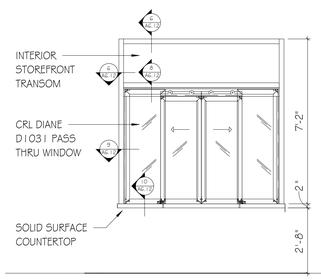


14 A6.11 **P-1 PASS THRU WINDOW**
SCALE: 3/8" = 1'-0"

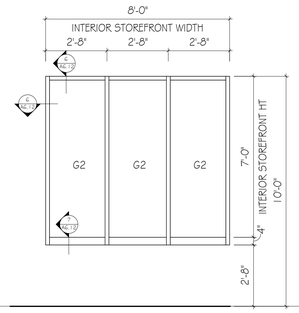


13 A6.11 **SI-7 STOREFRONT ELEV.**
SCALE: 3/8" = 1'-0"

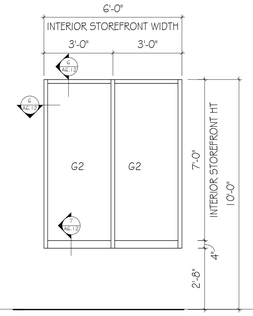


12 A6.11 **SI-6 STOREFRONT ELEV.**
SCALE: 3/8" = 1'-0"

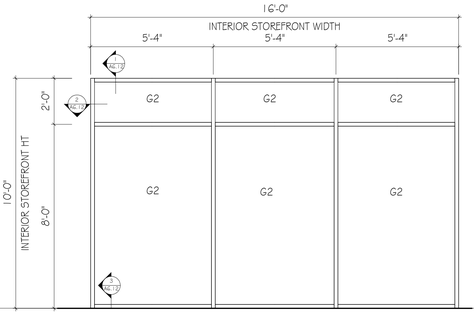


11 A6.11 **SI-5 - STOREFRONT ELEV.**
SCALE: 3/8" = 1'-0"

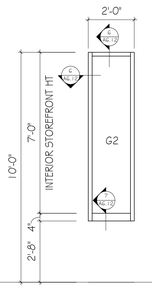


15 A6.11 **SI-9 - INTERIOR STOREFRONT ELEV.**
SCALE: 3/8" = 1'-0"


GOODWYN MILLS CAWOOD, LLC.
720 Bayfront Parkway, Suite 200
Pensacola, FL 32502
T 850.432.0706
GMCNETWORK.COM
Kelly Wieczorek - Qualifying Agent
FL Architect AR 96359


ISSUE | DATE
PERMIT SET | 12/08/2025

DRAWN BY: SJ
CHECKED BY: GW

**FRICKER RESOURCE CENTER RENOVATION PROJECT**
900 N F St. Pensacola, FL 32501-2887
GMC # APEN250016

STATE OF FLORIDA · GEORGE D. WILLIAMS · #0096044 · REGISTERED ARCHITECT
George D. Williams
AR 0009434

**STOREFRONT & WINDOW TYPES**

**A6.11**

TEMPLATE VERSION: 20201
5/3/2026 9:22:11 PM

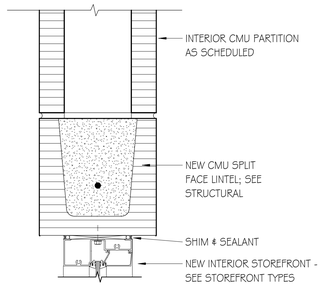


1 A6.12 **INTERIOR STOREFRONT HEAD**
SCALE: 3" = 1'-0"

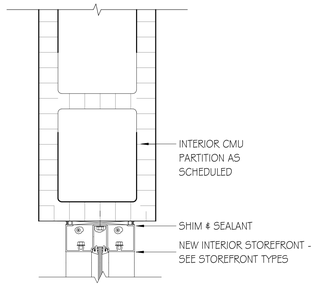


2 A6.12 **INTERIOR STOREFRONT JAMB**
SCALE: 3" = 1'-0"

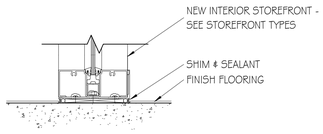


3 A6.12 **INTERIOR STOREFRONT SILL**
SCALE: 3" = 1'-0"

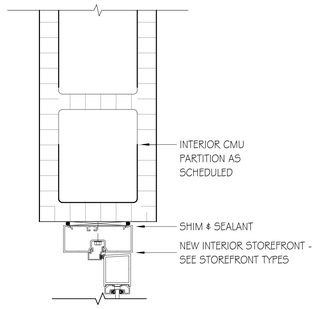


4 A6.12 **INTERIOR STOREFRONT DOOR JAMB**
SCALE: 3" = 1'-0"

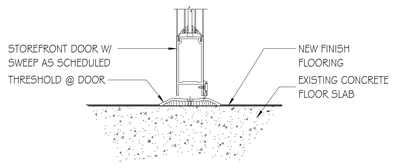


5 A6.12 **INTERIOR STOREFRONT DOOR THRESHOLD**
SCALE: 3" = 1'-0"

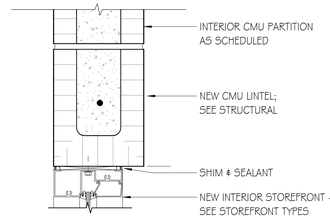


6 A6.12 **INTERIOR STOREFRONT HEAD AT CHECK-IN (JAMB SIMILAR)**
SCALE: 3" = 1'-0"

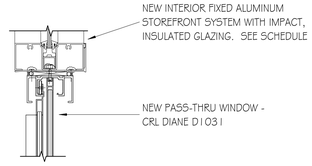


8 A6.12 **PASS THRU WINDOW HEAD**
SCALE: 3" = 1'-0"

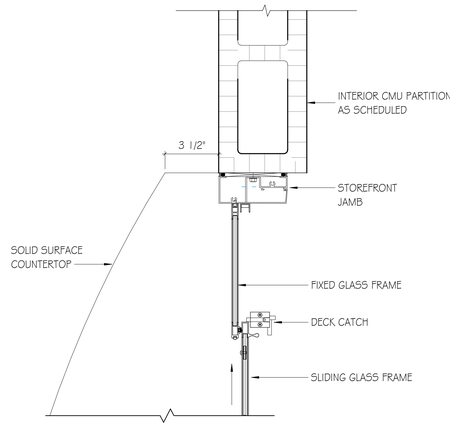


9 A6.12 **PASS THRU WINDOW JAMB**
SCALE: 3" = 1'-0"

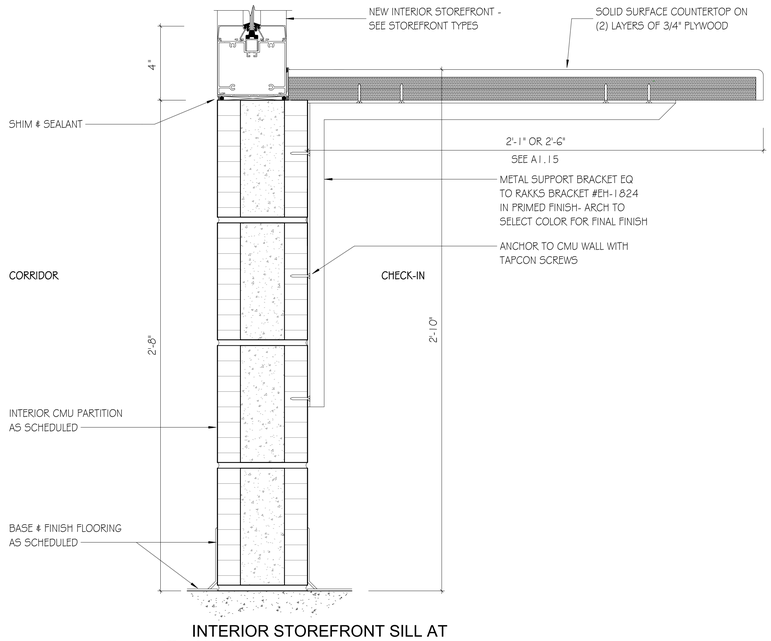


7 A6.12 **INTERIOR STOREFRONT SILL AT CHECK-IN**
SCALE: 3" = 1'-0"

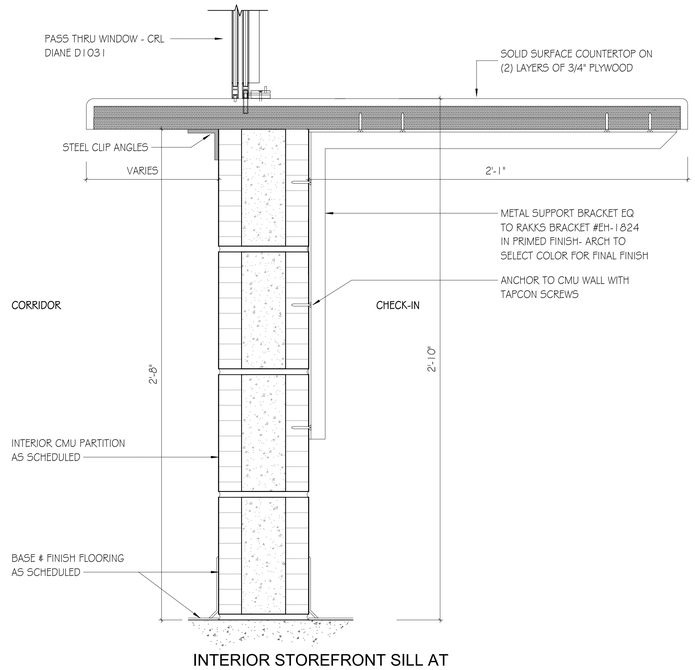


10 A6.12 **INTERIOR STOREFRONT SILL AT PASS-THRU WINDOW**
SCALE: 3" = 1'-0"

GMC

GOODWYN MILLS CAWOOD, LLC.
720 Bayfront Parkway, Suite 200
Pensacola, FL 32502
T 850.432.0706
GMCNETWORK.COM
Kelly Wieczorek - Qualifying Agent
FL Architect AR 96359

| ISSUE | DATE |
|---|---|
| PERMIT SET | 12/08/2025 |

DRAWN BY: SJ
CHECKED BY: GW

**FRICKER RESOURCE CENTER RENOVATION PROJECT**
900 N Ft. Pensacola, FL 32501-2887
GMC # APEN250016

STATE OF FLORIDA · GEORGE D. WILLIAMS · 0009434 · REGISTERED ARCHITECT

George D. Williams
AR 0009434

**INTERIOR STOREFRONT HEAD, JAMB AND SILL DETAILS**

# A6.12

5/3/2026 9:22:12 PM TEMPLATE VERSION: 2020.1

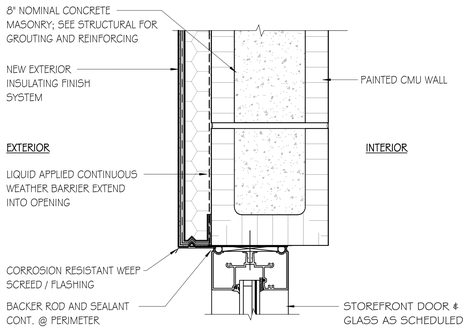


## STOREFRONT HEAD - EIFS EXTERIOR MASONRY WALL

1 A6.12B SCALE: 3" = 1'-0"

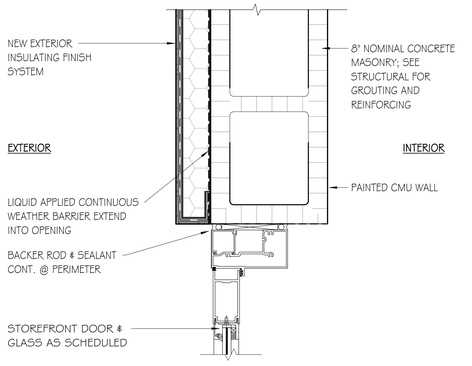


## STOREFRONT DOOR JAMB - EIFS EXTERIOR MASONRY WALL

2 A6.12B SCALE: 3" = 1'-0"

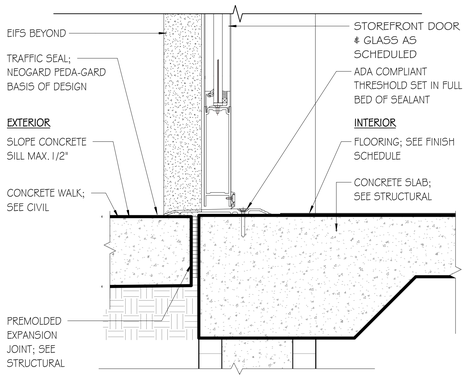


## STOREFRONT DOOR THRESHOLD - EXTERIOR EIFS WALL

3 A6.12B SCALE: 3" = 1'-0"

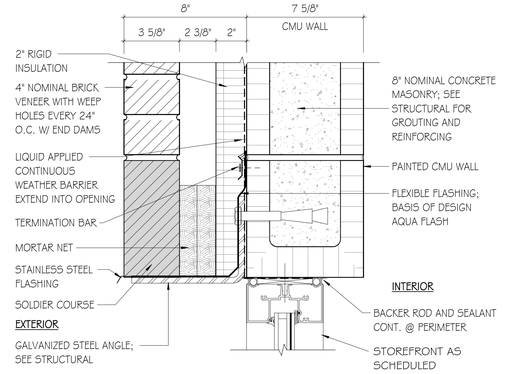


## STOREFRONT JAMB - EIFS EXTERIOR MASONRY WALL

4 A6.12B SCALE: 3" = 1'-0"

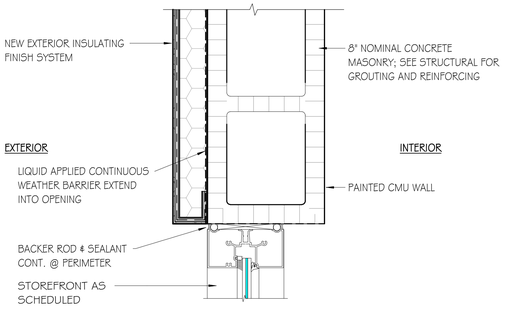


## STOREFRONT SILL - EXTERIOR EIFS WALL

5 A6.12B SCALE: 3" = 1'-0"

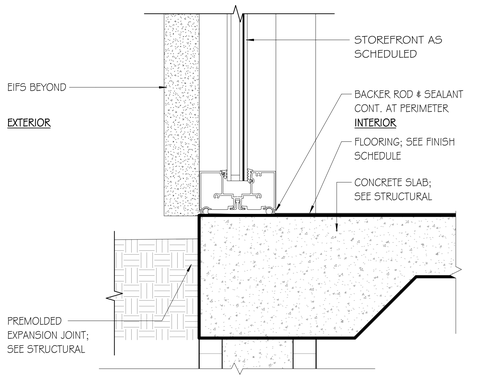


## STOREFRONT HEAD - EXTERIOR MASONRY WALL

6 A6.12B SCALE: 3" = 1'-0"

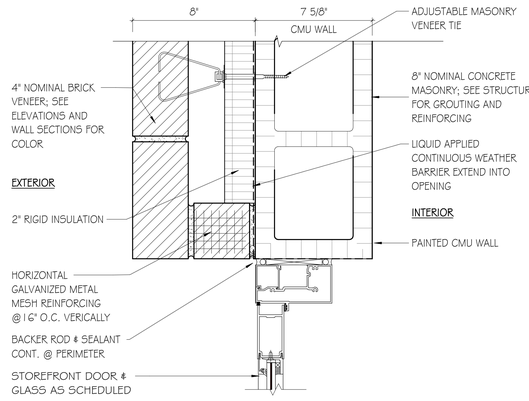


## STOREFRONT DOOR JAMB - EXTERIOR MASONRY WALL

7 A6.12B SCALE: 3" = 1'-0"

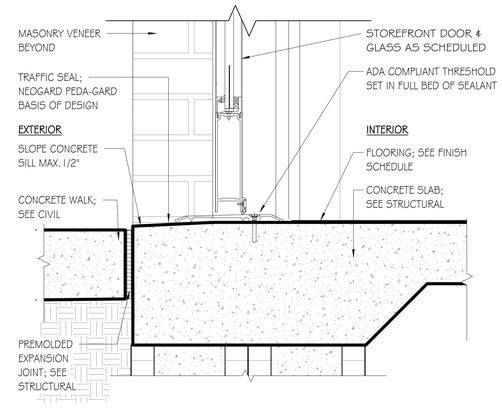


## STOREFRONT DOOR THRESHOLD - EXTERIOR MASONRY WALL

8 A6.12B SCALE: 3" = 1'-0"

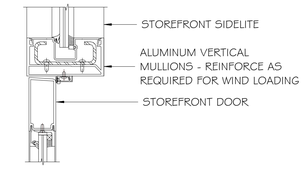


## STOREFRONT DOOR JAMB AT SIDELITE

9 A6.12B SCALE: 3" = 1'-0"

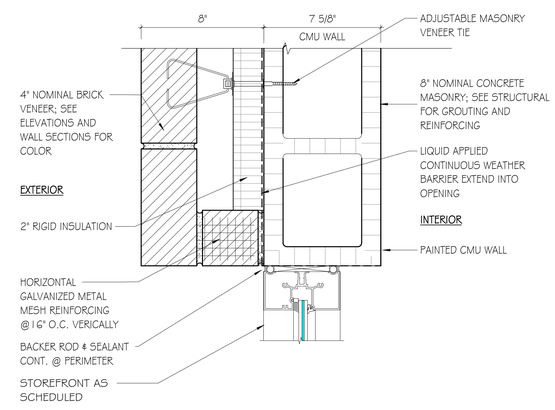


## STOREFRONT JAMB - EXTERIOR MASONRY WALL

10 A6.12B SCALE: 3" = 1'-0"

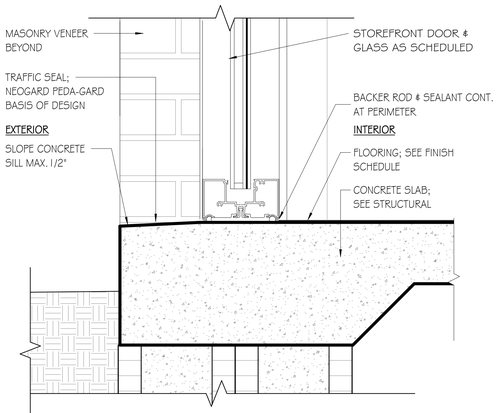


## STOREFRONT SILL - EXTERIOR MASONRY WALL

11 A6.12B SCALE: 3" = 1'-0"

GOODWYN MILLS CAWOOD, LLC.
720 Bayfront Parkway, Suite 200
Pensacola, FL 32502
T 850.432.0706
GMCNETWORK.COM
Kelly Wieczorek - Qualifying Agent
FL Architect AR 96359

| ISSUE | DATE |
|---|---|
| PERMIT SET | 12/08/2025 |

DRAWN BY: SJ
CHECKED BY: GW

**FRICKER RESOURCE CENTER RENOVATION PROJECT**

900 N F St, Pensacola, FL 32501-2887

GMC # APEN250016

STATE OF FLORIDA · GEORGE D. WILLIAMS · AR0009434 · REGISTERED ARCHITECT

George D. Williams
AR 0009434

**EXTERIOR STOREFRONT HEAD, JAMB AND SILL DETAILS**

# A6.12B

TEMPLATE VERSION: 2020.1

5/3/2026 9:22:14 PM

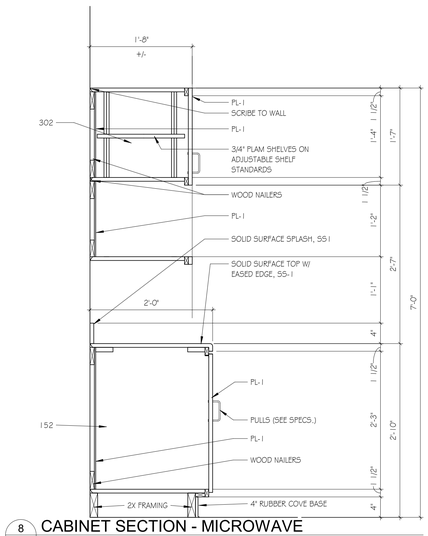


8 A7.11 **CABINET SECTION - MICROWAVE**
SCALE: 1" = 1'-0"

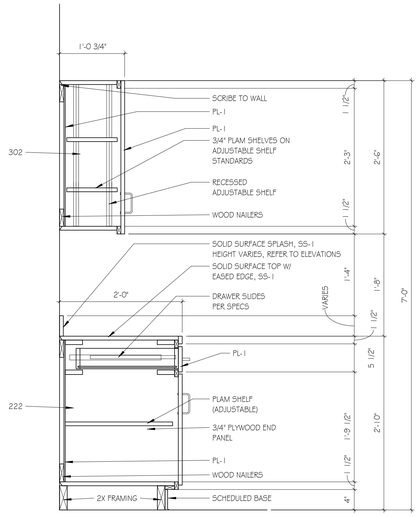


5 A7.11 **CABINET SECTION - S-A**
SCALE: 1" = 1'-0"

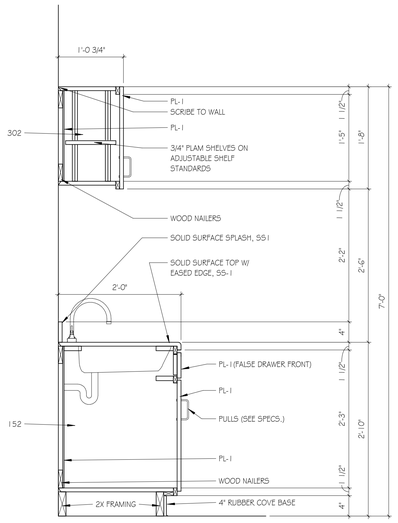


6 A7.11 **CABINET SECTION - S-B**
SCALE: 1" = 1'-0"

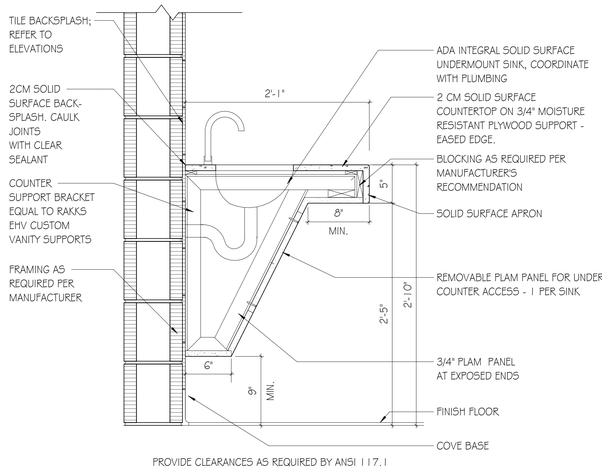


2 A7.11 **ADA UNDERMOUNT SINK SECTION**
SCALE: 1 1/2" = 1'-0"




4 A7.11 **3MM EDGE BANDING DETAIL**
SCALE: 6" = 1'-0"




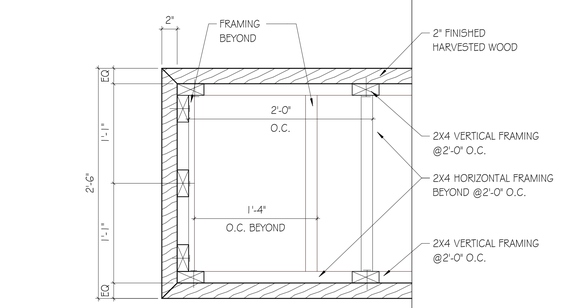


FRAMING VIEW (S1)

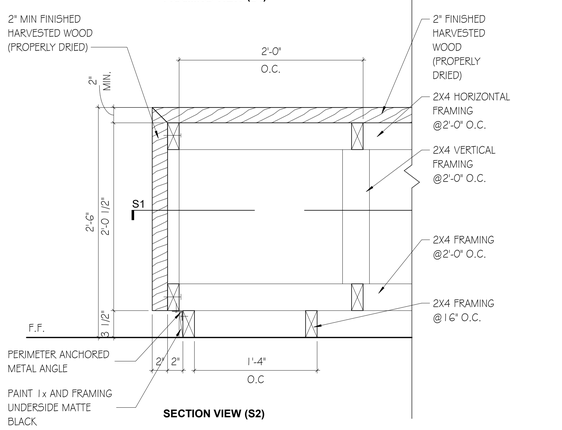


SECTION VIEW (S2)

1 A7.11 **HANDCRAFTED BENCH**
SCALE: 1 1/2" = 1'-0"

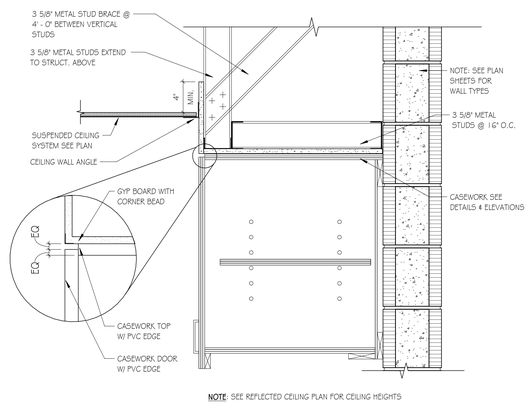


NOTE: SEE REFLECTED CEILING PLAN FOR CEILING HEIGHTS

7 A7.11 **SOFFIT DETAIL w/ CABINET**
SCALE: 1 1/2" = 1'-0"

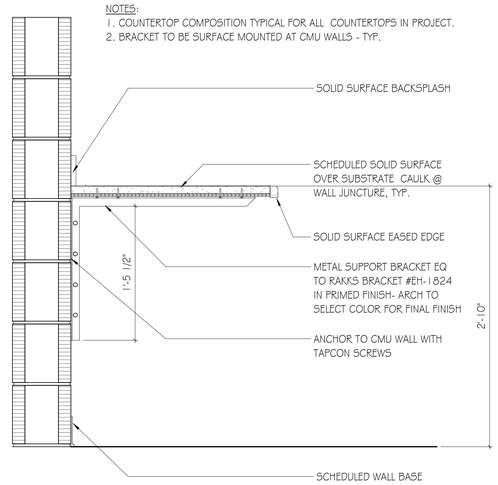


3 A7.11 **TYP. COUNTERTOP WITH SUPPORT BRACKET**
SCALE: 1 1/2" = 1'-0"

GOODWYN MILLS CAWOOD, LLC.
720 Bayfront Parkway, Suite 200
Pensacola, FL 32502
T 850.432.0706
GMCNETWORK.COM
Kelly Wieczorek - Qualifying Agent
FL Architect AR 96359

| ISSUE | DATE |
|---|---|
| PERMIT SET | 12/08/2025 |
| 2 Revision 2 | 05/01/2026 |
| DRAWN BY: | SJ |
| CHECKED BY: | GW |

**FRICKER RESOURCE CENTER RENOVATION PROJECT**
900 N F St. Pensacola, FL 32501-2887
GMC # APEN250016

STATE OF FLORIDA · GEORGE D. WILLIAMS · AR0009434 · REGISTERED ARCHITECT
George D. Williams
AR 0009434

**MILLWORK DETAILS**

# A7.11

TEMPLATE VERSION: 2020.1
5/3/2026 9:22:15 PM

# MISCELLANEOUS DETAILS

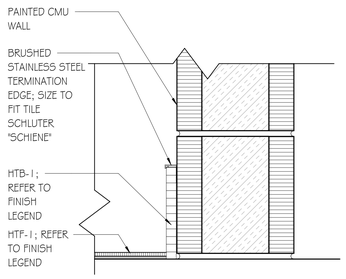


9 A8.01 TILE BASE DETAIL
SCALE: 3" = 1'-0"

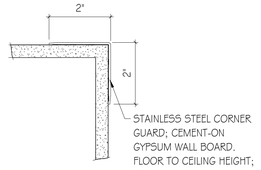


8 A8.01 CORNER GUARD DETAIL
SCALE: 6" = 1'-0"

# FLOORING MATERIAL TRANSITION

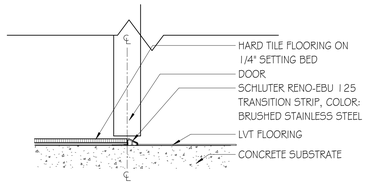


2 A8.01 HTF TO LVT TRANSITION
SCALE: 3" = 1'-0"

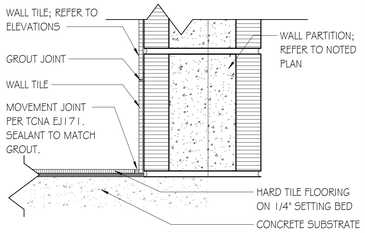


3 A8.01 HTF FLOOR TO HWT WALL TRANSITION
SCALE: 3" = 1'-0"

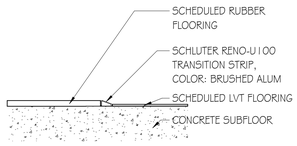


4 A8.01 RF TO LVT TRANSITION
SCALE: 3" = 1'-0"

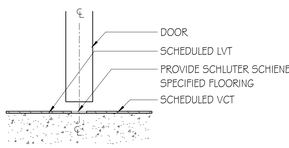


5 A8.01 LVT TO VCT TRANSITION
SCALE: 3" = 1'-0"

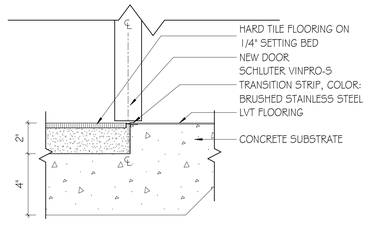


6 A8.01 QT TO LVT TRANSITION - RECESSED FLOOR SLAB
SCALE: 3" = 1'-0"

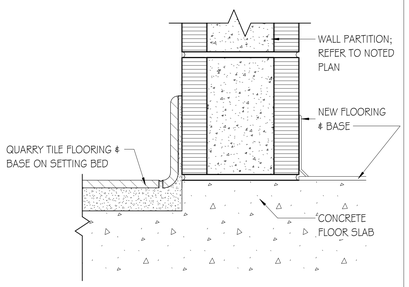


7 A8.01 QT FLOOR TO WALL TRANSITION - RECESSED FLOOR SLAB
SCALE: 3" = 1'-0"

# FINISH LEGEND

## FLOOR

| NUMBER | TYPE | DETAIL DESCRIPTION | FLOORING RADIANT PANEL | FLAME SPREAD | SMOKE DEVELOPMENT |
|---|---|---|---|---|---|
| HFT-1 | HARD FLOOR TILE | MANUFACTURER: TILE BAR<br>STYLE NAME: BASIC CEMENT<br>COLOR: SILVER MATTE PORCELAIN<br>SIZE: 24" x 24"<br>GROUT: 1/8" COLOR TO BE SELECTED BY ARCHITECT<br>LOCATION: REFER TO FINISH PLANS | | | |
| LVT-1 | LUXURY VINYL TILE (FIELD A) | MANUFACTURER: TARKETT<br>STYLE NAME: CONTOUR<br>COLOR: PCCL CHRONICAL OAK 4620 ARCHIVE<br>SIZE: 6" x 36"<br>LOCATION: REFER TO FINISH PLANS | ASTM E648 | CLASS 1 (> 0.45 W/CM²) | |
| LVT-2 | LUXURY VINYL TILE (FIELD B) | MANUFACTURER: TARKETT<br>STYLE NAME: CONTOUR PCPO PROPER OAK<br>COLOR: 4628 FAIRFAX<br>SIZE: 6" x 36"<br>LOCATION: REFER TO FINISH PLANS | ASTM E648 | CLASS 1 (> 0.45 W/CM²) | |
| LVT-3 | LUXURY VINYL TILE (ACCENT A) | MANUFACTURER: TARKETT<br>STYLE NAME: CONTOUR PCQL AQUARELLE<br>COLOR: BURNT SIENNA 11402<br>SIZE: 18" x 18"<br>LOCATION: REFER TO FINISH PLAN | ASTM E648 | CLASS 1 (> 0.45 W/CM²) | |
| LVT-4 | LUXURY VINYL TILE (ACCENT B) | MANUFACTURER: TARKETT<br>STYLE NAME: CONTOUR PCCS CRE MEANING<br>COLOR: 11533 THRIVE<br>SIZE: 18" x 18"<br>LOCATION: REFER TO FINISH PLAN | ASTM E648 | CLASS 1 (> 0.45 W/CM²) | |
| LVT-5 | LUXURY VINYL TILE (ACCENT C) | MANUFACTURER: TARKETT<br>STYLE NAME: CONTOUR PCQL AQUARELLE<br>COLOR: SEAGLASS 11399<br>SIZE: 18" x 18"<br>LOCATION: REFER TO FINISH PLAN | ASTM E648 | CLASS 1 (> 0.45 W/CM²) | |
| VCT-1 | VINYL COMPOSITION TILE (STATIC DISSIPATIVE) | MANUFACTURER: ARMSTRONG<br>STYLE NAME: STATIC CONTROL FLOORING EXCELON 5DT<br>COLOR: RIDGE<br>LOCATION: COMM. ROOM | | | |
| VCT-2 | VINYL COMPOSITION TILE | MANUFACTURER: ARMSTRONG<br>STYLE NAME: STANDARD EXCELON IMPERIAL TEXTURE<br>COLOR: POMEGRANATE RED<br>LOCATION: EVS. | | | |
| SC-1 | SEALED CONCRETE | MANUFACTURER: W.R. MEADOWS<br>COLOR: GREY<br>LOCATION: REFER TO FINISH PLAN | | | |
| QT-1 | QUARRY TILE | MANUFACTURER: TILE BAR<br>STYLE NAME: ELEMENTAL<br>COLOR: CHESTNUT BROWN<br>SIZE: 6" x 6"<br>GROUT: COLOR TO BE SELECTED BY ARCHITECT<br>LOCATION:KITCHEN | | | |
| WOM-1 | WALK-OFF MAT | MANUFACTURER: TARKETT<br>STYLE NAME: ASSERTIVE STRIA (POWERBOND)<br>COLOR: 0439 - TEMPER 26215<br>SIZE: AS NOTED ON FINISH PLAN<br>LOCATION: REFER TO FINISH PLAN | | | |
| RF-1 | RUBBER FLOOR | MANUFACTURER: JOHNSONITE BY TARKETT<br>STYLE NAME: REPLAY<br>COLOR: RA2 INFRARED<br>SIZE: 3/8" THK 48" WIDE ROLLS<br>LOCATION: WEIGHT ROOM | | | |
| SF-1 | POURED-IN-PLACE RUBBER EPDM (SAFETY FLOORING) | MANUFACTURER: NO FAULT<br>COLOR: 50% TERRA COTTA 50% BLACK<br>LOCATION: OUTDOOR PLAYGROUNDS | | | |

## BASE

| NUMBER | TYPE | DETAIL DESCRIPTION |
|---|---|---|
| RB-1 | RUBBER BASE | MANUFACTURER: JOHNSONITE<br>STYLE NAME: TRADITIONAL VINYL 1/8"<br>COLOR: PEPPERCORN<br>SIZE: 4" COVED |
| HTB-1 | HARD TILE BASE | MANUFACTURER: TILE BAR<br>STYLE NAME: BASIC CEMENT<br>COLOR: SILVER<br>SIZE: 24" X 6"<br>LOCATION: REFER TO FINISH PLAN |
| QTB-1 | QUARRY TILE BASE | MANUFACTURER: TILE BAR<br>STYLE NAME: ELEMENTAL<br>COLOR: CHESTNUT BROWN<br>SIZE: 6" x 12"<br>GROUT: COLOR TO BE SELECTED BY ARCHITECT<br>LOCATION:KITCHEN |

## WALL

| NUMBER | TYPE | DETAIL DESCRIPTION |
|---|---|---|
| PNT-1 | [GENERAL/MAIN PAINT] | MANUFACTURER: BENJAMIN MOORE<br>COLOR: REVERE PEWTER HC-172<br>LOCATION: REFER TO FINISH PLAN |
| PNT-2 | [ACCENT WALL A] RESTROOMS | MANUFACTURER: BENJAMIN MOORE<br>COLOR: COUNTRY REDWOOD HC-183=PM-16<br>LOCATION: REFER TO FINISH PLAN AND ELEVATIONS |
| PNT-3 | [TRIM PAINT] | MANUFACTURER: BENJAMIN MOORE<br>COLOR: KENDALL CHARCOAL HC-166<br>LOCATION: DOOR FRAMES/ DOORS |
| PNT-4 | [ACCENT WALL B] LIBRARY | MANUFACTURER: BENJAMIN MOORE<br>COLOR: NEWBURG GREEN HC-158<br>LOCATION:REFER TO FINISH PLAN AND ELEVATIONS |
| PNT-5 | [ACCENT WALL C] | MANUFACTURER: BENJAMIN MOORE<br>COLOR: AMARETTO CSP-325<br>LOCATION:REFER TO FINISH PLAN AND ELEVATIONS |
| PNT-6 | [ACCENT WALL D] | MANUFACTURER: BENJAMIN MOORE<br>COLOR: BOOTHBAY GRAY HC-165<br>LOCATION: REFER TO FINISH PLAN AND ELEVATIONS |
| PNT-7 | [MAIN GYPSUM CEILING/SOFFIT PAINT] | MANUFACTURER: BENJAMIN MOORE<br>COLOR: PALE OAK OC-20<br>LOCATION: REFER TO REFLECTED CEILING PLAN |
| HWT-1 | HARD WALL TILE RESTROOM BACKSPLASH | MANUFACTURER: TILE BAR<br>STYLE NAME: KENRIDGE<br>COLOR: MAPLE RIBBON MATTE PORCELAIN<br>SIZE: 24" x 48"<br>GROUT: 1/8" COLOR TO BE SELECTED BY ARCHITECT<br>LOCATION: REFER TO FINISH PLAN |
| GF-1 | GRAPHIC FILM (CMU ) | MANUFACTURER: COORD. WITH OWNER SIGNAGE VENDOR<br>LOCATION: REFER TO FINISH PLAN |
| SW-1 | STAINLESS STEEL WALL COVERING | MANUFACTURER: INPRO<br>LOCATION: KITCHEN HOOD WALL - REFER TO FINISH PLAN & ELEVATIONS |

## MISC

| NUMBER | TYPE | DETAIL DESCRIPTION |
|---|---|---|
| PL-1 | PLASTIC LAMINATE | MANUFACTURER: WILSONART<br>STYLE NAME: STANDARD LAMINATE<br>COLOR: BEIGEWOOD 7850-60 MATTE FINISH<br>LOCATION: REFER TO ELEVATIONS |
| TP-1 | TOILET PARTITION | MANUFACTURER: BRADLEY CORP<br>STYLE NAME: PHENOLIC PRIVACY PARTITIONS<br>COLOR: SHADOW D96 |
| SS-1 | SOLID SURFACE | MANUFACTURER: DURASEIN<br>COLOR: TERRA ITALIA DM3504<br>THICKNESS: 3/4 "<br>LOCATION: REFER TO FINISH PLAN |
| AWP-1 | ACOUSTICAL WALL PANELS | MANUFACTURER: ARMSTRONG<br>FABRIC MANUFACTURER/COLOR: TO BE SELECTER BY ARCHITECT.<br>SIZE: REFER TO INTERIOR ELEVATIONS<br>INSTALLATION: SURFACE MOUNTED<br>LOCATION: SOCIAL HALL/ GYMNASIUM |
| WT-1 | WINDOW TREATMENT | MANUFACTURER:MECHO SHADES<br>STYLE NAME: BLACK OUT<br>COLOR: COLOR TO BE SELECTED BY ARCHITECT.<br>LOCATION: REFER TO REFLECTED CEILING PLAN |
| ST-1 | SCHLUTER TRIM EDGE (SHOWER) | Schluter®-JOLLY (VERTICAL APPLICATION)<br>Schluter®-JOLLY |
| TS-1 | TARKETT METAL EDGE | METAL EDGE DEUX TRIM<br>COLOR: 00179 - STEEL |

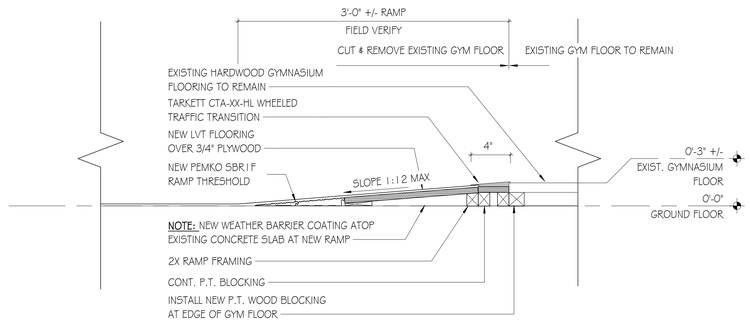


1 A8.01 NEW RAMP AT GYMNASIUM 142
SCALE: 1 1/2" = 1'-0"

GOODWYN MILLS CAWOOD, LLC.
720 Bayfront Parkway, Suite 200
Pensacola, FL 32502
T 850.432.0706
GMCNETWORK.COM
Kelly Wieczorek - Qualifying Agent
FL Architect AR 96359

ISSUE | DATE
PERMIT SET | 12/08/2025

DRAWN BY: SJ
CHECKED BY: GW

FRICKER RESOURCE CENTER RENOVATION PROJECT
900 N F St, Pensacola, FL 32501-2887
GMC # APEN250016

STATE OF FLORIDA · GEORGE D. WILLIAMS · AR0008434 · REGISTERED ARCHITECT
George D. Williams
AR 0008434

FINISH LEGEND/ FLOORING DETAILS

A8.01

TEMPLATE VERSION: 2020.1
5/3/2026 9:22:16 PM

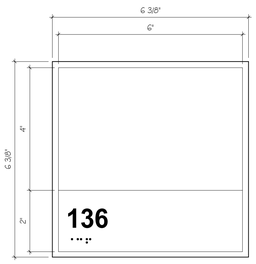


**SIGNAGE TYPE 'A'**
CHANGEABLE MESSAGE ROOM SIGN

ACTUAL OUTSIDE DIMENSION: 6.4"H X 6.4"W

FRAME: INJECTION MOLDED CRITERION FRAME CORNER PROFILE 15 SQUARE
LENS: 6.0 x 6.0 x 0.125" CLEAR NON-GLARE ACRYLIC SNAP IN LENS

TACTILE FOOTER: 2.0 x 6-1/32 x 0.016 EXTERIOR GRADE ALUMINUM BACKED PHOTOPOLYMER WITH RAISED TEXT, LOGO, AND GRADE II BRAILLE
APPLIED TO THE ACRYLIC LENS

COLORS:
FRAME: ARCHITECTURAL BURGUNDY RED
TACTILE FOOTER: ARCHITECTURAL BURGUNDY RED
TEXT/LOGO: BY OWNER
BRAILLE: BACKGROUND COLOR (SHOWN BLACK FOR DETAIL)

TEXT:
TACTILE: .625" HELVETICA MEDIUM, 1/4" LEFT
LOGO: 1.38" H x 2.75" W, 1/4" RIGHT/BOTTOM

INSTALLATION: MOUNT SIGN 60" FROM THE FLOOR TO THE CENTERLINE AND 2"-3" OVER FROM THE LATCH SIDE OF DOOR

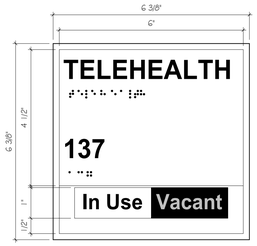


**SIGNAGE TYPE 'C'**
TELEHEALTH ROOM SIGNS

ACTUAL OUTSIDE DIMENSION: 6.4"H X 6.4"W

FRAME: INJECTION MOLDED CRITERION FRAME CORNER PROFILE 15 SQUARE
LENS: 6.0 x 6.0 x 0.125" CLEAR NON-GLARE ACRYLIC SNAP IN LENS WITH MILLED LOT FOR CONFERENCE ROOM SLIDER (1.0X2-1/2)

TACTILE FOOTER: 4-7/16 x 6.0 x 0.016 EXTERIOR GRADE ALUMINUM BACKED PHOTOPOLYMER WITH RAISED TEXT, LOGO, AND GRADE II BRAILLE
APPLIED TO THE ACRYLIC LENS

COLORS:
FRAME: ARCHITECTURAL BURGUNDY RED
TACTILE FOOTER: ARCHITECTURAL BURGUNDY RED
TELEHEALTH ROOM SLIDER: ARCHITECTURAL BURGUNDY RED
TEXT/LOGO: BY OWNER
BRAILLE: BACKGROUND COLOR (SHOWN BLACK FOR DETAIL)

TEXT:
TACTILE: .625" HELVETICA MEDIUM, 1/4" LEFT, 1/2" TOP
LOGO: 1.38" H x 2.75" W, 1/4" RIGHT/BOTTOM

INSTALLATION: MOUNT SIGN 60" FROM THE FLOOR TO THE CENTERLINE AND 2"-3" OVER FROM THE LATCH SIDE OF DOOR

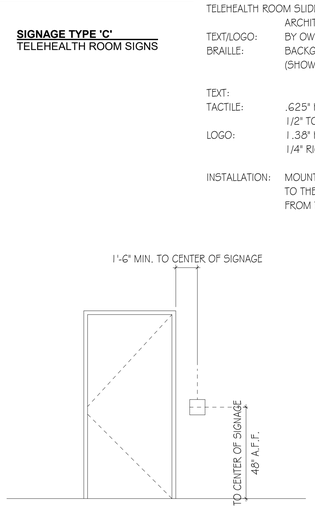


**LATCH SIDE ADA INTERIOR SIGNAGE LOCATION**
OR NEAREST ADJACENT WALL

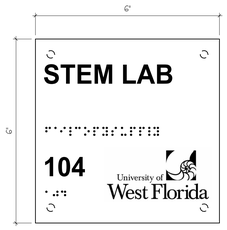


**SIGNAGE TYPE 'B'**
PERMANENT ROOM SIGN

BACKPLATE: 6.0 x 6.0 x 1/8 SURFACE PAINTED ACRYLIC CORNER PROFILE 15 SQUARE

FACEPLATE: 6.0 x 6.0 x 0.16" EXTERIOR GRADE ALUMINUM PHOTOPOLYMER APPLIED TO BACKPLATE CORNER PROFILE 15 SQUARE OPTIONAL MOUNTING HOLES

TACTILE: 6.0 x 6.0 x 0.016 EXTERIOR GRADE ALUMINUM BACKED PHOTOPOLYMER WITH RAISED TEXT, LOGO, AND GRADE II BRAILLE APPLIED TO THE ACRYLIC BACKPLATE

COLORS:
BACKPLATE: ARCHITECTURAL BURGUNDY RED
TACTILE: ARCHITECTURAL BURGUNDY RED
TEXT/LOGO: BY OWNER
BRAILLE: BACKGROUND COLOR (SHOWN BLACK FOR DETAIL)

TEXT:
TACTILE: .625" HELVETICA MEDIUM, 1/4" LEFT
LOGO: 1.38" H x 2.75" W, 1/4" RIGHT

INSTALLATION: MOUNT SIGN 60" FROM THE FLOOR TO THE CENTERLINE AND 2"-3" OVER FROM THE LATCH SIDE OF DOOR

**SIGNAGE TYPE 'D'**
REGULATORY SIGNS

BACKPLATE: 9.0 x 6.0 x 1/8 SURFACE PAINTED ACRYLIC CORNER PROFILE 15 SQUARE

FACEPLATE: 9.0 x 6.0 x 0.16" EXTERIOR GRADE ALUMINUM PHOTOPOLYMER APPLIED TO BACKPLATE CORNER PROFILE 15 SQUARE

TACTILE: 9.0 x 6.0 x 0.016 EXTERIOR GRADE ALUMINUM BACKED PHOTOPOLYMER WITH RAISED TEXT, LOGO, AND GRADE II BRAILLE APPLIED TO THE ACRYLIC BACKPLATE

COLORS:
BACKPLATE: ARCHITECTURAL BURGUNDY RED
TACTILE: ARCHITECTURAL BURGUNDY RED
TEXT/LOGO/GRAPHICS: WHITE (SHOWN BLACK FOR DETAIL)
BRAILLE: BACKGROUND COLOR (SHOWN BLACK FOR DETAIL)

TEXT:
TACTILE: .625" HELVETICA MEDIUM, CENTERED, AND 1/4" LEFT, BOTTOM INCLUDING BRAILLE
LOGO: 1.38" H x 2.75" W, 1/4" RIGHT, BOTTOM

INSTALLATION: MOUNT SIGN 60" FROM THE FLOOR TO THE CENTERLINE AND 2"-3" OVER FROM THE LATCH SIDE OF DOOR

## ROOM FINISH SCHEDULE

| ROOM NAME | FLOOR | BASE | WALL | South Wall Finish | North Wall Finish | East Wall Finish | West Wall Finish | Ceiling Finish | CABINET | COUNTERTOP | COMMENTS | Signage Comments | ROOM # |
|---|---|---|---|---|---|---|---|---|---|---|---|---|---|
| VESTIBULE | LVT-1/WOM-1 | RB-1 | PNT-1 | PNT-1 | PNT-1 | PNT-1 | PNT-1 | GYP-1 | N/A | N/A | | | 100 |
| WAITING AREA | LVT-2 | RB-1 | PNT-1/PNT-6 | PNT-1 | PNT-1 | PNT-1 | PNT-1 | ACT-1 | N/A | N/A | | | 101 |
| SOCIAL HALL | LVT-1/LVT-2 | RB-1 | PNT-1/PNT-2 | PNT-2 | PNT-1 | PNT-1 | PNT-1 | ACT-2 | N/A | N/A | | DISPLAY MAX. OCCUPANT LOAD (INSIDE ROOM) | 102 |
| KITCHEN / DRY STO. | QT-1 | QTB-1 | PNT-1 | PNT-1 | PNT-1 / SW-1 | PNT-1 | PNT-1 | ACT-1 | N/A | N/A | | | 103 |
| STEM LAB | LVT-5 | RB-1 | PNT-1/PNT-4 | PNT-1 | PNT-1 | PNT-1 | PNT-5 | ACT-2 | N/A | N/A | | | 104 |
| MECH/ ELECT. ROOM | SC-1 | N/A | PNT-1 | PNT-1 | PNT-1 | PNT-1 | PNT-1 | EXP-1 | N/A | N/A | | | 105 |
| 3D PRINTER | LVT-5 | RB-1 | PNT-1/PNT-4 | PNT-1 | PNT-1 | PNT-1 | PNT-1 | ACT-1 | N/A | N/A | | | 106 |
| COMM. | VCT-1 | RB-1 | PNT-1 | PNT-1 | PNT-1 | PNT-1 | PNT-1 | ACT-1 | N/A | N/A | | | 107 |
| STAFF BREAKROOM | LVT-2 | RB-1 | PNT-1 | PNT-1 | PNT-1 | PNT-1 | PNT-1 | ACT-1 | SS-1 | PL-1 | | | 108 |
| STORAGE | VCT-2 | RB-1 | PNT-1 | PNT-1 | PNT-1 | PNT-1 | PNT-1 | ACT-1 | N/A | N/A | | | 109 |
| LIBRARY | LVT-1/LVT-5 | RB-1 | PNT-1/PNT-6 | PNT-6 | GF-1 | PNT-1 | PNT-1 | ACT-1 | N/A | N/A | | | 110 |
| MULTIPURPOSE ROOM | LVT-2/LVT-5 | RB-1 | PNT-1 / PNT-4 | PNT-1 | PNT-4 | PNT-1 | PNT-1 | ACT-1 | N/A | N/A | | DISPLAY MAX. OCCUPANT LOAD | 111 |
| ARTS AND CRAFT | LVT-4 | RB-1 | PNT-1 | PNT-1 | GF-1 | PNT-1 | PNT-1 | ACT-1 | SS-1 | PL-1 | | | 112 |
| PANTRY | LVT-2 | RB-1 | PNT-1 | PNT-1 | PNT-1 | PNT-1 | PNT-1 | ACT-1 | SS-1 | PL-1 | | | 113 |
| REST. D | HFT-1 | HTB-1 | PNT-1/PNT-2/HWT-1 | PNT-1 / PNT-2 | PNT-1 / PNT-2 | PNT-1 / PNT-2 | PNT-1 / PNT-2 | MGB-1 | SS-1 | PL-1 | SEE RESTROOM ELEVATIONS | | 114 |
| SOCIAL HALL STORAGE | VCT-2 | RB-1 | PNT-1 | PNT-1 | PNT-1 | PNT-1 | PNT-1 | EXP-1 | N/A | N/A | | | 115 |
| REST. C | HFT-1 | HTB-1 | PNT-1/PNT-2/HWT-1 | PNT-1 / PNT-2 | PNT-1 / PNT-2 | PNT-1 / PNT-2 | PNT-1 / PNT-2 | MGB-1 | SS-1 | PL-1 | SEE RESTROOM ELEVATIONS | | 116 |
| STO. | LVT-1 | RB-1 | PNT-1 | PNT-1 | PNT-1 | PNT-1 | PNT-1 | MGB-1 | N/A | N/A | | | 117 |
| INTERIOR CORRIDOR | LVT-1 | RB-1 | PNT-1 | PNT-1 | PNT-1 | PNT-1 | PNT-1 | ACT-2 | N/A | N/A | | | 118 |
| ENTRY CORRIDOR | LVT-1/LVT-4/LVT-5/WOM-1 | RB-1 | PNT-1 | PNT-1 | PNT-1 | PNT-1 | PNT-1 | GYP-1 / ACT-2 | N/A | N/A | | | 120 |
| CORRIDOR | LVT-1 | RB-1 | PNT1 | PNT-1 | PNT-1 | PNT-1 | PNT-1 | ACT-1 | N/A | N/A | | | 121 |
| OFFICE B | LVT-2 | RB-1 | PNT-1 | PNT-1 | PNT-1 | PNT-1 | PNT-1 | ACT-1 | N/A | N/A | | | 122 |
| STORAGE | VCT-2 | RB-1 | PNT-1 | PNT-1 | PNT-1 | PNT-1 | PNT-1 | GYP-1 | N/A | N/A | | | 123 |
| OFFICE A | LVT-2 | RB-1 | PNT-1 | PNT-1 | PNT-1 | PNT-1 | PNT-1 | ACT-1 | N/A | N/A | | | 124 |
| ADA REST. A | HFT-1 | HTB-1 | PNT-1/PNT-4/HWT-1 | PNT-1 / PNT-2 | PNT-1 / PNT-2 | PNT-1 / PNT-2 | PNT-1 / PNT-2 | MGB-1 | SS-1 | PL-1 | SEE RESTROOM ELEVATIONS | | 125 |
| REST.A | HFT-1 | HTB-1 | PNT-1/PNT-2 | PNT-1 / PNT-2 | PNT-1 / PNT-2 | PNT-1 / PNT-2 | PNT-1 / PNT-2 | MGB-1 | SS-1 | PL-1 | SEE RESTROOM ELEVATIONS | | 126 |
| SHWR | HFT-1 | HTB-1 | PNT-1/PNT-4/HWT-1 | PNT-1 / PNT-2 | PNT-1 / PNT-2 | PNT-1 / PNT-2 | PNT-1 / PNT-2 | MGB-1 | N/A | N/A | SEE RESTROOM ELEVATIONS | | 127 |
| STAFF TLT. | HFT-1 | HTB-1 | PNT-1/PNT-2/HWT-1 | PNT-1 / PNT-2 | PNT-1 / PNT-2 | PNT-1 / PNT-2 | PNT-1 / PNT-2 | MGB-1 | SS-1 | PL-1 | SEE RESTROOM ELEVATIONS | | 128 |
| REST. B | HFT-1 | HTB-1 | PNT-1/PNT-4 | PNT-1 / PNT-2 | PNT-1 / PNT-2 | PNT-1 / PNT-2 | PNT-1 / PNT-2 | MGB-1 | N/A | N/A | SEE RESTROOM ELEVATIONS | | 129 |
| EVS./STO | VCT-2 | RB-1 | PNT-1 | PNT-1 | PNT-1 | PNT-1 | PNT-1 | ACT-1 | N/A | N/A | | | 130 |
| ADA REST. B | HFT-1 | HTB-1 | PNT-1/PNT-4 | PNT-1 | PNT-1 | PNT-1 | PNT-1 | MGB-1 | N/A | N/A | | | 131 |
| EXIST. WEIGHT ROOM | RF-1 | RB-1 | PNT-1/PNT-2 | PNT-1 / PNT-2 | PNT-1 / PNT-2 | PNT-1 | PNT-1 | ACT-1 | N/A | N/A | SEE ELEVATIONS | | 132 |
| ELEC. B | N/A | N/A | N/A | --- | --- | --- | --- | EXP-1 | N/A | | | | 134A |
| ELEC. A | N/A | N/A | N/A | --- | --- | --- | --- | EXP-1 | N/A | N/A | | | 134B |
| CHECK-IN | LVT-2 | RB-1 | PNT-1 | PNT-1 | PNT-1 | PNT-1 | PNT-1 | ACT-1 | SS-1 | PL-1 | | | 135 |
| LAUNDRY | VCT-2 | RB-1 | PNT-1 | PNT-1 | PNT-1 | PNT-1 | PNT-1 | MGB-1 | N/A | N/A | | | 136 |
| TELE H. B | LVT-2 | RB-1 | PNT-1/PNT-5 | PNT-1 | PNT-1 | PNT-1 | PNT-1 | ACT-1 | N/A | N/A | | | 137 |
| STO. | VCT-2 | RB-1 | PNT-1 | PNT-1 | PNT-1 | PNT-1 | PNT-1 | ACT-1 | N/A | N/A | | | 138 |
| OFFICE D | LVT-2 | RB-1 | PNT-1/ PNT-5 | PNT-1 | PNT-1 | PNT-1 | PNT-1 | ACT-1 | N/A | N/A | | | 140 |
| OFFICE C | LVT-1 | RB-1 | PNT-1 / PNT-5 | PNT-1 | PNT-1 | PNT-1 | PNT-1 | ACT-1 | N/A | N/A | | | 141 |
| GYMNASIUM | N/A | ETR | PNT-1/PNT-2 | PNT-1 | PNT-1 | PNT-1 | PNT-1 | ETR | N/A | N/A | | | 142 |
| TELE H. A | LVT-1 | RB-1 | PNT-1/PNT-5 | PNT-1 | PNT-1 | PNT-1 | PNT-1 | ACT-1 | N/A | N/A | | | 143 |
| WORKFORCE DEVELOPMENT | LVT-2 | RB-1 | PNT-1/ PNT-6 | PNT-1 | PNT-6 | PNT-1 | PNT-1 | ACT-1 | N/A | N/A | | DISPLAY MAX. OCCUPANT LOAD | 144 |
| FIRE RISER | SC-1 | N/A | PNT-1 | PNT-1 | PNT-1 | PNT-1 | PNT-1 | EXP-1 | N/A | N/A | | | 145 |

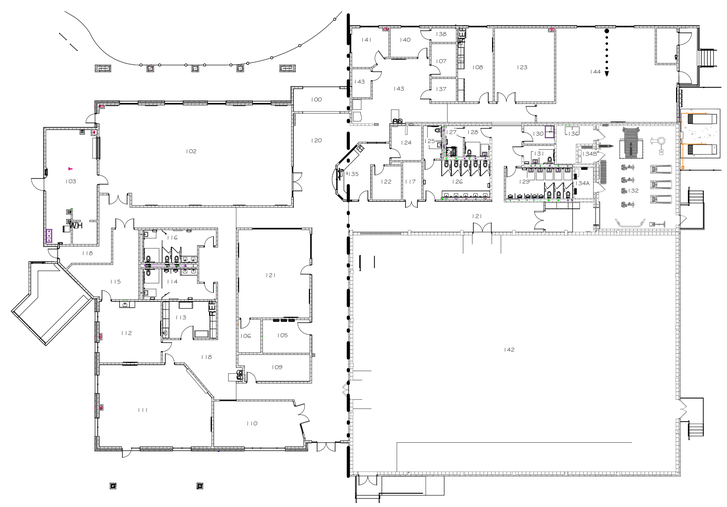

1 KEY PLAN
A8.02 SCALE: 1" = 20'-0"

# SIGNAGE

5/3/2026 9:22:20 PM TEMPLATE VERSION: 2020.1

GOODWYN MILLS CAWOOD, LLC.
720 Bayfront Parkway, Suite 200
Pensacola, FL 32502
T 850.432.0706
GMCNETWORK.COM
Kelly Wieczorek - Qualifying Agent
FL Architect AR 96359

| ISSUE | DATE |
|---|---|
| PERMIT SET | 12/08/2025 |
| 2 Revision 2 | 05/01/2026 |

DRAWN BY: Author
CHECKED BY: Checker

FRICKER RESOURCE CENTER RENOVATION PROJECT
900 N F St. Pensacola, FL 32501-2887
GMC # APEN250016

STATE OF FLORIDA · GEORGE D. WILLIAMS · REGISTERED ARCHITECT · AR0009434
George D. Williams
AR 0009434

FINISH SCHEDULE AND SIGNAGE

A8.02

## GRANT SCOPE LEGEND




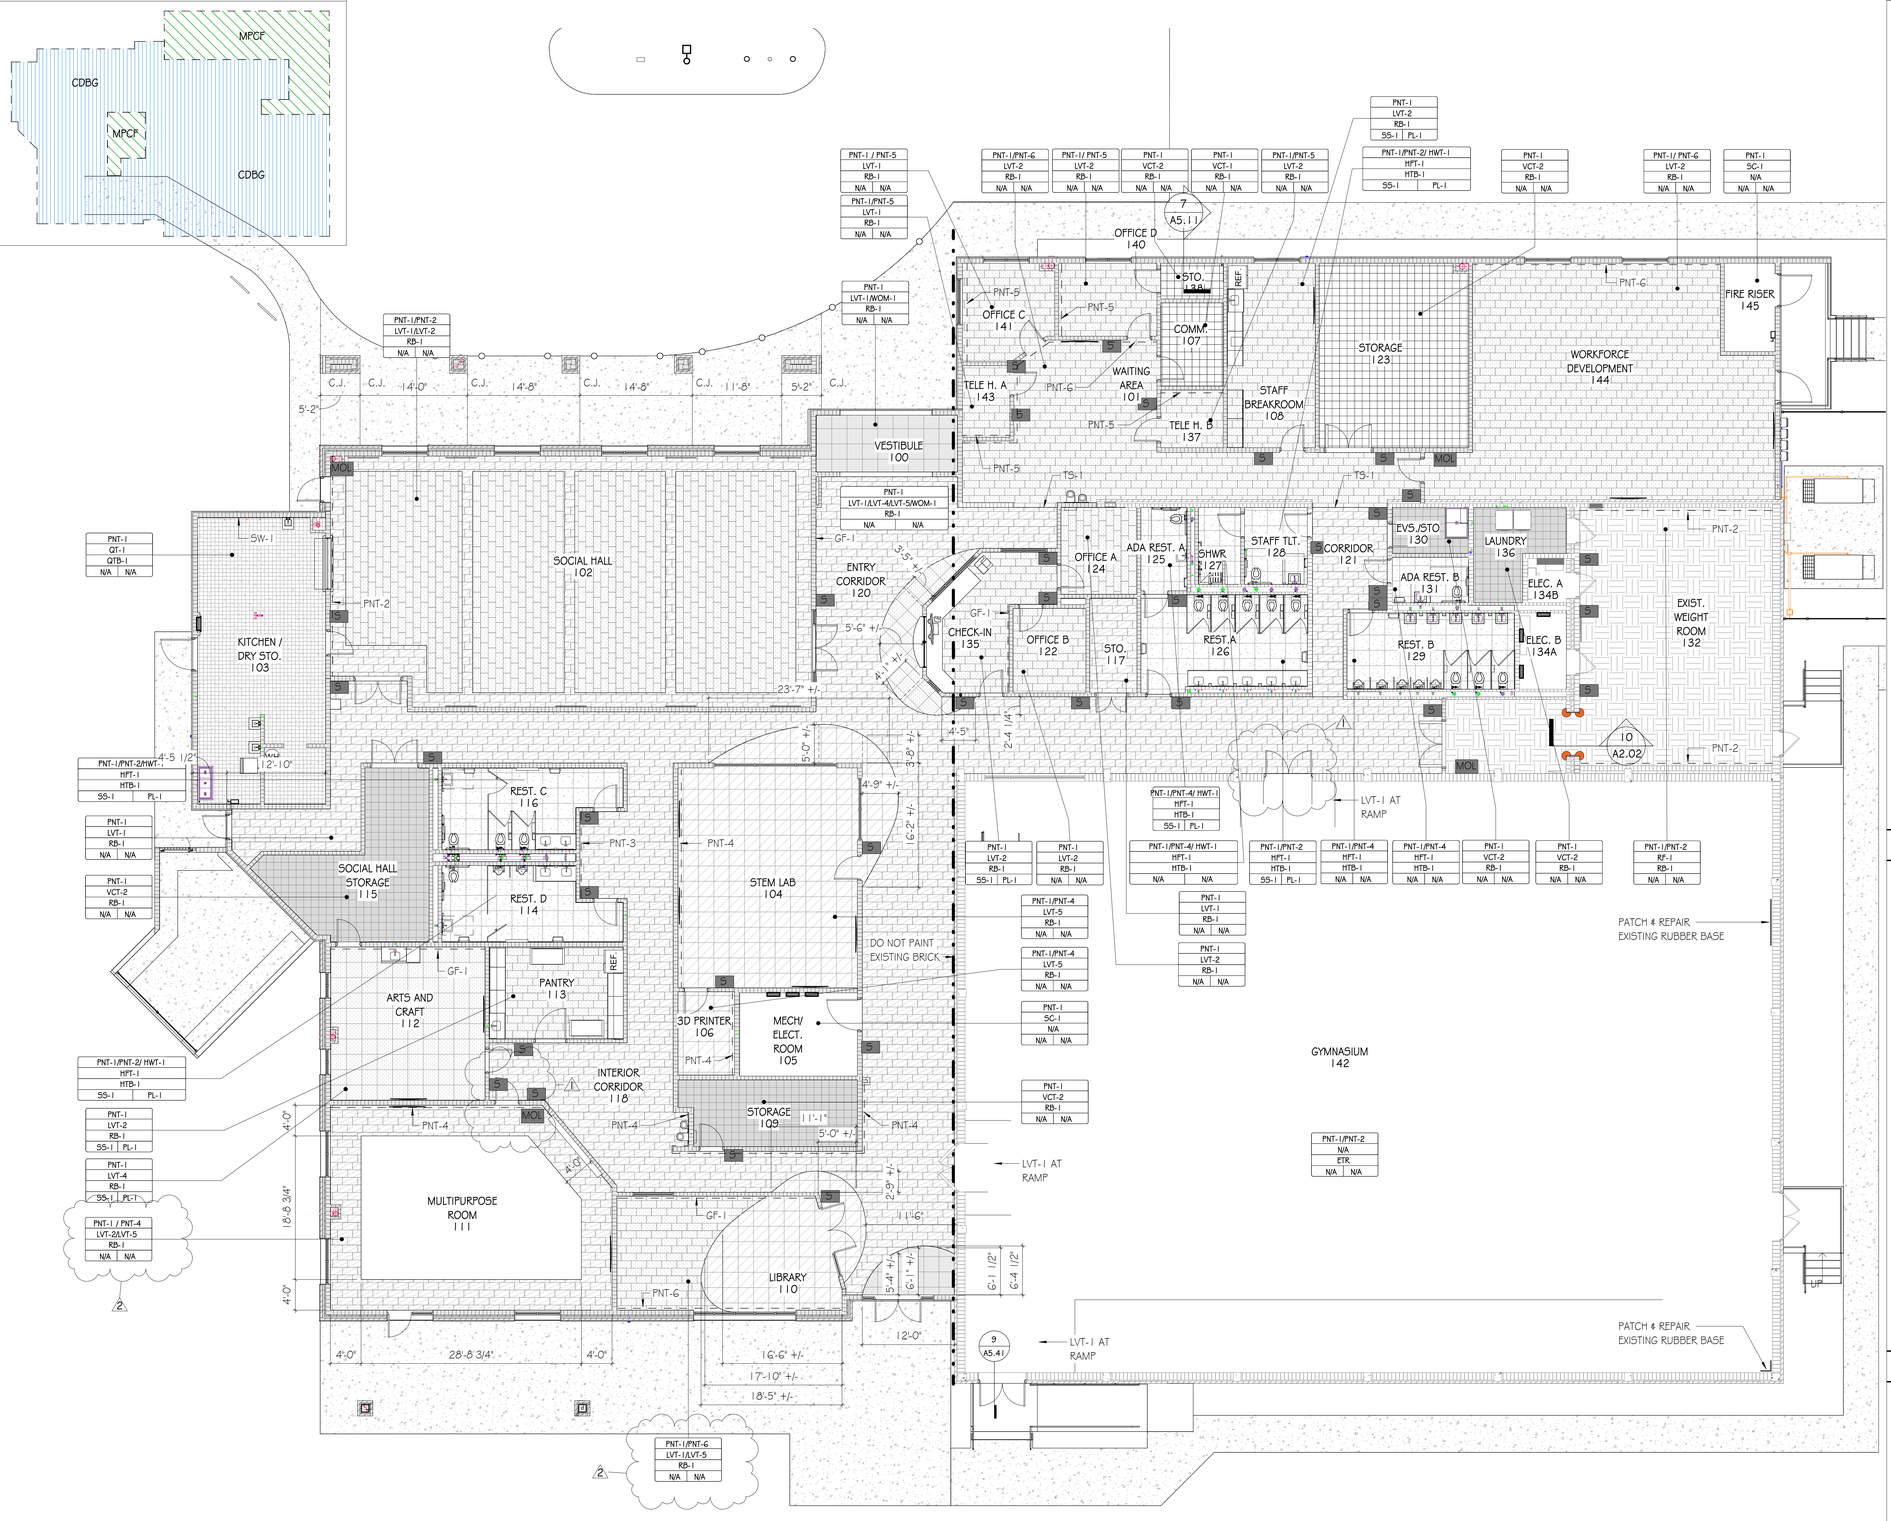


## FINISH NOTES

GENERAL:

1. REFER TO FINISH PLANS AND ELEVATIONS FOR LOCATION OF ACCENT PAINT COLORS.
2. REFER TO INTERIOR FLOOR PATTERN AND FINISH PLANS FOR FLOOR PATTERNS. CONTRACTOR TO NOTIFY INTERIOR DESIGNER BEFORE INSTALLATION OF FLOORING TO REVIEW DESIGN INTENT OF FLOOR PATTERN PLAN.
3. ALL HOLLOW METAL DOOR AND WINDOW FRAMES TO BE PAINTED PNT-2, UNLESS OTHERWISE NOTED.
4. ALL LVT TO LVT RESILIENT TRANSITION STRIPS, SHALL BE TARKET METAL EDGE COLOR 00179, UNLESS OTHERWISE NOTED ON DETAIL.
5. REFER TO RCP FOR ACCENT PAINT COLOR LOCATIONS.
6. WHERE HARD FLOOR TILE IS USED, CENTER PATTERN IN ROOM. ALIGN VERTICAL GROUT LINES OF WALL TILE THOSE IN FLOOR TILE. CONTROL JOINT AT 12'-0" O.C.
7. GROUT COLORS TO BE DETERMINED DURING CONSTRUCTION.
8. INSTALL 3MM EDGE BAND ON ALL PLASTIC LAMINATE COUNTERTOPS TO MATCH COUNTERTOP LAMINATE COLOR. GC TO ALLOW ADEQUATE TIME FOR SPECIAL PRODUCTION RUN.
9. ALL ACCESS PANELS AND GRILLES TO BE PAINTED WALL OR CEILING COLOR, UNLESS OTHERWISE NOTED.
10. REFER TO THIS SHEET FOR FLOOR TRANSITION DETAILS AT ALL SISIMILAR FLOORING MATERIALS. IF A FLOOR FLOOR TRANSITION IS NOT SPECIFIED IN THE FLOOR DETAILS, NOTIFY PROJECT ARCHITECT FOR CLARIFICATION
11. ALL FLOORING TRANSITIONS SHALL OCCUR AT THE CENTERLINE OF ALL DOORS UNLESS DESIGNED OTHERWISE BY FLOOR TRANSITION SYMBOLS ON THE FINISH PLANS
12. SUBMIT TRANSITION DETAIL COLOR DURING SUBMITTALS
13. PAINT UNDERSIDE SURFACE OF ANY BULKHEADS/ SOFFITS TO MATCH COLOR AND FINISH OF BULKHEADS/ SOFFITS VERTICAL SURFACES. SEE REFLECTED CEILING PLANS FOR BULKHEAD PAINT SELECTIONS.
14. ALL METAL ACCESS DOORS, ELECTRICAL PANELS, RECESSED CABINET FACES, HVAC REGISTERS, GRILLES, ETC.., SHALL BE PAINTED TO MATCH ADJACENT WALL COLOR, FIRE HOSE CABINETS SHALL BE PAINTED TO MATCH ADJACENT WALL COLOR, UNLESS LOCAL CODE REQUIRES THEM TO BE OTHERWISE.
15. SEALED CONCRETE FLOORS SHALL MEET ALL ANSI REQUIREMENTS FOR SKID RESISTANCE.
16. EXISTING BRICK TO REMAIN IS TO BE CLEANED. NO EXISTING BRICK WALL TO BE PAINTED.

## FINISH FLOOR LEGEND

- LVT-1
- LVT-2
- LVT-3
- LVT-4
- LVT-5
- VCT-1 AND VCT-2
- HFT-1
- QT-1
- RF-1
- WOM-1
- SC-1

## FINISH TAG

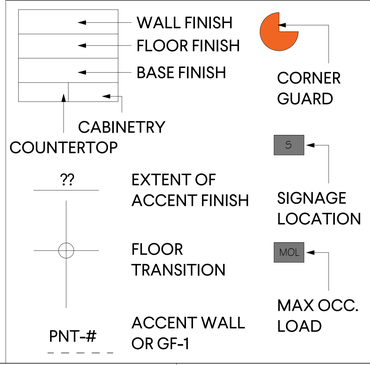


1 A8.03 NEW WORK - FINISH FLOOR PLAN
SCALE: 1/8" = 1'-0"

TRUE NORTH
PLAN NORTH

TEMPLATE VERSION: 2020.1
5/3/2026 9:22:26 PM

GOODWYN MILLS CAWOOD, LLC.
720 Bayfront Parkway, Suite 200
Pensacola, FL 32502
T 850.432.0706
GMCNETWORK.COM
Kelly Wieczorek - Qualifying Agent
FL Architect AR 96359

| ISSUE | DATE |
|---|---|
| PERMIT SET | 12/08/2025 |
| Revision 1 | 04/15/2026 |
| Revision 2 | 05/01/2026 |

DRAWN BY: SJ
CHECKED BY: GW

**FRICKER RESOURCE CENTER RENOVATION PROJECT**
900 N F St, Pensacola, FL 32501-2887
GMC # APEN250016

STATE OF FLORIDA · GEORGE D. WILLIAMS · AR0009434 · REGISTERED ARCHITECT
George D. Williams
AR 0009434

**FINISH FLOOR PLAN**

A8.03

## GRANT SCOPE LEGEND

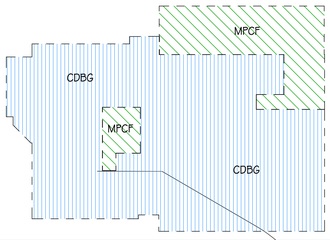


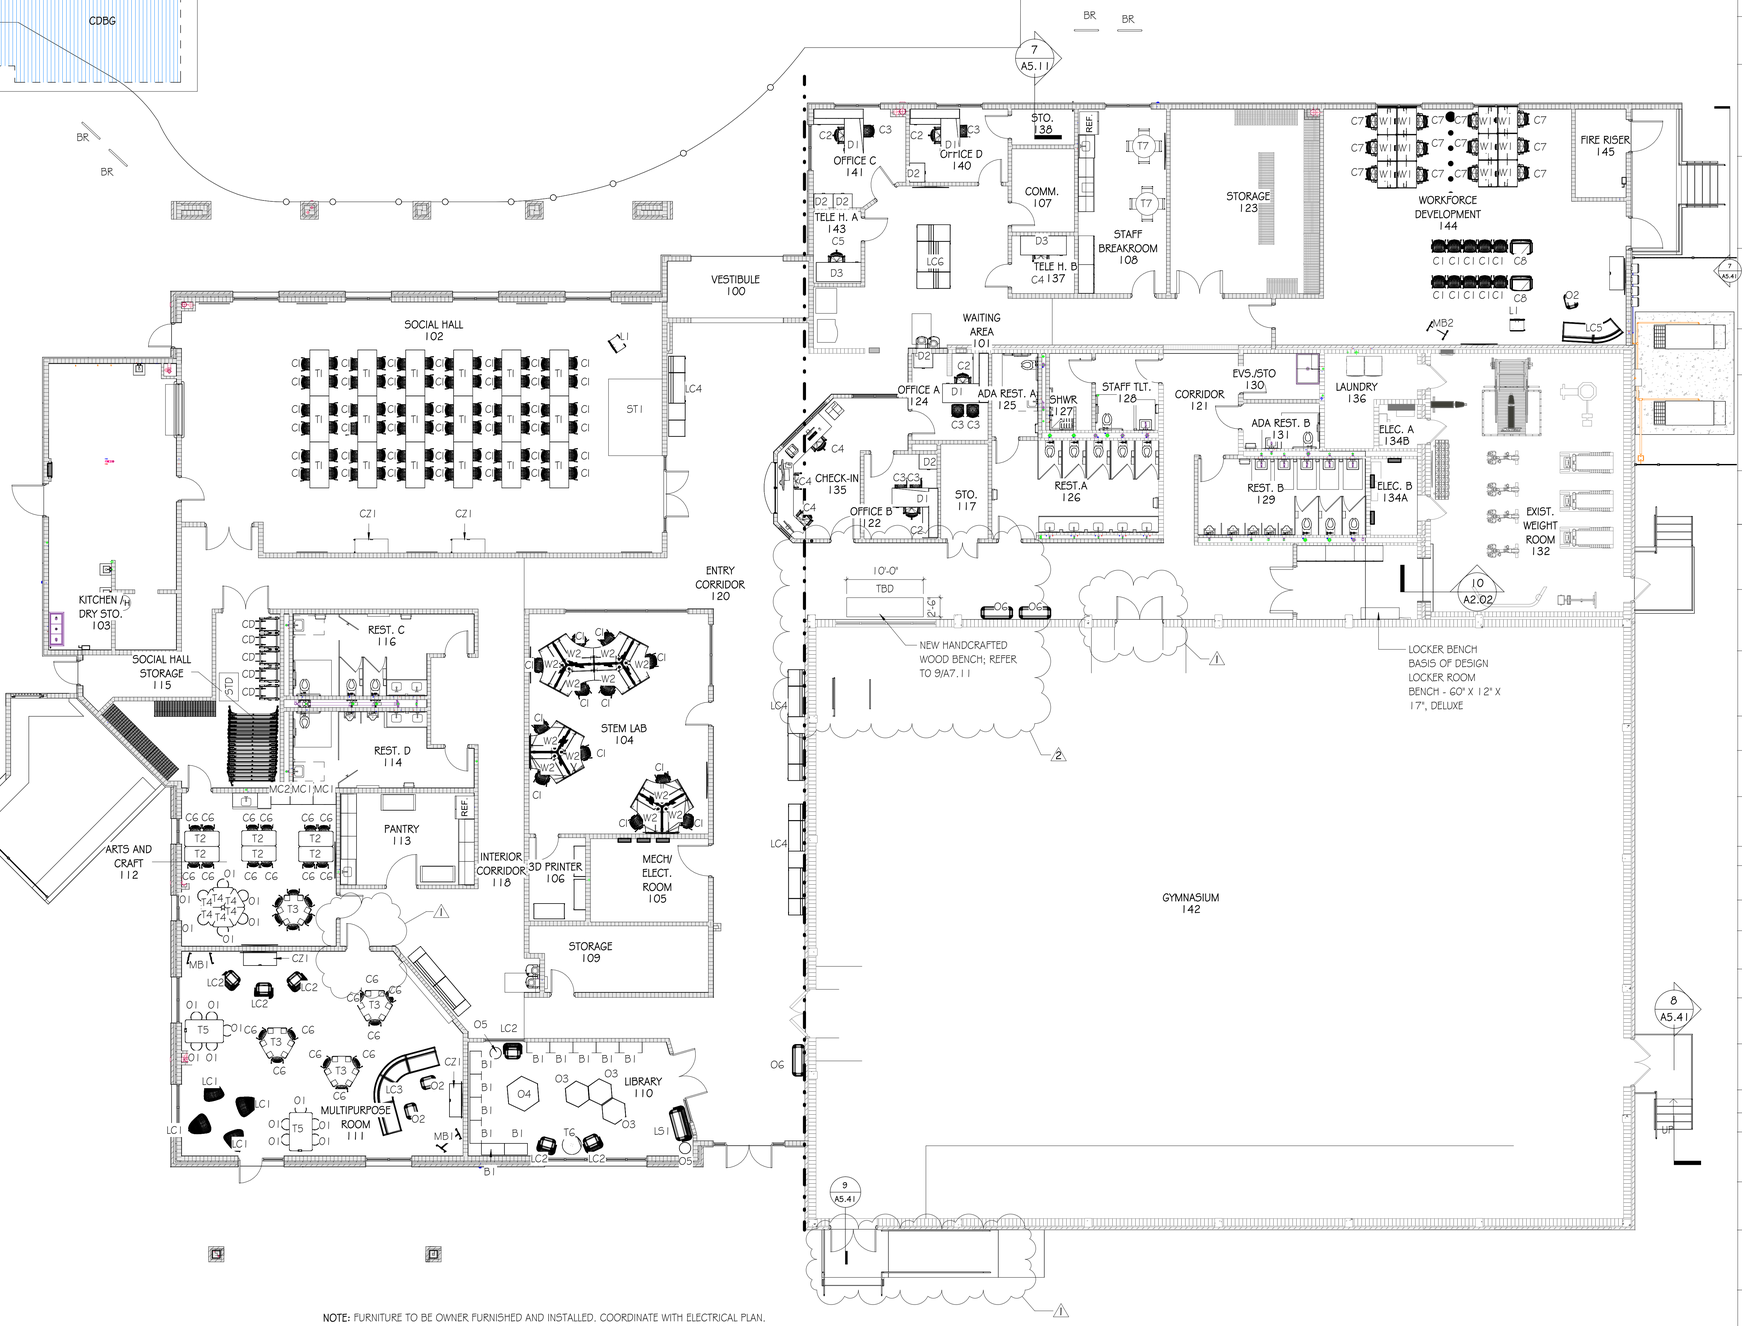


**FURNITURE NOTE:**
REFER TO FURNITURE/FFE PACKAGE FOR MANUFACTURER AND DEALER INFORMATION AND COORDINATION.
MECHOSHADES SHALL BE PROVIDED AND INSTALLED BY THE CONTRACTOR.

| MARK | DESCRIPTION | QUANTITY |
|---|---|---|
| T1 | KI, PIROUETTE TABLES<br>RECTANGULAR NESTING/FLIP TABLE ON CASTERS<br>DIMENSIONS: 72"W X 30"D X 29"H | 18 |
| C1 | KI, LIMELITE STACKING CHAIR<br>FOUR-LEG ARMLESS CHAIR WITH GLIDES, POLY SEAT/BACK<br>CHAIR DIMENSIONS: 21.75"W X 22.25"D X 33.25"H<br>SEAT: 18.25"W X 17.5" D X 17.5"H | 82 |
| CD | DIMENSIONS OF DOLLY STACKED<br>WITH 15 CHAIRS:<br>25"W X 44"D X 61"H | 5 |
| CZ1 | KI, TRIBUTAIRE CREDENZA<br>LAMINATE CABINET WITH TWO ADJUSTABLE SHELVES,<br>CASTERS, CABLE CUBBY IN THE CENTER OF THE CABINET<br>AND CUTOUT FOR CORD ROUTING ON THE BACK, OPTION<br>FOR POWER & LOCKS.<br>DIMENSIONS: 52"W X 22"D X 29"H | 4 |
| L1 | KI, TRIBUTAIRE LECTERN<br>ARTICULATING TOP ADAPTS FROM A FLAT POSITION TO AN<br>ANGLED POSITION, PNEUMATIC HEIGHT ADJUSTABLE, PET<br>FELT OR LAMINATE MODESTY PANEL, STORAGE CABINET<br>WITH ADJUSTABLE SHELF, AND CASTERS<br>DIMENSIONS: 22"W X 19"D X 34"-46"H | 2 |
| ST1 | ULINE, PORTABLE STAGE:<br>SIZE: 144"W X 96"D X 16"-24"H<br>48" SQUARE UNITS WIDE BY X2 48" SQUARE UNITS DEEP)<br>STURDY, 14-GAUGE STEEL FRAME. PLATFORM HEIGHT<br>ADJUSTS TO 16" OR 24" HEIGHT. | 3 |
| STD | DIMENSIONS OF STAGE DOLLY<br>(HOLDS 6 PORTABLE STAGES):<br>44"L X 30"W X 60"H | 1 |
| D1 | KI, LIKHA PRIVATE OFFICE<br>72"W X 30"D X 30"H DESK WITH BOX/BOX/FILE PEDESTAL<br>48"W X 24"D X 30"H RETURN WITH FILE/FILE PEDESTAL<br>78"W X 23"H TACKBOARD<br>78"W X 15"D X 17-3/16"H WALL MOUNTED OVERHEADS<br>WITH TASK LIGHT | 4 |
| D2 | KI, LIKHA FREESTANDING LATERAL FILE<br>TWO DRAWER LAMINATE LATERAL FILE<br>DIMENSIONS: 30"W X 24"D X 30"H | 5 |
| C2 | KI, ALTUS CHAIR<br>MESH BACK, ADJUSTABLE ARMS, UPHOLSTERED SEAT,<br>CASTERS<br>DIMENSIONS:29"W X 25.5"D X 38.75"-43.5"H | 4 |
| C3 | KI, ALTUS CHAIR<br>MESH BACK, ADJUSTABLE ARMS, UPHOLSTERED SEAT,<br>CASTERS<br>DIMENSIONS:29"W X 25.5"D X 38.75"-43.5"H | 6 |
| C4 | KI, ALTUS CHAIR<br>MESH BACK, ADJUSTABLE ARMS, UPHOLSTERED SEAT,<br>CASTERS<br>DIMENSIONS:29"W X 25.5"D X 38.75"-43.5"H | 4 |
| C5 | BIG AND TALL TASK CHAIR, T ARMS, FULLY UPHOLSTERED<br>DIMENSIONS: 31.5"W X 27"D X 43"-52"H | 1 |
| D3 | KI, LIKHA DESK<br>DESK SHELL WITH BOX/BOX/FILE PEDESTAL<br>DIMENSIONS: 72"W X 30"D X 30"H | 2 |
| C6 | KI, INTELLECT WAVE 4-LEG CHAIR<br>POLY SHELL AND METAL LEGS<br>DIMENSIONS:19.75"W X 20.5"D X 32.25"H | 29 |
| | KI, RUKUS TABLES | |
| T2 | DIMENSIONS:<br>FIXED RECTANGLE – 54"W X 24"D X 29"H | 6 |
| T3 | HEIGHT ADJUSTABLE SPROCKET – 55"W X 48"D X 20-33"H | 4 |
| T4 | HEIGHT ADJUSTABLE TRIANGLE – 32"W X 28"D X<br>28.5-41.5"H | 6 |
| T5 | FIXED RECTANGLE – 60"W X 36"D X 29"H | 2 |
| O1 | KI, MYPLACE ROUND OTTOMAN<br>UPHOLSTERED ROUND OTTOMAN<br>DIMENSIONS:18" ROUND X 18"H | 16 |
| | KI, 700 SERIES METAL STORAGE CABINET<br>METAL STORAGE CABINET<br>DIMENSIONS: | |
| MC1 | 36"W 5 18"D X 69.88"H | 2 |
| MC2 | 30"W X 18"D X 69.88"H | 1 |
| LC1 | HON, CONFETTI, FLOOR LOUNGE CHAIR<br>UPHOLSTERED FLOOR LOUNGE CHAIR<br>DIMENSIONS: 31.5"W X 30"D X 24.45"H | 4 |
| LC2 | KI, SONRISA LOUNGE CHAIR<br>UPHOLSTERED LOUNGE CHAIR WITH ARMS<br>DIMENSIONS:29.75"W X 25.5"D X 32.25"H | 6 |
| LC3 | KI, ZEKER SEATING<br>UPHOLSTERED MODULAR LOUNGE<br>DIMENSIONS: 161"W X 30.5"D X 29.5"H<br>CURVED CONFIGURATION | 1 |
| O2 | KI, SONRISA OTTOMAN<br>UPHOLSTERED RECTANGULAR OTTOMAN<br>DIMENSIONS: 24.75"W X 19.5"D X 17.5"H | 3 |
| MB1 | KI, TRIBUTAIRE MARKERBOARD<br>DUAL SIDED MARKERBOARD ON CASTERS<br>DIMENSIONS: 36"W X 66"H | 2 |
| B1 | KI, RUKUS BOOKCASE<br>SINGLE FACED BOOKCASE WITH ADJUSTABLE SHELVES,<br>LAMINATE TOP AND METAL SHELL<br>DIMENSIONS: 36"W X 18"D X 42"H | 11 |
| O3<br>O4 | KI, MYPLACE HEXAGON OTTOMAN<br>UPHOLSTERED MODULAR LOUNGE<br>DIMENSIONS:<br>MEDIUM – 36" HEXAGON X 18"H<br>LARGE – 48" HEXAGON X 18 | 3<br>1 |
| LS1 | KI, SONRISA LOVESEAT<br>UPHOLSTERED LOVESEATWITH ARMS<br>DIMENSIONS:<br>55.75"W X 25.5"D X 32.25"H | 1 |

**NOTE:** FURNITURE TO BE OWNER FURNISHED AND INSTALLED. COORDINATE WITH ELECTRICAL PLAN.

| | | | | | | | | | | | |
|---|---|---|---|---|---|---|---|---|---|---|---|
| O5 | KI, MYPLACE ROUND OTTOMAN WITH LAMINATE TOP<br>UPHOLSTERED ROUND OTTOMAN<br>DIMENSIONS:18" ROUND X 18"H | 2 | O6 | KI, SONRISA BENCH<br>UPHOLSTERED RECTANGULAR OTTOMAN<br>DIMENSIONS:<br>50.25"W X 19.5"D X 17.5"H | 3 | MB2 | KI, ALL TERRAIN MARKER BOARD<br>DUAL SIDED MARKERBOARD ON CASTERS<br>DIMENSIONS:30"W X 66"H | 1 | W2 | HON, EMPOWER 120 TABLES<br>42"W X 24"D 120-DEGREE TABLES, METAL U LEGS, 42"W X 13"H FABRIC PRIVACY SCREENS, MONITOR ARMS & CPU HOLDERS AT EACH DESK | 12 | MB1 | KI, TRIBUTAIRE MARKERBOARD<br>DUAL SIDED MARKERBOARD ON CASTERS<br>DIMENSIONS: 36"W X 66"H | 2 |
| T6 | KI, TRIBUTAIRE OCCASIONAL TABLE<br>ROUND LAMINATE SIDE TABLE WITH METAL X BASE<br>DIMENSIONS: 30" ROUND X 17"H | 1 | C7 | KI, SIGNIA TASK CHAIR<br>MESH BACK, UPHOLSTERED SEAT, 1D ADJUSTABLE ARMS,<br>CASTERS<br>DIMENSIONS: 26"W X 26"D X 38.5"-43"H | 12 | C8 | KI, KATERA XL CHAIR<br>FOUR-LEG ARM CHAIR WITH GLIDES,<br>UPHOLSTERED SEAT AND BACK<br>DIMENSIONS: 35.375"W X 25"D X 35"H | 2 | T7 | KI, TRIBUTAIRE CAFE TABLES<br>ROUND LAMINATE TABLE WITH METAL BASE<br>DIMENSIONS:<br>36"W ROUND X 29"H | 2 | | | |
| LC4 | KI, MYPLACE LOUNGE<br>UPHOLSTERED MODULAR SEATING, LOW BACK, END TABLE AND POWER<br>DIMENSIONS:<br>CONFIGURATION 1 - 126"W X 26"D X 32"H (ACROSS FROM CHECK IN) | 1 | W1 | KI CONNECTION ZONE WORKSTATONS<br>42"W X 30"D WORK SURFACES, METAL U-LEGS, ACRYLIC<br>PRIVACY SCREENS, MONITOR ARMS AT EACH DESK | 12 | LC5 | KI, ZEKER SEATING<br>UPHOLSTERED MODULAR LOUNGE<br>DIMENSIONS:<br>95"W X 30.5"D X 29.5"H<br>CURVED CONFIGURATION | 1 | LC6 | KI, MYPLACE LOUNGE<br>UPHOLSTERED MODULAR SEATING, LOW BACK, END TABLE AND POWER<br>DIMENSIONS:<br>100"W X 52"D X 32"H BACK-TO-BACK CONFIGURATION | 1 | | | |
| | CONFIGURATION 2 – 173"W X 26"D X 32"H (ENTRY CORRIDOR HALLWAY) | 2 | | | | PT | U- LINE, METAL RECTANGULAR PICNIC TABLE<br>72"W X 61"D X 31"H<br>METAL COLOR – RED AND BLACK | 5 | BR | U-LINE, WAVE BIKE RACK, 5 LOOP<br>68"W X 2.5"D X 39"H<br>METAL COLOR – BLACK | 3 | | | |

TRUE NORTH  PLAN NORTH

1 A8.05 NEW WORK - FURNITURE PLAN
SCALE: 1/8" = 1'-0"

TEMPLATE VERSION: 2020.1

5/3/2026 9:22:47 PM

GMC

GOODWYN MILLS CAWOOD, LLC.
720 Bayfront Parkway, Suite 200
Pensacola, FL 32502
T 850.432.0706
GMCNETWORK.COM
Kelly Wieczorek - Qualifying Agent
FL Architect AR 96359

| ISSUE | DATE |
|---|---|
| PERMIT SET | 12/08/2025 |
| 1 Revision 1 | 04/15/2026 |
| 2 Revision 2 | 05/01/2026 |
| DRAWN BY: | SJ |
| CHECKED BY: | GW |

FRICKER RESOURCE CENTER RENOVATION PROJECT
900 N F St, Pensacola, FL 32501-2887
GMC # APEN250016

STATE OF FLORIDA · GEORGE D. WILLIAMS · AR0009434 · REGISTERED · ARCHITECT
George D. Williams
AR 0009434

FURNITURE PLAN AND SCHEDULE

A8.05