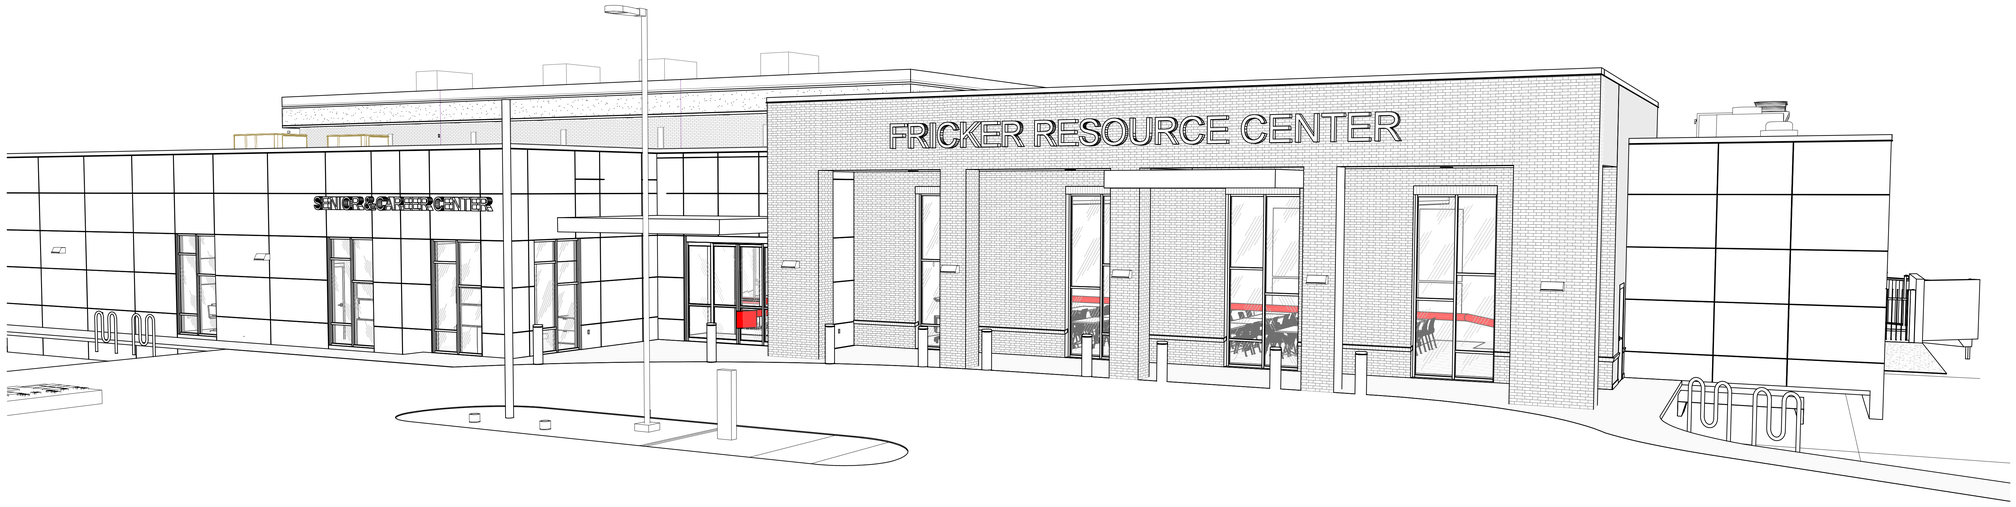

FRICKER RESOURCE CENTER RENOVATION PROJECT

CITY OF PENSACOLA / 900 N F ST, PENSACOLA, FL 32501

GOODWYN MILLS CAWOOD, LLC.	ARCHITECTURE, INTERIORS,
REBOL - BATTLE & ASSOCIATES	CIVIL
JOE DEREUIL ASSOCIATES, LLC	STRUCTURAL ENGINEERING
W3 ENGINEERING, INC.	MECHANICAL, PLUMBING, FIRE PROTECTION ENGINEERING
HG ENGINEERS	ELECTRICAL ENGINEERING
SISU CONSULTING LLC	TELECOMMUNICATIONS

GOODWYN MILLS CAWOOD, LLC.
720 Bayfront Parkway, Suite 200
Pensacola, FL 32502
T 850.432.0706
GMCNETWORK.COM
Kelly Wieczorek -
Qualifying Agent
FL Architect AR 96359

ISSUE | DATE
PERMIT SET | 12/08/2025

DRAWN BY: SJ
CHECKED BY: GW

FRICKER RESOURCE CENTER
RENOVATION PROJECT

900 N F St, Pensacola, FL 32501-2887

GMC # APEN250016

STATE OF FLORIDA · GEORGE D. WILLIAMS · AR0009434 · REGISTERED ARCHITECT

George D. Williams
AR 0009434

TITLE SHEET

T1

5/14/2026 1:37:34 PM TEMPLATE VERSION: 2020.1

INDEX OF DRAWINGS

	SHEET NAME	ISSUE DATE	REVISION DATE
0.0 TITLE			
T1	TITLE SHEET	12/08/2025	
0.1 GENERAL			
G1.01	INDEX OF DRAWINGS/ BASIS OF DESIGN LEGEND	12/08/2025	05/14/2026
G1.02	GENERAL NOTES	12/08/2025	
G1.03	GENERAL INFORMATION	12/08/2025	
G1.11	ACCESSIBILITY INFORMATION	12/08/2025	
G1.12	PHASING PLANS	12/08/2025	04/13/2026
G1.14	GRANT DIVISION	12/08/2025	
G1.20	PARTITION TYPES	12/08/2025	
1.0 CIVIL			
C1.0	EXISTING SITE, DEMOLITION & EROSION CONTROL PLAN	12/08/2025	
C1.1	EROSION CONTROL DETAILS	12/08/2025	
C1.2	NPDES - STORMWATER POLLUTION PREVENTION PLAN	12/08/2025	
C2.0	SITE LAYOUT & DIMENSION PLAN	12/08/2025	
C2.1	SITE DETAILS	12/08/2025	
C3.0	GRADING & DRAINAGE PLAN	12/08/2025	
C3.1	GRADING & DRAINAGE DETAILS	12/08/2025	
C4.0	UTILITY PLAN	12/08/2025	
C4.1	UTILITY DETAILS	12/08/2025	
C5.0	LANDSCAPE PLAN	12/08/2025	
L.5 LIFE SAFETY			
LS1.00	LIFE SAFETY - CODE STUDY	12/08/2025	04/13/2026
LS1.01	LIFE SAFETY PLAN - FIRST FLOOR PLAN	12/08/2025	05/01/2026
2.0 DEMOLITION			
D1.01	DEMOLITION - SITE PLAN	12/08/2025	
D1.02	DEMOLITION - FLOOR PLAN	12/08/2025	
D1.03	DEMOLITION - REFLECTED CEILING PLAN	12/08/2025	
D1.04	DEMOLITION - REFLECTED CEILING PLAN - HIGH CEILINGS	12/08/2025	
D1.05	DEMOLITION - LOW ROOF PLAN	12/08/2025	
D1.06	DEMOLITION - HIGH ROOF PLAN	12/08/2025	
D1.07	DEMOLITION ELEVATIONS	12/08/2025	04/13/2026
3.0 ARCHITECTURE			
A1.00	NEW WORK - SITE PLAN	12/08/2025	05/01/2026
A1.01	NEW WORK NOTED - FLOOR PLAN	12/08/2025	05/14/2026
A1.03	NEW WORK DIMENSION - FLOOR PLAN	12/08/2025	05/01/2026
A1.12	ENLARGED PLANS RESTROOMS	12/08/2025	05/01/2026
A1.13	ENLARGED PLANS RESTROOMS	12/08/2025	
A1.14	ENLARGED PLANS AND INTERIOR ELEVATIONS	12/08/2025	05/01/2026
A1.15	ENLARGED PLANS AND INTERIOR ELEVATIONS	12/08/2025	05/01/2026
A1.16	ENLARGED PLANS AND INTERIOR ELEVATIONS	12/08/2025	04/13/2026
A1.17	ENLARGED PLANS AND INTERIOR ELEVATIONS	12/08/2025	
A1.18	ENLARGED PLANS AND INTERIOR ELEVATIONS	12/08/2025	
A1.19	GYMNASIUM ELEVATIONS	12/08/2025	05/01/2026
A1.20	WEIGHT ROOM ELEVATIONS	12/08/2025	
A2.01	NEW WORK - REFLECTED CEILING PLAN	12/08/2025	
A2.02	TYPICAL CEILING DETAILS	12/08/2025	
A3.01	NEW WORK - LOW ROOF PLAN	12/08/2025	04/13/2026
A3.02	NEW WORK - HIGH ROOF PLAN	12/08/2025	
A3.03	ROOF & CANOPY DETAILS	12/08/2025	
A3.04	ROOF SECTION DETAILS	12/08/2025	
A3.05	ROOF SADDLE FLASHING DETAILS	12/08/2025	
A4.01	EXTERIOR ELEVATIONS	12/08/2025	05/01/2026
A5.01	BUILDING SECTIONS	12/08/2025	
A5.02	BUILDING SECTIONS	12/08/2025	
A5.03	BUILDING SECTIONS	12/08/2025	
A5.11	WALL SECTIONS	12/08/2025	
A5.12	WALL SECTIONS	12/08/2025	
A5.13	WALL & CANOPY ENTRY SECTIONS	12/08/2025	05/01/2026
A5.41	EXTERIOR STEPS AND RAILING DETAILS	12/08/2025	05/01/2026
A5.42	DUMPSTER ENCLOSURE DETAIL & MECH FENCE DETAIL	12/08/2025	
A6.01	DOOR SCHEDULE, LEGEND, & DETAILS	12/08/2025	05/01/2026
A6.02	DOOR HEAD, JAMB AND SILL DETAILS	12/08/2025	
A6.03	MISCELLANEOUS	12/08/2025	
A6.11	STOREFRONT & WINDOW TYPES	12/08/2025	
A6.12	INTERIOR STOREFRONT HEAD, JAMB AND SILL DETAILS	12/08/2025	
A6.12B	EXTERIOR STOREFRONT HEAD, JAMB AND SILL DETAILS	12/08/2025	
A7.11	MILLWORK DETAILS	12/08/2025	05/01/2026
A8.01	FINISH LEGEND/ FLOORING DETAILS	12/08/2025	
A8.02	FINISH SCHEDULE AND SIGNAGE	12/08/2025	05/01/2026
A8.03	FINISH FLOOR PLAN	12/08/2025	05/01/2026
A8.05	FURNITURE PLAN AND SCHEDULE	12/08/2025	05/01/2026
4.0 STRUCTURAL			
SD.101	STRUCTURAL - DEMOLITION GROUND FLOOR PLAN	12/08/2025	
SD.102	STRUCTURAL - DEMOLITION LOW ROOF FRAMING	12/08/2025	
S.001	GENERAL NOTES	12/08/2025	
S.002	WIND LOAD DIAGRAM	12/08/2025	
S.003	SPECIAL INSPECTION PLAN	12/08/2025	05/14/2026
S.004	SPECIAL INSPECTION PLAN CONTINUED	12/08/2025	05/14/2026
S.005	SPECIAL INSPECTION PLAN CONTINUED	12/08/2025	05/14/2026

3

INDEX OF DRAWINGS

	SHEET NAME	ISSUE DATE	REVISION DATE
S.101	FOUNDATION PLAN	12/08/2025	
S.101.1	SLAB-ON-GRADE PLAN	12/08/2025	
S.102	LOW ROOF FRAMING PLAN	12/08/2025	
S.103	HIGH ROOF FRAMING PLAN	12/08/2025	
S.410	FOUNDATION SECTIONS AND DETAILS	12/08/2025	
S.420	LOW ROOF FRAMING DETAILS	12/08/2025	
S.421	LOW ROOF FRAMING DETAILS	12/08/2025	
S.422	LOW ROOF FRAMING DETAILS	12/08/2025	
S.430	HIGH ROOF FRAMING SECTIONS AND DETAILS	12/08/2025	
S.501	TYPICAL FOUNDATION, SLAB AND STEEL DETAILS	12/08/2025	
S.502	TYPICAL STEEL AND MASONRY DETAILS	12/08/2025	
S.503	MASONRY OPENING DETAILS IN EXISTING WALLS	12/08/2025	
5.0 MECHANICAL			
M0.1	LEGEND & GENERAL NOTES	12/08/2025	
M1.1	HVAC DEMOLITION PLAN	12/08/2025	
M1.2	HVAC NEW WORK FLOOR PLAN	12/08/2025	
M1.3	HVAC NEW WORK LOWER ROOF PLAN	12/08/2025	
M1.4	HVAC NEW WORK UPPER ROOF PLAN	12/08/2025	
M2.1	HVAC NEW WORK PIPING PLAN	12/08/2025	
M2.2	HVAC NEW WORK LOWER ROOF PIPING PLAN	12/08/2025	
M2.3	HVAC NEW WORK UPPER ROOF PIPING PLAN	12/08/2025	
M3.1	ENLARGED FLOOR PLANS	12/08/2025	
M3.2	ENLARGED FLOOR PLANS	12/08/2025	
M3.3	ENLARGED FLOOR PLANS	12/08/2025	
M5.1	HVAC DETAILS	12/08/2025	
M5.2	HVAC DETAILS	12/08/2025	
M5.3	HVAC DETAILS	12/08/2025	
M6.1	HVAC SCHEDULES	12/08/2025	
M6.2	HVAC SCHEDULES	12/08/2025	
M7.1	HVAC CONTROLS	12/08/2025	
6.0 PLUMBING			
P0.01	PLUMBING LEGEND, ABBREVIATIONS, & NOTES	12/08/2025	
P1.01	SANITARY PLUMBING DEMOLITION PLAN	12/08/2025	
P1.02	DOMESTIC PLUMBING DEMOLITION PLAN	12/08/2025	
P1.11	DOMESTIC PIPING NEW WORK ENLARGED PLAN WEST (WEST)	12/08/2025	
P1.12	DOMESTIC PIPING NEW WORK ENLARGED PLAN WEST (EAST)	12/08/2025	
P1.21	SANITARY PIPING NEW WORK ENLARGED PLAN - WEST	12/08/2025	
P1.22	SANITARY PIPING NEW WORK PLAN - EAST	12/08/2025	
P1.23	SANITARY PIPING NEW WORK ROOF PLAN	12/08/2025	
P1.31	NATURAL GAS PIPING NEW WORK PLAN	12/08/2025	
P4.01	PLUMBING NEW WORK ENLARGED PLAN - KITCHEN	12/08/2025	
P4.02	PLUMBING NEW WORK ENLARGED PLAN - RESTROOM C/D	12/08/2025	
P4.03	PLUMBING NEW WORK ENLARGED PLAN - EAST RESTROOM	12/08/2025	
P5.01	GAS DETAILS	12/08/2025	
P5.02	EQUIPMENT DETAILS	12/08/2025	
P5.03	PIPE SUPPORT DETAILS	12/08/2025	
P6.01	PLUMBING SCHEDULES	12/08/2025	
P9.01	SANITARY RISER DIAGRAM	12/08/2025	
P9.02	DOMESTIC RISER DIAGRAM	12/08/2025	
P9.03	NATURAL GAS RISER DIAGRAM	12/08/2025	
6.5 FIRE PROTECTION			
FP0.1	FIRE PROTECTION LEGEND, AND DETAILS	12/08/2025	
FP1.1	FIRE PROTECTION 1ST FLOOR PLAN	12/08/2025	
7.0 ELECTRICAL			
E0.01	ELECTRICAL LEGENDS AND NOTES	12/08/2025	
E0.11	ELECTRICAL DEMOLITION FLOOR PLAN	12/08/2025	
E0.12	ELECTRICAL DEMOLITION RCP	12/08/2025	
E0.13	ELECTRICAL DEMOLITION ROOF PLAN	12/08/2025	
E0.51	ELECTRICAL SITE PLAN - NEW	12/08/2025	
E1.01	NEW POWER PLAN	12/08/2025	
E1.02	NEW ENLARGED KITCHEN POWER PLAN AND SCHEDULES	12/08/2025	
E2.01	NEW MECH POWER PLAN	12/08/2025	
E2.02	NEW MECH POWER PLAN - ROOF	12/08/2025	
E3.01	NEW FIRE ALARM PLAN	12/08/2025	
E4.01	NEW LIGHTING PLAN	12/08/2025	
E5.01	ELECTRICAL DETAILS	12/08/2025	
E5.02	ELECTRICAL DETAILS	12/08/2025	
E5.03	GROUNDING DETAILS & FIRE ALARM RISER	12/08/2025	
E5.04	LIGHTING CONTROL DETAILS	12/08/2025	
E6.01	POWER RISER DIAGRAM	12/08/2025	
E7.01	PANEL SCHEDULES	12/08/2025	
E7.02	PANEL SCHEDULES	12/08/2025	
E7.03	MECHANICAL EQUIPMENT SCHEDULE	12/08/2025	
E7.04	LIGHTING SCHEDULES	12/08/2025	
8.0 TELECOM			
T0.01	COMMUNICATIONS LEGENDS & NOTES	12/08/2025	
T0.10	COMMUNICATIONS FLOOR PLANS	12/08/2025	
T1.01	COMMUNICATIONS FLOOR PLANS	12/08/2025	
T1.05	COMMUNICATIONS DEMOLITION FLOOR PLAN	12/08/2025	
T1.50	COMMUNICATIONS FLOOR PLANS	12/08/2025	
T2.01	COMMUNICATIONS TYPICAL DETAILS	12/08/2025	
T2.02	COMMUNICATIONS TYPICAL DETAILS	12/08/2025	
T2.03	COMMUNICATIONS TYPICAL DETAILS	12/08/2025	
T2.04	COMMUNICATIONS TYPICAL DETAILS	12/08/2025	
T2.05	COMMUNICATIONS TYPICAL DETAILS	12/08/2025	
T2.06	COMMUNICATIONS TYPICAL DETAILS	12/08/2025	
T3.01	VOICE SYSTEM SINGLE LINE CONFIGURATION DIAGRAM	12/08/2025	
T3.02	DATA AND TV SYSTEM SINGLE LINE CONFIGURATION DIAGRAMS	12/08/2025	
T4.01	COMMUNICATION CLOSET (CC) ENLARGED FLOOR PLAN	12/08/2025	
T4.02	COMMUNICATIONS RACK ELEVATIONS	12/08/2025	

158

BASIS OF DESIGN - EXTERIOR
FLORIDA PRODUCT APPROVALS

ELEMENT	MANUFACTURER	MODEL	FINISH	FLORIDA PRODUCT APPROVAL #
STOREFRONT	OLD CASTLE	FB-5750 T StormMax FG-2000	EXTERIOR: DARK BRONZE	FL# 20665.3
GLAZING	GUARDIAN	SUNGUARD (LOW E)	SUPERNEUTRAL 68 ON GRAY	-
GLAZING SEALANT	-	-	TO MATCH GLAZING FRAME	-
EIFS	STO	STO THERM CI	FINISH: SANDBLAST COLOR: TBD	FL#21034-R2
SINGLE PLY ROOF MEMBRANE	JOHNS MANVILLE	JM PVC MEMBRANE ADHESIVE (LOW VOC)	WHITE (R1)	FL16758-R30
SINGLE PLY ROOF MEMBRANE	JOHNS MANVILLE	JM PVC MEMBRANE ADHESIVE (LOW VOC)	GREY (FOR CANOPIES)	FL16758-R30
METAL SOFFIT	PAC-CLAD	FLUSH & REVEAL SOFFIT WITH NARROW VENT	BURNISHED SLATE	FL22157-R2
SLIDING DOOR (BI-PART) STOREFRONT	STANLEY	DURA STORM - Impact Bi-Part 3000	BRONZE	FI# 41992.3
HOLLOW METAL DOORS AND FRAMES	CECO DOOR PRODUCTS ASSA ABLOY	SINGLE LEAF AND DOUBLE LEAF	PRIMED	FL4553-R15

CONTRACTOR SHALL MAINTAIN ON THE SITE THE FOLLOWING:
1. COPY OF THE PRODUCT APPROVAL, INCLUDING PERFORMANCE CHARACTERISTICS WHICH THE PRODUCT WAS TESTED AND CERTIFIED TO COMPLY WITH.
3. COPY OF THE APPLICABLE MANUFACTURERS INSTALLATION REQUIREMENTS.

PRODUCT SUBSTITUTION SHALL BE MADE SUBJECT TO FULL COMPLIANCE WITH THE CRITERIA NOTED HEREON, ANY SUCH SUBSTITUTIONS SHALL BE SUBJECT TO PRIOR APPROVAL BY THE DESIGN PROFESSIONAL AND THE LOCAL BUILDING AUTHORITY HAVING JURISDICTION.

BASIS OF DESIGN - INTERIOR

STOREFRONT	YKK	YES 40 FS	INTERIOR : YB5N - DARK BRONZE	-
SLIDING DOOR (BI-PART) STOREFRONT	STANLEY	DURA GLIDE NON-IMPACT 3000 F.B.O.	BRONZE	N/A
TRANSACTION WINDOW	C.R. LAURENCE	MODEL D1031 INTERIOR USE	DURANODIC BRONZE	N/A

NOTE: CONTRACTOR TO PROVIDE SAMPLES PRIOR TO ORDERING FOR OWNER AND ARCHITECT'S REVIEW.

VICINITY MAP

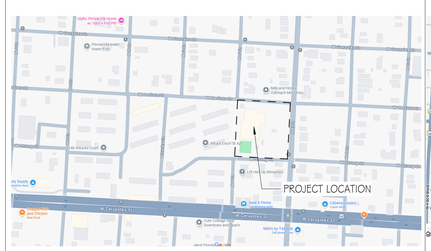

TRUE NORTH

LOCATION MAP

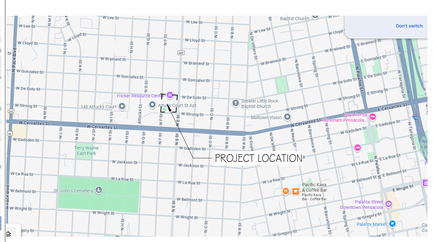

TRUE NORTH

GOODWYN MILLS CAWOOD, LLC.
720 Bayfront Parkway, Suite 200
Pensacola, FL 32502
T 850.432.0706
GMCNETWORK.COM
Kelly Wieczorek - Qualifying Agent
FL Architect AR 96359

ISSUE	DATE
PERMIT SET	12/08/2025
1 Revision 1	04/15/2026
2 Revision 2	05/01/2026
3 Revision 3	05/14/2026

DRAWN BY: SJ
CHECKED BY: GW

FRICKER RESOURCE CENTER RENOVATION PROJECT
900 N Ft St, Pensacola, FL 32501-2887
GMC # APEN250016

STATE OF FLORIDA · GEORGE D. WILLIAMS · AR0009434 · REGISTERED ARCHITECT
George D. Williams
AR 0009434

INDEX OF DRAWINGS/ BASIS OF DESIGN LEGEND

G1.01

TEMPLATE VERSION: 2020.1
5/14/2026 1:37:34 PM

GENERAL NOTES

A DIVISION 1 - GENERAL REQUIREMENTS

1.01. **COMPLETE CONTRACT DOCUMENTS:** COMPLETE DRAWINGS, SPECIFICATIONS, ADDENDA, AND CLARIFICATIONS ISSUED BY FIELD ORDER OR SIMILAR INSTRUMENTS CONSTITUTE THE CONTRACT DOCUMENTS AND SHALL REMAIN INTACT. GENERAL CONTRACTOR IS FULLY RESPONSIBLE FOR COMPLIANCE WITH THE REQUIREMENTS INCLUDED, OR REASONABLY INFERRED THEREIN. CONSTRUCTION MANAGER OR GENERAL CONTRACTOR (AS APPLICABLE) MUST NOT ISSUE PARTIAL SETS OR OTHERWISE CAUSE INCOMPLETE CONTRACT INFORMATION TO BE PROVIDED TO PARTIES TO THE CONTRACT, INCLUDING ASSOCIATED SUB-CONTRACTORS, OR SUB-SUB-CONTRACTORS.

1.02. **MULTI-TRADE COORDINATION:** ALL WORK SHALL BE COORDINATED WITH THE WORK OF OTHER TRADES TO AVOID INTERFERENCES AND CONFLICTS. NO ALLOWANCES WILL BE MADE FOR CONTRACTORS FAILURE TO COORDINATE BETWEEN MULTIPLE DISCIPLINES, SYSTEMS OR EQUIPMENT. UNCOORDINATED WORK THAT RESULTS IN THE INEFFICIENT USE OF AVAILABLE SPACE AND/OR ENCROACHES ON THE WORK OF OTHER TRADES WILL BE SUBJECT TO REJECTION AND RE-INSTALLATION AT CONTRACTOR'S EXPENSE

1.03. **VERIFICATION:** GENERAL CONTRACTOR SHALL FIELD VERIFY ALL EXISTING CONDITIONS, CONSTRUCTION, MATERIALS, METHODS OF CONSTRUCTION, GRADES AND ELEVATIONS. NOTIFY THE ARCHITECT OF ANY DISCREPANCIES OR CONFLICTS WITHIN THE DOCUMENTS PRIOR TO BID, CONSTRUCTION, AND/OR INSTALLATION OF ASSOCIATED WORK. COMMENCEMENT OF WORK CONSTITUTES ACCEPTANCE THAT THE EXISTING CONDITIONS ARE CONSISTENT WITH THOSE OF THE CONTRACT DOCUMENTS. ANY CHANGE ORDER REQUEST ASSOCIATED WITH AN IDENTIFIABLE EXISTING CONDITION, WHETHER IN CONFLICT OR COMPLIANCE WITH THE CONTRACT DOCUMENTS, WILL NOT BE ACCEPTED. THIS PROVISION SHALL NOT APPLY TO WORK PERFORMED UNDER UNIT PRICE OR ALLOWANCE FEE STRUCTURES.

1.04. **DISCREPANCIES:** GENERAL CONTRACTOR SHALL NOTIFY THE ARCHITECT PROMPTLY UPON IDENTIFICATION OF ANY DISCREPANCIES OR CONFLICTS IN THE CONTRACT DOCUMENTS, WITH THE OBJECTIVE OF RESOLVING THE CONFLICT OR DISCREPANCY IN A TIMELY MANNER AND PRIOR TO ANY IMPACT TO CONTRACT TIME OR CONTRACT COST. GENERAL CONTRACTOR SHALL INCLUDE THE MORE EXPENSIVE, COMPLEX, AND TIME CONSUMING COMPONENTS OF ANY DISCREPANCIES IN THE BASE BID PRICE. FAILURE TO NOTIFY THE ARCHITECT PROMPTLY OF A KNOWN DISCREPANCY CONSTITUTES ACCEPTANCE OF FULL RESPONSIBILITY FOR THE ASSOCIATED COST AND SCHEDULE IMPACT.

1.05. **DRAWING SCALE:** REPROGRAPHIC TECHNIQUES MAY RENDER DRAWINGS DIFFERENTLY THAN THE INTENDED PRINTED SCALE. THEREFORE, DO NOT RELY UPON THE SCALE OF ANY PRINTED DRAWINGS. CONTACT THE ARCHITECT FOR REQUIRED DIMENSIONS THAT ARE NOT PROVIDED CLEARLY IN NUMERIC FORM HEREIN. FAILURE TO REQUEST CRITICAL DIMENSIONAL INFORMATION FROM THE ARCHITECT MAY RESULT IN THE REJECTION OF INSTALLED WORK.

1.06. **DIMENSIONAL STANDARDS:** STANDARD DIMENSION CONVENTIONS UTILIZED HEREIN CALL FOR DIMENSIONS TO FACE OF STUD (MASONRY) OF FINISHED PARTITION, FACE OF FINISH, OR CENTERLINE OF COLUMN LINE OR OTHER REFERENCE LINE, UNLESS OTHERWISE NOTED OR GRAPHICALLY ILLUSTRATED. DIMENSIONS NOTED AS "CLEAR", "MIN", OR "MAX" SHALL BE STRICTLY ENFORCED.

1.07. N/A

1.08. **PERMITTING:** THE GENERAL CONTRACTOR SHALL SECURE AND PAY FOR ALL NECESSARY AND REQUIRED PERMITS AND APPROVALS FROM JURISDICTIONAL AUTHORITIES, PRIOR TO COMMENCING THE WORK. THIS REQUIREMENT SHALL APPLY TO ON-SITE AND OFF-SITE WORK REQUIRED BY THE CONTRACT DOCUMENTS.

1.09. **CODE COMPLIANCE:** THE WORK SHALL BE PERFORMED IN STRICT COMPLIANCE WITH ALL APPLICABLE LAWS, CODES, AND ORDINANCE. THE GENERAL CONTRACTOR AND SUB-CONTRACTORS SHALL PERFORM THEIR WORK IN COMPLIANCE WITH ALL APPLICABLE BUILDING CODES, LAWS, REGULATIONS, AND ORDINANCES. GENERAL CONTRACTOR AND ALL SUB-CONTRACTORS SHALL CAREFULLY READ AND FAMILIARIZE THEMSELVES WITH THE CODE COMPLIANCE DATA INCLUDED IN THE DRAWINGS AND SPECIFICATIONS.

1.10. **NON-COMBUSTIBLE CONSTRUCTION TYPES:** THE PROPOSED BUILDING STRUCTURE IS NON-COMBUSTIBLE IN ACCORDANCE WITH APPLICABLE CODES, AND THEREFORE REQUIRES NON-COMBUSTIBLE CONSTRUCTION TECHNIQUES. ALL NEW CONSTRUCTION SHALL BE IN COMPLIANCE WITH APPLICABLE REQUIREMENTS, INCLUDING WOOD BLOCKING, FURRING, FRAMING, SHEATHING, BACK-BOARDS, AND RELATED WORK. FIRE RETARDANT TREATED [FRT] IS PERMITTED WHERE ALLOWED BY CODE. SEE CODE COMPLIANCE DRAWINGS FOR DETAILED INFORMATION AND REQUIREMENTS.

1.11. **TEMPORARY GUARDS:** THE GENERAL CONTRACTOR SHALL INSTALL AND MAINTAIN TEMPORARY GUARDS AT ALL SLAB EDGES, PIT EDGES, ELEVATED PLATFORM EDGES, AND SIMILAR CONDITIONS WHERE REQUIRED BY OSHA, ANY APPLICABLE CODE OR ORDINANCE, AND AT MINIMUM ALL CHANGES IN ELEVATION IN EXCESS OF THIRTY INCHES (30") INCLUDING BOTH SIDES OF STAIRS AND LADDERS. TEMPORARY GUARDS MUST BE MAINTAINED UNTIL THE PERMANENT GUARDS ARE INSTALLED.

1.12. **LIFE-SAFETY MEASURES DURING CONSTRUCTION:** THE GENERAL CONTRACTOR SHALL COMPLY WITH ALL REQUIREMENTS REQUIRED BY OSHA, CODE, AND OTHER APPLICABLE REGULATORY AUTHORITIES.

1.13. **MEANS OF EGRESS:** THE GENERAL CONTRACTOR SHALL MAINTAIN CLEAR AND UNOBSTRUCTED MEANS OF EGRESS AT ALL TIMES DURING CONSTRUCTION, WITHOUT EXCEPTION.

1.14. **CONSTRUCTION LOADS:** THE GENERAL CONTRACTOR SHALL NEVER LOAD NEW OR EXISTING CONSTRUCTION BEYOND ITS DESIGN CAPACITY WITH STORED MATERIAL, CONSTRUCTION EQUIPMENT, TEMPORARY LOADS ASSOCIATED WITH MATERIAL MOVEMENT, HOISTING, STORAGE, OR SIMILAR CONDITIONS.

1.15. **GENERAL CLEAN-UP:** THE GENERAL CONTRACTOR SHALL INCLUDE ONGOING CLEAN-UP OF THE PROPERTY AND BUILDING, INCLUDING REMOVAL OF TRASH AND WASTE MATERIALS, ON A REGULAR BASIS DURING CONSTRUCTION. RECYCLING OF CONSTRUCTION WASTE IS ENCOURAGED.

1.16. **OWNER FURNISHED EQUIPMENT:** LOOSE FURNISHINGS, WORKSTATIONS, OFFICE EQUIPMENT, COPIERS, VENDING MACHINES, KITCHEN EQUIPMENT, AND SIMILAR ITEMS THAT ARE BOTH LABELED "OWNER FURNISHED" OR "OFIOI", AND SHOWN DASHED OR IN GRAY-TONE SHALL BE CONSIDERED OWNER-FURNISHED EQUIPMENT. OWNER-FURNISHED EQUIPMENT IS SHOWN FOR THE GENERAL CONTRACTOR'S KNOWLEDGE AND UNDERSTANDING TO FACILITATE COORDINATION WITH THE OWNER'S WORK. THE GENERAL CONTRACTOR SHALL CAREFULLY REVIEW THE SCOPE OF WORK, AND REQUEST CLARIFICATION FROM THE ARCHITECT IN THE EVENT OF ANY UNCERTAINTY ABOUT THE DEFINITION OF OWNER FURNISHED WORK.

1.17. **TEMPORARY BRACING:** PRIOR TO REMOVAL OF ANY EXISTING STRUCTURAL ELEMENTS, THE GENERAL CONTRACTOR SHALL TEMPORARILY SHORE AND/OR BRACE EXISTING CONSTRUCTION TO REMAIN AS REQUIRED TO SUPPORT EXISTING LOADS AND/OR LOADS IMPOSED DURING CONSTRUCTION. FURTHER, THE GENERAL CONTRACTOR SHALL DESIGN, INSTALL AND MAINTAIN ANY TEMPORARY BRACING OR SUPPORT FRAMING REQUIRED TO SUPPORT NEW CONSTRUCTION COMPONENTS WHICH ARE NOT FULLY SECURED IN A COMPLETE STRUCTURAL ASSEMBLY, OR ARE OTHERWISE SUBJECTED TO LOADS IN EXCESS OF THE POST-CONSTRUCTION LOADS FOR WHICH THE ELEMENT IS DESIGNED.

B DIVISION 2 - EXISTING CONDITIONS

2.01. **POSITIVE DRAINAGE AT BUILDING:** SLOPE EXTERIOR GRADE AWAY FROM THE BUILDING IN ACCORDANCE WITH THE INTERNATIONAL BUILDING CODE.

2.02. **SITE PAVING EXPANSION AND CONTROL JOINTS:** WHETHER SPECIFICALLY INDICATED OR NOT, PROVIDE CONTROL JOINTS IN ALL SITE CONCRETE PAVING FOR PEDESTRIAN TRAFFIC AT AN INTERVAL OF NO MORE THAN FIVE FEET (5') EACH WAY. IN ADDITION, PROVIDE CONTROL JOINTS AT NO MORE THAN THIRTY FOOT (30') INTERVAL, EACH WAY. ALL EXPANSION JOINTS, INCLUDING THOSE BETWEEN HORIZONTAL PAVING AND VERTICAL ABUTMENTS, SHALL RECEIVE SPECIFIED JOINT FILLER.

C DIVISION 3 - CONCRETE

3.01. **SLAB-ON-GRADE:** SEE SPECIFICATION SECTION 033000 FOR DETAILED REQUIREMENTS OF SLAB-ON-GRADE CONSTRUCTION, INCLUDING REQUIREMENTS FOR REINFORCING, CONCRETE ADMIXTURES, VAPOR BARRIER, AND SURFACE TREATMENTS [IF ANY]. ALL SLAB-ON-GRADE CONSTRUCTION SHALL BE INSTALLED OVER MINIMUM FOUR INCH (4") THICK COMPACTED POROUS DRAINAGE LAYER UNLESS NOTED OTHERWISE.

3.02. **SLAB EXPANSION AND CONTROL JOINTS:** SEE STRUCTURAL DRAWINGS FOR REQUIRED SLAB EXPANSION AND CONTROL JOINTS. ALL EXPANSION JOINTS AND CONTROL JOINTS IN FLOOR SLABS, AND BETWEEN FLOOR SLABS AND VERTICAL ABUTMENTS SHALL RECEIVE TRAFFIC BEARING SEALANT JOINT MATERIAL.

D DIVISION 4 - MASONRY

4.01. **SEAL VENEER ANCHORS:** ALL EXTERIOR VENEER SYSTEM ANCHORS SHALL BE SET IN FULL, FRESH BED OF TROWEL GRADE AIR/MOISTURE BARRIER COATING, OR DOW 795 OR EQUIVALENT AT THE PLANE OF THE AIR/ MOISTURE BARRIER.

E DIVISION 5 - METALS

5.01. **EMBEDDED STEEL:** ALL MISCELLANEOUS STEEL ITEMS INCLUDING STEEL EDGE ANGLES, EMBEDDED PLATE, AND SIMILAR WORK SHALL BE HOT-DIPPED GALVANIZED. THIS PROVISION DOES NOT APPLY TO REINFORCING STEEL, WHICH SHALL COMPLY WITH SPECIFICATION DIVISION 033000.

F DIVISION 6 - WOOD,PLASTICS & COMPOSITES

6.01. **WOOD IN CONTACT WITH CONCRETE/ MASONRY:** ALL WOOD IN CONTACT WITH CONCRETE OR MASONRY CONSTRUCTION SHALL BE PRESSURE TREATED [PT] UNLESS OTHERWISE NOTED TO BE FIRE RETARDANT TREATED [FRT].

6.02. **FIELD VERIFICATION:** THE CASEWORK OR MILLWORK CONTRACTOR SHALL OBTAIN AND VERIFY ALL FIELD MEASUREMENTS AND CONDITIONS AFFECTING HIS WORK AND SHALL BE RESPONSIBLE FOR ALL DETAILS AND DIMENSIONS ASSURING PRECISION AND PROPER ASSEMBLY OF HIS PRODUCTS.

6.03. **MILLWORK BASE:** PROVIDE FINISHED BASE TO MATCH MATERIAL AND FINISH OF ADJACENT SCHEDULED WALL BASE, AT TOE-KICK AT ALL EXPOSED FRONT, SIDE, AND REAR FACES OF MILLWORK OR CASEWORK.

6.04. **MILLWORK SPLASH:** PROVIDE BACKSPLASH AT ALL COUNTERTOPS UNLESS OTHERWISE INDICATED ON PLAN. PROVIDE SIDESPLASH OF SAME MATERIAL, DIMENSION, AND FINISH EVERYWHERE A COUNTERTOP BACKSPLASH ABUTS A VERTICAL WALL SURFACE AT ONE OR MORE OF ITS SIDES UNLESS OTHERWISE INDICATED ON PLAN.

G DIVISION 7 - THERMAL & MOISTURE PROTECTION

7.01. **GENERAL SEALANTS:** CONTINUOUSLY SEAL PERIMETER OF ALL DOOR AND WINDOW FRAMES, MILLWORK AND CASEWORK, TRIM, CABINETS, AND SIMILAR FIXED CONSTRUCTION WITH PAINTABLE, SILICONIZED LATEX SEALANT. ALL VERTICAL SURFACE CONTROL AND EXPANSION JOINTS AT MASONRY WALLS SHALL BE CONTINUOUSLY SEALED, BOTH SIDES OF JOINT.

7.02. **SLOPE TO DRAIN:** ALL ROOF SURFACES SHALL BE SLOPED TO DRAIN, WITH MINIMUM PITCH OF ¼" PER LINEAR FOOT. PROVIDE TAPERED INSULATION, CRICKETS AS NECESSARY TO ASSURE THE MINIMUM SLOPE IS ACHIEVED.

7.03. **WALK-PADS:** FURNISH AND INSTALL COMPATIBLE ROOF WALK-PADS AT ALL MEMBRANE ROOF SURFACES THAT ARE TRAVELED TO ACCESS SERVICEABLE ROOFTOP EQUIPMENT SUCH AS HVAC UNITS, FANS, ELECTRICAL EQUIPMENT, AND SIMILAR EQUIPMENT REQUIRING SERVICE ACCESS.

7.04. **EXPANSION JOINTS COVERS:** ALL BUILDING EXPANSION JOINTS EXPOSED TO VIEW IN FLOOR, PARTITION, AND/ OR CEILING ASSEMBLIES SHALL RECEIVE COLOR-COORDINATED PRE-FABRICATED EXPANSION JOINT COVER ASSEMBLY DESIGNED TO ALLOW THE REQUIRED MOVEMENT, AND TO PROVIDE UL APPROVED FIRE RATED ASSEMBLY WHERE REQUIRED.

H DIVISION 8 - OPENINGS

8.01. **TEMPERED GLASS:** PROVIDE TEMPERED SAFETY GLASS EVERYWHERE REQUIRED BY APPLICABLE CODE, INCLUDING ANY GLASS IN DOORS, OPERABLE WINDOWS, ADJACENT TO DOORS OR OPERABLE WINDOWS, WITHIN 36" OF THE ADJACENT FLOOR OR GRADE LEVEL, OR OTHERWISE WHERE REQUIRED BY CODE.

8.02. **BLOCKING:** FURNISH AND INSTALL BLOCKING IN METAL STUD FRAMED WALLS AND PARTITIONS THAT ARE SCHEDULED TO RECEIVE DOOR BUMPERS/ STOPS, MAGNETIC LOCK DEVICES, AND SIMILAR DOOR RELATED DEVICES THAT WILL SUBJECT THE PARTITION TO DOOR MOVEMENT LOADS AND IMPACT.

I DIVISION 9 - FINISHES

9.01. **INDOOR ENVIRONMENTAL CONDITIONS:** NO INTERIOR SOFT CONSTRUCTION (IE. DRYWALL, CEILINGS, CARPET, MILLWORK, OR SIMILAR WORK THAT IS SUBJECT TO TEMPERATURE AND HUMIDITY INSTABILITY) SHALL COMMENCE, NOR SHALL MATERIALS BE STORED ON SITE, UNTIL STABLE INTERIOR ENVIRONMENTAL CONDITIONS ACCEPTABLE TO THE PRODUCT MANUFACTURER ARE PROVIDED AND IN PLACE FOR A DURATION SUFFICIENT TO ESTABLISH CONSISTENT AND ACCEPTABLE INDOOR TEMPERATURE AND HUMIDITY LEVELS. FAILURE TO PROVIDE AN INDOOR ENVIRONMENT IN STRICT COMPLIANCE WITH THE PRODUCT MANUFACTURERS PRINTED REQUIREMENTS WILL SUBJECT THE INSTALLING CONTRACTOR TO FULL RESPONSIBILITY FOR ANY COSTS ASSOCIATED WITH RE-WORK DUE TO MOLD OR MILDEW GROWTH , WARPING, CUPPING, DE-LAMINATION, OR SIMILAR DETERIORATION OF THE STORED OR INSTALLED CONSTRUCTION.

9.02. **FLOOR & WALL TILE:** INSTALL FLOOR AND WALL TILE IN ALL SCHEDULED AREAS IN ACCORDANCE WITH APPLICABLE TILE COUNCIL OF AMERICA (TCA) METHOD.

9.03. **FLOOR FINISH TRANSITIONS:** UNLESS OTHERWISE INDICATED, TRANSITION FLOOR FINISHES AT CENTERLINE OF DOOR IN CLOSED LOCATION. TRANSITION FLOOR MATERIAL UNDER CENTER OF DOORS & WHERE NOTED. PROVIDE SCHEDULED TRANSITION MATERIALS AT CHANGES IN FLOOR MATERIAL TYPE.

9.04. **PARTITIONS:** SEE PARTITION NOTES AND SPECIFICATIONS FOR REQUIREMENTS OF PARTITION CONSTRUCTION.

9.05. **EQUIPMENT ACCESS DOORS:** THE GENERAL CONTRACTOR SHALL PROVIDE PROPOSED LOCATION OF CEILING ACCESS DOORS TO THE ARCHITECT FOR APPROVAL. ACCESS DOORS SHALL BE PAINTED TO MATCH ADJACENT FINISH.

9.06. **CASEWORK AND MILLWORK ANCHORAGE:** COORDINATE INSTALLATION OF IN-WALL STEEL ANCHORAGE, GROUNDS, AND REQUIRED BLOCKING WITH OTHER TRADES FOR PRECISE LOCATION.

9.07. **PARTITION COORDINATION WITH OTHER TRADES:**
(A) COORDINATE BETWEEN TRADES BEFORE FRAMING PARTITIONS. PARTITION FRAMING SHALL BE LAID OUT SO AS TO PERMIT THE INSTALLATION OF PIPING, CONDUITS, AND DUCTWORK WITH A MINIMUM OF CUTTING BY OTHER TRADES.
(B) EXCEPT FOR PIPING LOCATED IN EQUIPMENT ROOMS, ALL PIPING INSIDE THE BUILDING SHALL BE CONCEALED WITHIN PARTITIONS AND FURRED SPACES. WHERE IT OCCURS THAT PIPING CANNOT BE EASILY CONCEALED, NOTIFY THE ARCHITECT IN WRITING FOR CLARIFICATION. IN ANY CASE, SUCH PIPING SHALL BE CONCEALED AT NO ADDITIONAL COST.
(C) COORDINATE WITH OTHER TRADES AND OWNERS' SCHEDULED EQUIPMENT VENDORS FOR SUPPORT REQUIREMENTS OF WALL- MOUNTED AND SUSPENDED ITEMS. SIZE STUD GAUGE AND SPACING TO SUPPORT ANY ADDITIONAL LOADS IMPOSED BY THESE ITEMS. MAX. DEFLECTION L/360 @ 5 PSF HORIZ. LOAD.
(D) PROVIDE AND INSTALL ALL BLOCKING, STIFFENERS, BRACES, BACK-UP PLATES, AND SUPPORTING BRACKETS AS REQUIRED FOR THE INSTALLATION OF WALL-MOUNTED OR SUSPENDED MECHANICAL ELECTRICAL, CASEWORK, MILLWORK AND ANY OTHER MISCELLANEOUS EQUIPMENT OR WALL-MOUNTED ACCESSORIES.
(E) FIRE-RATED PARTITIONS AND FIRE-RATED SMOKE BARRIERS SHALL BE PERMANENTLY LABELED IN RED STENCILED LETTERING ABOVE FINISHED CEILING AT 1'-0" ABOVE CEILING AND/OR IN ACCORDANCE WITH LOCAL JURISDICTION.

J DIVISION 10 - SPECIALTIES

10.01. **SPECIALTIES GENERAL:** WHEN APPLICABLE TO THE PROJECT, OWNER WILL AWARD AND WILL ASSIGN TO THE GENERAL CONTRACTOR THE CONTRACT FOR CERTAIN SPECIALTY ITEMS. CONTRACTOR SHALL BE RESPONSIBLE FOR PROCURING, SCHEDULING, AND COORDINATING THE INSTALLATION OF WORK INSTALLED UNDER THESE CONTRACTS. THE COST OF ASSIGNED CONTRACTS SHALL BE INCLUDED AS PART OF THE WORK OF THIS CONTRACT. SEE SPECIFICATION SECTION 01 1000 - "SUMMARY"; PARA. "1.07 WORK UNDER SEPARATE CONTRACTS"

10.02. **SPECIALTY CONTRACTS:** THE FOLLOWING SPECIALTY CONTRACTS WILL BE ASSIGNED TO THE GENERAL CONTRACTOR:
(A) INTERIOR AND EXTERIOR SIGNAGE PACKAGE.
(B) ROLLER WINDOW SHADE AND CUBICLE CURTAIN PACKAGE.

K DIVISION 11 - EQUIPMENT

11.01. **EQUIPMENT GENERAL:** FOR EQUIPMENT OR SYSTEMS INSTALLED UNDER SEPARATE CONTRACT, GENERAL CONTRACTOR SHALL COOPERATE FULLY WITH SEPARATE CONTRACTORS SO WORK ON THOSE CONTRACTS MAY BE CARRIED OUT SMOOTHLY, WITHOUT INTERFERING WITH OR DELAYING WORK UNDER THIS CONTRACT OR OTHER CONTRACTS. COORDINATE THE WORK OF THIS CONTRACT WITH WORK PERFORMED UNDER SEPARATE CONTRACTS. WORK TO BE PERFORMED UNDER SEPARATE CONTRACT IS AS ITEMIZED UNDER SPECIFICATION SECTION 01 1000 - "SUMMARY"; PARA. "1.07 WORK UNDER SEPARATE CONTRACTS".

L DIVISION 12 - FURNISHINGS

12.01. **LOCKABLE CASEWORK:** ALL CABINETS TO BE LOCKABLE WITH THE EXCEPTION OF UPPER & LOWER TYPICAL CLASSROOM & BREAK ROOM CABINETS. ALL TALL CABINETS & FILE DRAWERS TO BE LOCKABLE.

12.02. **CASEWORK BASE:** PROVIDE FINISHED BASE TO MATCH MATERIAL & FINISH OF ADJACENT WALL BASE, AT TOE KICK, AT ALL EXPOSED FRONT, SIDE, & REAR FACES OF CASEWORK.

12.03. **CASEWORK SPLASH:** PROVIDE BACKSPLASH AT ALL COUNTERTOPS UNLESS OTHERWISE INDICATED ON PLAN. PROVIDE SIDESPLASH OF SAME MATERIAL, DIMENSION, AND FINISH EVERYWHERE A COUNTERTOP BACKSPLASH ABUTS A VERTICAL WALL SURFACE AT ONE OR MORE OF ITS SIDES UNLESS OTHERWISE INDICATED ON PLAN.

M DIVISION 13 - SPECIAL CONSTRUCTION

N/A

N DIVISION 14 - CONVEYING SYSTEMS

N/A

O DIVISION 21 - FIRE SUPPRESSION

21.01. **FIRE PROTECTION SYSTEMS:** WHERE REQUIRED, INSTALL FIRE PROTECTION SYSTEMS IN STRICT ACCORDANCE WITH APPLICABLE CODES AND ORDINANCES, INCLUDING NFPA. ALL EQUIPMENT UTILIZED IN THE FIRE PROTECTION SYSTEM SHALL BE LISTED BY UNDERWRITER'S LABORATORIES [UL].

21.02. **FIRE PROTECTION SYSTEM DESIGN:** WHERE DESIGN OF THE FIRE PROTECTION SYSTEM IS THE RESPONSIBILITY OF THE CONTRACTOR AS REQUIRED BY A PERFORMANCE SPECIFICATION, THE SYSTEM DESIGN SHALL BE SUPERVISED BY AN INDIVIDUAL WHO IS A REGISTERED FIRE PROTECTION ENGINEER AND/OR IS CERTIFIED AT LEVEL III OR HIGHER IN FIRE PROTECTION ENGINEERING TECHNOLOGY AUTOMATIC SPRINKLER SYSTEM LAYOUT BY THE NATIONAL INSTITUTE FOR CERTIFICATION IN ENGINEERING TECHNOLOGY (NICET).

21.03. **FIRE PROTECTION PIPING:** SPRINKLER PIPING SHALL BE UNENCUMBERED BY THE WORK OF ANY OTHER TRADE THROUGHOUT THE ENTIRE BUILDING. UNDER NO CIRCUMSTANCES SHALL ANYTHING BE SUPPORTED BY, DRAPED OVER, TIED-OFF TO, OR SUSPENDED BY, SPRINKLER PIPING. GENERAL CONTRACTOR SHALL BE RESPONSIBLE TO CONTINUOUSLY MONITOR ONGOING WORK IN THE VICINITY OF SPRINKLER PIPING AND SHALL DIRECT ANY OTHER CONTRACTOR OR TRADESMAN TO IMMEDIATELY REMOVE AND RE-INSTALL ANY ITEM NOT IN COMPLIANCE WITH THIS REQUIREMENT.

P DIVISION 22 - PLUMBING

22.01. **CONCEALED PIPING:** ALL PIPING, DUCTWORK, ELECTRICAL RACEWAYS & CONDUITS SHALL BE CONCEALED IN THE BUILDING CONSTRUCTION. THE GENERAL CONTRACTOR SHALL INCLUDE, IN THE BASE BID, REQUIRED FURRING TO CONCEAL THESE SYSTEMS WHETHER OR NOT THE FRAMING AND FURRING IS ILLUSTRATED IN THE DRAWINGS.

22.02. **SECURE PIPING:** TIE ALL PIPING "HARD" TO STRUCTURE.

22.03. **GAS PIPING EXPOSED ON ROOF:** WHERE GAS PIPING IS EXPOSED ON THE ROOF, PAINT GAS PIPING "YELLOW".

22.04. **PLUMBING FIXTURES:** CAREFULLY REVIEW THE DIMENSIONAL STANDARDS FOR INSTALLED PLUMBING FIXTURES, AND PLAN THE WORK TO ASSURE FULL COMPLIANCE OF CODE REQUIRED FIXTURE CLEARANCES.

Q DIVISION 23 - HVAC

23.01. **MEP DEVICE/ FIXTURE COORDINATION:** COORDINATE LOCATIONS FOR DIFFUSERS, AND RETURN AIR GRILLES TO THE GREATEST EXTENT POSSIBLE IN ORDER TO MAINTAIN LIGHTING LAYOUT INDICATED IN THE DRAWINGS. MEP&FP CONTRACTORS SHALL COORDINATE WORK WITH OTHER TRADES PRIOR TO INSTALLATION.

R DIVISION 26 - ELECTRICAL

26.01. **MEP DEVICE/ FIXTURE COORDINATION:** COORDINATE LOCATIONS FOR DIFFUSERS, AND RETURN AIR GRILLES TO THE GREATEST EXTENT POSSIBLE IN ORDER TO MAINTAIN LIGHTING LAYOUT INDICATED IN THE DRAWINGS. MEP&FP CONTRACTORS SHALL COORDINATE WORK WITH OTHER DISCIPLINES PRIOR TO INSTALLATION. ALL ELECTRICAL ITEMS INDICATED IN OR ON CABINETRY OR MILLWORK SHALL BE SUPPLIED, INSTALLED AND COORDINATED BY THE ELECTRICAL CONTRACTOR, UNLESS OTHERWISE NOTED.

26.02. **CENTER CEILING DEVICES:** CENTER LIGHTS, SUPPLY DIFFUSERS, RETURN GRILLES, SPRINKLER HEADS, ETC. IN CEILING PANELS IF NOT OTHERWISE INDICATED.

26.03. **ELECTRICAL DEVICES IN OR NEAR MILLWORK:** CAREFULLY LOCATE ELECTRICAL BOXES FOR DEVICES IN OR NEAR MILLWORK AND/OR CASEWORK TO ASSURE COORDINATED INSTALLATION. LOCATE ELECTRICAL DEVICES ABOVE COUNTERTOP SUCH THAT THE DEVICE COVER PLATE WILL NOT INTERFERE WITH SCHEDULED BACKSPLASH OR SIDESPLASH.

GMC
GOODWYN MILLS CAWOOD, LLC.
720 Bayfront Parkway, Suite 200
Pensacola, FL 32502
T 850.432.0706
GMCNETWORK.COM
Kelly Wieczorek - Qualifying Agent
FL Architect AR 96359

ISSUE | DATE
PERMIT SET | 12/08/2025

DRAWN BY: SJ
CHECKED BY: GW

FRICKER RESOURCE CENTER
RENOVATION PROJECT
900 N F St. Pensacola, FL 32501-2887
GMC # APEN250016

STATE OF FLORIDA · GEORGE D. WILLIAMS · AR0009434 · REGISTERED ARCHITECT

George D. Williams
AR 0009434

GENERAL NOTES
G1.02

TEMPLATE VERSION: 2020.1
5/14/2026 1:37:35 PM

ABBREVIATIONS

ACC	ACCESSIBLE
ACI	AMERICAN CONCRETE INSTITUTE
ACT	ACOUSTICAL CEILING TILE
ADD	ADDENDUM
AFF	ABOVE FINISH FLOOR
ALT	ALTERNATE
ALUM	ALUMINUM
APPROX	APPROXIMATE
ARCH	ARCHITECT (URAL)
ADJ	ADJACENT
B/B	BACK-TO-BACK
BC	BASE OF CURB
BD	BOARD
BLDG	BUILDING
BLKG	BLOCKING
BM	BENCHMARK
BOT	BOTTOM
BRG	BEARING
BSMT	BASEMENT
BUR	BUILT-UP ROOF
BOW	BOTTOM OF WALL
B/W	BETWEEN
CAB	CABINET
CB	CATCH BASIN
C/C	CENTER TO CENTER
CD	CORE DECK
CF	CUBIC FOOT
CFCI	CONTRACTOR FURNISHED, CONTRACTOR INSTALLED
CI	CAST IRON
CIP	CAST IRON PIPE
CJ	CONSTRUCTION OR CONTROL JOINT
CLG	CEILING
CLO	CLOSET
CLR	CLEAR (ANCE)
CMP	CORRUGATED METAL PIPE
CMU	CONCRETE MASONRY UNIT
CO	CLEAN OUT
COL	COLUMN
CONC	CONCRETE
CONN	CONNECTION
CONST	CONSTRUCTION
CONT	CONTINUOUS OR CONTINUE
COORD	COORDINATE
CPT	CARPET (ED)
CSMU	CALCIUM SILICATE MASONRY UNIT
CT	CERAMIC TILE
CW	CURTAIN WALL
D	DRYER
DBL	DOUBLE
DEM	DEMOLISH OR DEMOLITION
DET	DETAIL
DH	DOUBLE HUNG
DIA	DIAMETER
DIAG	DIAGONAL
DIM	DIMENSION
DL	DEAD LOAD
DS	DOWNSPOUT
DWG	DRAWING
DF	DRINKING FOUNTAIN
EA	EACH
EF	EACH FACE
EIFS	EXTERIOR INSULATION FINISH SYSTEM
EJ	EXPANSION JOINT
ELEV	ELEVATION / ELEVATOR
ELEC	ELECTRIC (ALL)
ENGR	ENGINEER
EOP	EDGE OF PAVEMENT
EOS	EDGE OF SLAB
EQ	EQUAL
EW	EACH WAY
EWC	ELECTRIC WATER COOLER
EXH	EXHAUST
EXIST	EXISTING
EXP	EXPOSED
EXPN	EXPANSION
EXT	EXTERIOR
FBO	FURNISHED BY OTHERS
FD	FLOOR DRAIN
FEC	FIRE EXTINGUISHER & CABINET
FFE	FINISH FLOOR ELEVATION
FFW	FINISH FACE OF WALL
FHC	FIRE HOSE & CABINET
F/F	FACE TO FACE
FL	FLOOR
FLG	FLANGE
FND	FOUNDATION
FO	FACE OF
FOB	FACE OF BRICK
FOC	FACE OF CONCRETE
FOF	FACE OF FINISH
FOM	FACE OF MASONRY
FOS	FACE OF STUD
FR	FRAME (ED), (ING)
FRT	FIRE RETARDANT TREATED
FT	FOOT/FEET
FTG	FOOTING
GA	GAUGE
GALV	GALVANIZED
GB	GRAB BAR
GHM	GALVANIZED HOLLOW METAL
GI	GALVANIZED IRON
GWB	GYPSUM WALL BOARD
GYP	GYPSUM
H	HEIGHT
HC	HANDICAP
HM	HOLLOW METAL
HOD	HIGHEST OPERABLE DEVICE
HORIZ	HORIZONTAL
HP	HIGH POINT/HORSE POWER
HSS	HOLLOW STRUCTURAL STEEL
HT	HEIGHT
HVAC	HEATING / VENTILATION / AIR CONDITIONING
HW	HARDWARE
ID	INSIDE DIAMETER
IE	INVERT ELEVATION
IJ	ISOLATION JOINT
IN	INCH / INCHES
INSUL	INSULATION
JAN	JANITOR'S CLOSET
JG	JOIST GIRDER
JT	JOINT
K	THOUSAND
KIP	1 000 #
KJ	KEY JOINT
KSI	1 000 # PER SQ IN
LAM	LAMINATE (D)
LF	LINEAR FOOT
L	LENGTH, ANGLE
LAB	LABORATORY
LAV	LAVATORY
LH	LEFT HAND
LL	LIVE LOAD
LLH	LONG LEG HORIZONTAL
LLV	LONG LEG VERTICAL
LP	LOW POINT
LT GA	LIGHT GAUGE
LT	LIGHT
MATL	MATERIAL
MAX	MAXIMUM
MC	MISCELLANEOUS CHANNEL
MECH	MECHANICAL
MEZZ	MEZZANINE
MANUF	MANUFACTURE (R)
MH	MANHOLE
MIN	MINIMUM
MO	MASONRY OPENING
MULL	MULLION
MGB	MOISTURE RESISTANT GYPSUM BOARD
NIC	NOT IN CONTRACT
NO	NUMBER
NOM	NOMINAL
NTS	NOT TO SCALE
O/H	OVERHEAD
OC	ON CENTER (S)
OCC	OCCUPANT (S)
OD	OUTSIDE DIAMETER
OFCI	OWNER FURNISHED, CONTRACTOR INSTALLED
OH	OPPOSITE HAND
OPG	OPENING
OPP	OPPOSITE
PJ	PRECAST JOINT
PL	PROPERTY LINE, PLATE
PLAM	PLASTIC LAMINATE
PNT	PAINT (ED)
PREFAB	PREFABRICATED
PREFIN	PREFINISHED
PREMANUF	PREMANUFACTURED
PSF	POUNDS PER SQUARE FOOT
PSI	POUNDS PER SQUARE INCH
PT	POINT / PRESSURE TREATED / POINT OF TANGENCY
PVC	POLYVINYL CHLORIDE
PVMT	PAVEMENT
PWD	PLYWOOD
QT	QUARRY TILE
RA	RETURN AIR
RAD	RADIUS
RB	RUBBER BASE
RCP	REFLECTED CEILING PLAN
RD	ROOF DRAIN
REBAR	REINFORCEMENT BAR
REF	REFRIGERATOR / REFERENCE
REINF	REINFORCE (D), (ING)
REQ'D	REQUIRED
RET	RETAINING
REV	REVISION (S), REVISED
RH	RIGHT HAND
RJ	RECESSED JOINT
RM	ROOM
RO	ROUGH OPENING
ROW	RIGHT OF WAY
RTU	ROOF TOP UNIT
SC	SEALED CONCRETE
SCHED	SCHEDULED
SD	STORM DRAIN
SECT	SECTION
SF	STOREFRONT
SIM	SIMILAR
SPEC	SPECIFICATION (S)
SQ	SQUARE
SS	SOLID SURFACE
SST	STAINLESS STEEL
STD	STANDARD
STL	STEEL
STOR	STORAGE
STRUCT	STRUCTURAL
SY	SQUARE YARD
TELE	TELEPHONE
TERM	TERMINATION
T&G	TONGUE AND GROOVE
TH	THICK (NESS)
THK	THICK (NESS)
TO	TOP OF
TOC	TOP OF CURB
TOGB	TOP OF GRAB BAR
TOF	TOP OF FOOTING
TOJ	TOP OF JOIST
TOPO	TOPOGRAPHY
TOS	TOP OF SLAB / TOP OF STEEL
TOW	TOP OF WALL
TYP	TYPICAL
TZ	TERRAZZO
UNO	UNLESS NOTED OTHERWISE
VB	VINYL BASE
VCT	VINYL COMPOSITION TILE
VERT	VERTICAL
VWC	VINYL WALL COVERING
W	WASHER / WIDTH / WIDE FLANGE
WB	WOOD BASE
WC	WATER CLOSET
WD	WOOD
WH	WATER HEATER
WIN	WINDOW
WP	WORK POINT / WATERPROOFING
WT	WEIGHT
W/W	WALL TO WALL
WWF	WELDED WIRE FABRIC
W/	WITH
W/O	WITHOUT

ANNOTATION SYMBOLS

ROOM NAME
101
ROOM REFERENCE SYMBOL

COLUMN LINES:
CONSECUTIVE NUMBERS ARE USED FOR COLUMN LINES RUNNING NORTH & SOUTH

CONSECUTIVE LETTERS ARE USED FOR COLUMN LINES RUNNING EAST & WEST

FACE OF MASONRY OR FACE OF GIRDER

677.52
ELEVATION MARK SYMBOL:
677.52 - ELEVATION (FT)

EXTERIOR ELEVATION SYMBOL:
ELEVATION 1 ON SHEET A101

INTERIOR ELEVATION SYMBOL:
INTERIOR ELEVATION 3 ON SHEET A101

FF&E:
BY OTHERS

REVISION SYMBOL:
USED TO INDICATE SCOPE OF CURRENT REVISION

DOOR SYMBOL:
DOOR NUMBER 101
DOOR TYPE A
(SEE DOOR SCHEDULE AND FLOOR PLANS)

WINDOW SYMBOL:
WINDOW TYPE A
(SEE EXTERIOR ELEVATIONS AND WINDOW SCHEDULE)

LOUVER SYMBOL:
LOUVER TYPE L1
(SEE LOUVER SCHEDULE)

WALL SYMBOL:
WALL TYPE 0G
(SEE PARTITION LEGEND)

SPECIALTY EQUIPMENT TAG:
SEE SPECIALTY EQUIPMENT SCHEDULE

PLAN KEYNOTE TAG:
NOTE NUMBER A
SEE PLAN KEYNOTE SCHEDULE

BUILDING SECTION SYMBOL:
SECTION 1 ON SHEET A101

WALL SECTION SYMBOL:
SECTION 1 ON SHEET A101

ENLARGED DETAIL SYMBOL:
DETAIL 1 ON SHEET A101

CDS#
HEIGHT # DEPTH #
WIDTH #
CASEWORK TAG

NORTH ARROW:
ARCHITECTURAL ORIENTATION

PLAN NORTH

CIVIL ORIENTATION

TRUE NORTH

GOODWYN MILLS CAWOOD, LLC.
720 Bayfront Parkway, Suite 200
Pensacola, FL 32502
T 850.432.0706
GMCNETWORK.COM
Kelly Wieczorek - Qualifying Agent
FL Architect AR 96359

ISSUE | DATE
PERMIT SET | 12/08/2025

DRAWN BY: SJ
CHECKED BY: GW

FRICKER RESOURCE CENTER
RENOVATION PROJECT

900 N F St, Pensacola, FL 32501-2887

GMC # APEN250016

STATE OF FLORIDA · GEORGE D. WILLIAMS · AR0009434 · REGISTERED ARCHITECT

George D. Williams
AR 0009434

GENERAL INFORMATION

G1.03

5/14/2026 1:37:36 PM TEMPLATE VERSION: 2020.1

MOUNTING HEIGHT NOTES

01. **TYPICAL HEIGHTS:** MOUNTING HEIGHTS INDICATED HEREIN ARE TYPICAL MOUNTING HEIGHTS FOR DEVICE INDICATED. MOUNTING HEIGHTS FOR SUBMITTED PRODUCTS MAY VARY BY MANUFACTURER. THE GENERAL CONTRACTOR SHALL NOTIFY THE ARCHITECT OF ANY DISCREPANCY BETWEEN THE INDICATED MOUNTING HEIGHT AND THE MANUFACTURERS RECOMMENDED MOUNTING HEIGHT, PRIOR TO INSTALLATION OF THE DEVICE.

02. THE GENERAL CONTRACTOR SHALL REFER TO PLANS FOR LOCATIONS OF DEVICES SHOWN HEREIN.

03. **ADA DEVICES:** ALL DEVICES AND FIXTURES NOTED AS "ADA" OR "ACCESSIBLE" SHALL BE INSTALLED IN STRICT ACCORDANCE WITH THE AMERICANS WITH DISABILITIES ACT AND APPLICABLE BUILDING CODES.

04. **ELECTRICAL DEVICES:** SEE ELECTRICAL DRAWINGS AND SPECIFICATIONS FOR REQUIRED MOUNTING HEIGHT OF ELECTRICAL DEVICES AND FIXTURES. WHERE CONFLICTS EXIST BETWEEN MOUNTING HEIGHTS INDICATED HEREIN AND THE REQUIREMENTS OF THE ELECTRICAL ENGINEER, THE GENERAL CONTRACTOR SHALL NOTIFY THE ARCHITECT PRIOR TO ROUGH-IN.

05. **MECHANICAL/PLUMBING DEVICES:** SEE MECHANICAL AND PLUMBING DRAWINGS AND SPECIFICATIONS FOR REQUIRED MOUNTING HEIGHT OF MECHANICAL AND PLUMBING DEVICES AND FIXTURES. WHERE CONFLICTS EXIST BETWEEN MOUNTING HEIGHTS INDICATED HEREIN AND THE REQUIREMENTS OF THE MECHANICAL ENGINEER, THE GENERAL CONTRACTOR SHALL NOTIFY THE ARCHITECT PRIOR TO ROUGH-IN.

06. INSTALL ADA / ANSI COMPLIANT UNDER LAVATORY GUARDS ON ALL EXPOSED SINK PIPING.

07. CONTRACTOR MUST MAINTAIN ON THE JOB SITE A COPY OF THE CURRENT ADAAG STANDARDS AND THE IBC CHAPTER 11 ACCESSIBILITY REQUIREMENTS OR FBC ACCESSIBILITY CODE REQUIREMENTS

08. DIMENSIONAL DESIGNATIONS OF +/- TO HAVE +/- 1/2" TOLERANCE UNLESS OTHERWISE NOTED.

09. DESIGNATION FOR FINISHED FACE OF WALL (FFW) TO BE TAKEN FROM NEAREST CONTINUOUS SURFACE IN THE PLANE OF THE WALL [I.E. FACE OF FLOOR BASE IF FACE OF BASE EXTENDS BEYOND FACE OF WALL].

ABBREVIATIONS AND ACRONYMS

AFF . . . . . ABOVE FINISHED FLOOR	MAX . . . . . MAXIMUM
BOGB . . . . . BOTTOM OF GRAB BAR	MIN . . . . . MINIMUM
FFE . . . . . FINISHED FLOOR ELEVATION	TOGB . . . . . TOP OF GRAB BAR
FFW . . . . . FINISH FACE OF WALL	WC . . . . . WATER CLOSET
GB . . . . . GRAB BAR	W/ . . . . . WITH
HOD . . . . . HIGHEST OPERABLE DEVICE	W/O . . . . . WITHOUT
FBC . . . . . FLORIDA BUILDING CODE	EWC . . . . . ELECTRIC WATER COOLER (DRINKING FOUNTAIN)
IBC . . . . . INTERNATIONAL BUILDING CODE	

DOOR AND GATE MANEUVERING CLEARANCES

404.2.4.1 MANEUVERING CLEARANCES AT MANUAL SWINGING DOORS AND GATES

NOTES:
1. LOCATE FLUSH ACTIVATION ON WIDE SIDE AT ALL TOILETS - LOCATE FLUSH VALVE BENEATH ADJACENT GRAB BARS.
2. SANITARY NAPKIN DISPENSERS TO BE LOCATED AT ALL FEMALE, UNISEX, & FAMILY TOILETS

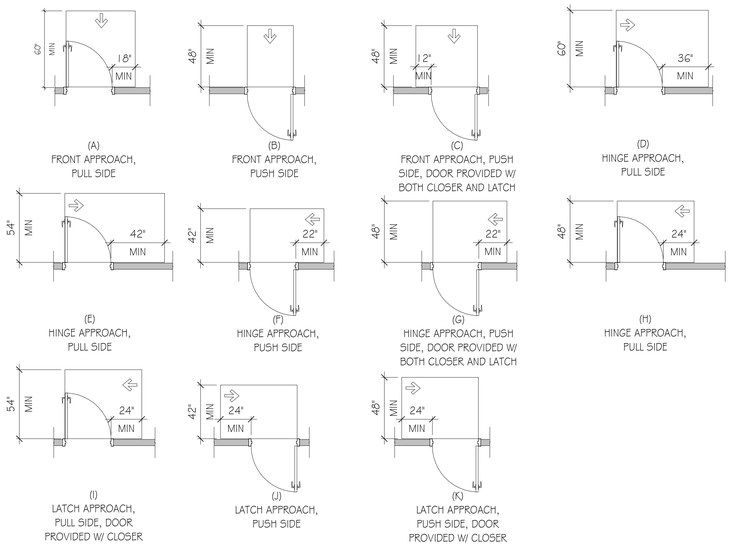

404.2.4.2 MANEUVERING CLEARANCES AT DOORWAYS WITHOUT DOORS OR GATES, MANUAL SLIDING DOORS, AND MANUAL FOLDING DOORS

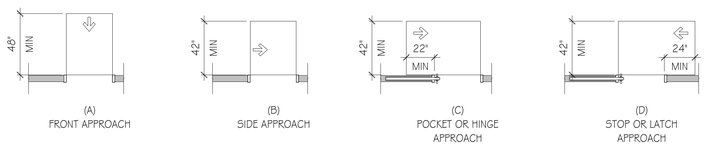

404.2.4.3 RECESSED DOORS AND GATES

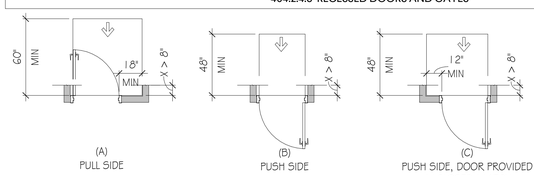

404.2.4.3 RECESSED DOORS AND GATES. A DOOR CAN BE RECESSED DUE TO WALL THICKNESS OR BECAUSE OF CASEWORK AND OTHER FIXED ELEMENTS ADJACENT TO THE DOORWAY. THIS PROVISION MUST BE APPLIED WHEREVER DOORS ARE RECESSED.

404.2.4.6 DOORS IN SERIES AND GATES IN SERIES

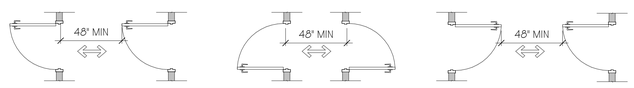

TYPICAL ACCESSIBLE PLUMBING DETAILS - ELEVATION

SEE G1.12 FOR PLAN DETAILS

ACCESSIBLE TUB (WITH REMOVABLE SEAT)

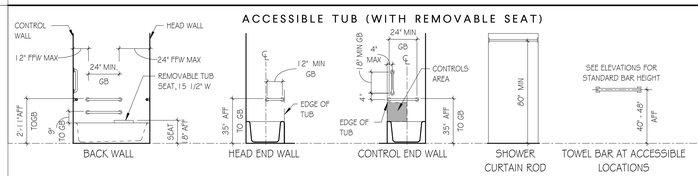

ACCESSIBLE ROLL-IN SHOWER (WITHOUT FOLDING SEAT)

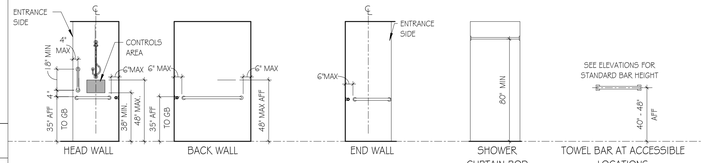

ACCESSIBLE TRANSFER SHOWER (WITH FOLDING SEAT)

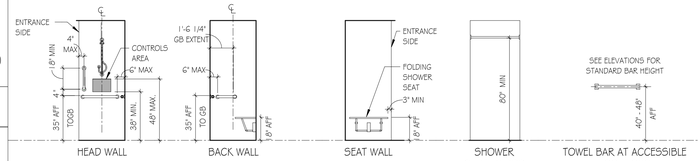

ACCESSIBLE TUB (WITH PERMANENT SEAT)

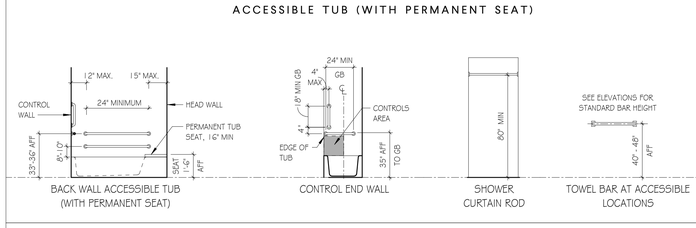

URINAL

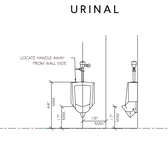

WATER CLOSET

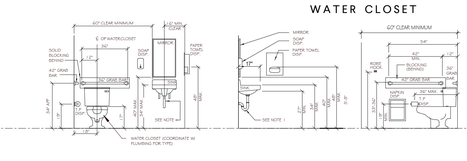

LAVATORY OR VANITY SINK

ACCESSIBLE ROLL-IN SHOWER (WITH FOLDING SEAT)

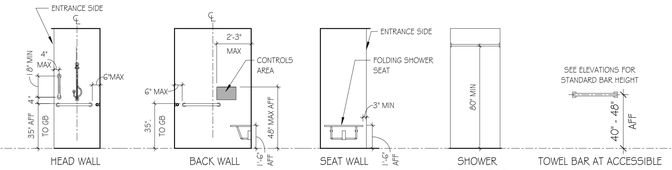

ADA INTERIOR SIGNAGE

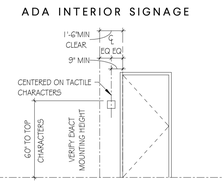

FIRE ALARM W/ STROBE

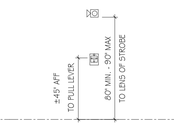

ELECTRICAL DEVICES

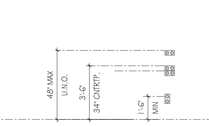

TYPICAL REACH RANGES

UNOBSTRUCTED FORWARD REACH

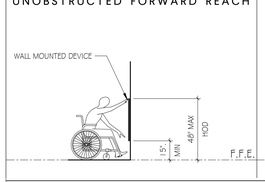

OBSTRUCTED HIGH FORWARD REACH

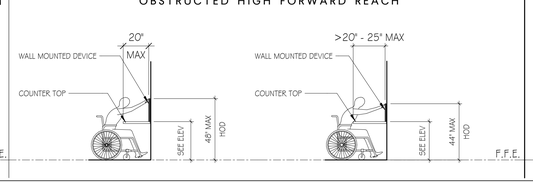

UNOBSTRUCTED SIDE REACH

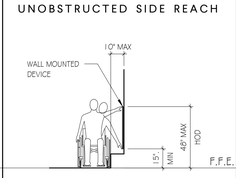

OBSTRUCTED HIGH SIDE REACH

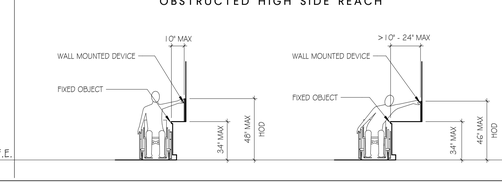

TYPICAL ACCESSIBLE MOUNTING HEIGHTS

VERIFY EXACT MOUNTING HEIGHT OF SUBMITTED DEVICE WITH ARCHITECT

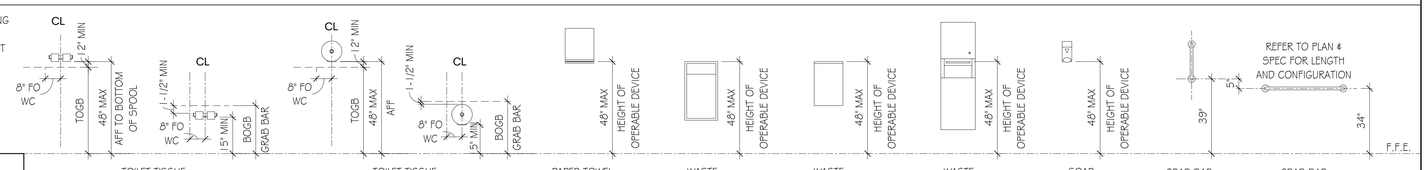

TOILET ACCESSORY TYPE	TOILET TISSUE HOLDER	TOILET TISSUE DISPENSER	PAPER TOWEL DISPENSER	WASTE RECEPTACLE	WASTE RECEPTACLE	WASTE RECEPTACLE	SOAP DISPENSER	GRAB BAR VERTICAL	GRAB BAR HORIZONTAL
DRAWING DESIGNATION	TA01 TA50	TA02	TA03 TA04 TA05 TA06 TA07 TA08 TA09 TA10	TA11 RECESSED	TA12 TA13 SURFACE MOUNTED	TA14 TA15 TA16 RECESSED	TA17 TA18	18" TA23 or TA74	18" TA20 or TA74 36" TA21 or TA65 or TA75 42" TA22 or TA66 or TA76 48" TA26

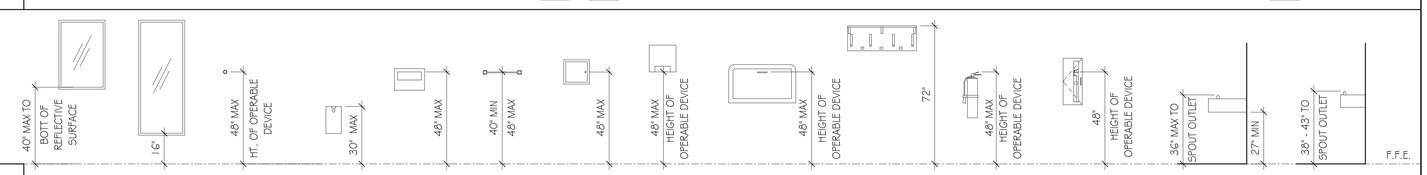

TOILET ACCESSORY TYPE	MIRROR ADA	MIRROR FULL LENGTH	ROBE HOOK AT ACCESSIBLE LOCATIONS (SEE ELEVATIONS FOR STANDARD HOOK HT)	SANITARY NAPKIN DISPOSAL	TOILET SEAT COVER DISPENSER	TOWEL BAR OR TOILETRY SHELF	SPECIMEN PASS-THRU CABINET	HAND DRYER	BABY CHANGING STATION	MOP AND BROOM HOLDER	FIRE EXTINGUISHER	FIRE EXTINGUISHER CABINET	E.W.C. (ACCESSIBLE)	E.W.C. (STANDARD)
DRAWING DESIGNATION	TA30 TA31 TA77	TA32	TA33	TA36	TA38	TA53 T.B. TA54 T.S.	TA60	TA80	TA85	TA95	FE	FEC		

GOODWYN MILLS CAWOOD, LLC.
720 Bayfront Parkway, Suite 200
Pensacola, FL 32502
T 850.432.0706
GMCNETWORK.COM
Kelly Wieczorek - Qualifying Agent
FL Architect AR 96359

ISSUE	DATE
PERMIT SET	12/08/2025

DRAWN BY: SJ
CHECKED BY: GW

FRICKER RESOURCE CENTER RENOVATION PROJECT

900 N F St, Pensacola, FL 32501-2887

GMC # APEN250016

STATE OF FLORIDA · GEORGE D. WILLIAMS · AR0009434 · REGISTERED ARCHITECT

George D. Williams
AR 0009434

ACCESSIBLILITY INFORMATION

G1.11

TEMPLATE VERSION: 2020.1

5/14/2026 1:37:38 PM

PHASE IA AND 1B

PHASE 1A: DEMOLITION & TEMPORARY PROTECTIONS

- BEGIN DEMOLITION OF THE EXISTING BUILDING SCOPE WHILE ENSURING THE FRICKER RESOURCE CENTER REMAINS OPERATIONAL.
- PUBLIC FUNCTIONS CONTINUE IN THE NEWLY OFFICE SPACE, RESTROOMS, AND GYMNASIUM (RENOVATION OF PHASE 1B TIMELINE TO BE COORDINATED WITH OWNER).
- INSTALL TEMPORARY CONSTRUCTION WALLS AND BARRIERS TO SEPARATE ACTIVE DEMOLITION ZONES FROM PUBLIC AREAS.
- ERECT CONSTRUCTION FENCING AND SIGNAGE TO GUIDE VISITORS SAFELY AND MINIMIZE DISRUPTION.
  INTERIM STORMWATER MANAGEMENT PLAN TO BE INTEGRATED WITH NEW WORK AT PLAN NORTH. COORDINATE ROOF DRAIN PIPING TO DISCHARGE INTO NEW RETENTION POND. ENSURE ROUTING ALIGNS WITH STRUCTURAL AND SITE GRADING.

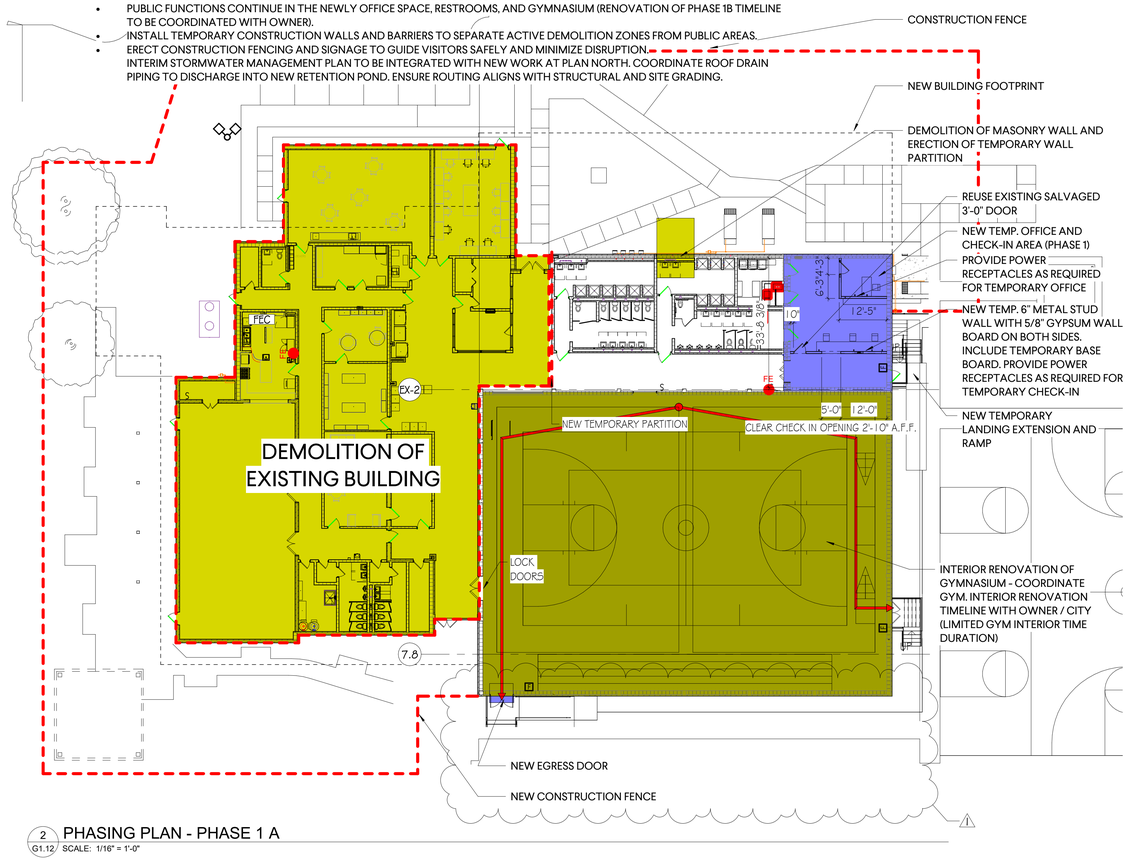

2 G1.12 PHASING PLAN - PHASE 1 A
SCALE: 1/16" = 1'-0"

PHASE I

PHASE 1: TEMPORARY OFFICE, ENTRY RECONFIGURATION & ACCESSIBILITY

- CONVERT THE EXISTING WEIGHT ROOM INTO A TEMPORARY OFFICE SPACE TO SUPPORT ADMINISTRATIVE FUNCTIONS DURING PHASE 1 CONSTRUCTION.
- ESTABLISH THIS OFFICE AS THE MAIN ENTRY POINT FOR THE FRICKER RESOURCE CENTER, ENSURING UNINTERRUPTED PUBLIC ACCESS.
- CONSTRUCT A NEW EGRESS DOOR AT THE GYMNASIUM TO MEET LIFE-SAFETY REQUIREMENTS AND IMPROVE CIRCULATION.
- BUILD A TEMPORARY ACCESSIBILITY RAMP LEADING TO THE NEW ENTRY, ENSURING ADA COMPLIANCE AND SAFE ACCESS FOR ALL VISITORS DURING CONSTRUCTION.

1 G1.12 PHASING PLAN - PHASE 1
SCALE: 1/16" = 1'-0"

PHASE 2A

PHASE 2A: EXTERIOR SITE IMPROVEMENTS

- RESURFACE THE BASKETBALL COURT .
- CONSTRUCT PERMANENT EXTERIOR STEPS .
- ADDRESS LANDSCAPING AND SITE DRAINAGE INDICATED ON CIVIL DRAWINGS.

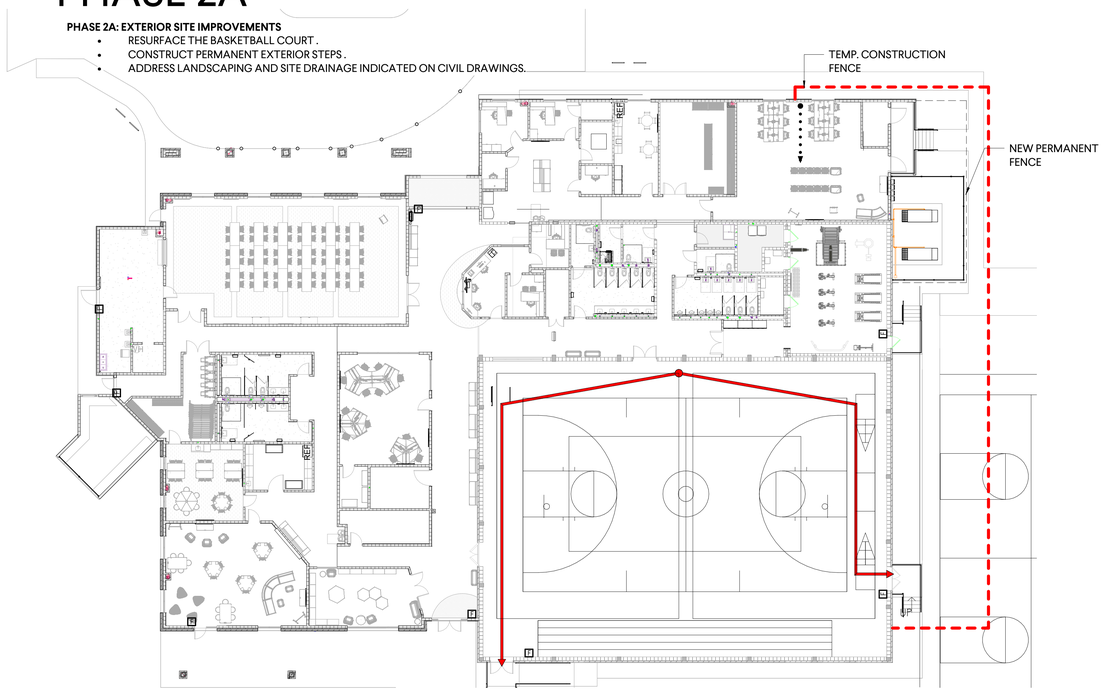

6 G1.12 PHASING PLAN - PHASE 2A
SCALE: 1/16" = 1'-0"

PHASE 2

PHASE 2: RENOVATION & PUBLIC REOPENING

- FOLLOWING DEMOLITION AND COMPLETION OF PHASE 1, 1A, AND 1B WORK, AND NEW CONSTRUCTION. COMPLETE THE RENOVATION OF EXISTING RESTROOMS, WEIGHT ROOM, AND REMOVAL OF TEMPORARY GYMNASIUM EGRESS DOOR.
- TRANSITION THE TEMPORARY OFFICE AND ENTRY BACK INTO PERMANENT WEIGHT ROOM.

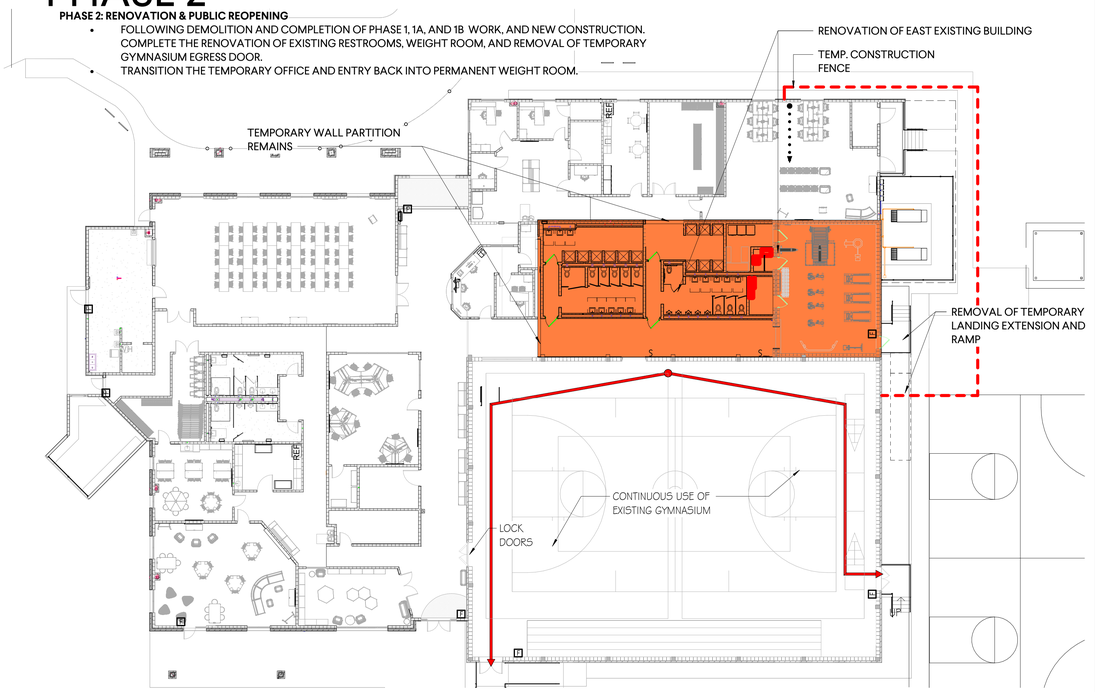

4 G1.12 PHASING PLAN - PHASE 2
SCALE: 1/16" = 1'-0"

GMC

GOODWYN MILLS CAWOOD, LLC.
720 Bayfront Parkway, Suite 200
Pensacola, FL 32502
T 850.432.0706
GMCNETWORK.COM
Kelly Wieczorek - Qualifying Agent
FL Architect AR 96359

ISSUE	DATE
PERMIT SET	12/08/2025
1 Revision1	04/15/2026

DRAWN BY: SJ
CHECKED BY: GW

FRICKER RESOURCE CENTER
RENOVATION PROJECT

900 N F St, Pensacola, FL 32501-2887

GMC # APEN250016

STATE OF FLORIDA · GEORGE D. WILLIAMS · #AR0009434 · REGISTERED ARCHITECT

George D. Williams
AR 0009434

PHASING PLANS

G1.12

TEMPLATE VERSION: 2020.1

5/14/2026 1:38:16 PM

GRANT SF DIVISION

SCOPE OF WORK	RENOVATION SF	NEW WORK SF	TOTAL SF PER GRANT
MPCF SCOPE	1,123 GSF	4,250 GSF	5,373 GSF
CDBG SCOPE	2,733 GSF GYMNASIUM 8,582 GSF	9,459 GSF	20,774 GSF
SITE			
TOTAL	12,438 GSF RENOVATION	13,709 GSF NEW WORK	

PLAN LEGEND

- MPCF - GRANT EXTENTS
- CDBG - GRANT EXTENTS

NOTE: SITE WORK IS COVERED BY BOTH GRANTS.
SCOPE OF WORK TO BE DIVIDED AS FOLLOWS:

30% MPCF
70% CDBG

1 G1.14 GRANT DIVISION PLAN
SCALE: 1/8" = 1'-0"

TRUE NORTH
PLAN NORTH

TEMPLATE VERSION: 2020.1
5/14/2026 1:38:41 PM

GMC
GOODWYN MILLS CAWOOD, LLC.
720 Bayfront Parkway, Suite 200
Pensacola, FL 32502
T 850.432.0706
GMCNETWORK.COM
Kelly Wieczorek - Qualifying Agent
FL Architect AR 96359

ISSUE	DATE
PERMIT SET	12/08/2025

DRAWN BY: SJ
CHECKED BY: GW

FRICKER RESOURCE CENTER RENOVATION PROJECT
900 N F St. Pensacola, FL 32501-2887
GMC # APEN250016

STATE OF FLORIDA · GEORGE D. WILLIAMS · AR0009434 · REGISTERED ARCHITECT
George D. Williams
AR 0009434

GRANT DIVISION

G1.14

GENERAL WALL TYPES

EXTERIOR WALL

PLAN VIEW

MB

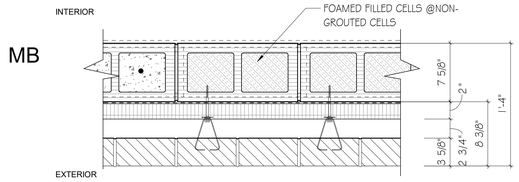

TYP. EXTERIOR BRICK WALL ASSEMBLY

- PAINTED 8" INSULATED CMU BLOCK WALL WITH HORIZONTAL JOINT REINF.; 16" O.C. VERTICALLY
- LIQUID APPLIED AIR/WEATHER BARRIER
- 2" RIGID INSULATION BOARD
- 2 3/4" AIR GAP
- 4" NOMINAL BRICK VENEER W/ THERMAL-GRIP BRICK TIES @16" O.C. EACH WAY

WALL SECTION VIEWS

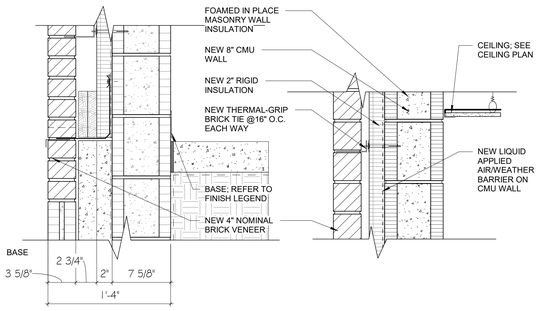

EXTERIOR WALL

PLAN VIEW

ME

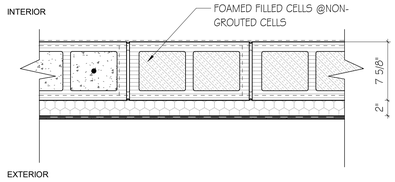

TYP. EXTERIOR EIFS/CMU WALL ASSEMBLY

- PAINTED 8" INSULATED CMU BLOCK WALL WITH HORIZONTAL JOINT REINF.; 16" O.C. VERTICALLY
- LIQUID APPLIED AIR/WEATHER BARRIER
- 2" EIFS LAYER

WALL SECTION VIEWS

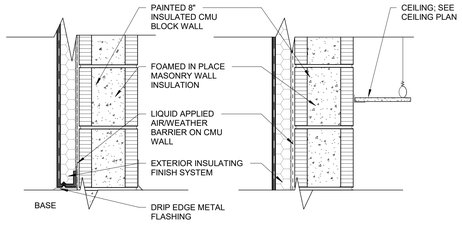

INTERIOR WALL

PLAN VIEW

OM

6"
8"

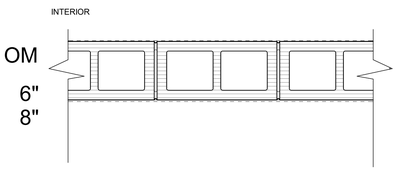

TYP. INTERIOR CMU WALL ASSEMBLY

- PAINTED CMU WALL (ON BOTH SIDES)

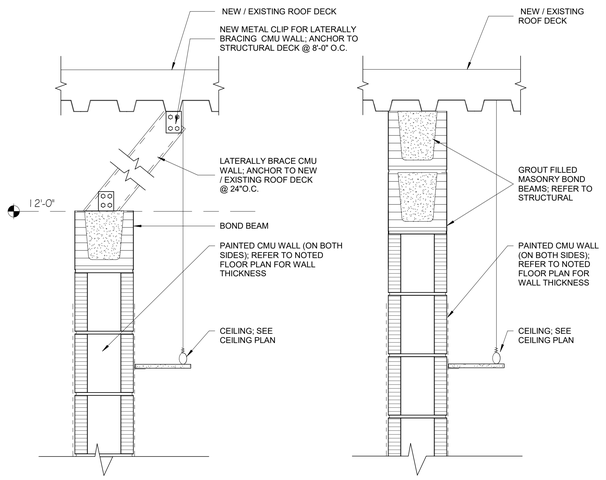

TOP OF WALL - TERMINATE ABOVE CEILING

TOP OF WALL - TERMINATE AT DECK

INTERIOR WALL

PLAN VIEW

MD

6"
8"

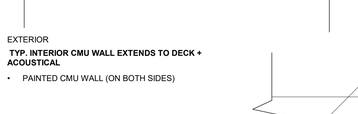

TYP. INTERIOR CMU WALL EXTENDS TO DECK + ACOUSTICAL

- PAINTED CMU WALL (ON BOTH SIDES)

WALL SECTION VIEWS

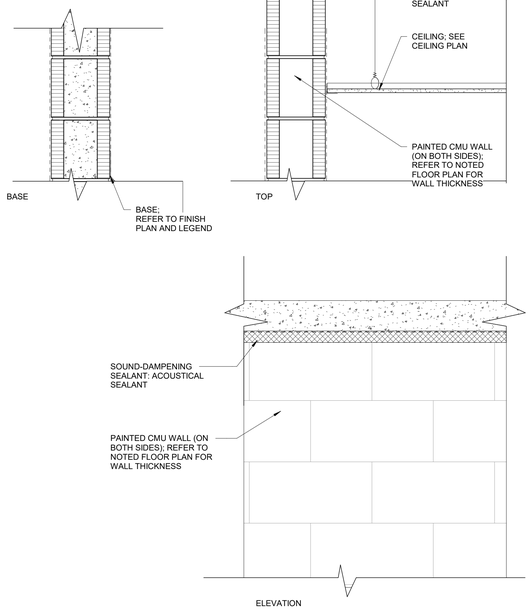

TEMPORARY PARTITIONS

TW1

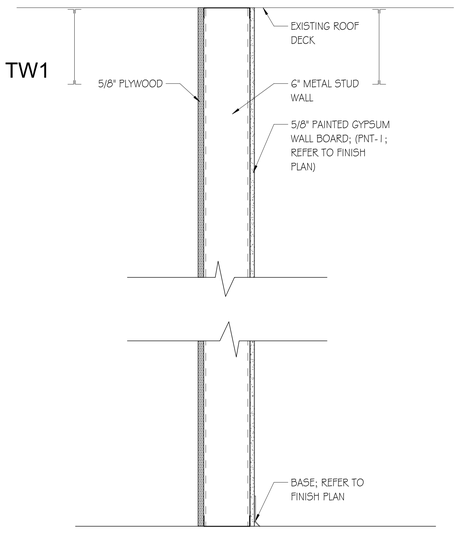

FULL WALL

TW2

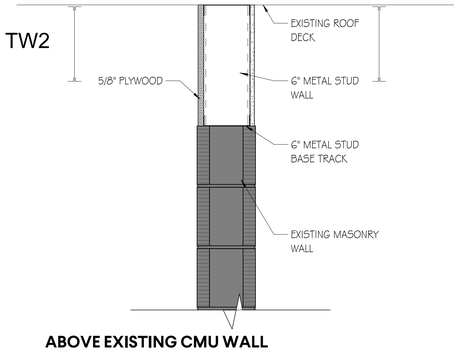

ABOVE EXISTING CMU WALL

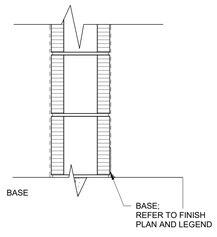

BOTTOM OF WALL

GENERAL NOTES - PARTITIONS

1. UL LISTED ASSEMBLIES

A. WHERE UL ASSEMBLY NUMBERS ARE REFERENCED ABOVE, PARTITIONS SHALL BE CONSTRUCTED IN STRICT COMPLIANCE WITH REQUIREMENTS SET FORTH BY THE UL FIRE RESISTANCE DIRECTORY. NO DEVIATION SHALL BE ALLOWED WITHOUT PRIOR WRITTEN APPROVAL BY THE ARCHITECT AND/OR BUILDING OFFICIAL.

2. FIRE BARRIERS, FIRE PARTITIONS, & SMOKE BARRIERS [FIRE-RATED]

A. ALL PERIMETER JOINTS MUST BE PROTECTED BY UL LISTED FIRE-RESISTANT JOINT SYSTEMS.

B. ALL PENETRATIONS OF RATED ASSEMBLIES MUST BE PROTECTED BY UL LISTED THROUGH-PENETRATION FIRESTOPPING ASSEMBLIES.

C. FIRE DAMPERS MUST PROTECT HVAC DUCT PENETRATIONS.

D. IDENTIFY FIRE WALLS, SMOKE BARRIERS, ETC., IN ACCESSIBLE CONCEALED FLOOR, FLOOR-CEILING OR ATTIC SPACES, BY STENCILING:

"X-HOUR FIRE AND /OR SMOKE BARRIER
PROTECT ALL OPENINGS" IN 4-INCH HIGH CONTRASTING LETTERS, 3/8-INCH MINIMUM STROKE. LOCATE WITHIN 15 FEET OF END OF WALL, AND AT INTERVALS NOT EXCEEDING 30 FEET MEASURED HORIZONTALLY ALONG THE WALL OR PARTITION.

3. SMOKE PARTITIONS [NON-RATED]

A. ALL PERIMETER JOINTS MUST BE SEALED WITH AIRTIGHT SEALANT APPLICATION.

B. ALL PIPING, ELECTRICAL, AND DUCT PENETRATIONS MUST BE SEALED WITH AIRTIGHT SEALANT APPLICATION.

4. SOUND INSULATION

A. INSULATION THICKNESS SHALL MATCH CAVITY DEPTH UNLESS NOTED OTHERWISE.

B. INSULATE BEHIND RECESSED ITEMS IN ANY SCHEDULED ACOUSTIC PARTITIONS.

C. INSULATION MAY BE OMITTED AT CHASES NOT EXCEEDING 10 S.F. IN AREA.

5. ACOUSTICAL SEALANT

A. AT ALL GYP BOARD AND METAL STUD PARTITIONS: REQUIRED AT BOTTOM AND TOP RUNNERS AND AT WALL ANGLES WHERE DISSIMILAR MATERIALS MEET (SEE DETAILS).

B. AT SCHEDULED ACOUSTIC PARTITIONS: AIRTIGHT SEAL IS REQUIRED AT ALL PENETRATIONS.

C. ELECTRICAL AND OTHER BOXES TO BE WRAP-SEALED.

6. PARTITION COORDINATION

A. COMPLY WITH "9.07 PARTITION COORDINATION WITH OTHER TRADES" REQUIREMENTS LOCATED UNDER "GENERAL NOTES" ON PROJECT INFORMATION DRAWING G1.02

SEALANT NOTES:	DIMENSIONS KEY
1. FOR BUTT JOINTS, PROVIDE A "HOURGLASS" PROFILE WHERE POSSIBLE (B > T) 2. CLEAN AND / OR GRIND SURFACES TO COMPLETELY REMOVE EXISTING RESIDUE. AT LOCATIONS WHERE SEALANT IS TO BE INSTALLED ON AN EIFS SURFACE, REMOVE FINISH COAT AND BOND SEALANT TO BASE COAT. 3. PRIME SURFACES WITH APPROPRIATE PRIMER AS RECOMMENDED BY SEALANT MANUFACTURER. 4. VERIFY SEALANT PROFILES AND INSTALL SEALANT PER MANUFACTURER'S INSTRUCTIONS.	W: SEALANT WIDTH T: SEALANT THICKNESS B: BOND SURFACE

SEALANT CHART		
W	T	B
1/4"	1/4"	3/8" MIN.
1/4" TO 1/2"	1/4"	3/8" MIN.
1/2" TO 1"	W/2	3/8" MIN.
> 1"	1/2" MAX	3/8" MIN.

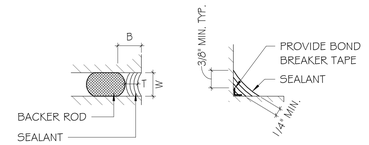

2 / G1.20 SEALANT JOINT
SCALE: 3" = 1'-0"

PARTITION KEY

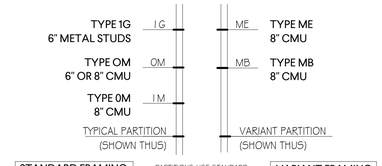

NOTE: REFER TO STRUCTURAL DRAWINGS FOR TOP OF WALL TERMINATION AND REINFORCEMENT DETAILS PERTAINING TO INTERIOR AND EXTERIOR MASONRY WALLS.

GOODWYN MILLS CAWOOD, LLC.
720 Bayfront Parkway, Suite 200
Pensacola, FL 32502
T 850.432.0706
GMCNETWORK.COM
Kelly Wieczorek - Qualifying Agent
FL Architect AR 96359

ISSUE	DATE
PERMIT SET	12/08/2025

DRAWN BY: SJ
CHECKED BY: GW

FRICKER RESOURCE CENTER RENOVATION PROJECT
900 N F St. Pensacola, FL 32501-2887
GMC # APEN250016

STATE OF FLORIDA · GEORGE D. WILLIAMS · AR0009434 · REGISTERED ARCHITECT

George D. Williams
AR 0009434

PARTITION TYPES

G1.20

TEMPLATE VERSION: 2020.1
5/14/2026 1:38:42 PM

OCCUPANCY COUNT SCHEDULE FOR EGRESS

OCCUPANCY	AREA	SF/PERSON	OCCUPANCY COUNT
5 ASSEMBLY (A-3) Standing space			
SOCIAL HALL	2008 SF	5	402
			402 OCCUPANTS
15 ASSEMBLY (A-3) Unconcentrated (tables and chairs)			
MULTIPURPOSE ROOM	932 SF	15	62
WORKFORCE DEVELOPMENT	1208 SF	15	81
			143 OCCUPANTS
18			
GYM SEATING	351 L.F.	1 PER 18" 1.5 L.F.	234 GYMNASIUM OCCUPANCY*
20 CLASSROOM			
ARTS AND CRAFT	404 SF	20	20
			20 OCCUPANTS
50 READING / EXERCISE			
GYMNASIUM	8126 SF	50	163 GYMNASIUM OCCUPANCY*
LIBRARY	434 SF	50	9
STEM LAB	724 SF	50	14
WEIGHT ROOM	1818 SF	50	36
			222 OCCUPANTS
150 BUSINESS			
CHECK-IN	235 SF	150	2
CORRIDOR	875 SF	150	6
OFFICE A	129 SF	150	1
OFFICE B	126 SF	150	1
OFFICE C	163 SF	150	1
OFFICE D	136 SF	150	1
STAFF BREAKROOM	294 SF	150	2
TELE H. A.	70 SF	150	0
TELE H. B	70 SF	150	0
			14 OCCUPANTS
200 KITCHEN			
KITCHEN	699 SF	200	3
			3 OCCUPANTS
300 STORAGE			
3D PRINTER	98 SF	300	0
COMM.	98 SF	300	0
ELECT. A	45 SF	300	0
ELECT. V	87 SF	300	0
EVS.	74 SF	300	0
LAUNDRY	141 SF	300	0
MECH/ELECT. ROOM	182 SF	300	1
PANTRY STO.	225 SF	300	1
RISER ROOM	81 SF	300	0
SOCIAL HALL STORAGE	359 SF	300	1
STO.	132 SF	300	0
STORAGE	716 SF	300	2
	20716 SF		5 OCCUPANTS
*397 TOTAL GYMNASIUM OCCUPANCY			809 OCCUPANTS

OCCUPANCY COUNT SCHEDULE FOR PLUMBING FIXTURE TABULATIONS

	OCCUPANCY	OCCUPANT LOAD (ACTUAL)	ACTUAL LOAD CALCULATIONS WC M	WC F	WC U/SX	URINALS FPC 424.2	LAV M	LAV F	LAV U/SX	BATH/ SHOWER	DRINKING FOUNTAIN	SVC SINKS	SPACES
	ASSEMBLY	545	1/125 2*	1/65 9	-	2*	1/200 3	3		-	1/500 1	1	SOCIAL HALL - 402 MULTIPURPOSE ROOM - 62 WORKFORCE DEVELOPMENT - 81
	ASSEMBLY (EXISTING GYMNASIUM)	397											GYMNASIUM
	TOTAL:	1,085 471 EA M F											
	BUSINESS	17	-		1/25 1		-		1/40 1	-	1	1	BUSINESS + KITCHEN
	EDUCATIONAL	79	-		1/50 2		-		2	-	1	1	ARTS AND CRAFT LIBRARY STEM LAB WEIGHT ROOM
TOTAL	REQUIRED		14			2*	8			-	1	1	
TOTAL	PROVIDED		15			7	17			1	2	1	

* FPC 424.2 ASSEMBLY 4 MALE W.C. = 2 W.C. + 2 URINALS.

OVERALL BUILDING AREA

LEVEL	AREA (GROSS SQUARE FEET)	
1	13,709 GSF	NEW CONSTRUCTION
	3,856 GSF	RENOVATION
	8,582 GSF	GYMNASIUM
TOTAL	26,147 GSF	

APPLICABLE CODES & REGULATIONS

2023	FLORIDA BUILDING CODE 8th EDITION - BUILDING
2023	FLORIDA BUILDING CODE 8th EDITION - ACCESSIBILITY
2023	FLORIDA BUILDING CODE 8th EDITION - TEST PROTOCOLS
2023	FLORIDA BUILDING CODE 8th EDITION - MECHANICAL
2023	FLORIDA BUILDING CODE 8th EDITION - PLUMBING
2023	FLORIDA BUILDING CODE 8th EDITION - FUEL GAS
2023	FLORIDA BUILDING CODE 8th EDITION - ENERGY CONSERVATION
2023	FLORIDA ADMINISTRATIVE CODES, CHAPTER 69A-3, 69A-4 AND 69A-5

FIRE CODES

2023	FLORIDA FIRE PROTECTION CODE (2021NFPA 101 LIFE SAFETY CODE + 2021 NFPA FIRE CODE)

OTHER CODES

2022	ANSI/ASHRAE/IESNA STANDARD 90.1
2020	OTHER CODES FLORIDA ELECTRIC CODE (NFPA 70 NATIONAL ELECTRIC CODE - 2020 EDITION ADOPTED BY REFERENCE FBC - BUILDING CHAPTER 27)
2019	FLORIDA FIRE SPRINKLER CODE 2019 (NFPA 13)
2019	FLORIDA FIRE ALARM CODE 2019 (NFPA 72)
2017	ASTM E96 STANDARD TEST METHODS FOR WATER VAPOR TRANSMISSION
2013	UL STANDARD 181 - STANDARD FOR SAFETY FACTORY - MADE AIR DUCTS AND AIR CONNECTORS
13 EDITION	ANSI / TIA TELECOMMUNICATIONS INDUSTRY ASSOCIATE LATEST COMMUNICATIONS STANDARDS - TELECOMMUNICATIONS DISTRIBUTION METHODS MANUAL (TDMM) ASCE / SEI 7-22 MINIMUM DESIGN LOADS AND ASSOCIATED CRITERIA FOR BUILDINGS AND OTHER STRUCTURES
2010	STANDARDS FOR ACCESSIBLE DESIGN
ICC 500-2008	ICC/NSSA STANDARD FOR THE DESIGN AND CONSTRUCTION OF STORM SHELTERS

OCCUPANCY CLASSIFICATION — FBC CH 3

OCCUPANCY	ASSEMBLY GROUP-3

NON- SEPARATED OCCUPANCY — FBC CH 5

THIS BUILDING IS DESIGNED UNDER THE NONSEPARATED OCCUPANCIES PROVISIONS OF THE FLORIDA BUILDING CODE (FBC), IN ACCORDANCE WITH SECTION 508.3. IN THIS METHOD, MULTIPLE OCCUPANCY CLASSIFICATIONS ARE PERMITTED TO COEXIST WITHIN THE BUILDING WITHOUT FIRE-RESISTANCE-RATED SEPARATIONS BETWEEN THEM.

AS ASSEMBLY OCCUPANCY IS INCLUDED WITHIN THE BUILDING, ALL OTHER OCCUPANCIES MUST COMPLY WITH THE MOST RESTRICTIVE REQUIREMENTS ASSOCIATED WITH ASSEMBLY OCCUPANCY.

CONSTRUCTION CLASSIFICATION — FBC CH 5

CONSTRUCTION TYPE	TYPE IIB - FULLY SPRINKLERED	
HEIGHT TABLE 504.3	ALLOWABLE: 75 FEET	ACTUAL: 22 FEET (NEW SOCIAL HALL)
# OF STORIES TABLE 504.4	ALLOWABLE: 3	ACTUAL: 1
HEIGHT MODIFICATIONS	N/A	
AREA PER FLOOR TABLE 506.2	ALLOWABLE: 38,000 SF	ACTUAL: 26,147 GSF SF GROSS

FIRE RESISTANCE - STRUCT. ELEMENTS — FBC CH 6

	RESISTANCE REQUIRED	RESISTANCE PROVIDED RATING	RESISTANCE PROVIDED ACHIEVED BY
RESISTANCE REQUIRED BY FBC TYPE TABLE 601			
CONSTRUCTION TYPE : IIB			
BUILDING ELEMENT - STRUCTURAL			
PRIMARY STRUCTURAL FRAME (PER CH 2 WITH RATING NOT LESS THAN CH 7)			
COLUMNS STRUCTURAL MEMBERS HAVING DIRECT CONNECTION TO COLUMNS - BEAMS, GIRDERS, TRUSSES, AND SPANDRELS	0 HR	0HR	N/A
BEARING WALLS			
EXTERIOR WALLS (RATING NOT LESS THAN CH 6 OR CH 7)	0 HR	0 HR	N/A
INTERIOR WALLS	0 HR	0 HR	N/A
NON BEARING WALLS AND PARTITIONS			
EXTERIOR WALLS (BASED ON FIRE SEPARATION DISTANCE PER CH 6)	0 HR	0 HR	N/A
NON BEARING WALLS AND PARTITIONS			
INTERIOR WALLS (RATING NOT LESS THAN REQUIRED BY SECTIONS OTHER THAN SECTION 6)	0 HR	0 HR	N/A
FLOOR CONSTRUCTION AND SECONDARY MEMBERS (PER CH 2)			
FLOOR CONSTRUCTION HAVING DIRECT CONNECTIONS TO THE COLUMNS	0 HR	0 HR	N/A
ROOF CONSTRUCTION AND SECONDARY MEMBERS (PER CH 2)			
ROOF CONSTRUCTION HAVING DIRECT CONNECTIONS TO THE COLUMNS	0 HR	0 HR	N/A

MEANS OF EGRESS

MAXIMUM ALLOWABLE		
TRAVEL DISTANCE TO EXIT *TABLE 1017.2*	FOR B= 300 FT FOR A= 250 FT FOR B= 100 FT FOR A= 75 FT	
COMMON PATH OF TRAVEL *TABLE 1006.3.3(2)*	75 FT	
DEAD END LENGTH *1020.5*	50 FT	
MIN. NUMBER OF EXITS *TABLE 1006.3.2*	REQUIRED: 3 EXITS PROVIDED: 10 EXITS	
EGRESS CAPACITY	REQUIRED: 809 PERSONS	PROVIDED: 2,495 PERSONS

EGRESS PROVIDED (LEVEL @ .2/ OCCUPANT)
DOOR/LEVEL: 5 @36", 1 @48" , 2 @72" = 1,860 PERSONS
RAMP/LEVEL: 1 @67" = 335 PERSONS

EGRESS PROVIDED (LEVEL @ .3/ OCCUPANT)
STAIR: 1 @60" = 300 PERSONS

TOTAL EGRESS = 2,495 PERSONS

GOODWYN MILLS CAWOOD, LLC.
720 Bayfront Parkway, Suite 200
Pensacola, FL 32502
T 850.432.0706
GMCNETWORK.COM
Kelly Wieczorek - Qualifying Agent
FL Architect AR 96359

ISSUE	DATE
PERMIT SET	12/08/2025
1 Revision 1	04/15/2026

DRAWN BY: SJ
CHECKED BY: GW

FRICKER RESOURCE CENTER RENOVATION PROJECT

900 N F St, Pensacola, FL 32501-2887

GMC # APEN250016

STATE OF FLORIDA · GEORGE D. WILLIAMS · AR0009434 · REGISTERED ARCHITECT

George D. Williams
AR 0009434

LIFE SAFETY - CODE STUDY

LS1.00

5/14/2026 1:38:43 PM TEMPLATE VERSION: 20201

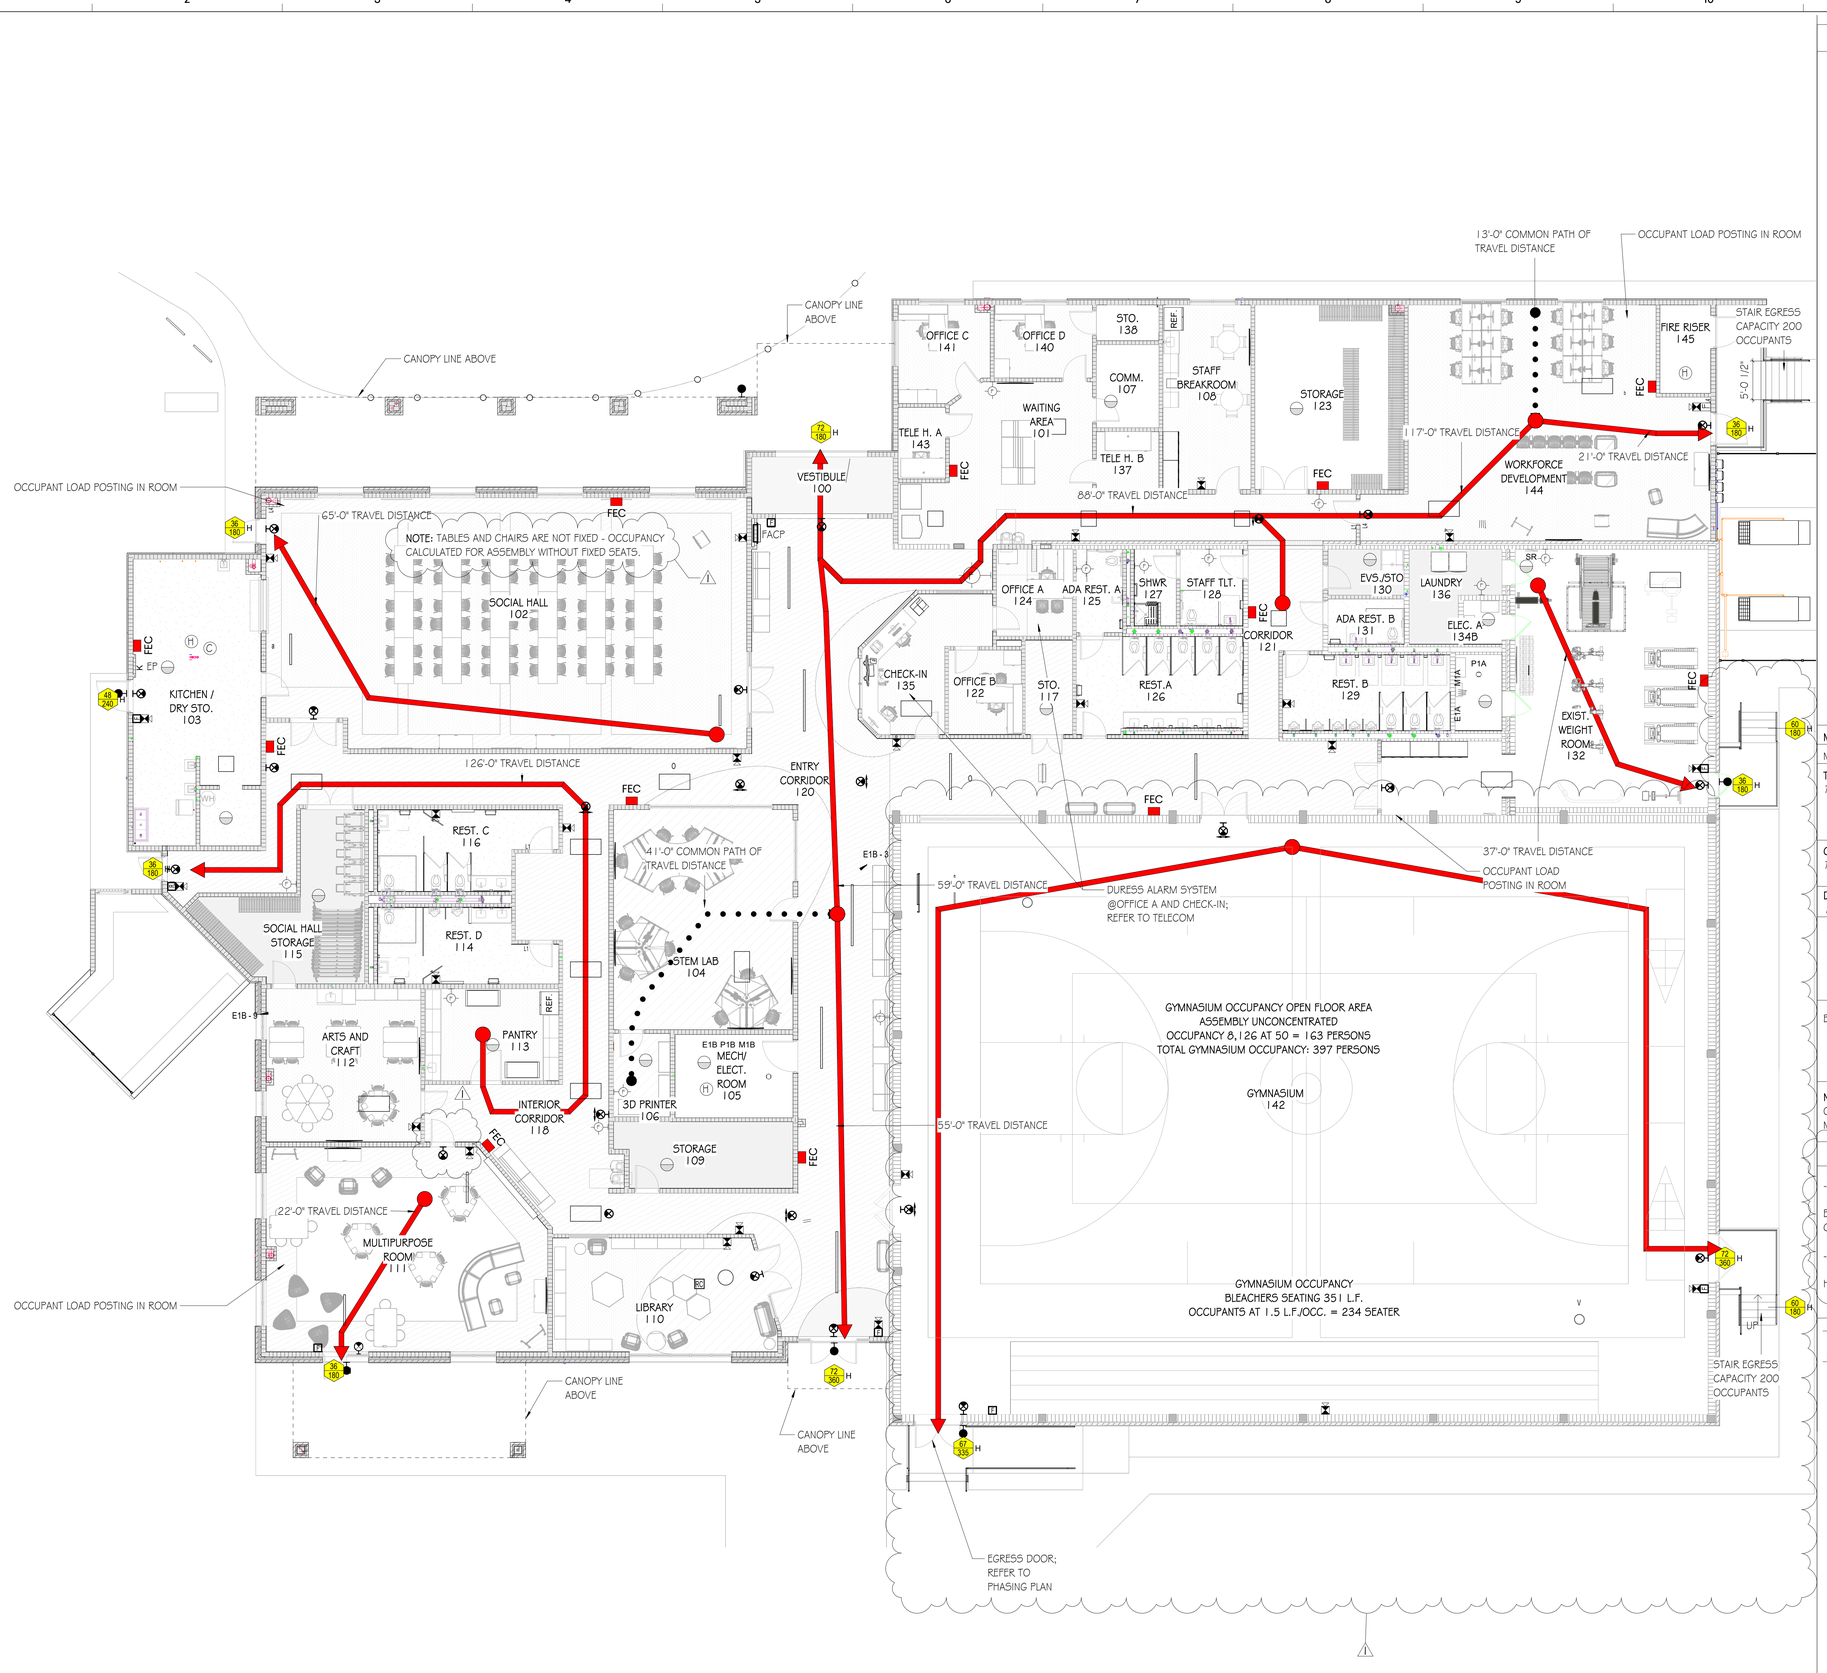

LIFE SAFETY LEGEND

FE	FIRE EXTINGUISHER
FEC	FIRE EXTINGUISHER CABINET
F	FIRE ALARM MANUAL PULL STATION
F	WALL MTD. FIRE ALARM HORN / STROBE
	CEILING MTD. FIRE ALARM
FACP	FIRE ALARM CONTROL PANEL/ REMOTE ANNUNCIATOR PANEL AS INDICATED; RECESSED MOUNT
EP	ELECTRICAL PANEL
	ILLUMINATED EXIT SIGN
0 0 H	EXIT WIDTH (IN INCHES) / HORIZONTAL EXIT / EXIT CAPACITY (IN # OF PERSONS)
	DISTANCE OF TRAVEL TO NEAREST EXIT
	COMMON PATH OF TRAVEL
	EMERGENCY LIGHTING; REFER TO ELECTRICAL
	EMERGENCY LIGHTING; REFER TO ELECTRICAL
	ILLUMINATED EXIT SIGN
	WALL MOUNT SIGNAL SPEAKER / STROBE
F	CEILING MOUNT SIGNAL STROBE
C	CEILING MOUNT CARBON MONOXIDE
H	CEILING MOUNT AUTOMATIC HEAT DETECTOR
	CEILING MOUNT AUTOMATIC SMOKE DETECTOR

MEANS OF EGRESS

MAXIMUM ALLOWABLE AREA	
TRAVEL DISTANCE TO EXIT *TABLE 1017.2*	FOR B= 300 FT FOR A= 250 FT FOR B= 100 FT FOR A= 75 FT
COMMON PATH OF TRAVEL *TABLE 1006.3.3(2)*	75 FT
DEAD END LENGTH *1020.5*	50 FT
EGRESS WIDTH	REQUIRED: 0.2 PER OCCUPANT 942 OCCUPANTS = 189" PROVIDED: 360"

NOTE: PER FBC 1004.9 EVERY ROOM OR SPACE THAT IS AN ASSEMBLY OCCUPANCY SHALL HAVE THE OCCUPANT LOAD OF THE ROOM POSTED NEAR THE MAIN EXIT OR EXIT ACCESS DOORWAY. REFER TO A6.02 SIGNAGE SCHEDULE.

FIRE EXTINGUISHERS

-JL INDUSTRIES COSMIC SERIES FIRE EXTINGUISHER (GENERAL PURPOSE)
JL INDUSTRIES 1037V10 COSMOPOLITAN STAINLESS STEEL FIRE EXTINGUISHER CABINET, SEMI-RECESSED MAXIMUM 4" PROJECTION (ADA COMPLIANT)

-JL INDUSTRIES SATURN SERIES FIRE EXTINGUISHER (AT KITCHEN ONLY)
CLASS K, WET CHEMICAL, STAINLESS STEEL CYLINDER, INDUSTRY STANDARD HORN AND NOZZLE DESIGN, 1.8 GALLON, BRACKET MOUNTED.

GRANT SCOPE LEGEND

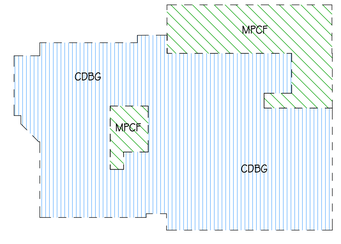

TRUE NORTH
PLAN NORTH

1 FIRST FLOOR - LIFE SAFETY PLAN
LS1.01 SCALE: 1/8" = 1'-0"

TEMPLATE VERSION: 20201
5/14/2026 1:39:14 PM

GMC
GOODWYN MILLS CAWOOD, LLC.
720 Bayfront Parkway, Suite 200
Pensacola, FL 32502
T 850.432.0706
GMCNETWORK.COM
Kelly Wieczorek - Qualifying Agent
FL Architect AR 96359

ISSUE	DATE
PERMIT SET	12/08/2025
1 Revision 1	04/15/2026
2 Revision 2	05/01/2026
DRAWN BY:	SJ
CHECKED BY:	GW

FRICKER RESOURCE CENTER RENOVATION PROJECT
900 N F St. Pensacola, FL 32501-2887
GMC # APEN250016

STATE OF FLORIDA · GEORGE D. WILLIAMS · REGISTERED ARCHITECT · #0009434

George D. Williams
AR 0009434

LIFE SAFETY PLAN - FIRST FLOOR PLAN

LS1.01

NORTH E ST.

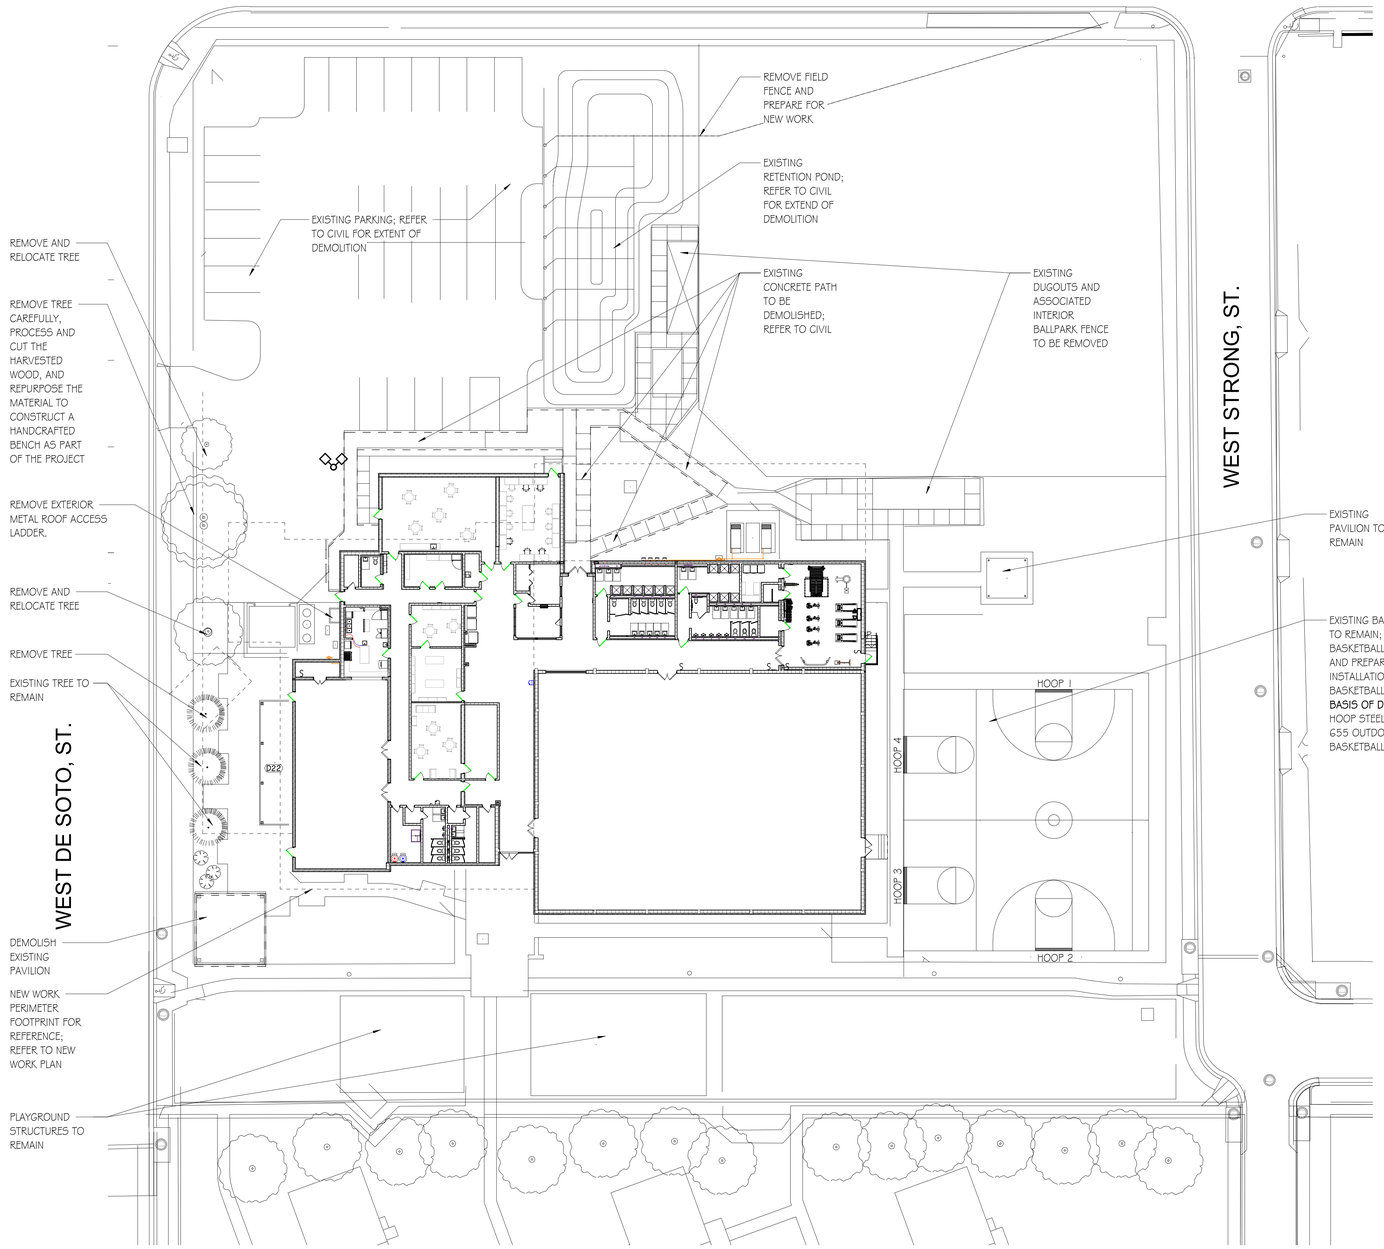

NOTE: FOR GENERAL REFERENCE ONLY / SEE CIVIL DEMOLITION PLAN FOR EXTENT OF WORK.

TRUE NORTH

PLAN NORTH

1 D1.01 DEMOLITION SITE PLAN
SCALE: 1" = 20'-0"

DEMOLITION LEGEND

- EXISTING WALL TO BE REMOVED
- EXISTING WALL TO REMAIN
- EXISTING DOOR TO BE REMOVED
- EXISTING DOOR TO REMAIN
- EXISTING SHOWER TO BE REMOVED
- EXISTING SINK TO BE REMOVED
- EXISTING WATER CLOSET TO BE REMOVED
- EXISTING SHOWER TO REMAIN
- EXISTING SINK TO REMAIN
- EXISTING WATER CLOSET TO REMAIN
- EXISTING GYPSUM CEILING TO BE REMOVED
- EXISTING ACOUSTICAL CEILING TILE TO BE REMOVED
- EXISTING ROOF AND ROOF STRUCTURE TO BE REMOVED COMPLETE
- EXISTING ROOFING MEMBRANE TO BE REMOVED - EXISTING CONCRETE ROOF DECK & STRUCTURE TO REMAIN
- EOAU — EXISTING OUTDOOR AIR UNIT
- ERTU — EXISTING ROOF TOP UNIT
- EEF — EXISTING EXHAUST FAN
- EV — EXISTING VENT
- ERD — EXISTING ROOF DRAIN
- EXISTING GAS PIPING

GRANT SCOPE LEGEND

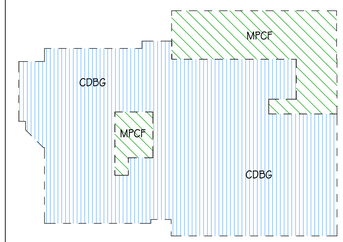

GMC

GOODWYN MILLS CAWOOD, LLC.
720 Bayfront Parkway, Suite 200
Pensacola, FL 32502
T 850.432.0706
GMCNETWORK.COM
Kelly Wieczorek - Qualifying Agent
FL Architect AR 96359

ISSUE	DATE
PERMIT SET	12/08/2025

DRAWN BY: SJ
CHECKED BY: GW

FRICKER RESOURCE CENTER RENOVATION PROJECT

900 N F St, Pensacola, FL 32501-2887

GMC # APEN250016

STATE OF FLORIDA · GEORGE D. WILLIAMS · AR0009434 · REGISTERED ARCHITECT

George D. Williams
AR 0009434

DEMOLITION - SITE PLAN

D1.01

TEMPLATE VERSION: 2020.1

5/14/2026 1:39:18 PM

GRANT SCOPE LEGEND

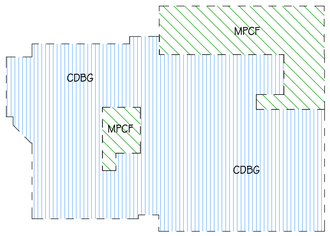

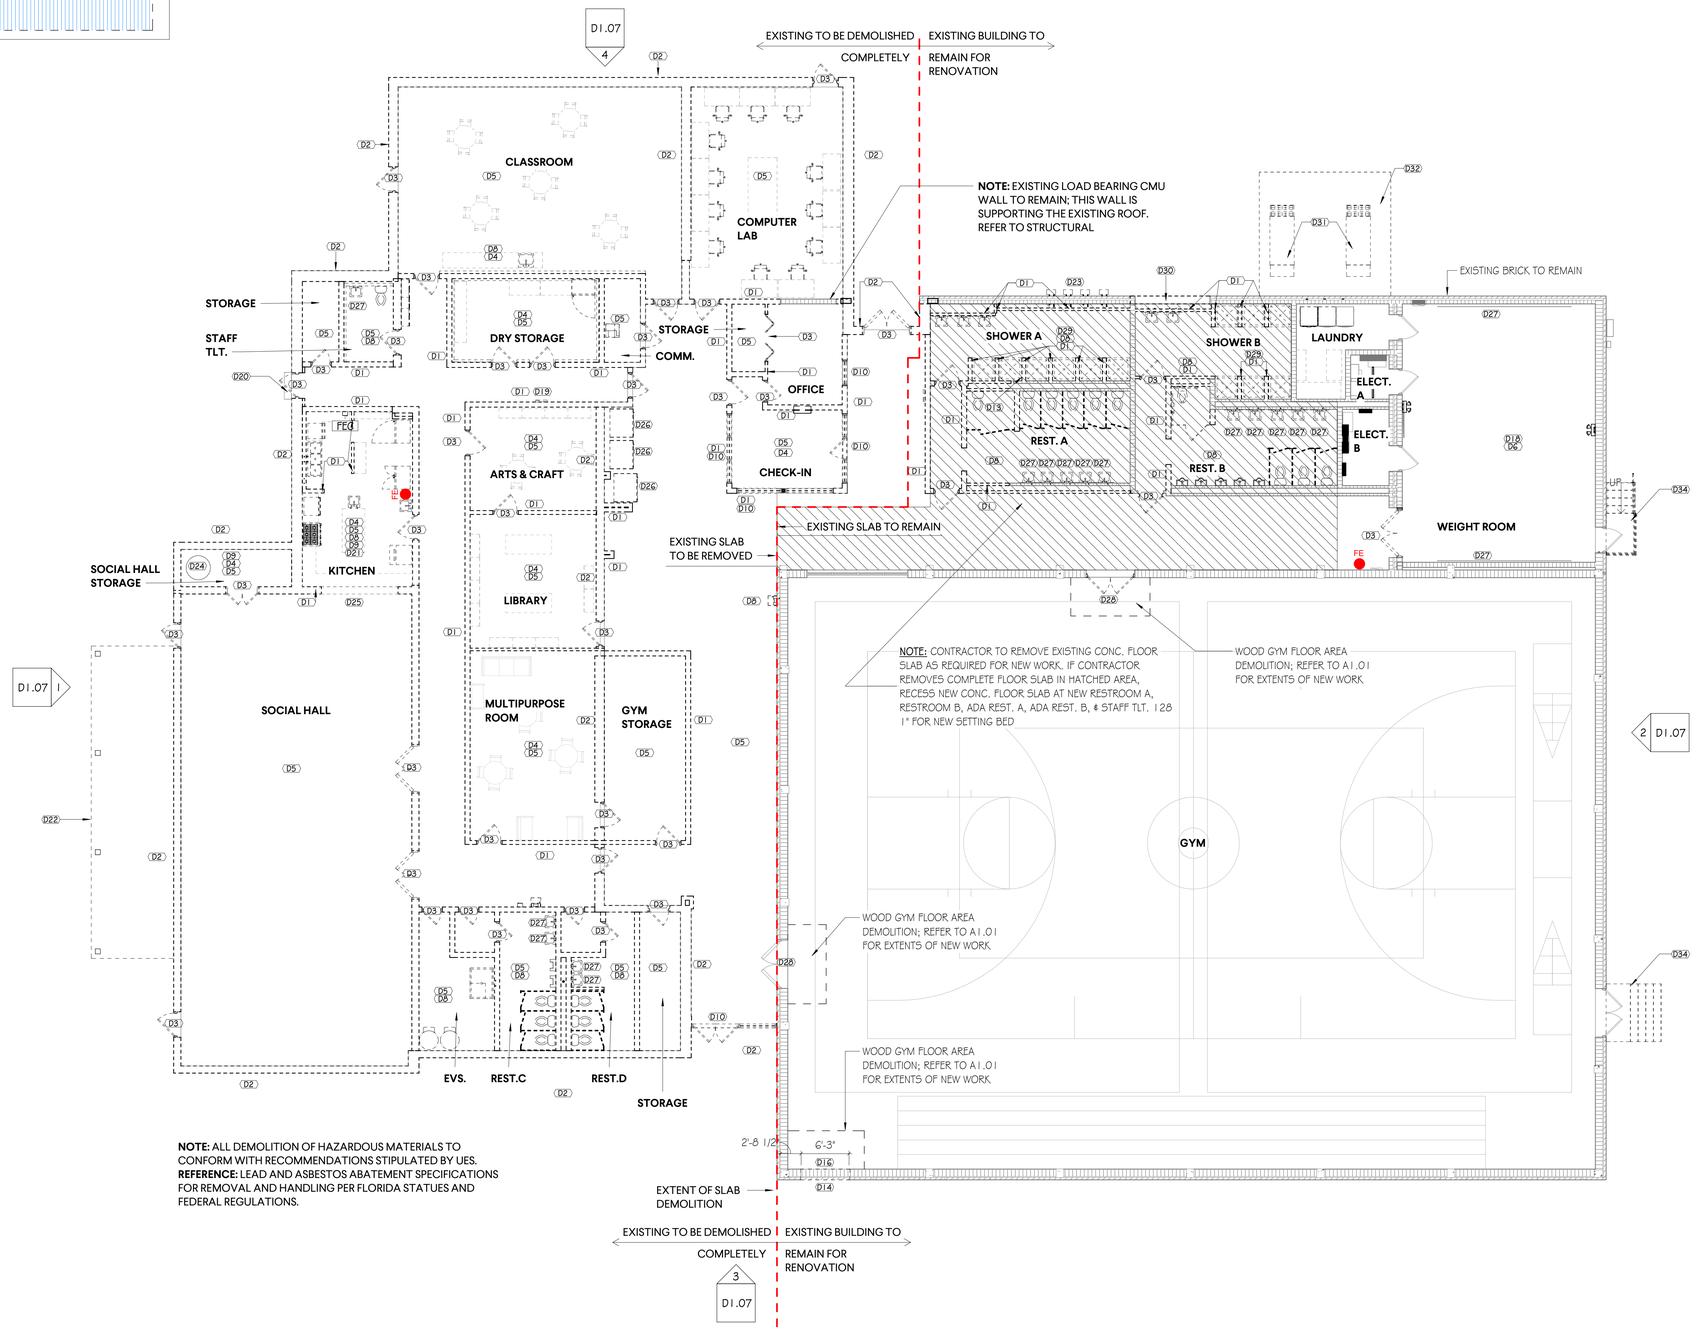

NOTE: ALL DEMOLITION OF HAZARDOUS MATERIALS TO CONFORM WITH RECOMMENDATIONS STIPULATED BY UES.
REFERENCE: LEAD AND ASBESTOS ABATEMENT SPECIFICATIONS FOR REMOVAL AND HANDLING PER FLORIDA STATUES AND FEDERAL REGULATIONS.

TRUE NORTH
PLAN NORTH

1 D1.02 OVERALL DEMOLITION PLAN
SCALE: 1/8" = 1'-0"

DEMOLITION LEGEND

- EXISTING WALL TO BE REMOVED
- EXISTING WALL TO REMAIN
- EXISTING DOOR TO BE REMOVED
- EXISTING DOOR TO REMAIN
- EXISTING SHOWER TO BE REMOVED
- EXISTING SINK TO BE REMOVED
- EXISTING WATER CLOSET TO BE REMOVED
- EXISTING SHOWER TO REMAIN
- EXISTING SINK TO REMAIN
- EXISTING WATER CLOSET TO REMAIN
- EXISTING GYPSUM CEILING TO BE REMOVED
- EXISTING ACOUSTICAL CEILING TILE TO BE REMOVED
- EXISTING ROOF AND ROOF STRUCTURE TO BE REMOVED COMPLETE
- EXISTING ROOFING MEMBRANE TO BE REMOVED - EXISTING CONCRETE ROOF DECK & STRUCTURE TO REMAIN
- EOAU — EXISTING OUTDOOR AIR UNIT
- ERTU — EXISTING ROOF TOP UNIT
- EEF — EXISTING EXHAUST FAN
- EV — EXISTING VENT
- ERD — EXISTING ROOF DRAIN
- EXISTING GAS PIPING

DEMOLITION KEY NOTES

D1 REMOVE EXISTING CMU WALLS AS INDICATED, INCLUDING DOORS, GLAZING, ELECTRICAL, AND DATA.
D2 REMOVE MASONRY EXTERIOR/ INTERIOR WALL ASSEMBLY & FOUNDATION/FOOTING.
D3 REMOVE EXISTING DOOR / WINDOW & ITS ASSOCIATED HARDWARE AND FRAME IN ITS ENTIRETY. INFILL OPENING IF INDICATED.
D4 REMOVE EXISTING CASEWORK, CABINETS, MILLWORK, FURNITURE, AND / OR WALL PROTECTION AS SHOWN.
D5 REMOVE FLOORING AND CONCRETE SLAB IN ITS' ENTIRETY.
D6 REMOVE FLOORING IN ITS' ENTIRETY & GRIND SLAB SMOOTH IF REQUIRED.
D7 REMOVE SUSPENDED CEILING, INCLUDING CEILING FRAMING AND CEILING MOUNTED COMPONENTS (LIGHT FIXTURES AND SUPPLY/RETURN GRILLES) WHERE NECESSARY.
D8 REMOVE PLUMBING FIXTURES AND ANY SURROUNDING CASEWORK IN THEIR ENTIRETY. COORDINATE WITH PLUMBING PLANS FOR TERMINATION / CAPPING OF EXISTING PIPING.
D9 REMOVE EXISTING EQUIPMENT IN ITS ENTIRETY, REPORT FINDINGS TO OWNER AND ARCHITECT.
D10 REMOVE EXISTING WINDOW / STOREFRONT AS INDICATED; INFILL OPENING IF INDICATED
D11 NOT USED
D12 REMOVE EXISTING GYPSUM BOARD CEILING, INCLUDING CEILING FRAMING AND CEILING MOUNTED COMPONENTS WHERE NECESSARY.
D13 CUT EXISTING FLOOR SLAB AS REQUIRED FOR CONSTRUCTION OF NEW SHOWER
D14 REMOVE EXISTING BRICK WALL ASSEMBLY AND PREPARE FOR NEW EGRESS DOOR.
D15 REMOVE EXISTING EXTERIOR SOFFIT AND FASCIA.
D16 REMOVE EXISTING MASONRY WALL ASSEMBLY AND PREPARE FOR NEW EGRESS DOOR.
D17 REMOVE EXISTING METAL RAILING; PREPARE FOR NEW METAL RAILING
D18 EXISTING WEIGHT ROOM EQUIPMENT TO BE REMOVED; REFER TO PHASING PLAN AND COORDINATE EQUIPMENT STORAGE LOCATION WITH OWNER.
D19 REMOVE ELECTRICAL PANEL; REFER TO ELECTRICAL
D20 REMOVE CONCRETE STEP
D21 REMOVE ALL KITCHEN EQUIPMENT AND COORDINATE STORAGE LOCATION WITH OWNER.
D22 REMOVE CANOPY AND STRUCTURAL COLUMNS.
D23 REMOVE AND RELOCATE WATER HEATERS AND ASSOCIATED PIPING; REFER TO PLUMBING
D24 REMOVE KILN AND COORDINATE STORAGE LOCATION WITH OWNER.
D25 REMOVE ROLLING COUNTER SHUTTER COMPLETE.
D26 VENDING MACHINES TO BE REMOVED BY OWNER.
D27 REMOVE WALL MIRRORS.
D28 REMOVE FLOORING TRANSITION AND FLOORING. PREPARE FOR NEW RAMP.
D29 REMOVE CURTAIN RODS AND CURTAINS.
D30 REMOVE EXTERIOR MASONRY WALL AND PREPARE FOR NEW TEMPORARY PARTITION WALL PER NEW WORK.
D31 REMOVE AND RELOCATE GENERATORS; REFER TO ELECTRICAL AND ARCHITECTURAL NEW WORK FLOOR PLAN.
D32 REMOVE CONCRETE SLAB AS REQUIRED FOR NEW WORK.
D33 REMOVE EXISTING STUCCO PANEL, MASONRY WALL AND BRICK ROWLOCK; PREPARE WALL FOR INSTALLATION OF NEW EGRESS DOOR.
D34 REMOVE EXISTING CONCRETE STEPS, LANDING AND ASSOCIATED ELEMENTS; PREPARE FOR CONSTRUCTION OF NEW STEPS, LANDING AND ASSOCIATED RAILING.
D35 REMOVE EXISTING CONCRETE STEPS, LANDING AND ASSOCIATED ELEMENTS

GMC
GOODWYN MILLS CAWOOD, LLC.
720 Bayfront Parkway, Suite 200
Pensacola, FL 32502
T 850.432.0706
GMCNETWORK.COM
Kelly Wieczorek - Qualifying Agent
FL Architect AR 96359

ISSUE | DATE
PERMIT SET | 12/08/2025
DRAWN BY: SJ
CHECKED BY: GW

FRICKER RESOURCE CENTER RENOVATION PROJECT
900 N F St, Pensacola, FL 32501-2887
GMC # APEN250016

STATE OF FLORIDA · GEORGE D. WILLIAMS · AR0008434 · REGISTERED ARCHITECT
George D. Williams
AR 0008434

DEMOLITION - FLOOR PLAN

D1.02

TEMPLATE VERSION: 2020.1
5/14/2026 1:39:24 PM

GRANT SCOPE LEGEND

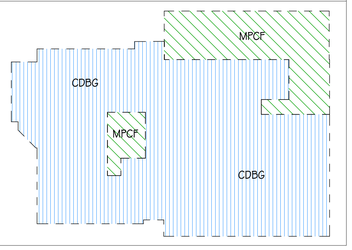

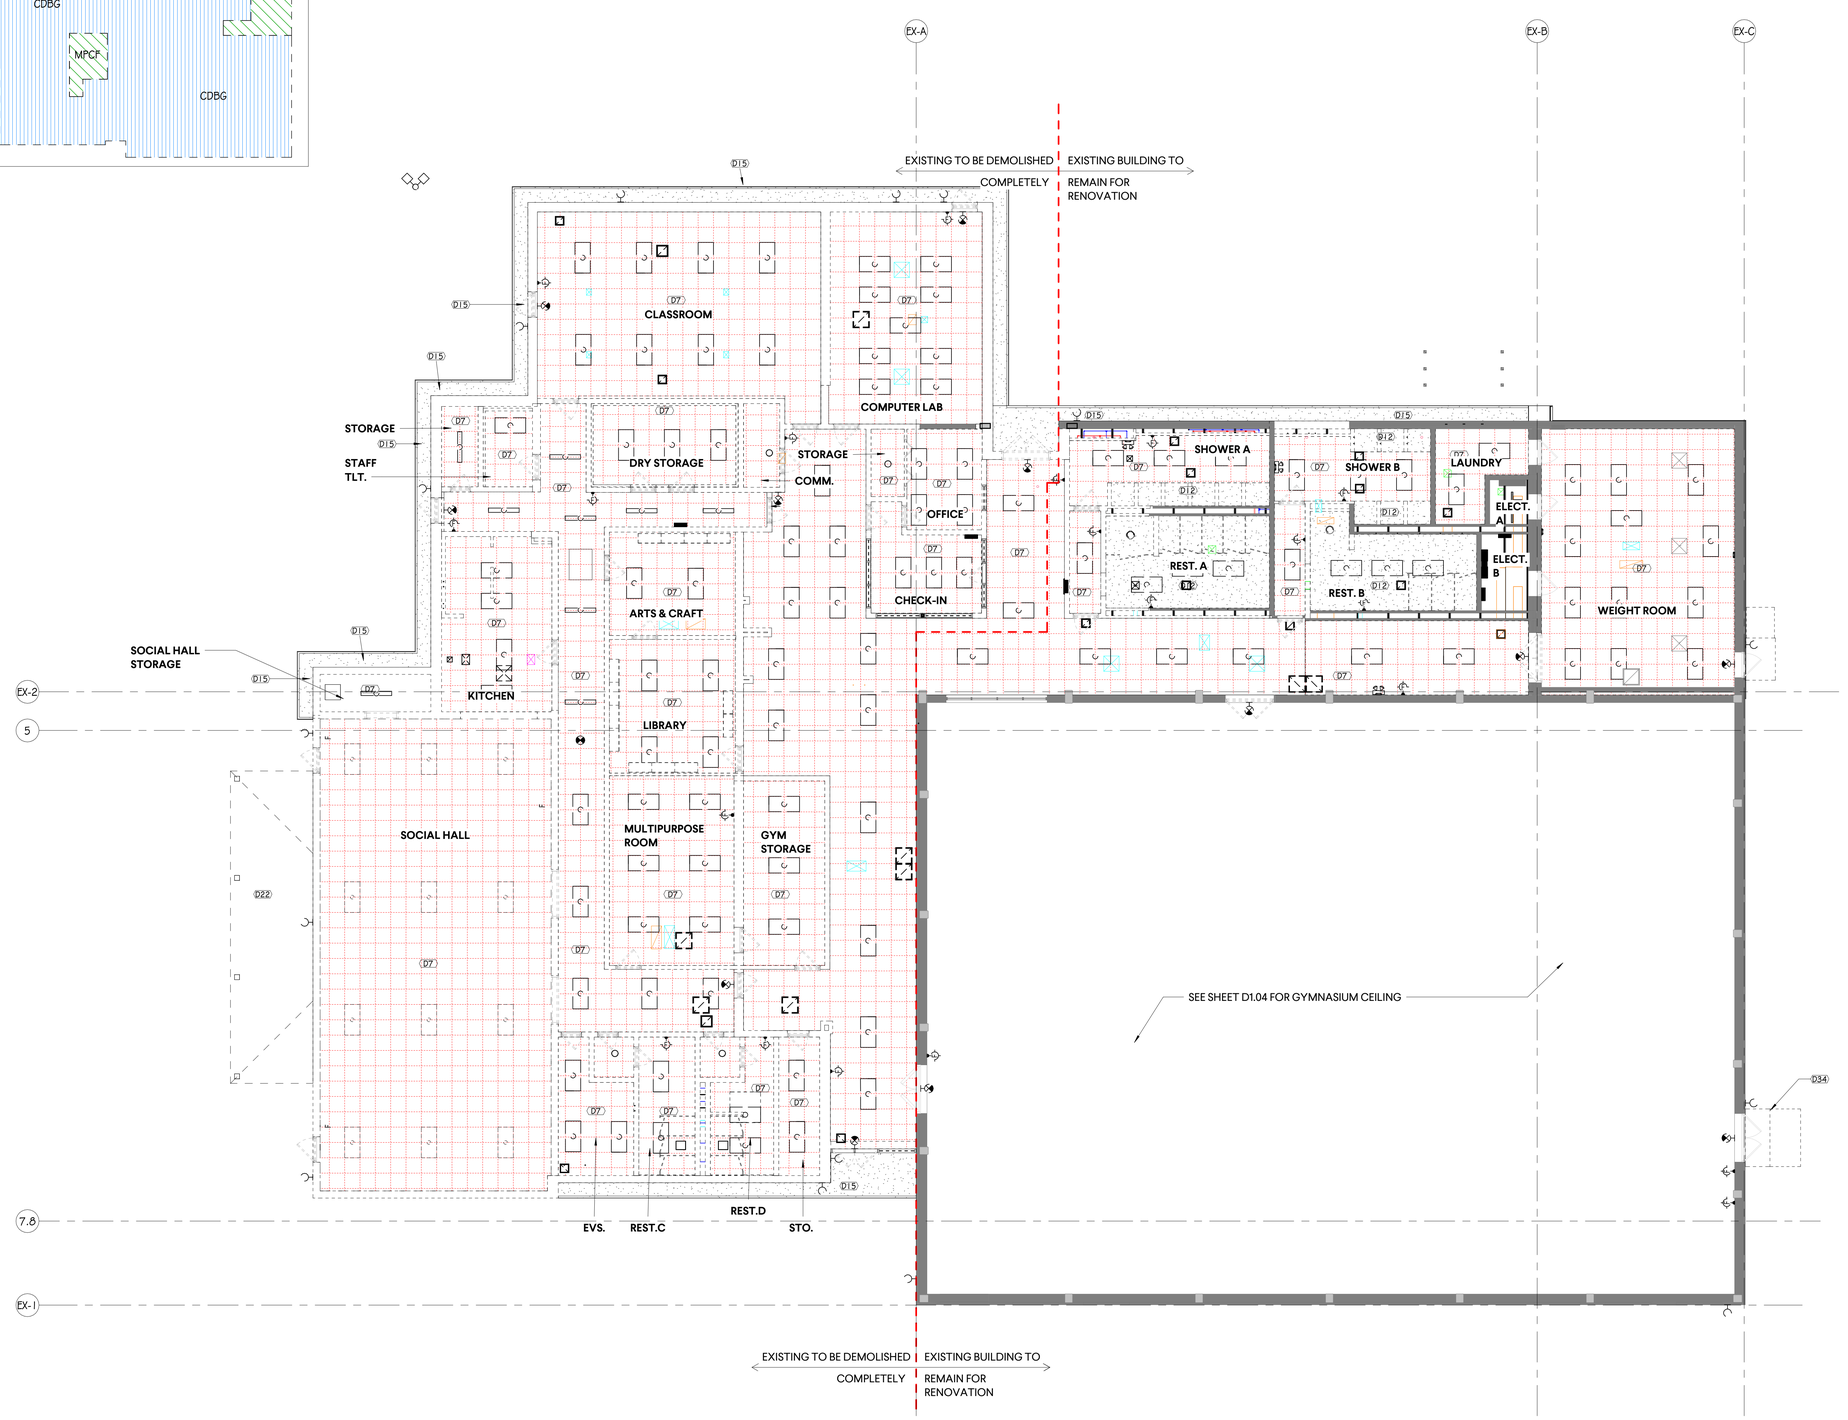

DEMOLITION LEGEND

- EXISTING WALL TO BE REMOVED
- EXISTING WALL TO REMAIN
- EXISTING DOOR TO BE REMOVED
- EXISTING DOOR TO REMAIN
- EXISTING SHOWER TO BE REMOVED
- EXISTING SINK TO BE REMOVED
- EXISTING WATER CLOSET TO BE REMOVED
- EXISTING SHOWER TO REMAIN
- EXISTING SINK TO REMAIN
- EXISTING WATER CLOSET TO REMAIN
- EXISTING GYPSUM CEILING TO BE REMOVED
- EXISTING ACOUSTICAL CEILING TILE TO BE REMOVED
- EXISTING ROOF AND ROOF STRUCTURE TO BE REMOVED COMPLETE
- EXISTING ROOFING MEMBRANE TO BE REMOVED - EXISTING CONCRETE ROOF DECK & STRUCTURE TO REMAIN
- EOAU — EXISTING OUTDOOR AIR UNIT
- ERTU — EXISTING ROOF TOP UNIT
- EEF — EXISTING EXHAUST FAN
- EV — EXISTING VENT
- ERD — EXISTING ROOF DRAIN
- EXISTING GAS PIPING

DEMOLITION KEY NOTES

- D1 REMOVE EXISTING CMU WALLS AS INDICATED, INCLUDING DOORS, GLAZING, ELECTRICAL, AND DATA.
- D2 REMOVE MASONRY EXTERIOR/ INTERIOR WALL ASSEMBLY & FOUNDATION/FOOTING.
- D3 REMOVE EXISTING DOOR / WINDOW & ITS ASSOCIATED HARDWARE AND FRAME IN ITS ENTIRETY. INFILL OPENING IF INDICATED.
- D4 REMOVE EXISTING CASEWORK, CABINETS, MILLWORK, FURNITURE, AND / OR WALL PROTECTION AS SHOWN.
- D5 REMOVE FLOORING AND CONCRETE SLAB IN ITS' ENTIRETY.
- D6 REMOVE FLOORING IN ITS' ENTIRETY & GRIND SLAB SMOOTH IF REQUIRED.
- D7 REMOVE SUSPENDED CEILING, INCLUDING CEILING FRAMING AND CEILING MOUNTED COMPONENTS (LIGHT FIXTURES AND SUPPLY/RETURN GRILLES) WHERE NECESSARY.
- D8 REMOVE PLUMBING FIXTURES AND ANY SURROUNDING CASEWORK IN THEIR ENTIRETY. COORDINATE WITH PLUMBING PLANS FOR TERMINATION / CAPPING OF EXISTING PIPING.
- D9 REMOVE EXISTING EQUIPMENT IN ITS ENTIRETY, REPORT FINDINGS TO OWNER AND ARCHITECT.
- D10 REMOVE EXISTING WINDOW / STOREFRONT AS INDICATED; INFILL OPENING IF INDICATED
- D11 NOT USED
- D12 REMOVE EXISTING GYPSUM BOARD CEILING, INCLUDING CEILING FRAMING AND CEILING MOUNTED COMPONENTS WHERE NECESSARY.
- D13 CUT EXISTING FLOOR SLAB AS REQUIRED FOR CONSTRUCTION OF NEW SHOWER
- D14 REMOVE EXISTING BRICK WALL ASSEMBLY AND PREPARE FOR NEW EGRESS DOOR.
- D15 REMOVE EXISTING EXTERIOR SOFFIT AND FASCIA.
- D16 REMOVE EXISTING MASONRY WALL ASSEMBLY AND PREPARE FOR NEW EGRESS DOOR.
- D17 REMOVE EXISTING METAL RAILING; PREPARE FOR NEW METAL RAILING
- D18 EXISTING WEIGHT ROOM EQUIPMENT TO BE REMOVED; REFER TO PHASING PLAN AND COORDINATE EQUIPMENT STORAGE LOCATION WITH OWNER.
- D19 REMOVE ELECTRICAL PANEL; REFER TO ELECTRICAL
- D20 REMOVE CONCRETE STEP
- D21 REMOVE ALL KITCHEN EQUIPMENT AND COORDINATE STORAGE LOCATION WITH OWNER.
- D22 REMOVE CANOPY AND STRUCTURAL COLUMNS.
- D23 REMOVE AND RELOCATE WATER HEATERS AND ASSOCIATED PIPING; REFER TO PLUMBING
- D24 REMOVE KILN AND COORDINATE STORAGE LOCATION WITH OWNER.
- D25 REMOVE ROLLING COUNTER SHUTTER COMPLETE.
- D26 VENDING MACHINES TO BE REMOVED BY OWNER.
- D27 REMOVE WALL MIRRORS.
- D28 REMOVE FLOORING TRANSITION AND FLOORING. PREPARE FOR NEW RAMP.
- D29 REMOVE CURTAIN RODS AND CURTAINS.
- D30 REMOVE EXTERIOR MASONRY WALL AND PREPARE FOR NEW TEMPORARY PARTITION WALL PER NEW WORK.
- D31 REMOVE AND RELOCATE GENERATORS; REFER TO ELECTRICAL AND ARCHITECTURAL NEW WORK FLOOR PLAN.
- D32 REMOVE CONCRETE SLAB AS REQUIRED FOR NEW WORK.
- D33 REMOVE EXISTING STUCCO PANEL, MASONRY WALL AND BRICK ROWLOCK; PREPARE WALL FOR INSTALLATION OF NEW EGRESS DOOR.
- D34 REMOVE EXISTING CONCRETE STEPS, LANDING AND ASSOCIATED ELEMENTS; PREPARE FOR CONSTRUCTION OF NEW STEPS, LANDING AND ASSOCIATED RAILING.
- D35 REMOVE EXISTING CONCRETE STEPS, LANDING AND ASSOCIATED ELEMENTS

TRUE NORTH / PLAN NORTH

1 D1.03 REFLECTED CEILING DEMOLITION PLAN
SCALE: 1/8" = 1'-0"

GOODWYN MILLS CAWOOD, LLC.
720 Bayfront Parkway, Suite 200
Pensacola, FL 32502
T 850.432.0706
GMCNETWORK.COM
Kelly Wieczorek - Qualifying Agent
FL Architect AR 96359

ISSUE	DATE
PERMIT SET	12/08/2025

DRAWN BY: SJ
CHECKED BY: GW

FRICKER RESOURCE CENTER RENOVATION PROJECT

900 N F St. Pensacola, FL 32501-2887

GMC # APEN250016

STATE OF FLORIDA · GEORGE D. WILLIAMS · REGISTERED ARCHITECT · AR0009434

George D. Williams
AR 0009434

DEMOLITION - REFLECTED CEILING PLAN

D1.03

TEMPLATE VERSION: 2020.1

5/14/2026 1:39:29 PM

GRANT SCOPE LEGEND

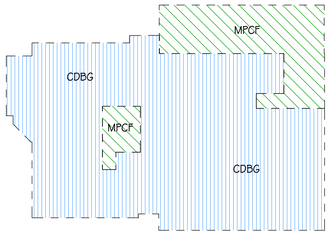

EX-B

EX-C

BUILDING OUTLINE BELOW

EX-2

5

7.8

EX-1

D15

SOCIAL HALL

D7

EXISTING CONCRETE ROOF STRUCTURE TO REMAIN

GYMNASIUM

SEE MECHANICAL & ELECTRICAL DEMOLITION FOR SCOPE OF WORK IN THIS AREA

BUILDING OUTLINE BELOW

TRUE NORTH

PLAN NORTH

1 D1.04 REFLECTED CEILING DEMOLITION - HIGH CEILINGS

SCALE: 1/8" = 1'-0"

DEMOLITION LEGEND

- EXISTING WALL TO BE REMOVED
- EXISTING WALL TO REMAIN
- EXISTING DOOR TO BE REMOVED
- EXISTING DOOR TO REMAIN
- EXISTING SHOWER TO BE REMOVED
- EXISTING SINK TO BE REMOVED
- EXISTING WATER CLOSET TO BE REMOVED
- EXISTING SHOWER TO REMAIN
- EXISTING SINK TO REMAIN
- EXISTING WATER CLOSET TO REMAIN
- EXISTING GYPSUM CEILING TO BE REMOVED
- EXISTING ACOUSTICAL CEILING TILE TO BE REMOVED
- EXISTING ROOF AND ROOF STRUCTURE TO BE REMOVED COMPLETE
- EXISTING ROOFING MEMBRANE TO BE REMOVED - EXISTING CONCRETE ROOF DECK & STRUCTURE TO REMAIN
- EOAU — EXISTING OUTDOOR AIR UNIT
- ERTU — EXISTING ROOF TOP UNIT
- EEF — EXISTING EXHAUST FAN
- EV — EXISTING VENT
- ERD — EXISTING ROOF DRAIN
- EXISTING GAS PIPING

DEMOLITION KEY NOTES

D1 REMOVE EXISTING CMU WALLS AS INDICATED, INCLUDING DOORS, GLAZING, ELECTRICAL, AND DATA.

D2 REMOVE MASONRY EXTERIOR/ INTERIOR WALL ASSEMBLY & FOUNDATION/FOOTING.

D3 REMOVE EXISTING DOOR / WINDOW & ITS ASSOCIATED HARDWARE AND FRAME IN ITS ENTIRETY. INFILL OPENING IF INDICATED.

D4 REMOVE EXISTING CASEWORK, CABINETS, MILLWORK, FURNITURE, AND / OR WALL PROTECTION AS SHOWN.

D5 REMOVE FLOORING AND CONCRETE SLAB IN ITS' ENTIRETY.

D6 REMOVE FLOORING IN ITS' ENTIRETY & GRIND SLAB SMOOTH IF REQUIRED.

D7 REMOVE SUSPENDED CEILING, INCLUDING CEILING FRAMING AND CEILING MOUNTED COMPONENTS (LIGHT FIXTURES AND SUPPLY/RETURN GRILLES) WHERE NECESSARY.

D8 REMOVE PLUMBING FIXTURES AND ANY SURROUNDING CASEWORK IN THEIR ENTIRETY. COORDINATE WITH PLUMBING PLANS FOR TERMINATION / CAPPING OF EXISTING PIPING.

D9 REMOVE EXISTING EQUIPMENT IN ITS ENTIRETY, REPORT FINDINGS TO OWNER AND ARCHITECT.

D10 REMOVE EXISTING WINDOW / STOREFRONT AS INDICATED; INFILL OPENING IF INDICATED

D11 NOT USED

D12 REMOVE EXISTING GYPSUM BOARD CEILING, INCLUDING CEILING FRAMING AND CEILING MOUNTED COMPONENTS WHERE NECESSARY.

D13 CUT EXISTING FLOOR SLAB AS REQUIRED FOR CONSTRUCTION OF NEW SHOWER

D14 REMOVE EXISTING BRICK WALL ASSEMBLY AND PREPARE FOR NEW EGRESS DOOR.

D15 REMOVE EXISTING EXTERIOR SOFFIT AND FASCIA.

D16 REMOVE EXISTING MASONRY WALL ASSEMBLY AND PREPARE FOR NEW EGRESS DOOR.

D17 REMOVE EXISTING METAL RAILING; PREPARE FOR NEW METAL RAILING

D18 EXISTING WEIGHT ROOM EQUIPMENT TO BE REMOVED; REFER TO PHASING PLAN AND COORDINATE EQUIPMENT STORAGE LOCATION WITH OWNER.

D19 REMOVE ELECTRICAL PANEL; REFER TO ELECTRICAL

D20 REMOVE CONCRETE STEP

D21 REMOVE ALL KITCHEN EQUIPMENT AND COORDINATE STORAGE LOCATION WITH OWNER.

D22 REMOVE CANOPY AND STRUCTURAL COLUMNS.

D23 REMOVE AND RELOCATE WATER HEATERS AND ASSOCIATED PIPING; REFER TO PLUMBING

D24 REMOVE KILN AND COORDINATE STORAGE LOCATION WITH OWNER.

D25 REMOVE ROLLING COUNTER SHUTTER COMPLETE.

D26 VENDING MACHINES TO BE REMOVED BY OWNER.

D27 REMOVE WALL MIRRORS.

D28 REMOVE FLOORING TRANSITION AND FLOORING. PREPARE FOR NEW RAMP.

D29 REMOVE CURTAIN RODS AND CURTAINS.

D30 REMOVE EXTERIOR MASONRY WALL AND PREPARE FOR NEW TEMPORARY PARTITION WALL PER NEW WORK.

D31 REMOVE AND RELOCATE GENERATORS; REFER TO ELECTRICAL AND ARCHITECTURAL NEW WORK FLOOR PLAN.

D32 REMOVE CONCRETE SLAB AS REQUIRED FOR NEW WORK.

D33 REMOVE EXISTING STUCCO PANEL, MASONRY WALL AND BRICK ROWLOCK; PREPARE WALL FOR INSTALLATION OF NEW EGRESS DOOR.

D34 REMOVE EXISTING CONCRETE STEPS, LANDING AND ASSOCIATED ELEMENTS; PREPARE FOR CONSTRUCTION OF NEW STEPS, LANDING AND ASSOCIATED RAILING.

D35 REMOVE EXISTING CONCRETE STEPS, LANDING AND ASSOCIATED ELEMENTS

GMC

GOODWYN MILLS CAWOOD, LLC.
720 Bayfront Parkway, Suite 200
Pensacola, FL 32502
T 850.432.0706
GMCNETWORK.COM
Kelly Wieczorek - Qualifying Agent
FL Architect AR 96359

ISSUE	DATE
PERMIT SET	12/08/2025

DRAWN BY: SJ
CHECKED BY: GW

FRICKER RESOURCE CENTER RENOVATION PROJECT

900 N F St, Pensacola, FL 32501-2887

GMC # APEN250016

STATE OF FLORIDA · GEORGE D. WILLIAMS · AR0009434 · REGISTERED ARCHITECT

George D. Williams
AR 0009434

DEMOLITION - REFLECTED CEILING PLAN - HIGH CEILINGS

D1.04

TEMPLATE VERSION: 2020.1

5/14/2026 1:39:32 PM

GRANT SCOPE LEGEND

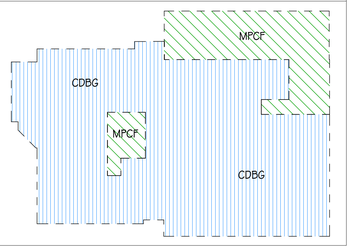

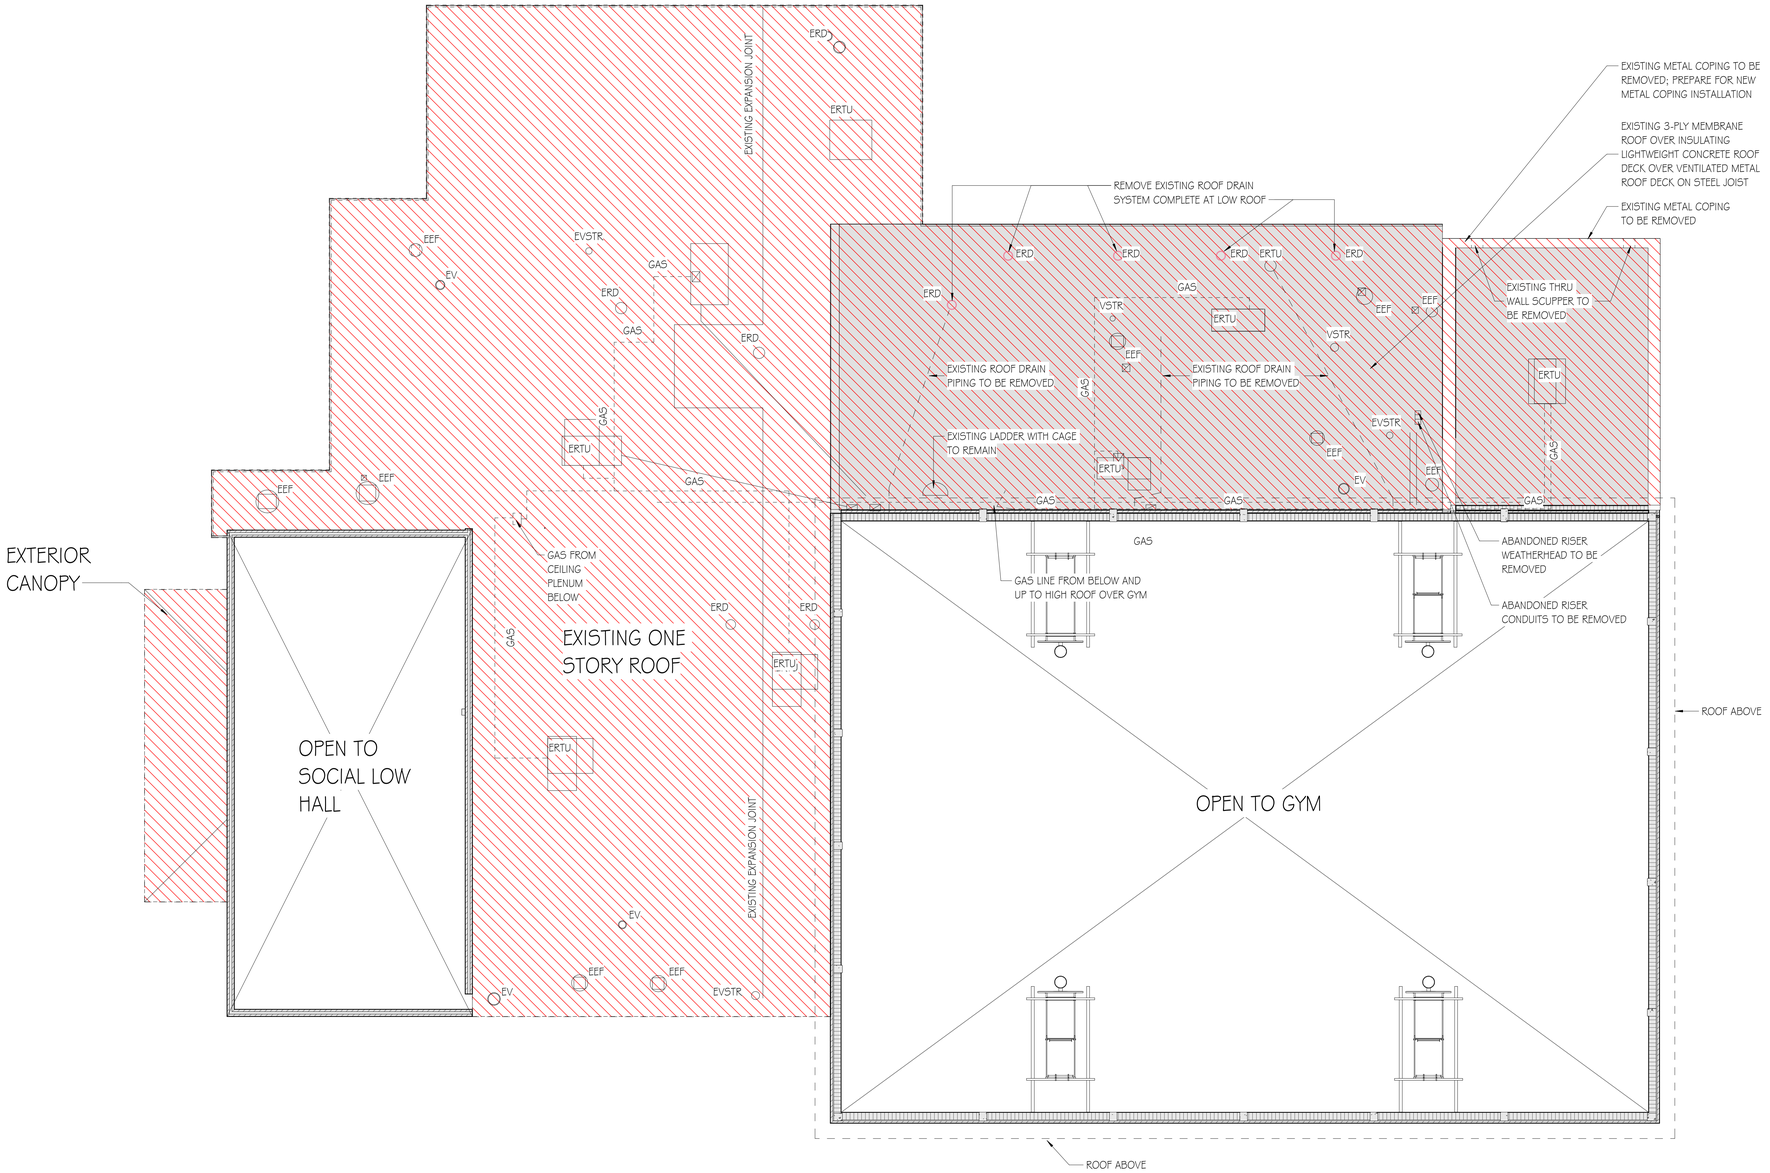

DEMOLITION LEGEND

- EXISTING WALL TO BE REMOVED
- EXISTING WALL TO REMAIN
- EXISTING DOOR TO BE REMOVED
- EXISTING DOOR TO REMAIN
- EXISTING SHOWER TO BE REMOVED
- EXISTING SINK TO BE REMOVED
- EXISTING WATER CLOSET TO BE REMOVED
- EXISTING SHOWER TO REMAIN
- EXISTING SINK TO REMAIN
- EXISTING WATER CLOSET TO REMAIN
- EXISTING GYPSUM CEILING TO BE REMOVED
- EXISTING ACOUSTICAL CEILING TILE TO BE REMOVED
- EXISTING ROOF AND ROOF STRUCTURE TO BE REMOVED COMPLETE
- EXISTING ROOFING MEMBRANE TO BE REMOVED - EXISTING CONCRETE ROOF DECK & STRUCTURE TO REMAIN
- EOAU — EXISTING OUTDOOR AIR UNIT
- ERTU — EXISTING ROOF TOP UNIT
- EEF — EXISTING EXHAUST FAN
- EV — EXISTING VENT
- ERD — EXISTING ROOF DRAIN
- EXISTING GAS PIPING

DEMOLITION KEY NOTES

- D1 REMOVE EXISTING CMU WALLS AS INDICATED, INCLUDING DOORS, GLAZING, ELECTRICAL, AND DATA.
- D2 REMOVE MASONRY EXTERIOR/ INTERIOR WALL ASSEMBLY & FOUNDATION/FOOTING.
- D3 REMOVE EXISTING DOOR / WINDOW & ITS ASSOCIATED HARDWARE AND FRAME IN ITS ENTIRETY. INFILL OPENING IF INDICATED.
- D4 REMOVE EXISTING CASEWORK, CABINETS, MILLWORK, FURNITURE, AND / OR WALL PROTECTION AS SHOWN.
- D5 REMOVE FLOORING AND CONCRETE SLAB IN ITS' ENTIRETY.
- D6 REMOVE FLOORING IN ITS' ENTIRETY & GRIND SLAB SMOOTH IF REQUIRED.
- D7 REMOVE SUSPENDED CEILING, INCLUDING CEILING FRAMING AND CEILING MOUNTED COMPONENTS (LIGHT FIXTURES AND SUPPLY/RETURN GRILLES) WHERE NECESSARY.
- D8 REMOVE PLUMBING FIXTURES AND ANY SURROUNDING CASEWORK IN THEIR ENTIRETY. COORDINATE WITH PLUMBING PLANS FOR TERMINATION / CAPPING OF EXISTING PIPING.
- D9 REMOVE EXISTING EQUIPMENT IN ITS ENTIRETY, REPORT FINDINGS TO OWNER AND ARCHITECT.
- D10 REMOVE EXISTING WINDOW / STOREFRONT AS INDICATED; INFILL OPENING IF INDICATED
- D11 NOT USED
- D12 REMOVE EXISTING GYPSUM BOARD CEILING, INCLUDING CEILING FRAMING AND CEILING MOUNTED COMPONENTS WHERE NECESSARY.
- D13 CUT EXISTING FLOOR SLAB AS REQUIRED FOR CONSTRUCTION OF NEW SHOWER
- D14 REMOVE EXISTING BRICK WALL ASSEMBLY AND PREPARE FOR NEW EGRESS DOOR.
- D15 REMOVE EXISTING EXTERIOR SOFFIT AND FASCIA.
- D16 REMOVE EXISTING MASONRY WALL ASSEMBLY AND PREPARE FOR NEW EGRESS DOOR.
- D17 REMOVE EXISTING METAL RAILING; PREPARE FOR NEW METAL RAILING
- D18 EXISTING WEIGHT ROOM EQUIPMENT TO BE REMOVED; REFER TO PHASING PLAN AND COORDINATE EQUIPMENT STORAGE LOCATION WITH OWNER.
- D19 REMOVE ELECTRICAL PANEL; REFER TO ELECTRICAL
- D20 REMOVE CONCRETE STEP
- D21 REMOVE ALL KITCHEN EQUIPMENT AND COORDINATE STORAGE LOCATION WITH OWNER.
- D22 REMOVE CANOPY AND STRUCTURAL COLUMNS.
- D23 REMOVE AND RELOCATE WATER HEATERS AND ASSOCIATED PIPING; REFER TO PLUMBING
- D24 REMOVE KILN AND COORDINATE STORAGE LOCATION WITH OWNER.
- D25 REMOVE ROLLING COUNTER SHUTTER COMPLETE.
- D26 VENDING MACHINES TO BE REMOVED BY OWNER.
- D27 REMOVE WALL MIRRORS.
- D28 REMOVE FLOORING TRANSITION AND FLOORING. PREPARE FOR NEW RAMP.
- D29 REMOVE CURTAIN RODS AND CURTAINS.
- D30 REMOVE EXTERIOR MASONRY WALL AND PREPARE FOR NEW TEMPORARY PARTITION WALL PER NEW WORK.
- D31 REMOVE AND RELOCATE GENERATORS; REFER TO ELECTRICAL AND ARCHITECTURAL NEW WORK FLOOR PLAN.
- D32 REMOVE CONCRETE SLAB AS REQUIRED FOR NEW WORK.
- D33 REMOVE EXISTING STUCCO PANEL, MASONRY WALL AND BRICK ROWLOCK; PREPARE WALL FOR INSTALLATION OF NEW EGRESS DOOR.
- D34 REMOVE EXISTING CONCRETE STEPS, LANDING AND ASSOCIATED ELEMENTS; PREPARE FOR CONSTRUCTION OF NEW STEPS, LANDING AND ASSOCIATED RAILING.
- D35 REMOVE EXISTING CONCRETE STEPS, LANDING AND ASSOCIATED ELEMENTS

TRUE NORTH PLAN NORTH

1 / D1.05 EXISTING DEMOLITION LOW ROOF PLAN
SCALE: 1/8" = 1'-0"

GMC

GOODWYN MILLS CAWOOD, LLC.
720 Bayfront Parkway, Suite 200
Pensacola, FL 32502
T 850.432.0706
GMCNETWORK.COM
Kelly Wieczorek - Qualifying Agent
FL Architect AR 96359

ISSUE | DATE
PERMIT SET | 12/08/2025

DRAWN BY: SJ
CHECKED BY: GW

FRICKER RESOURCE CENTER RENOVATION PROJECT
900 N F St, Pensacola, FL 32501-2887
GMC # APEN250016

STATE OF FLORIDA · GEORGE D. WILLIAMS · AR0009434 · REGISTERED ARCHITECT
George D. Williams
AR 0009434

DEMOLITION - LOW ROOF PLAN

D1.05

5/14/2026 1:39:36 PM TEMPLATE VERSION: 2020.1

GRANT SCOPE LEGEND

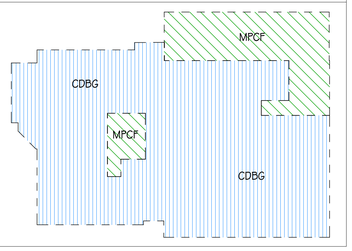

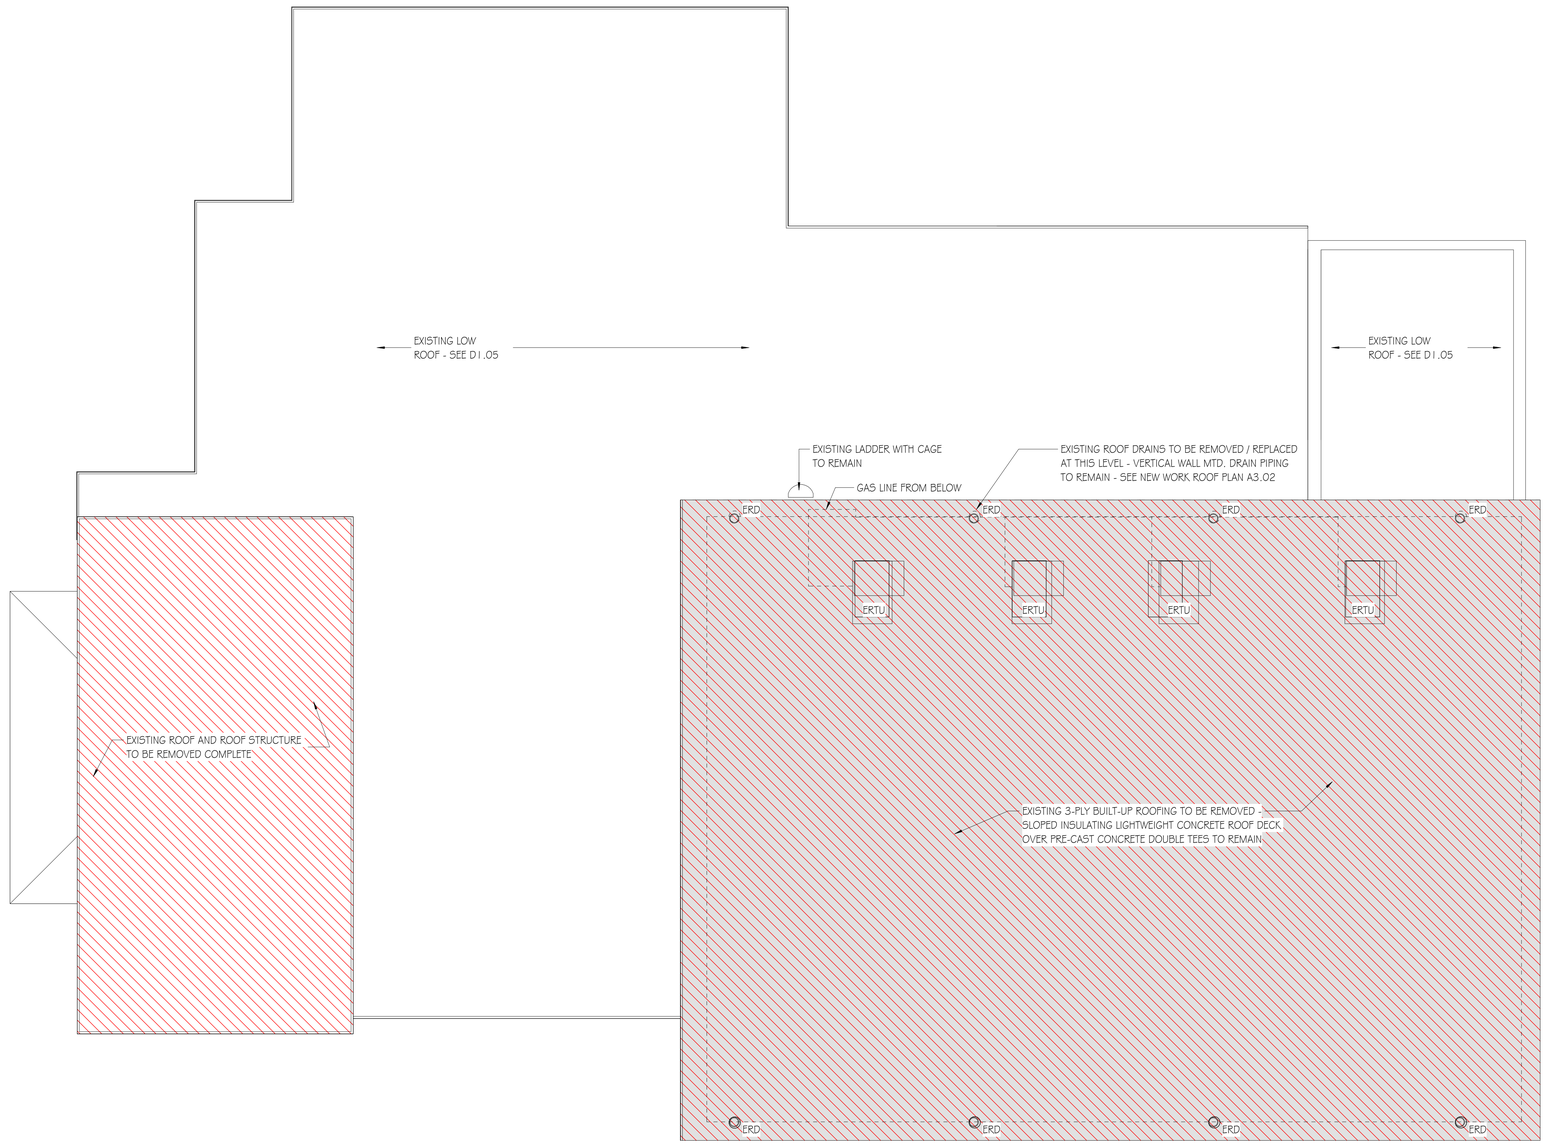

TRUE NORTH

PLAN NORTH

1 D1.06 EXISTING DEMOLITION HIGH ROOF PLAN

SCALE: 1/8" = 1'-0"

DEMOLITION LEGEND

- EXISTING WALL TO BE REMOVED
- EXISTING WALL TO REMAIN
- EXISTING DOOR TO BE REMOVED
- EXISTING DOOR TO REMAIN
- EXISTING SHOWER TO BE REMOVED
- EXISTING SINK TO BE REMOVED
- EXISTING WATER CLOSET TO BE REMOVED
- EXISTING SHOWER TO REMAIN
- EXISTING SINK TO REMAIN
- EXISTING WATER CLOSET TO REMAIN
- EXISTING GYPSUM CEILING TO BE REMOVED
- EXISTING ACOUSTICAL CEILING TILE TO BE REMOVED
- EXISTING ROOF AND ROOF STRUCTURE TO BE REMOVED COMPLETE
- EXISTING ROOFING MEMBRANE TO BE REMOVED - EXISTING CONCRETE ROOF DECK & STRUCTURE TO REMAIN
- EOAU — EXISTING OUTDOOR AIR UNIT
- ERTU — EXISTING ROOF TOP UNIT
- EEF — EXISTING EXHAUST FAN
- EV — EXISTING VENT
- ERD — EXISTING ROOF DRAIN
- EXISTING GAS PIPING

DEMOLITION KEY NOTES

D1 REMOVE EXISTING CMU WALLS AS INDICATED, INCLUDING DOORS, GLAZING, ELECTRICAL, AND DATA.

D2 REMOVE MASONRY EXTERIOR/ INTERIOR WALL ASSEMBLY & FOUNDATION/FOOTING.

D3 REMOVE EXISTING DOOR / WINDOW & ITS ASSOCIATED HARDWARE AND FRAME IN ITS ENTIRETY. INFILL OPENING IF INDICATED.

D4 REMOVE EXISTING CASEWORK, CABINETS, MILLWORK, FURNITURE, AND / OR WALL PROTECTION AS SHOWN.

D5 REMOVE FLOORING AND CONCRETE SLAB IN ITS' ENTIRETY.

D6 REMOVE FLOORING IN ITS' ENTIRETY & GRIND SLAB SMOOTH IF REQUIRED.

D7 REMOVE SUSPENDED CEILING, INCLUDING CEILING FRAMING AND CEILING MOUNTED COMPONENTS (LIGHT FIXTURES AND SUPPLY/RETURN GRILLES) WHERE NECESSARY.

D8 REMOVE PLUMBING FIXTURES AND ANY SURROUNDING CASEWORK IN THEIR ENTIRETY. COORDINATE WITH PLUMBING PLANS FOR TERMINATION / CAPPING OF EXISTING PIPING.

D9 REMOVE EXISTING EQUIPMENT IN ITS ENTIRETY, REPORT FINDINGS TO OWNER AND ARCHITECT.

D10 REMOVE EXISTING WINDOW / STOREFRONT AS INDICATED; INFILL OPENING IF INDICATED

D11 NOT USED

D12 REMOVE EXISTING GYPSUM BOARD CEILING, INCLUDING CEILING FRAMING AND CEILING MOUNTED COMPONENTS WHERE NECESSARY.

D13 CUT EXISTING FLOOR SLAB AS REQUIRED FOR CONSTRUCTION OF NEW SHOWER

D14 REMOVE EXISTING BRICK WALL ASSEMBLY AND PREPARE FOR NEW EGRESS DOOR.

D15 REMOVE EXISTING EXTERIOR SOFFIT AND FASCIA.

D16 REMOVE EXISTING MASONRY WALL ASSEMBLY AND PREPARE FOR NEW EGRESS DOOR.

D17 REMOVE EXISTING METAL RAILING; PREPARE FOR NEW METAL RAILING

D18 EXISTING WEIGHT ROOM EQUIPMENT TO BE REMOVED; REFER TO PHASING PLAN AND COORDINATE EQUIPMENT STORAGE LOCATION WITH OWNER.

D19 REMOVE ELECTRICAL PANEL; REFER TO ELECTRICAL

D20 REMOVE CONCRETE STEP

D21 REMOVE ALL KITCHEN EQUIPMENT AND COORDINATE STORAGE LOCATION WITH OWNER.

D22 REMOVE CANOPY AND STRUCTURAL COLUMNS.

D23 REMOVE AND RELOCATE WATER HEATERS AND ASSOCIATED PIPING; REFER TO PLUMBING

D24 REMOVE KILN AND COORDINATE STORAGE LOCATION WITH OWNER.

D25 REMOVE ROLLING COUNTER SHUTTER COMPLETE.

D26 VENDING MACHINES TO BE REMOVED BY OWNER.

D27 REMOVE WALL MIRRORS.

D28 REMOVE FLOORING TRANSITION AND FLOORING. PREPARE FOR NEW RAMP.

D29 REMOVE CURTAIN RODS AND CURTAINS.

D30 REMOVE EXTERIOR MASONRY WALL AND PREPARE FOR NEW TEMPORARY PARTITION WALL PER NEW WORK.

D31 REMOVE AND RELOCATE GENERATORS; REFER TO ELECTRICAL AND ARCHITECTURAL NEW WORK FLOOR PLAN.

D32 REMOVE CONCRETE SLAB AS REQUIRED FOR NEW WORK.

D33 REMOVE EXISTING STUCCO PANEL, MASONRY WALL AND BRICK ROWLOCK; PREPARE WALL FOR INSTALLATION OF NEW EGRESS DOOR.

D34 REMOVE EXISTING CONCRETE STEPS, LANDING AND ASSOCIATED ELEMENTS; PREPARE FOR CONSTRUCTION OF NEW STEPS, LANDING AND ASSOCIATED RAILING.

D35 REMOVE EXISTING CONCRETE STEPS, LANDING AND ASSOCIATED ELEMENTS

GMC

GOODWYN MILLS CAWOOD, LLC.
720 Bayfront Parkway, Suite 200
Pensacola, FL 32502
T 850.432.0706
GMCNETWORK.COM
Kelly Wieczorek - Qualifying Agent
FL Architect AR 96359

ISSUE	DATE
PERMIT SET	12/08/2025

DRAWN BY: SJ
CHECKED BY: GW

FRICKER RESOURCE CENTER RENOVATION PROJECT

900 N F St, Pensacola, FL 32501-2887

GMC # APEN250016

STATE OF FLORIDA · GEORGE D. WILLIAMS · AR0009434 · REGISTERED ARCHITECT

George D. Williams
AR 0009434

DEMOLITION - HIGH ROOF PLAN

D1.06

TEMPLATE VERSION: 2020.1

5/14/2026 1:39:39 PM

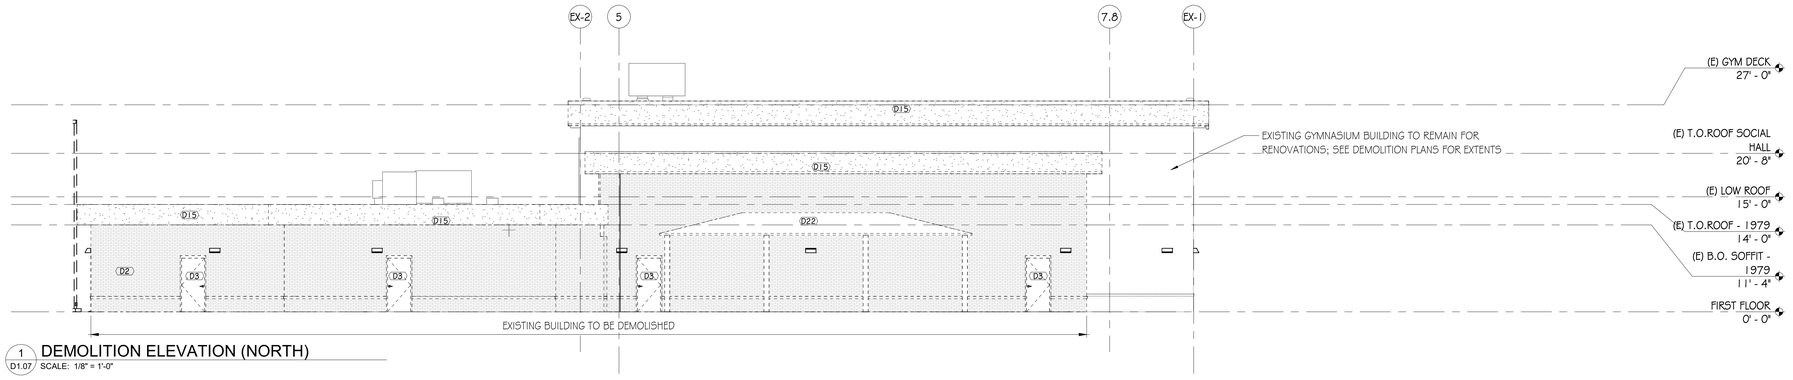

1 DEMOLITION ELEVATION (NORTH)
D1.07 SCALE: 1/8" = 1'-0"

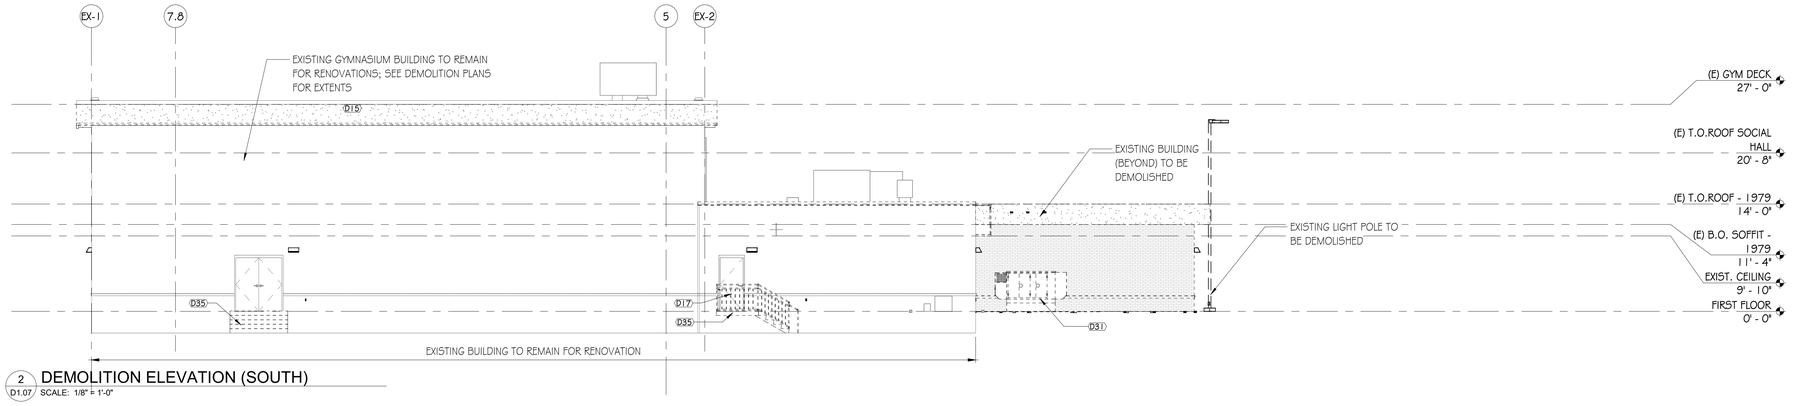

2 DEMOLITION ELEVATION (SOUTH)
D1.07 SCALE: 1/8" = 1'-0"

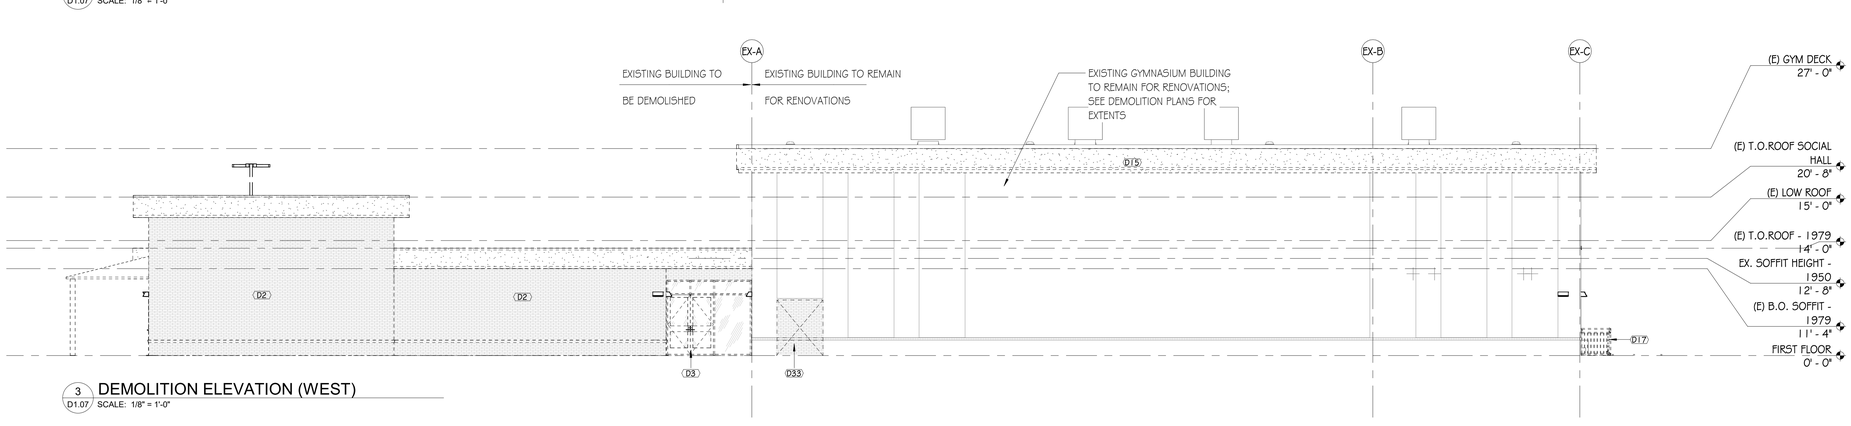

3 DEMOLITION ELEVATION (WEST)
D1.07 SCALE: 1/8" = 1'-0"

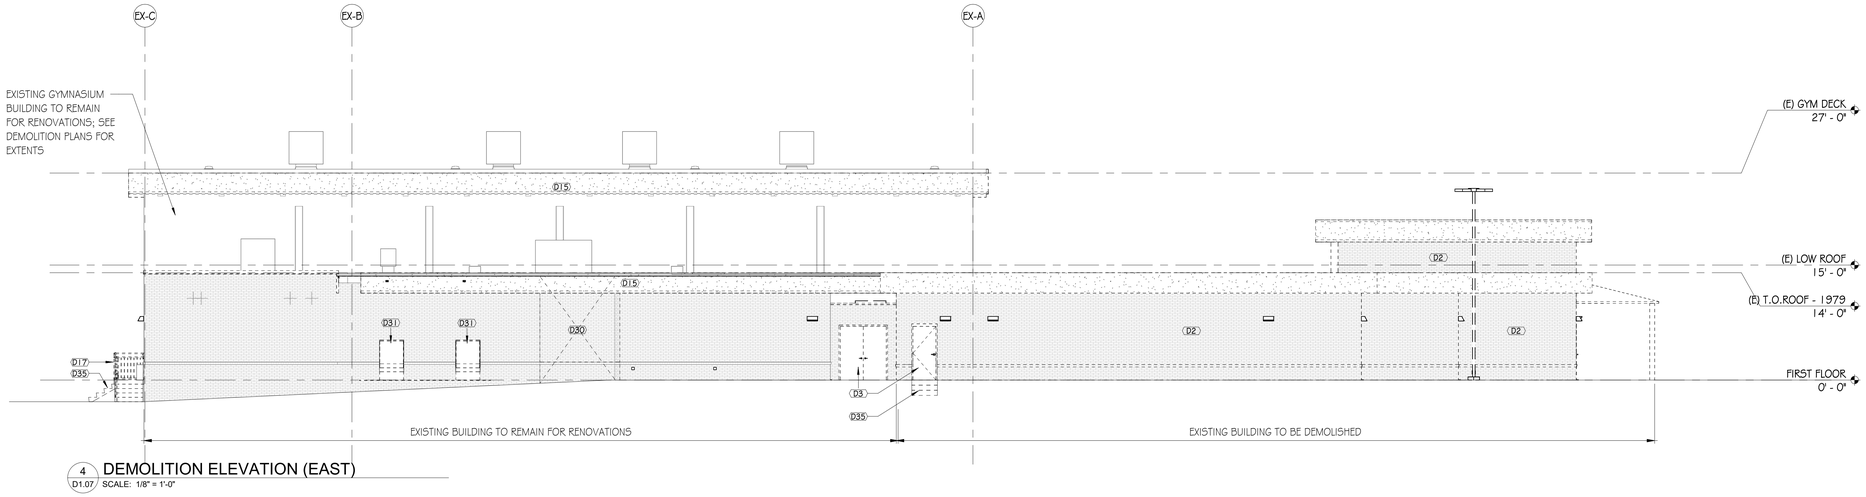

4 DEMOLITION ELEVATION (EAST)
D1.07 SCALE: 1/8" = 1'-0"

DEMOLITION LEGEND

- EXISTING WALL TO BE REMOVED
- EXISTING WALL TO REMAIN
- EXISTING DOOR TO BE REMOVED
- EXISTING DOOR TO REMAIN
- EXISTING SHOWER TO BE REMOVED
- EXISTING SINK TO BE REMOVED
- EXISTING WATER CLOSET TO BE REMOVED
- EXISTING SHOWER TO REMAIN
- EXISTING SINK TO REMAIN
- EXISTING WATER CLOSET TO REMAIN
- EXISTING GYPSUM CEILING TO BE REMOVED
- EXISTING ACOUSTICAL CEILING TILE TO BE REMOVED
- EXISTING ROOF AND ROOF STRUCTURE TO BE REMOVED COMPLETE
- EXISTING ROOFING MEMBRANE TO BE REMOVED - EXISTING CONCRETE ROOF DECK & STRUCTURE TO REMAIN
- EOAU — EXISTING OUTDOOR AIR UNIT
- ERTU — EXISTING ROOF TOP UNIT
- EEF — EXISTING EXHAUST FAN
- EV — EXISTING VENT
- ERD — EXISTING ROOF DRAIN
- EXISTING GAS PIPING

DEMOLITION KEY NOTES

- D1 REMOVE EXISTING CMU WALLS AS INDICATED, INCLUDING DOORS, GLAZING, ELECTRICAL, AND DATA.
- D2 REMOVE MASONRY EXTERIOR/ INTERIOR WALL ASSEMBLY & FOUNDATION/FOOTING.
- D3 REMOVE EXISTING DOOR / WINDOW & ITS ASSOCIATED HARDWARE AND FRAME IN ITS ENTIRETY. INFILL OPENING IF INDICATED.
- D4 REMOVE EXISTING CASEWORK, CABINETS, MILLWORK, FURNITURE, AND / OR WALL PROTECTION AS SHOWN.
- D5 REMOVE FLOORING AND CONCRETE SLAB IN ITS' ENTIRETY.
- D6 REMOVE FLOORING IN ITS' ENTIRETY & GRIND SLAB SMOOTH IF REQUIRED.
- D7 REMOVE SUSPENDED CEILING, INCLUDING CEILING FRAMING AND CEILING MOUNTED COMPONENTS (LIGHT FIXTURES AND SUPPLY/RETURN GRILLES) WHERE NECESSARY.
- D8 REMOVE PLUMBING FIXTURES AND ANY SURROUNDING CASEWORK IN THEIR ENTIRETY. COORDINATE WITH PLUMBING PLANS FOR TERMINATION / CAPPING OF EXISTING PIPING.
- D9 REMOVE EXISTING EQUIPMENT IN ITS ENTIRETY, REPORT FINDINGS TO OWNER AND ARCHITECT.
- D10 REMOVE EXISTING WINDOW / STOREFRONT AS INDICATED; INFILL OPENING IF INDICATED
- D11 NOT USED
- D12 REMOVE EXISTING GYPSUM BOARD CEILING, INCLUDING CEILING FRAMING AND CEILING MOUNTED COMPONENTS WHERE NECESSARY.
- D13 CUT EXISTING FLOOR SLAB AS REQUIRED FOR CONSTRUCTION OF NEW SHOWER
- D14 REMOVE EXISTING BRICK WALL ASSEMBLY AND PREPARE FOR NEW EGRESS DOOR.
- D15 REMOVE EXISTING EXTERIOR SOFFIT AND FASCIA.
- D16 REMOVE EXISTING MASONRY WALL ASSEMBLY AND PREPARE FOR NEW EGRESS DOOR.
- D17 REMOVE EXISTING METAL RAILING; PREPARE FOR NEW METAL RAILING
- D18 EXISTING WEIGHT ROOM EQUIPMENT TO BE REMOVED; REFER TO PHASING PLAN AND COORDINATE EQUIPMENT STORAGE LOCATION WITH OWNER.
- D19 REMOVE ELECTRICAL PANEL; REFER TO ELECTRICAL
- D20 REMOVE CONCRETE STEP
- D21 REMOVE ALL KITCHEN EQUIPMENT AND COORDINATE STORAGE LOCATION WITH OWNER.
- D22 REMOVE CANOPY AND STRUCTURAL COLUMNS.
- D23 REMOVE AND RELOCATE WATER HEATERS AND ASSOCIATED PIPING; REFER TO PLUMBING
- D24 REMOVE KILN AND COORDINATE STORAGE LOCATION WITH OWNER.
- D25 REMOVE ROLLING COUNTER SHUTTER COMPLETE.
- D26 VENDING MACHINES TO BE REMOVED BY OWNER.
- D27 REMOVE WALL MIRRORS.
- D28 REMOVE FLOORING TRANSITION AND FLOORING. PREPARE FOR NEW RAMP.
- D29 REMOVE CURTAIN RODS AND CURTAINS.
- D30 REMOVE EXTERIOR MASONRY WALL AND PREPARE FOR NEW TEMPORARY PARTITION WALL PER NEW WORK.
- D31 REMOVE AND RELOCATE GENERATORS; REFER TO ELECTRICAL AND ARCHITECTURAL NEW WORK FLOOR PLAN.
- D32 REMOVE CONCRETE SLAB AS REQUIRED FOR NEW WORK.
- D33 REMOVE EXISTING STUCCO PANEL, MASONRY WALL AND BRICK ROWLOCK; PREPARE WALL FOR INSTALLATION OF NEW EGRESS DOOR.
- D34 REMOVE EXISTING CONCRETE STEPS, LANDING AND ASSOCIATED ELEMENTS; PREPARE FOR CONSTRUCTION OF NEW STEPS, LANDING AND ASSOCIATED RAILING.
- D35 REMOVE EXISTING CONCRETE STEPS, LANDING AND ASSOCIATED ELEMENTS

GOODWYN MILLS CAWOOD, LLC.
720 Bayfront Parkway, Suite 200
Pensacola, FL 32502
T 850.432.0706
GMCNETWORK.COM
Kelly Wieczorek - Qualifying Agent
FL Architect AR 96359

ISSUE	DATE
PERMIT SET	12/08/2025
1 Revision 1	04/15/2026
DRAWN BY:	SJ
CHECKED BY:	GW

FRICKER RESOURCE CENTER RENOVATION PROJECT

900 N F St. Pensacola, FL 32501-2887

GMC # APEN250016

STATE OF FLORIDA · GEORGE D. WILLIAMS · AR0009434 · REGISTERED ARCHITECT

George D. Williams
AR 0009434

DEMOLITION ELEVATIONS

D1.07

TEMPLATE VERSION: 2020.1

5/14/2026 1:39:47 PM

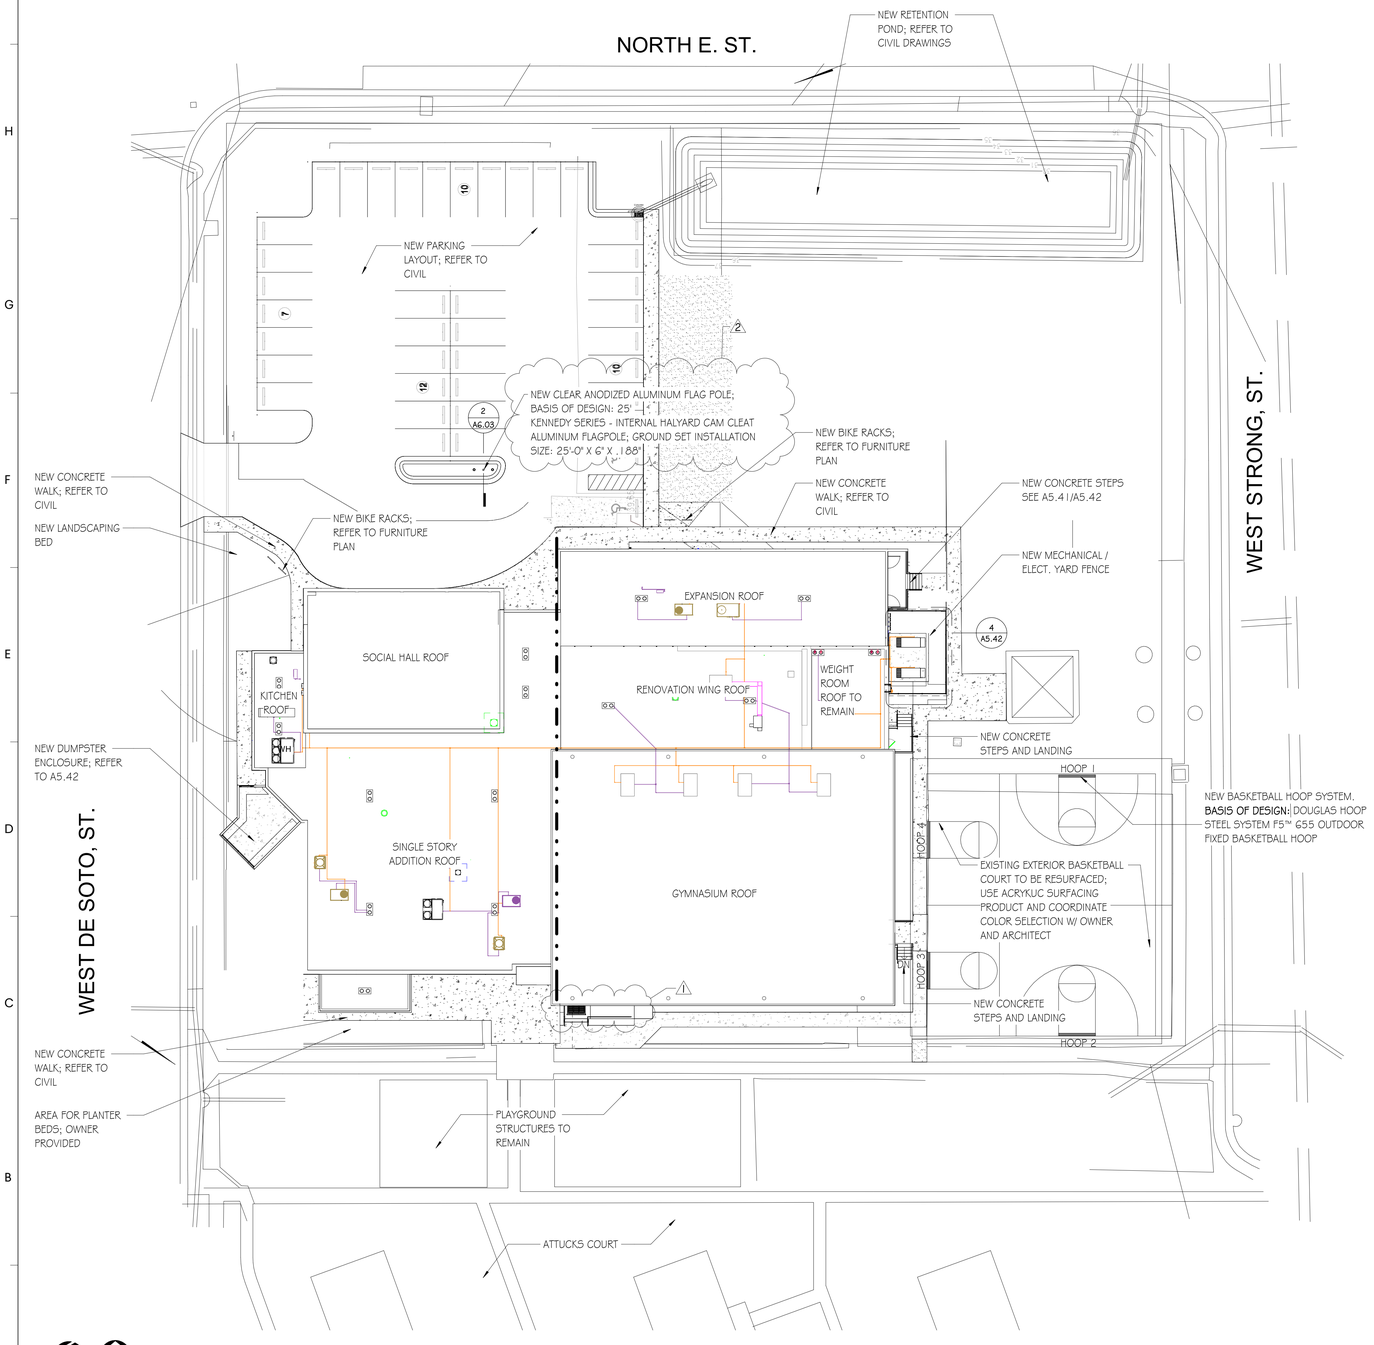

TRUE NORTH

PLAN NORTH

1 A1.00 NEW WORK SITE PLAN
SCALE: 1" = 20'-0"

SITE PLAN LEGEND

NEW CONCRETE WALKWAY; REFER TO CIVIL

EXISTING TREES TO REMAIN

BIKE RACK; REFERE TO FURNITURE PACKAGE

GENERAL SITE NOTES

CONTRACTOR SHALL INSTALL PRIOR TO THE START OF CONSTRUCTION AND MAINTAIN DURING CONSTRUCTION, ALL SEDIMENT CONTROL MEASURES AS REQUIRED TO RETAIL ALL SEDIMENTS ON THE SITE. IMPROPER SEDIMENT MEASURES MAY RESULT IN CODE ENFORCEMENT VIOLATION(S).

ALL DISTURBED AREAS SHALL BE STABILIZED WITH SEE & MULCH AND/OR SOD.

PROTECT EXISTING TREES AND VEGETATION DESIGNATED TO REMAIN.

GRADE SITE TO ENSURE PROPER DRAINAGE AWAY FROM STRUCTURES.

EROSION CONTROL MEASURES SHALL BE IMPLEMENTED PRIOR TO ANY EARTHWORK.

COORDINATE ALL WORK WITH CIVIL, STRUCTURAL, MECHANICAL, ELECTRICAL, AND LANDSCAPE DRAWINGS.

IT IS THE CONTRACTORS RESPONSIBILITY TO DETERMINE THE EXACT LOCATION AND DEPTH OF EXISTING UTILITIES AND IF OTHER UTILITIES WILL BE ENCOUNTERED DURING TO COURSE OF THE WORK AND TAKE THE NECESSARY STEPS TO PROVIDE PROTECTION. REFER TO CIVIL DRAWINGS FOR ADDITIONAL INFORMATION.

CONTRACTOR SHALL COORDINATE WITH ECUA, AND FPL, OR ANY OTHER UTILITY COMPANY HAVING JURISDICTION FOR REMOVAL/ RELOCATION AND/OR PROTECTION OF EXISTING UTILITIES.

ALL UTILITY CONNECTIONS SHALL BE MADE PER UTILITY PROVIDER REQUIREMENTS.

PROVIDE TEMPORARY FENCING AND SIGNAGE AS REQUIRED FOR SITE SAFETY AND SECURITY. REFER TO PHASING PLANS.

ALL SITE WORK SHALL COMPLY WITH ADA (AMERICANS WITH DISABILITIES ACT) REQUIREMENTS.

FIRE LANES AND HYDRANTS SHALL REMAIN UNOBSTRUCTED AT ALL TIMES.

GRANT SCOPE LEGEND

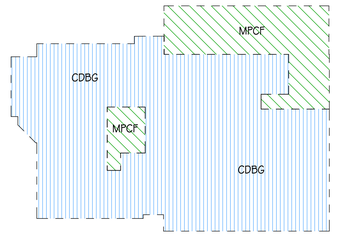

GMC

GOODWYN MILLS CAWOOD, LLC.
720 Bayfront Parkway, Suite 200
Pensacola, FL 32502
T 850.432.0706
GMCNETWORK.COM
Kelly Wieczorek - Qualifying Agent
FL Architect AR 96359

ISSUE	DATE
PERMIT SET	12/08/2025
1 Revision1	04/15/2026
2 Revision 2	05/01/2026

DRAWN BY: SJ
CHECKED BY: GW

FRICKER RESOURCE CENTER RENOVATION PROJECT

900 N F St. Pensacola, FL 32501-2887

GMC # APEN250016

STATE OF FLORIDA · GEORGE D. WILLIAMS · AR0009434 · REGISTERED ARCHITECT

George D. Williams
AR 0009434

NEW WORK - SITE PLAN

A1.00

TEMPLATE VERSION: 2020.1

5/14/2026 1:39:54 PM

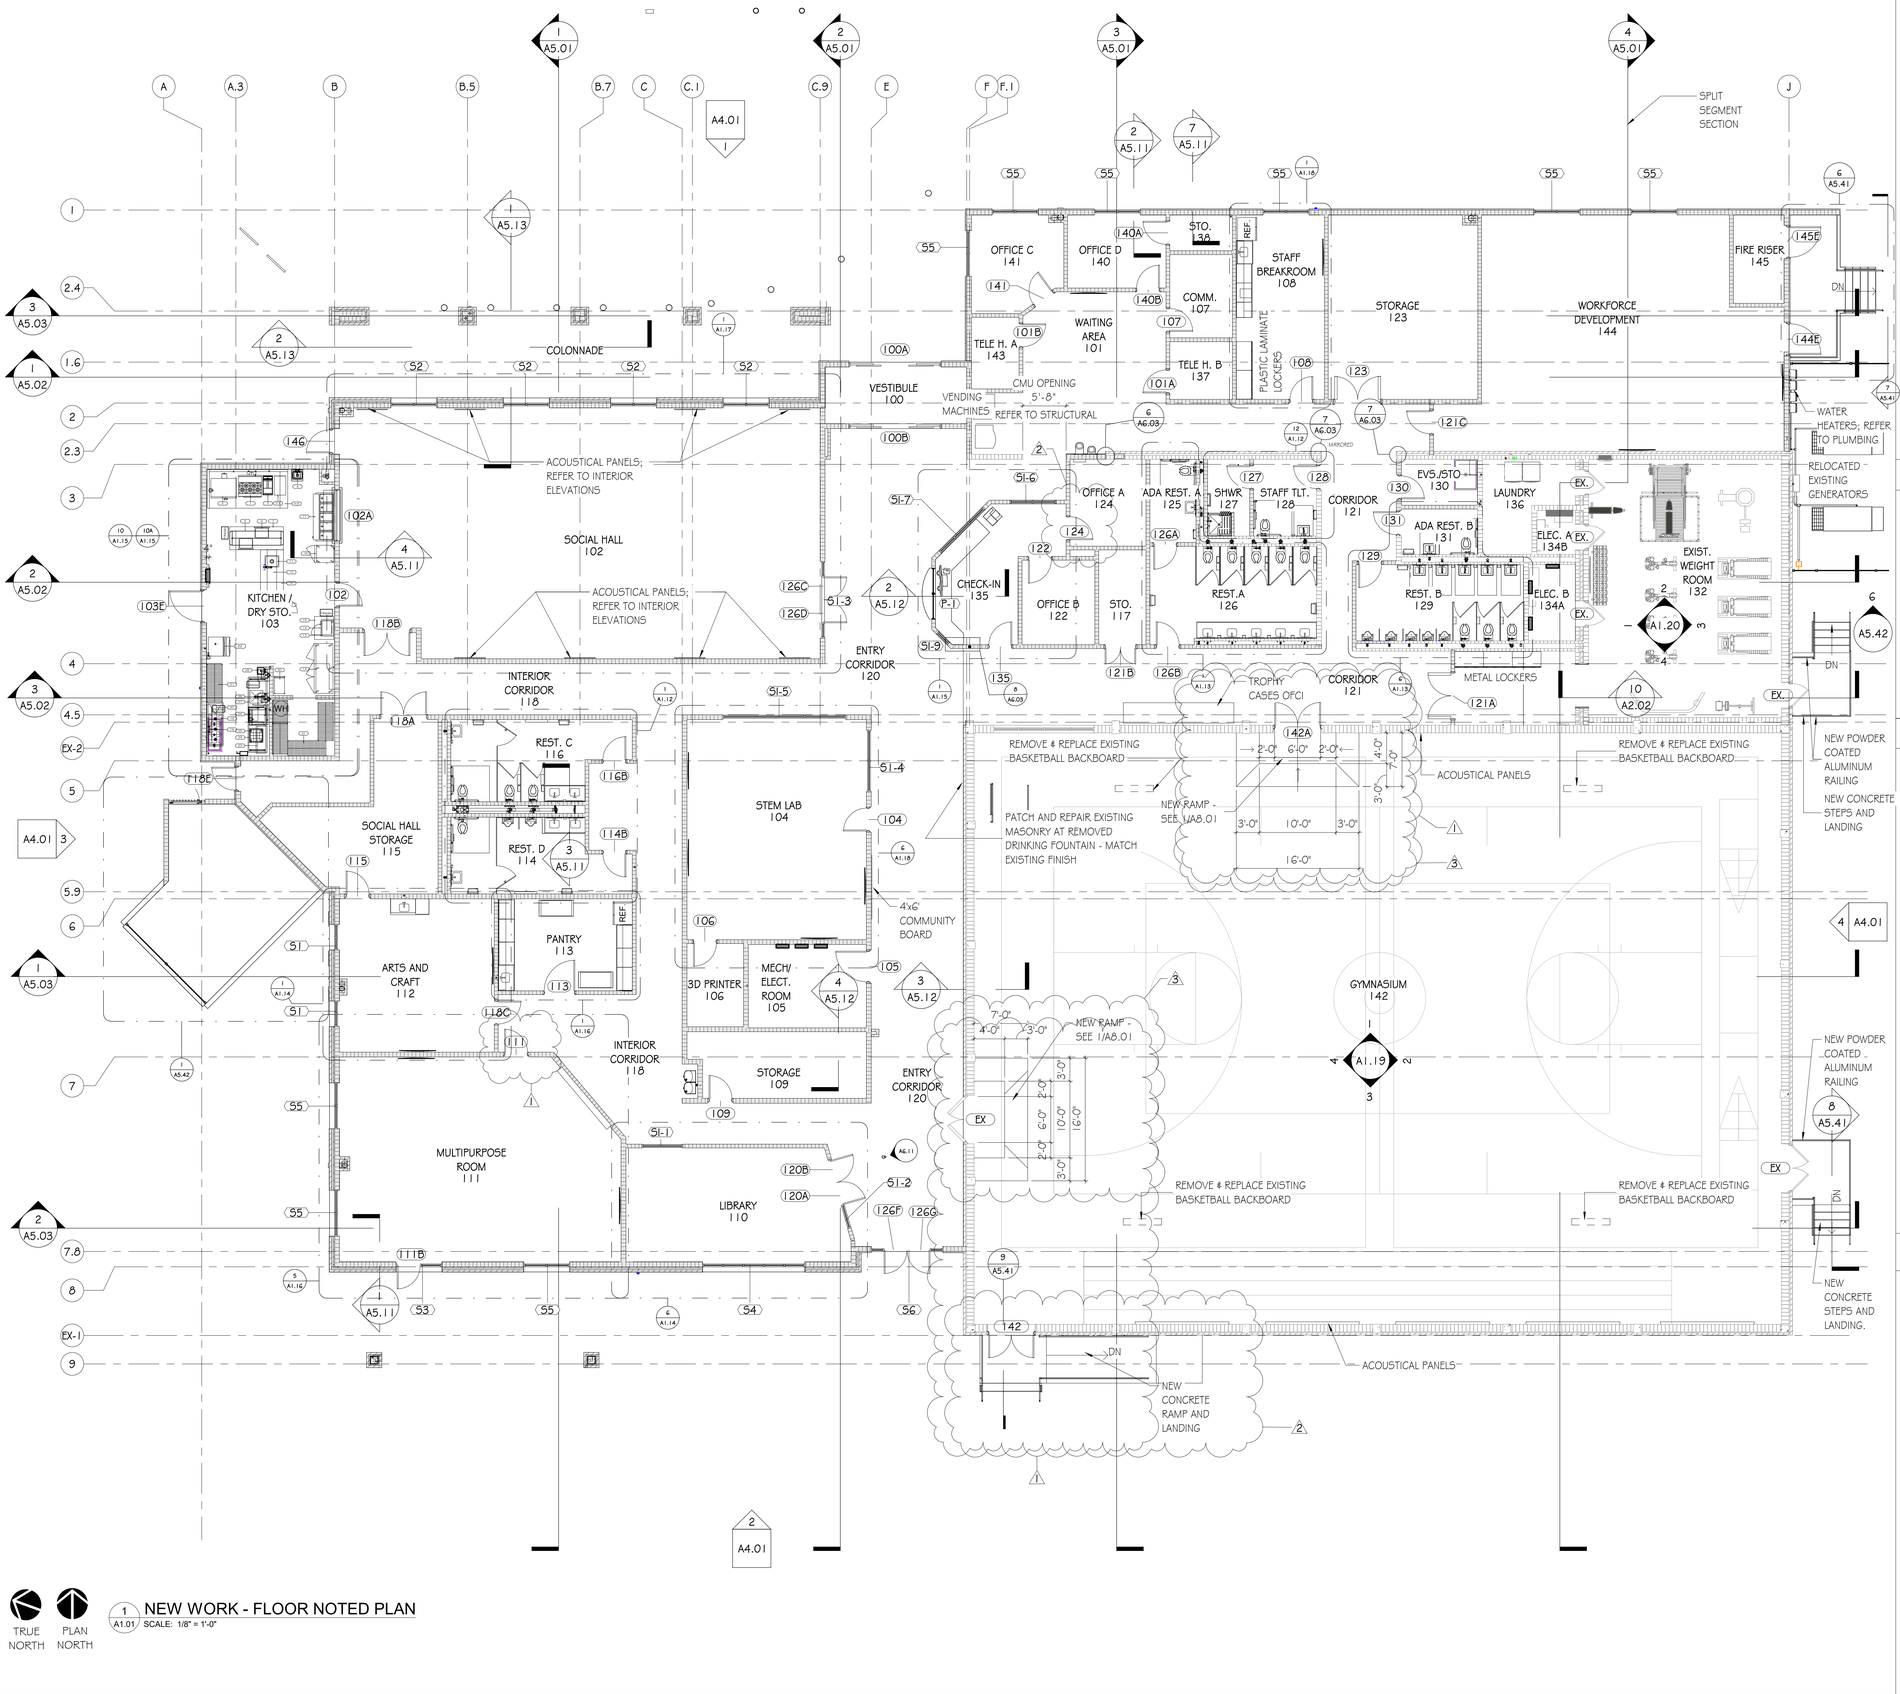

1 A1.01 NEW WORK - FLOOR NOTED PLAN
SCALE: 1/8" = 1'-0"

TRUE NORTH
PLAN NORTH

TEMPLATE VERSION: 2020.1

5/14/2026 1:40:01 PM

FLOOR PLAN LEGEND

- EXISTING DOOR FRAME TO REMAIN. DOOR PANEL TO BE REPLACED
- NEW DOOR & FRAME
- NEW PARTITION & PARTITION TAG; SEE G1.21 FOR PARTITION TYPES
- EXISTING PARTITION TO REMAIN
- NEW FIRE EXTINGUISHER CABINET
- EXISTING FIRE EXTINGUISHER CABINET
- EXISTING ROOM - SEE INTERIORS FOR EXTENT OF RENOVATIONS
- NEW ROOM / EXISTING ROOM TO BE RENOVATED ROOM NAME / NUMBER
- WINDOW; SEE WINDOW TYPES A6.01
- ELEVATION MARK SHEET WHERE ELEVATION IS LOCATED
- SECTION DETAIL MARK SHEET WHERE SECTION DETAIL IS LOCATED
- ALIGN NEW FINISH WITH EXISTING
- FIRE ALARM PULL STATION

PARTITION KEY

TYPE 1G 3 5/8" METAL STUDS	1G	1G 6"	TYPE 1G 6" METAL STUDS
TYPE 1S 4" METAL CH STUDS	1S	1S 2.5"	TYPE 1S 2.5" METAL CH STUDS
TYPE 0M 8" CMU	0M	0M 4"	TYPE 0M 4" CMU
TYPICAL PARTITION (SHOWN THUS)			VARIANT PARTITION (SHOWN THUS)

STANDARD FRAMING
3 5/8" METAL STUDS •
4" METAL CH STUDS •
8" CMU •

PARTITIONS USE STANDARD FRAMING EXCEPT WHERE VARIANT FRAMING SIZE IS INDICATED

VARIANT FRAMING
• WHERE APPLICABLE, SIZE IS SHOWN IN INCHES BELOW PARTITION TYPE

GENERAL NOTES

ALL DIMENSIONS ARE TO FACE OF CMU UNLESS OTHERWISE NOTED.

WALL THICKNESSES SHOWN ARE NOMINAL. WALL TYPES ARE DESIGNATED BY TAGS; REFER TO WALL TYPE LEGEND AND DETAILS.

FURNITURE SHOWN FOR REFERENCE ONLY. NOT IN CONTRACT.

UNLESS OTHERWISE NOTED, ALL FLOOR TILE SHALL BE CENTERED IN ROOM.

UNLESS OTHERWISE NOTED, ALL CEILING GRID AND LIGHT FIXTURES SHALL BE CENTERED IN ROOM/OPENING.

CONTRACTOR TO REVIEW WITH ARCHITECT, ON SITE, AREAS WITH MULTIPLE CEILING, WALL, AND FLOOR FINISHES BEFORE FINISH WORK BEGINS.

REFER TO RCP LEGEND ON OVERALL REFLECTED CEILING PLANS FOR RCP ABBREVIATIONS AND FINISHES.

FINISH MATERIALS SHALL BE INSTALLED PER FINISH SCHEDULE AND SPECIFICATIONS; REFER TO FINISH PLAN.

CONTRACTOR SHALL VERIFY ALL DIMENSIONS AND CONDITIONS ON SITE PRIOR TO CONSTRUCTION.

NOTIFY ARCHITECT OF ANY DISCREPANCIES OR CONFLICTS BEFORE PROCEEDING.

COORDINATE ALL PENETRATIONS, CHASES, AND RECESSES WITH MEP DRAWINGS.

OFCI - OWNER FURNISHED CONTRACTOR INSTALLED

ALL CMU WALLS ARE TO BE PAINTED PNT-1 UNLESS NOTED OTHERWISE.

GRANT SCOPE LEGEND

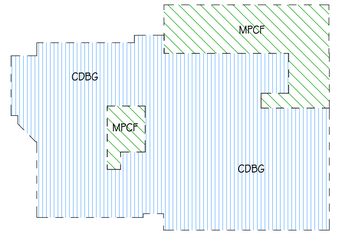

GMC

GOODWYN MILLS CAWOOD, LLC.
720 Bayfront Parkway, Suite 200
Pensacola, FL 32502
T 850.432.0706
GMCNETWORK.COM
Kelly Wieczorek - Qualifying Agent
FL Architect AR 96359

ISSUE	DATE
PERMIT SET	12/08/2025
1 Revision1	04/15/2026
2 Revision 2	05/01/2026
3 Revision 3	05/14/2026

DRAWN BY: SJ
CHECKED BY: GW

FRICKER RESOURCE CENTER RENOVATION PROJECT
900 N F St. Pensacola, FL 32501-2887
GMC # APEN250016

STATE OF FLORIDA · GEORGE D. WILLIAMS · AR0009434 · REGISTERED ARCHITECT

George D. Williams
AR 0009434

NEW WORK NOTED - FLOOR PLAN

A1.01

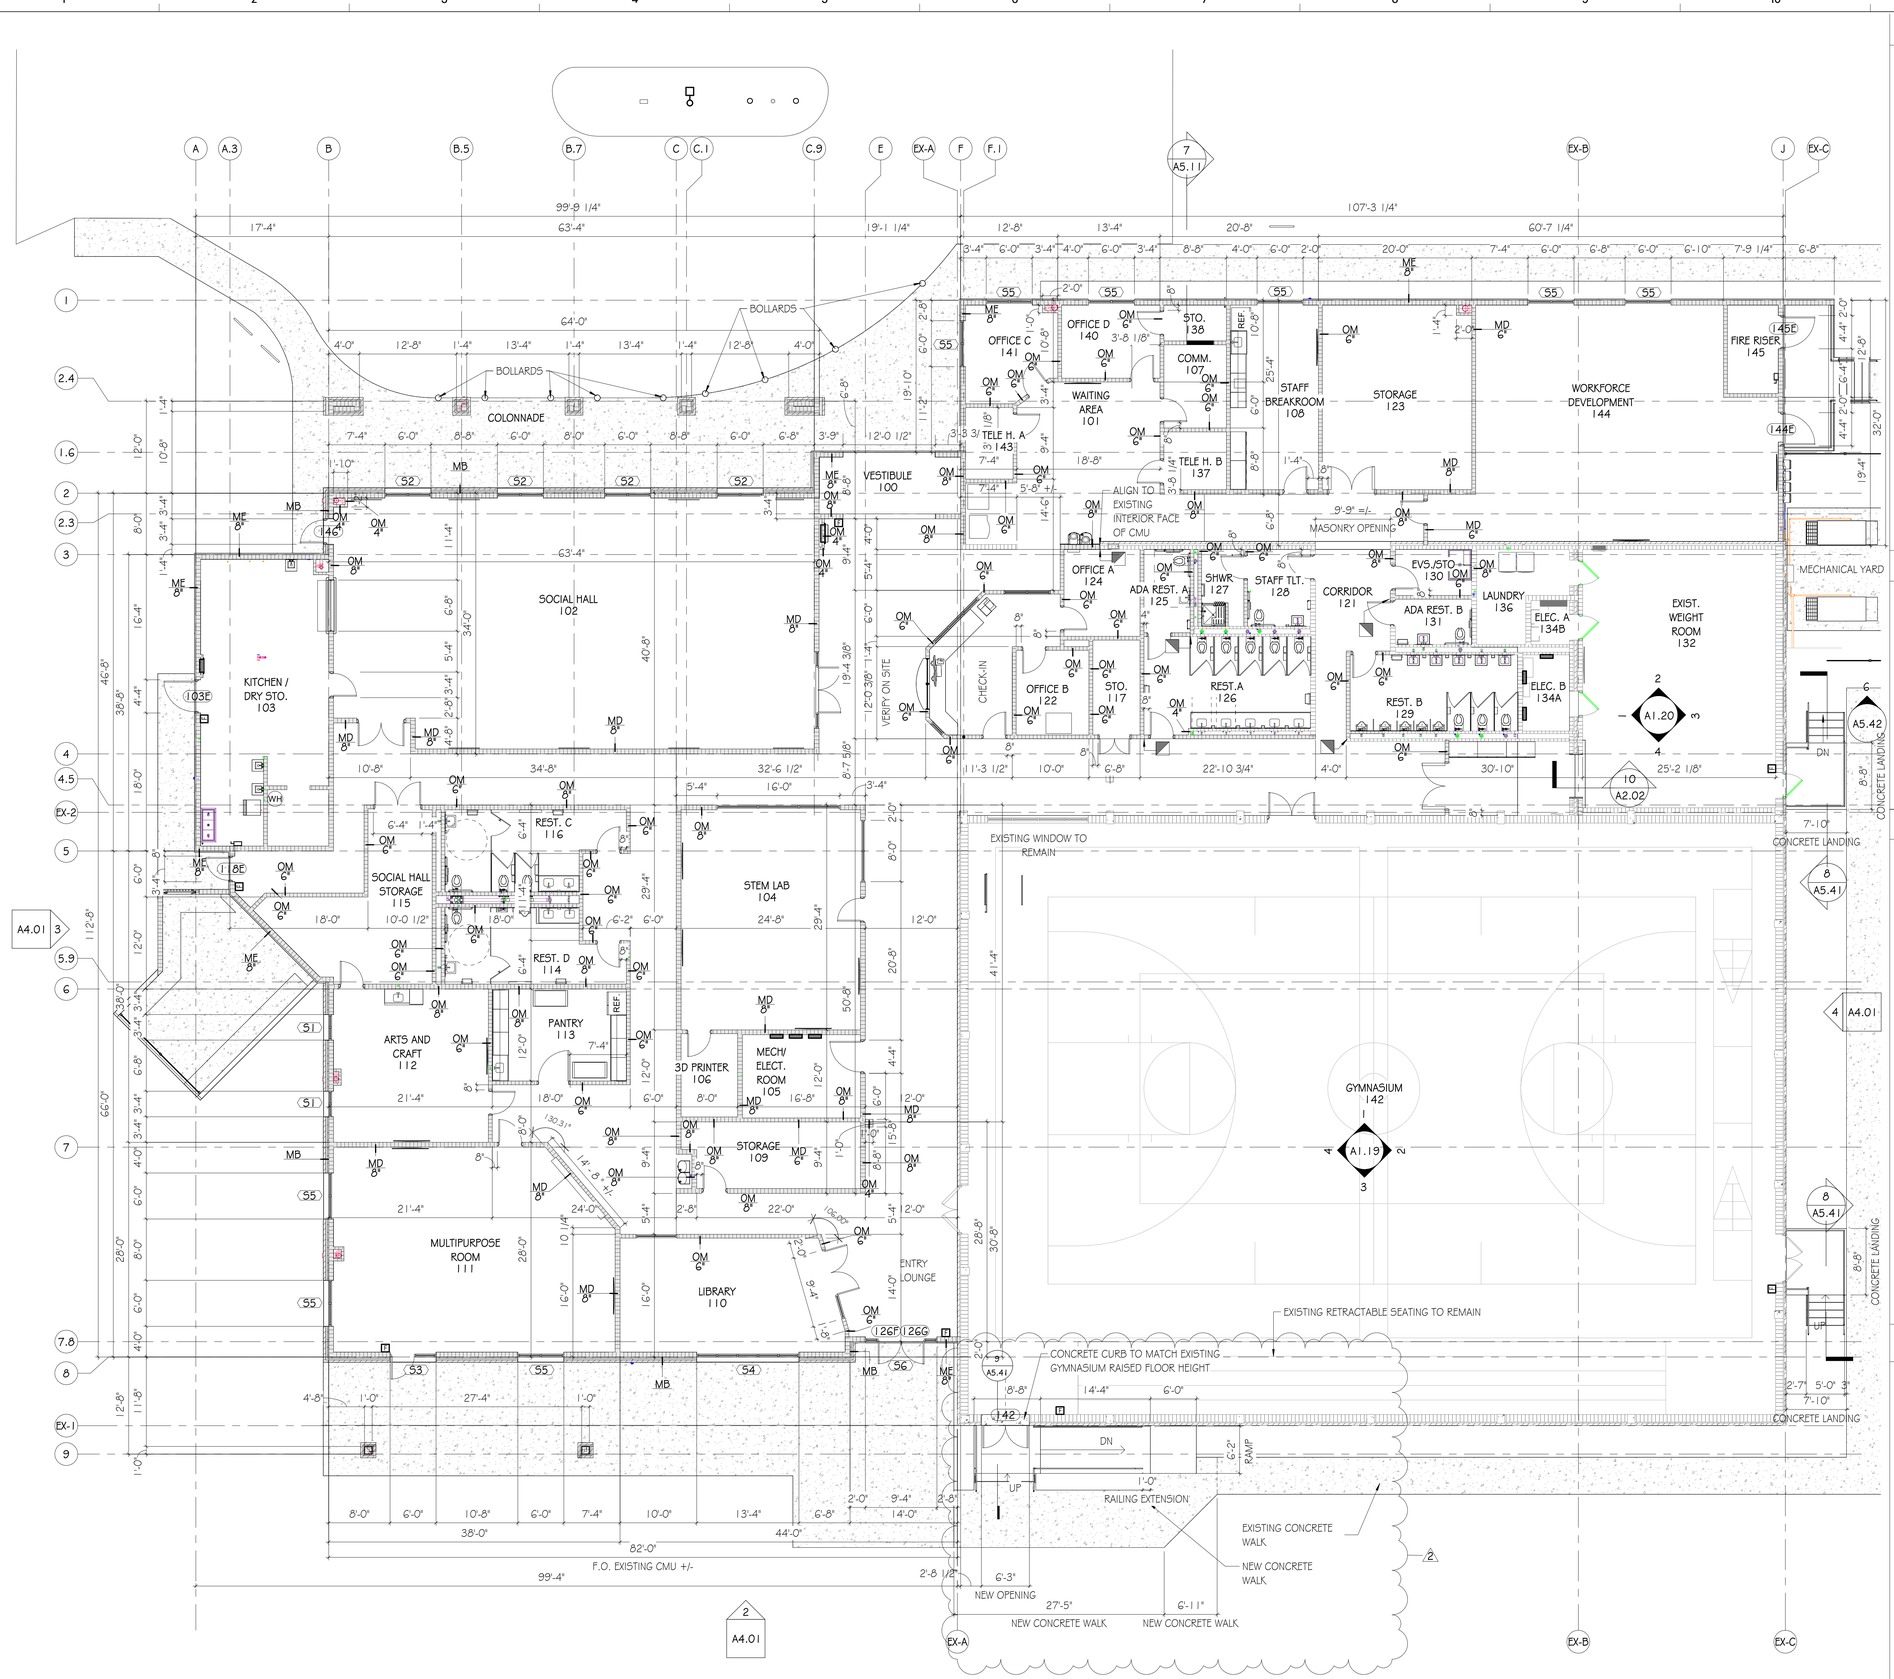

FLOOR PLAN LEGEND

- EXISTING DOOR FRAME TO REMAIN. DOOR PANEL TO BE REPLACED
- NEW DOOR & FRAME
- NEW PARTITION & PARTITION TAG; SEE G1.21 FOR PARTITION TYPES
- EXISTING PARTITION TO REMAIN
- NEW FIRE EXTINGUISHER CABINET
- EXISTING FIRE EXTINGUISHER CABINET
- EXISTING ROOM - SEE INTERIORS FOR EXTENT OF RENOVATIONS
- NEW ROOM / EXISTING ROOM TO BE RENOVATED ROOM NAME / NUMBER
- WINDOW; SEE WINDOW TYPES A6.01
- ELEVATION MARK SHEET WHERE ELEVATION IS LOCATED
- SECTION DETAIL MARK SHEET WHERE SECTION DETAIL IS LOCATED
- ALIGN NEW FINISH WITH EXISTING
- FIRE ALARM PULL STATION

PARTITION KEY

TYPE 1G 3 5/8" METAL STUDS	1G	1G 6"	TYPE 1G 6" METAL STUDS
TYPE 1S 4" METAL CH STUDS	1S	1S 2.5"	TYPE 1S 2.5" METAL CH STUDS
TYPE 0M 8" CMU	0M	0M 4"	TYPE 0M 4" CMU
TYPICAL PARTITION (SHOWN THUS)		VARIANT PARTITION (SHOWN THUS)	

STANDARD FRAMING
3 5/8" METAL STUDS •
4" METAL CH STUDS •
8" CMU •

PARTITIONS USE STANDARD FRAMING EXCEPT WHERE VARIANT FRAMING SIZE IS INDICATED

VARIANT FRAMING
• WHERE APPLICABLE, SIZE IS SHOWN IN INCHES BELOW PARTITION TYPE

GENERAL NOTES

ALL DIMENSIONS ARE TO FACE OF CMU UNLESS OTHERWISE NOTED.

WALL THICKNESSES SHOWN ARE NOMINAL. WALL TYPES ARE DESIGNATED BY TAGS; REFER TO WALL TYPE LEGEND AND DETAILS.

FURNITURE SHOWN FOR REFERENCE ONLY. NOT IN CONTRACT.

UNLESS OTHERWISE NOTED, ALL FLOOR TILE SHALL BE CENTERED IN ROOM.

UNLESS OTHERWISE NOTED, ALL CEILING GRID AND LIGHT FIXTURES SHALL BE CENTERED IN ROOM/OPENING.

CONTRACTOR TO REVIEW WITH ARCHITECT, ON SITE, AREAS WITH MULTIPLE CEILING, WALL, AND FLOOR FINISHES BEFORE FINISH WORK BEGINS.

REFER TO RCP LEGEND ON OVERALL REFLECTED CEILING PLANS FOR RCP ABBREVIATIONS AND FINISHES.

FINISH MATERIALS SHALL BE INSTALLED PER FINISH SCHEDULE AND SPECIFICATIONS; REFER TO FINISH PLAN.

CONTRACTOR SHALL VERIFY ALL DIMENSIONS AND CONDITIONS ON SITE PRIOR TO CONSTRUCTION.

NOTIFY ARCHITECT OF ANY DISCREPANCIES OR CONFLICTS BEFORE PROCEEDING.

COORDINATE ALL PENETRATIONS, CHASES, AND RECESSES WITH MEP DRAWINGS.

OFCI - OWNER FURNISHED CONTRACTOR INSTALLED

ALL CMU WALLS ARE TO BE PAINTED PNT-1 UNLESS NOTED OTHERWISE.

GRANT SCOPE LEGEND

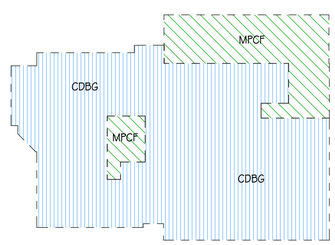

TRUE NORTH

TRUE NORTH

1 A1.03 NEW WORK - DIMENSION PLAN
SCALE: 1/8" = 1'-0"

TEMPLATE VERSION: 2020.1

5/14/2026 1:40:09 PM

GOODWYN MILLS CAWOOD, LLC.
720 Bayfront Parkway, Suite 200
Pensacola, FL 32502
T 850.432.0706
GMCNETWORK.COM
Kelly Wieczorek - Qualifying Agent
FL Architect AR 96359

ISSUE	DATE
PERMIT SET	12/08/2025
2 Revision 2	05/01/2026
DRAWN BY:	SJ
CHECKED BY:	GW

FRICKER RESOURCE CENTER RENOVATION PROJECT
900 N F St, Pensacola, FL 32501-2887
GMC # APEN250016

STATE OF FLORIDA · GEORGE D. WILLIAMS · AR0008434 · REGISTERED ARCHITECT
George D. Williams
AR 0008434

NEW WORK DIMENSION - FLOOR PLAN

A1.03

TYPICAL RESTROOM ELEVATIONS - C AND E

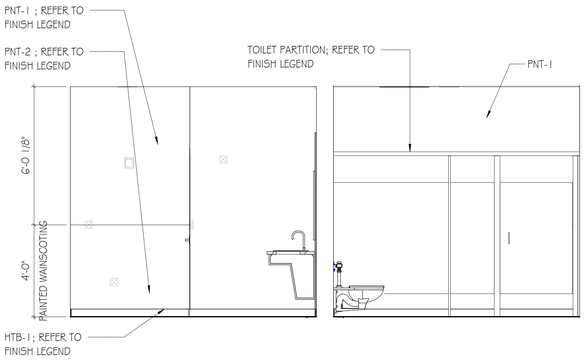

2 A1.12 TYP. REST C / E - ELEV. C
SCALE: 3/8" = 1'-0"

3 A1.12 TYP. REST C / E - ELEV. B
SCALE: 3/8" = 1'-0"

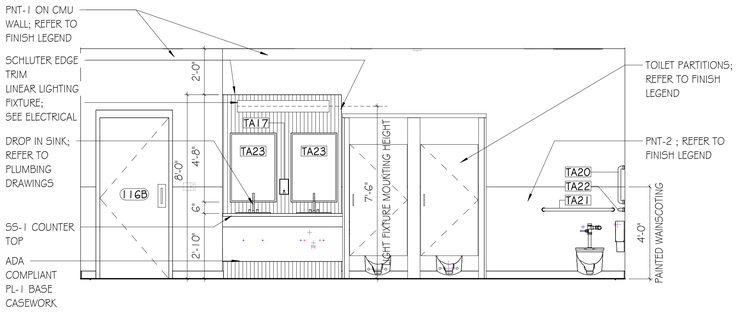

4 A1.12 TYP. REST C / E - ELEV. A
SCALE: 3/8" = 1'-0"

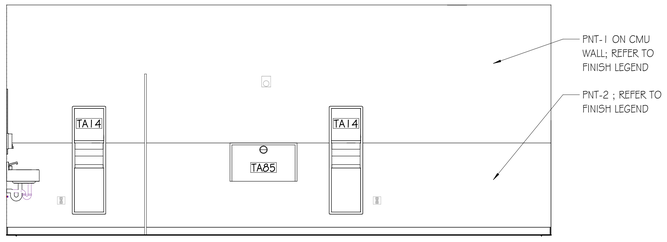

5 A1.12 TYP. REST. C / E - ELEV. D
SCALE: 3/8" = 1'-0"

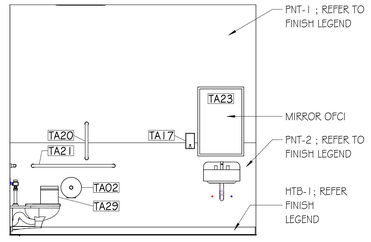

6 A1.12 TYP. ADA REST C / E - ELEV
SCALE: 3/8" = 1'-0"

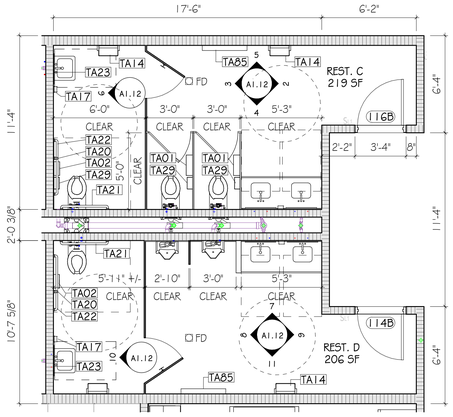

1 A1.12 RESTROOMS - ENLARGED PLAN TYP.
SCALE: 1/4" = 1'-0"

GENERAL NOTES

ALL DIMENSIONS ARE TO FACE OF CMU UNLESS OTHERWISE NOTED.

WALL THICKNESSES SHOWN ARE NOMINAL. WALL TYPES ARE DESIGNATED BY TAGS; REFER TO WALL TYPE LEGEND AND DETAILS.

FURNITURE SHOWN FOR REFERENCE ONLY. NOT IN CONTRACT.

UNLESS OTHERWISE NOTED, ALL FLOOR TILE SHALL BE CENTERED IN ROOM.

UNLESS OTHERWISE NOTED, ALL CEILING GRID AND LIGHT FIXTURES SHALL BE CENTERED IN ROOM/OPENING.

CONTRACTOR TO REVIEW WITH ARCHITECT, ON SITE, AREAS WITH MULTIPLE CEILING, WALL, AND FLOOR FINISHES BEFORE FINISH WORK BEGINS.

REFER TO RCP LEGEND ON OVERALL REFLECTED CEILING PLANS FOR RCP ABBREVIATIONS AND FINISHES.

FINISH MATERIALS SHALL BE INSTALLED PER FINISH SCHEDULE AND SPECIFICATIONS; REFER TO FINISH PLAN.

CONTRACTOR SHALL VERIFY ALL DIMENSIONS AND CONDITIONS ON SITE PRIOR TO CONSTRUCTION.

NOTIFY ARCHITECT OF ANY DISCREPANCIES OR CONFLICTS BEFORE PROCEEDING.

COORDINATE ALL PENETRATIONS, CHASES, AND RECESSES WITH MEP DRAWINGS.

OFCI - OWNER FURNISHED CONTRACTOR INSTALLED

ALL CMU WALLS ARE TO BE PAINTED PNT-1 UNLESS NOTED OTHERWISE.

TOILET ACCESSORY SCHEDULE

MK	DESCRIPTION	MODEL	FURNISHED BY
----	NOT USED	----	
TA02	TOILET TISSUE DISPENSER	BY OWNER	OWNER FURNISHED CONTRACTOR INSTALLED
TA09	PAPER TOWEL DISPENSER WALL MOUNTED	BOBRICK B-359039	
TA11	TRASH RECEP. WALL MOUNTED	BOBRICK B-35639	
TA14	SURFACE MTD. PAPER TOWEL DISPENSER AND WASTE RECEPTACLE	BOBRICK B-39619	
TA17	SOAP DISPENSER	BY OWNER	
TA62	SHOWER ROD & CURTAIN	BY OWNER	
TA20	18" VERTICAL GRAB BAR	BRADLEY 812/001x18"	CONTRACTOR FURNISHED AND INSTALLED
TA21	36" GRAB BAR	BRADLEY 817/001 X 36"	
TA22	42" GRAB BAR	BRADLEY 817/001 X 42"	
TA23	MIRROR (40" TO B.O. REFLECTIVE SURFACE TYP.)	BOBRICK B-2908	
TA26	COAT HOOK/ TOWEL HOOK	BOBRICK B-9541	
TA29	SANITARY NAPKIN RECEPTACLE	BOBRICK B-270	
TA44	18" TOWEL BAR	BOBRICK B-530x18	
TA85	BABY CHANGING STATION	KB310-55WM	
TA96	FOLDING SHOWER SEAT	BRADLEY 957	

SEE G1.11 FOR MOUNTING HEIGHT REQUIREMENTS

TYPICAL RESTROOM ELEVATIONS - D AND F

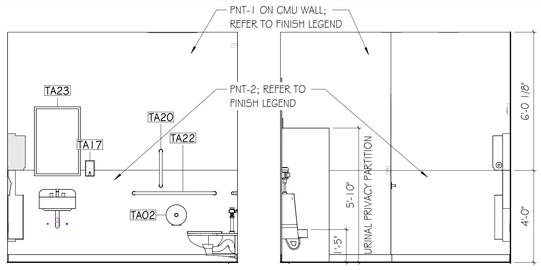

10 A1.12 TYP. ADA REST D / F - ELEV.
SCALE: 3/8" = 1'-0"

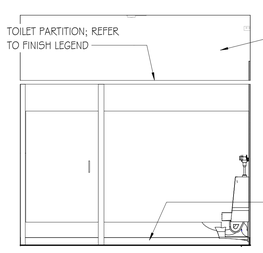

9 A1.12 TYP. REST. D / F - ELEV. C
SCALE: 3/8" = 1'-0"

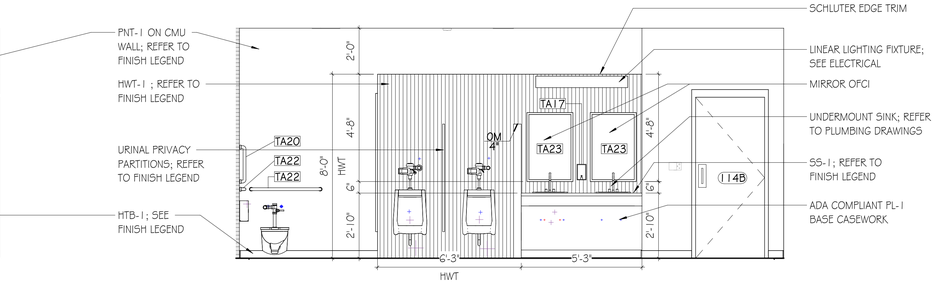

8 A1.12 TYP. REST. D / F - ELEV. B
SCALE: 3/8" = 1'-0"

7 A1.12 TYP. REST. D/F - ELEV. A
SCALE: 3/8" = 1'-0"

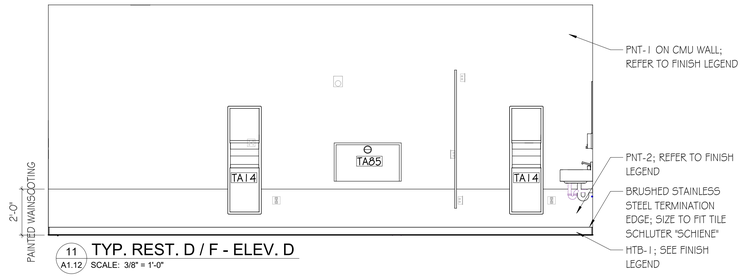

11 A1.12 TYP. REST. D / F - ELEV. D
SCALE: 3/8" = 1'-0"

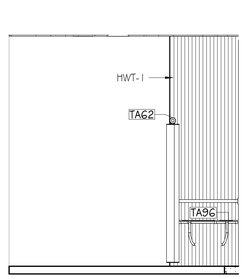

16 A1.12 STAFF SHOWER - ELEV. C
SCALE: 3/8" = 1'-0"

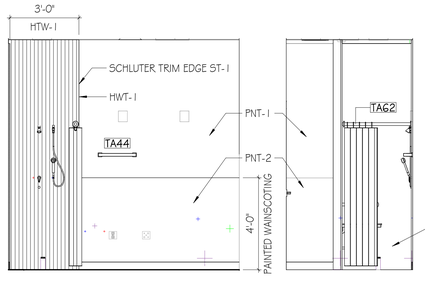

15 A1.12 STAFF SHOWER - ELEV. B
SCALE: 3/8" = 1'-0"

14 A1.12 STAFF SHOWER - ELEV. A
SCALE: 3/8" = 1'-0"

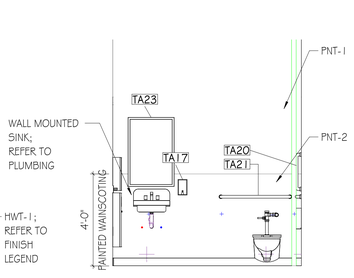

13 A1.12 STAFF TLT. - ELEV.
SCALE: 3/8" = 1'-0"

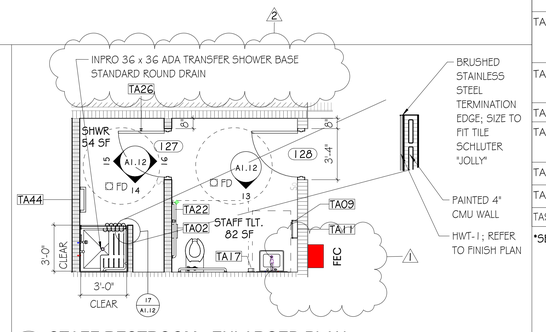

12 A1.12 STAFF RESTROOM - ENLARGED PLAN
SCALE: 1/4" = 1'-0"

GMC

GOODWYN MILLS CAWOOD, LLC.
720 Bayfront Parkway, Suite 200
Pensacola, FL 32502
T 850.432.0706
GMCNETWORK.COM
Kelly Wieczorek - Qualifying Agent
FL Architect AR 96359

ISSUE	DATE
PERMIT SET	12/08/2025
1 Revision 1	04/15/2026
2 Revision 2	05/01/2026

DRAWN BY: SJ
CHECKED BY: GW

FRICKER RESOURCE CENTER RENOVATION PROJECT

900 N F St, Pensacola, FL 32501-2887

GMC # APEN250016

STATE OF FLORIDA · GEORGE D. WILLIAMS · AR0009434 · REGISTERED ARCHITECT

George D. Williams
AR 0009434

ENLARGED PLANS RESTROOMS

A1.12

TEMPLATE VERSION: 20200.1

5/14/2026 1:40:22 PM

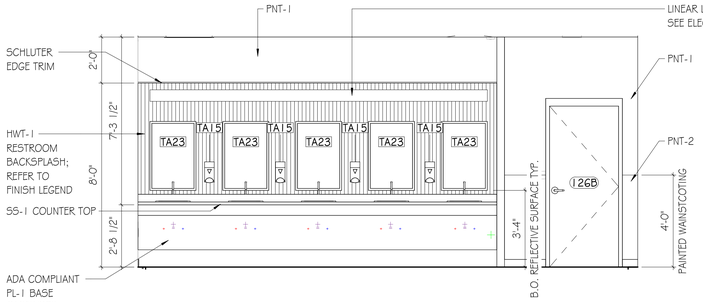

2 REST. A - ELEV. B
A1.13 SCALE: 3/8" = 1'-0"

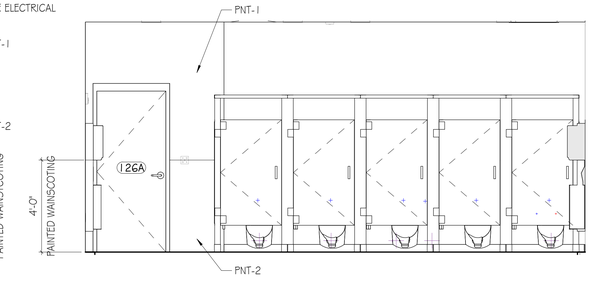

3 REST. A - ELEV. A
A1.13 SCALE: 3/8" = 1'-0"

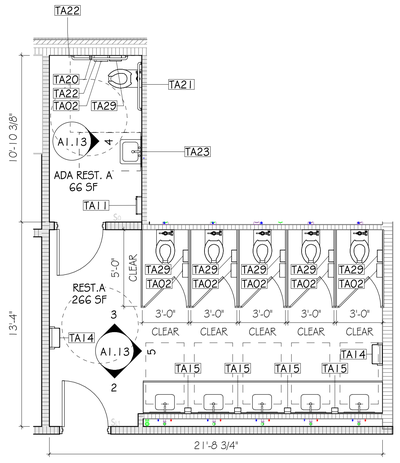

1 RESTROOM A - ENLARGED PLAN
A1.13 SCALE: 1/4" = 1'-0"

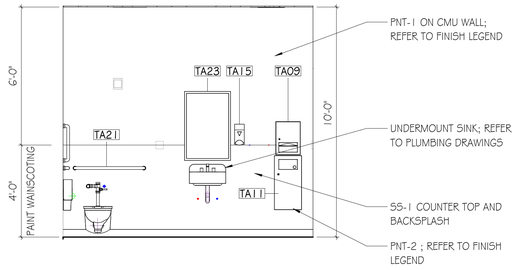

4 ADA REST. A - ELEV.
A1.13 SCALE: 3/8" = 1'-0"

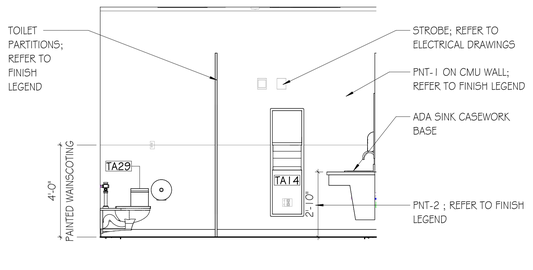

5 REST. A - ELEV. C
A1.13 SCALE: 3/8" = 1'-0"

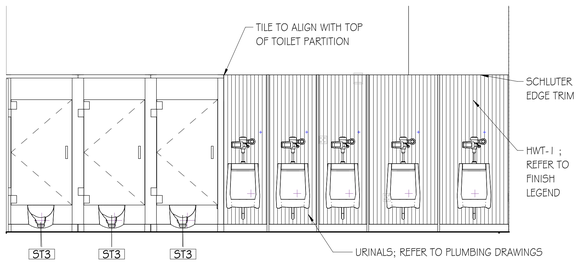

8 REST. B - ELEV. B
A1.13 SCALE: 3/8" = 1'-0"

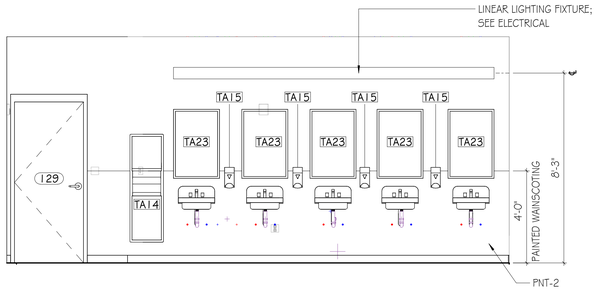

7 REST. B - ELEV. A
A1.13 SCALE: 3/8" = 1'-0"

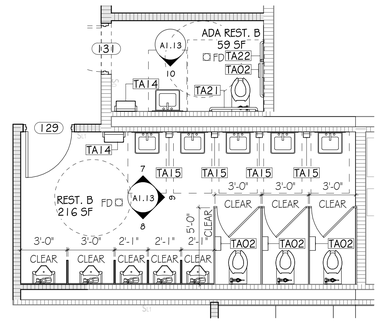

6 RESTROOM B - ENLARGED PLAN
A1.13 SCALE: 1/4" = 1'-0"

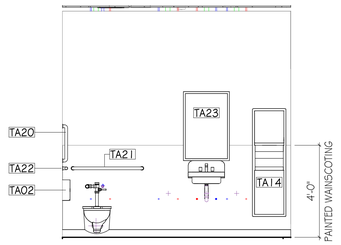

10 ADA RESTB. B - ELEV.
A1.13 SCALE: 3/8" = 1'-0"

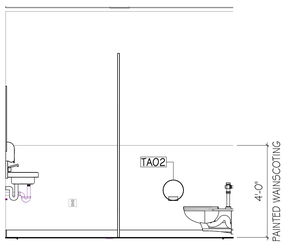

9 REST. B - ELEV C
A1.13 SCALE: 3/8" = 1'-0"

GENERAL NOTES

ALL DIMENSIONS ARE TO FACE OF CMU UNLESS OTHERWISE NOTED.

WALL THICKNESSES SHOWN ARE NOMINAL. WALL TYPES ARE DESIGNATED BY TAGS; REFER TO WALL TYPE LEGEND AND DETAILS.

FURNITURE SHOWN FOR REFERENCE ONLY. NOT IN CONTRACT.

UNLESS OTHERWISE NOTED, ALL FLOOR TILE SHALL BE CENTERED IN ROOM.

UNLESS OTHERWISE NOTED, ALL CEILING GRID AND LIGHT FIXTURES SHALL BE CENTERED IN ROOM/OPENING.

CONTRACTOR TO REVIEW WITH ARCHITECT, ON SITE, AREAS WITH MULTIPLE CEILING, WALL, AND FLOOR FINISHES BEFORE FINISH WORK BEGINS.

REFER TO RCP LEGEND ON OVERALL REFLECTED CEILING PLANS FOR RCP ABBREVIATIONS AND FINISHES.

FINISH MATERIALS SHALL BE INSTALLED PER FINISH SCHEDULE AND SPECIFICATIONS; REFER TO FINISH PLAN.

CONTRACTOR SHALL VERIFY ALL DIMENSIONS AND CONDITIONS ON SITE PRIOR TO CONSTRUCTION.

NOTIFY ARCHITECT OF ANY DISCREPANCIES OR CONFLICTS BEFORE PROCEEDING.

COORDINATE ALL PENETRATIONS, CHASES, AND RECESSES WITH MEP DRAWINGS.

OFCI - OWNER FURNISHED CONTRACTOR INSTALLED

ALL CMU WALLS ARE TO BE PAINTED PNT-1 UNLESS NOTED OTHERWISE.

TOILET ACCESSORY SCHEDULE

MK	DESCRIPTION	MODEL	FURNISHED BY
----	NOT USED	----	
TA02	TOILET TISSUE DISPENSER	BY OWNER	OWNER FURNISHED CONTRACTOR INSTALLED
TA09	PAPER TOWEL DISPENSER WALL MOUNTED	BOBRICK B-359039	
TA11	TRASH RECEP. WALL MOUNTED	BOBRICK B-35639	
TA14	SURFACE MTD. PAPER TOWEL DISPENSER AND WASTE RECEPTACLE	BOBRICK B-39619	
TA17	SOAP DISPENSER	BY OWNER	
TA62	SHOWER ROD & CURTAIN	BY OWNER	
TA20	18" VERTICAL GRAB BAR	BRADLEY 812/001x18"	CONTRACTOR FURNISHED AND INSTALLED
TA21	36" GRAB BAR	BRADLEY 817 / 001 X 36"	
TA22	42" GRAB BAR	BRADLEY 817 / 001 X 42"	
TA23	MIRROR (40" TO B.O. REFLECTIVE SURFACE TYP.)	BOBRICK B-2908	
TA26	COAT HOOK/ TOWEL HOOK	BOBRICK B-9541	
TA29	SANITARY NAPKIN RECEPTACLE	BOBRICK B-270	
TA44	18" TOWEL BAR	BOBRICK B-530x18	
TA85	BABY CHANGING STATION	KB310-SSWM	
TA96	FOLDING SHOWER SEAT	BRADLEY 957	

SEE G1.11 FOR MOUNTING HEIGHT REQUIREMENTS

GMC

GOODWYN MILLS CAWOOD, LLC.
720 Bayfront Parkway, Suite 200
Pensacola, FL 32502
T 850.432.0706
GMCNETWORK.COM
Kelly Wieczorek - Qualifying Agent
FL Architect AR 96359

ISSUE | DATE
PERMIT SET | 12/08/2025
DRAWN BY: SJ
CHECKED BY: GW

FRICKER RESOURCE CENTER
RENOVATION PROJECT
900 N F St, Pensacola, FL 32501-2887
GMC # APEN250016

STATE OF FLORIDA · GEORGE D. WILLIAMS · AR0009434 · REGISTERED ARCHITECT

George D. Williams
AR 0009434

ENLARGED PLANS
RESTROOMS

A1.13

TEMPLATE VERSION: 2020.1
5/14/2026 1:40:36 PM

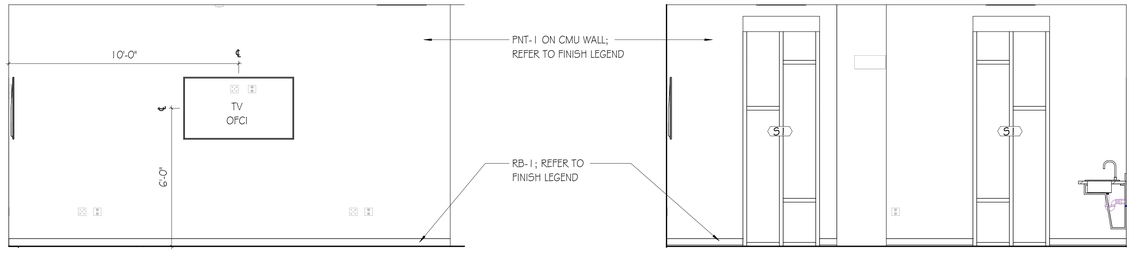

2 A1.14 ARTS AND CRAFT - ELEV. 2
SCALE: 3/8" = 1'-0"

3 A1.14 ARTS AND CRAFT - ELEV. 3
SCALE: 3/8" = 1'-0"

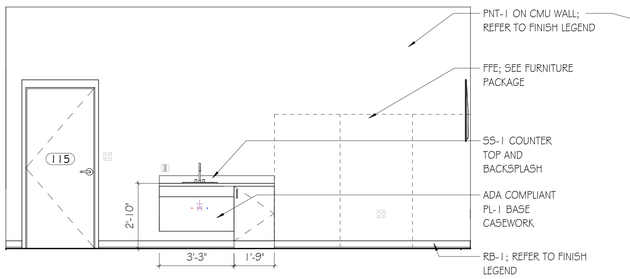

4 A1.14 ARTS AND CRAFT - ELEV. 4
SCALE: 3/8" = 1'-0"

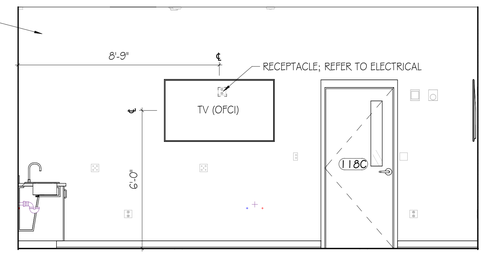

5 A1.14 ARTS AND CRAFT - ELEV. 5
SCALE: 3/8" = 1'-0"

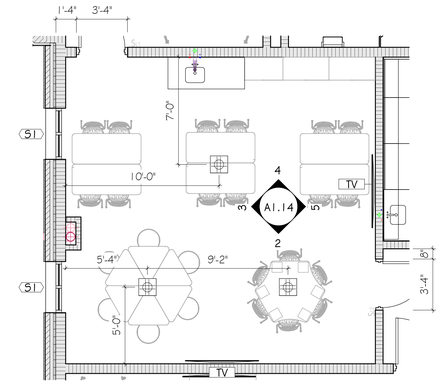

1 A1.14 ARTS AND CRAFT - ENLARGED PLAN
SCALE: 1/4" = 1'-0"

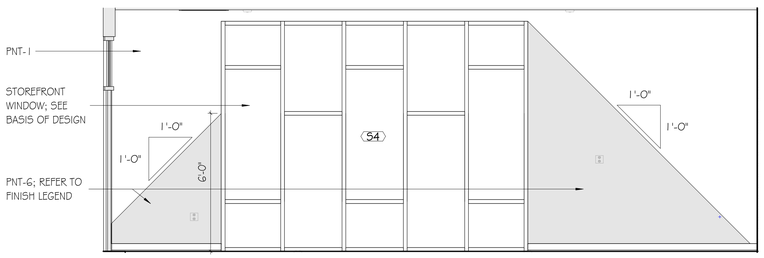

7 A1.14 LIBRARY - ELEV. 7
SCALE: 3/8" = 1'-0"

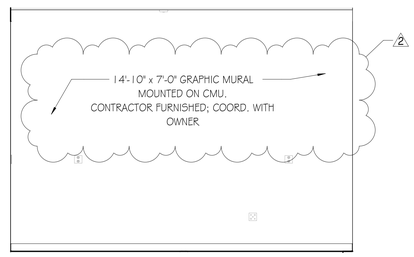

8 A1.14 LIBRARY - ELEV. 8
SCALE: 3/8" = 1'-0"

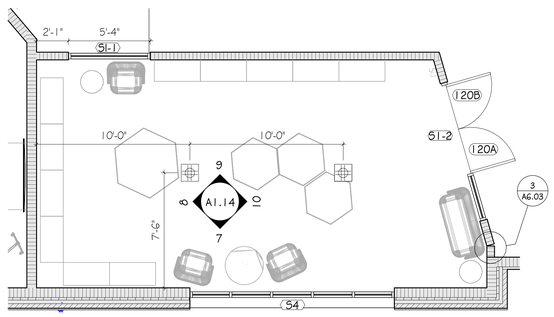

6 A1.14 LIBRARY - ENLARGED PLAN
SCALE: 1/4" = 1'-0"

9 A1.14 LIBRARY - ELEV. 9
SCALE: 3/8" = 1'-0"

10 A1.14 LIBRARY - ELEV. 10
SCALE: 3/8" = 1'-0"

GENERAL NOTES

ALL DIMENSIONS ARE TO FACE OF CMU UNLESS OTHERWISE NOTED.

WALL THICKNESSES SHOWN ARE NOMINAL. WALL TYPES ARE DESIGNATED BY TAGS; REFER TO WALL TYPE LEGEND AND DETAILS.

FURNITURE SHOWN FOR REFERENCE ONLY. NOT IN CONTRACT.

UNLESS OTHERWISE NOTED, ALL FLOOR TILE SHALL BE CENTERED IN ROOM.

UNLESS OTHERWISE NOTED, ALL CEILING GRID AND LIGHT FIXTURES SHALL BE CENTERED IN ROOM/OPENING.

CONTRACTOR TO REVIEW WITH ARCHITECT, ON SITE, AREAS WITH MULTIPLE CEILING, WALL, AND FLOOR FINISHES BEFORE FINISH WORK BEGINS.

REFER TO RCP LEGEND ON OVERALL REFLECTED CEILING PLANS FOR RCP ABBREVIATIONS AND FINISHES.

FINISH MATERIALS SHALL BE INSTALLED PER FINISH SCHEDULE AND SPECIFICATIONS; REFER TO FINISH PLAN.

CONTRACTOR SHALL VERIFY ALL DIMENSIONS AND CONDITIONS ON SITE PRIOR TO CONSTRUCTION.

NOTIFY ARCHITECT OF ANY DISCREPANCIES OR CONFLICTS BEFORE PROCEEDING.

COORDINATE ALL PENETRATIONS, CHASES, AND RECESSES WITH MEP DRAWINGS.

OFCI - OWNER FURNISHED CONTRACTOR INSTALLED

ALL CMU WALLS ARE TO BE PAINTED PNT-1 UNLESS NOTED OTHERWISE.

LEGEND

RECESSED ELECTRICAL FLOOR RECEPTACLE

GOODWYN MILLS CAWOOD, LLC.
720 Bayfront Parkway, Suite 200
Pensacola, FL 32502
T 850.432.0706
GMCNETWORK.COM
Kelly Wieczorek - Qualifying Agent
FL Architect AR 96359

ISSUE	DATE
PERMIT SET	12/08/2025
2 Revision 2	05/01/2026
DRAWN BY:	SJ
CHECKED BY:	GW

FRICKER RESOURCE CENTER RENOVATION PROJECT
900 N Ft. St. Pensacola, FL 32501-2887
GMC # APEN250016

STATE OF FLORIDA · GEORGE D. WILLIAMS · AR0009434 · REGISTERED ARCHITECT

George D. Williams
AR 0009434

ENLARGED PLANS AND INTERIOR ELEVATIONS

A1.14

5/14/2026 1:40:47 PM TEMPLATE VERSION: 2020.1

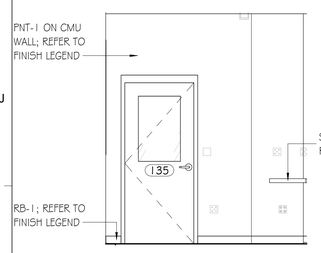

2 A1.15 CHECK-IN - ELEV. 2
SCALE: 3/8" = 1'-0"

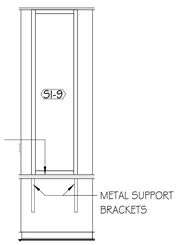

3 A1.15 CHECK-IN - ELEV. 3
SCALE: 3/8" = 1'-0"

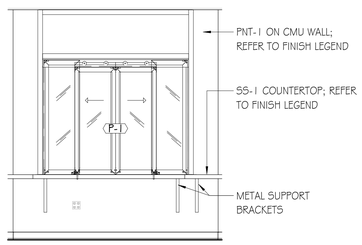

4 A1.15 CHECK-IN - ELEV. 4
SCALE: 3/8" = 1'-0"

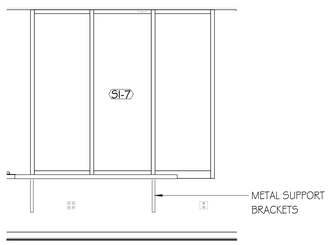

5 A1.15 CHECK-IN ELEV. 5
SCALE: 3/8" = 1'-0"

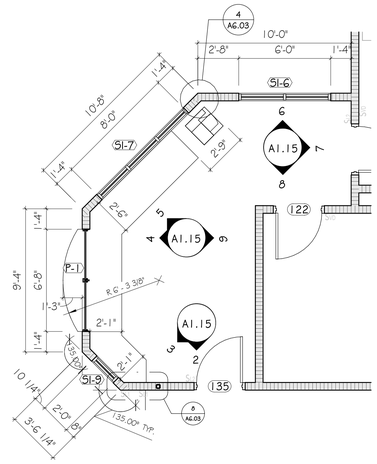

1 A1.15 CHECKIN - ENLARGED PLAN
SCALE: 1/4" = 1'-0"

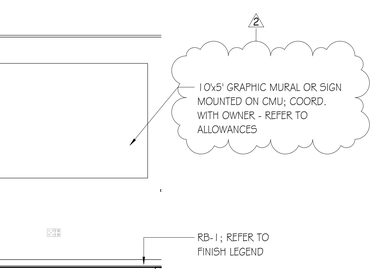

6 A1.15 CHECK-IN - ELEV. 6
SCALE: 3/8" = 1'-0"

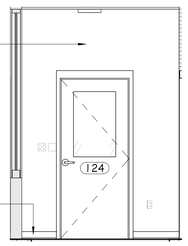

7 A1.15 CHECK-IN - ELEV. 7
SCALE: 3/8" = 1'-0"

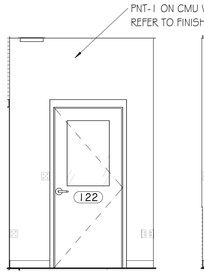

8 A1.15 CHECK-IN - ELEV. 8
SCALE: 3/8" = 1'-0"

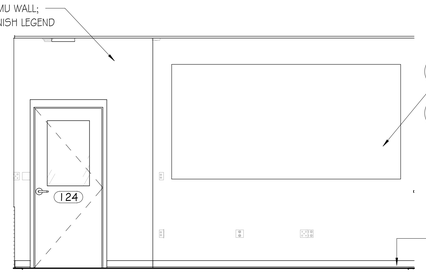

9 A1.15 CHECK-IN - ELEV. 9
SCALE: 3/8" = 1'-0"

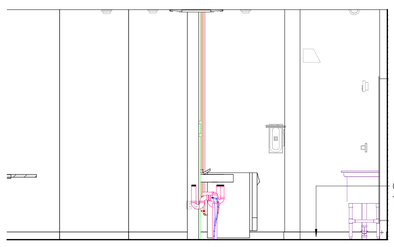

11 A1.15 KITCHEN ELEV. 11
SCALE: 3/8" = 1'-0"

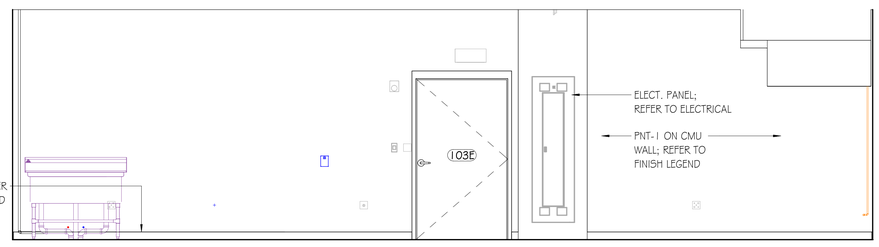

12 A1.15 KITCHEN - ELEV. 12
SCALE: 3/8" = 1'-0"

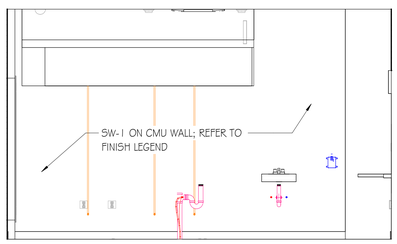

13 A1.15 KITCHEN - ELEV. 13
SCALE: 3/8" = 1'-0"

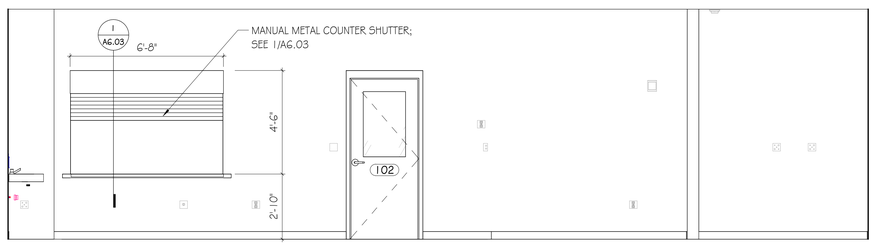

14 A1.15 KITCHEN - ELEV. 14
SCALE: 3/8" = 1'-0"

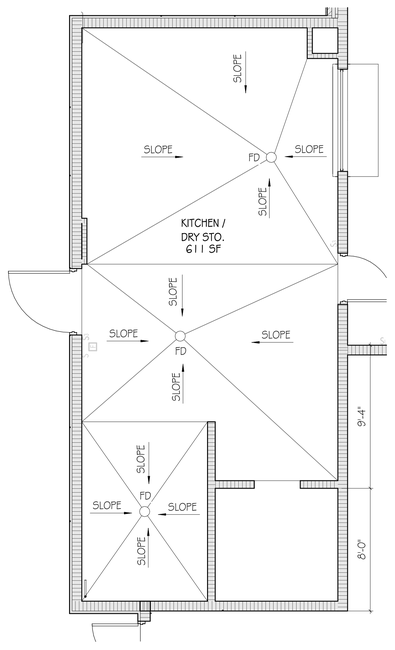

10A A1.15 KITCHEN - FLOOR TILE SLOPE PLAN
SCALE: 1/4" = 1'-0"

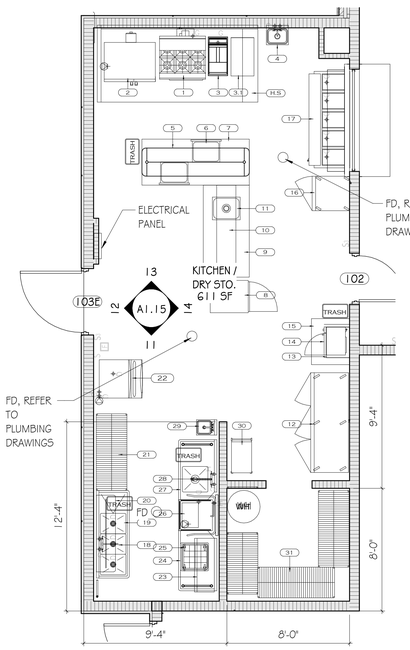

10 A1.15 KITCHEN - ENLARGED PLAN
SCALE: 1/4" = 1'-0"

GENERAL NOTES

ALL DIMENSIONS ARE TO FACE OF CMU UNLESS OTHERWISE NOTED.

WALL THICKNESSES SHOWN ARE NOMINAL. WALL TYPES ARE DESIGNATED BY TAGS; REFER TO WALL TYPE LEGEND AND DETAILS.

FURNITURE SHOWN FOR REFERENCE ONLY. NOT IN CONTRACT.

UNLESS OTHERWISE NOTED, ALL FLOOR TILE SHALL BE CENTERED IN ROOM.

UNLESS OTHERWISE NOTED, ALL CEILING GRID AND LIGHT FIXTURES SHALL BE CENTERED IN ROOM/OPENING.

CONTRACTOR TO REVIEW WITH ARCHITECT, ON SITE, AREAS WITH MULTIPLE CEILING, WALL, AND FLOOR FINISHES BEFORE FINISH WORK BEGINS.

REFER TO RCP LEGEND ON OVERALL REFLECTED CEILING PLANS FOR RCP ABBREVIATIONS AND FINISHES.

FINISH MATERIALS SHALL BE INSTALLED PER FINISH SCHEDULE AND SPECIFICATIONS; REFER TO FINISH PLAN.

CONTRACTOR SHALL VERIFY ALL DIMENSIONS AND CONDITIONS ON SITE PRIOR TO CONSTRUCTION.

NOTIFY ARCHITECT OF ANY DISCREPANCIES OR CONFLICTS BEFORE PROCEEDING.

COORDINATE ALL PENETRATIONS, CHASES, AND RECESSES WITH MEP DRAWINGS.

OFCI - OWNER FURNISHED CONTRACTOR INSTALLED

ALL CMU WALLS ARE TO BE PAINTED PNT-1 UNLESS NOTED OTHERWISE.

KITCHEN LEGEND

1	-	RANGE, RESTAURANT, GAS (OFCI)
2	-	OVEN, CONVECTION, GAS (OFCI)
3	-	TUBE FIRED GAS FRYER (OFCI)
4	-	HAND SINK, WALL MOUNT (CFCI)
5	-	WORK TABLE / COUNTERTOP (OFCI)
6	-	POT RACK, TABLE MOUNT (OFCI)
7	-	DRAWER (OFCI)
8	-	CABINET,MOBILE,WARMING & HOLDING (OFCI)
9	-	TABLE, WORK, S/S36" DEEP X 72" LONG (OFCI)
10	-	OVERSHELF, TABLE MOUNT (OFCI)
11	-	SINK, WELDED INTO TABLE (CFCI)
12	-	REFRIGERATOR, 3 DOOR REACH-IN (OFCI)
13	-	SHELF,MICROWAVE (OFCI)
14	-	OVER, MICROWAVE (OFCI)
15	-	TABLE, WORK, S/S 30" X 36" (OFCI)
16	-	FREEZER, REACH-IN (OFCI)
17	-	5 WELL STEAMTABLE (OFCI)
18	-	FAUCET, WALL MOUNT (OFCI)
19	-	SINK, NSF, 3 COMP. 16 GAUGE (CFCI)
20	-	POT RACK, WALL MOUNT (OFCI)
21	-	WIRE SHELVING, CHROME (OFCI)
22	-	ICE MAKER W/ BIN (OFCI)
23	-	DISHTABLE, SORTING SHELF (OFCI)
24	-	DISHTABLE, CLEAN 48" LONG (OFCI)
25	-	DISH RACK AND DOLLY (OFCI)
26	-	WAREWASHER, DOOR TYPE, LOW TEMP (OFCI)
27	-	DISHTABLE, SOILED W/ PRE RINSE SINK (OFCI)
28	-	PRE-RINSE FAUCET, WALL MOUNT (OFCI)
29	-	HAND SINK, WALL MOUNT (CFCI)
30	-	CART, UTILITY (OFCI)
31	-	DRY STORAGE SHELVING (OFCI)
H.S.	-	HOOD SYSTEM PACKAGE (CFCI)

NOTE: (OFCI) - OWNER FURNISHED CONTRACTOR INSTALLED
(CFCI) - CONTRACTOR FURNISHED CONTRACTOR INSTALLED

GMC

GOODWYN MILLS CAWOOD, LLC.
720 Bayfront Parkway, Suite 200
Pensacola, FL 32502
T 850.432.0706
GMCNETWORK.COM
Kelly Wieczorek - Qualifying Agent
FL Architect AR 96359

ISSUE	DATE
PERMIT SET	12/08/2025
1 Revision 1	04/15/2026
2 Revision 2	05/01/2026
DRAWN BY:	SJ
CHECKED BY:	GW

FRICKER RESOURCE CENTER
RENOVATION PROJECT

900 N F St, Pensacola, FL 32501-2887

GMC # APEN250016

STATE OF FLORIDA · GEORGE D. WILLIAMS · AR0009434 · REGISTERED ARCHITECT

George D. Williams
AR 0009434

ENLARGED PLANS AND INTERIOR ELEVATIONS

A1.15

TEMPLATE VERSION: 2020.1

5/14/2026 1:40:58 PM

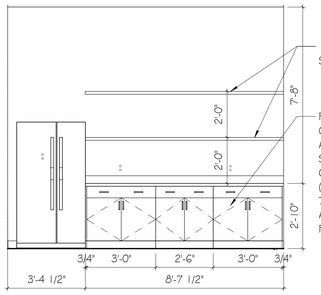

2 A1.16 PANTRY - ELEV. 2
SCALE: 3/8" = 1'-0"

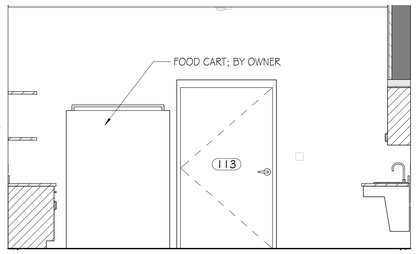

3 A1.16 PANTRY - ELEV. 3
SCALE: 3/8" = 1'-0"

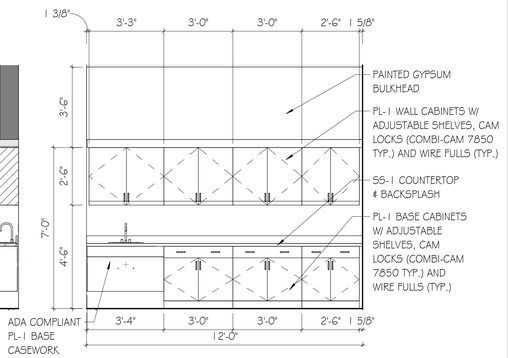

4 A1.16 PANTRY - ELEV. 4
SCALE: 3/8" = 1'-0"

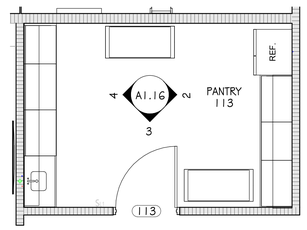

1 A1.16 PANTRY - ENLARGED PLAN
SCALE: 1/4" = 1'-0"

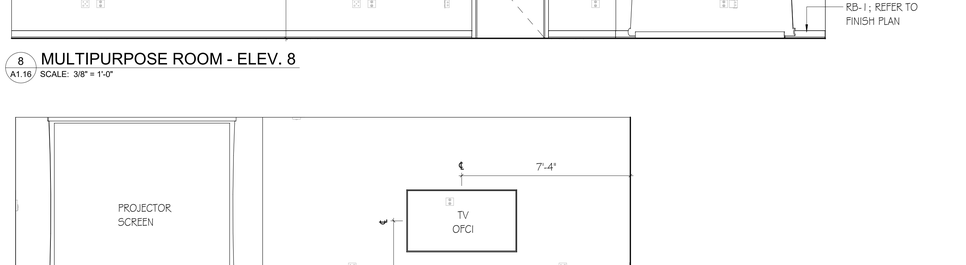

6 A1.16 MULTIPURPOSE ROOM - ELEV. 6
SCALE: 3/8" = 1'-0"

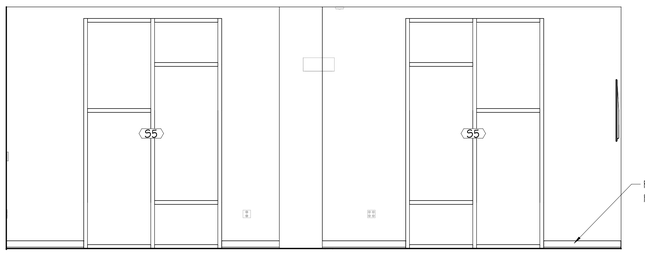

7 A1.16 MULTIPURPOSE ROOM - ELEV. 7
SCALE: 3/8" = 1'-0"

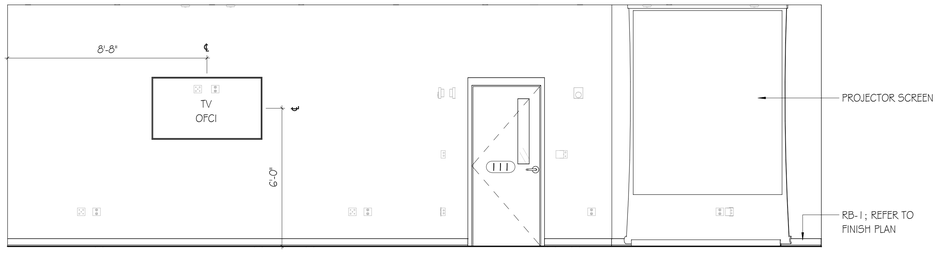

8 A1.16 MULTIPURPOSE ROOM - ELEV. 8
SCALE: 3/8" = 1'-0"

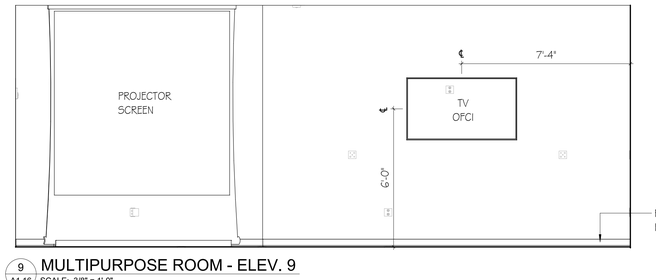

9 A1.16 MULTIPURPOSE ROOM - ELEV. 9
SCALE: 3/8" = 1'-0"

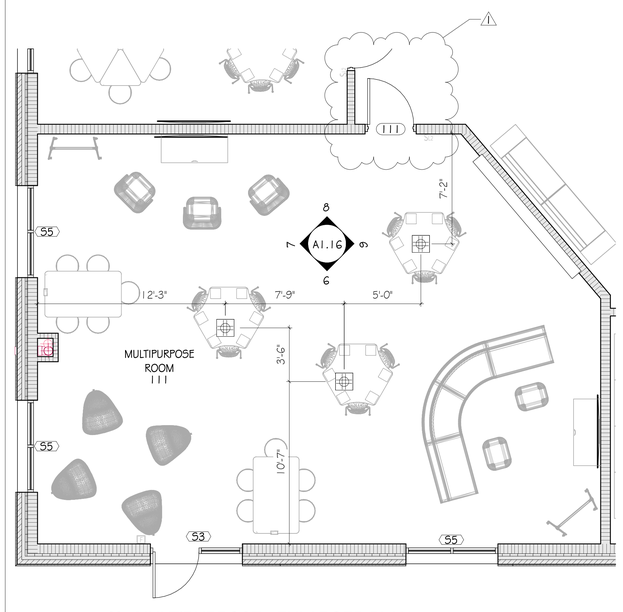

5 A1.16 MULTIPURPOSE - ENLARGED PLAN
SCALE: 1/4" = 1'-0"

GENERAL NOTES

ALL DIMENSIONS ARE TO FACE OF CMU UNLESS OTHERWISE NOTED.

WALL THICKNESSES SHOWN ARE NOMINAL. WALL TYPES ARE DESIGNATED BY TAGS; REFER TO WALL TYPE LEGEND AND DETAILS.

FURNITURE SHOWN FOR REFERENCE ONLY. NOT IN CONTRACT.

UNLESS OTHERWISE NOTED, ALL FLOOR TILE SHALL BE CENTERED IN ROOM.

UNLESS OTHERWISE NOTED, ALL CEILING GRID AND LIGHT FIXTURES SHALL BE CENTERED IN ROOM/OPENING.

CONTRACTOR TO REVIEW WITH ARCHITECT, ON SITE, AREAS WITH MULTIPLE CEILING, WALL, AND FLOOR FINISHES BEFORE FINISH WORK BEGINS.

REFER TO RCP LEGEND ON OVERALL REFLECTED CEILING PLANS FOR RCP ABBREVIATIONS AND FINISHES.

FINISH MATERIALS SHALL BE INSTALLED PER FINISH SCHEDULE AND SPECIFICATIONS; REFER TO FINISH PLAN.

CONTRACTOR SHALL VERIFY ALL DIMENSIONS AND CONDITIONS ON SITE PRIOR TO CONSTRUCTION.

NOTIFY ARCHITECT OF ANY DISCREPANCIES OR CONFLICTS BEFORE PROCEEDING.

COORDINATE ALL PENETRATIONS, CHASES, AND RECESSES WITH MEP DRAWINGS.

OFCI - OWNER FURNISHED CONTRACTOR INSTALLED

ALL CMU WALLS ARE TO BE PAINTED PNT-1 UNLESS NOTED OTHERWISE.

LEGEND

RECESSED ELECTRICAL FLOOR RECEPTACLE

GMC

GOODWYN MILLS CAWOOD, LLC.
720 Bayfront Parkway, Suite 200
Pensacola, FL 32502
T 850.432.0706
GMCNETWORK.COM
Kelly Wieczorek - Qualifying Agent
FL Architect AR 96359

ISSUE	DATE
PERMIT SET	12/08/2025
1 Revision 1	04/15/2026

DRAWN BY: SJ
CHECKED BY: GW

FRICKER RESOURCE CENTER
RENOVATION PROJECT

900 N F St. Pensacola, FL 32501-2887

GMC # APEN250016

STATE OF FLORIDA · George D. Williams · AR0009434 · REGISTERED ARCHITECT

George D. Williams
AR 0009434

ENLARGED PLANS AND INTERIOR ELEVATIONS

A1.16

TEMPLATE VERSION: 2020.1
5/14/2026 1:41:09 PM

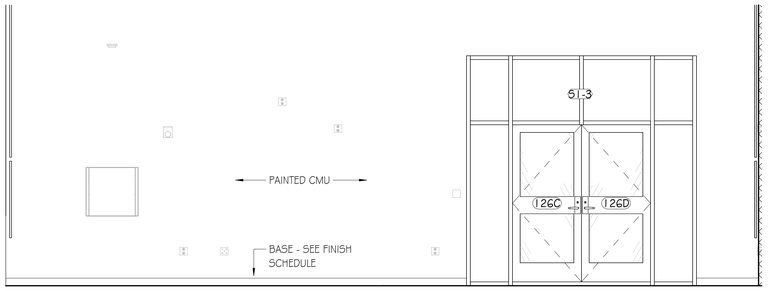

2 A1.17 SOCIAL HALL - ELEV. 2
SCALE: 3/8" = 1'-0"

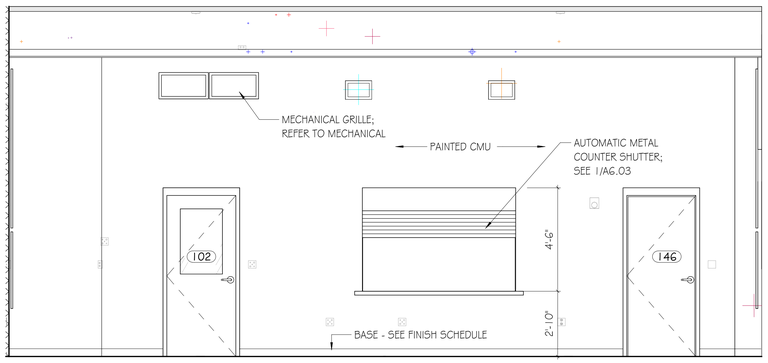

3 A1.17 SOCIAL HALL - ELEV. 3
SCALE: 3/8" = 1'-0"

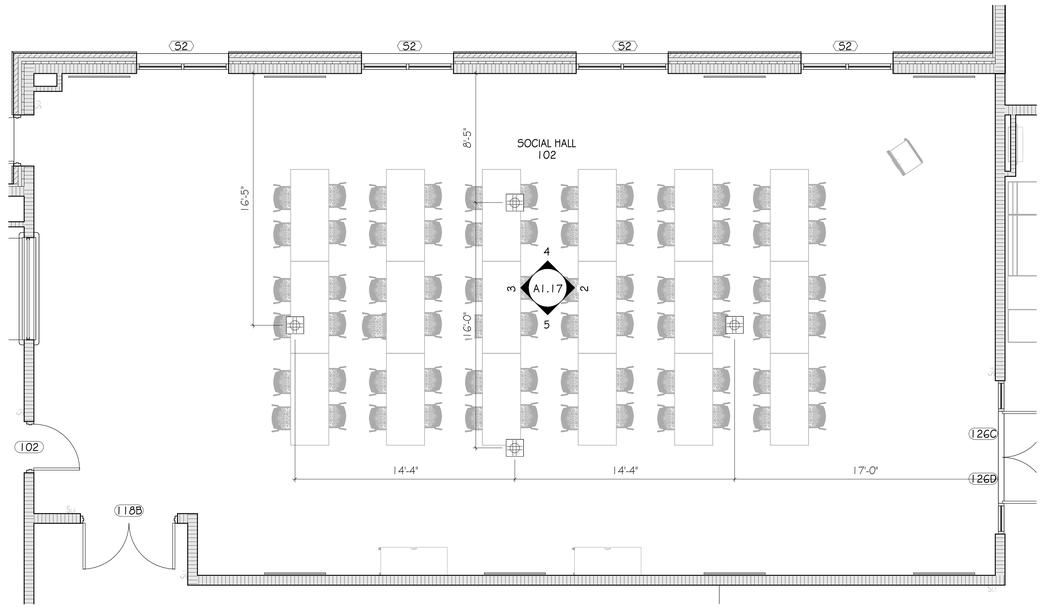

1 A1.17 SOCIAL HALL - ENLARGED PLAN
SCALE: 1/4" = 1'-0"

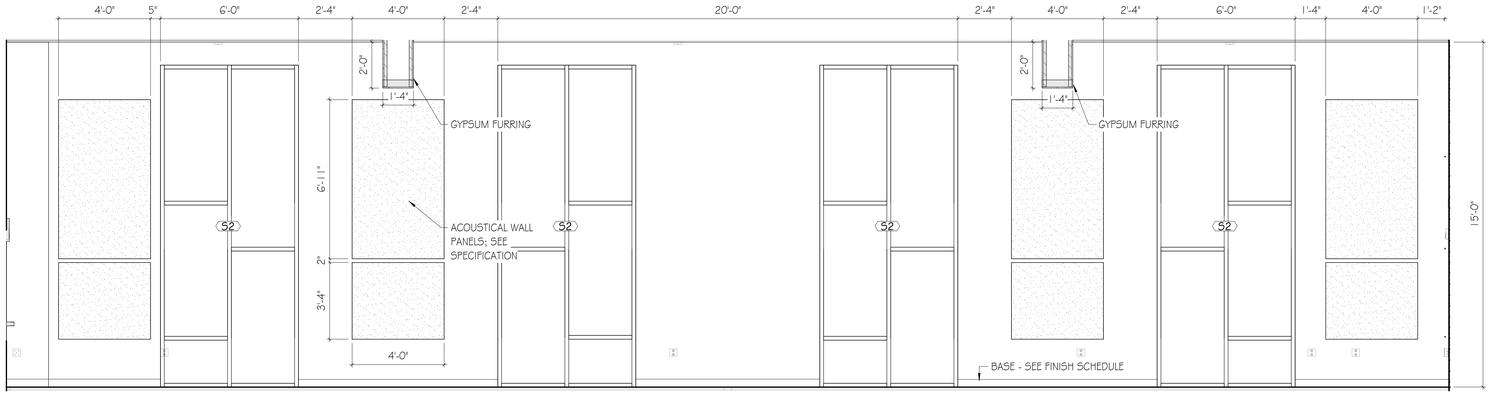

4 A1.17 SOCIAL HALL - ELEV. 4
SCALE: 3/8" = 1'-0"

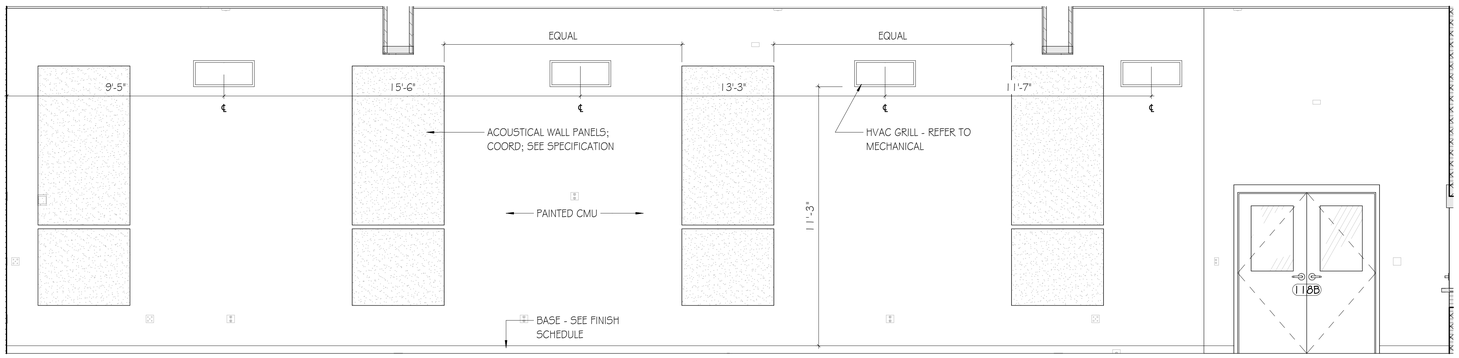

5 A1.17 SOCIAL HALL - ELEV. 5
SCALE: 3/8" = 1'-0"

GENERAL NOTES

ALL DIMENSIONS ARE TO FACE OF CMU UNLESS OTHERWISE NOTED.

WALL THICKNESSES SHOWN ARE NOMINAL. WALL TYPES ARE DESIGNATED BY TAGS; REFER TO WALL TYPE LEGEND AND DETAILS.

FURNITURE SHOWN FOR REFERENCE ONLY. NOT IN CONTRACT.

UNLESS OTHERWISE NOTED, ALL FLOOR TILE SHALL BE CENTERED IN ROOM.

UNLESS OTHERWISE NOTED, ALL CEILING GRID AND LIGHT FIXTURES SHALL BE CENTERED IN ROOM/OPENING.

CONTRACTOR TO REVIEW WITH ARCHITECT, ON SITE, AREAS WITH MULTIPLE CEILING, WALL, AND FLOOR FINISHES BEFORE FINISH WORK BEGINS.

REFER TO RCP LEGEND ON OVERALL REFLECTED CEILING PLANS FOR RCP ABBREVIATIONS AND FINISHES.

FINISH MATERIALS SHALL BE INSTALLED PER FINISH SCHEDULE AND SPECIFICATIONS; REFER TO FINISH PLAN.

CONTRACTOR SHALL VERIFY ALL DIMENSIONS AND CONDITIONS ON SITE PRIOR TO CONSTRUCTION.

NOTIFY ARCHITECT OF ANY DISCREPANCIES OR CONFLICTS BEFORE PROCEEDING.

COORDINATE ALL PENETRATIONS, CHASES, AND RECESSES WITH MEP DRAWINGS.

OFCI - OWNER FURNISHED CONTRACTOR INSTALLED

ALL CMU WALLS ARE TO BE PAINTED PNT-1 UNLESS NOTED OTHERWISE.

LEGEND

RECESSED ELECTRICAL FLOOR RECEPTACLE

GOODWYN MILLS CAWOOD, LLC.
720 Bayfront Parkway, Suite 200
Pensacola, FL 32502
T 850.432.0706
GMCNETWORK.COM
Kelly Wieczorek - Qualifying Agent
FL Architect AR 96359

ISSUE | DATE
PERMIT SET | 12/08/2025

DRAWN BY: SJ
CHECKED BY: GW

FRICKER RESOURCE CENTER
RENOVATION PROJECT

900 N F St, Pensacola, FL 32501-2887

GMC # APEN250016

STATE OF FLORIDA · GEORGE D. WILLIAMS · REGISTERED ARCHITECT · AR0009434

George D. Williams
AR 0009434

ENLARGED PLANS AND INTERIOR ELEVATIONS

A1.17

5/14/2026 1:41:16 PM TEMPLATE VERSION: 2020.1

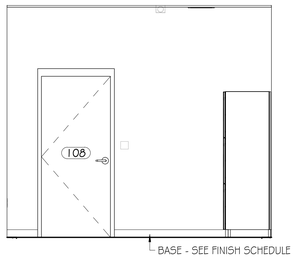

2 A1.18 STAFF ROOM - ELEV. 2
SCALE: 3/8" = 1'-0"

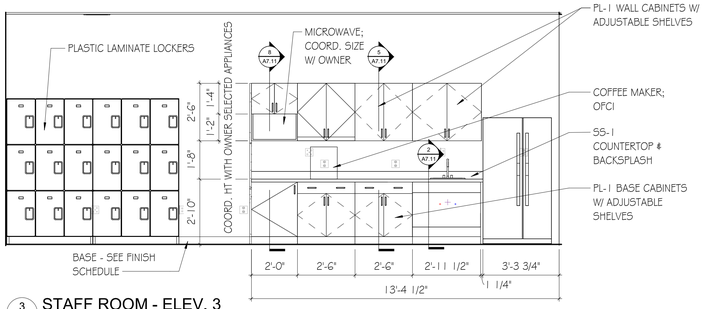

3 A1.18 STAFF ROOM - ELEV. 3
SCALE: 3/8" = 1'-0"

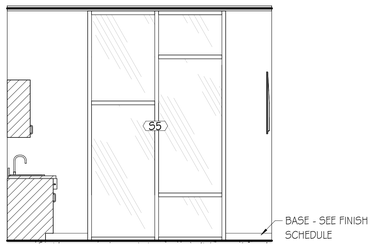

4 A1.18 STAFF ROOM - ELEV. 4
SCALE: 3/8" = 1'-0"

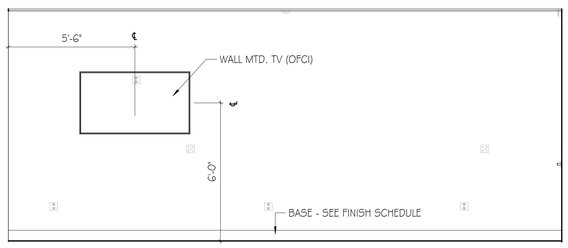

5 A1.18 STAFF ROOM - ELEV. 5
SCALE: 3/8" = 1'-0"

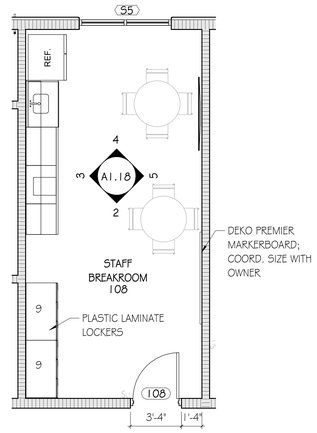

1 A1.18 STAFF BREAKROOM - ENLARGED PLAN
SCALE: 1/4" = 1'-0"

GENERAL NOTES

ALL DIMENSIONS ARE TO FACE OF CMU UNLESS OTHERWISE NOTED.

WALL THICKNESSES SHOWN ARE NOMINAL. WALL TYPES ARE DESIGNATED BY TAGS; REFER TO WALL TYPE LEGEND AND DETAILS.

FURNITURE SHOWN FOR REFERENCE ONLY. NOT IN CONTRACT.

UNLESS OTHERWISE NOTED, ALL FLOOR TILE SHALL BE CENTERED IN ROOM.

UNLESS OTHERWISE NOTED, ALL CEILING GRID AND LIGHT FIXTURES SHALL BE CENTERED IN ROOM/OPENING.

CONTRACTOR TO REVIEW WITH ARCHITECT, ON SITE, AREAS WITH MULTIPLE CEILING, WALL, AND FLOOR FINISHES BEFORE FINISH WORK BEGINS.

REFER TO RCP LEGEND ON OVERALL REFLECTED CEILING PLANS FOR RCP ABBREVIATIONS AND FINISHES.

FINISH MATERIALS SHALL BE INSTALLED PER FINISH SCHEDULE AND SPECIFICATIONS; REFER TO FINISH PLAN.

CONTRACTOR SHALL VERIFY ALL DIMENSIONS AND CONDITIONS ON SITE PRIOR TO CONSTRUCTION.

NOTIFY ARCHITECT OF ANY DISCREPANCIES OR CONFLICTS BEFORE PROCEEDING.

COORDINATE ALL PENETRATIONS, CHASES, AND RECESSES WITH MEP DRAWINGS.

OFCI - OWNER FURNISHED CONTRACTOR INSTALLED

ALL CMU WALLS ARE TO BE PAINTED PNT-1 UNLESS NOTED OTHERWISE.

LEGEND

RECESSED ELECTRICAL FLOOR RECEPTACLE

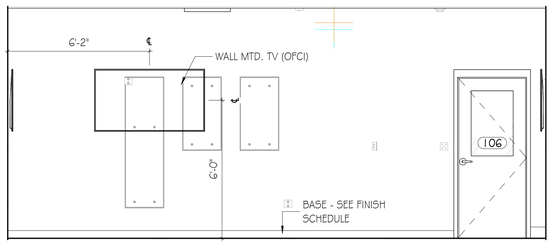

7 A1.18 STEM LAB -ELEV. 7
SCALE: 3/8" = 1'-0"

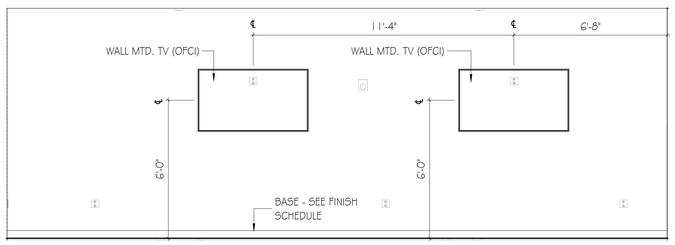

8 A1.18 STEM LAB - ELEV. 8
SCALE: 3/8" = 1'-0"

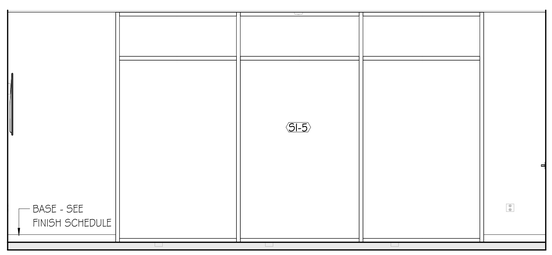

9 A1.18 STEM LAB- ELEV. 9
SCALE: 3/8" = 1'-0"

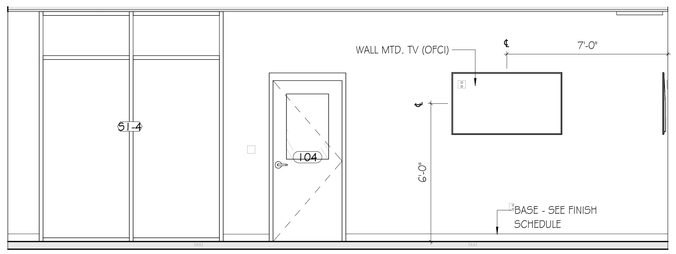

10 A1.18 STEM LAB - ELEV. 10
SCALE: 3/8" = 1'-0"

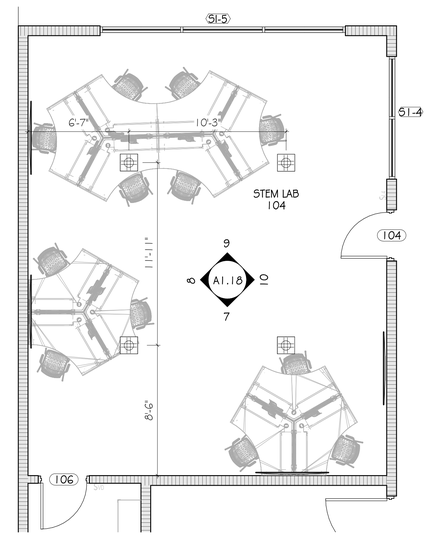

6 A1.18 STEM LAB - ENLARGED PLAN
SCALE: 1/4" = 1'-0"

GOODWYN MILLS CAWOOD, LLC.
720 Bayfront Parkway, Suite 200
Pensacola, FL 32502
T 850.432.0706
GMCNETWORK.COM
Kelly Wieczorek - Qualifying Agent
FL Architect AR 96359

ISSUE	DATE
PERMIT SET	12/08/2025

DRAWN BY: SJ
CHECKED BY: GW

FRICKER RESOURCE CENTER RENOVATION PROJECT

900 N F St, Pensacola, FL 32501-2887

GMC # APEN250016

STATE OF FLORIDA · GEORGE D. WILLIAMS · AR0009434 · REGISTERED ARCHITECT

George D. Williams
AR 0009434

ENLARGED PLANS AND INTERIOR ELEVATIONS

A1.18

5/14/2026 1:41:24 PM TEMPLATE VERSION: 2020.1

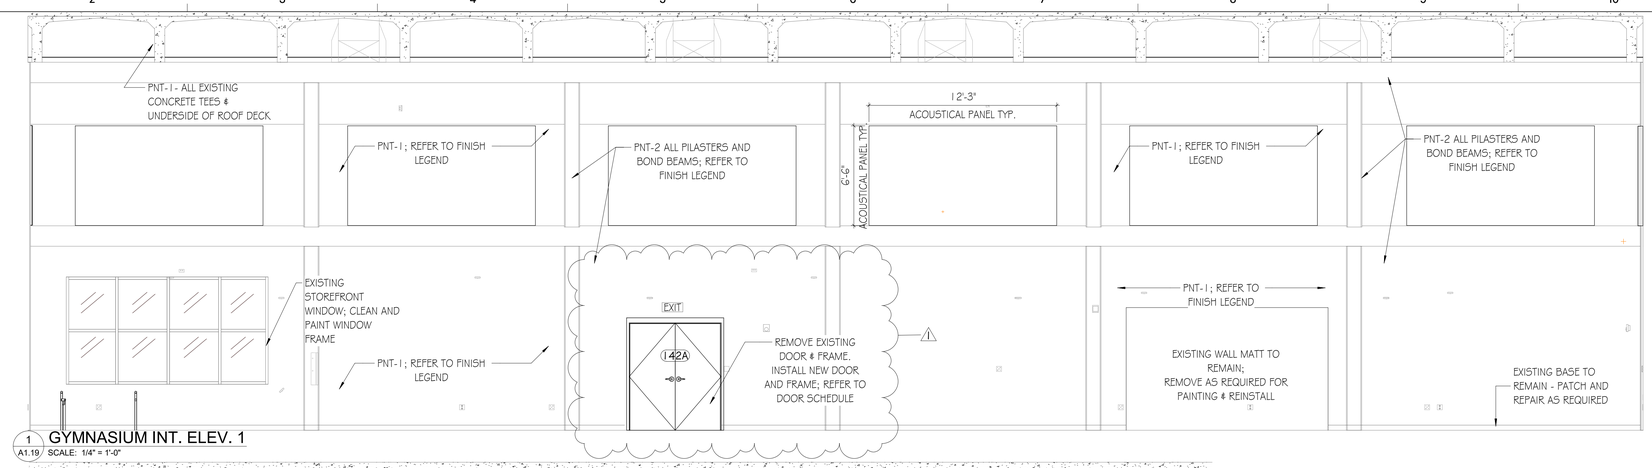

1 A1.19 GYMNASIUM INT. ELEV. 1
SCALE: 1/4" = 1'-0"

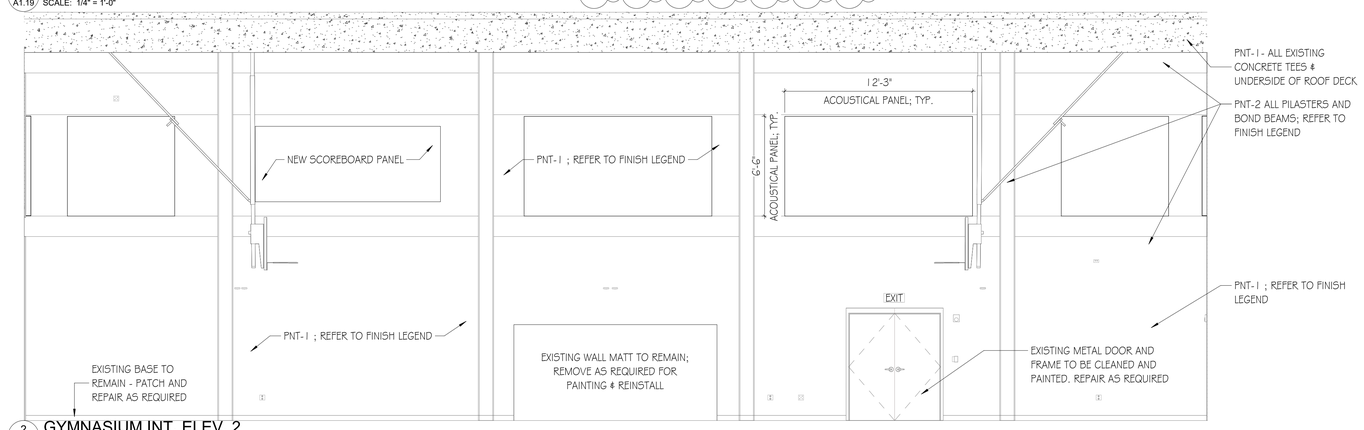

2 A1.19 GYMNASIUM INT. ELEV. 2
SCALE: 1/4" = 1'-0"

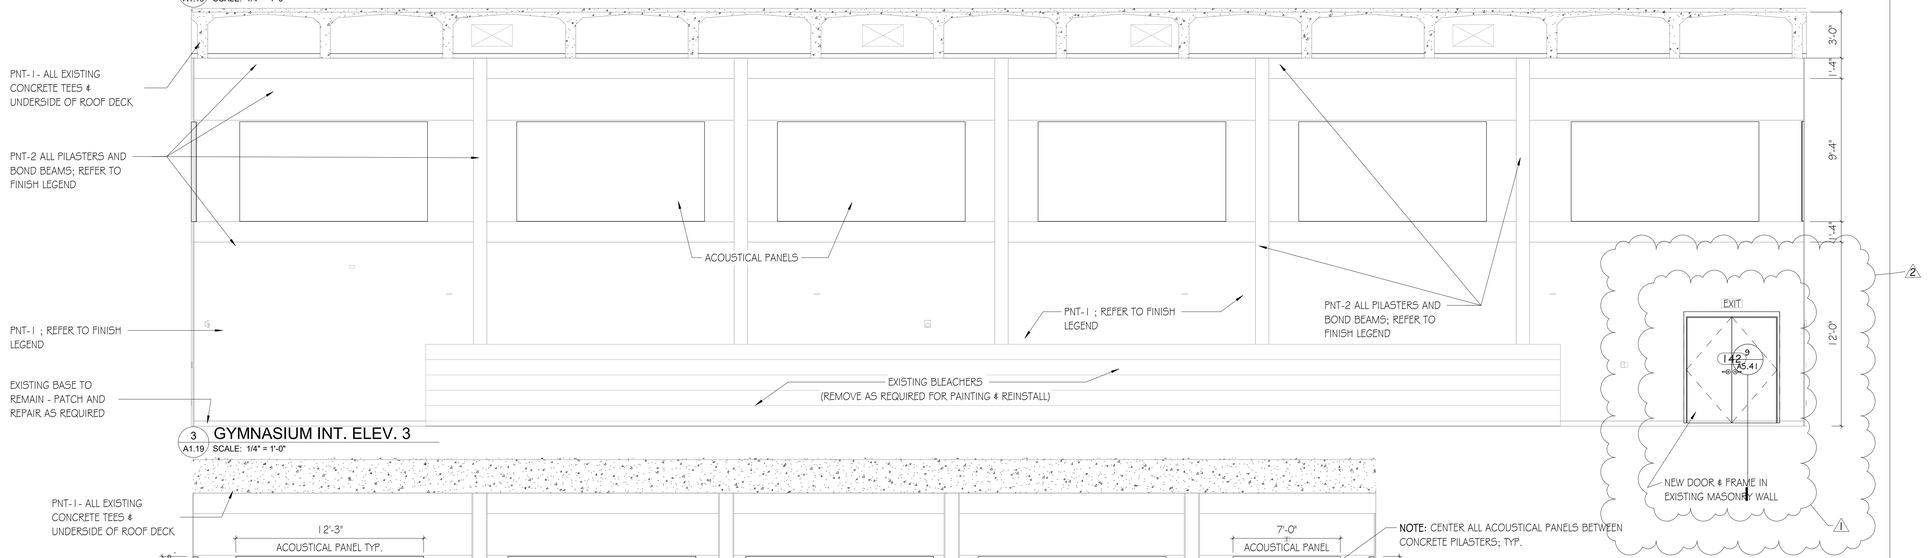

3 A1.19 GYMNASIUM INT. ELEV. 3
SCALE: 1/4" = 1'-0"

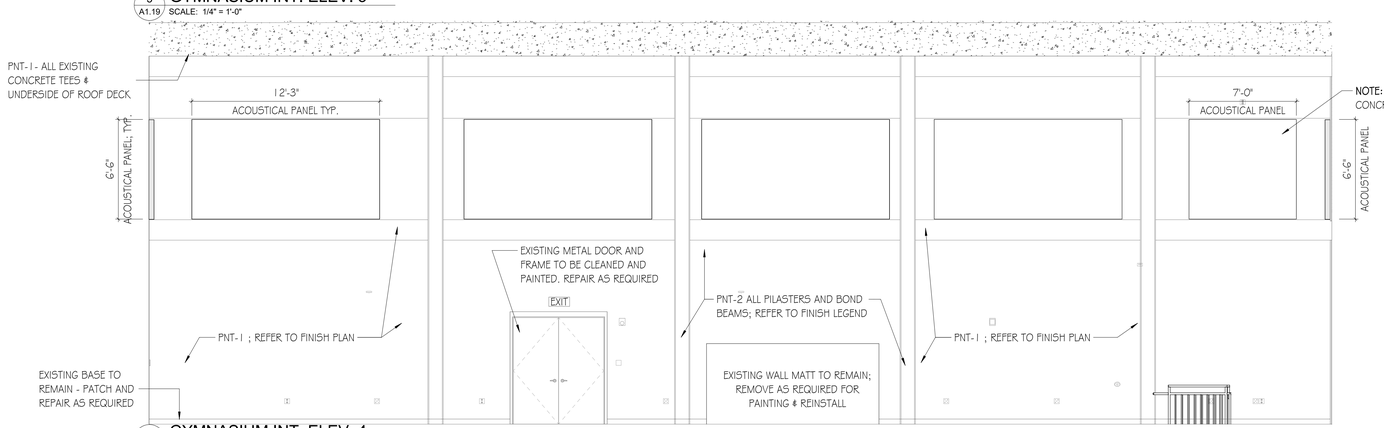

4 A1.19 GYMNASIUM INT. ELEV. 4
SCALE: 1/4" = 1'-0"

GENERAL NOTES

ALL DIMENSIONS ARE TO FACE OF CMU UNLESS OTHERWISE NOTED.

WALL THICKNESSES SHOWN ARE NOMINAL. WALL TYPES ARE DESIGNATED BY TAGS; REFER TO WALL TYPE LEGEND AND DETAILS.

FURNITURE SHOWN FOR REFERENCE ONLY. NOT IN CONTRACT.

UNLESS OTHERWISE NOTED, ALL FLOOR TILE SHALL BE CENTERED IN ROOM.

UNLESS OTHERWISE NOTED, ALL CEILING GRID AND LIGHT FIXTURES SHALL BE CENTERED IN ROOM/OPENING.

CONTRACTOR TO REVIEW WITH ARCHITECT, ON SITE, AREAS WITH MULTIPLE CEILING, WALL, AND FLOOR FINISHES BEFORE FINISH WORK BEGINS.

REFER TO RCP LEGEND ON OVERALL REFLECTED CEILING PLANS FOR RCP ABBREVIATIONS AND FINISHES.

FINISH MATERIALS SHALL BE INSTALLED PER FINISH SCHEDULE AND SPECIFICATIONS; REFER TO FINISH PLAN.

CONTRACTOR SHALL VERIFY ALL DIMENSIONS AND CONDITIONS ON SITE PRIOR TO CONSTRUCTION.

NOTIFY ARCHITECT OF ANY DISCREPANCIES OR CONFLICTS BEFORE PROCEEDING.

COORDINATE ALL PENETRATIONS, CHASES, AND RECESSES WITH MEP DRAWINGS.

OFCI - OWNER FURNISHED CONTRACTOR INSTALLED

ALL CMU WALLS ARE TO BE PAINTED PNT-1 UNLESS NOTED OTHERWISE.

KEY PLAN

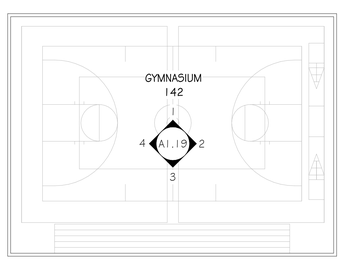

GOODWYN MILLS CAWOOD, LLC.
720 Bayfront Parkway, Suite 200
Pensacola, FL 32502
T 850.432.0706
GMCNETWORK.COM
Kelly Wieczorek - Qualifying Agent
FL Architect AR 96359

ISSUE	DATE
PERMIT SET	12/08/2025
1 Revision 1	04/15/2026
2 Revision 2	05/01/2026

DRAWN BY: SJ
CHECKED BY: GW

FRICKER RESOURCE CENTER RENOVATION PROJECT
900 N F St, Pensacola, FL 32501-2887
GMC # APEN250016

STATE OF FLORIDA · GEORGE D. WILLIAMS · AR0008434 · REGISTERED ARCHITECT · LICENSED

George D. Williams
AR 0008434

GYMNASIUM ELEVATIONS

A1.19

TEMPLATE VERSION: 2020.1
5/14/2026 1:41:29 PM

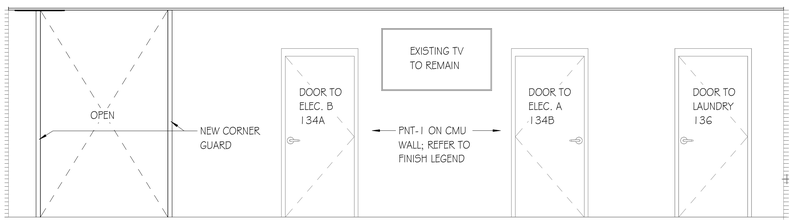

1 A1.20 EXIST. WEIGHT ROOM 132 ELEV. 1
SCALE: 3/8" = 1'-0"

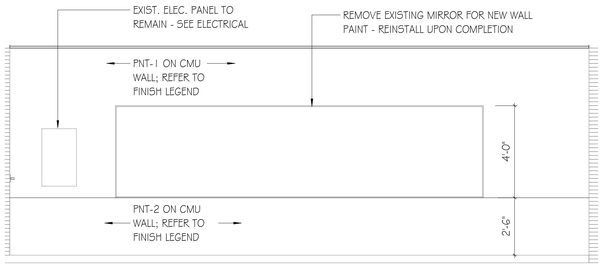

2 A1.20 EXIST. WEIGHT ROOM 132 ELEV. 2
SCALE: 3/8" = 1'-0"

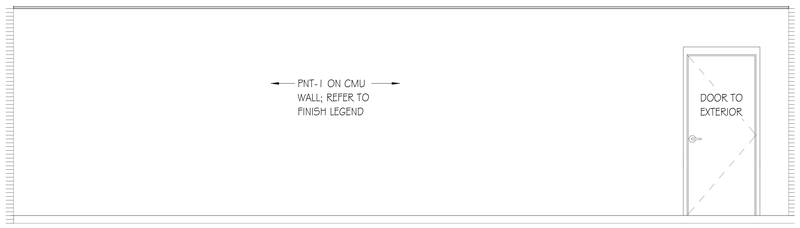

3 A1.20 EXIST. WEIGHT ROOM 132 ELEV. 3
SCALE: 3/8" = 1'-0"

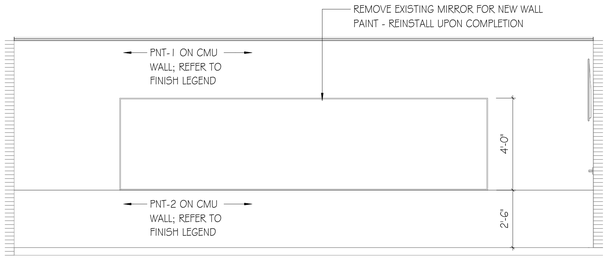

4 A1.20 EXIST. WEIGHT ROOM 132 ELEV. 4
SCALE: 3/8" = 1'-0"

GMC

GOODWYN MILLS CAWOOD, LLC.
720 Bayfront Parkway, Suite 200
Pensacola, FL 32502
T 850.432.0706
GMCNETWORK.COM
Kelly Wieczorek - Qualifying Agent
FL Architect AR 96359

ISSUE	DATE
PERMIT SET	12/08/2025

DRAWN BY: SJ
CHECKED BY: GW

FRICKER RESOURCE CENTER RENOVATION PROJECT

900 N F St, Pensacola, FL 32501-2887

GMC # APEN250016

STATE OF FLORIDA · GEORGE D. WILLIAMS · AR0009434 · REGISTERED ARCHITECT

George D. Williams
AR 0009434

WEIGHT ROOM ELEVATIONS

A1.20

5/14/2026 1:41:33 PM TEMPLATE VERSION: 2020.1

TRUE NORTH / PLAN NORTH

1 A2.01 NEW WORK - REFLECTED CEILING PLAN
SCALE: 1/8" = 1'-0"

REFLECTED CEILING PLAN LEGEND

CEILING:

- NEW ACOUSTICAL CEILING TILE GRID; SEE REFLECTED CEILING PLAN FOR MOUNTING HEIGHT
- EXISTING ACOUSTICAL CEILING TILE GRID TO REMAIN; SEE REFLECTED CEILING PLAN
- NEW GYPSUM BOARD CEILING; SEE REFLECTED CEILING PLAN FOR MOUNTING HEIGHT
- EXISTING GYPSUM BOARD CEILING TO REMAIN; SEE REFLECTED CEILING PLAN
- (ETR) EXISTING CEILING TO REMAIN

LIGHTING:

- SURFACE OR PENDANT LIGHT FIXTURE, CHEVRON INDICATED WALL WASH AIMING, SHADING INDICATES EMERGENCY EGRESS FIXTURE
- RECESSED LIGHT FIXTURE, CHEVRON INDICATED WALL WASH AIMING, SHADING INDICATES EMERGENCY EGRESS FIXTURE
- RECESSED LIGHT FIXTURE
- EMERGENCY EGRESS LIGHT FIXTURE
- RECESSED LINEAR ARCHITECTURAL LIGHT FIXTURE
- WALL MOUNTED LIGHT FIXTURE, HALF - SHADING INDICATES EMERGENCY EGRESS LIGHT FIXTURE
- TRACK MOUNTED LIGHT FIXTURE
- EXIT SIGN, PROVIDE ARROWS / CHEVRONS AS INDICATED ON PLANS, SHADED AREA INDICATES FACE, FOOT ON SYMBOL INDICATES WALL MOUNTED, LIGHT HEADS INDICATE COMBINATION EXIT / BATTERY POWERED EMERGENCY LIGHTING UNIT
- BATTERY POWERED EMERGENCY LIGHTING UNIT, LIGHT HEADS ON SIDES OF UNIT INDICATES CEILING MOUNTED
- MANUAL WINDOW TREATMENT

MECHANICAL:

- SUPPLY DIFFUSER
- RETURN AIR GRILLE
- EXHAUST FAN

CONTROLS:

- (VS) CEILING VACANCY SENSOR
- (OS) CEILING OCCUPANCY SENSOR
- (S) SPEAKER

NOTE: SEE ELECTRICAL & MECHANICAL FOR ADDITIONAL CEILING MTD. LIGHTING & EQUIPMENT INFORMATION

REFLECTED CEILING PLAN NOTES

1. CEILING HEIGHTS SHALL BE AS NOTED ON REFLECTED CEILING PLANS.
2. WHEREVER POSSIBLE NO CEILING TILE SHOULD BE LESS THAN 6" IN ANY DIRECTION.
3. SEE ELECTRICAL FOR ALL LIGHT FIXTURE TYPES AND SIZES.
4. SEE MECHANICAL FOR ALL DIFFUSER TYPES AND SIZES.
5. SEE INTERIOR ELEVATIONS FOR WALL MOUNTED LIGHT FIXTURE HEIGHT AND LOCATIONS.
6. COORDINATE LOCATIONS OF ALL LIGHTS, DIFFUSERS, AND DEVICES BETWEEN THIS RCP AND MECHANICAL, FIRE PROTECTION, AND ELECTRICAL. NOTIFY ARCHITECT OF ANY DISCREPANCIES FOUND BEFORE PROCEEDING.
7. WHERE EXIT SIGNS ARE LOCATED ABOVE DOORWAYS, CENTER FIXTURE OVER DOOR BUT MAINTAIN MINIMUM OVERHEAD CLEARANCE.
8. ALL SPRINKLER HEADS IN ACOUSTIC CEILINGS SHALL BE CENTERED IN CEILING TILE.
9. ALL BULKHEADS TO BE 4" BELOW ADJACENT ACT CEILING UNLESS NOTED OTHERWISE.

CEILING FINISH LEGEND

NUMBER	TYPE	DETAIL DESCRIPTION
ACT-1	ACOUSTICAL CEILING TILE SYSTEM	MANUFACTURER: ARMSTRONG STYLE: CALLA (0.85 NRC 39 CAC) COLOR: WHITE SIZE: 24" X 24" X 1" THK SUSPENSION SYSTEM: PRELUDE XL 15/16" EXPOSED TEE
ACT-2	ACOUSTICAL CEILING TILE SYSTEM	MANUFACTURER: ARMSTRONG STYLE: CALLA (0.85 NRC 39 CAC) COLOR: WHITE SIZE: 24" X 48" X 1" THK SUSPENSION SYSTEM: PRELUDE XL 15/16" EXPOSED TEE
ACT-3	ACOUSTICAL CEILING TILE SYSTEM KITCHEN ZONE	MANUFACTURER: ARMSTRONG STYLE: KITCHEN ZONE (33 CAC) COLOR: WHITE SIZE: 24" X 48" X 1" THK SUSPENSION SYSTEM: PRELUDE XL STAINLESS STEEL 15/16" EXPOSED TEE
GYP-1	GYP BOARD CEILING	PAINTED GYP BOARD CEILING COLOR: BENJAMIN MOORE PALE OAK OC-20 (U.N.O. ON RCP)
MGB-1	MOISTURE RESISTANT GYP BOARD CEILING	PAINTED GYP BOARD CEILING - MOISTURE RESISTANT COLOR: BENJAMIN MOORE PALE OAK OC-20 (U.N.O. ON RCP)
EXP-1	EXPOSED TO STRUCTURE	EXPOSED TO STRUCTURE

GRANT SCOPE LEGEND

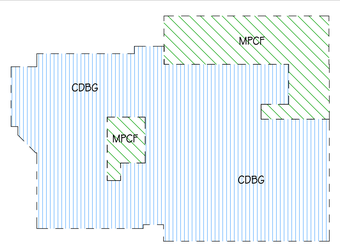

GMC

GOODWYN MILLS CAWOOD, LLC.
720 Bayfront Parkway, Suite 200
Pensacola, FL 32502
T 850.432.0706
GMCNETWORK.COM
Kelly Wieczorek - Qualifying Agent
FL Architect AR 96359

ISSUE DATE
PERMIT SET 12/08/2025

DRAWN BY: SJ
CHECKED BY: GW

FRICKER RESOURCE CENTER RENOVATION PROJECT
900 N F St, Pensacola, FL 32501-2887
GMC # APEN250016

STATE OF FLORIDA · GEORGE D. WILLIAMS · AR0008434 · REGISTERED ARCHITECT
George D. Williams
AR 0008434

NEW WORK - REFLECTED CEILING PLAN

A2.01

TEMPLATE VERSION: 2020.1
5/14/2026 1:41:39 PM

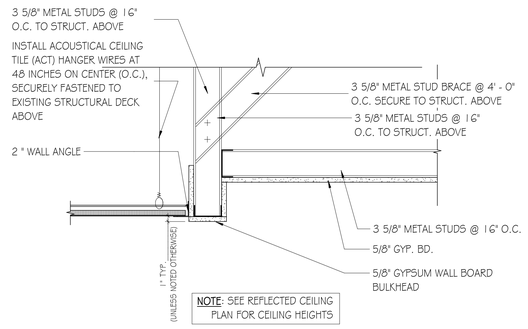

GYPSUM SOFFIT TRANSITION DETAIL
TO ACT - DETAIL 2

7 / A2.02 SCALE: 1 1/2" = 1'-0"

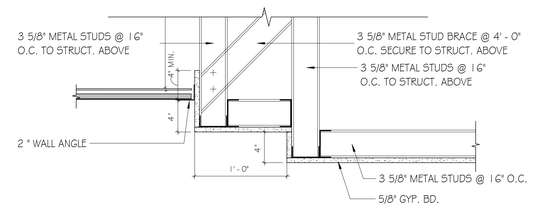

GYPSUM SOFFIT TRANSITION DETAIL
TO ACT - DETAIL 1

4 / A2.02 SCALE: 1 1/2" = 1'-0"

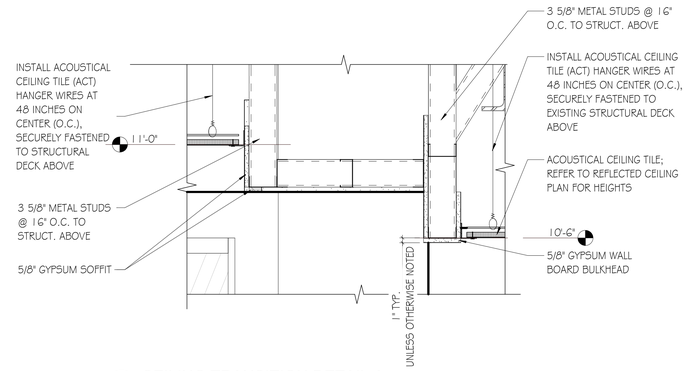

1 / A2.02 SCALE: 1 1/2" = 1'-0"

CEILING TRANSITION DETAIL A

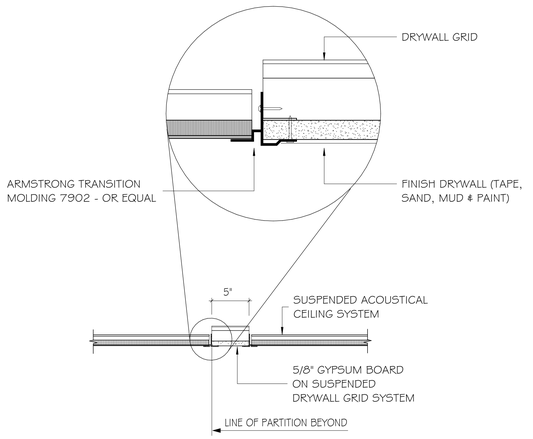

SAC TO SAC GRID CHANGE -
ALTERNATE TO BULKHEAD DETAIL -
ACT TO ACT 2/A2.02

8 / A2.02 SCALE: 1 1/2" = 1'-0"

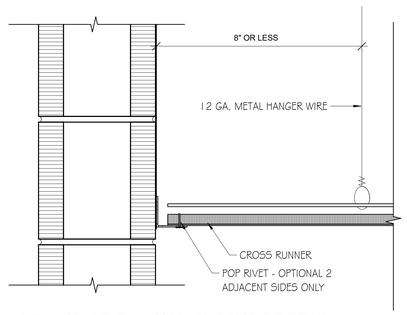

CEILING GRID - WALL CLOSURE DETAIL

5 / A2.02 SCALE: 3" = 1'-0"

NOTE: SEE REFLECTED CEILING PLAN FOR CEILING HEIGHTS

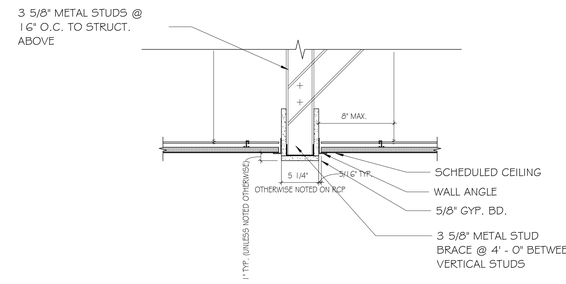

BULKHEAD DETAIL - ACT TO ACT

2 / A2.02 SCALE: 1 1/2" = 1'-0"

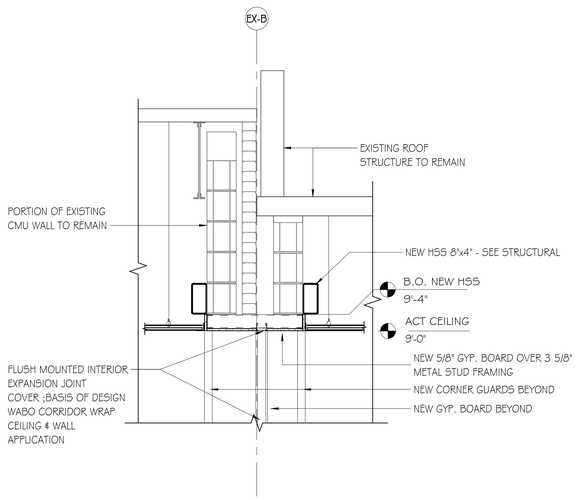

ACT TO GYP. BOARD TRANSITION AT
EXIST. WEIGHT ROOM 132

10 / A2.02 SCALE: 3/4" = 1'-0"

NOTE: SEE REFLECTED CEILING PLAN FOR CEILING HEIGHTS

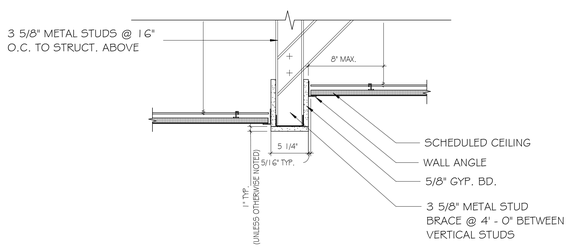

BULKHEAD DETAIL - ACT TO ACT
HEIGHT DIFFERENCE

6 / A2.02 SCALE: 1 1/2" = 1'-0"

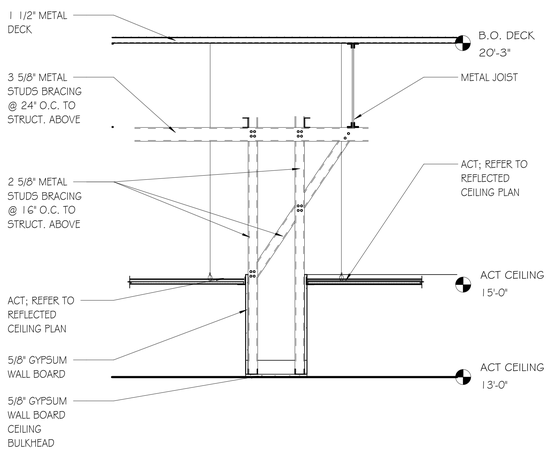

SOCIAL HALL - BULKHEAD DETAIL

3 / A2.02 SCALE: 3/4" = 1'-0"

GOODWYN MILLS CAWOOD, LLC.
720 Bayfront Parkway, Suite 200
Pensacola, FL 32502
T 850.432.0706
GMCNETWORK.COM
Kelly Wieczorek - Qualifying Agent
FL Architect AR 96359

ISSUE	DATE
PERMIT SET	12/08/2025

DRAWN BY: SJ
CHECKED BY: GW

FRICKER RESOURCE CENTER
RENOVATION PROJECT

900 N F St, Pensacola, FL 32501-2887

GMC # APEN250016

STATE OF FLORIDA · GEORGE D. WILLIAMS · #0009434 · REGISTERED ARCHITECT

George D. Williams
AR 0009434

TYPICAL CEILING DETAILS

A2.02

5/14/2026 1:41:44 PM TEMPLATE VERSION: 20201

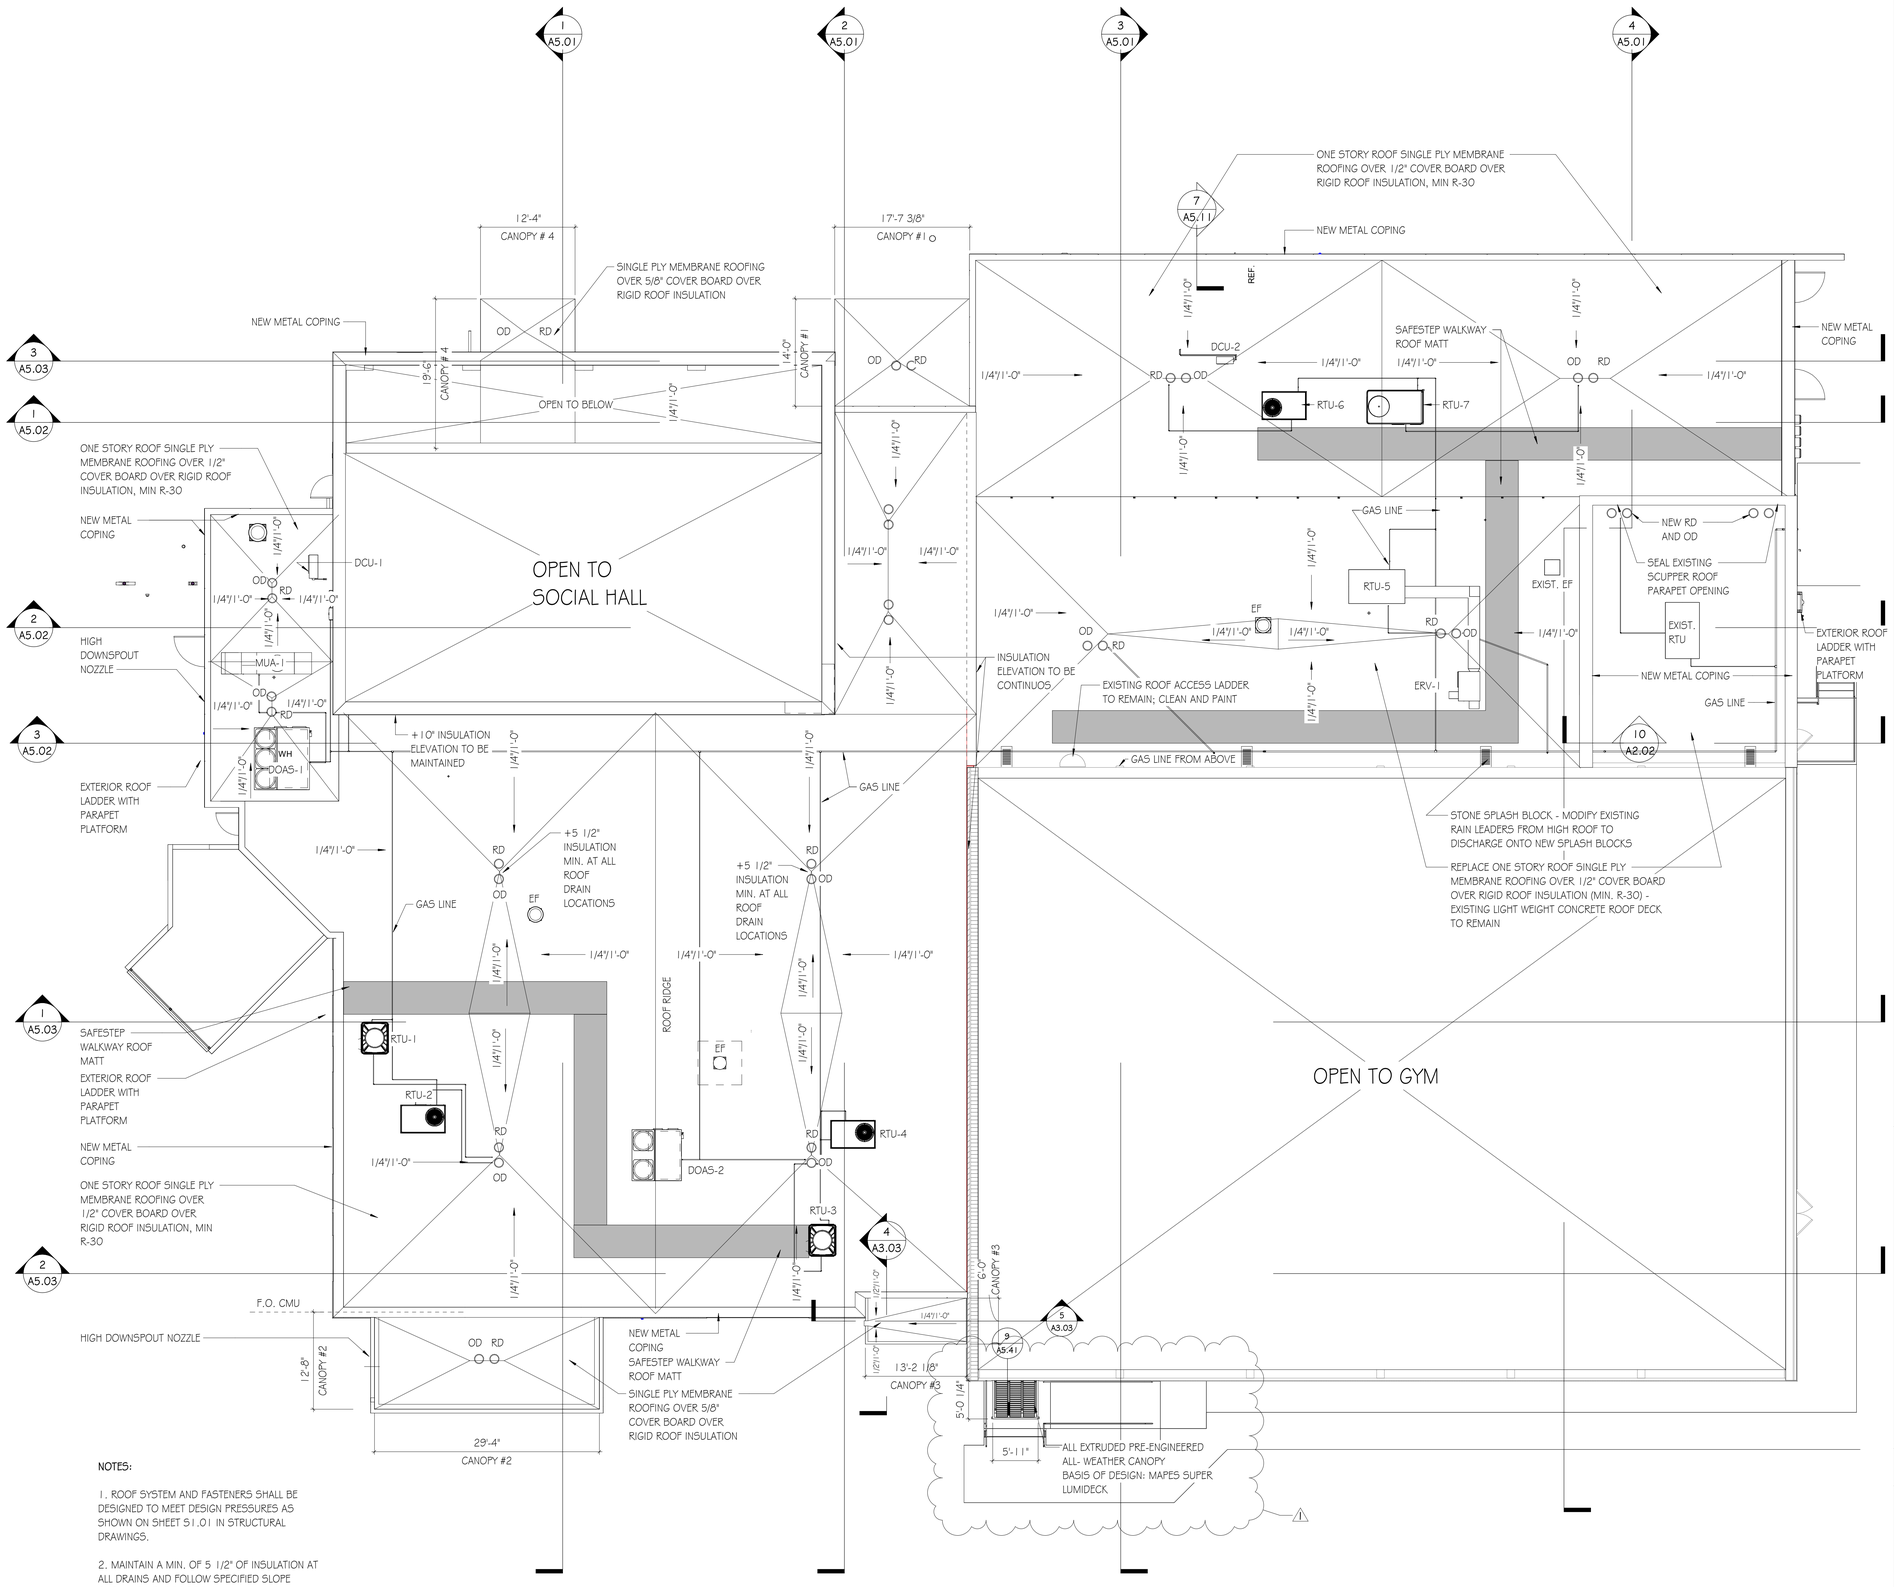

NOTES:

1. ROOF SYSTEM AND FASTENERS SHALL BE DESIGNED TO MEET DESIGN PRESSURES AS SHOWN ON SHEET S1.01 IN STRUCTURAL DRAWINGS.

2. MAINTAIN A MIN. OF 5 1/2" OF INSULATION AT ALL DRAINS AND FOLLOW SPECIFIED SLOPE SHOWN ON THE ROOF PLAN.

TRUE NORTH PLAN NORTH

1 A3.01 NEW WORK - LOW ROOF PLAN
SCALE: 1/8" = 1'-0"

ROOF PLAN - GENERAL NOTES

1. ARROWS ON THE ROOF PLAN INDICATE WATER DRAINAGE DIRECTION. ROOF SLOPES SHALL BE MINIMUM OF 1/4" PER FOOT OR AS PER MANUFACTURER'S RECOMMENDATIONS.
2. RIGID INSULATION BOARD AND CRICKETS DIRECTING WATER TO DOWNSPOUTS SHALL BE SLOPED TO DIRECT POSITIVE DRAINAGE TO THE ROOF DRAINS AT A MINIMUM OF 1/4" PER FOOT OR AS PER MANUFACTURER'S RECOMMENDATIONS
3. THICKNESS INDICATED ON THE ROOF PLAN IS MINIMUM ALLOWED. THIS IS MEASURED FROM THE TOP OF DECK TO THE TOP OF ROOF CONSTRUCTION PER THE SPECIFIC U.L. ROOF ASSEMBLY NOTED ON THE ROOF PLAN. SEE THE INDEX AND G SERIES SHEETS FOR SPECIFIC INFORMATION ON EACH U.L. ROOF ASSEMBLY'S REQUIREMENTS. BUILD UP EDGES OF ROOF THE THICKNESS SHOWN
4. ALL EXPOSED MECHANICAL EQUIPMENT SHALL BE PAINTED TO MATCH THE ARCHITECT'S COLOR SELECTION.
5. SEE ELECTRICAL SHEETS FOR INFORMATION ON LIGHTNING PROTECTION
6. SEE PLUMBING PLANS FOR ALL VENT PIPE LOCATIONS
7. CONTRACTOR TO SUBMIT SHOP DRAWINGS INDICATING ALL TYPICAL FLASHING DETAILS AND ROOF SLOPES FOR APPROVAL. PROVIDE MIN 1/4" PER FOOT SLOPE, TYPICAL.
8. CONTRACTOR SHALL COORDINATE WITH ALL TRADES PRIOR TO FINAL ROOFING INSTALLATION REFER TO MECHANICAL, ELECTRICAL, PLUMBING AND TELECOM DRAWINGS FOR ADDITIONAL INFORMATION.
9. ROOFING SURFACES SHALL MEET IECC REFLECTANCE FACTORS.
10. CONTRACTOR SHALL FOLLOW SMACNA STANDARDS FOR ALL ROOF TOP PENETRATIONS.
11. COORDINATE ROOF TOP EQUIPMENT WITH STRUCTURAL, MECHANICAL AND PLUMBING CONSULTANTS
12. PIPING PENETRATION THRU ROOFS SHALL BE DESIGNED WITH INVERTED P-TRAP STYLE PIPING. FILL ALL PIPING ROUTED THRU PIPING WITH SEALING MATERIAL TO REDUCE AIR AND WATER INFILTRATION.
13. PROVIDE ADEQUATE ROOF PROTECTION WHERE ACCESS REQUIRED FOR MAINTENANCE OF PERTINENT ROOFTOP EQUIPMENT.
14. ROOFING CONTRACTOR IS TO INSTALL FLASHING AT ALL ROOF PENETRATIONS AS PER MANUFACTURER'S STANDARD DETAILS.
15. ALL ROOF EDGE CONDITIONS ARE TO BE CONSIDERED PARAPET WALLS UNLESS OTHERWISE NOTED.
16. TYPICAL MINIMUM ROOF INSULATION AT ROOF DRAINS TO BE 5" THICK / R-30 . CRICKETS SHALL SLOPE UP AT 1/4":12" MINIMUM
17. ALL VENTS THROUGH ROOF SHALL MAINTAIN THE FOLLOWING MINIMUM DISTANCE:
    A. MECHANICAL FRESH AIR INTAKE - 25'-0"
    B. EDGE OF BUILDING - 5'-0"
18. PAINT ALL GAS PIPE SAFETY YELLOW AS REQUIRED BY CODE.
19. INTERIM STORMWATER MANAGEMENT PLAN TO BE INTEGRATED WITH NEW WORK AT PLAN NORTH. COORDINATE ROOF DRAIN PIPING TO DISCHARGE INTO NEW RETENTION POND. ENSURE ROUTING ALIGNS WITH STRUCTURAL AND SITE GRADING.

ROOF PLAN LEGEND - NEW WORK

SLOPE 1/4"/FT MIN →	INDICATES DIRECTION OF SLOPE
	INDICATES NEW SINGLE PLY MEMBRANE ROOF OVER NEW TAPERED INSULATION
OD RD	ROOF DRAIN / OVERFLOW DRAIN LOCATION

ROOF ACCESS LADDER

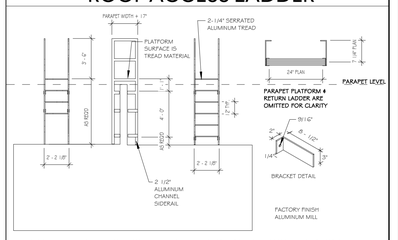

VERTICAL LADDER WITH PARAPET PLATFORM AND RETURN LADDER FOR USE WHERE ACCESS LADDER IS LESS THAN 24'-0" VERTICAL HEIGHT.

GRANT SCOPE LEGEND

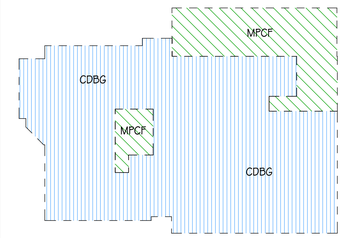

GMC
GOODWYN MILLS CAWOOD, LLC.
720 Bayfront Parkway, Suite 200
Pensacola, FL 32502
T 850.432.0706
GMCNETWORK.COM
Kelly Wieczorek - Qualifying Agent
FL Architect AR 96359

ISSUE	DATE
PERMIT SET	12/08/2025
1 Revision1	04/15/2026

DRAWN BY: SJ
CHECKED BY: GW

FRICKER RESOURCE CENTER RENOVATION PROJECT
900 N F St, Pensacola, FL 32501-2887
GMC # APEN250016

STATE OF FLORIDA · GEORGE D. WILLIAMS · AR0009434 · REGISTERED ARCHITECT

George D. Williams
AR 0009434

NEW WORK - LOW ROOF PLAN

A3.01

TEMPLATE VERSION: 2020.1
5/14/2026 1:41:50 PM

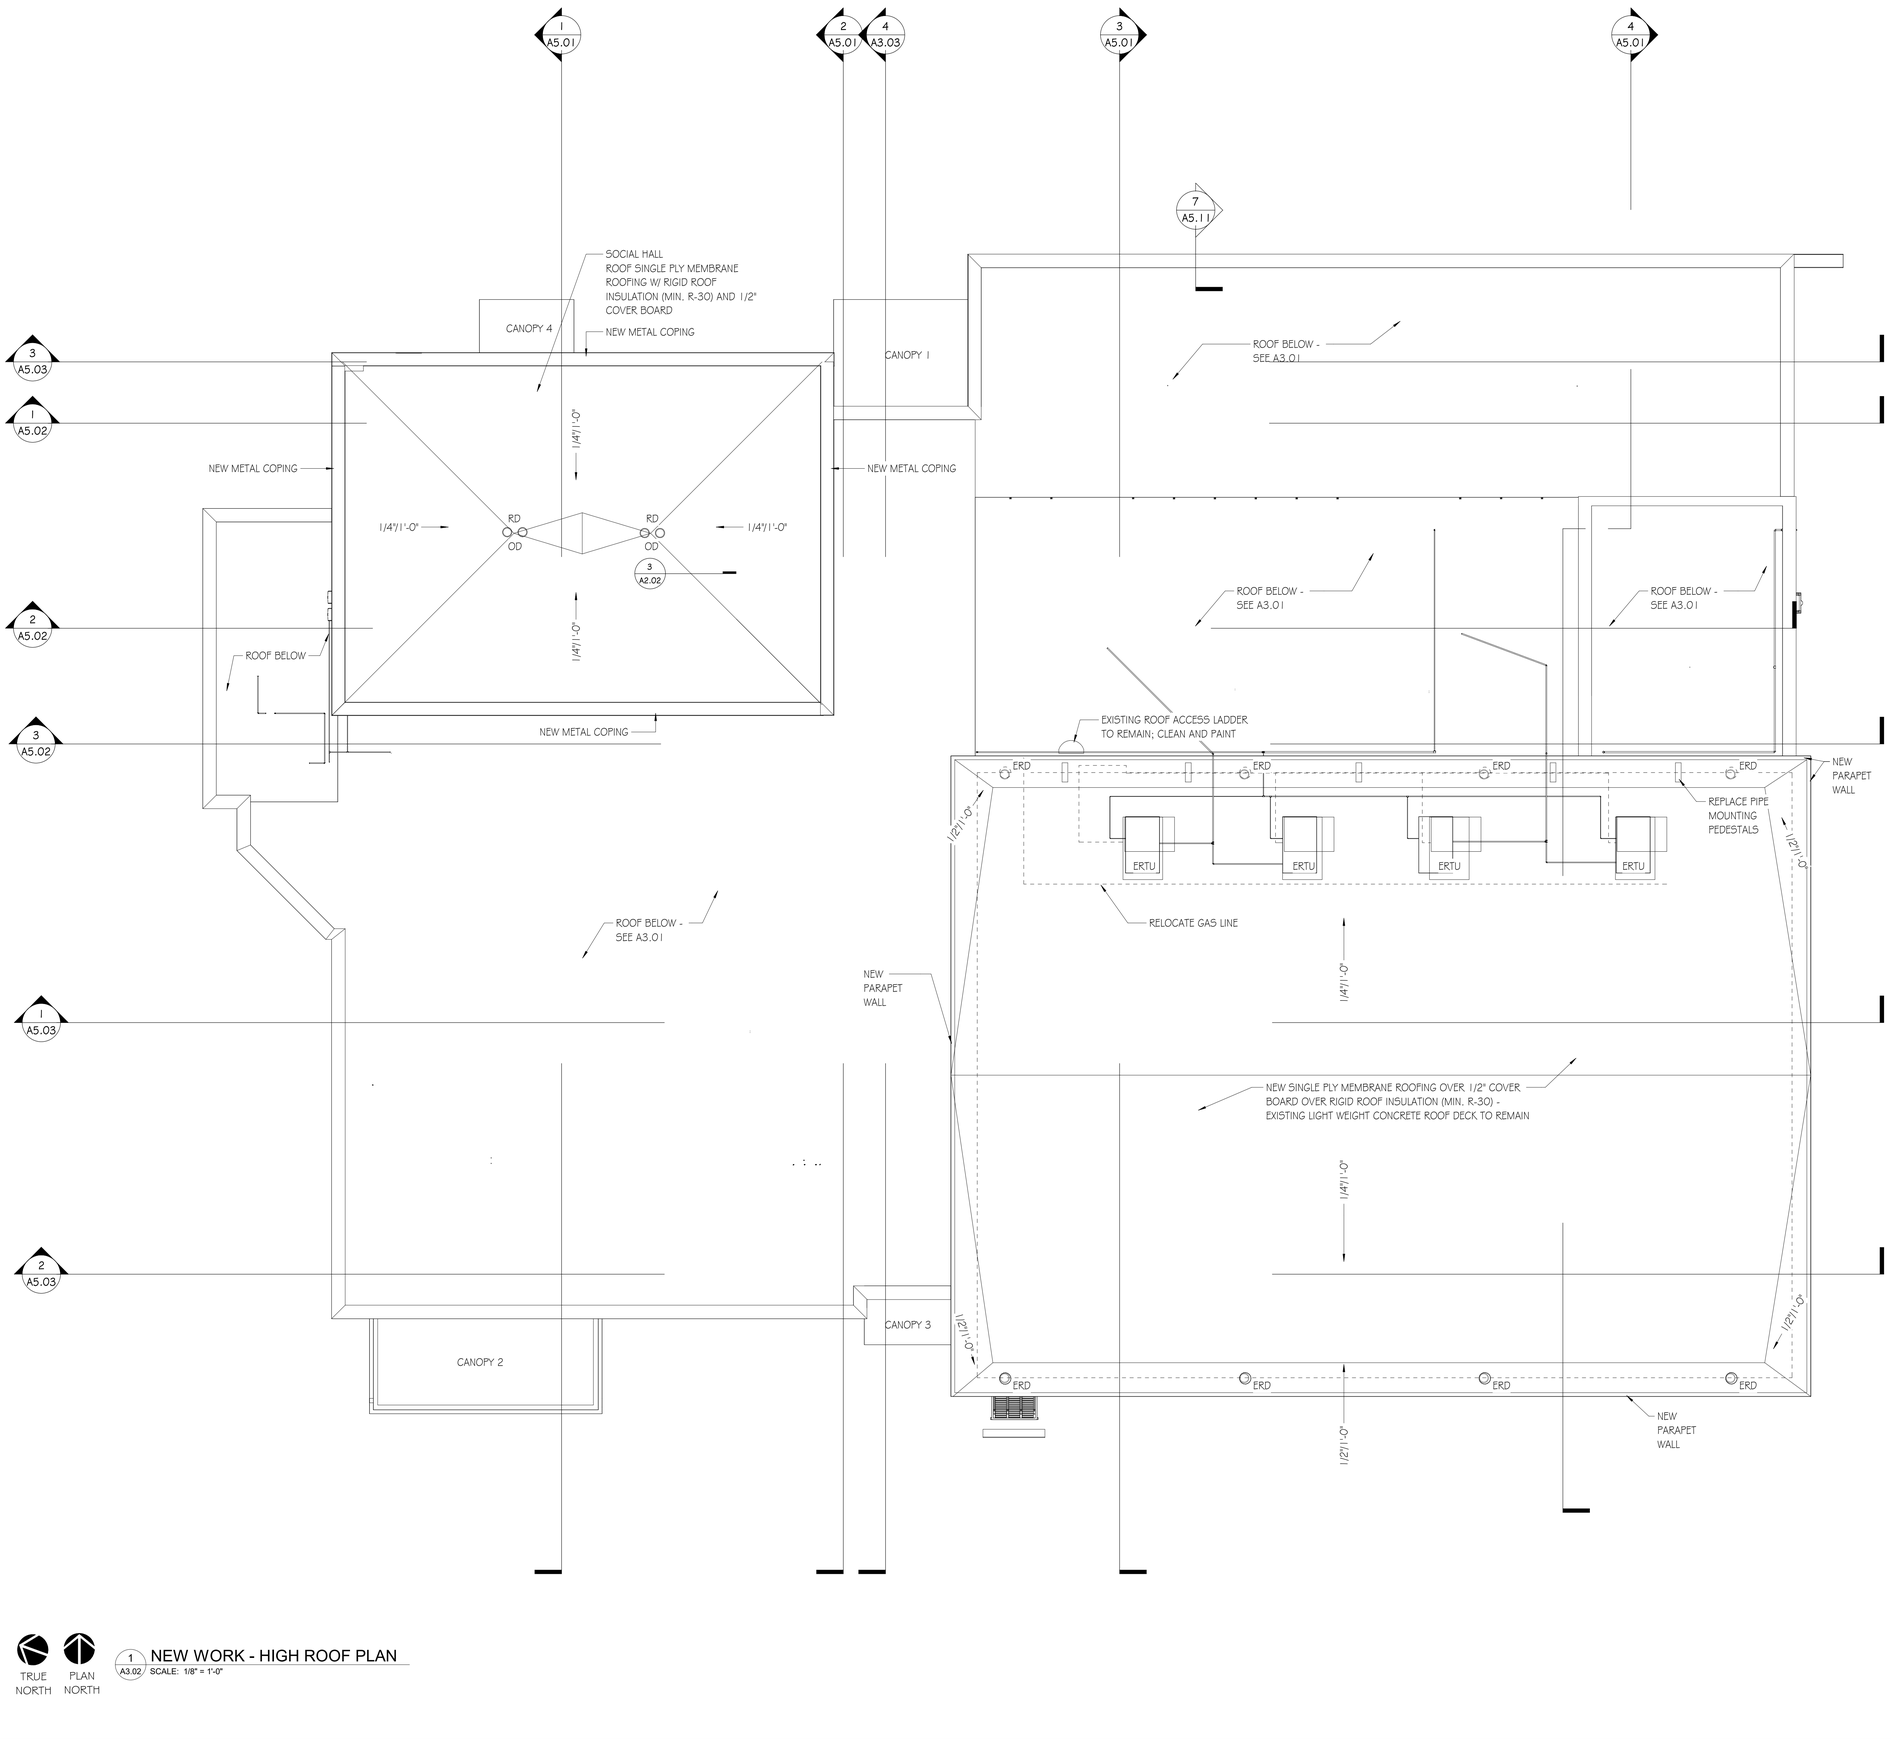

TRUE NORTH

PLAN NORTH

1 A3.02 NEW WORK - HIGH ROOF PLAN
SCALE: 1/8" = 1'-0"

ROOF PLAN - GENERAL NOTES

1. ARROWS ON THE ROOF PLAN INDICATE WATER DRAINAGE DIRECTION. ROOF SLOPES SHALL BE MINIMUM OF 1/4" PER FOOT OR AS PER MANUFACTURER'S RECOMMENDATIONS.
2. RIGID INSULATION BOARD AND CRICKETS DIRECTING WATER TO DOWNSPOUTS SHALL BE SLOPED TO DIRECT POSITIVE DRAINAGE TO THE ROOF DRAINS AT A MINIMUM OF 1/4" PER FOOT OR AS PER MANUFACTURER'S RECOMMENDATIONS
3. THICKNESS INDICATED ON THE ROOF PLAN IS MINIMUM ALLOWED. THIS IS MEASURED FROM THE TOP OF DECK TO THE TOP OF ROOF CONSTRUCTION PER THE SPECIFIC U.L. ROOF ASSEMBLY NOTED ON THE ROOF PLAN. SEE THE INDEX AND G SERIES SHEETS FOR SPECIFIC INFORMATION ON EACH U.L. ROOF ASSEMBLY'S REQUIREMENTS. BUILD UP EDGES OF ROOF THE THICKNESS SHOWN
4. ALL EXPOSED MECHANICAL EQUIPMENT SHALL BE PAINTED TO MATCH THE ARCHITECT'S COLOR SELECTION.
5. SEE ELECTRICAL SHEETS FOR INFORMATION ON LIGHTNING PROTECTION
6. SEE PLUMBING PLANS FOR ALL VENT PIPE LOCATIONS
7. CONTRACTOR TO SUBMIT SHOP DRAWINGS INDICATING ALL TYPICAL FLASHING DETAILS AND ROOF SLOPES FOR APPROVAL. PROVIDE MIN 1/4" PER FOOT SLOPE, TYPICAL.
8. CONTRACTOR SHALL COORDINATE WITH ALL TRADES PRIOR TO FINAL ROOFING INSTALLATION REFER TO MECHANICAL, ELECTRICAL, PLUMBING AND TELECOM DRAWINGS FOR ADDITIONAL INFORMATION.
9. ROOFING SURFACES SHALL MEET IECC REFLECTANCE FACTORS.
10. CONTRACTOR SHALL FOLLOW SMACNA STANDARDS FOR ALL ROOF TOP PENETRATIONS.
11. COORDINATE ROOF TOP EQUIPMENT WITH STRUCTURAL, MECHANICAL AND PLUMBING CONSULTANTS
12. PIPING PENETRATION THRU ROOFS SHALL BE DESIGNED WITH INVERTED P-TRAP STYLE PIPING. FILL ALL PIPING ROUTED THRU PIPING WITH SEALING MATERIAL TO REDUCE AIR AND WATER INFILTRATION.
13. PROVIDE ADEQUATE ROOF PROTECTION WHERE ACCESS REQUIRED FOR MAINTENANCE OF PERTINENT ROOFTOP EQUIPMENT.
14. ROOFING CONTRACTOR IS TO INSTALL FLASHING AT ALL ROOF PENETRATIONS AS PER MANUFACTURER'S STANDARD DETAILS.
15. ALL ROOF EDGE CONDITIONS ARE TO BE CONSIDERED PARAPET WALLS UNLESS OTHERWISE NOTED.
16. TYPICAL MINIMUM ROOF INSULATION AT ROOF DRAINS TO BE 5" THICK / R-30 . CRICKETS SHALL SLOPE UP AT 1/4"/12" MINIMUM
17. ALL VENTS THROUGH ROOF SHALL MAINTAIN THE FOLLOWING MINIMUM DISTANCE:
    A. MECHANICAL FRESH AIR INTAKE - 25'-0"
    B. EDGE OF BUILDING - 5'-0"
18. PAINT ALL GAS PIPE SAFETY YELLOW AS REQUIRED BY CODE.
19. INTERIM STORMWATER MANAGEMENT PLAN TO BE INTEGRATED WITH NEW WORK AT PLAN NORTH. COORDINATE ROOF DRAIN PIPING TO DISCHARGE INTO NEW RETENTION POND. ENSURE ROUTING ALIGNS WITH STRUCTURAL AND SITE GRADING.

ROOF PLAN LEGEND - NEW WORK

SLOPE 1/4"/FT MIN →	INDICATES DIRECTION OF SLOPE
	INDICATES NEW SINGLE PLY MEMBRANE ROOF OVER NEW TAPERED INSULATION
OD RD	ROOF DRAIN / OVERFLOW DRAIN LOCATION

GRANT SCOPE LEGEND

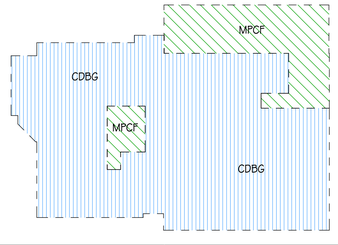

GMC

GOODWYN MILLS CAWOOD, LLC.
720 Bayfront Parkway, Suite 200
Pensacola, FL 32502
T 850.432.0706
GMCNETWORK.COM
Kelly Wieczorek - Qualifying Agent
FL Architect AR 96359

ISSUE	DATE
PERMIT SET	12/08/2025

DRAWN BY: SJ
CHECKED BY: GW

FRICKER RESOURCE CENTER RENOVATION PROJECT
900 N F St, Pensacola, FL 32501-2887
GMC # APEN250016

STATE OF FLORIDA · GEORGE D. WILLIAMS · #0009434 · REGISTERED ARCHITECT

George D. Williams
AR 0009434

NEW WORK - HIGH ROOF PLAN

A3.02

TEMPLATE VERSION: 2020.1
5/14/2026 1:41:54 PM

CANOPY 1 DETAILS

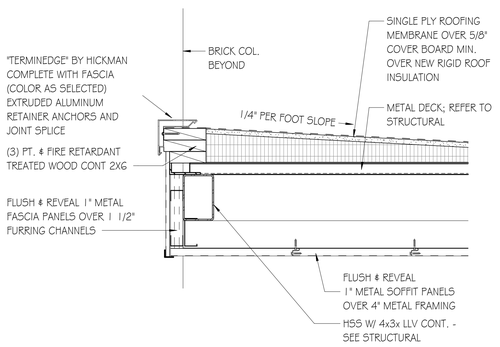

2A A3.03 CANOPY 1 - BRICK COLUMN FLASHING DETAIL Copy 1
SCALE: 1 1/2" = 1'-0"

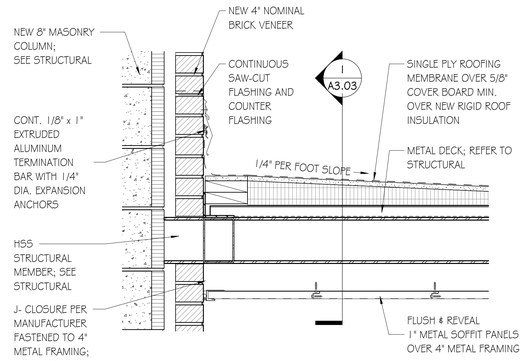

2 A3.03 CANOPY 1 - BRICK COLUMN FLASHING DETAIL
SCALE: 1 1/2" = 1'-0"

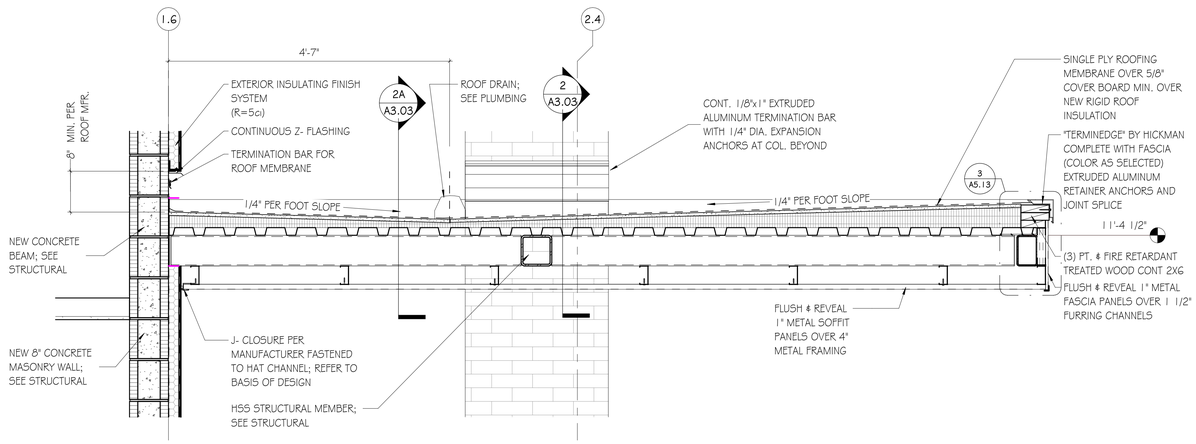

1 A3.03 CANOPY 1 - EIFS SECTION DETAIL
SCALE: 1" = 1'-0"

CANOPY 2 & 3 DETAILS

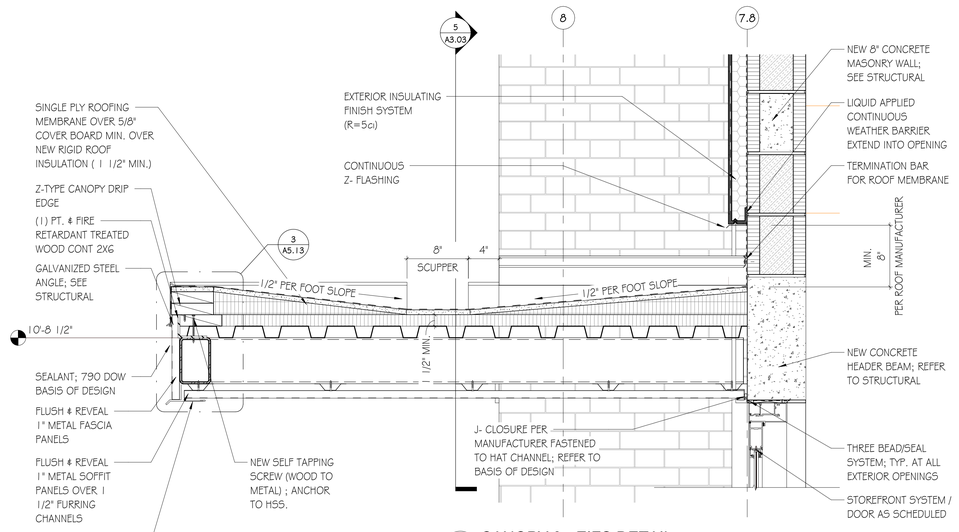

4 A3.03 CANOPY 3 - EIFS DETAIL
SCALE: 1 1/2" = 1'-0"

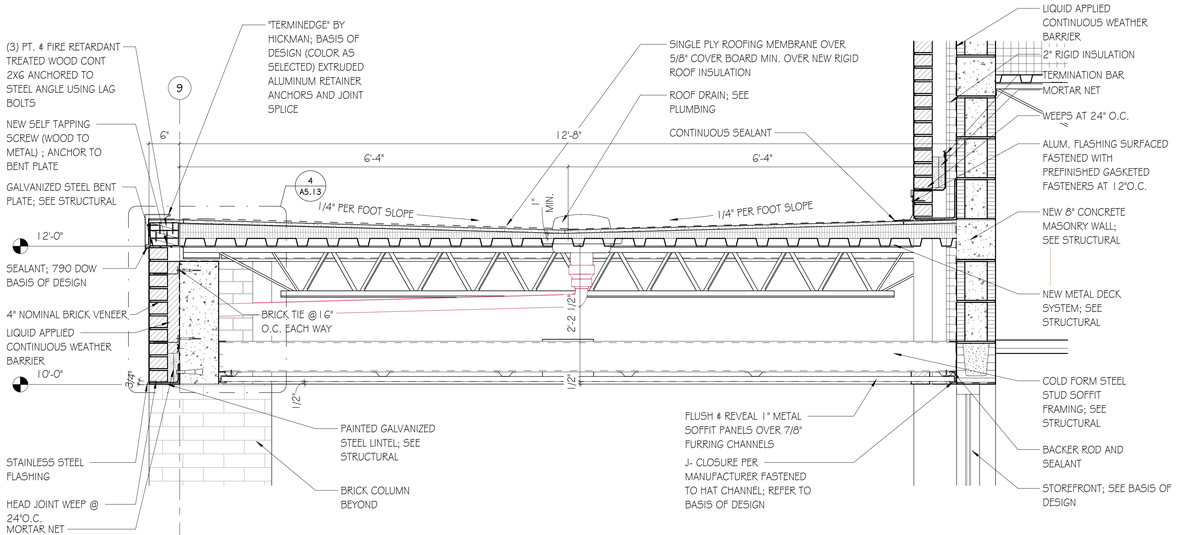

3 A3.03 CANOPY 2- BRICK SECTION DETAIL
SCALE: 1" = 1'-0"

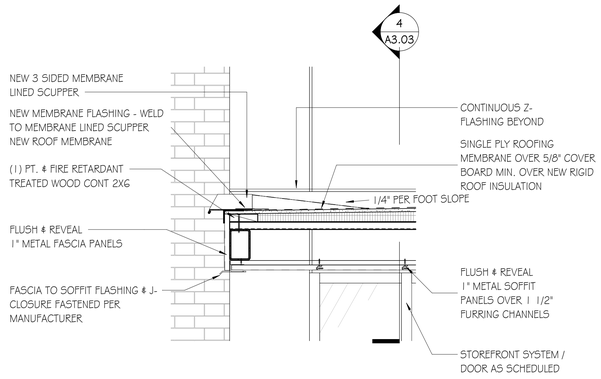

5 A3.03 CANOPY 3 - DETAIL AT SCUPPER
SCALE: 1" = 1'-0"

ROOF DETAILS

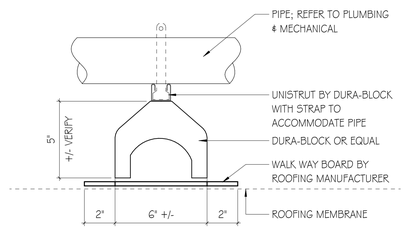

6 A3.03 ROOF PIPE SUPPORT DETAIL
SCALE: 3" = 1'-0"

GOODWYN MILLS CAWOOD, LLC.
720 Bayfront Parkway, Suite 200
Pensacola, FL 32502
T 850.432.0706
GMCNETWORK.COM
Kelly Wieczorek - Qualifying Agent
FL Architect AR 96359

ISSUE	DATE
PERMIT SET	12/08/2025

DRAWN BY: SJ
CHECKED BY: GW

FRICKER RESOURCE CENTER RENOVATION PROJECT
900 N F St, Pensacola, FL 32501-2887
GMC # APEN250016

STATE OF FLORIDA · GEORGE D. WILLIAMS · AR0008434 · REGISTERED ARCHITECT
George D. Williams
AR 0008434

ROOF & CANOPY DETAILS

A3.03

TEMPLATE VERSION: 2020.1
5/14/2026 1:41:59 PM

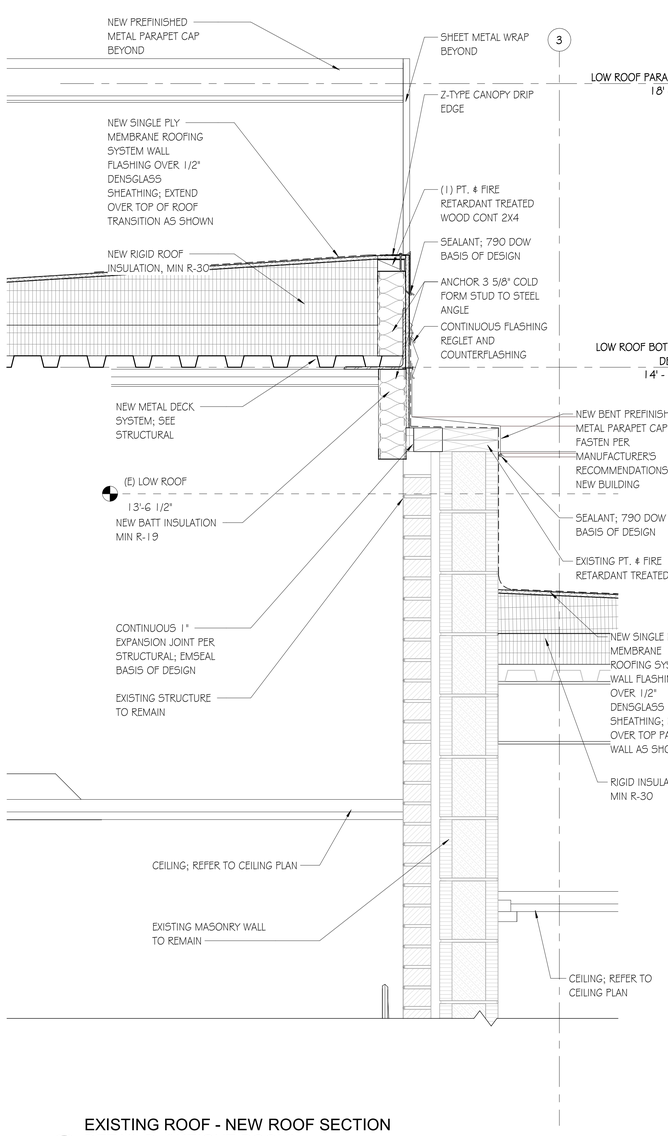

2 A3.04 EXISTING ROOF - NEW ROOF SECTION DETAIL B (WEIGHT ROOM)
SCALE: 1 1/2" = 1'-0"

1 A3.04 EXISTING ROOF - NEW ROOF SECTION DETAIL A
SCALE: 1 1/2" = 1'-0"

GOODWYN MILLS CAWOOD, LLC.
720 Bayfront Parkway, Suite 200
Pensacola, FL 32502
T 850.432.0706
GMCNETWORK.COM
Kelly Wieczorek - Qualifying Agent
FL Architect AR 96359

ISSUE
PERMIT SET 12/08/2025

DATE
DRAWN BY: SJ
CHECKED BY: GW

FRICKER RESOURCE CENTER RENOVATION PROJECT

900 N F St. Pensacola, FL 32501-2887

GMC # APEN250016

STATE OF FLORIDA · GEORGE D. WILLIAMS · AR0009434 · REGISTERED ARCHITECT

George D. Williams
AR 0009434

ROOF SECTION DETAILS

A3.04

5/14/2026 1:42:01 PM TEMPLATE VERSION: 2020.1

SADDLE FLASHING DETAIL

NOT TO SCALE

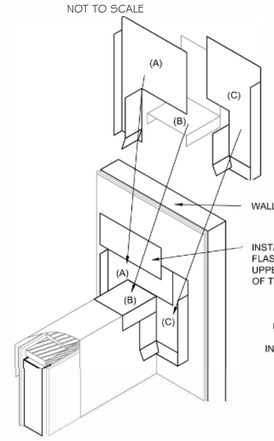

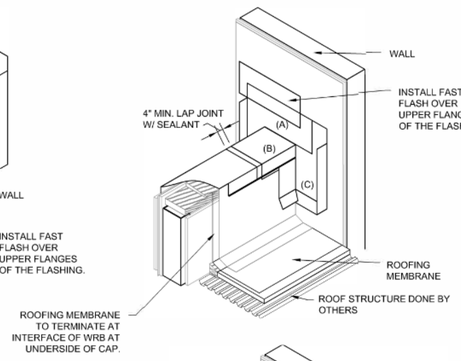

NOTES FOR PARAPET TO WALL

STEP ONE
- PIECES "A" & 'B' ARE FOLDED AS SHOWN AND ARE MIRROR IMAGES OF EACH OTHER. THE FLAT TOP PORTIONS ARE DESIGNED TO OVERLAP OVER THE LOWER PARAPET WALL AND FLAT AGAINST THE HIGHER WALL. THE TURNOUTS ARE TO MATCH THE THICKNESS OF THE SIDE MATERIAL PLUS 1/4" (6MM) SO WATER WILL DRAIN BEYOND THE MATERIAL FINISH.

STEP TWO
- PIECE "B" IS DESIGNED TO STRADDLE THE PARAPET WALL. THE UPTURNED FLANGE IS PLACED OVER THE FLAT FLANGES OF "A" & "C" AND THE TWO DOWN TURNED LEGS INTERLOCK OVER THE LOWER PORTIONS OF "A" & "C" IN A SHINGLE FASHION.

STEP THREE
- THE ASSEMBLED PIECES ARE INSTALLED AGAINST ROOF MEMBRANE, COVERED TOP OF FLASHING WITH FAST FLASH WATERPROOFING.

STEP FOUR
- INSTALL PARAPET WALL CAP AS SHOWN.

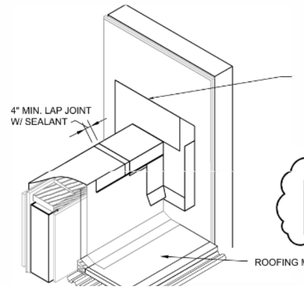

NOTES
ALL SADDLES CAN BE CONSTRUCTED WITH CLAD METAL AND WELDED TOGETHER WITH ROOFING MEMBRANE TO SEAL ALL SEAMS. COPING CAP SHALL BE TURNED UP AT TOP AND SIDES AND SEALED WITH DOW 795

NOTES
COPING CAPS SHALL EXTEND UPWARD MIN 4 INCHES ON BACK LEGS AND SEALED WITH DOW 795

4 A3.05 SADDLE FLASHING DETAILS
SCALE: NOT TO SCALE

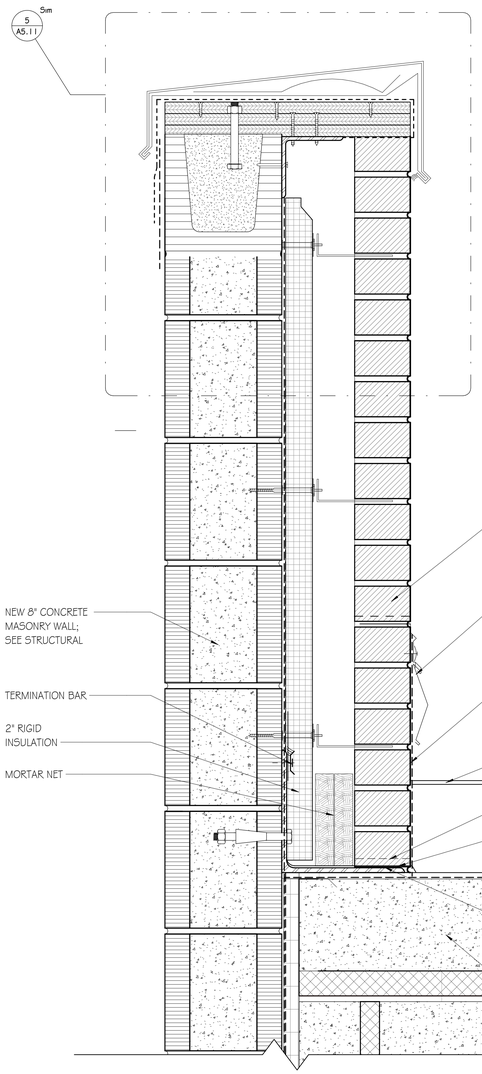

66 A3.05 SADDLE FLASHING DETAIL SECTION
SCALE: NOT TO SCALE

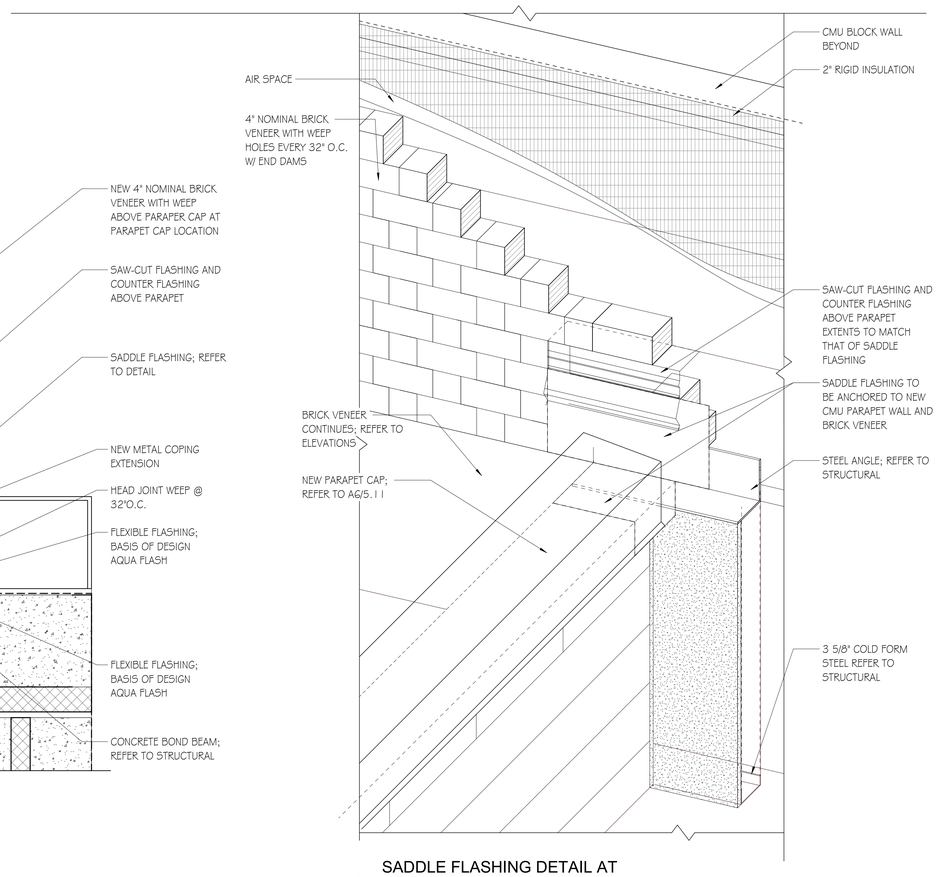

5 A3.05 SADDLE FLASHING DETAIL AT BRICK/EIFS WALL CONDITION
SCALE: 1 1/2" = 1'-0"

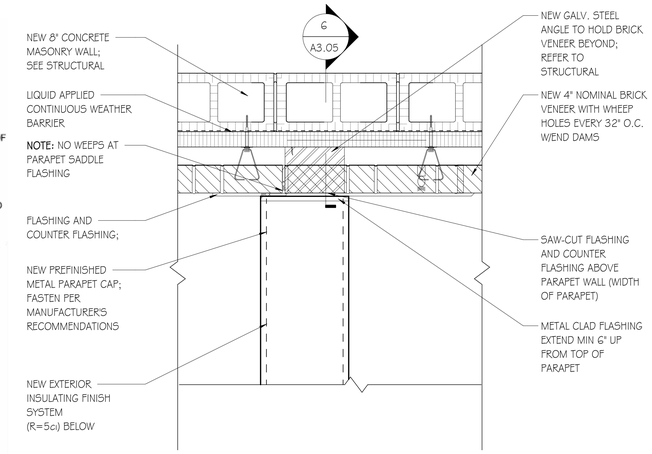

TYP. MASONRY/ EIFS DETAIL @EXISTING / NEW CONNECTION - @PARAPET WALL

1 A3.05 SCALE: NOT TO SCALE

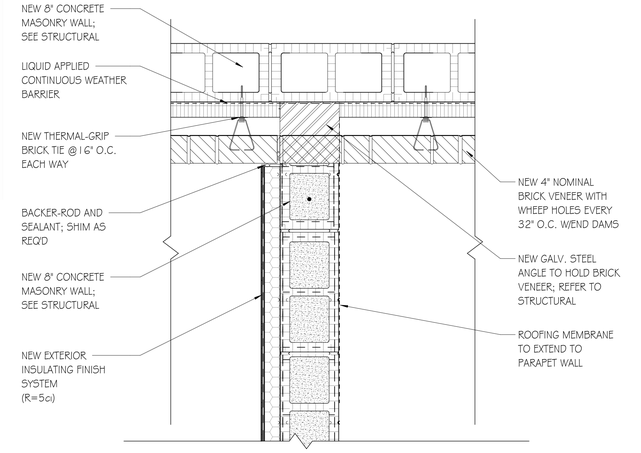

TYP. MASONRY/EIFS DETAIL @EXISTING / NEW CONNECTION - @ROOF

2 A3.05 SCALE: NOT TO SCALE

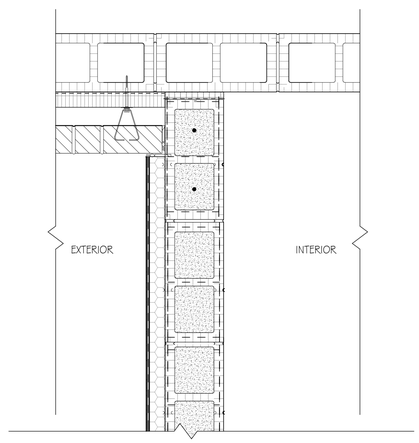

TYP. MASONRY/ EIFS DETAIL @EXISTING / NEW CONNECTION - @GROUND FLOOR

3 A3.05 SCALE: NOT TO SCALE

GOODWYN MILLS CAWOOD, LLC.
720 Bayfront Parkway, Suite 200
Pensacola, FL 32502
T 850.432.0706
GMCNETWORK.COM
Kelly Wieczorek - Qualifying Agent
FL Architect AR 96359

GMC

ISSUE	DATE
PERMIT SET	12/08/2025

DRAWN BY: SJ
CHECKED BY: GW

FRICKER RESOURCE CENTER RENOVATION PROJECT

900 N F St. Pensacola, FL 32501-2887

GMC # APEN250016

STATE OF FLORIDA · GEORGE D. WILLIAMS · AR0009434 · REGISTERED ARCHITECT

George D. Williams
AR 0009434

ROOF SADDLE FLASHING DETAILS

A3.05

5/14/2026 1:42:02 PM TEMPLATE VERSION: 2020.1

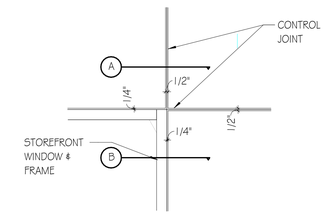

5 A4.01 TYP. CONTROL JOINT DETAIL - AT EIFS - STOREFRONT
SCALE: 1" = 1'-0"

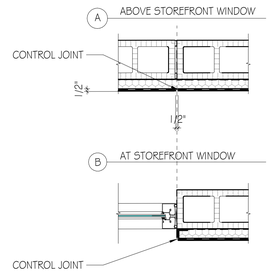

6 A4.01 TYP. CONTROL JOINT PLAN DETAIL - AT EIFS
SCALE: 1" = 1'-0"

GOODWYN MILLS CAWOOD, LLC.
720 Bayfront Parkway, Suite 200
Pensacola, FL 32502
T 850.432.0706
GMCNETWORK.COM
Kelly Wieczorek - Qualifying Agent
FL Architect AR 96359

ISSUE	DATE
PERMIT SET	12/08/2025
2 Revision 2	05/01/2026

DRAWN BY: SJ
CHECKED BY: GW

FRICKER RESOURCE CENTER RENOVATION PROJECT
900 N F St, Pensacola, FL 32501-2887
GMC # APEN250016

STATE OF FLORIDA · GEORGE D. WILLIAMS · REGISTERED ARCHITECT · #0009434

George D. Williams
AR 0009434

EXTERIOR ELEVATIONS

A4.01

TEMPLATE VERSION: 20220.1
5/14/2026 1:42:27 PM

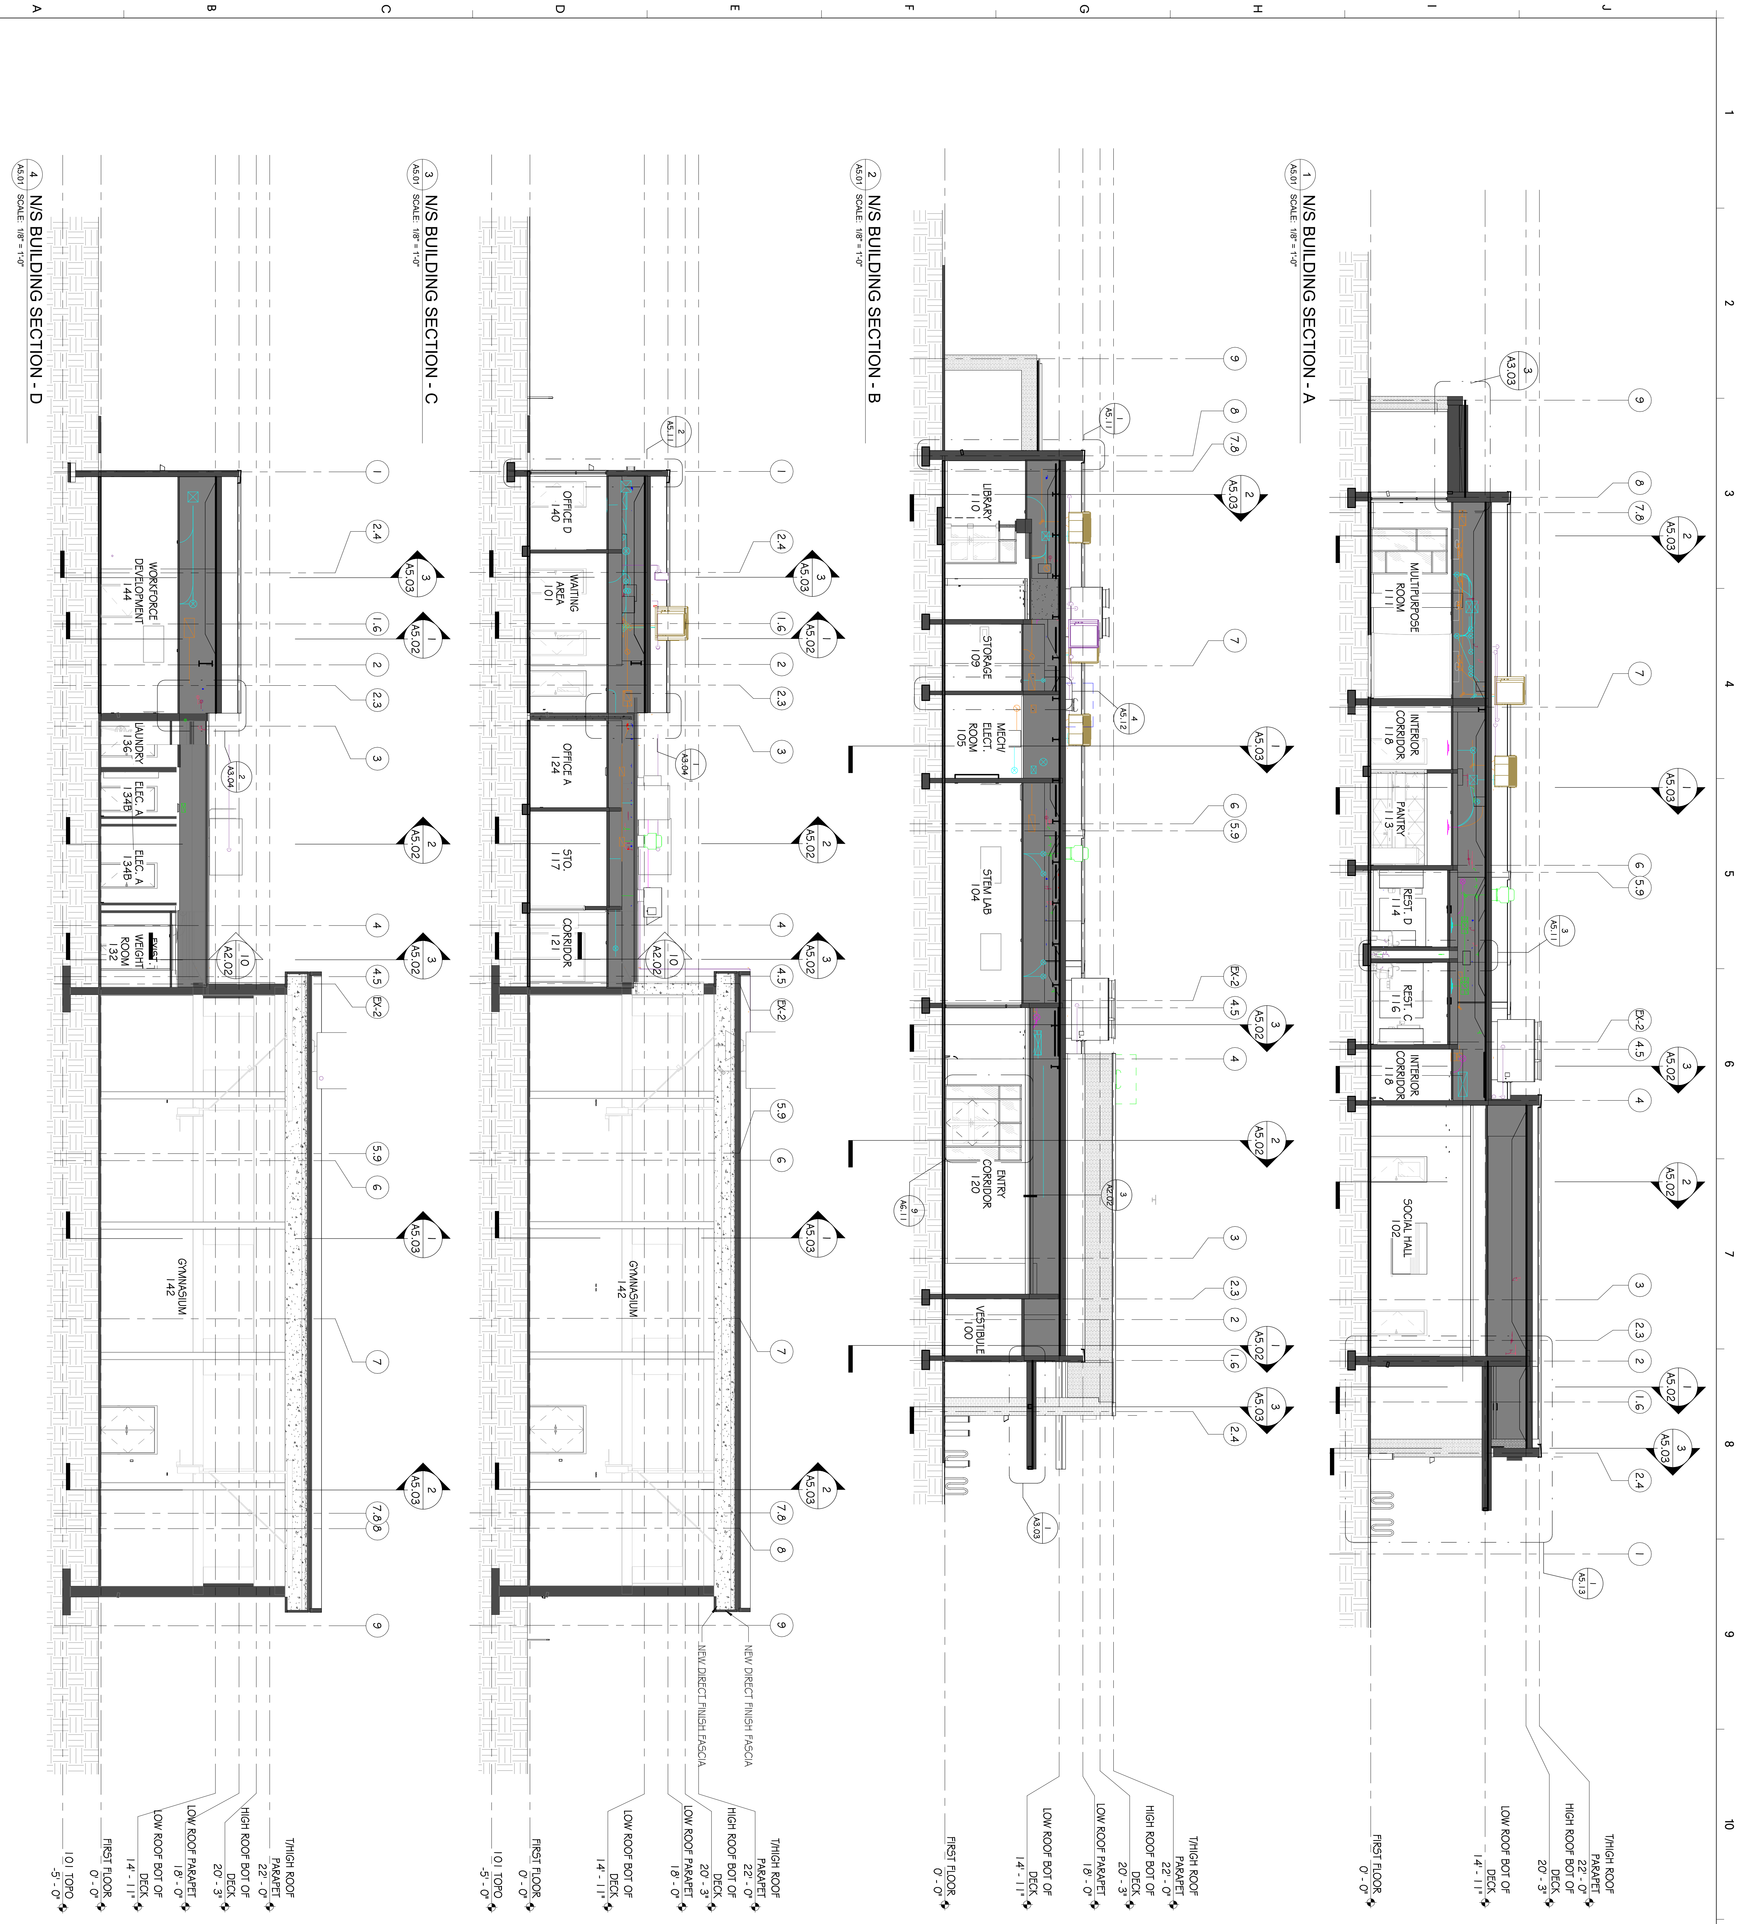

BUILDING SECTIONS

A5.01

George D. Williams
AR 0009434

FRICKER RESOURCE CENTER RENOVATION PROJECT

900 N F St, Pensacola, FL 32501-2887

GMC # APEN250016

ISSUE	DATE
PERMIT SET	12/08/2025
DRAWN BY:	SJ
CHECKED BY:	GW

GOODWYN MILLS CAWOOD, LLC.
720 Bayfront Parkway, Suite 200
Pensacola, FL 32502
T 850.432.0706
GMCNETWORK.COM
Kelly Wieczorek -
Qualifying Agent
FL Architect AR 96359

GMC

5/14/2026 1:42:47 PM TEMPLATE VERSION: 2020.1

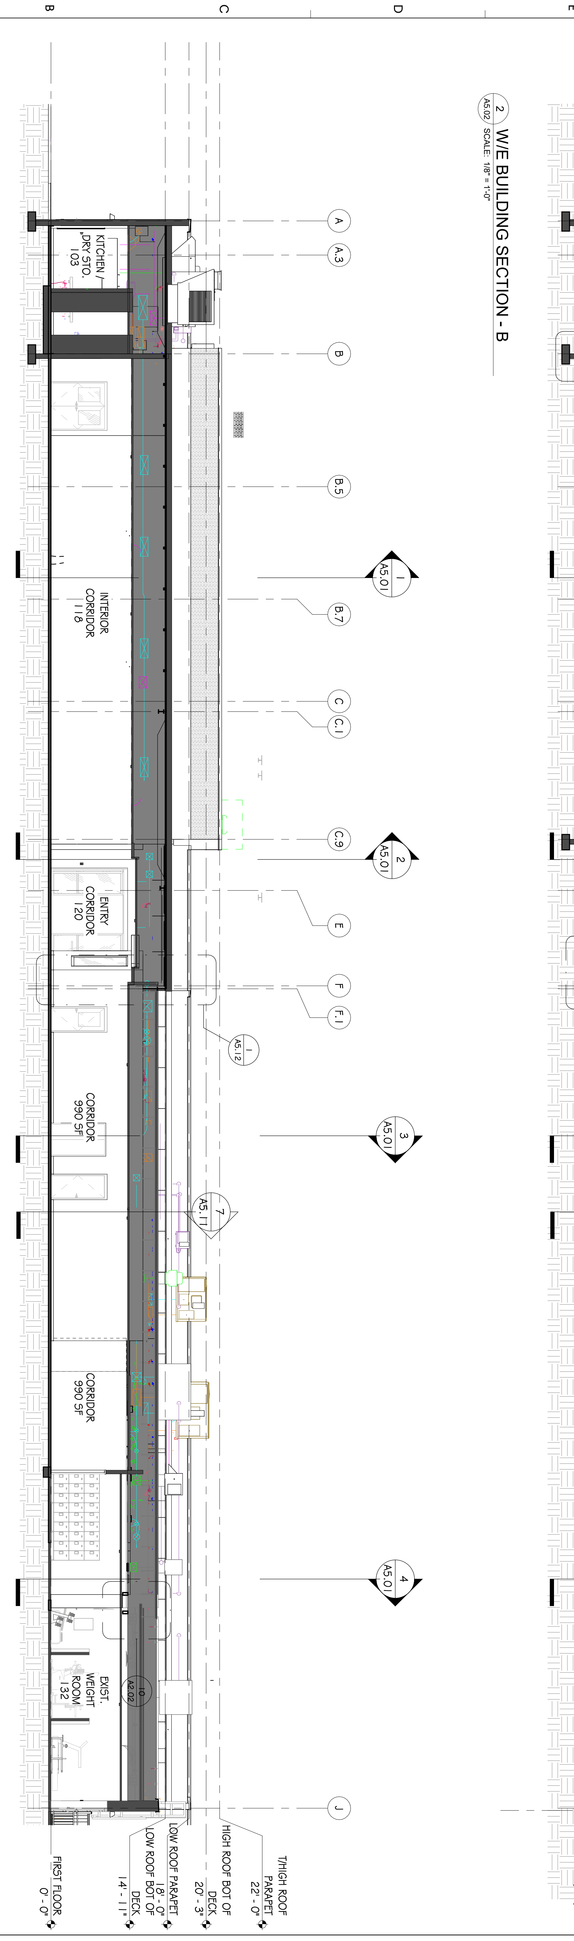

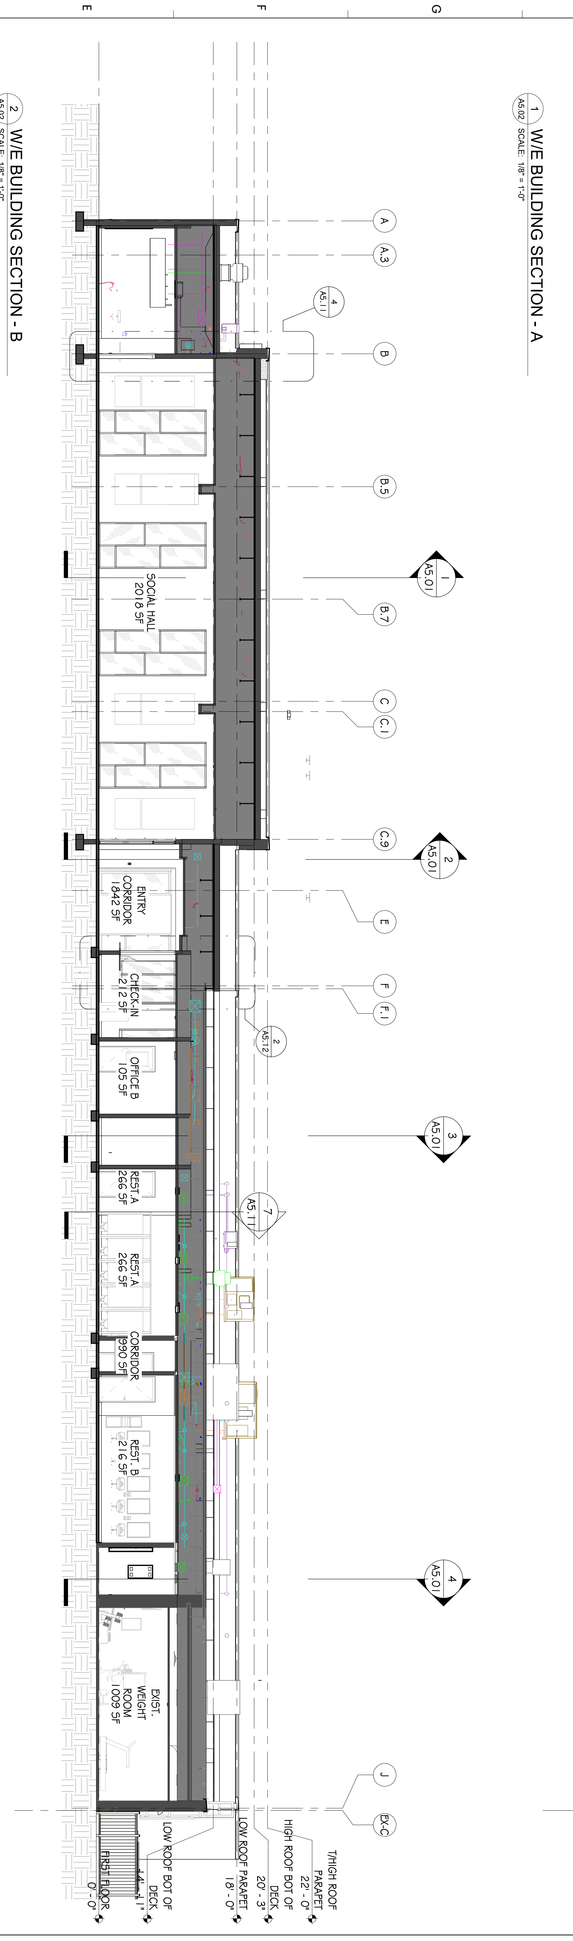

BUILDING SECTIONS

A5.02

George D. Williams
AR 0009434

FRICKER RESOURCE CENTER RENOVATION PROJECT

900 N F St, Pensacola, FL 32501-2887

GMC # APEN250016

ISSUE	DATE
PERMIT SET	12/08/2025
DRAWN BY:	Author
CHECKED BY:	Checker

GOODWYN MILLS CAWOOD, LLC.
720 Bayfront Parkway, Suite 200
Pensacola, FL 32502
T 850.432.0706
GMCNETWORK.COM
Kelly Wieczorek -
Qualifying Agent
FL Architect AR 96359

GMC

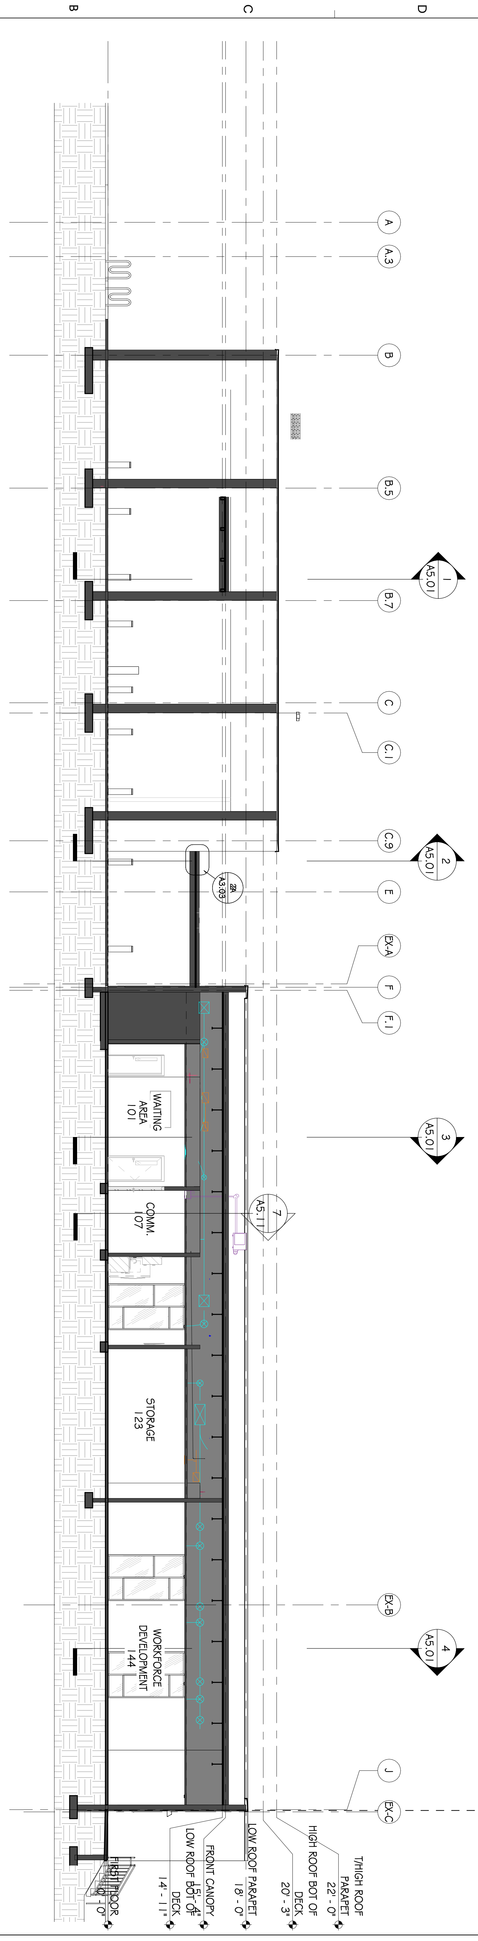

1 A5.03 SCALE: 1/8" = 1'-0" W/E BUILDING SECTION - D

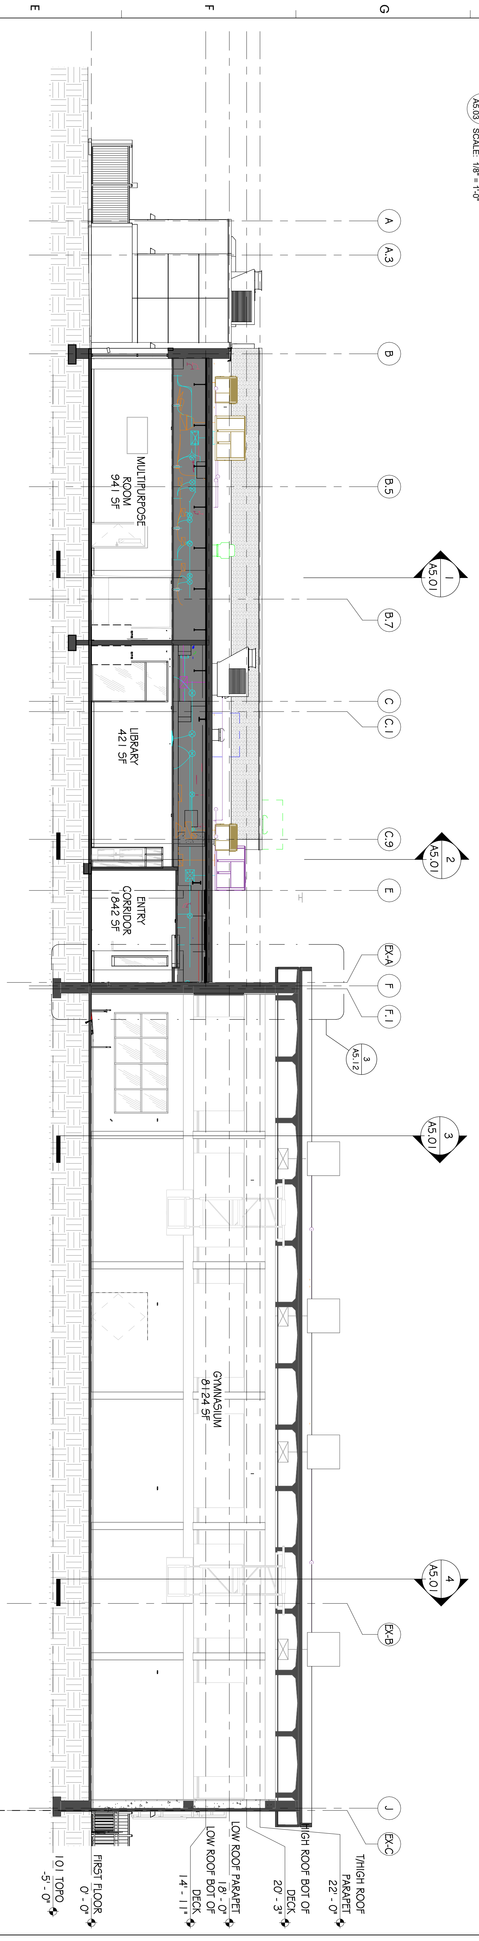

2 A5.03 SCALE: 1/8" = 1'-0" W/E BUILDING SECTION - E

3 A5.03 SCALE: 1/8" = 1'-0" W/E BUILDING SECTION - A1

BUILDING SECTIONS

A5.03

George D. Williams
AR 0009434

FRICKER RESOURCE CENTER RENOVATION PROJECT

900 N F St, Pensacola, FL 32501-2887

GMC # APEN250016

ISSUE	DATE
PERMIT SET	12/08/2025
DRAWN BY:	Author
CHECKED BY:	Checker

GOODWYN MILLS CAWOOD, LLC.
720 Bayfront Parkway, Suite 200
Pensacola, FL 32502
T 850.432.0706
GMCNETWORK.COM
Kelly Wieczorek -
Qualifying Agent
FL Architect AR 96359

GMC

NEW PREFINISHED METAL PARAPET CAP; FASTEN PER MANUFACTURER'S RECOMMENDATIONS

TEK SCREW @ 18" O.C. STAGGERED

(3) LAYERS AT 3/4" PLYWOOD SHEATHING; STAGGER PLYWOOD BUTT JOINTS TYP.

4" NOMINAL BRICK VENEER WITH WEEP HOLES EVERY 32" O.C. W/ END DAMS

SEALANT; 790 DOW BASIS OF DESIGN

TEKS WOOD-TO-METAL SCREWS

STEEL ANGLE; REFER TO STRUCTURAL

LIQUID APPLIED CONTINUOUS WEATHER BARRIER

2" RIGID INSULATION

THERMALLY BROKEN BRICK TIE @ 16" O.C. EACH WAY

NEW RECESSED 3/8" EXPANSION ANCHOR BOLTS @48" O.C. MAX. SPACING

NEW SINGLE PLY MEMBRANE ROOFING SYSTEM WALL FLASHING OVER 1/2" DENSGLASS SHEATHING; EXTEND OVER TOP OF WALL AS SHOWN

T/HIGH ROOF PARAPET 22' - 0"

NEW RIGID ROOF INSULATION, MIN R-30

HIGH ROOF BOT OF DECK 20' - 3"

8" | 1/8" 4 7/8" | 4 1/2" | 8 3/8" | 7 5/8" | 1'-4"

5 / A5.11 TYP. CMU-BRICK WALL COPING
SCALE: 1 1/2" = 1'-0"

TEK SCREW @ 18" O.C. STAGGERED

NEW PREFINISHED METAL PARAPET CAP; FASTEN PER MANUFACTURER'S RECOMMENDATIONS

NEW RECESSED 3/8" EXPANSION ANCHOR BOLTS @48" O.C. MAX. SPACING

LOW ROOF PARAPET 18' - 0"

8" | 3 3/8" 4 5/8" | 5 1/8"

SEALANT; 790 DOW BASIS OF DESIGN

EXTERIOR INSULATING FINISH SYSTEM

LIQUID APPLIED CONTINUOUS WEATHER BARRIER

NEW 8" CONCRETE MASONRY WALL; SEE STRUCTURAL.

NOTE: ALL NON-CONCRETE-FILLED MASONRY CELLS SHALL RECEIVE FOAMED-IN-PLACE INSULATION.

6 / A5.11 TYP. CMU-EIFS WALL COPING
SCALE: 1 1/2" = 1'-0"

(3) LAYERS AT 3/4" PLYWOOD SHEATHING; STAGGER PLYWOOD BUTT JOINTS TYP.

SEALANT; 790 DOW BASIS OF DESIGN

THERMALLY BROKEN BRICK TIE @ 16" O.C. EACH WAY

2" RIGID INSULATION

4" NOMINAL BRICK VENEER WITH WEEP HOLES EVERY 32" O.C. W/ END DAMS

HEAD JOINT WEEP @ 32"O.C.

STAINLESS STEEL FLASHING

NEW 5/8" DENSDECK SHEATHING OVER 3 5/8" COLD FORM STUD ANCHOR TO CMU WALL

NEW SINGLE PLY MEMBRANE ROOFING SYSTEM WALL FLASHING OVER 1/2" DENSGLASS SHEATHING; EXTEND OVER TOP OF WALL AS SHOWN

NEW RIGID ROOF INSULATION, MIN R-30

NEW METAL DECK; REFER TO STRUCTURAL

NEW JOISTS; REFER TO STRUCTURAL

EXTERIOR INSULATING FINISH SYSTEM (R=13.5ci)

LIQUID APPLIED CONTINUOUS WEATHER BARRIER

NEW 8" CONCRETE MASONRY WALL; SEE STRUCTURAL.

NOTE: ALL NON-CONCRETE-FILLED MASONRY CELLS SHALL RECEIVE FOAMED-IN-PLACE INSULATION.

FLASHING

CLEARANCE BETWEEN STOTHERM CI TERMINATION AND FINISHED GRADE.

PROTECTIVE COATING PER MANUFACTURER

CONCRETE FOOTING; REFER TO STRUCTURAL

NEW 20 MILL VAPOR BARRIER

NEW TERMITE TREATED COMPACTED FILL

LOW ROOF PARAPET 18' - 0"

LOW ROOF BOT OF DECK 14' - 11"

FIRST FLOOR CEILING 13' - 0"

EXIST. CEILING 9' - 10"

FIRST FLOOR 0' - 0"

102 TOPO -2' - 0"

103 TOPO -3' - 0"

7 / A5.11 TYP. EIFS WALL SECTION DETAIL
SCALE: 3/4" = 1'-0"

(3) LAYERS AT 3/4" PLYWOOD SHEATHING; STAGGER PLYWOOD BUTT JOINTS TYP.

SEALANT; 790 DOW BASIS OF DESIGN

THERMALLY BROKEN BRICK TIE @ 16" O.C. EACH WAY

2" RIGID INSULATION

4" NOMINAL BRICK VENEER WITH WEEP HOLES EVERY 32" O.C. W/ END DAMS

HEAD JOINT WEEP @ 32"O.C.

STAINLESS STEEL FLASHING

NEW 5/8" DENSDECK SHEATHING OVER 3 5/8" COLD FORM STUD ANCHOR TO CMU WALL

NEW SINGLE PLY MEMBRANE ROOFING SYSTEM WALL FLASHING OVER 1/2" DENSGLASS SHEATHING; EXTEND OVER TOP OF WALL AS SHOWN

NEW RIGID ROOF INSULATION, MIN R-30

NEW METAL DECK; SEE STRUCTURAL

NEW VINYL FACED ACOUSTICAL CEILING TILE; REFER TO CEILING PLAN

PAINTED CMU LINTEL

NEW 8" CONCRETE MASONRY WALL; SEE STRUCTURAL.

NOTE: ALL NON-CONCRETE-FILLED MASONRY CELLS SHALL RECEIVE FOAMED-IN-PLACE INSULATION.

NEW 20 MILL VAPOR BARRIER

CONCRETE FOOTING; REFER TO STRUCTURAL

KITCHEN / DRY STO. 103

SOCIAL HALL 102

NEW PREFINISHED METAL PARAPET CAP; FASTEN PER MANUFACTURER'S RECOMMENDATIONS

NEW SINGLE PLY MEMBRANE ROOFING SYSTEM WALL FLASHING OVER 1/2" DENSGLASS SHEATHING; EXTEND OVER TOP OF WALL AS SHOWN

T/HIGH ROOF PARAPET 22' - 0"

HIGH ROOF BOT OF DECK 20' - 3"

LOW ROOF PARAPET 18' - 0"

LOW ROOF BOT OF DECK 14' - 11"

NEW ACOUSTICAL CEILING TILE; REFER TO CEILING PLAN

FIRST FLOOR 0' - 0"

102 TOPO -2' - 0"

103 TOPO -3' - 0"

4 / A5.11 HIGH LOW ROOF TRANSITION - WALL SECTION
SCALE: 3/4" = 1'-0"

NEW METAL DECK SYSTEM; SEE STRUCTURAL

NEW STEEL JOISTS; SEE STRUCTURAL

PLUMBING PIPE; SEE PLUMBING

MGB-1; REFER TO CEILING PLAN FOR HEIGHTS

LINEAR LIGHT FIXTURE; SEE ELECTRICAL

HWT-1 ON CMU WALL; REFER TO FINISH LEGEND

HFT-1; REFER TO FINISH LEGEND

TB-1; REFER TO FINISH LEGEND

THICKENED SLAB; REFER TO STRUCTURAL

11'-4" TYP. FOR WALLS THAT DON'T EXTEND TO STRUCTURAL DECK.

LOW ROOF BOT OF DECK 14' - 11"

FIRST FLOOR 0' - 0"

105 TOPO -1' - 0"

3 / A5.11 PLUMBING WALL - TYP SECTION
SCALE: 3/4" = 1'-0"

NEW PREFINISHED METAL PARAPET CAP; FASTEN PER MANUFACTURER'S RECOMMENDATIONS

SEALANT; 790 DOW BASIS OF DESIGN

EXTERIOR INSULATING FINISH SYSTEM (R=5ci)

LIQUID APPLIED CONTINUOUS WEATHER BARRIER

NEW 8" CONCRETE MASONRY WALL; SEE STRUCTURAL.

NOTE: ALL NON-CONCRETE-FILLED MASONRY CELLS SHALL RECEIVE FOAMED-IN-PLACE INSULATION.

DRIP EDGE METAL FLASHING

NEOGARD PEDAGARD TO EXTEND FROM UNDER CURTAINWALL TO SLOPED SILL EDGE. LIGHT BROOM FINISH AT ALL AREAS WHERE NEOGARD PEDAGARD IS TO BE APPLIED.

GROUT FILL 8" CMU CELLS BELOW GRADE; TYP.

20 MILL VAPOR BARRIER

NEW 8" CONCRETE MASONRY WALL; SEE STRUCTURAL

NEW SINGLE PLY MEMBRANE ROOFING SYSTEM WALL FLASHING OVER 1/2" DENSGLASS SHEATHING; EXTEND OVER TOP OF WALL AS SHOWN

NEW RIGID ROOF INSULATION, MIN R-30

NEW METAL DECK SYSTEM; SEE STRUCTURAL

NEW STEEL JOIST BEYOND; SEE STRUCTURAL

NEW ACOUSTICAL CEILING TILE; REFER TO CEILING PLAN

NEW STOREFRONT SYSTEM w/IMPACT RESISTANT GLAZING

NEW FLOORING AS SCHEDULE; SEE FINISH PLAN

CONCRETE SLAB; SEE STRUCTURAL

TERMITE TREATED COMPACTED FILL

CONCRETE FOOTING; SEE STRUCTURAL

LOW ROOF PARAPET 18' - 0"

LOW ROOF BOT OF DECK 14' - 11"

FIRST FLOOR 0' - 0"

102 TOPO -2' - 0"

103 TOPO -3' - 0"

2 / A5.11 EXTERIOR EIFS WALL - TYP SECTION
SCALE: 3/4" = 1'-0"

NEW PREFINISHED METAL PARAPET CAP; FASTEN PER MANUFACTURER'S RECOMMENDATIONS

EXTEND NEW MEMBRANE FLASHING OVER TOP OF PARAPET

NEW SINGLE PLY MEMBRANE ROOFING SYSTEM OVER 5/8" DENSEGLASS SHEATHING

NEW CANOPY STRUCTURE BEYOND

NEW RIGID ROOF INSULATION, MIN R-30

NEW 4" NOMINAL BRICK VENEER WITH WHEEP HOLES EVERY 32" O.C. W/END DAMS

NEW THERMAL-GRIP BRICK TIE @ 16" O.C. EACH WAY

2" RIGID INSULATION

MB

LIQUID APPLIED CONTINUOUS WEATHER BARRIER

BRICK HEADER COURSE

NEW 8" CMU WALL; SEE STRUCTURAL FOR FILLED CELL LOCATIONS

TERMINATION BAR

MORTAR NET

FLEXIBLE FLASHING; BASIS OF DESIGN AQUA FLASH

BASE AS SCHEDULED; REFER TO FINISH PLAN

1/2" PREFORMED JOINT FILLER

FLOORING AS SCHEDULED; REFER TO FINISH PLAN

20 MILL VAPOR BARRIER

STAINLESS STEEL FLASHING

EXTERIOR CONCRETE PAD; REFER TO CIVIL

GROUT FILL ALL CELLS BELOW GRADE; TYP.

TERMITE TREATED COMPACTED FILL

PROVIDE PRE-MOLDED JOINT FILLER FULL DEPTH

NEW ACOUSTICAL CEILING TILE; REFER TO CEILING PLAN

CONCRETE FOOTING; SEE STRUCTURAL

LOW ROOF PARAPET 18' - 0"

LOW ROOF BOT OF DECK 14' - 11"

FIRST FLOOR 0' - 0"

102 TOPO -2' - 0"

103 TOPO -3' - 0"

1 / A5.11 EXTERIOR MASONRY WALL - TYP SECTION
SCALE: 3/4" = 1'-0"

TEMPLATE VERSION: 2020.1

5/14/2026 1:43:02 PM

GMC

GOODWYN MILLS CAWOOD, LLC.
720 Bayfront Parkway, Suite 200
Pensacola, FL 32502
T 850.432.0706
GMCNETWORK.COM
Kelly Wieczorek - Qualifying Agent
FL Architect AR 96359

ISSUE	DATE
PERMIT SET	12/08/2025

DRAWN BY: SJ
CHECKED BY: GW

FRICKER RESOURCE CENTER RENOVATION PROJECT

900 N F St. Pensacola, FL 32501-2887

GMC # APEN250016

STATE OF FLORIDA · GEORGE D. WILLIAMS · AR0009434 · REGISTERED ARCHITECT

George D. Williams
AR 0009434

WALL SECTIONS

A5.11

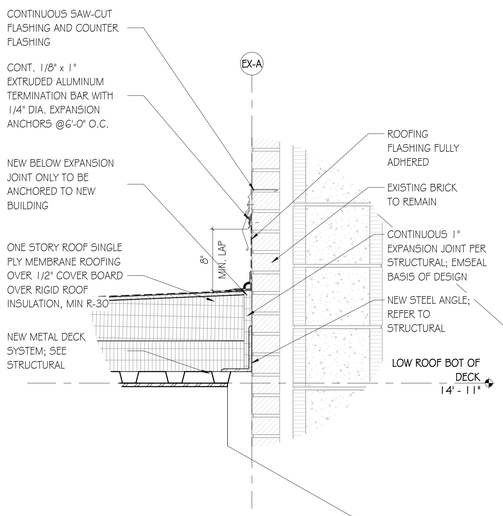

5 A5.12 EXPANSION JOINT DETAIL - ROOF LINE
SCALE: 1 1/2" = 1'-0"

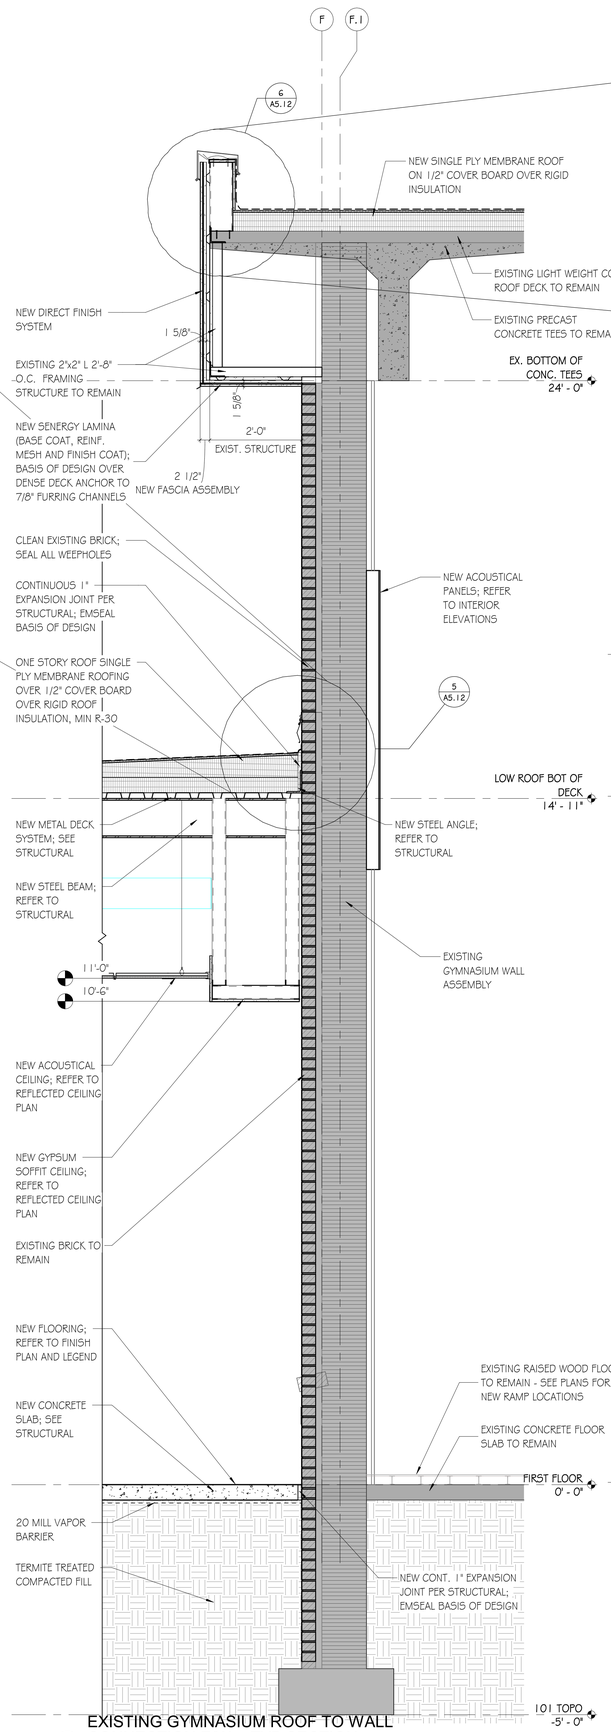

3 A5.12 EXISTING GYMNASIUM ROOF TO WALL CONNECTION E/W - TYP SECTION
SCALE: 3/4" = 1'-0"

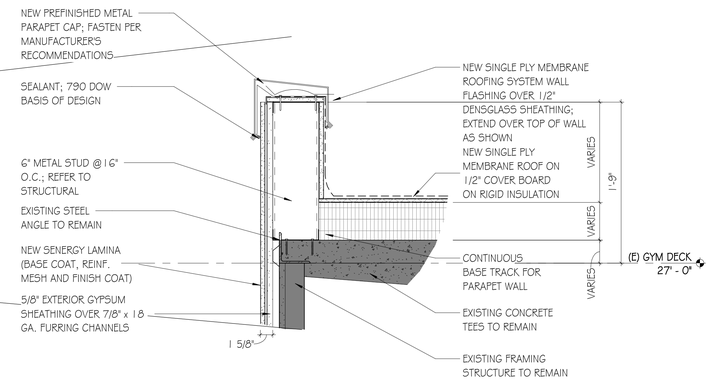

6 A5.12 GYMNASIUM ROOF PARAPET DETAIL
SCALE: 1 1/2" = 1'-0"

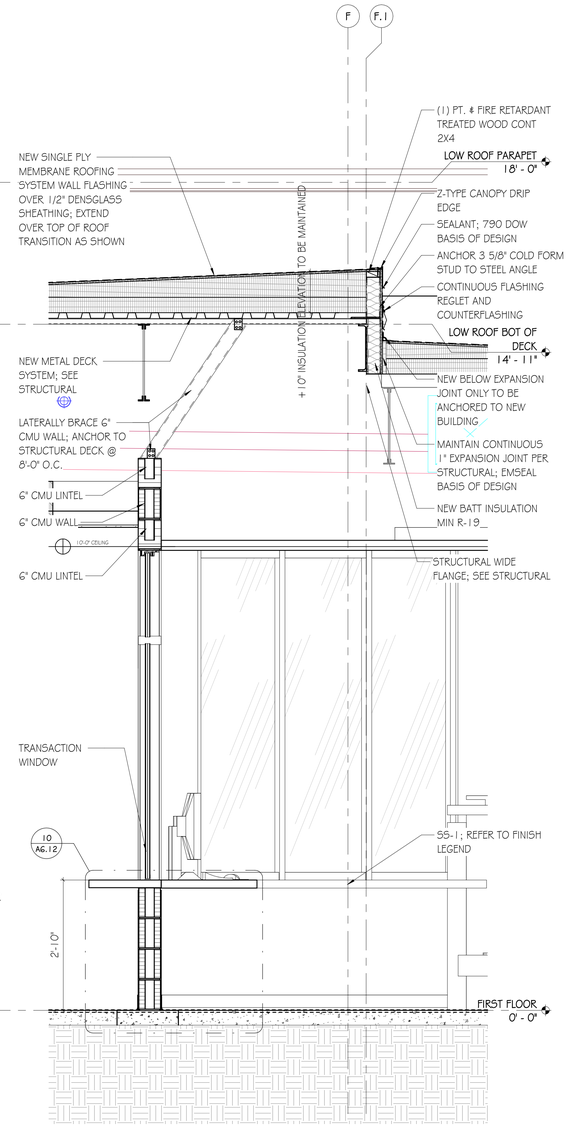

2 A5.12 NEW ROOF TO EXIST. ROOF TRANSITION DETAIL B
SCALE: 3/4" = 1'-0"

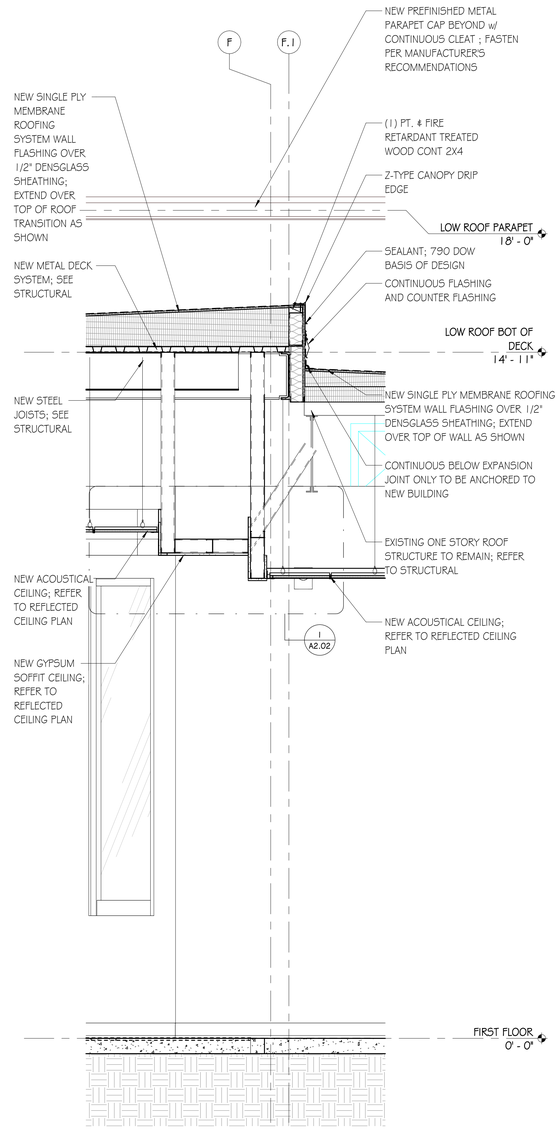

1 A5.12 NEW ROOF TO EXIST. ROOF TRANSITION DETAIL A
SCALE: 3/4" = 1'-0"

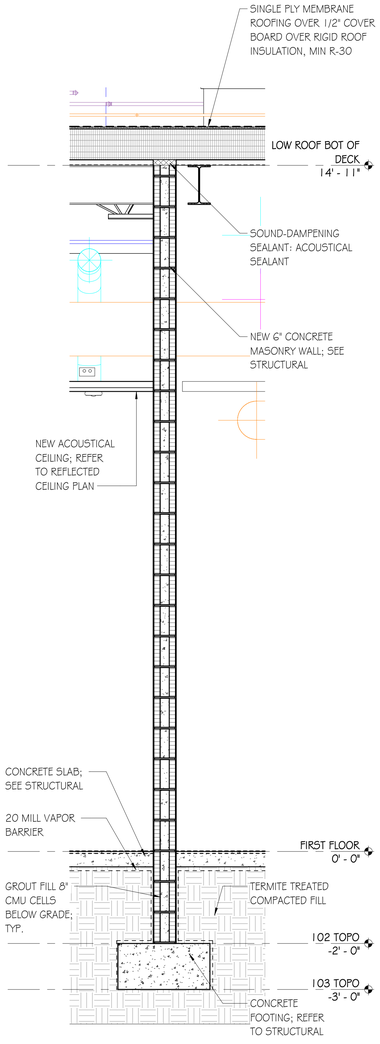

4 A5.12 WALL SECTION DETAIL AT SOCIAL HALL
SCALE: 3/4" = 1'-0"

TEMPLATE VERSION: 2020.1
5/14/2026 1:43:09 PM

GOODWYN MILLS CAWOOD, LLC.
720 Bayfront Parkway, Suite 200
Pensacola, FL 32502
T 850.432.0706
GMCNETWORK.COM
Kelly Wieczorek - Qualifying Agent
FL Architect AR 96359

ISSUE	DATE
PERMIT SET	12/08/2025

DRAWN BY: SJ
CHECKED BY: GW

FRICKER RESOURCE CENTER RENOVATION PROJECT
900 N F St, Pensacola, FL 32501-2887
GMC # APEN250016

STATE OF FLORIDA · GEORGE D. WILLIAMS · AR0009434 · REGISTERED ARCHITECT
George D. Williams
AR 0009434

WALL SECTIONS

A5.12

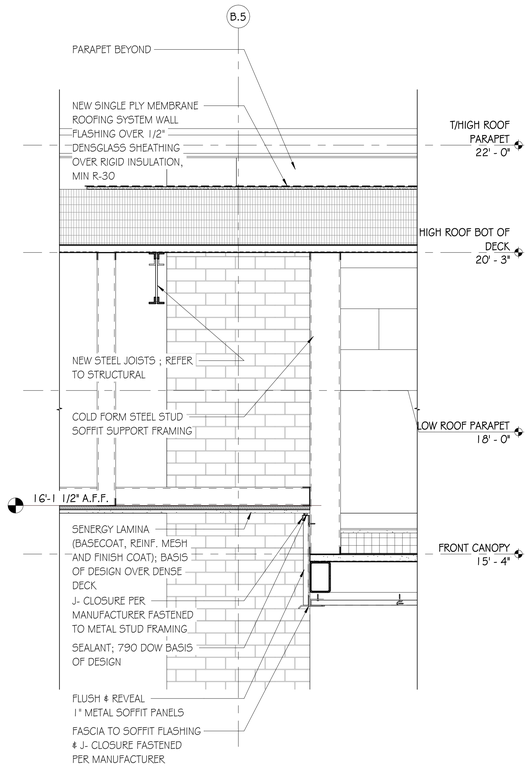

DROP OFF CANOPY ENTRY - DETAIL E/W

2 / A5.13 SCALE: 1" = 1'-0"

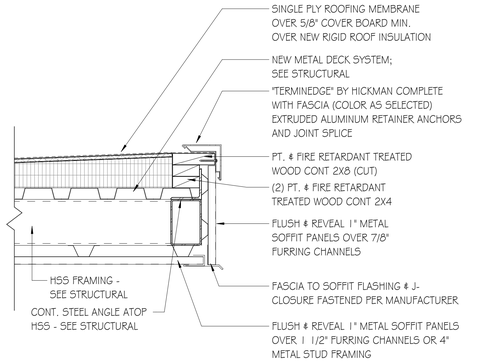

CANOPY ROOF EDGE - METAL PANEL

3 / A5.13 SCALE: 1 1/2" = 1'-0"

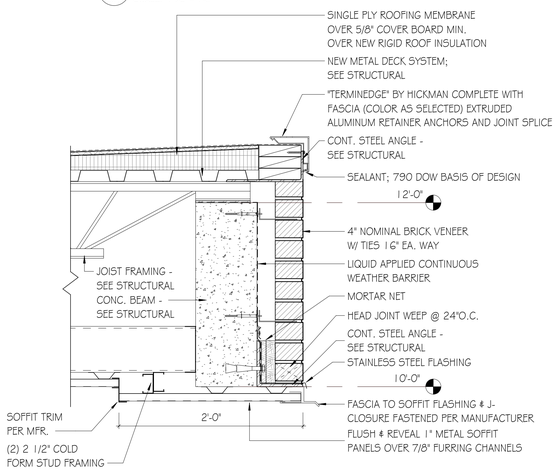

CANOPY ROOF EDGE - BRICK

4 / A5.13 SCALE: 1 1/2" = 1'-0"

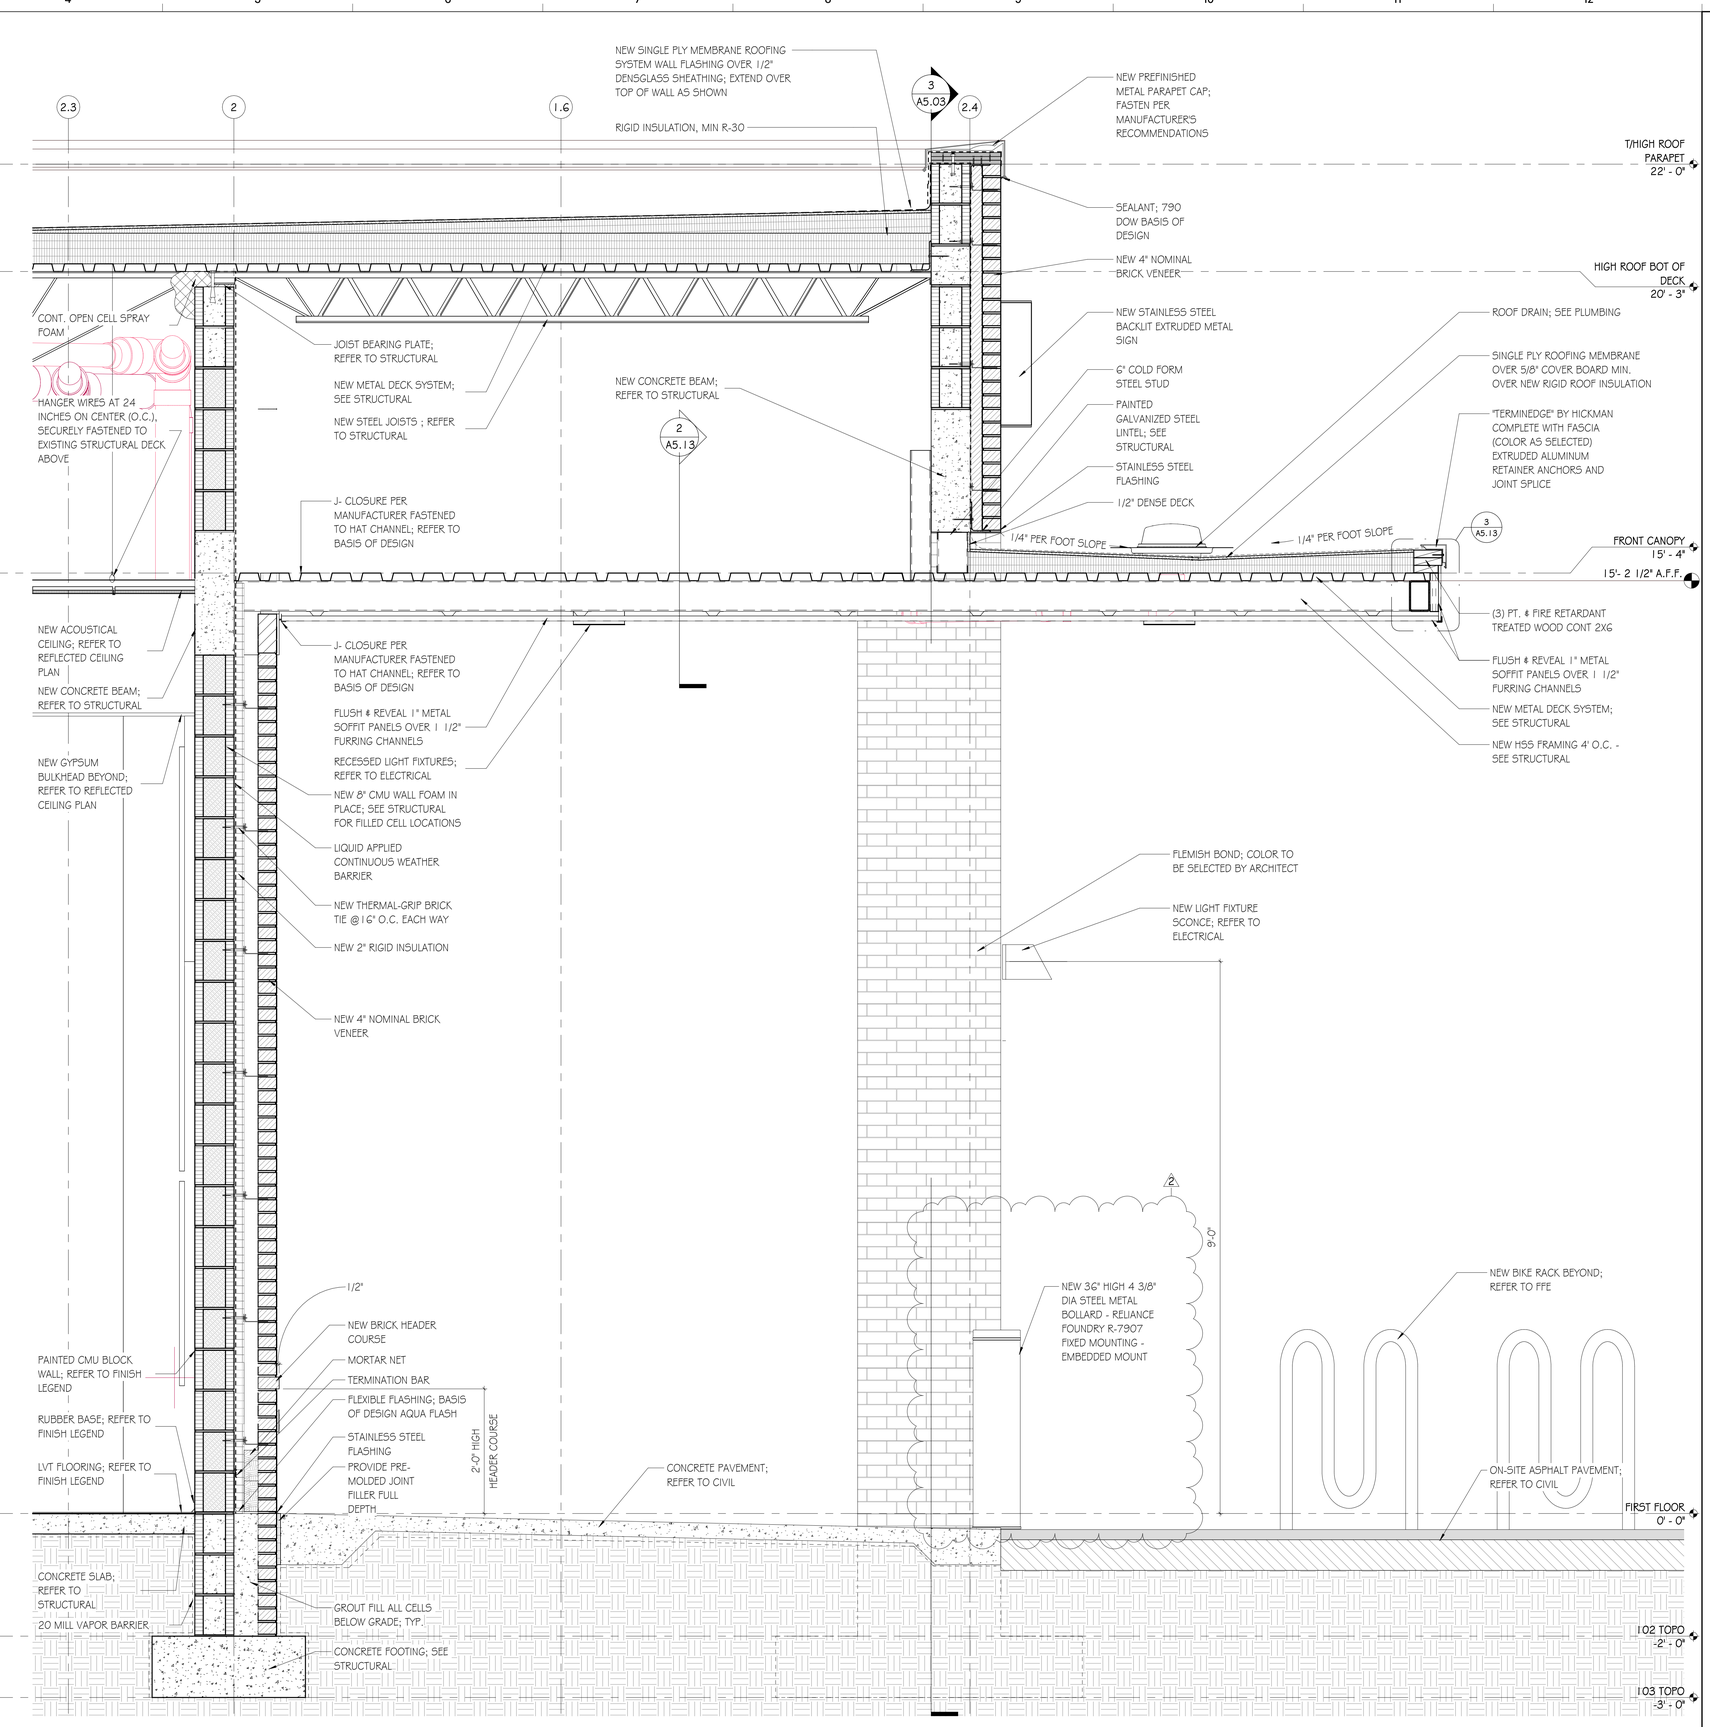

DROP OFF CANOPY ENTRY - DETAIL (CANOPY 4)

1 / A5.13 SCALE: 1" = 1'-0"

GOODWYN MILLS CAWOOD, LLC.
720 Bayfront Parkway, Suite 200
Pensacola, FL 32502
T 850.432.0706
GMCNETWORK.COM
Kelly Wieczorek - Qualifying Agent
FL Architect AR 96359

ISSUE	DATE
PERMIT SET	12/08/2025
2 Revision 2	05/01/2026

DRAWN BY: SJ
CHECKED BY: GW

FRICKER RESOURCE CENTER RENOVATION PROJECT

900 N F St, Pensacola, FL 32501-2887

GMC # APEN250016

STATE OF FLORIDA · GEORGE D. WILLIAMS · AR0008434 · REGISTERED ARCHITECT

George D. Williams
AR 0008434

WALL & CANOPY ENTRY SECTIONS

A5.13

TEMPLATE VERSION: 2020.1

5/14/2026 1:43:13 PM

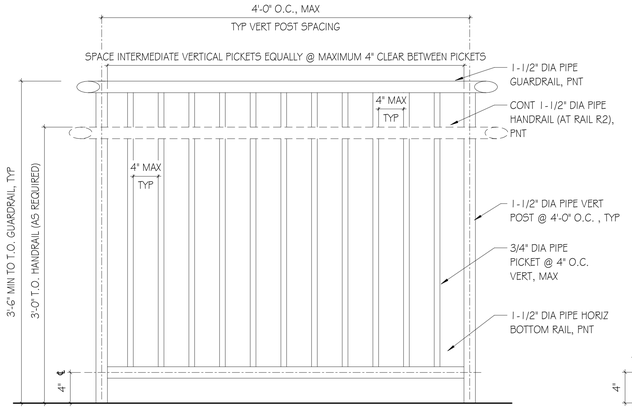

2 TYPICAL GUARDRAIL ELEVATION
A5.41 SCALE: 1 1/2" = 1'-0"

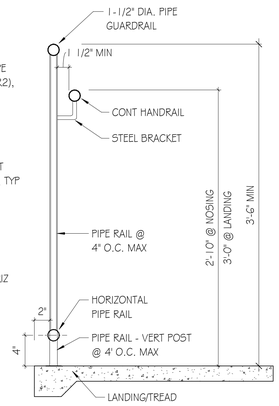

1 TYPICAL RAIL MOUNT - STRINGER
A5.41 SCALE: 1 1/2" = 1'-0"

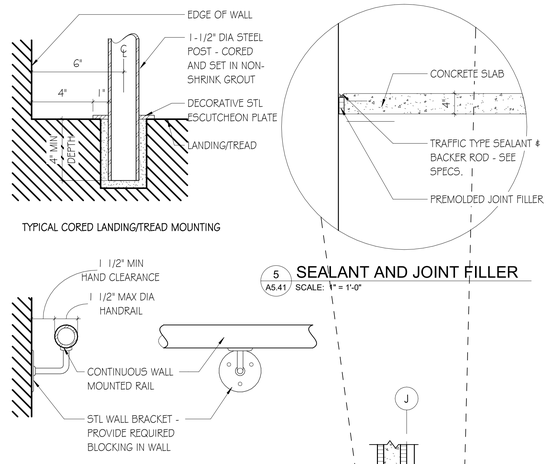

5 SEALANT AND JOINT FILLER
A5.41 SCALE: 1" = 1'-0"

RAILING ABBREVIATIONS

WM	-	WALL MOUNTED
FMW	-	FLOOR MOUNTED/WELDED TO EMBED
FMC	-	FLOOR (TREAD/LANDING) MOUNTED/CORED
PF	-	PREFINISHED
PNT	-	PAINTED FINISH
STL	-	STEEL
HR-1	-	HANDRAIL
GR	-	GUARDRAIL
ALUM	-	ALUMINUM

RAILING GENERAL NOTES

R.01. **CODE COMPLIANCE:** SEE GENERAL NOTES DIVISION 1 GENERAL REQUIREMENTS ITEM 1.09 FOR CODE COMPLIANCE.

R.02. **MULTI-TRADE COORDINATION:** SEE GENERAL NOTES DIVISION 1 GENERAL REQUIREMENTS ITEM 1.02 FOR MULTI-TRADE COORDINATION.

R.03. **HANDRAIL DIMENSIONS:** DIMENSIONS FOR HAND RAILINGS AS INDICATED IN CONTRACT DOCUMENTS. WIDTH BETWEEN HANDRAILS AT STAIRS AS INDICATED IN CONTRACT DOCUMENTS BUT SHALL NOT BE LESS THAN 44 INCHES CLEAR.

HEIGHT OF HANDRAILS ABOVE STAIR TREAD NOSING OR FINISH SURFACES OF RAMPS AS INDICATED IN CONTRACT DOCUMENTS BUT SHALL BE UNIFORM AND NOT LESS THAN 24 INCHES AND NOT MORE THAN 38 INCHES. DIAMETER OF HANDRAILS AS INDICATED IN CONTRACT DOCUMENTS BUT SHALL NOT HAVE AN OUTSIDE DIAMETER OF LESS THAN 1-1/4 INCHES AND NOT GREATER THAN 2 INCHES.

THE EXTENSIONS OF HANDRAILS SHALL BE IN THE SAME DIRECTION OF THE STAIR FLIGHT AS STAIRWAYS AND RAMP RUNS AT RAMPS. CLEAR SPACE BETWEEN HANDRAIL AND WALL OR OTHER SURFACE AS INDICATED IN CONTRACT DOCUMENTS BUT SHALL BE A MINIMUM OF 1-1/2 INCHES.

R.04. **GUARDRAIL DIMENSIONS:** DIMENSIONS FOR GUARDRAILS AS INDICATED IN CONTRACT DOCUMENTS. HEIGHT OF GUARDRAILS ABOVE ADJACENT WALKING SURFACES, , OR THE LINE CONNECTING THE LEADING EDGE OF TREADS AS INDICATED IN CONTRACT DOCUMENTS BUT SHALL NOT BE LESS THAN 42 INCHES. OPENINGS IN GUARDRAILS AS INDICATED IN CONTRACT DOCUMENTS BUT SHALL NOT ALLOW THE PASSAGE OF A SPHERE 4 INCHES IN DIAMETER FROM THE WALKING SURFACE TO THE REQUIRED GUARD HEIGHT. FROM A HEIGHT OF 36 INCHES TO 42 INCHES GUARDS SHALL NOT HAVE OPENINGS WHICH ALLOW PASSAGE OF A SPHERE 4-3/8 INCHES IN DIAMETER. THE TRIANGULAR OPENINGS AT THE OPEN SIDES OF A STAIR FORMED BY THE RISER, TREAD, AND BOTTOM RAIL SHALL NOT ALLOW PASSAGE OF A SPHERE 6 INCHES IN DIAMETER.

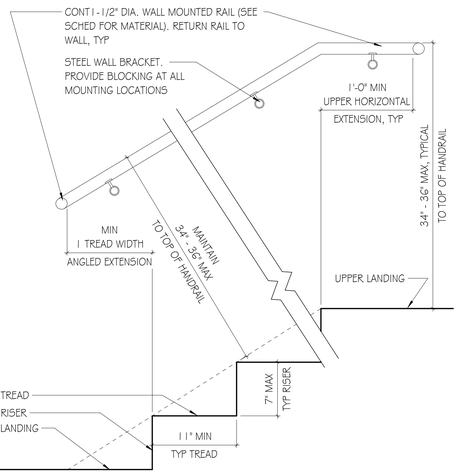

4 TYPICAL WALL MOUNTED HANDRAIL - SLOPED EXTENSION
A5.41 SCALE: 1 1/2" = 1'-0"

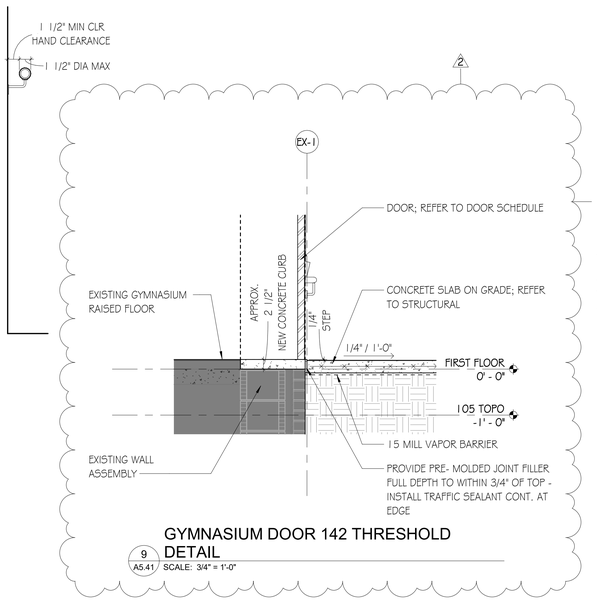

9 GYMNASIUM DOOR 142 THRESHOLD DETAIL
A5.41 SCALE: 3/4" = 1'-0"

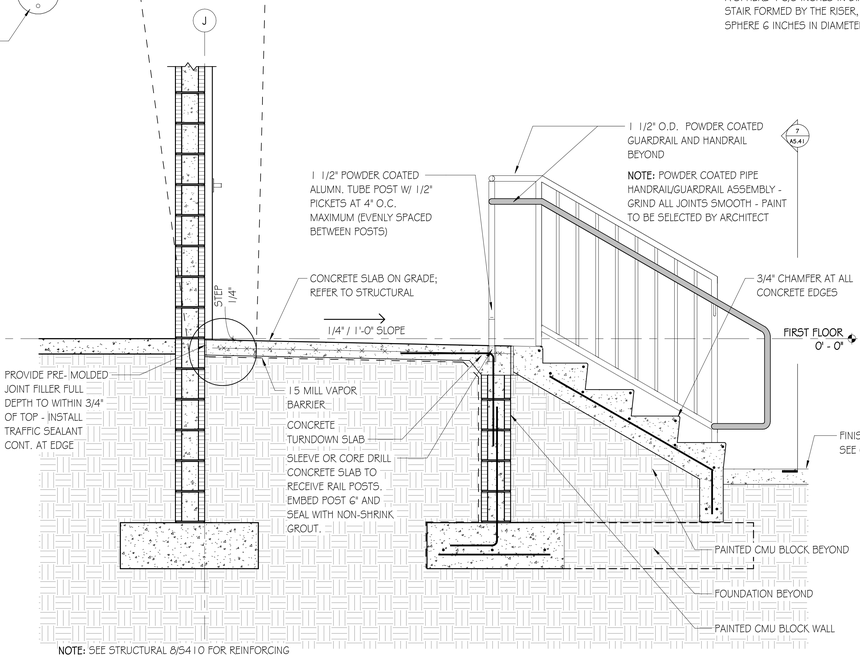

3 CONCRETE LANDING AND STEPS - DETAIL
A5.41 SCALE: 3/4" = 1'-0"

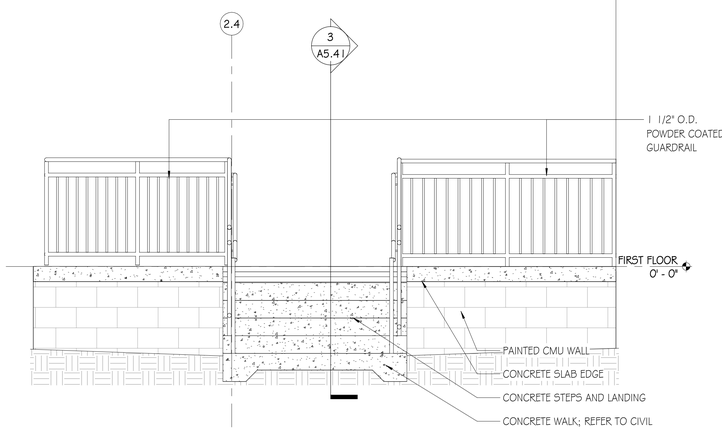

7 EXTERIOR RAMP & STAIR - DETAIL1
A5.41 SCALE: 1/2" = 1'-0"

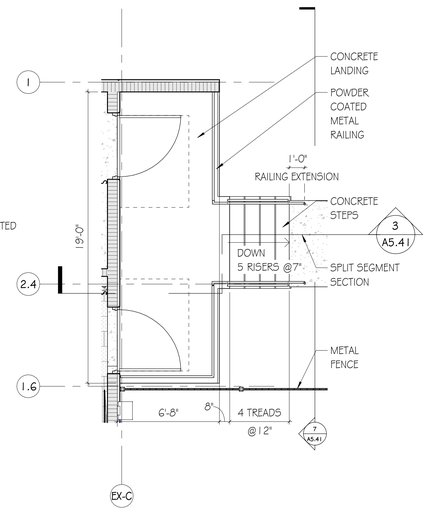

6 EXTERIOR RAMP/STEP - ENLARGED PLAN
A5.41 SCALE: 1/4" = 1'-0"

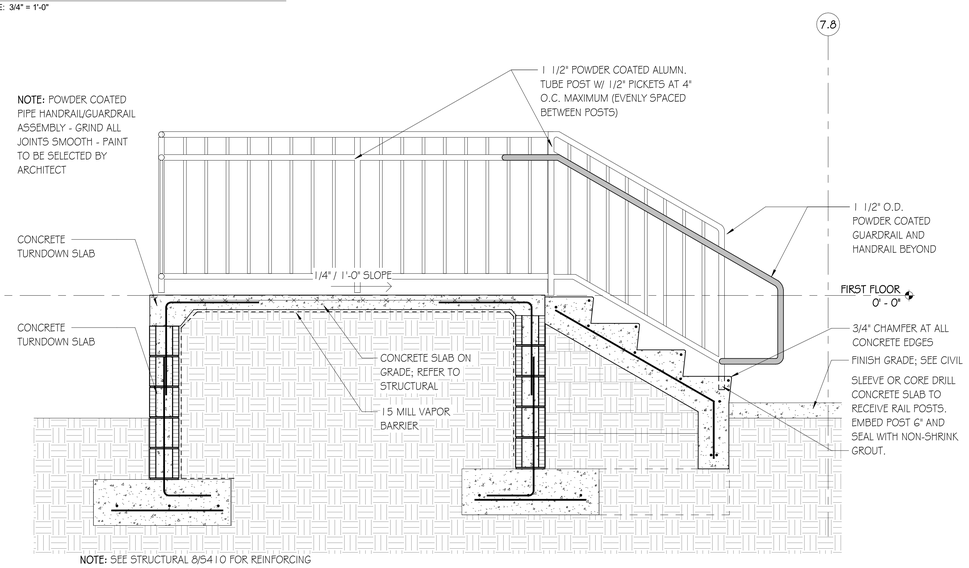

8 CONCRETE LANDING AND STEP - DETAIL 2
A5.41 SCALE: 3/4" = 1'-0"

GOODWYN MILLS CAWOOD, LLC.
720 Bayfront Parkway, Suite 200
Pensacola, FL 32502
T 850.432.0706
GMCNETWORK.COM
Kelly Wieczorek - Qualifying Agent
FL Architect AR 96359

ISSUE	DATE
PERMIT SET	12/08/2025
2 Revision 2	05/01/2026

DRAWN BY: SJ
CHECKED BY: GW

FRICKER RESOURCE CENTER RENOVATION PROJECT
900 N F St, Pensacola, FL 32501-2887
GMC # APEN250016

STATE OF FLORIDA · GEORGE D. WILLIAMS · AR0008434 · REGISTERED ARCHITECT

George D. Williams
AR 0008434

EXTERIOR STEPS AND RAILING DETAILS

A5.41

TEMPLATE VERSION: 2020.1
5/14/2026 1:43:19 PM

MECH - ELECT. YARD DETAILS

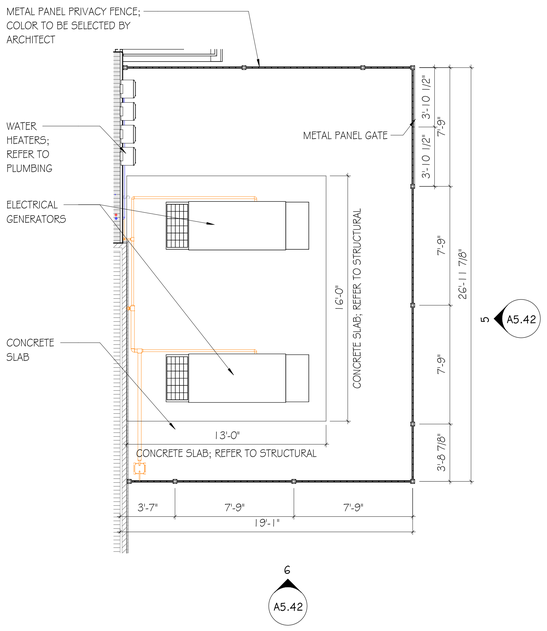

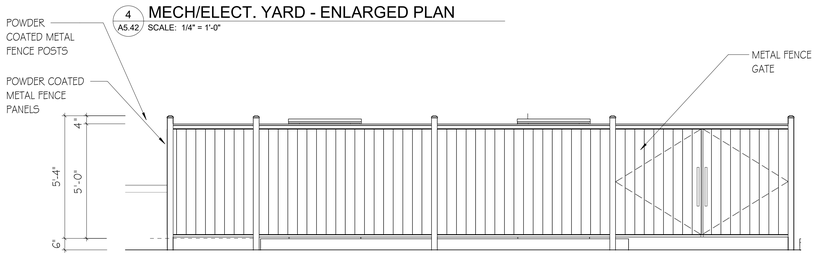

4 A5.42 MECH/ELECT. YARD - ENLARGED PLAN
SCALE: 1/4" = 1'-0"

5 A5.42 MECH/ ELECT. YARD - FENCE A
SCALE: 3/8" = 1'-0"

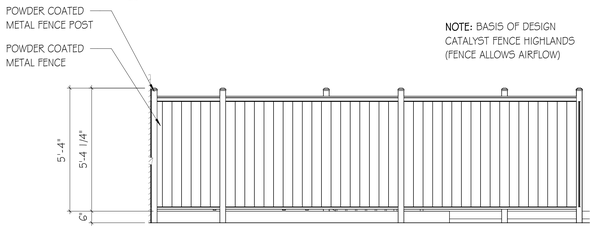

6 A5.42 MECH/ ELECT. YARD - FENCE B (OPPOSITE END SIMILAR)
SCALE: 3/8" = 1'-0"

DUMPSTER ENCLOSURE DETAILS

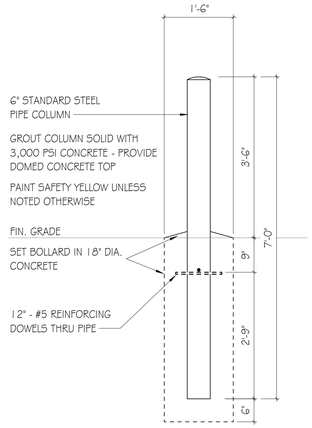

3 A5.42 BOLLARD DETAIL
SCALE: 3/4" = 1'-0"

TYPICAL REINFORCING

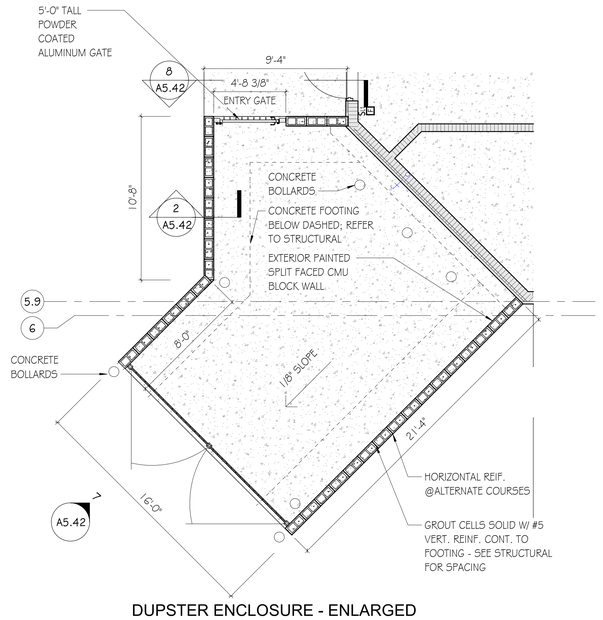

1 A5.42 DUPSTER ENCLOSURE - ENLARGED PLAN
SCALE: 1/4" = 1'-0"

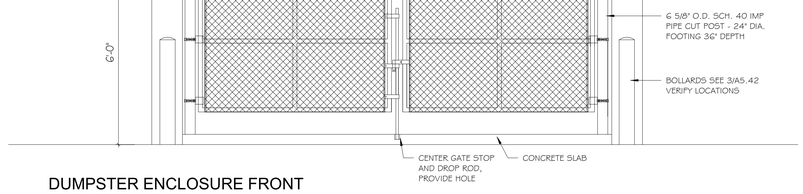

7 A5.42 DUMPSTER ENCLOSURE FRONT ELEVATION (GATE)
SCALE: 1/2" = 1'-0"

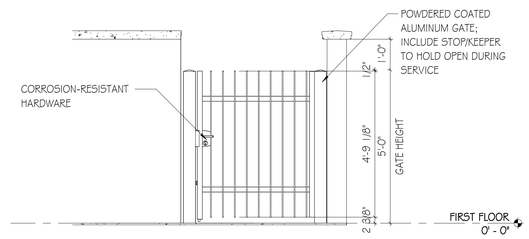

8 A5.42 DUMPSTER ENCLOSURE - GATE FRONT ELEVATION
SCALE: 1/2" = 1'-0"

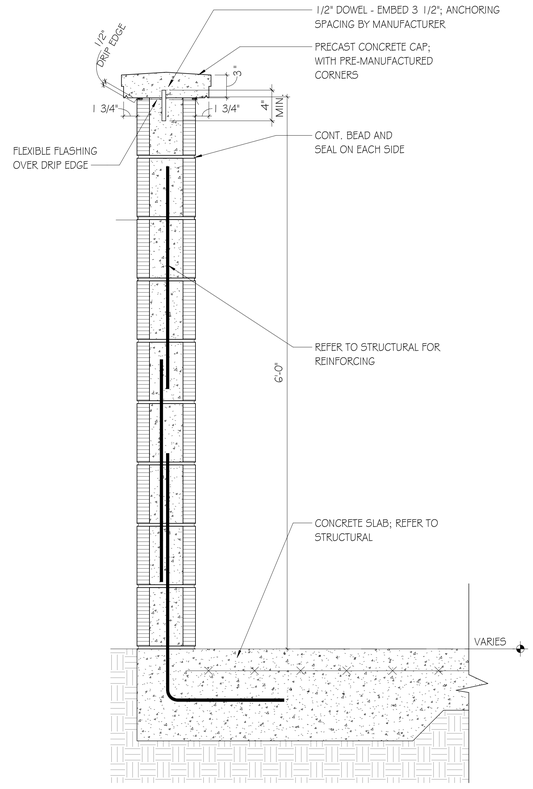

2 A5.42 DUMPSTER - WALL SECTION A
SCALE: 1 1/2" = 1'-0"

GOODWYN MILLS CAWOOD, LLC.
720 Bayfront Parkway, Suite 200
Pensacola, FL 32502
T 850.432.0706
GMCNETWORK.COM
Kelly Wieczorek - Qualifying Agent
FL Architect AR 96359

GMC

ISSUE | DATE
PERMIT SET | 12/08/2025

DRAWN BY: SJ
CHECKED BY: GW

FRICKER RESOURCE CENTER RENOVATION PROJECT

900 N F St, Pensacola, FL 32501-2887

GMC # APEN250016

STATE OF FLORIDA · GEORGE D. WILLIAMS · AR0009434 · REGISTERED ARCHITECT

George D. Williams
AR 0009434

DUMPSTER ENCLOSURE DETAIL & MECH FENCE DETAIL

A5.42

5/14/2026 1:43:27 PM TEMPLATE VERSION: 2020.1

DOOR NUMBER	TO	FROM	WIDTH	HEIGHT	THK	DOOR TYPE	DOOR	FRAME	HARDWARE	HEAD	JAMB	THRESHOLD	Access Control Device	Comments
100A	VESTIBULE 100	EXTERIOR	12' - 0"	10' - 0"	1 3/4"	E	ALUM	HM	01	10/AG.02	11/AG.02	12/AG.02		IMPACT RATED
100B	ENTRY CORRIDOR 120	VESTIBULE 100	12' - 0"	10' - 0"	1 3/4"	EN	ALUM	HM	01	10/AG.02	11/AG.02	12/AG.02		NON-IMPACT RATED
101A	WAITING AREA 101	TELE H. B 137	3' - 0"	7' - 0"	1 3/4"	N	HM	HM	02	1/AG.02	2/AG.02	3/AG.02	YES	
101B	WAITING AREA 101	TELE H. A 143	3' - 0"	7' - 0"	1 3/4"	N	HM	HM	02	1/AG.02	2/AG.02	3/AG.02	YES	
102	SOCIAL HALL 102	KITCHEN 103	3' - 0"	7' - 0"	1 3/4"	HG	HM	HM	03	1/AG.02	2/AG.02	3/AG.02		KITCHEN DOOR W/ KICK PLATE
102A	SOCIAL HALL 102	KITCHEN 103	6' - 8"	4' - 6"		RC	---	---		1/AG.03	1/AG.03	1/AG.03		
103E	EXTERIOR	KITCHEN 103	4' - 0"	7' - 0"	1 3/4"	F	HM	HM	04	4/AG.02	5/AG.02	6A/AG.02		
104	STEM LAB 104	ENTRY CORRIDOR 120	3' - 0"	7' - 0"	1 3/4"	HG	HM	HM	05	1/AG.02	2/AG.02	3/AG.02	YES	
105	MECH/ ELECT. ROOM 105	INTERIOR CORRIDOR 120	4' - 0"	7' - 0"	1 3/4"	F	HM	HM	06	1/AG.02	2/AG.02	3/AG.02	YES	
106	3D PRINTER 106	STEM LAB 104	3' - 0"	7' - 0"	1 3/4"	HG	HM	HM	23	1/AG.02	2/AG.02	3/AG.02		
107	COMM. 107	WAITING AREA 101	3' - 0"	7' - 0"	1 3/4"	F	HM	HM	06	1/AG.02	2/AG.02	3/AG.02	YES	
108	STAFF BREAKROOM 108	CORRIDOR 121	3' - 0"	7' - 0"	1 3/4"	F	HM	HM	05	1/AG.02	2/AG.02	3/AG.02	YES	
109	ENTRY CORRIDOR 120	STORAGE 109	3' - 0"	7' - 0"	1 3/4"	F	HM	HM	06	1/AG.02	2/AG.02	3/AG.02	YES	
111	MULTIPURPOSE ROOM 111	INTERIOR CORRIDOR 118	3' - 0"	7' - 0"	1 3/4"	N	HM	HM	08	1/AG.02	2/AG.02	3/AG.02		
111B	EXTERIOR	MULTIPURPOSE ROOM 111	3' - 0"	7' - 0"	1 3/4"	STOREFRONT	SF	SF	01	-	7/AG.12B	8/AG.12B		
113	FOOD STO. 113	INTERIOR CORRIDOR 118	4' - 0"	7' - 0"	1 3/4"	F	HM	HM	05	1/AG.02	2/AG.02	3/AG.02	YES	
114B	REST. D 114	INTERIOR CORRIDOR 118	3' - 0"	7' - 0"	1 3/4"	F	HM	HM	11	1/AG.02	2/AG.02	3/AG.02		
115	SOCIAL HALL STORAGE 115	ARTS AND CRAFT 112	3' - 0"	7' - 0"	1 3/4"	F	HM	HM	20	1/AG.02	2/AG.02	3/AG.02	YES	
116B	REST. C 116	INTERIOR CORRIDOR 119	3' - 0"	7' - 0"	1 3/4"	F	HM	HM	11	1/AG.02	2/AG.02	3/AG.02		
118A	INTERIOR CORRIDOR 118	SOCIAL HALL STORAGE 115	6' - 0"	8' - 0"	0"	D	HM	HM	09	1/AG.02	2/AG.02	3/AG.02	YES	
118B	INTERIOR CORRIDOR 118	SOCIAL HALL 102	6' - 0"	7' - 0"	1 3/4"	HG2	HM	HM	13	1/AG.02	2/AG.02	3/AG.02		
118C	INTERIOR CORRIDOR 118	ARTS AND CRAFT 112	3' - 0"	7' - 0"	1 3/4"	N	HM	HM	08	1/AG.02	2/AG.02	3/AG.02		
118E	EXTERIOR	INTERIOR CORRIDO 118	3' - 0"	7' - 0"	1 3/4"	F	HM	HM	12	4/AG.02	5/AG.02	6/AG.02		
120A	ENTRY CORRIDOR 120	LIBRARY 110	3' - 0"	7' - 0"	1 3/4"	STOREFRONT SI-3	SF	SF	01	-	4/AG.12	5/AG.12		SI-2
120B	ENTRY CORRIDOR 120	LIBRARY 110	3' - 0"	7' - 0"	1 3/4"	STOREFRONT SI-3	SF	SF	01	-	4/AG.12	5/AG.12		SI-2
121A	CORRIDOR 121	EXIST. WEIGHT ROOM 132	6' - 0"	7' - 0"	0"	D	HM	HM	09	1/AG.02	2/AG.02	3/AG.02	YES	
121B	CORRIDOR 121	STO. 117	4' - 0"	7' - 0"	0"	D	HM	HM	09	1/AG.02	2/AG.02	3/AG.02	YES	
121C	CORRIDOR 121	WORKFORCE DEVELOPMENT 144	3' - 0"	7' - 0"	1 3/4"	N	HM	HM	08	1/AG.02	2/AG.02	3/AG.02		
122	OFFICE B 122	CHECKIN 135	3' - 0"	7' - 0"	1 3/4"	HG	HM	HM	16	1/AG.02	2/AG.02	3/AG.02		
123	STORAGE 123	CORRIDOR 121	6' - 0"	7' - 0"	0"	D	HM	HM	09	1/AG.02	2/AG.02	3/AG.02	YES	
124	OFFICE A 124'	CHECKIN 135	3' - 0"	7' - 0"	1 3/4"	HG	HM	HM	16	1/AG.02	2/AG.02	3/AG.02		
126A	ADA REST. A 126	REST. A 126	3' - 0"	7' - 0"	1 3/4"	F	HM	HM	10	1/AG.02	2/AG.02	3/AG.02		
126B	REST. A 126	CORRIDOR 121	3' - 0"	7' - 0"	1 3/4"	F SI-2	HM	HM	11	1/AG.02	2/AG.02	3/AG.02		
126C	ENTRY CORRIDOR 120	SOCIAL HALL 102	3' - 0"	6' - 10"	1 3/4"	STOREFRONT SI-2	SF	SF	01	-	-	5/AG.12		SI-3
126D	ENTRY CORRIDOR 120	SOCIAL HALL 102	3' - 0"	6' - 10"	1 3/4"	STOREFRONT SI-6	SF	SF	01	-	-	5/AG.12		SI-3
126F	EXTERIOR	ENTRY CORRIDOR 120	3' - 0"	8' - 0"	1 3/4"	STOREFRONT SI-6	SF	SF	01	-	9/AG.12B	3/AG.12B		IMPACT RATED
126G	EXTERIOR	ENTRY CORRIDOR 120	3' - 0"	8' - 0"	1 3/4"	STOREFRONT	SF	SF	01	-	9/AG.12B	3/AG.12B		IMPACT RATED
127	SHWR 127	STAFF TLT. 128	3' - 0"	7' - 0"	1 3/4"	F	HM	HM	18	1/AG.02	2/AG.02	3/AG.02		
128	STAFF TLT. 128	CORRIDOR 121	3' - 0"	7' - 0"	1 3/4"	F	HM	HM	17	1/AG.02	2/AG.02	3/AG.02		
129	REST. B 129	CORRIDOR 121	3' - 0"	7' - 0"	1 3/4"	F	HM	HM	11	1/AG.02	2/AG.02	3/AG.02		
130	EV5/STO. 130	CORRIDOR 121	3' - 0"	7' - 0"	1 3/4"	F	HM	HM	07	1/AG.02	2/AG.02	3/AG.02		
131	CORRIDOR 121	ADA REST. B	3' - 0"	7' - 0"	1 3/4"	F	HM	HM	17	1/AG.02	2/AG.02	3/AG.02		
135	CHECK-IN 135	CORRIDOR 121	3' - 0"	7' - 0"	1 3/4"	HG	HM	HM	05	1/AG.02	2/AG.02	3/AG.02	YES	
140A	OFFICE D 140	STO. 138	3' - 0"	7' - 0"	1 3/4"	F	HM	HM	05	1/AG.02	2/AG.02	3/AG.02	YES	
140B	OFFICE D 140	WAITING AREA 101	3' - 0"	7' - 0"	1 3/4"	N	HM	HM	05	1/AG.02	2/AG.02	3/AG.02	YES	
141	OFFICE C 141	WAITING AREA 101	3' - 0"	7' - 0"	1 3/4"	N	HM	HM	05	1/AG.02	2/AG.02	3/AG.02	YES	
142	EXTERIOR	GYMNASIUM	5' - 1"	6' - 11"	1 3/4"	F	HM	HM	19	7/AG.02	8/AG.02	9/AG.02		
142A	CORRIDOR 121	GYMNASIUM	6' - 0"	7' - 0"	1 3/4"	F	HM	HM	13	1/AG.02	2/AG.02	3/AG.02		
144E	EXTERIOR	WORKFORCE DEVELOPMENT 144	4' - 0"	7' - 0"	1 3/4"	F	HM	HM	14	1/AG.02	2/AG.02	3/AG.02		
145E	EXTERIOR	RISER ROOM 141	4' - 0"	7' - 0"	1 3/4"	F	HM	HM	15	4/AG.02	5/AG.02	6/AG.02	YES	
146	EXTERIOR	SOCIAL HALL 102	3' - 0"	7' - 0"	1 3/4"	F	HM	HM	14	7/AG.02	8/AG.02	9/AG.02		

DOOR GENERAL NOTES

1) GENERAL:
A. DOOR AND/OR FRAME CONSTRUCTION SHALL BE AS SPECIFIED UNLESS NOTED OTHERWISE.

B. ALL TYPES OF DOORS ARE REPRESENTED IN THIS SCHEDULE FOR CONVENIENCE. WHERE MORE DESCRIPTIVE INFORMATION MAY BE LOCATED ELSEWHERE, NOTATION IS MADE IN THE NUMBERED NOTES COLUMN. (E.G. ALUMINUM FRAMED ENTRANCE DOORS. SEE GLAZING SCHEDULE FOR CONFIGURATION.)

2) MATERIAL AND FINISH:
A. MATERIALS AND FINISHES INDICATED ON THE SCHEDULE ARE AS FOLLOWS:
- HM HOLLOW METAL
- ST STEEL
- ST/S STEEL / STAINLESS OR STAINLESS CLAD
- AL ALUMINUM
- GL GLAZING/GLASS

3) GLASS:
A. GLASS TYPES INDICATED ON THE SCHEDULE ARE AS FOLLOWS:
MONOLITHIC:
- G1 9/16" CLEAR, LAMINATED, INTERLAYER COLOR: CLEAR
- G2 1/4" CLEAR, TEMPERED GLAZING (INTERIOR)

INSULATING:
- IG1 1 5/16 INCH INSULATING / IMPACT, VISION LITE (EXTERIOR)
- IG2 7/16" IMPACT RATED (DOOR)

4) LOUVERS:
A. DOOR LOUVER TYPES INDICATION ON THE SCHEDULE ARE AS FOLLOWS:
- L1 A" W X B" H, SIGHT PROOF, WEATHER RESISTANT, WITH INSECT SCREEN
- L2 A" W X B" H, LIGHT PROOF

5) DOOR HARDWARE:
A. "HARDWARE SET NUMBER" REFERS TO HARDWARE SETS SPECIFIED IN SPECIFICATION SECTION 087100 "DOOR HARDWARE".

FRAME PROFILES

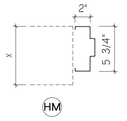

DOOR TYPES

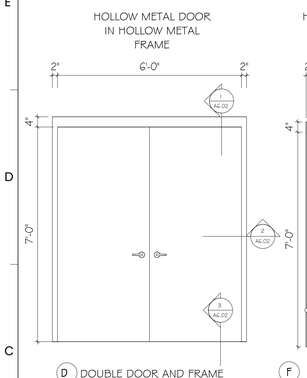

D DOUBLE DOOR AND FRAME ASSEMBLY

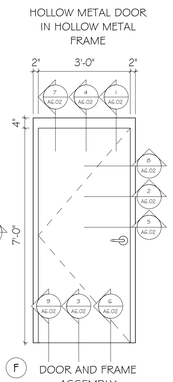

F DOOR AND FRAME ASSEMBLY

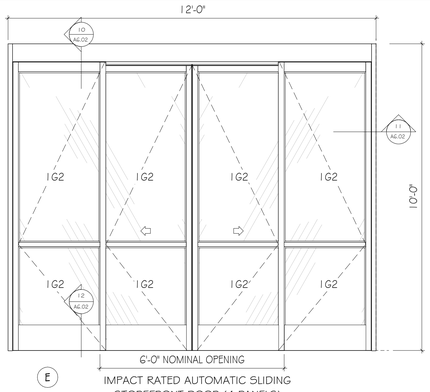

E IMPACT RATED AUTOMATIC SLIDING STOREFRONT DOOR (4 PANELS) FULL BREAKOUT EGRESS

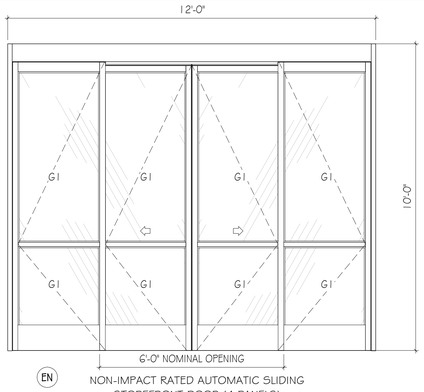

EN NON-IMPACT RATED AUTOMATIC SLIDING STOREFRONT DOOR (4 PANELS) FULL BREAKOUT EGRESS

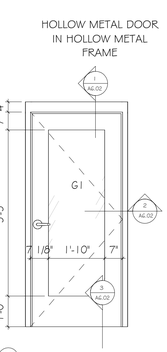

FG FULL LITE DOOR AND FRAME ASSEMBLY

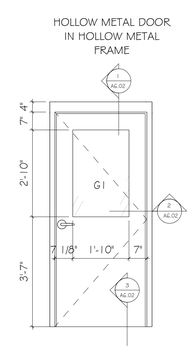

HG HALF LITE DOOR AND FRAME ASSEMBLY

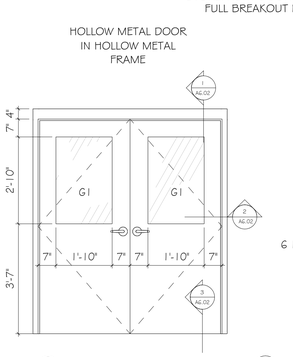

HG2 HALF LITE DOOR AND FRAME ASSEMBLY

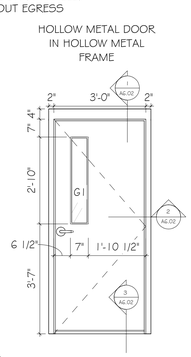

N NARROW LITE DOOR AND FRAME ASSEMBLY

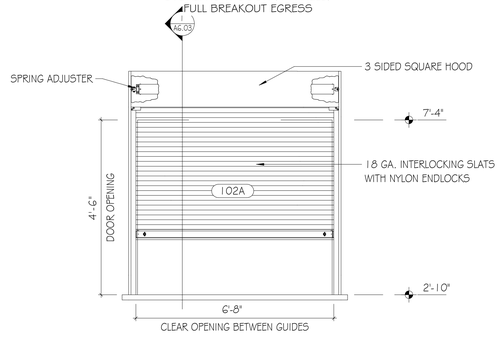

RC INTERIOR ROLLING COUNTER DOOR - COOKSON PUSH-UP OPERATED ROLLING COUNTER DOOR OR EQUAL

5/14/2026 1:43:31 PM TEMPLATE VERSION: 2020.1

GMC
GOODWYN MILLS CAWOOD, LLC.
720 Bayfront Parkway, Suite 200
Pensacola, FL 32502
T 850.432.0706
GMCNETWORK.COM
Kelly Wieczorek - Qualifying Agent
FL Architect AR 96359

ISSUE	DATE
PERMIT SET	12/08/2025
1 Revision 1	04/13/2026
2 Revision 2	05/01/2026

DRAWN BY: SJ
CHECKED BY: GW

FRICKER RESOURCE CENTER RENOVATION PROJECT
900 N F St. Pensacola, FL 32501-2887
GMC # APEN250016

STATE OF FLORIDA · GEORGE D. WILLIAMS · AR0009434 · REGISTERED ARCHITECT
George D. Williams
AR 0009434

DOOR SCHEDULE, LEGEND, & DETAILS

A6.01

INTERIOR CMU H.M. DOOR HEAD, JAMB AND THRESHOLD DETAILS

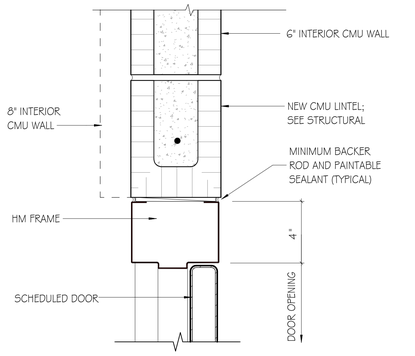

1 A6.02 HM HEAD INTERIOR CMU DETAIL
SCALE: 3" = 1'-0"

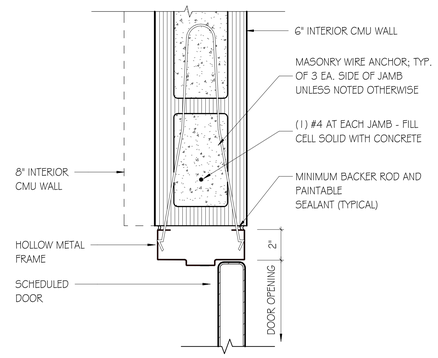

2 A6.02 HM JAMB INTERIOR CMU DETAIL
SCALE: 3" = 1'-0"

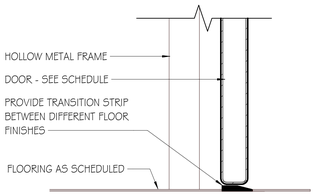

3 A6.02 THRESHOLD AT INTERIOR DOOR
SCALE: 3" = 1'-0"

EIFS CMU WALL H.M. DOOR HEAD, JAMB AND THRESHOLD DETAILS

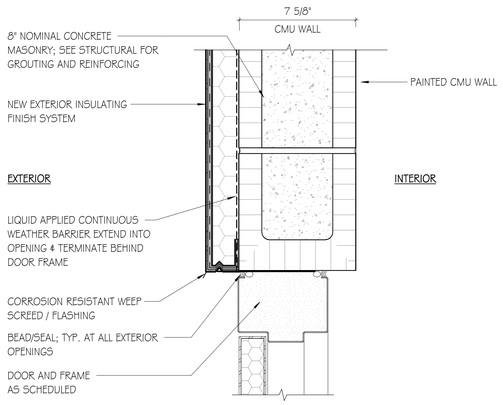

4 A6.02 H.M. DOOR HEAD - EIFS EXTERIOR MASONRY WALL
SCALE: 3" = 1'-0"

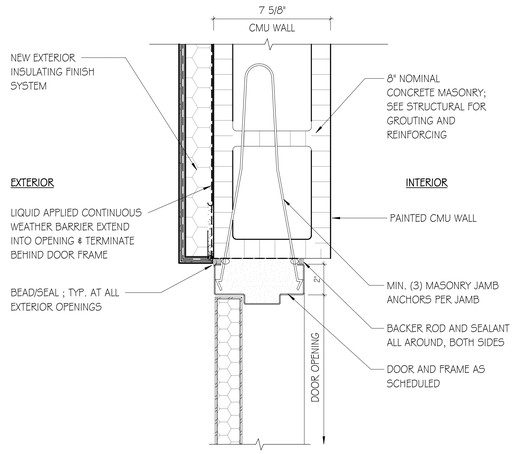

5 A6.02 H.M. DOOR JAMB - EIFS EXTERIOR MASONRY WALL
SCALE: 3" = 1'-0"

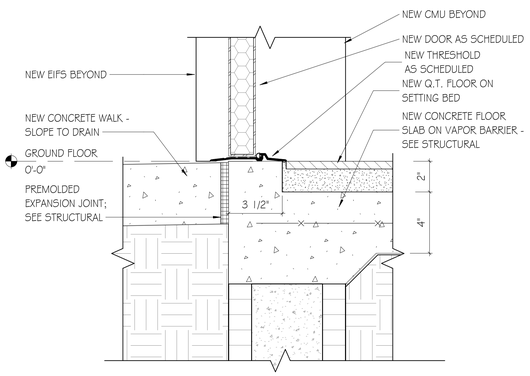

6A A6.02 HM DOOR THRESHOLD AT EXTERIOR EIFS - QUARRY TILE
SCALE: 3" = 1'-0"

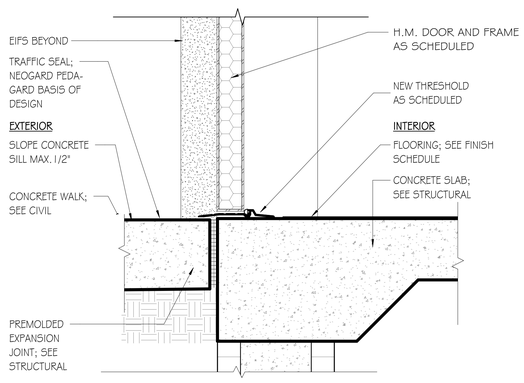

6 A6.02 H.M. DOOR THRESHOLD - EXTERIOR EIFS MASONRY WALL
SCALE: 3" = 1'-0"

BRICK/CMU WALL H.M. DOOR HEAD, JAMB AND THRESHOLD DETAILS

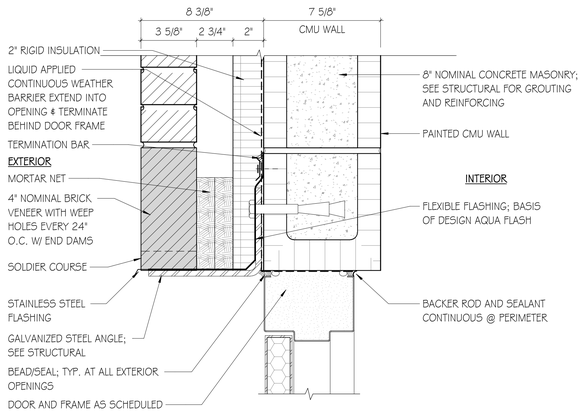

7 A6.02 HM DOOR HEAD - EXTERIOR MASONRY WALL
SCALE: 3" = 1'-0"

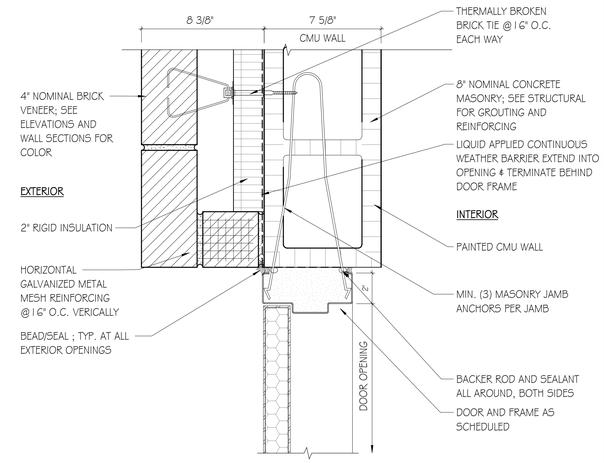

8 A6.02 HM DOOR JAMB - EXTERIOR MASONRY WALL
SCALE: 3" = 1'-0"

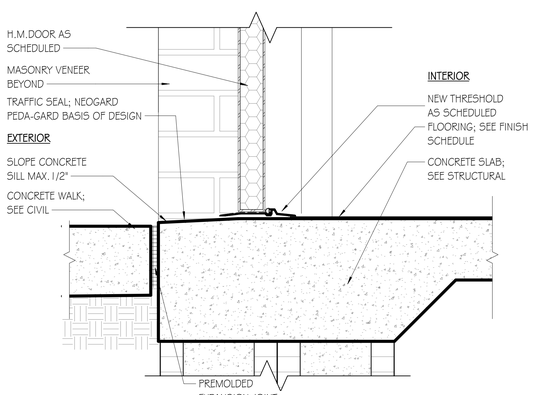

9 A6.02 HM DOOR THRESHOLD - EXTERIOR MASONRY WALL
SCALE: 3" = 1'-0"

EIFS CMU WALL AUTOMATIC DOOR HEAD, JAMB AND THRESHOLD DETAILS

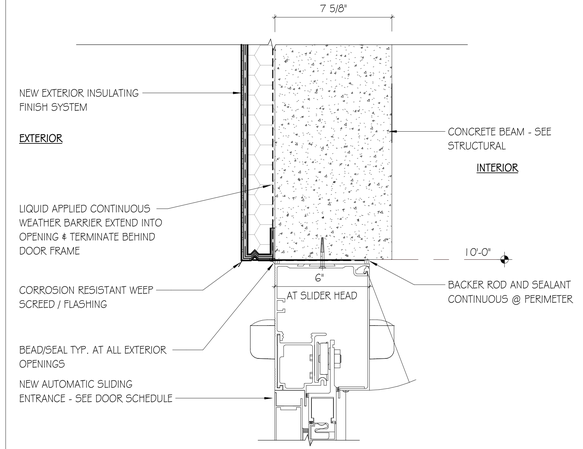

10 A6.02 AUTOMATIC SLIDING DOOR HEAD - EXTERIOR MASONRY WALL
SCALE: 3" = 1'-0"

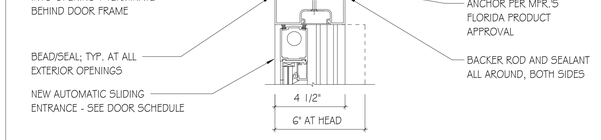

11 A6.02 AUTOMATIC SLIDING DOOR JAMB - EXTERIOR MASONRY WALL
SCALE: 3" = 1'-0"

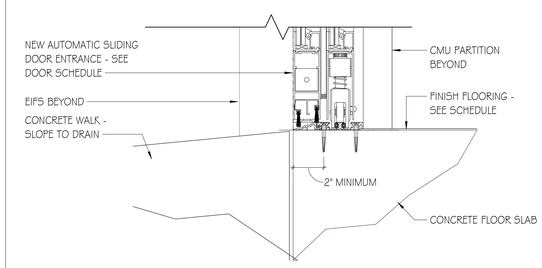

12 A6.02 AUTOMATIC SLIDING DOOR THRESHOLD - EXTERIOR MASONRY WALL
SCALE: 3" = 1'-0"

GMC

GOODWYN MILLS CAWOOD, LLC.
720 Bayfront Parkway, Suite 200
Pensacola, FL 32502
T 850.432.0706
GMCNETWORK.COM
Kelly Wieczorek - Qualifying Agent
FL Architect AR 96359

ISSUE	DATE
PERMIT SET	12/08/2025

DRAWN BY: Author
CHECKED BY: Checker

FRICKER RESOURCE CENTER RENOVATION PROJECT

900 N F St, Pensacola, FL 32501-2887

GMC # APEN250016

STATE OF FLORIDA · GEORGE D. WILLIAMS · AR0009434 · REGISTERED ARCHITECT

George D. Williams
AR 0009434

DOOR HEAD, JAMB AND SILL DETAILS

A6.02

TEMPLATE VERSION: 2020.1
5/14/2026 1:43:35 PM

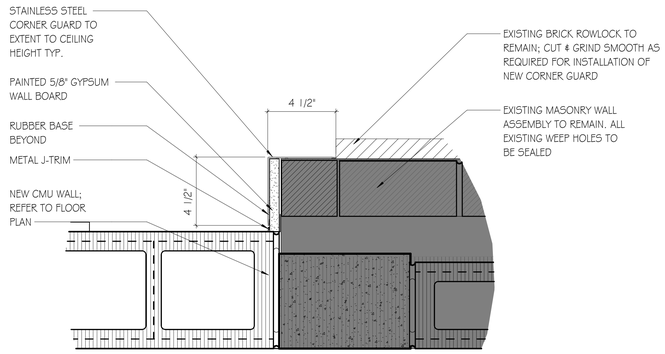

6 A6.03 EXISTING MASONRY WALL TO NEW CMU TRANSITION DETAIL
SCALE: 3" = 1'-0"

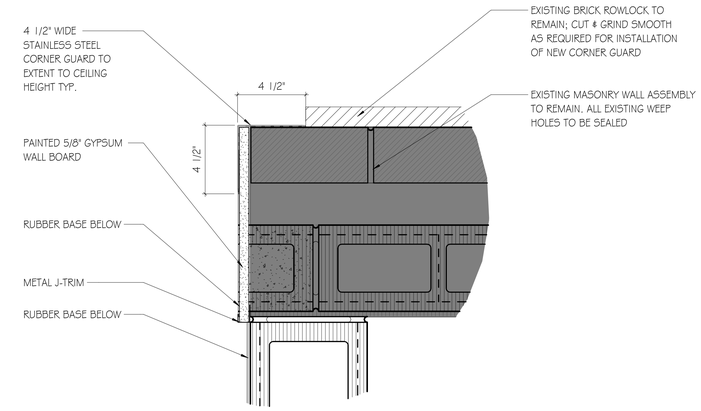

7 A6.03 EXISTING MASONRY WALL TO CORNER TRANSITION DETAIL
SCALE: 3" = 1'-0"

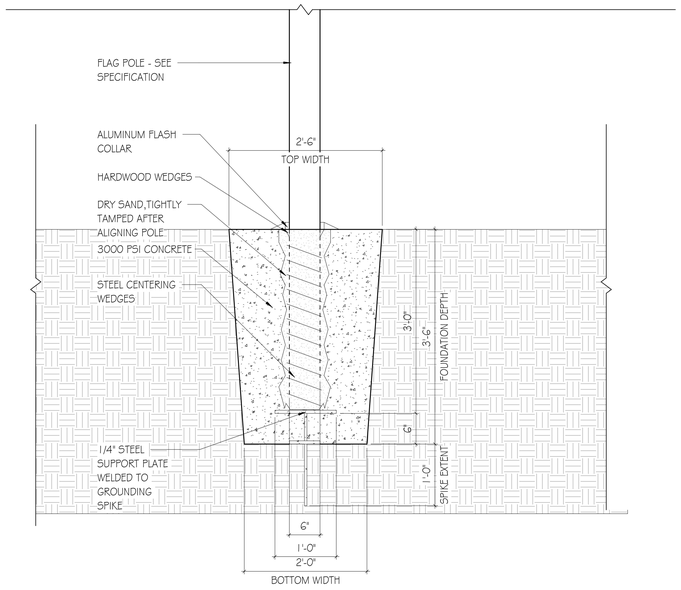

2 A6.03 FLAG POLE FOOTING DETAIL
SCALE: 1" = 1'-0"

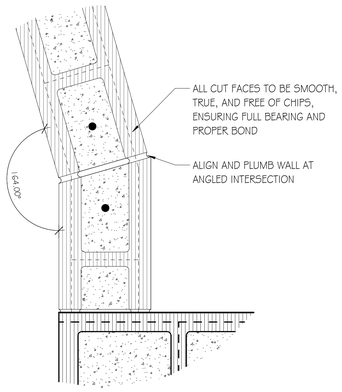

3 A6.03 CMU ANGLE DETAIL - LIBRARY
SCALE: 3" = 1'-0"

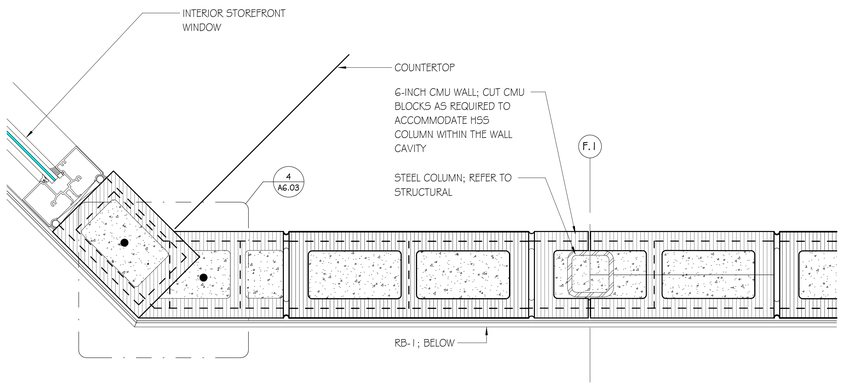

8 A6.03 COLUMN - CMU WALL DETAIL
SCALE: 3" = 1'-0"

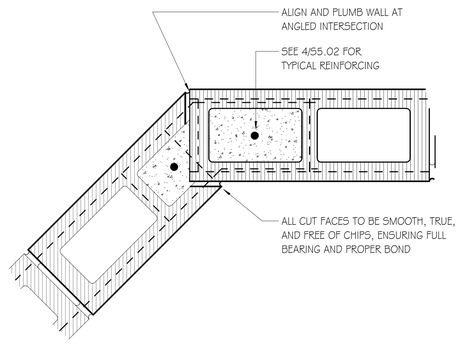

4 A6.03 CMU ANGLE DETAIL @ TYP. 135 DEGREES
SCALE: 3" = 1'-0"

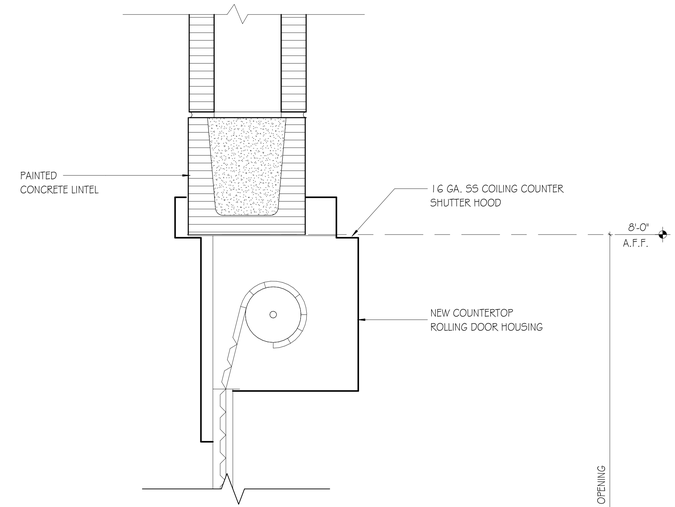

HEAD @ COILING COUNTER SHUTTER DOOR

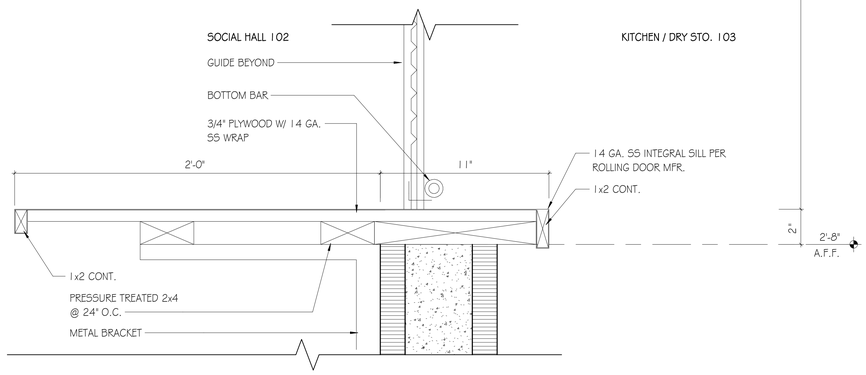

SILL @ COILING COUNTER SHUTTER DOOR

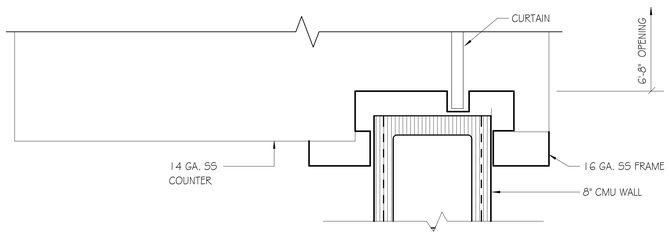

JAMB @ COILING COUNTER SHUTTER DOOR

1 A6.03 KITCHEN COILING SHUTTER DETAIL
SCALE: 3" = 1'-0"

GOODWYN MILLS CAWOOD, LLC.
720 Bayfront Parkway, Suite 200
Pensacola, FL 32502
T 850.432.0706
GMCNETWORK.COM
Kelly Wieczorek - Qualifying Agent
FL Architect AR 96359

ISSUE | DATE
PERMIT SET | 12/08/2025

DRAWN BY: Author
CHECKED BY: Checker

FRICKER RESOURCE CENTER RENOVATION PROJECT
900 N F St, Pensacola, FL 32501-2887
GMC # APEN250016

STATE OF FLORIDA · GEORGE D. WILLIAMS · AR0009434 · REGISTERED ARCHITECT
George D. Williams
AR 0009434

MISCELLANEOUS

A6.03

TEMPLATE VERSION: 2020.1
5/14/2026 1:43:40 PM

EXTERIOR STOREFRONT TYPES

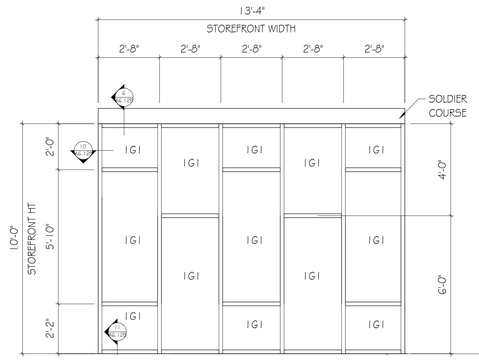

4 A6.11 S4 - STOREFRONT ELEV.
SCALE: 3/8" = 1'-0"

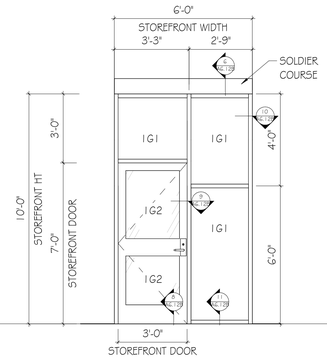

3 A6.11 S3 - STOREFRONT DOOR & SIDELITE ELEV.
SCALE: 3/8" = 1'-0"

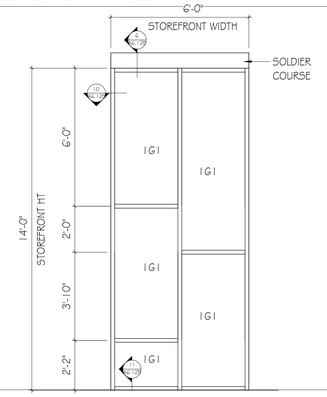

2 A6.11 S2 - STOREFRONT ELEV.
SCALE: 3/8" = 1'-0"

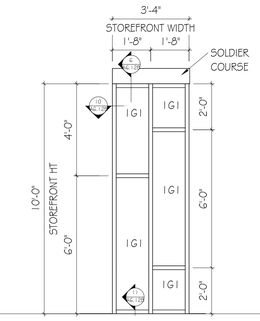

1 A6.11 S1 - STOREFRONT ELEV.
SCALE: 3/8" = 1'-0"

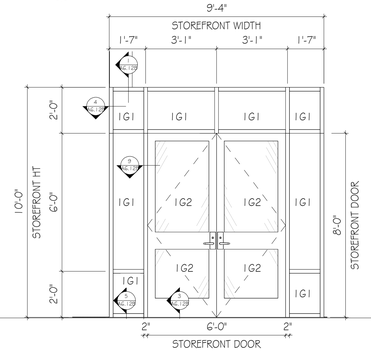

6 A6.11 S6 - STOREFRONT ELEV.
SCALE: 3/8" = 1'-0"

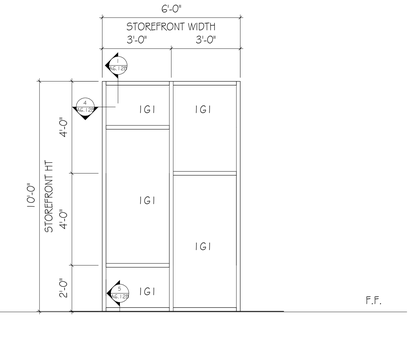

5 A6.11 S5 - STOREFRONT ELEV.
SCALE: 3/8" = 1'-0"

GLASS SCHEDULE

GLASS TYPES INDICATED ON THE SCHEDULE ARE AS FOLLOWS (SEE SPECIFICATION SECTIONS 088000 "GLAZING" & 134900 "RADIATION PROTECTION"):
GLASS TYPES (SEE SPECIFICATION SECTIONS 088000 "GLAZING"):

A. GLASS TYPES INDICATED ON THE SCHEDULE ARE AS FOLLOWS:

MONOLITHIC:

G1	9/16"	CLEAR, LAMINATED, INTERLAYER COLOR: CLEAR
G2	1/4"	CLEAR, TEMPERED GLAZING (INTERIOR)

INSULATING:

IG1	1 5/16 INCH	INSULATING / IMPACT, VISION LITE (EXTERIOR)
IG2	7/16"	IMPACT RATED (DOOR)

INTERIOR STOREFRONT TYPES

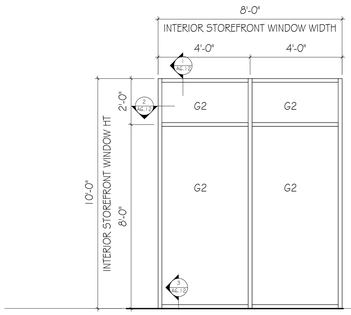

10 A6.11 SI-4 - INTERIOR STOREFRONT ELEV.
SCALE: 3/8" = 1'-0"

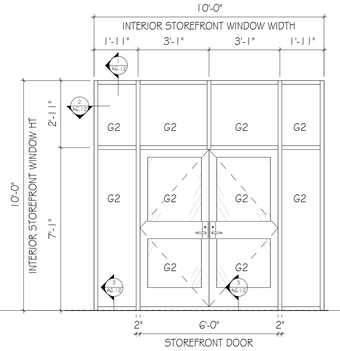

SI-3 - STOREFRONT DOOR & SIDELITES ELEV.
9 A6.11 SCALE: 3/8" = 1'-0"

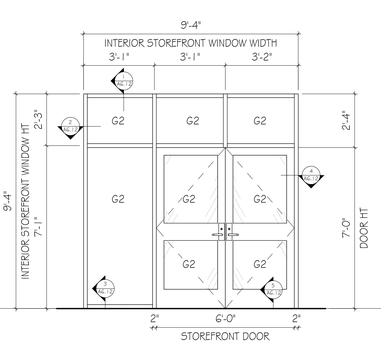

SI-2 - INTERIOR STOREFRONT DOOR & SIDELITE ELEV.
8 A6.11 SCALE: 3/8" = 1'-0"

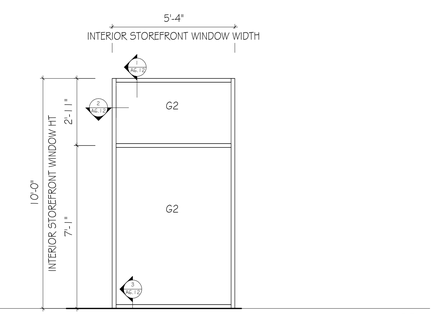

7 A6.11 SI-1 - INTERIOR STOREFRONT ELEV.
SCALE: 3/8" = 1'-0"

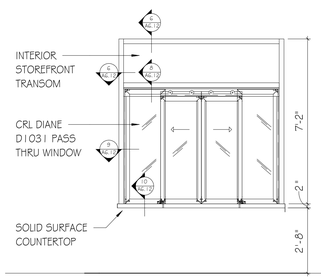

14 A6.11 P-1 PASS THRU WINDOW
SCALE: 3/8" = 1'-0"

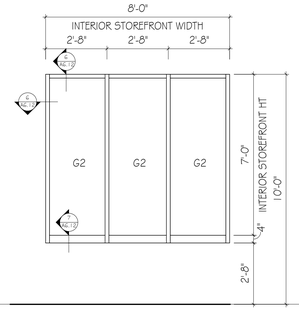

13 A6.11 SI-7 STOREFRONT ELEV.
SCALE: 3/8" = 1'-0"

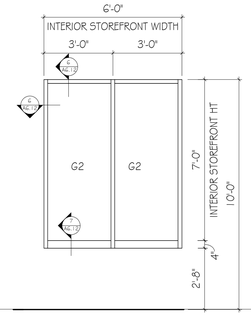

12 A6.11 SI-6 STOREFRONT ELEV.
SCALE: 3/8" = 1'-0"

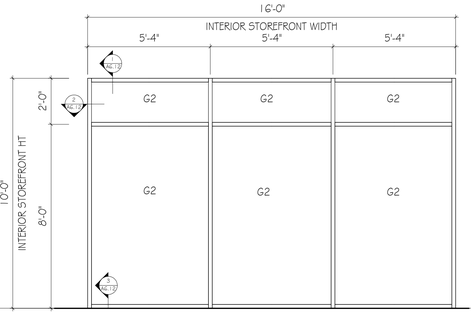

11 A6.11 SI-5 - STOREFRONT ELEV.
SCALE: 3/8" = 1'-0"

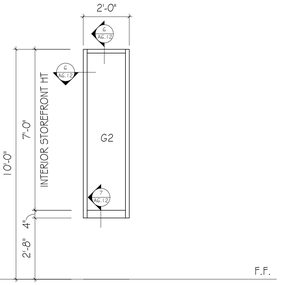

15 A6.11 SI-9 - INTERIOR STOREFRONT ELEV.
SCALE: 3/8" = 1'-0"

GOODWYN MILLS CAWOOD, LLC.
720 Bayfront Parkway, Suite 200
Pensacola, FL 32502
T 850.432.0706
GMCNETWORK.COM
Kelly Wieczorek - Qualifying Agent
FL Architect AR 96359

ISSUE | DATE
PERMIT SET | 12/08/2025

DRAWN BY: SJ
CHECKED BY: GW

FRICKER RESOURCE CENTER RENOVATION PROJECT
900 N F St. Pensacola, FL 32501-2887

GMC # APEN250016

STOREFRONT & WINDOW TYPES

A6.11

STATE OF FLORIDA · GEORGE D. WILLIAMS · #0096044 · REGISTERED ARCHITECT

George D. Williams
AR 0009434

TEMPLATE VERSION: 20201
5/14/2026 1:43:47 PM

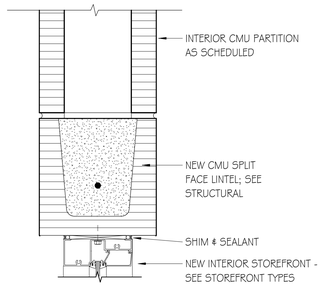

1 A6.12 **INTERIOR STOREFRONT HEAD**
SCALE: 3" = 1'-0"

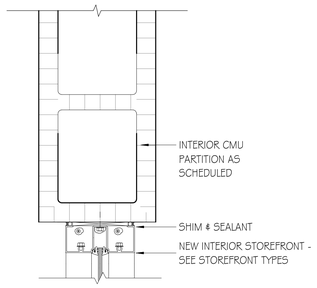

2 A6.12 **INTERIOR STOREFRONT JAMB**
SCALE: 3" = 1'-0"

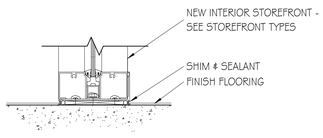

3 A6.12 **INTERIOR STOREFRONT SILL**
SCALE: 3" = 1'-0"

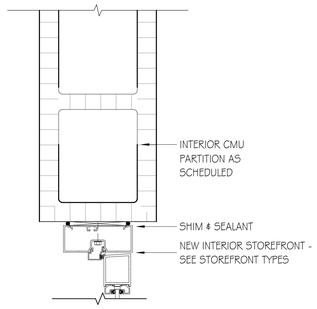

4 A6.12 **INTERIOR STOREFRONT DOOR JAMB**
SCALE: 3" = 1'-0"

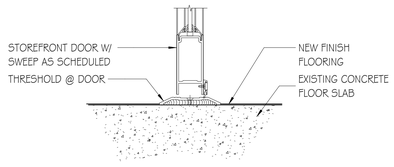

5 A6.12 **INTERIOR STOREFRONT DOOR THRESHOLD**
SCALE: 3" = 1'-0"

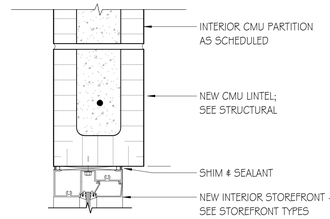

6 A6.12 **INTERIOR STOREFRONT HEAD AT CHECK-IN (JAMB SIMILAR)**
SCALE: 3" = 1'-0"

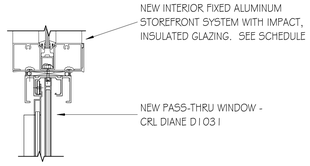

8 A6.12 **PASS THRU WINDOW HEAD**
SCALE: 3" = 1'-0"

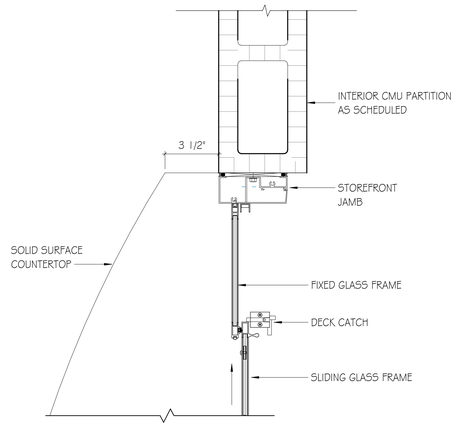

9 A6.12 **PASS THRU WINDOW JAMB**
SCALE: 3" = 1'-0"

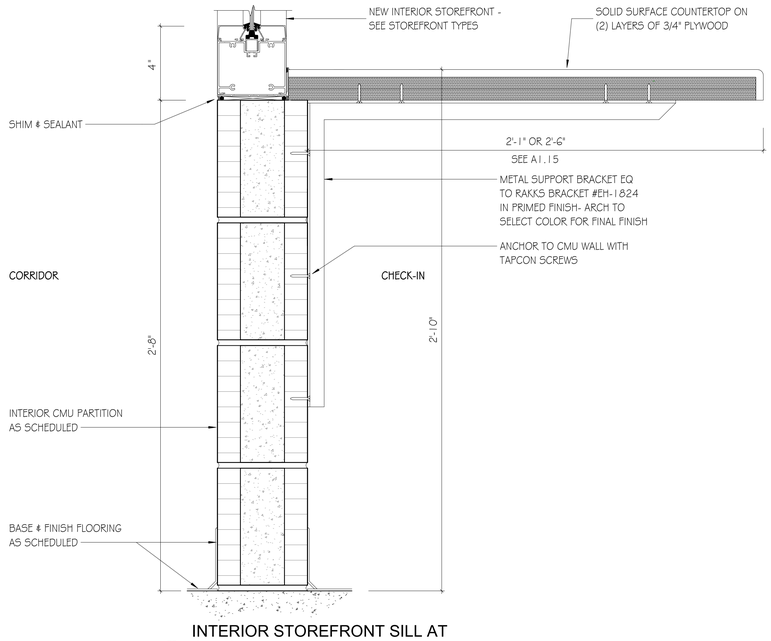

7 A6.12 **INTERIOR STOREFRONT SILL AT CHECK-IN**
SCALE: 3" = 1'-0"

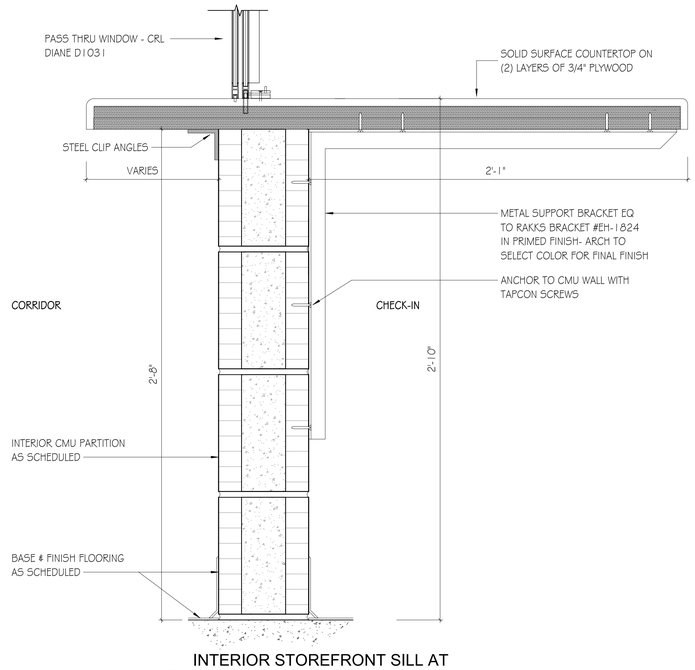

10 A6.12 **INTERIOR STOREFRONT SILL AT PASS-THRU WINDOW**
SCALE: 3" = 1'-0"

GMC

GOODWYN MILLS CAWOOD, LLC.
720 Bayfront Parkway, Suite 200
Pensacola, FL 32502
T 850.432.0706
GMCNETWORK.COM
Kelly Wieczorek - Qualifying Agent
FL Architect AR 96359

ISSUE	DATE
PERMIT SET	12/08/2025

DRAWN BY: SJ
CHECKED BY: GW

FRICKER RESOURCE CENTER RENOVATION PROJECT
900 N Ft. Pensacola, FL 32501-2887
GMC # APEN250016

STATE OF FLORIDA · GEORGE D. WILLIAMS · AR0009434 · REGISTERED ARCHITECT
George D. Williams
AR 0009434

INTERIOR STOREFRONT HEAD, JAMB AND SILL DETAILS

A6.12

5/14/2026 1:43:49 PM TEMPLATE VERSION: 20220.1

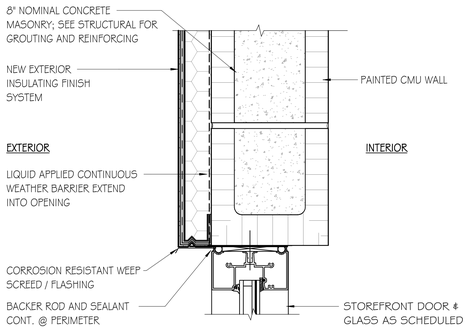

STOREFRONT HEAD - EIFS EXTERIOR MASONRY WALL

1 A6.12B SCALE: 3" = 1'-0"

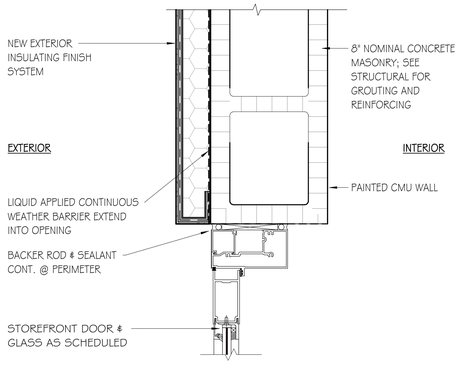

STOREFRONT DOOR JAMB - EIFS EXTERIOR MASONRY WALL

2 A6.12B SCALE: 3" = 1'-0"

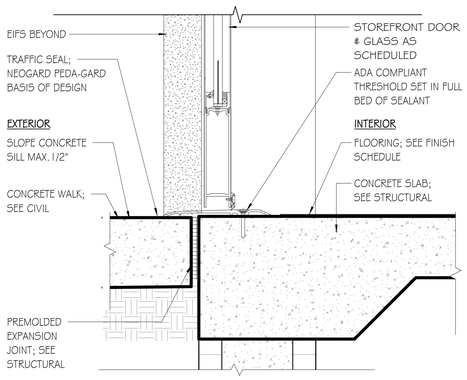

STOREFRONT DOOR THRESHOLD - EXTERIOR EIFS WALL

3 A6.12B SCALE: 3" = 1'-0"

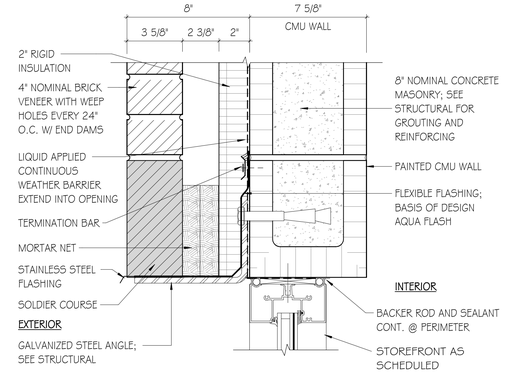

STOREFRONT HEAD - EXTERIOR MASONRY WALL

6 A6.12B SCALE: 3" = 1'-0"

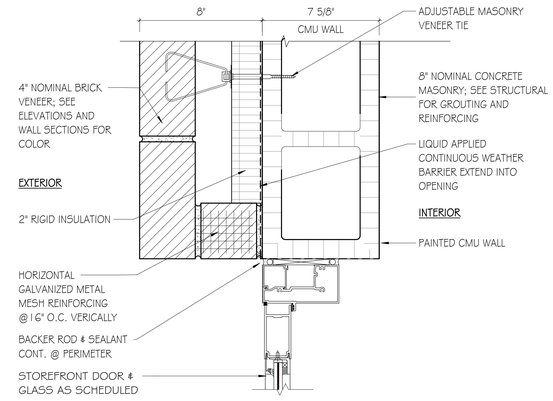

STOREFRONT DOOR JAMB - EXTERIOR MASONRY WALL

7 A6.12B SCALE: 3" = 1'-0"

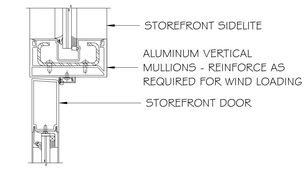

STOREFRONT DOOR JAMB AT SIDELITE

9 A6.12B SCALE: 3" = 1'-0"

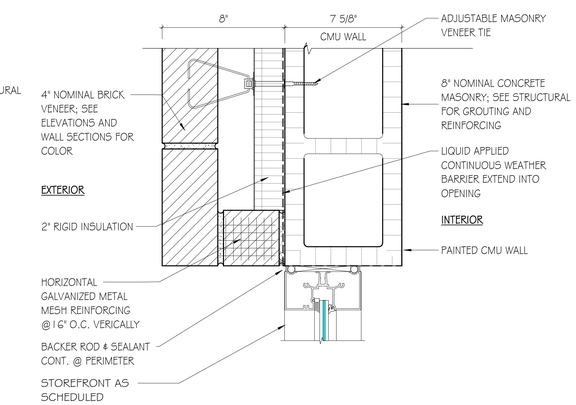

STOREFRONT JAMB - EIFS EXTERIOR MASONRY WALL

4 A6.12B SCALE: 3" = 1'-0"

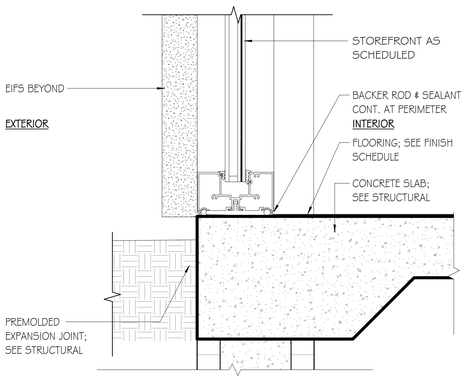

STOREFRONT SILL - EXTERIOR EIFS WALL

5 A6.12B SCALE: 3" = 1'-0"

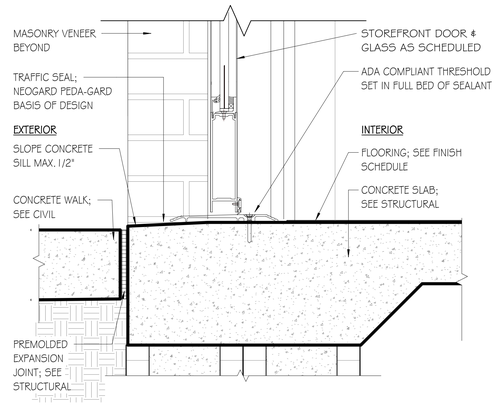

STOREFRONT DOOR THRESHOLD - EXTERIOR MASONRY WALL

8 A6.12B SCALE: 3" = 1'-0"

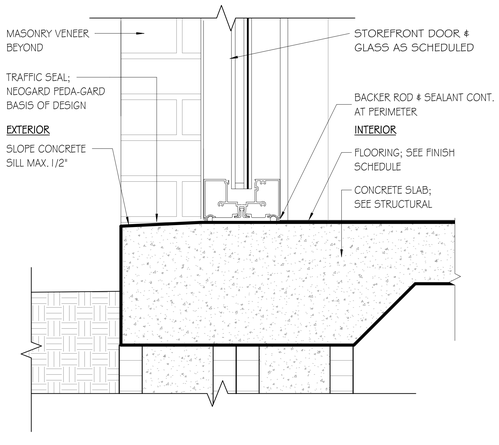

STOREFRONT SILL - EXTERIOR MASONRY WALL

11 A6.12B SCALE: 3" = 1'-0"

STOREFRONT JAMB - EXTERIOR MASONRY WALL

10 A6.12B SCALE: 3" = 1'-0"

GOODWYN MILLS CAWOOD, LLC.
720 Bayfront Parkway, Suite 200
Pensacola, FL 32502
T 850.432.0706
GMCNETWORK.COM
Kelly Wieczorek - Qualifying Agent
FL Architect AR 96359

ISSUE	DATE
PERMIT SET	12/08/2025

DRAWN BY: SJ
CHECKED BY: GW

FRICKER RESOURCE CENTER RENOVATION PROJECT

900 N F St, Pensacola, FL 32501-2887

GMC # APEN250016

STATE OF FLORIDA · GEORGE D. WILLIAMS · AR0009434 · REGISTERED ARCHITECT

George D. Williams
AR 0009434

EXTERIOR STOREFRONT HEAD, JAMB AND SILL DETAILS

A6.12B

TEMPLATE VERSION: 2020.1

5/14/2026 1:43:52 PM

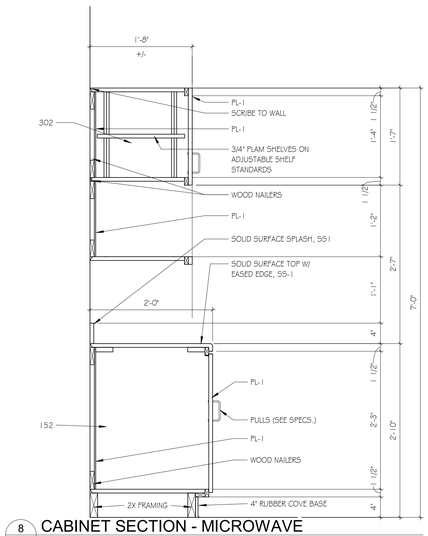

8 A7.11 **CABINET SECTION - MICROWAVE**
SCALE: 1" = 1'-0"

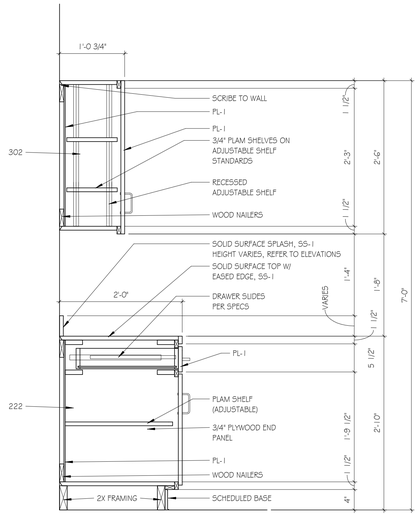

5 A7.11 **CABINET SECTION - S-A**
SCALE: 1" = 1'-0"

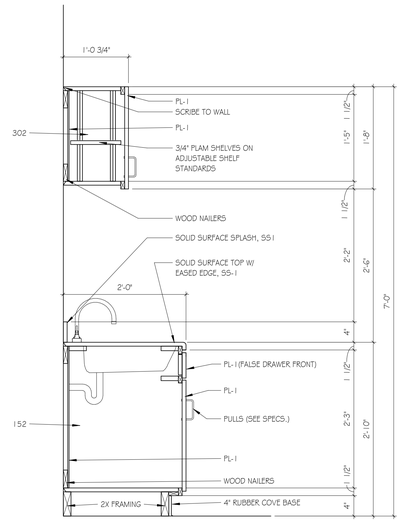

6 A7.11 **CABINET SECTION - S-B**
SCALE: 1" = 1'-0"

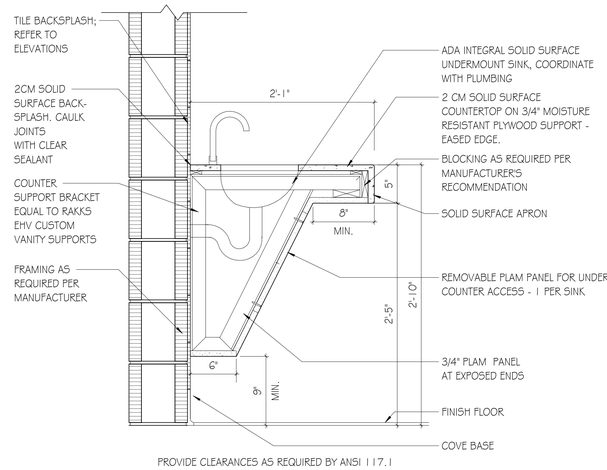

2 A7.11 **ADA UNDERMOUNT SINK SECTION**
SCALE: 1 1/2" = 1'-0"

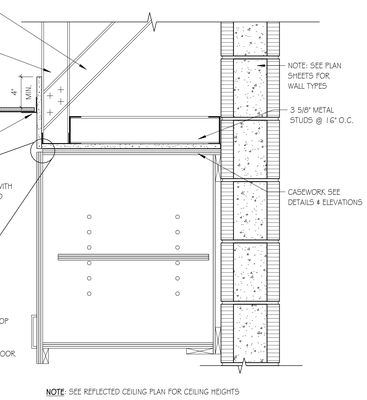

4 A7.11 **3MM EDGE BANDING DETAIL**
SCALE: 6" = 1'-0"

1 A7.11 **HANDCRAFTED BENCH**
SCALE: 1 1/2" = 1'-0"

NOTE: SEE REFLECTED CEILING PLAN FOR CEILING HEIGHTS

7 A7.11 **SOFFIT DETAIL w/ CABINET**
SCALE: 1 1/2" = 1'-0"

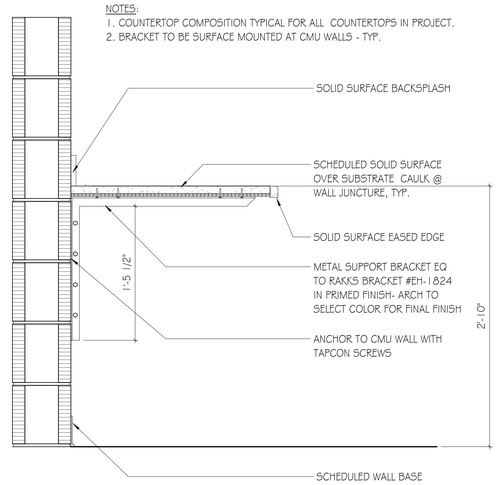

3 A7.11 **TYP. COUNTERTOP WITH SUPPORT BRACKET**
SCALE: 1 1/2" = 1'-0"

TEMPLATE VERSION: 2020.1
5/14/2026 1:43:53 PM

GOODWYN MILLS CAWOOD, LLC.
720 Bayfront Parkway, Suite 200
Pensacola, FL 32502
T 850.432.0706
GMCNETWORK.COM
Kelly Wieczorek - Qualifying Agent
FL Architect AR 96359

ISSUE	DATE
PERMIT SET	12/08/2025
2 Revision 2	05/01/2026

DRAWN BY: SJ
CHECKED BY: GW

FRICKER RESOURCE CENTER RENOVATION PROJECT
900 N F St, Pensacola, FL 32501-2887
GMC # APEN250016

STATE OF FLORIDA · GEORGE D. WILLIAMS · AR0009434 · REGISTERED ARCHITECT
George D. Williams
AR 0009434

MILLWORK DETAILS

A7.11

MISCELLANEOUS DETAILS

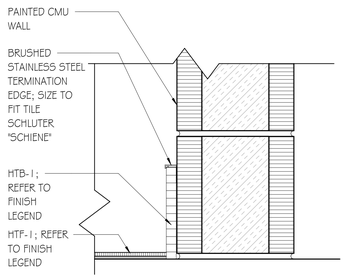

9 A8.01 TILE BASE DETAIL
SCALE: 3" = 1'-0"

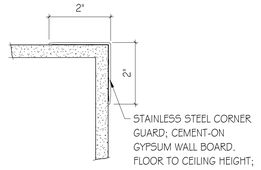

8 A8.01 CORNER GUARD DETAIL
SCALE: 6" = 1'-0"

FLOORING MATERIAL TRANSITION

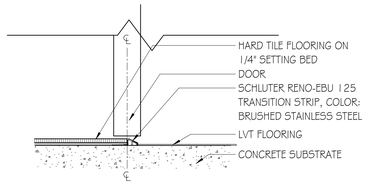

2 A8.01 HTF TO LVT TRANSITION
SCALE: 3" = 1'-0"

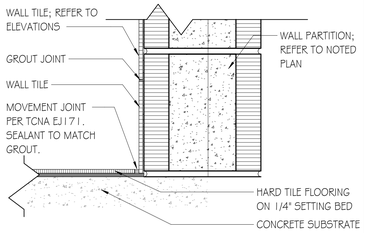

3 A8.01 HTF FLOOR TO HWT WALL TRANSITION
SCALE: 3" = 1'-0"

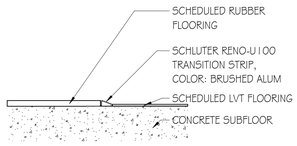

4 A8.01 RF TO LVT TRANSITION
SCALE: 3" = 1'-0"

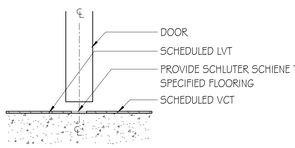

5 A8.01 LVT TO VCT TRANSITION
SCALE: 3" = 1'-0"

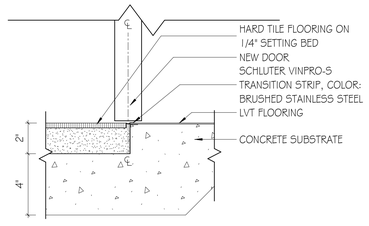

6 A8.01 QT TO LVT TRANSITION - RECESSED FLOOR SLAB
SCALE: 3" = 1'-0"

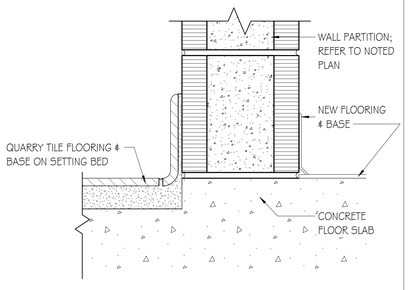

7 A8.01 QT FLOOR TO WALL TRANSITION - RECESSED FLOOR SLAB
SCALE: 3" = 1'-0"

FINISH LEGEND

FLOOR

NUMBER	TYPE	DETAIL DESCRIPTION	FLOORING RADIANT PANEL	FLAME SPREAD	SMOKE DEVELOPMENT
HFT-1	HARD FLOOR TILE	MANUFACTURER: TILE BAR STYLE NAME: BASIC CEMENT COLOR: SILVER MATTE PORCELAIN SIZE: 24" x 24" GROUT: 1/8" COLOR TO BE SELECTED BY ARCHITECT LOCATION: REFER TO FINISH PLANS			
LVT-1	LUXURY VINYL TILE (FIELD A)	MANUFACTURER: TARKETT STYLE NAME: CONTOUR COLOR: PCCL CHRONICAL OAK 4620 ARCHIVE SIZE: 6" x 36" LOCATION: REFER TO FINISH PLANS	ASTM E648	CLASS 1 (> 0.45 W/CM²)	
LVT-2	LUXURY VINYL TILE (FIELD B)	MANUFACTURER: TARKETT STYLE NAME: CONTOUR PCPO PROPER OAK COLOR: 4628 FAIRFAX SIZE: 6" x 36" LOCATION: REFER TO FINISH PLANS	ASTM E648	CLASS 1 (> 0.45 W/CM²)	
LVT-3	LUXURY VINYL TILE (ACCENT A)	MANUFACTURER: TARKETT STYLE NAME: CONTOUR PCQL AQUARELLE COLOR: BURNT SIENNA 11402 SIZE: 18" x 18" LOCATION: REFER TO FINISH PLAN	ASTM E648	CLASS 1 (> 0.45 W/CM²)	
LVT-4	LUXURY VINYL TILE (ACCENT B)	MANUFACTURER: TARKETT STYLE NAME: CONTOUR PCCS CRE MEANING COLOR: 11533 THRIVE SIZE: 18" x 18" LOCATION: REFER TO FINISH PLAN	ASTM E648	CLASS 1 (> 0.45 W/CM²)	
LVT-5	LUXURY VINYL TILE (ACCENT C)	MANUFACTURER: TARKETT STYLE NAME: CONTOUR PCQL AQUARELLE COLOR: SEAGLASS 11399 SIZE: 18" x 18" LOCATION: REFER TO FINISH PLAN	ASTM E648	CLASS 1 (> 0.45 W/CM²)	
VCT-1	VINYL COMPOSITION TILE (STATIC DISSIPATIVE)	MANUFACTURER: ARMSTRONG STYLE NAME: STATIC CONTROL FLOORING EXCELON SDT COLOR: RIDGE LOCATION: COMM. ROOM			
VCT-2	VINYL COMPOSITION TILE	MANUFACTURER: ARMSTRONG STYLE NAME: STANDARD EXCELON IMPERIAL TEXTURE COLOR: POMEGRANATE RED LOCATION: EVS.			
SC-1	SEALED CONCRETE	MANUFACTURER: W.R. MEADOWS COLOR: GREY LOCATION: REFER TO FINISH PLAN			
QT-1	QUARRY TILE	MANUFACTURER: TILE BAR STYLE NAME: ELEMENTAL COLOR: CHESTNUT BROWN SIZE: 6" x 6" GROUT: COLOR TO BE SELECTED BY ARCHITECT LOCATION:KITCHEN			
WOM-1	WALK-OFF MAT	MANUFACTURER: TARKETT STYLE NAME: ASSERTIVE STRIA (POWERBOND) COLOR: 0439 - TEMPER 26215 SIZE: AS NOTED ON FINISH PLAN LOCATION: REFER TO FINISH PLAN			
RF-1	RUBBER FLOOR	MANUFACTURER: JOHNSONITE BY TARKETT STYLE NAME: REPLAY COLOR: RA2 INFRARED SIZE: 3/8" THK 48" WIDE ROLLS LOCATION: WEIGHT ROOM			
SF-1	POURED-IN-PLACE RUBBER EPDM (SAFETY FLOORING)	MANUFACTURER: NO FAULT COLOR: 50% TERRA COTTA 50% BLACK LOCATION: OUTDOOR PLAYGROUNDS			

BASE

NUMBER	TYPE	DETAIL DESCRIPTION
RB-1	RUBBER BASE	MANUFACTURER: JOHNSONITE STYLE NAME: TRADITIONAL VINYL 1/8" COLOR: PEPPERCORN SIZE: 4" COVED
HTB-1	HARD TILE BASE	MANUFACTURER: TILE BAR STYLE NAME: BASIC CEMENT COLOR: SILVER SIZE: 24" X 6" LOCATION: REFER TO FINISH PLAN
QTB-1	QUARRY TILE BASE	MANUFACTURER: TILE BAR STYLE NAME: ELEMENTAL COLOR: CHESTNUT BROWN SIZE: 6" x 12" GROUT: COLOR TO BE SELECTED BY ARCHITECT LOCATION:KITCHEN

WALL

NUMBER	TYPE	DETAIL DESCRIPTION
PNT-1	[GENERAL/MAIN PAINT]	MANUFACTURER: BENJAMIN MOORE COLOR: REVERE PEWTER HC-172 LOCATION: REFER TO FINISH PLAN
PNT-2	[ACCENT WALL A] RESTROOMS	MANUFACTURER: BENJAMIN MOORE COLOR: COUNTRY REDWOOD HC-183=PM-16 LOCATION: REFER TO FINISH PLAN AND ELEVATIONS
PNT-3	[TRIM PAINT]	MANUFACTURER: BENJAMIN MOORE COLOR: KENDALL CHARCOAL HC-166 LOCATION: DOOR FRAMES/ DOORS
PNT-4	[ACCENT WALL B] LIBRARY	MANUFACTURER: BENJAMIN MOORE COLOR: NEWBURG GREEN HC-158 LOCATION:REFER TO FINISH PLAN AND ELEVATIONS
PNT-5	[ACCENT WALL C]	MANUFACTURER: BENJAMIN MOORE COLOR: AMARETTO CSP-325 LOCATION:REFER TO FINISH PLAN AND ELEVATIONS
PNT-6	[ACCENT WALL D]	MANUFACTURER: BENJAMIN MOORE COLOR: BOOTHBAY GRAY HC-165 LOCATION: REFER TO FINISH PLAN AND ELEVATIONS
PNT-7	[MAIN GYPSUM CEILING/SOFFIT PAINT]	MANUFACTURER: BENJAMIN MOORE COLOR: PALE OAK OC-20 LOCATION: REFER TO REFLECTED CEILING PLAN
HWT-1	HARD WALL TILE RESTROOM BACKSPLASH	MANUFACTURER: TILE BAR STYLE NAME: KENRIDGE COLOR: MAPLE RIBBON MATTE PORCELAIN SIZE: 24" x 48" GROUT: 1/8" COLOR TO BE SELECTED BY ARCHITECT LOCATION: REFER TO FINISH PLAN
GF-1	GRAPHIC FILM (CMU)	MANUFACTURER: COORD. WITH OWNER SIGNAGE VENDOR LOCATION: REFER TO FINISH PLAN
SW-1	STAINLESS STEEL WALL COVERING	MANUFACTURER: INPRO LOCATION: KITCHEN HOOD WALL - REFER TO FINISH PLAN & ELEVATIONS

MISC

NUMBER	TYPE	DETAIL DESCRIPTION
PL-1	PLASTIC LAMINATE	MANUFACTURER: WILSONART STYLE NAME: STANDARD LAMINATE COLOR: BEIGEWOOD 7850-60 MATTE FINISH LOCATION: REFER TO ELEVATIONS
TP-1	TOILET PARTITION	MANUFACTURER: BRADLEY CORP STYLE NAME: PHENOLIC PRIVACY PARTITIONS COLOR: SHADOW D96
SS-1	SOLID SURFACE	MANUFACTURER: DURASEIN COLOR: TERRA ITALIA DM3504 THICKNESS: 3/4 " LOCATION: REFER TO FINISH PLAN
AWP-1	ACOUSTICAL WALL PANELS	MANUFACTURER: ARMSTRONG FABRIC MANUFACTURER/COLOR: TO BE SELECTER BY ARCHITECT. SIZE: REFER TO INTERIOR ELEVATIONS INSTALLATION: SURFACE MOUNTED LOCATION: SOCIAL HALL/ GYMNASIUM
WT-1	WINDOW TREATMENT	MANUFACTURER:MECHO SHADES STYLE NAME: BLACK OUT COLOR: COLOR TO BE SELECTED BY ARCHITECT. LOCATION: REFER TO REFLECTED CEILING PLAN
ST-1	SCHLUTER TRIM EDGE (SHOWER)	Schluter®-JOLLY (VERTICAL APPLICATION) Schluter®-JOLLY
TS-1	TARKETT METAL EDGE	METAL EDGE DEUX TRIM COLOR: 00179 - STEEL

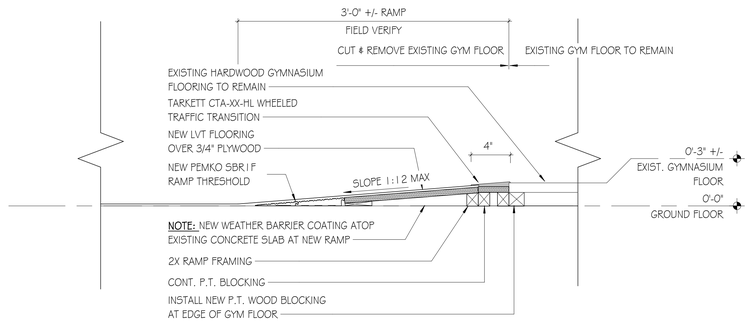

1 A8.01 NEW RAMP AT GYMNASIUM 142
SCALE: 1 1/2" = 1'-0"

GOODWYN MILLS CAWOOD, LLC.
720 Bayfront Parkway, Suite 200
Pensacola, FL 32502
T 850.432.0706
GMCNETWORK.COM
Kelly Wieczorek - Qualifying Agent
FL Architect AR 96359

ISSUE | DATE
PERMIT SET | 12/08/2025

DRAWN BY: SJ
CHECKED BY: GW

FRICKER RESOURCE CENTER RENOVATION PROJECT
900 N F St, Pensacola, FL 32501-2887
GMC # APEN250016

STATE OF FLORIDA · GEORGE D. WILLIAMS · AR0008434 · REGISTERED ARCHITECT
George D. Williams
AR 0008434

FINISH LEGEND/ FLOORING DETAILS

A8.01

TEMPLATE VERSION: 2020.1
5/14/2026 1:43:56 PM

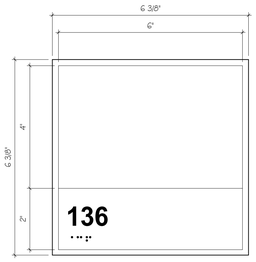

SIGNAGE TYPE 'A'
CHANGEABLE MESSAGE ROOM SIGN

ACTUAL OUTSIDE DIMENSION: 6.4"H X 6.4"W

FRAME: INJECTION MOLDED CRITERION FRAME CORNER PROFILE IS SQUARE
LENS: 6.0 x 6.0 x 0.125" CLEAR NON-GLARE ACRYLIC SNAP IN LENS

TACTILE FOOTER: 2.0 x 6-1/32 x 0.016 EXTERIOR GRADE ALUMINUM BACKED PHOTOPOLYMER WITH RAISED TEXT, LOGO, AND GRADE II BRAILLE
APPLIED TO THE ACRYLIC LENS

COLORS:
FRAME: ARCHITECTURAL BURGUNDY RED
TACTILE FOOTER: ARCHITECTURAL BURGUNDY RED
TEXT/LOGO: BY OWNER
BRAILLE: BACKGROUND COLOR (SHOWN BLACK FOR DETAIL)

TEXT:
TACTILE: .625" HELVETICA MEDIUM, 1/4" LEFT
LOGO: 1.38" H x 2.75" W, 1/4" RIGHT/BOTTOM

INSTALLATION: MOUNT SIGN 60" FROM THE FLOOR TO THE CENTERLINE AND 2"-3" OVER FROM THE LATCH SIDE OF DOOR

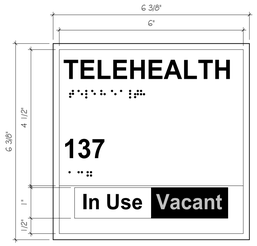

SIGNAGE TYPE 'C'
TELEHEALTH ROOM SIGNS

ACTUAL OUTSIDE DIMENSION: 6.4"H X 6.4"W

FRAME: INJECTION MOLDED CRITERION FRAME CORNER PROFILE IS SQUARE
LENS: 6.0 x 6.0 x 0.125" CLEAR NON-GLARE ACRYLIC SNAP IN LENS WITH MILLED LOT FOR CONFERENCE ROOM SLIDER (1.0X2-1/2)

TACTILE FOOTER: 4-7/16 x 6.0 x 0.016 EXTERIOR GRADE ALUMINUM BACKED PHOTOPOLYMER WITH RAISED TEXT, LOGO, AND GRADE II BRAILLE
APPLIED TO THE ACRYLIC LENS

COLORS:
FRAME: ARCHITECTURAL BURGUNDY RED
TACTILE FOOTER: ARCHITECTURAL BURGUNDY RED
TELEHEALTH ROOM SLIDER: ARCHITECTURAL BURGUNDY RED
TEXT/LOGO: BY OWNER
BRAILLE: BACKGROUND COLOR (SHOWN BLACK FOR DETAIL)

TEXT:
TACTILE: .625" HELVETICA MEDIUM, 1/4" LEFT, 1/2" TOP
LOGO: 1.38" H x 2.75" W, 1/4" RIGHT/BOTTOM

INSTALLATION: MOUNT SIGN 60" FROM THE FLOOR TO THE CENTERLINE AND 2"-3" OVER FROM THE LATCH SIDE OF DOOR

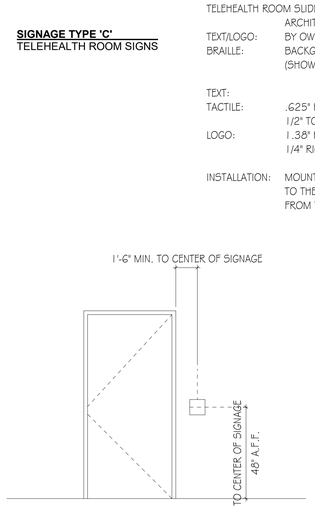

LATCH SIDE ADA INTERIOR SIGNAGE LOCATION
OR NEAREST ADJACENT WALL

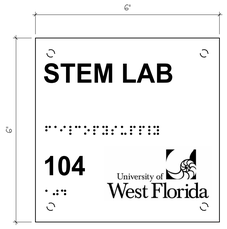

SIGNAGE TYPE 'B'
PERMANENT ROOM SIGN

BACKPLATE: 6.0 x 6.0 x 1/8 SURFACE PAINTED ACRYLIC CORNER PROFILE IS SQUARE
FACEPLATE: 6.0 x 6.0 x 0.16" EXTERIOR GRADE ALUMINUM PHOTOPOLYMER APPLIED TO BACKPLATE CORNER PROFILE IS SQUARE OPTIONAL MOUNTING HOLES
TACTILE: 6.0 x 6.0 x 0.016 EXTERIOR GRADE ALUMINUM BACKED PHOTOPOLYMER WITH RAISED TEXT, LOGO, AND GRADE II BRAILLE APPLIED TO THE ACRYLIC BACKPLATE

COLORS:
BACKPLATE: ARCHITECTURAL BURGUNDY RED
TACTILE: ARCHITECTURAL BURGUNDY RED
TEXT/LOGO: BY OWNER
BRAILLE: BACKGROUND COLOR (SHOWN BLACK FOR DETAIL)

TEXT:
TACTILE: .625" HELVETICA MEDIUM, 1/4" LEFT
LOGO: 1.38" H x 2.75" W, 1/4" RIGHT

INSTALLATION: MOUNT SIGN 60" FROM THE FLOOR TO THE CENTERLINE AND 2"-3" OVER FROM THE LATCH SIDE OF DOOR

SIGNAGE TYPE 'D'
REGULATORY SIGNS

BACKPLATE: 9.0 x 6.0 x 1/8 SURFACE PAINTED ACRYLIC CORNER PROFILE IS SQUARE
FACEPLATE: 9.0 x 6.0 x 0.16" EXTERIOR GRADE ALUMINUM PHOTOPOLYMER APPLIED TO BACKPLATE CORNER PROFILE IS SQUARE
TACTILE: 9.0 x 6.0 x 0.016 EXTERIOR GRADE ALUMINUM BACKED PHOTOPOLYMER WITH RAISED TEXT, LOGO, AND GRADE II BRAILLE APPLIED TO THE ACRYLIC BACKPLATE

COLORS:
BACKPLATE: ARCHITECTURAL BURGUNDY RED
TACTILE: ARCHITECTURAL BURGUNDY RED
TEXT/LOGO/GRAPHICS: WHITE (SHOWN BLACK FOR DETAIL)
BRAILLE: BACKGROUND COLOR (SHOWN BLACK FOR DETAIL)

TEXT:
TACTILE: .625" HELVETICA MEDIUM, CENTERED, AND 1/4" LEFT, BOTTOM INCLUDING BRAILLE
LOGO: 1.38" H x 2.75" W, 1/4" RIGHT, BOTTOM

INSTALLATION: MOUNT SIGN 60" FROM THE FLOOR TO THE CENTERLINE AND 2"-3" OVER FROM THE LATCH SIDE OF DOOR

ROOM FINISH SCHEDULE

ROOM NAME	FLOOR	BASE	WALL	South Wall Finish	North Wall Finish	East Wall Finish	West Wall Finish	Ceiling Finish	CABINET	COUNTERTOP	COMMENTS	Signage Comments	ROOM #
VESTIBULE	LVT-1/WOM-1	RB-1	PNT-1	PNT-1	PNT-1	PNT-1	PNT-1	GYP-1	N/A	N/A			100
WAITING AREA	LVT-2	RB-1	PNT-1/PNT-6	PNT-1	PNT-1	PNT-1	PNT-1	ACT-1	N/A	N/A			101
SOCIAL HALL	LVT-1/LVT-2	RB-1	PNT-1/PNT-2	PNT-2	PNT-1	PNT-1	PNT-1	ACT-2	N/A	N/A		DISPLAY MAX. OCCUPANT LOAD (INSIDE ROOM)	102
KITCHEN / DRY STO.	QT-1	QTB-1	PNT-1	PNT-1	PNT-1 / SW-1	PNT-1	PNT-1	ACT-1	N/A	N/A			103
STEM LAB	LVT-5	RB-1	PNT-1/PNT-4	PNT-1	PNT-1	PNT-1	PNT-5	ACT-2	N/A	N/A			104
MECH/ ELECT. ROOM	SC-1	N/A	PNT-1	PNT-1	PNT-1	PNT-1	PNT-1	EXP-1	N/A	N/A			105
3D PRINTER	LVT-5	RB-1	PNT-1/PNT-4	PNT-1	PNT-1	PNT-1	PNT-1	ACT-1	N/A	N/A			106
COMM.	VCT-1	RB-1	PNT-1	PNT-1	PNT-1	PNT-1	PNT-1	ACT-1	N/A	N/A			107
STAFF BREAKROOM	LVT-2	RB-1	PNT-1	PNT-1	PNT-1	PNT-1	PNT-1	ACT-1	SS-1	PL-1			108
STORAGE	VCT-2	RB-1	PNT-1	PNT-1	PNT-1	PNT-1	PNT-1	ACT-1	N/A	N/A			109
LIBRARY	LVT-1/LVT-5	RB-1	PNT-1/PNT-6	PNT-6	GF-1	PNT-1	PNT-1	ACT-1	N/A	N/A			110
MULTIPURPOSE ROOM	LVT-2/LVT-5	RB-1	PNT-1 / PNT-4	PNT-1	PNT-4	PNT-1	PNT-1	ACT-1	N/A	N/A		DISPLAY MAX. OCCUPANT LOAD	111
ARTS AND CRAFT	LVT-4	RB-1	PNT-1	PNT-1	GF-1	PNT-1	PNT-1	ACT-1	SS-1	PL-1			112
PANTRY	LVT-2	RB-1	PNT-1	PNT-1	PNT-1	PNT-1	PNT-1	ACT-1	SS-1	PL-1			113
REST. D	HFT-1	HTB-1	PNT-1/PNT-2/HWT-1	PNT-1 / PNT-2	PNT-1 / PNT-2	PNT-1 / PNT-2	PNT-1 / PNT-2	MGB-1	SS-1	PL-1	SEE RESTROOM ELEVATIONS		114
SOCIAL HALL STORAGE	VCT-2	RB-1	PNT-1	PNT-1	PNT-1	PNT-1	PNT-1	EXP-1	N/A	N/A			115
REST. C	HFT-1	HTB-1	PNT-1/PNT-2/HWT-1	PNT-1 / PNT-2	PNT-1 / PNT-2	PNT-1 / PNT-2	PNT-1 / PNT-2	MGB-1	SS-1	PL-1	SEE RESTROOM ELEVATIONS		116
STO.	LVT-1	RB-1	PNT-1	PNT-1	PNT-1	PNT-1	PNT-1	MGB-1	N/A	N/A			117
INTERIOR CORRIDOR	LVT-1	RB-1	PNT-1	PNT-1	PNT-1	PNT-1	PNT-1	ACT-2	N/A	N/A			118
ENTRY CORRIDOR	LVT-1/LVT-4/LVT-5/WOM-1	RB-1	PNT-1	PNT-1	PNT-1	PNT-1	PNT-1	GYP-1 / ACT-2	N/A	N/A			120
CORRIDOR	LVT-1	RB-1	PNT1	PNT-1	PNT-1	PNT-1	PNT-1	ACT-1	N/A	N/A			121
OFFICE B	LVT-2	RB-1	PNT-1	PNT-1	PNT-1	PNT-1	PNT-1	ACT-1	N/A	N/A			122
STORAGE	VCT-2	RB-1	PNT-1	PNT-1	PNT-1	PNT-1	PNT-1	GYP-1	N/A	N/A			123
OFFICE A	LVT-2	RB-1	PNT-1	PNT-1	PNT-1	PNT-1	PNT-1	ACT-1	N/A	N/A			124
ADA REST. A	HFT-1	HTB-1	PNT-1/PNT-4/HWT-1	PNT-1 / PNT-2	PNT-1 / PNT-2	PNT-1 / PNT-2	PNT-1 / PNT-2	MGB-1	SS-1	PL-1	SEE RESTROOM ELEVATIONS		125
REST.A	HFT-1	HTB-1	PNT-1/PNT-2	PNT-1 / PNT-2	PNT-1 / PNT-2	PNT-1 / PNT-2	PNT-1 / PNT-2	MGB-1	SS-1	PL-1	SEE RESTROOM ELEVATIONS		126
SHWR	HFT-1	HTB-1	PNT-1/PNT-4/HWT-1	PNT-1 / PNT-2	PNT-1 / PNT-2	PNT-1 / PNT-2	PNT-1 / PNT-2	MGB-1	N/A	N/A	SEE RESTROOM ELEVATIONS		127
STAFF TLT.	HFT-1	HTB-1	PNT-1/PNT-2/HWT-1	PNT-1 / PNT-2	PNT-1 / PNT-2	PNT-1 / PNT-2	PNT-1 / PNT-2	MGB-1	SS-1	PL-1	SEE RESTROOM ELEVATIONS		128
REST. B	HFT-1	HTB-1	PNT-1/PNT-4	PNT-1 / PNT-2	PNT-1 / PNT-2	PNT-1 / PNT-2	PNT-1 / PNT-2	MGB-1	N/A	N/A	SEE RESTROOM ELEVATIONS		129
EVS./STO	VCT-2	RB-1	PNT-1	PNT-1	PNT-1	PNT-1	PNT-1	ACT-1	N/A	N/A			130
ADA REST. B	HFT-1	HTB-1	PNT-1/PNT-4	PNT-1	PNT-1	PNT-1	PNT-1	MGB-1	N/A	N/A			131
EXIST. WEIGHT ROOM	RF-1	RB-1	PNT-1/PNT-2	PNT-1 / PNT-2	PNT-1 / PNT-2	PNT-1	PNT-1	ACT-1	N/A	N/A	SEE ELEVATIONS		132
ELEC. B	N/A	N/A	N/A	---	---	---	---	EXP-1	N/A				134A
ELEC. A	N/A	N/A	N/A	---	---	---	---	EXP-1	N/A	N/A			134B
CHECK-IN	LVT-2	RB-1	PNT-1	PNT-1	PNT-1	PNT-1	PNT-1	ACT-1	SS-1	PL-1			135
LAUNDRY	VCT-2	RB-1	PNT-1	PNT-1	PNT-1	PNT-1	PNT-1	MGB-1	N/A	N/A			136
TELE H. B	LVT-2	RB-1	PNT-1/PNT-5	PNT-1	PNT-1	PNT-1	PNT-1	ACT-1	N/A	N/A			137
STO.	VCT-2	RB-1	PNT-1	PNT-1	PNT-1	PNT-1	PNT-1	ACT-1	N/A	N/A			138
OFFICE D	LVT-2	RB-1	PNT-1/ PNT-5	PNT-1	PNT-1	PNT-1	PNT-1	ACT-1	N/A	N/A			140
OFFICE C	LVT-1	RB-1	PNT-1 / PNT-5	PNT-1	PNT-1	PNT-1	PNT-1	ACT-1	N/A	N/A			141
GYMNASIUM	N/A	ETR	PNT-1/PNT-2	PNT-1	PNT-1	PNT-1	PNT-1	ETR	N/A	N/A			142
TELE H. A	LVT-1	RB-1	PNT-1/PNT-5	PNT-1	PNT-1	PNT-1	PNT-1	ACT-1	N/A	N/A			143
WORKFORCE DEVELOPMENT	LVT-2	RB-1	PNT-1/ PNT-6	PNT-1	PNT-6	PNT-1	PNT-1	ACT-1	N/A	N/A		DISPLAY MAX. OCCUPANT LOAD	144
FIRE RISER	SC-1	N/A	PNT-1	PNT-1	PNT-1	PNT-1	PNT-1	EXP-1	N/A	N/A			145

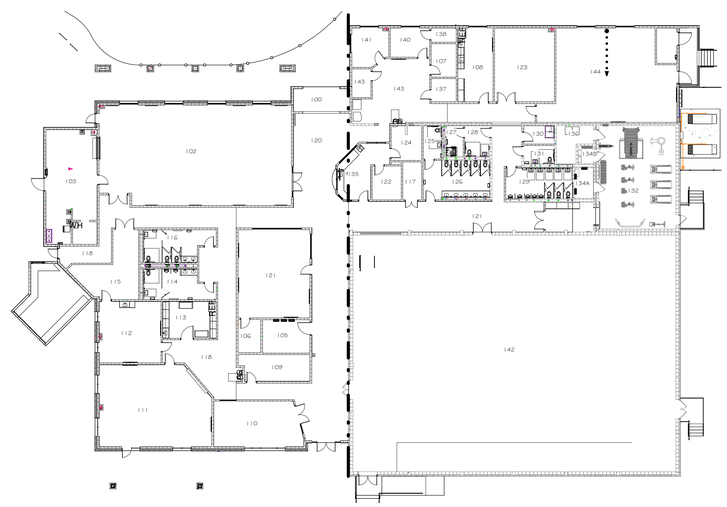

1 KEY PLAN
A8.02 SCALE: 1" = 20'-0"

SIGNAGE

GOODWYN MILLS CAWOOD, LLC.
720 Bayfront Parkway, Suite 200
Pensacola, FL 32502
T 850.432.0706
GMCNETWORK.COM
Kelly Wieczorek - Qualifying Agent
FL Architect AR 96359

ISSUE	DATE
PERMIT SET	12/08/2025
2 Revision 2	05/01/2026

DRAWN BY: Author
CHECKED BY: Checker

FRICKER RESOURCE CENTER RENOVATION PROJECT
900 N F St. Pensacola, FL 32501-2887
GMC # APEN250016

STATE OF FLORIDA · GEORGE D. WILLIAMS · REGISTERED ARCHITECT · AR0009434
George D. Williams
AR 0009434

FINISH SCHEDULE AND SIGNAGE

A8.02

5/14/2026 1:44:01 PM TEMPLATE VERSION: 2020.1

GRANT SCOPE LEGEND

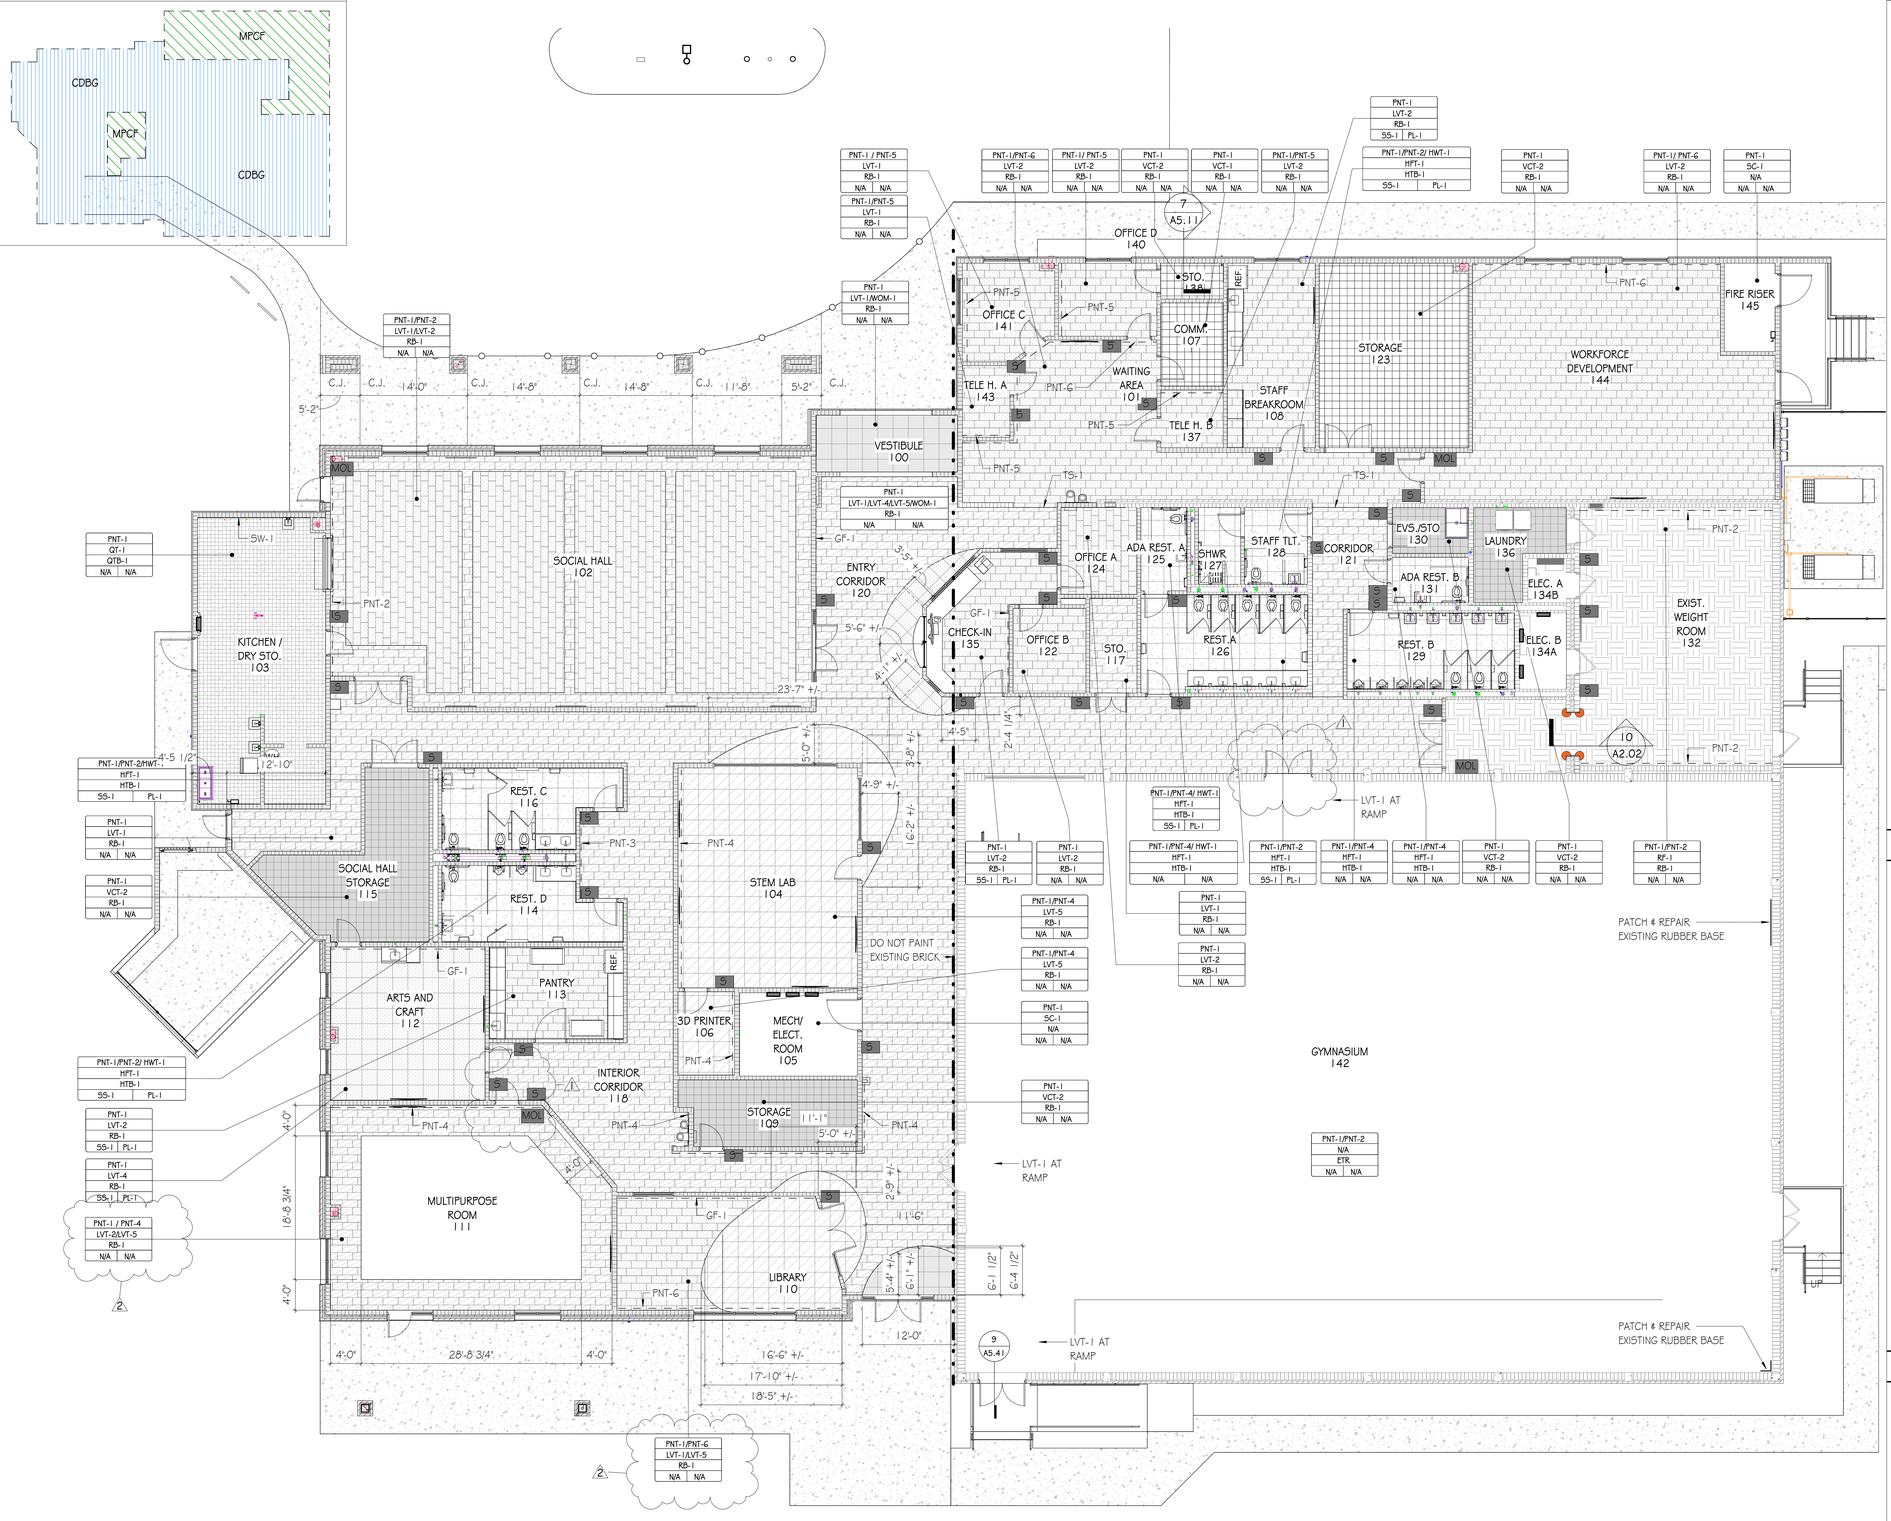

FINISH NOTES

GENERAL:

1. REFER TO FINISH PLANS AND ELEVATIONS FOR LOCATION OF ACCENT PAINT COLORS.
2. REFER TO INTERIOR FLOOR PATTERN AND FINISH PLANS FOR FLOOR PATTERNS. CONTRACTOR TO NOTIFY INTERIOR DESIGNER BEFORE INSTALLATION OF FLOORING TO REVIEW DESIGN INTENT OF FLOOR PATTERN PLAN.
3. ALL HOLLOW METAL DOOR AND WINDOW FRAMES TO BE PAINTED PNT-2, UNLESS OTHERWISE NOTED.
4. ALL LVT TO LVT RESILIENT TRANSITION STRIPS, SHALL BE TARKET METAL EDGE COLOR 00179, UNLESS OTHERWISE NOTED ON DETAIL.
5. REFER TO RCP FOR ACCENT PAINT COLOR LOCATIONS.
6. WHERE HARD FLOOR TILE IS USED, CENTER PATTERN IN ROOM. ALIGN VERTICAL GROUT LINES OF WALL TILE THOSE IN FLOOR TILE. CONTROL JOINT AT 12'-0" O.C.
7. GROUT COLORS TO BE DETERMINED DURING CONSTRUCTION.
8. INSTALL 3MM EDGE BAND ON ALL PLASTIC LAMINATE COUNTERTOPS TO MATCH COUNTERTOP LAMINATE COLOR. GC TO ALLOW ADEQUATE TIME FOR SPECIAL PRODUCTION RUN.
9. ALL ACCESS PANELS AND GRILLES TO BE PAINTED WALL OR CEILING COLOR, UNLESS OTHERWISE NOTED.
10. REFER TO THIS SHEET FOR FLOOR TRANSITION DETAILS AT ALL SISIMILAR FLOORING MATERIALS. IF A FLOOR FLOOR TRANSITION IS NOT SPECIFIED IN THE FLOOR DETAILS, NOTIFY PROJECT ARCHITECT FOR CLARIFICATION
11. ALL FLOORING TRANSITIONS SHALL OCCUR AT THE CENTERLINE OF ALL DOORS UNLESS DESIGNED OTHERWISE BY FLOOR TRANSITION SYMBOLS ON THE FINISH PLANS
12. SUBMIT TRANSITION DETAIL COLOR DURING SUBMITTALS
13. PAINT UNDERSIDE SURFACE OF ANY BULKHEADS/ SOFFITS TO MATCH COLOR AND FINISH OF BULKHEADS/ SOFFITS VERTICAL SURFACES. SEE REFLECTED CEILING PLANS FOR BULKHEAD PAINT SELECTIONS.
14. ALL METAL ACCESS DOORS, ELECTRICAL PANELS, RECESSED CABINET FACES, HVAC REGISTERS, GRILLES, ETC.., SHALL BE PAINTED TO MATCH ADJACENT WALL COLOR, FIRE HOSE CABINETS SHALL BE PAINTED TO MATCH ADJACENT WALL COLOR, UNLESS LOCAL CODE REQUIRES THEM TO BE OTHERWISE.
15. SEALED CONCRETE FLOORS SHALL MEET ALL ANSI REQUIREMENTS FOR SKID RESISTANCE.
16. EXISTING BRICK TO REMAIN IS TO BE CLEANED. NO EXISTING BRICK WALL TO BE PAINTED.

FINISH FLOOR LEGEND

- LVT-1
- LVT-2
- LVT-3
- LVT-4
- LVT-5
- VCT-1 AND VCT-2
- HFT-1
- QT-1
- RF-1
- WOM-1
- SC-1

FINISH TAG

- WALL FINISH
- FLOOR FINISH
- BASE FINISH
- CABINETRY COUNTERTOP
- CORNER GUARD
- S — SIGNAGE LOCATION
- ?? — EXTENT OF ACCENT FINISH
- FLOOR TRANSITION
- MOL — MAX OCC. LOAD
- PNT-# — ACCENT WALL OR GF-1

TRUE NORTH / PLAN NORTH

1 A8.03 NEW WORK - FINISH FLOOR PLAN
SCALE: 1/8" = 1'-0"

GOODWYN MILLS CAWOOD, LLC.
720 Bayfront Parkway, Suite 200
Pensacola, FL 32502
T 850.432.0706
GMCNETWORK.COM
Kelly Wieczorek - Qualifying Agent
FL Architect AR 96359

ISSUE	DATE
PERMIT SET	12/08/2025
Revision 1	04/15/2026
Revision 2	05/01/2026

DRAWN BY: SJ
CHECKED BY: GW

FRICKER RESOURCE CENTER RENOVATION PROJECT
900 N F St, Pensacola, FL 32501-2887
GMC # APEN250016

STATE OF FLORIDA — GEORGE D. WILLIAMS — REGISTERED ARCHITECT — #0009434
George D. Williams
AR 0009434

FINISH FLOOR PLAN

A8.03

TEMPLATE VERSION: 2020.1
5/14/2026 1:44:10 PM

GRANT SCOPE LEGEND

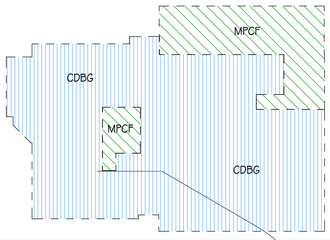

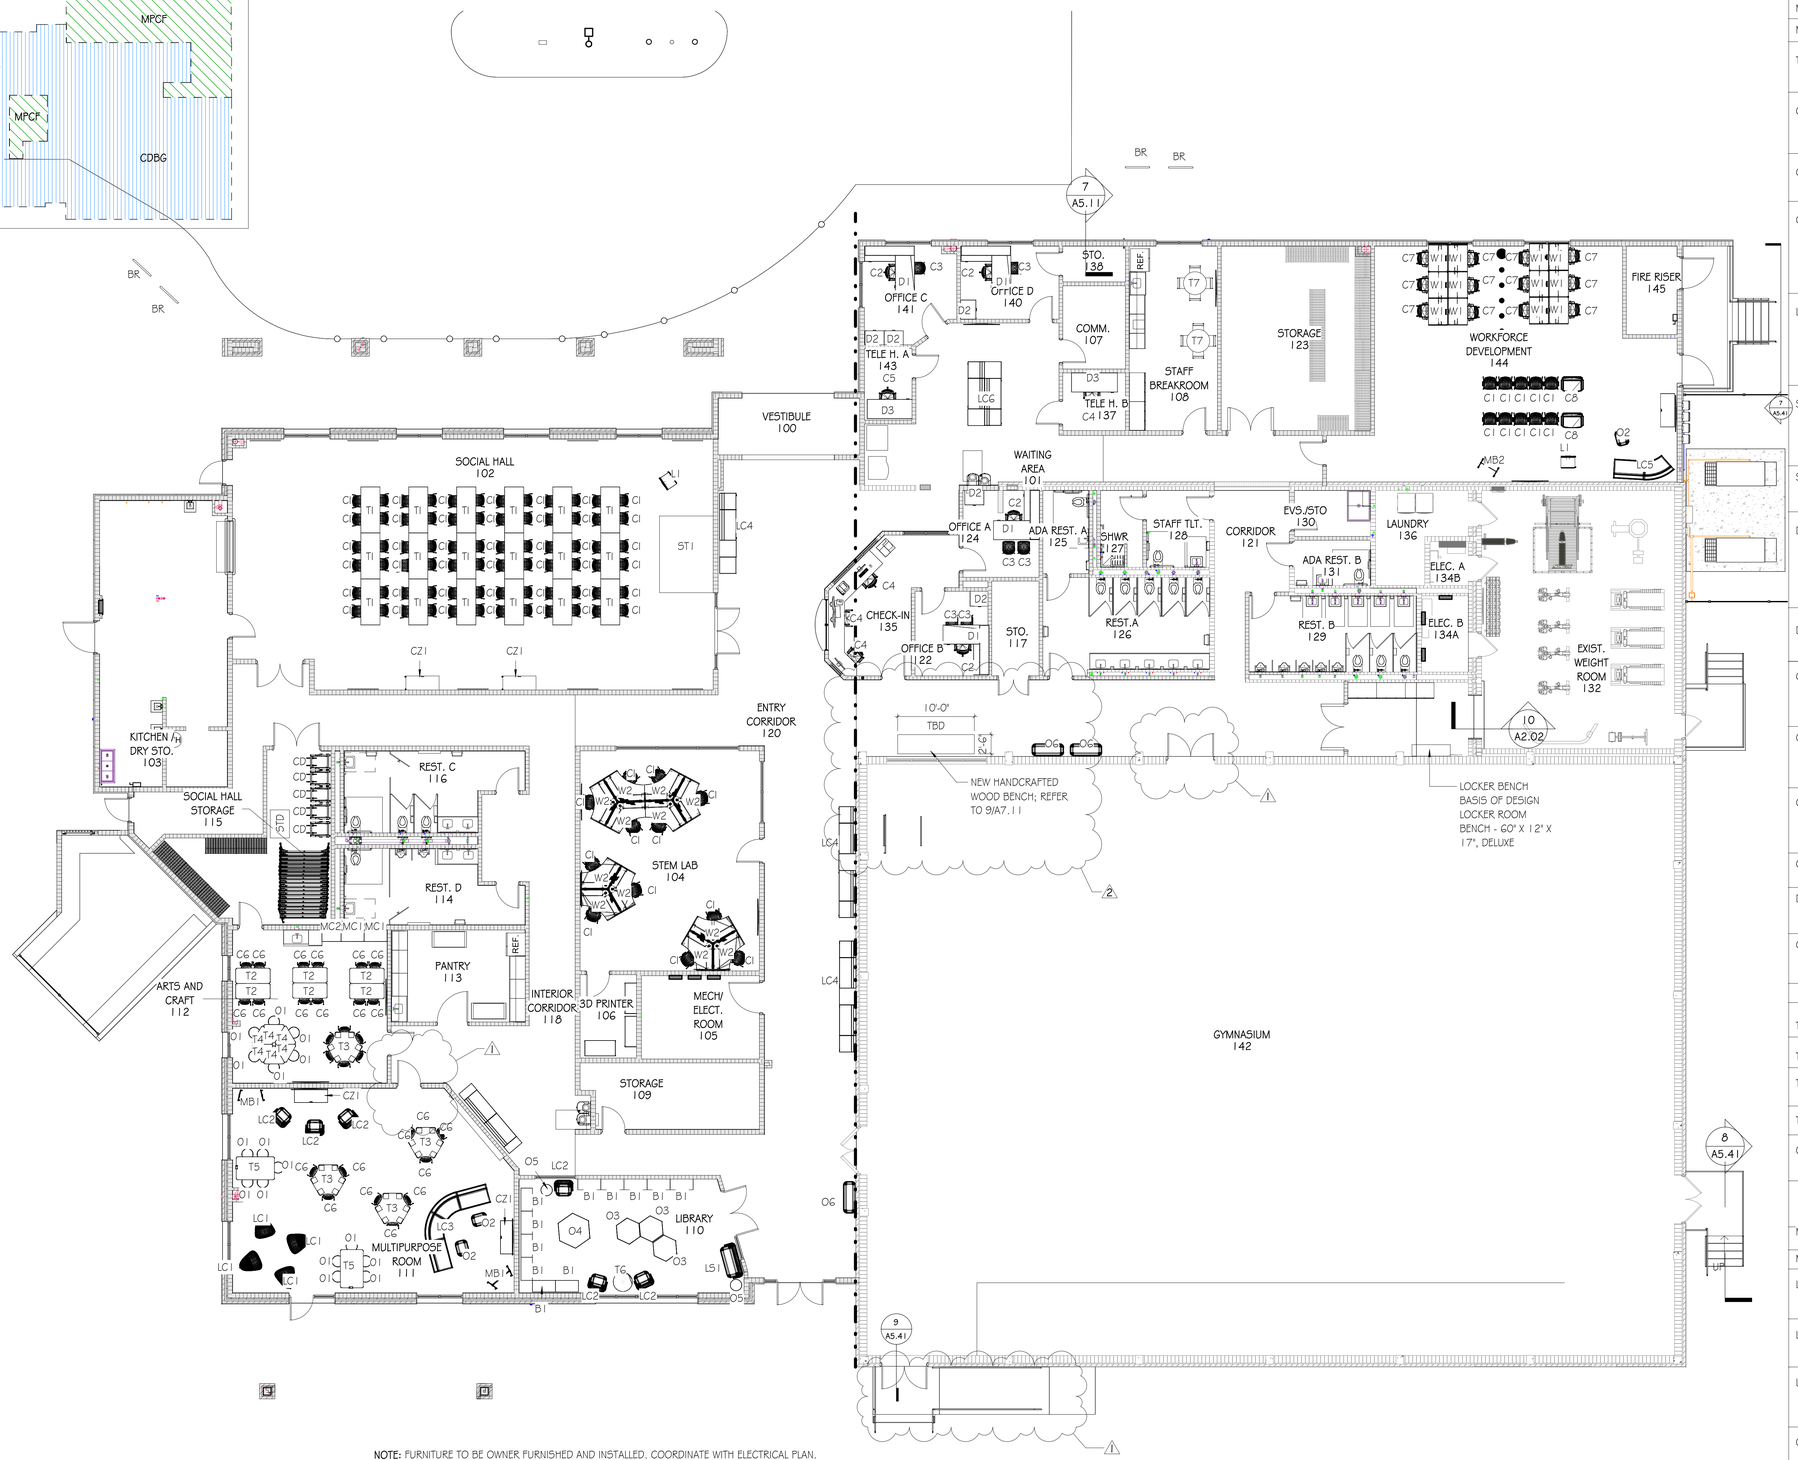

NOTE: FURNITURE TO BE OWNER FURNISHED AND INSTALLED. COORDINATE WITH ELECTRICAL PLAN.

O5	KI, MYPLACE ROUND OTTOMAN WITH LAMINATE TOP UPHOLSTERED ROUND OTTOMAN DIMENSIONS: 18" ROUND X 18"H	2
T6	KI, TRIBUTAIRE OCCASIONAL TABLE ROUND LAMINATE SIDE TABLE WITH METAL X BASE DIMENSIONS: 30" ROUND X 17"H	1
LC4	KI, MYPLACE LOUNGE UPHOLSTERED MODULAR SEATING, LOW BACK, END TABLE AND POWER DIMENSIONS: CONFIGURATION 1 - 126"W X 26"D X 32"H (ACROSS FROM CHECK IN)	1
	CONFIGURATION 2 – 173"W X 26"D X 32"H (ENTRY CORRIDOR HALLWAY)	2

O6	KI, SONRISA BENCH UPHOLSTERED RECTANGULAR OTTOMAN DIMENSIONS: 50.25"W X 19.5"D X 17.5"H	3
C7	KI, SIGNIA TASK CHAIR MESH BACK, UPHOLSTERED SEAT, 1D ADJUSTABLE ARMS, CASTERS DIMENSIONS: 26"W X 26"D X 38.5"-43"H	12
W1	KI CONNECTION ZONE WORKSTATONS 42"W X 30"D WORK SURFACES, METAL U-LEGS, ACRYLIC PRIVACY SCREENS, MONITOR ARMS AT EACH DESK	12

MB2	KI, ALL TERRAIN MARKER BOARD DUAL SIDED MARKERBOARD ON CASTERS DIMENSIONS:30"W X 66"H	1
C8	KI, KATERA XL CHAIR FOUR-LEG ARM CHAIR WITH GLIDES, UPHOLSTERED SEAT AND BACK DIMENSIONS: 35.375"W X 25"D X 35"H	2
LC5	KI, ZEKER SEATING UPHOLSTERED MODULAR LOUNGE DIMENSIONS: 95"W X 30.5"D X 29.5"H CURVED CONFIGURATION	1
PT	U- LINE, METAL RECTANGULAR PICNIC TABLE 72"W X 61"D X 31"H METAL COLOR – RED AND BLACK	5

W2	HON, EMPOWER 120 TABLES 42"W X 24"D 120-DEGREE TABLES, METAL U LEGS, 42"W X 13"H FABRIC PRIVACY SCREENS, MONITOR ARMS & CPU HOLDERS AT EACH DESK	12
T7	KI, TRIBUTAIRE CAFE TABLES ROUND LAMINATE TABLE WITH METAL BASE DIMENSIONS: 36"W ROUND X 29"H	2
LC6	KI, MYPLACE LOUNGE UPHOLSTERED MODULAR SEATING, LOW BACK, END TABLE AND POWER DIMENSIONS: 100"W X 52"D X 32"H BACK-TO-BACK CONFIGURATION	1
BR	U-LINE, WAVE BIKE RACK, 5 LOOP 68"W X 2.5"D X 39"H METAL COLOR – BLACK	3

FURNITURE NOTE:
REFER TO FURNITURE/FFE PACKAGE FOR MANUFACTURER AND DEALER INFORMATION AND COORDINATION.
MECHOSHADES SHALL BE PROVIDED AND INSTALLED BY THE CONTRACTOR.

MARK	DESCRIPTION	QUANTITY
T1	KI, PIROUETTE TABLES RECTANGULAR NESTING/FLIP TABLE ON CASTERS DIMENSIONS: 72"W X 30"D X 29"H	18
C1	KI, LIMELITE STACKING CHAIR FOUR-LEG ARMLESS CHAIR WITH GLIDES, POLY SEAT/BACK CHAIR DIMENSIONS: 21.75"W X 22.25"D X 33.25"H SEAT: 18.25"W X 17.5" D X 17.5"H	82
CD	DIMENSIONS OF DOLLY STACKED WITH 15 CHAIRS: 25"W X 44"D X 61"H	5
CZ1	KI, TRIBUTAIRE CREDENZA LAMINATE CABINET WITH TWO ADJUSTABLE SHELVES, CASTERS, CABLE CUBBY IN THE CENTER OF THE CABINET AND CUTOUT FOR CORD ROUTING ON THE BACK, OPTION FOR POWER & LOCKS. DIMENSIONS: 52"W X 22"D X 29"H	4
L1	KI, TRIBUTAIRE LECTERN ARTICULATING TOP ADAPTS FROM A FLAT POSITION TO AN ANGLED POSITION, PNEUMATIC HEIGHT ADJUSTABLE, PET FELT OR LAMINATE MODESTY PANEL, STORAGE CABINET WITH ADJUSTABLE SHELF, AND CASTERS DIMENSIONS: 22"W X 19"D X 34"-46"H	2
ST1	ULINE, PORTABLE STAGE: SIZE: 144"W X 96"D X 16"-24"H 48" SQUARE UNITS WIDE BY X2 48" SQUARE UNITS DEEP) STURDY, 14-GAUGE STEEL FRAME. PLATFORM HEIGHT ADJUSTS TO 16" OR 24" HEIGHT.	3
STD	DIMENSIONS OF STAGE DOLLY (HOLDS 6 PORTABLE STAGES): 44"L X 30"W X 60"H	1
D1	KI, LIKHA PRIVATE OFFICE 72"W X 30"D X 30"H DESK WITH BOX/BOX/FILE PEDESTAL 48"W X 24"D X 30"H RETURN WITH FILE/FILE PEDESTAL 78"W X 23"H TACKBOARD 78"W X 15"D X 17-3/16"H WALL MOUNTED OVERHEADS WITH TASK LIGHT	4
D2	KI, LIKHA FREESTANDING LATERAL FILE TWO DRAWER LAMINATE LATERAL FILE DIMENSIONS: 30"W X 24"D X 30"H	5
C2	KI, ALTUS CHAIR MESH BACK, ADJUSTABLE ARMS, UPHOLSTERED SEAT, CASTERS DIMENSIONS:29"W X 25.5"D X 38.75"-43.5"H	4
C3	KI, ALTUS CHAIR MESH BACK, ADJUSTABLE ARMS, UPHOLSTERED SEAT, CASTERS DIMENSIONS:29"W X 25.5"D X 38.75"-43.5"H	6
C4	KI, ALTUS CHAIR MESH BACK, ADJUSTABLE ARMS, UPHOLSTERED SEAT, CASTERS DIMENSIONS:29"W X 25.5"D X 38.75"-43.5"H	4
C5	BIG AND TALL TASK CHAIR, T ARMS, FULLY UPHOLSTERED DIMENSIONS: 31.5"W X 27"D X 43"-52"H	1
D3	KI, LIKHA DESK DESK SHELL WITH BOX/BOX/FILE PEDESTAL DIMENSIONS: 72"W X 30"D X 30"H	2
C6	KI, INTELLECT WAVE 4-LEG CHAIR POLY SHELL AND METAL LEGS DIMENSIONS:19.75"W X 20.5"D X 32.25"H	29
	KI, RUKUS TABLES	
T2	DIMENSIONS: FIXED RECTANGLE – 54"W X 24"D X 29"H	6
T3	HEIGHT ADJUSTABLE SPROCKET – 55"W X 48"D X 20-33"H	4
T4	HEIGHT ADJUSTABLE TRIANGLE – 32"W X 28"D X 28.5-41.5"H	6
T5	FIXED RECTANGLE – 60"W X 36"D X 29"H	2
O1	KI, MYPLACE ROUND OTTOMAN UPHOLSTERED ROUND OTTOMAN DIMENSIONS:18" ROUND X 18"H	16
	KI, 700 SERIES METAL STORAGE CABINET METAL STORAGE CABINET DIMENSIONS:	
MC1	36"W 5 18"D X 69.88"H	2
MC2	30"W X 18"D X 69.88"H	1
LC1	HON, CONFETTI, FLOOR LOUNGE CHAIR UPHOLSTERED FLOOR LOUNGE CHAIR DIMENSIONS: 31.5"W X 30"D X 24.45"H	4
LC2	KI, SONRISA LOUNGE CHAIR UPHOLSTERED LOUNGE CHAIR WITH ARMS DIMENSIONS:29.75"W X 25.5"D X 32.25"H	6
LC3	KI, ZEKER SEATING UPHOLSTERED MODULAR LOUNGE DIMENSIONS: 161"W X 30.5"D X 29.5"H CURVED CONFIGURATION	1
O2	KI, SONRISA OTTOMAN UPHOLSTERED RECTANGULAR OTTOMAN DIMENSIONS: 24.75"W X 19.5"D X 17.5"H	3
MB1	KI, TRIBUTAIRE MARKERBOARD DUAL SIDED MARKERBOARD ON CASTERS DIMENSIONS: 36"W X 66"H	2
B1	KI, RUKUS BOOKCASE SINGLE FACED BOOKCASE WITH ADJUSTABLE SHELVES, LAMINATE TOP AND METAL SHELL DIMENSIONS: 36"W X 18"D X 42"H	11
O3 O4	KI, MYPLACE HEXAGON OTTOMAN UPHOLSTERED MODULAR LOUNGE DIMENSIONS: MEDIUM – 36" HEXAGON X 18"H LARGE – 48" HEXAGON X 18	3 1
LS1	KI, SONRISA LOVESEAT UPHOLSTERED LOVESEATWITH ARMS DIMENSIONS: 55.75"W X 25.5"D X 32.25"H	1

1 A8.05 NEW WORK - FURNITURE PLAN
SCALE: 1/8" = 1'-0"

TRUE NORTH PLAN NORTH

TEMPLATE VERSION: 20201

5/14/2026 1:44:29 PM

GOODWYN MILLS CAWOOD, LLC.
720 Bayfront Parkway, Suite 200
Pensacola, FL 32502
T 850.432.0706
GMCNETWORK.COM
Kelly Wieczorek - Qualifying Agent
FL Architect AR 96359

ISSUE	DATE
PERMIT SET	12/08/2025
1 Revision 1	04/15/2026
2 Revision 2	05/01/2026
DRAWN BY:	SJ
CHECKED BY:	GW

FRICKER RESOURCE CENTER RENOVATION PROJECT
900 N F St. Pensacola, FL 32501-2887
GMC # APEN250016

STATE OF FLORIDA · GEORGE D. WILLIAMS · AR0009434 · REGISTERED · ARCHITECT
George D. Williams
AR 0009434

FURNITURE PLAN AND SCHEDULE

A8.05