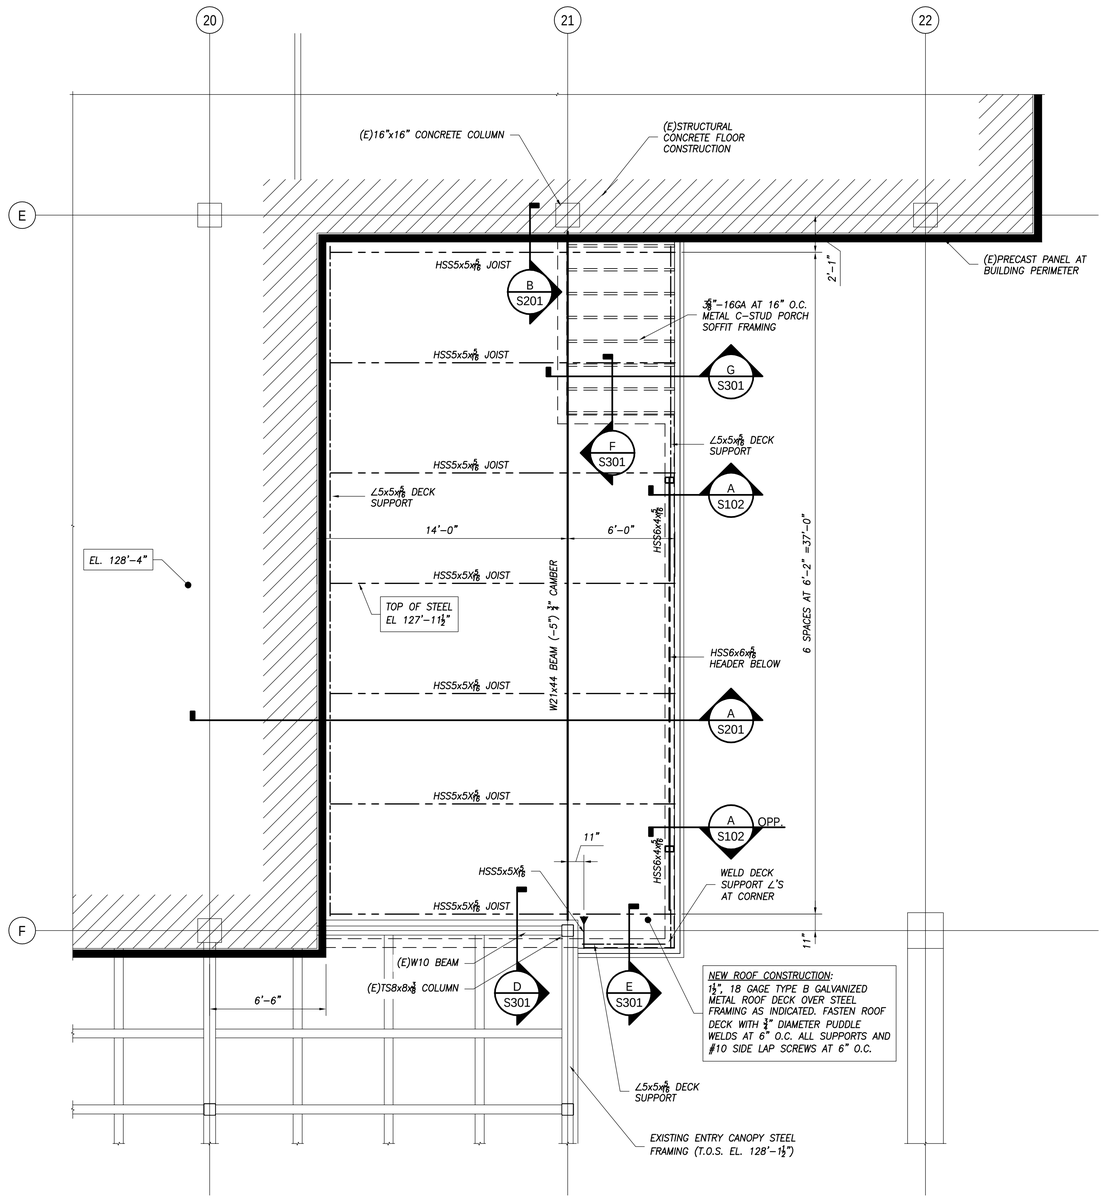

1 NEW WORK ROOF FRAMING PLAN
Scale: 1/4" = 1'-0"

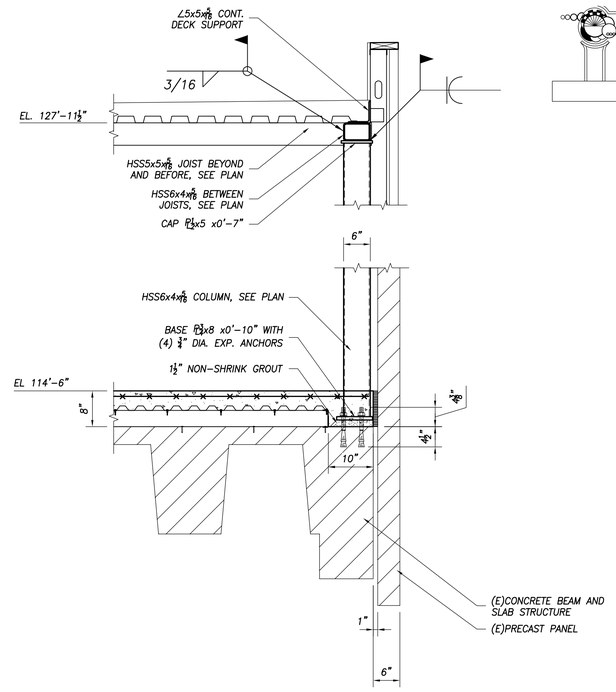

SECTION A
3/4" = 1'-0" S102

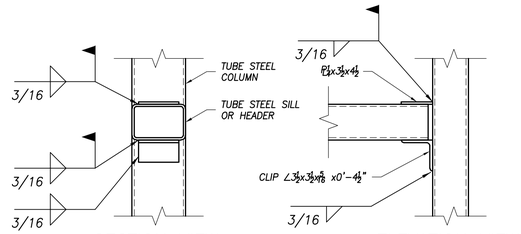

HSS HEADER & SILL CONNECTION DETAILS 2
1 1/2" = 1'–0" S102

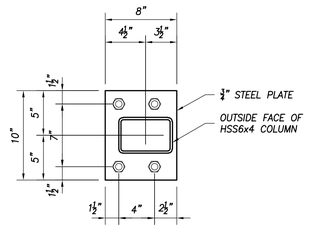

BASE PLATE DETAIL 1
1 1/2" = 1'–0" S102

STRUCTURES
BERUBE LEONARD LLC
3101 NORTH 12TH AVE. PENSACOLA, FL. 32503
850.473.9955
www.BLSE.net EST. 2003
FL 9468 | AL CA2463E | GA PEF005473 | MS E01143

GMC

720 Bayfront Parkway, Suite 200
Pensacola, FL 32502
T 850.432.0706
GMCNETWORK.COM
Gerald Steven Jernigan - Qualifying Agent
FL Architect AR0009953

ISSUE	DATE
.	02-05-2020

DRAWN BY: .
CHECKED BY: .

MC Blanchard Building
Food Service and
Restroom Renovation

190 West Government St.
Pensacola, FL 32502
GMC Project #: APN190093

STEPHEN W. LEONARD
REGISTERED PROFESSIONAL ENGINEER
STATE OF FLORIDA
No. 66970
2.10.2021
Stephen W. Leonard, PE
FL Lic. No. 66970

ROOF FRAMING PLAN
SECTIONS AND DETAILS

S102

This item has been digitally signed and sealed by:
Stephen W. Leonard
2021.02.10 09:39:59 -06'00'
Printed copies of this document are not considered signed and sealed. And, the signature must be verified on any electronic copies.