PLUMBING SHEET NOTES

1	CONTRACTOR SHALL FIELD VERIFY EXISTING SEWER LATERAL AND RE-USE WHEREVER POSSIBLE.

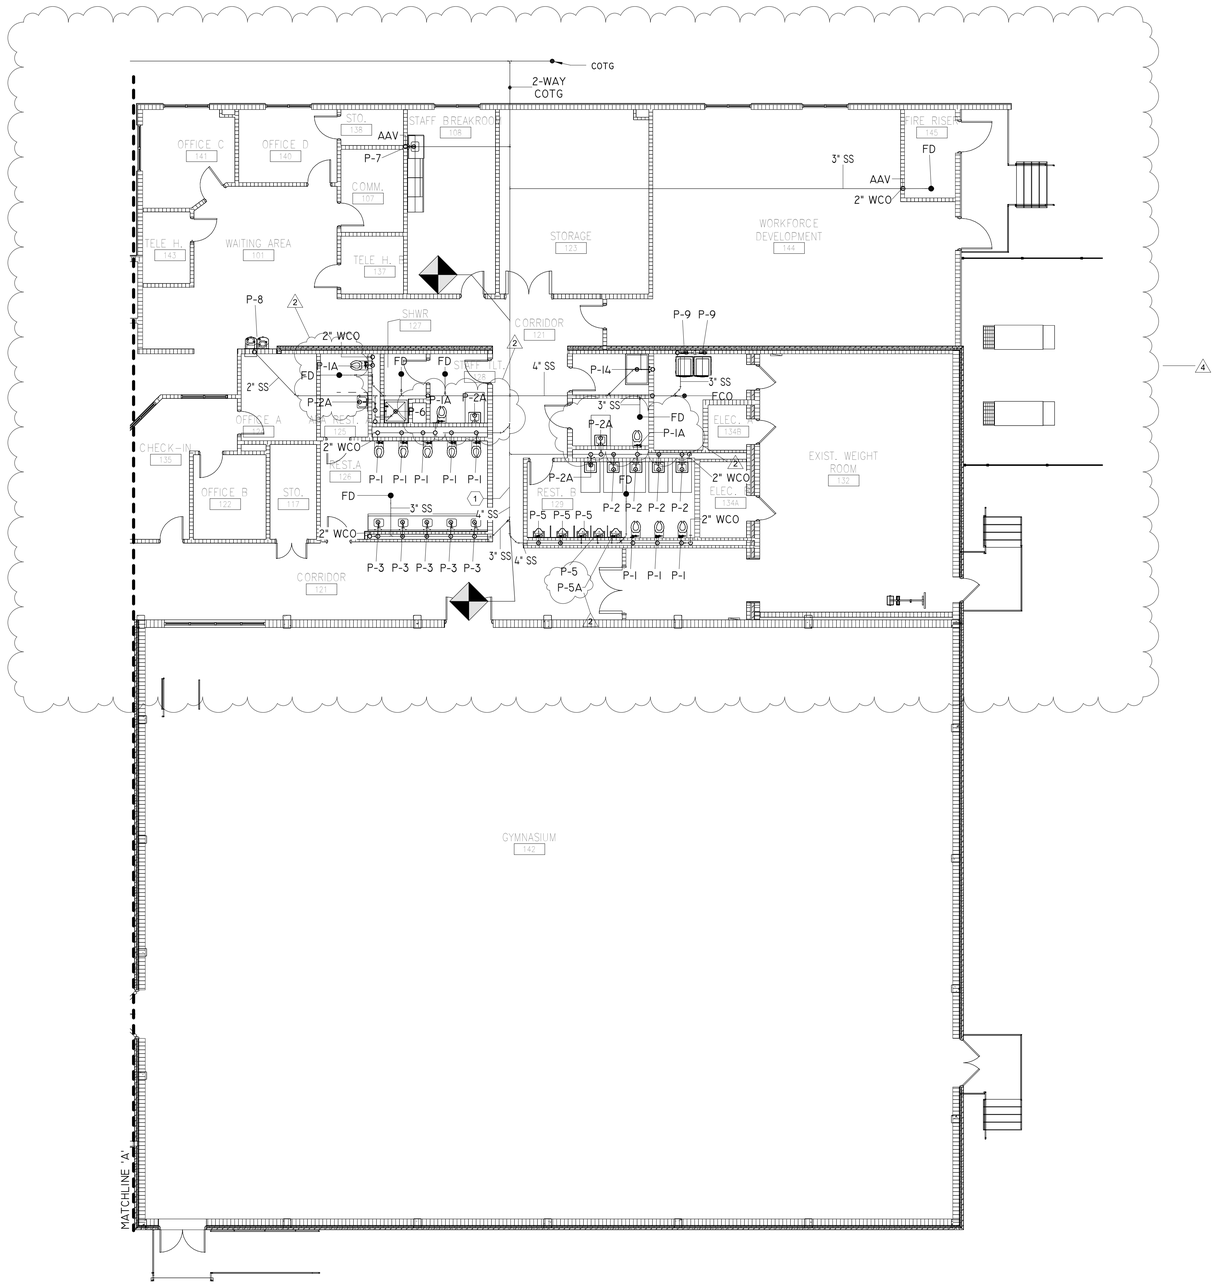

N

SANITARY PIPING NEW WORK PLAN - EAST

8' 0 8' 16'

SCALE: 1/8" = 1' - 0"

W3 Engineering Inc.
110 E. WRIGHT ST.
PENSACOLA, FL 32502
T: (850)629-8270
F: (888)478-4898
FL P.E. #: 70595
FL AUTHORIZATION #: 31078

GMC

GOODWYN MILLS CAWOOD, LLC.
720 Bayfront Parkway, Suite 200
Pensacola, FL 32502
T 850.432.0706
GMCNETWORK.COM
Gerald Steven Jernigan - Qualifying Agent
FL Architect AR 0009953

ISSUE	DATE
PERMIT SET	12/08/2025
2 REV. 02	05/01/2026
4 REV. 04	6-9-26

DRAWN BY: CNA
CHECKED BY: JEW3

FRICKER RESOURCE CENTER RENOVATION PROJECT

900 N F St, Pensacola, FL 32501-2887

GMC # APEN250016

SANITARY PIPING NEW WORK PLAN - EAST

P1.22

6/14/2026 11:42:28 AM TEMPLATE VERSION: 2020.1