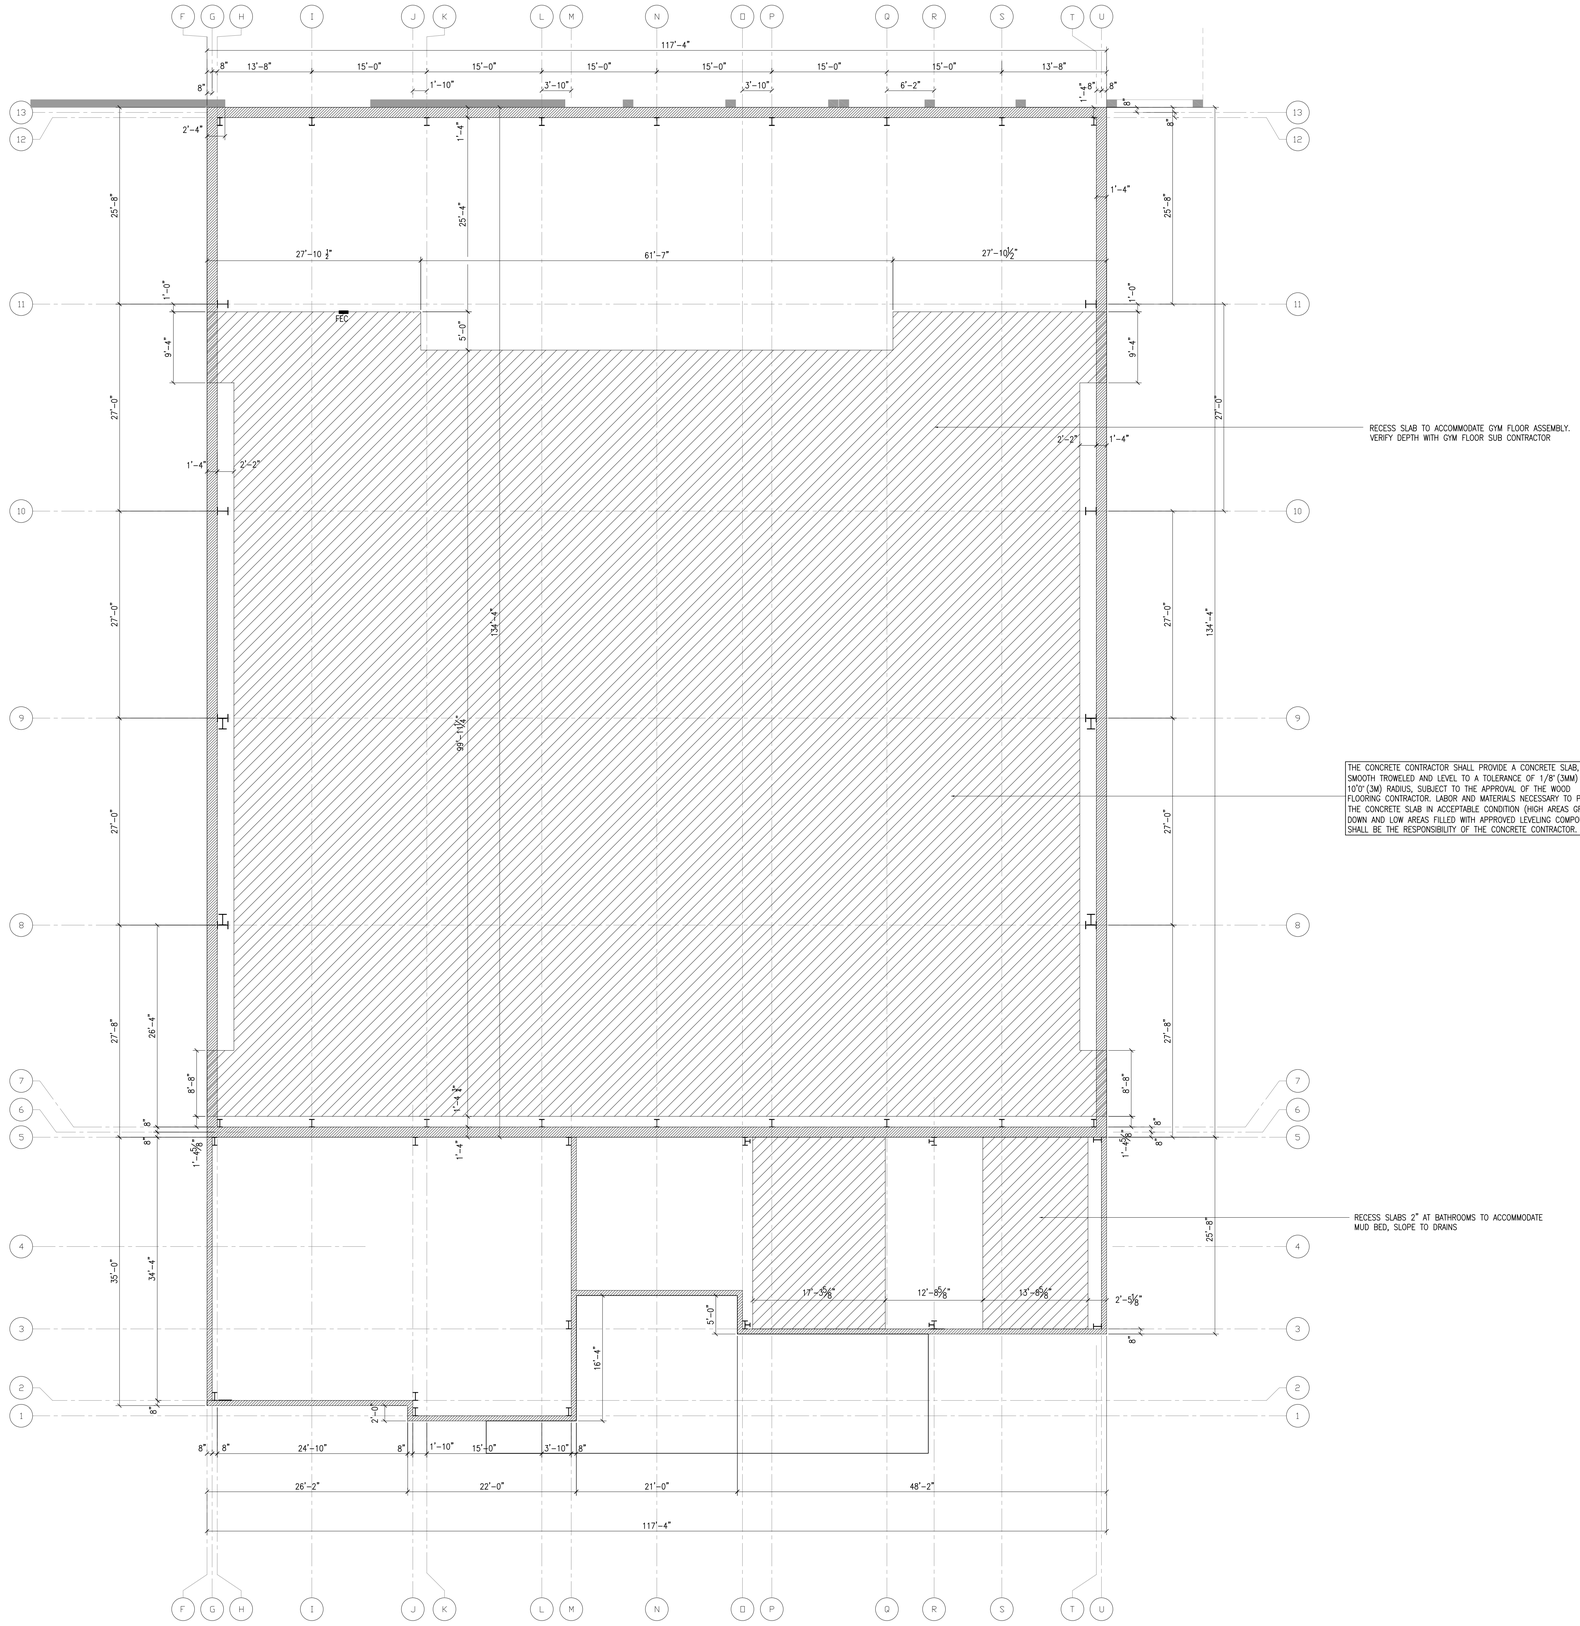

A1 EDGE OF SLAB PLAN

SCALE: 1/8" = 1'-0"

PLOT DATE: 6/19/2026 7:06:59 AM
DWG. LOCATION: G:\PC Harrison\Projects\2022 Projects\22019 Palm Bay Gymatorium\B-Design\B2Schematic Design\B2SWorkingDocs_EOS Edge of Slab Plan_rvr1.dwg
© 2021 DAG ARCHITECTS, INC. ALL RIGHTS RESERVED. NO PART OF THIS DOCUMENT MAY BE COPIED, REPRODUCED OR TRANSMITTED BY ANY MEANS WITHOUT WRITTEN PERMISSION OF DAG ARCHITECTS, INC. THESE DRAWINGS AND SPECIFICATIONS ARE THE PROPERTY AND COPYRIGHT OF DAG ARCHITECTS, INC. AND SHALL NOT BE USED ON ANY OTHER PROJECT OR LOCATION EXCEPT AS DESCRIBED ON THE DRAWINGS, WITHOUT THE PRIOR WRITTEN AGREEMENT OF DAG ARCHITECTS.

22019
100% CONSTRUCTION DOCUMENTS
01/31/2025

DAG ARCHITECTS

DAG Architects AR0009694
455 Harrison Ave Suite I Panama City, FL 32401
850.387.1671
www.DAGarchitects.com

100% CONSTRUCTION DOCUMENTS

A New Gymatorium for:
PALM BAY CHARTER SCHOOLS

1104 Balboa Avenue, Panama City, FL 32401

REVISIONS:

No.	Description	Date
1	Response to RFI No. 1	6/19/26

EDGE OF SLAB PLAN

PROJECT NUMBER	22019
DATED	01/31/2025

EOS